



PLAN SHOWING THE PROPOSED SCHOOL BUILDING IN SITE No: 10,11,12 & 13,
S.F.No : 270/1C1, 1C2,1C3,4B,4C,4D & 286/1A, AT KALAPATTI VILLAGE, COIMBATORE CORPORATION.
For Dr. NGP PRIMARY SCHOOL SCALE : 1 : 100

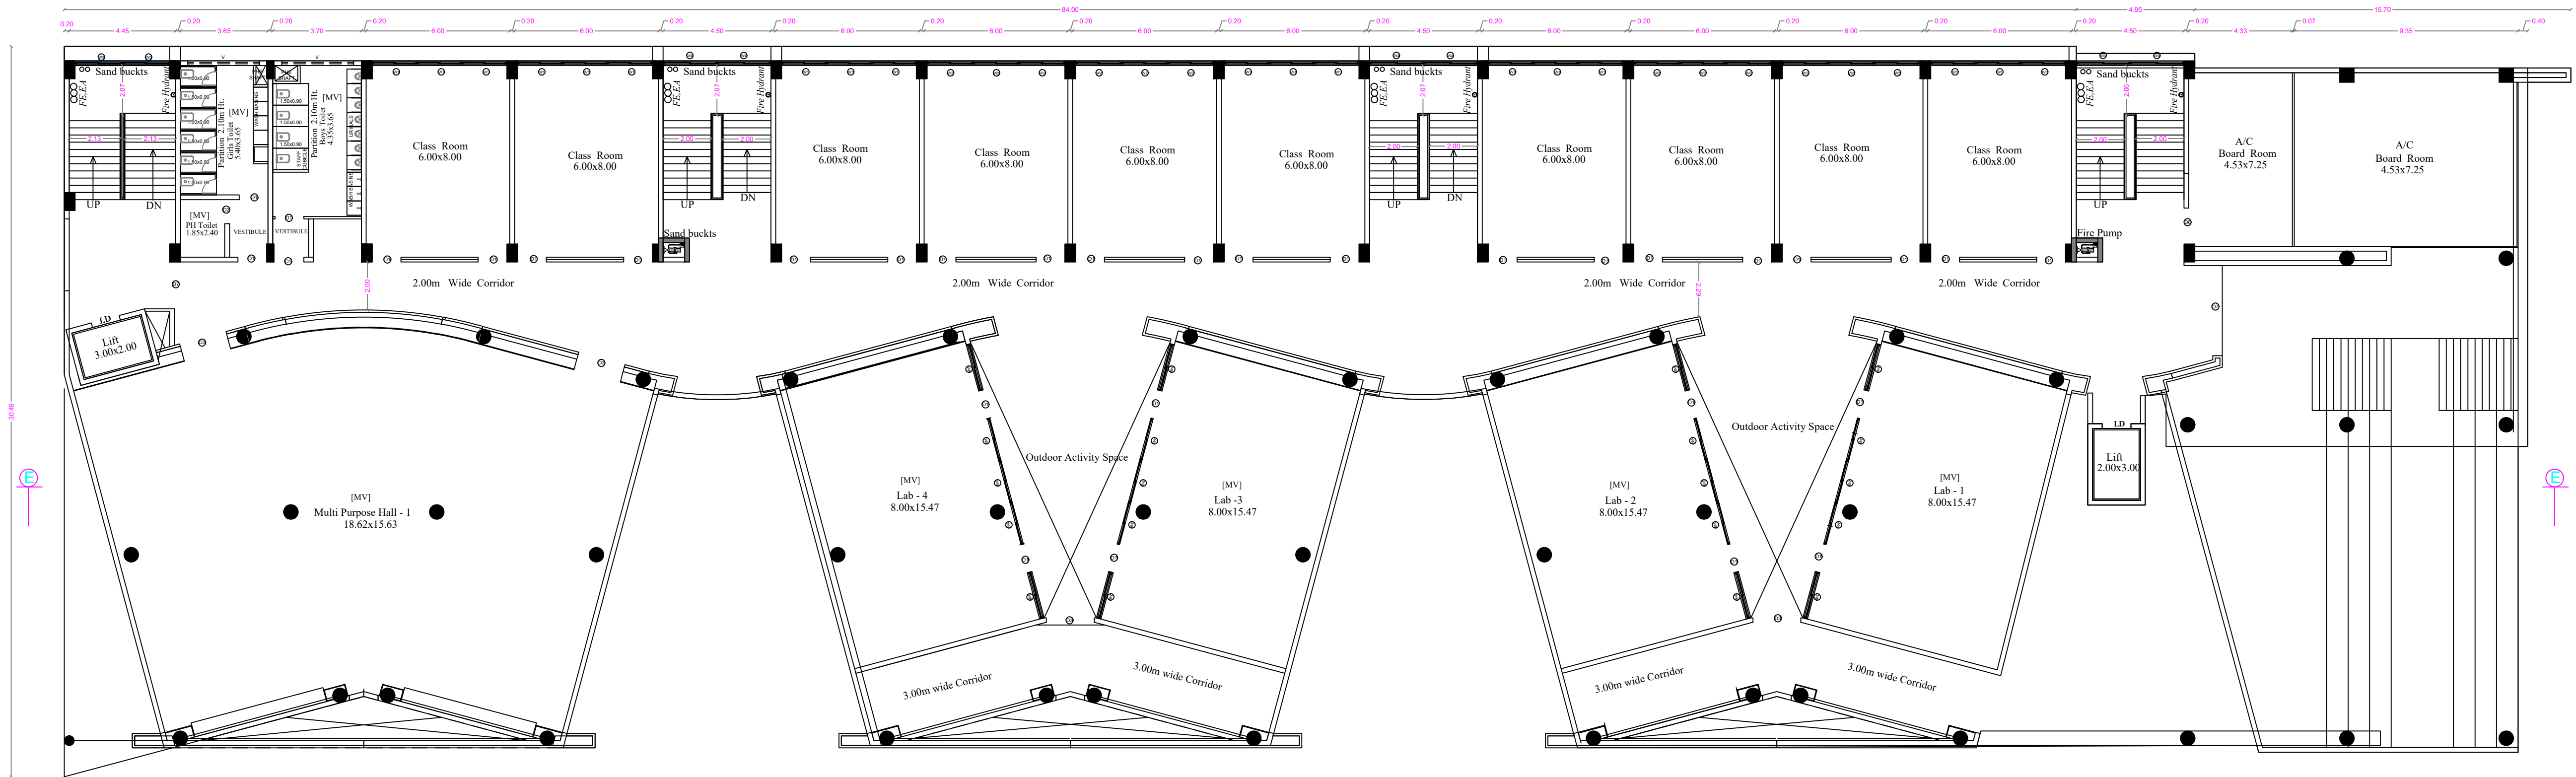

FIRST FLOOR PLAN

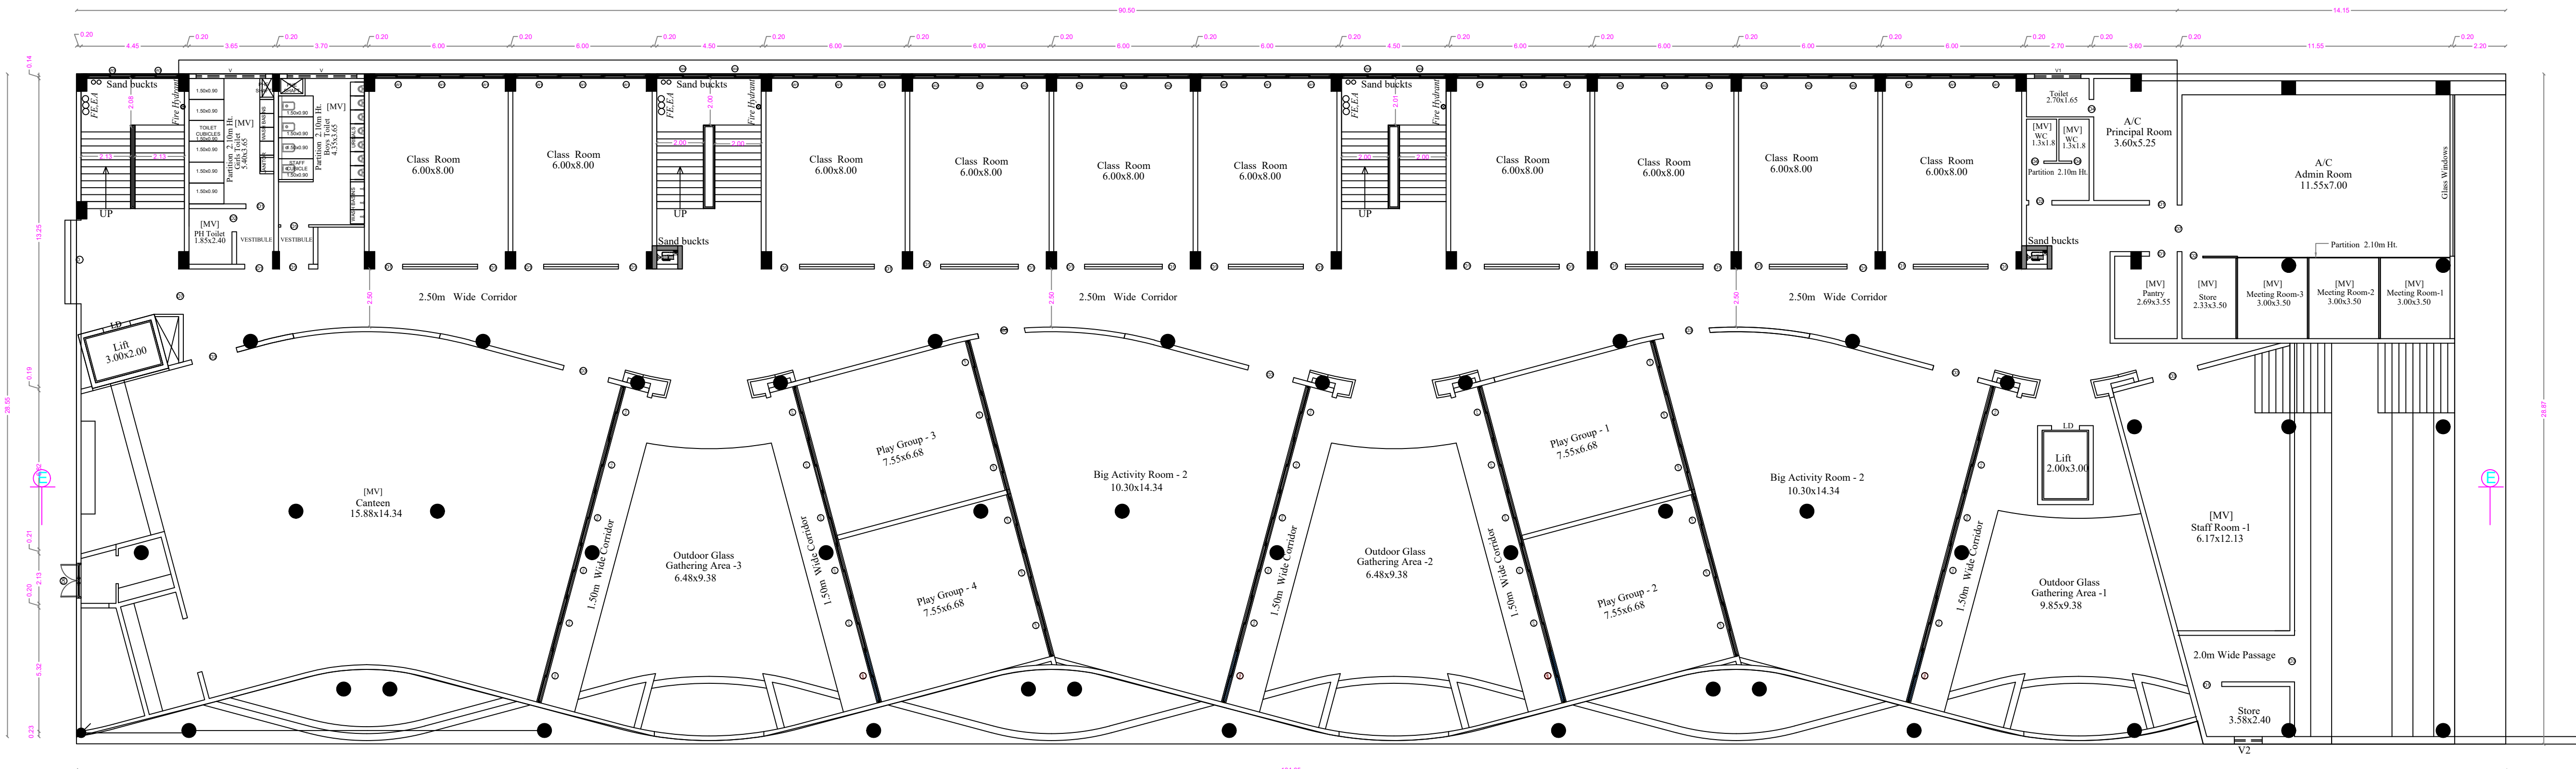

GROUND FLOOR PLAN



AREA STATEMENT

FLOOR NAME	F.S.I. Sqm	Non. F.S.I. Sqm	TOTAL Sqm
GROUND FLOOR	3020.45	----	3020.45
FIRST FLOOR	2698.88	----	2698.88
SECOND FLOOR	2395.91	----	2395.91
THIRD CUM TERRACE FLOOR	709.60	----	709.60
TOTAL AREA	8824.84	----	8824.84
TOTAL F.S.I. AREA			8824.84 Sqm
HEIGHT OF THE BUILDING			16.45 m


SCHEDULE OF JOINERY

	METRE
ED	ENTRANCE DOOR
D0	DOOR
D1	DOOR
D2	DOOR
W	WINDOW
W1	WINDOW
W2	WINDOW
W3	WINDOW
V	VENTILATOR

FE :- FIRE DETECTING AND EXTINGUISHING SYSTEM PROVIDED.
EA :- EMERGENCY ALARM PROVIDED.
* SAND BUCKETS PROVIDED.
* All Dimensions are in metre.

STAIRCASE DETAILS

WIDTH - 2.00 m
TREAD - 0.30 m
RISE - 0.15 m

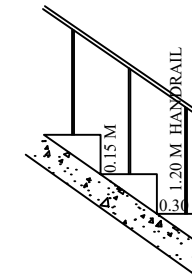

V.G. PALAKSHA
DTC Reg. No.:
CGLRGN/SE/Gr-1/2019/07/023

STRUCTURAL ENGINEER

Managing Trustee
Kovai Medical Center Research and Educational Trust
Kovai Estate, Kalapatti Road
Coimbatore - 641 048, India

APPLICANT

C. NATARAJAN, B.E.,
Consulting Engineer
NAVEEN ASSOCIATES
#44, Second St., Extension
Gandhipuram, Coimbatore - 641 012
COIMBATORE LPA / BE /
GR-1 / 19 / 03 / 002

REGISTERED ENGINEER






For Dr. NGP PRIMARY SCHOOL SCALE : 1 : 100



REGISTERED ENGINEER

For Dr. NGP PRIMARY SCHOOL SCALE : 1 : 100

CLPA No: / 2023
P.P. No: / 2023

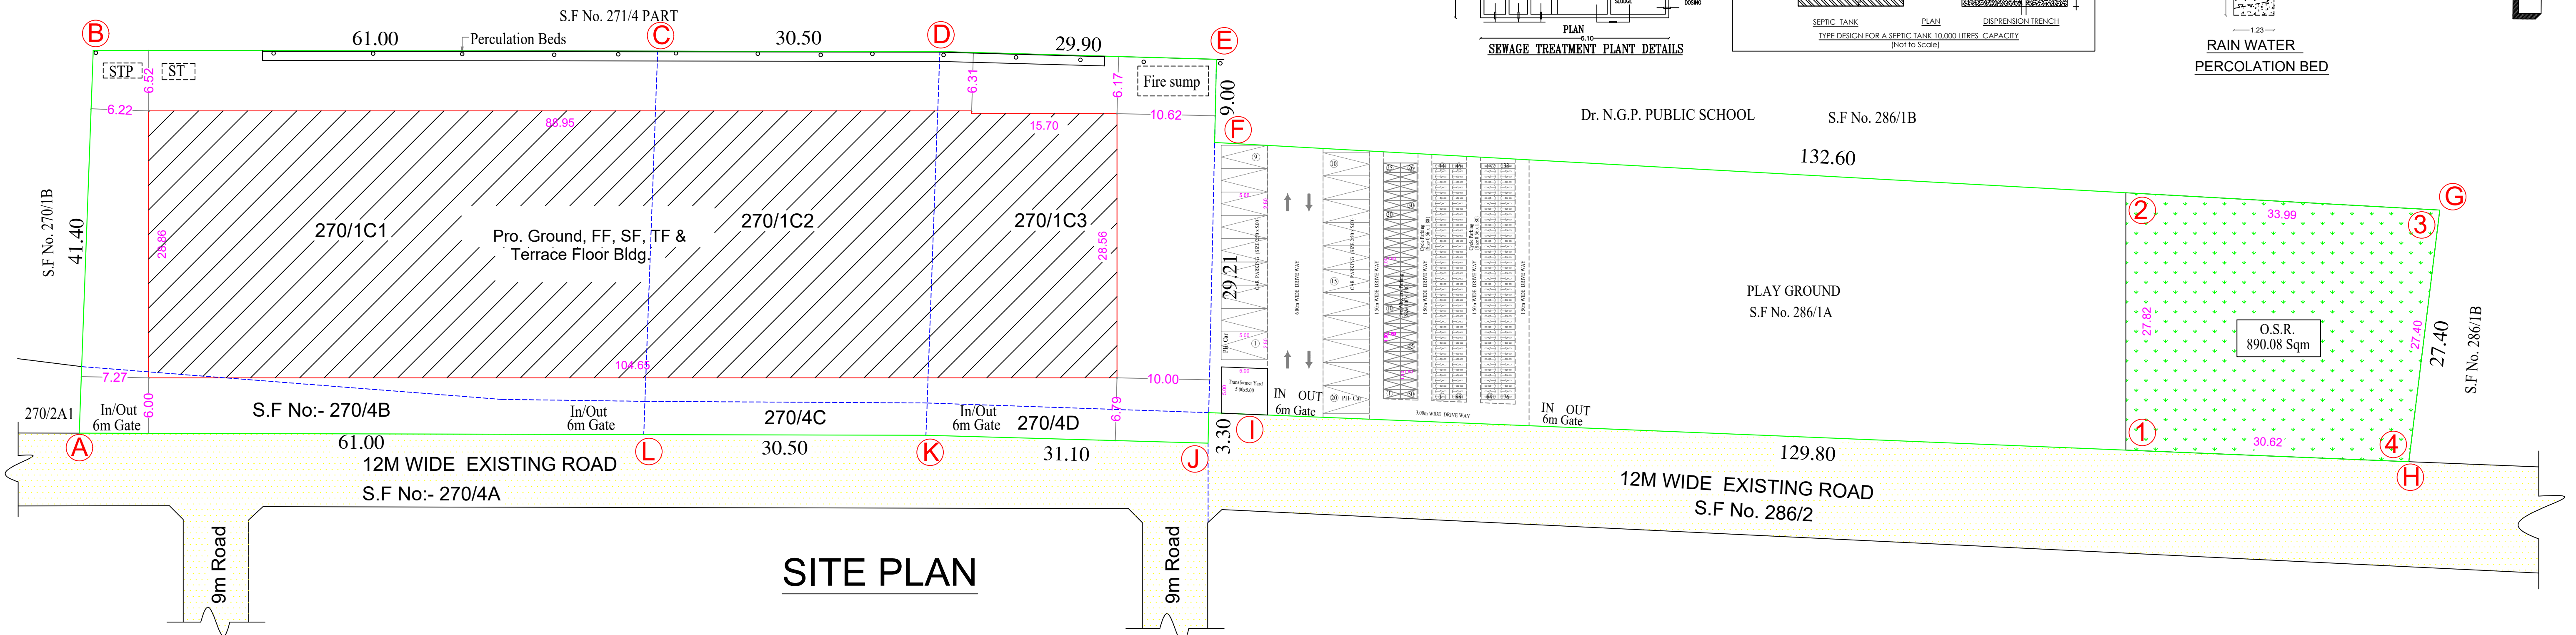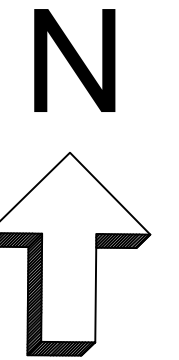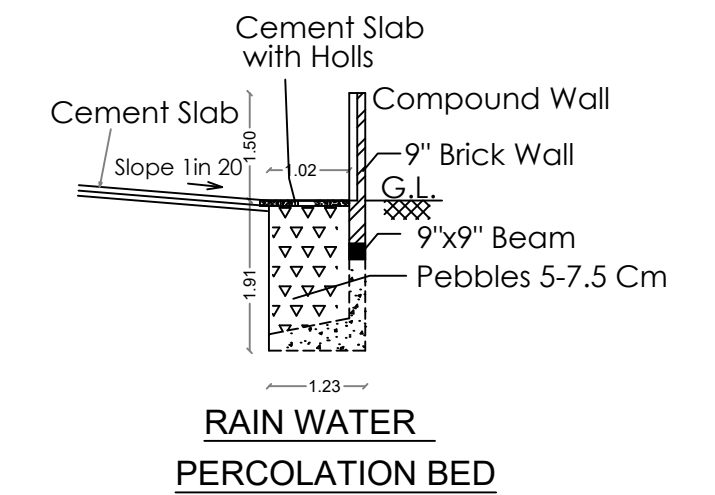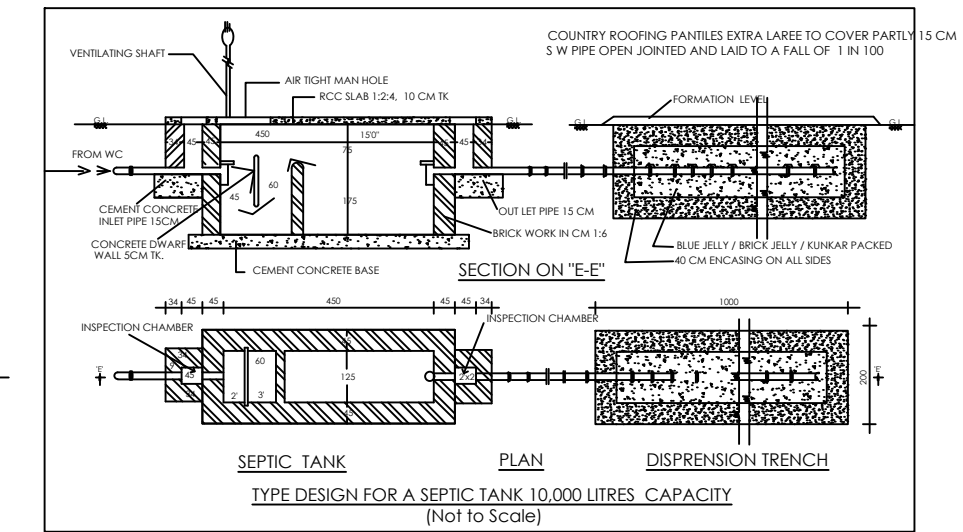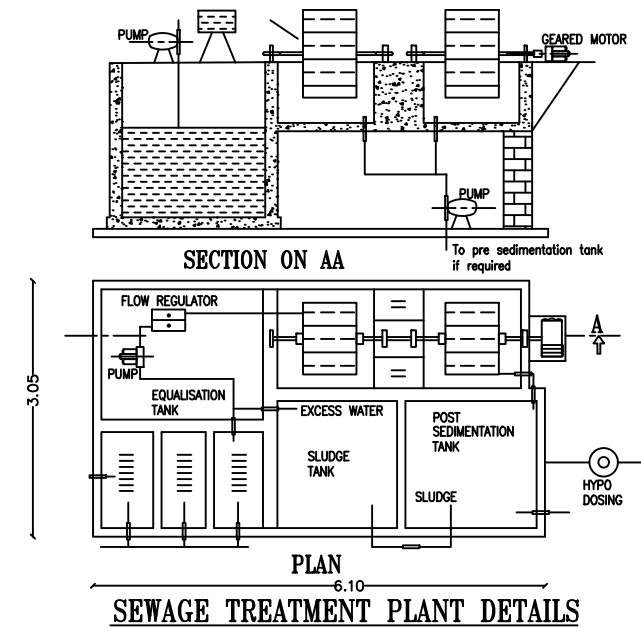

REFERENCE				AREA STATEMENT			
DESCRIPTION	CALCULATION	REQUIRED	PROVIDED	AREA OF THE SITE [A to L]			SQM
FLOOR AREA RATIO	8824.84 / 8666.00	2.00	1.01	AREA OF THE O.S.R. [1 to 4]			890.08
PARKING AREA	15 Cars 29 Two Wheelers 144 Cycle Spacing	20 Cars 50 Two Wheelers 176 Cycle Spacing		FLOOR NAME	F.S.I. Sqm	Non. F.S.I. Sqm	TOTAL Sqm
PARKING AREA	CALCULATION	REQUIRED	PROVIDED	GROUND FLOOR	3020.45	----	3020.45
Car Parking Class Room Area	30x6x8 = 1440/100	15 Nos.	20 Nos.	FIRST FLOOR	2698.88	----	2698.88
Two Wheelers Class Room Area	$\frac{48 \times 10 \times 3}{50} = 1440$	29 Nos.	50 Nos.	SECOND FLOOR	2395.91	----	2395.91
Cycle Parking Class Room Area	$\frac{48 \times 10 \times 3}{10} = 1440$	144 Nos.	176 Nos.	THIRD CUM TERRACE FLOOR	709.60	----	709.60
				TOTAL AREA	8824.84	----	8824.84
				TOTAL F.S.I. AREA		8824.84 Sqm	
				HEIGHT OF THE BUILDING		16.45 m	

REFERENCE :

Site Boundary	-	
Proposed Building	-	
Existing Road	-	
Fire Hydrant	-	

 V.G. PALAKSHA DTCP Reg. No.: CGLRGN/SE/G-1/2019/07/023	 Managing Trustee Kovai Medical Center Research and Educational Trust Kovai Estate, Kalapatti Road Coimbatore - 641 048, India	 C. NATARAJAN, B.E., Consulting Engineer NAVEEN ASSOCIATES 364, Second St., Extension Gandhipuram, Coimbatore - 641 012. COIMBATORE LPA / RE / GR-1 / 19 / 03 / 002
STRUCTURAL ENGINEER	APPLICANT	REGISTERED ENGINEER