




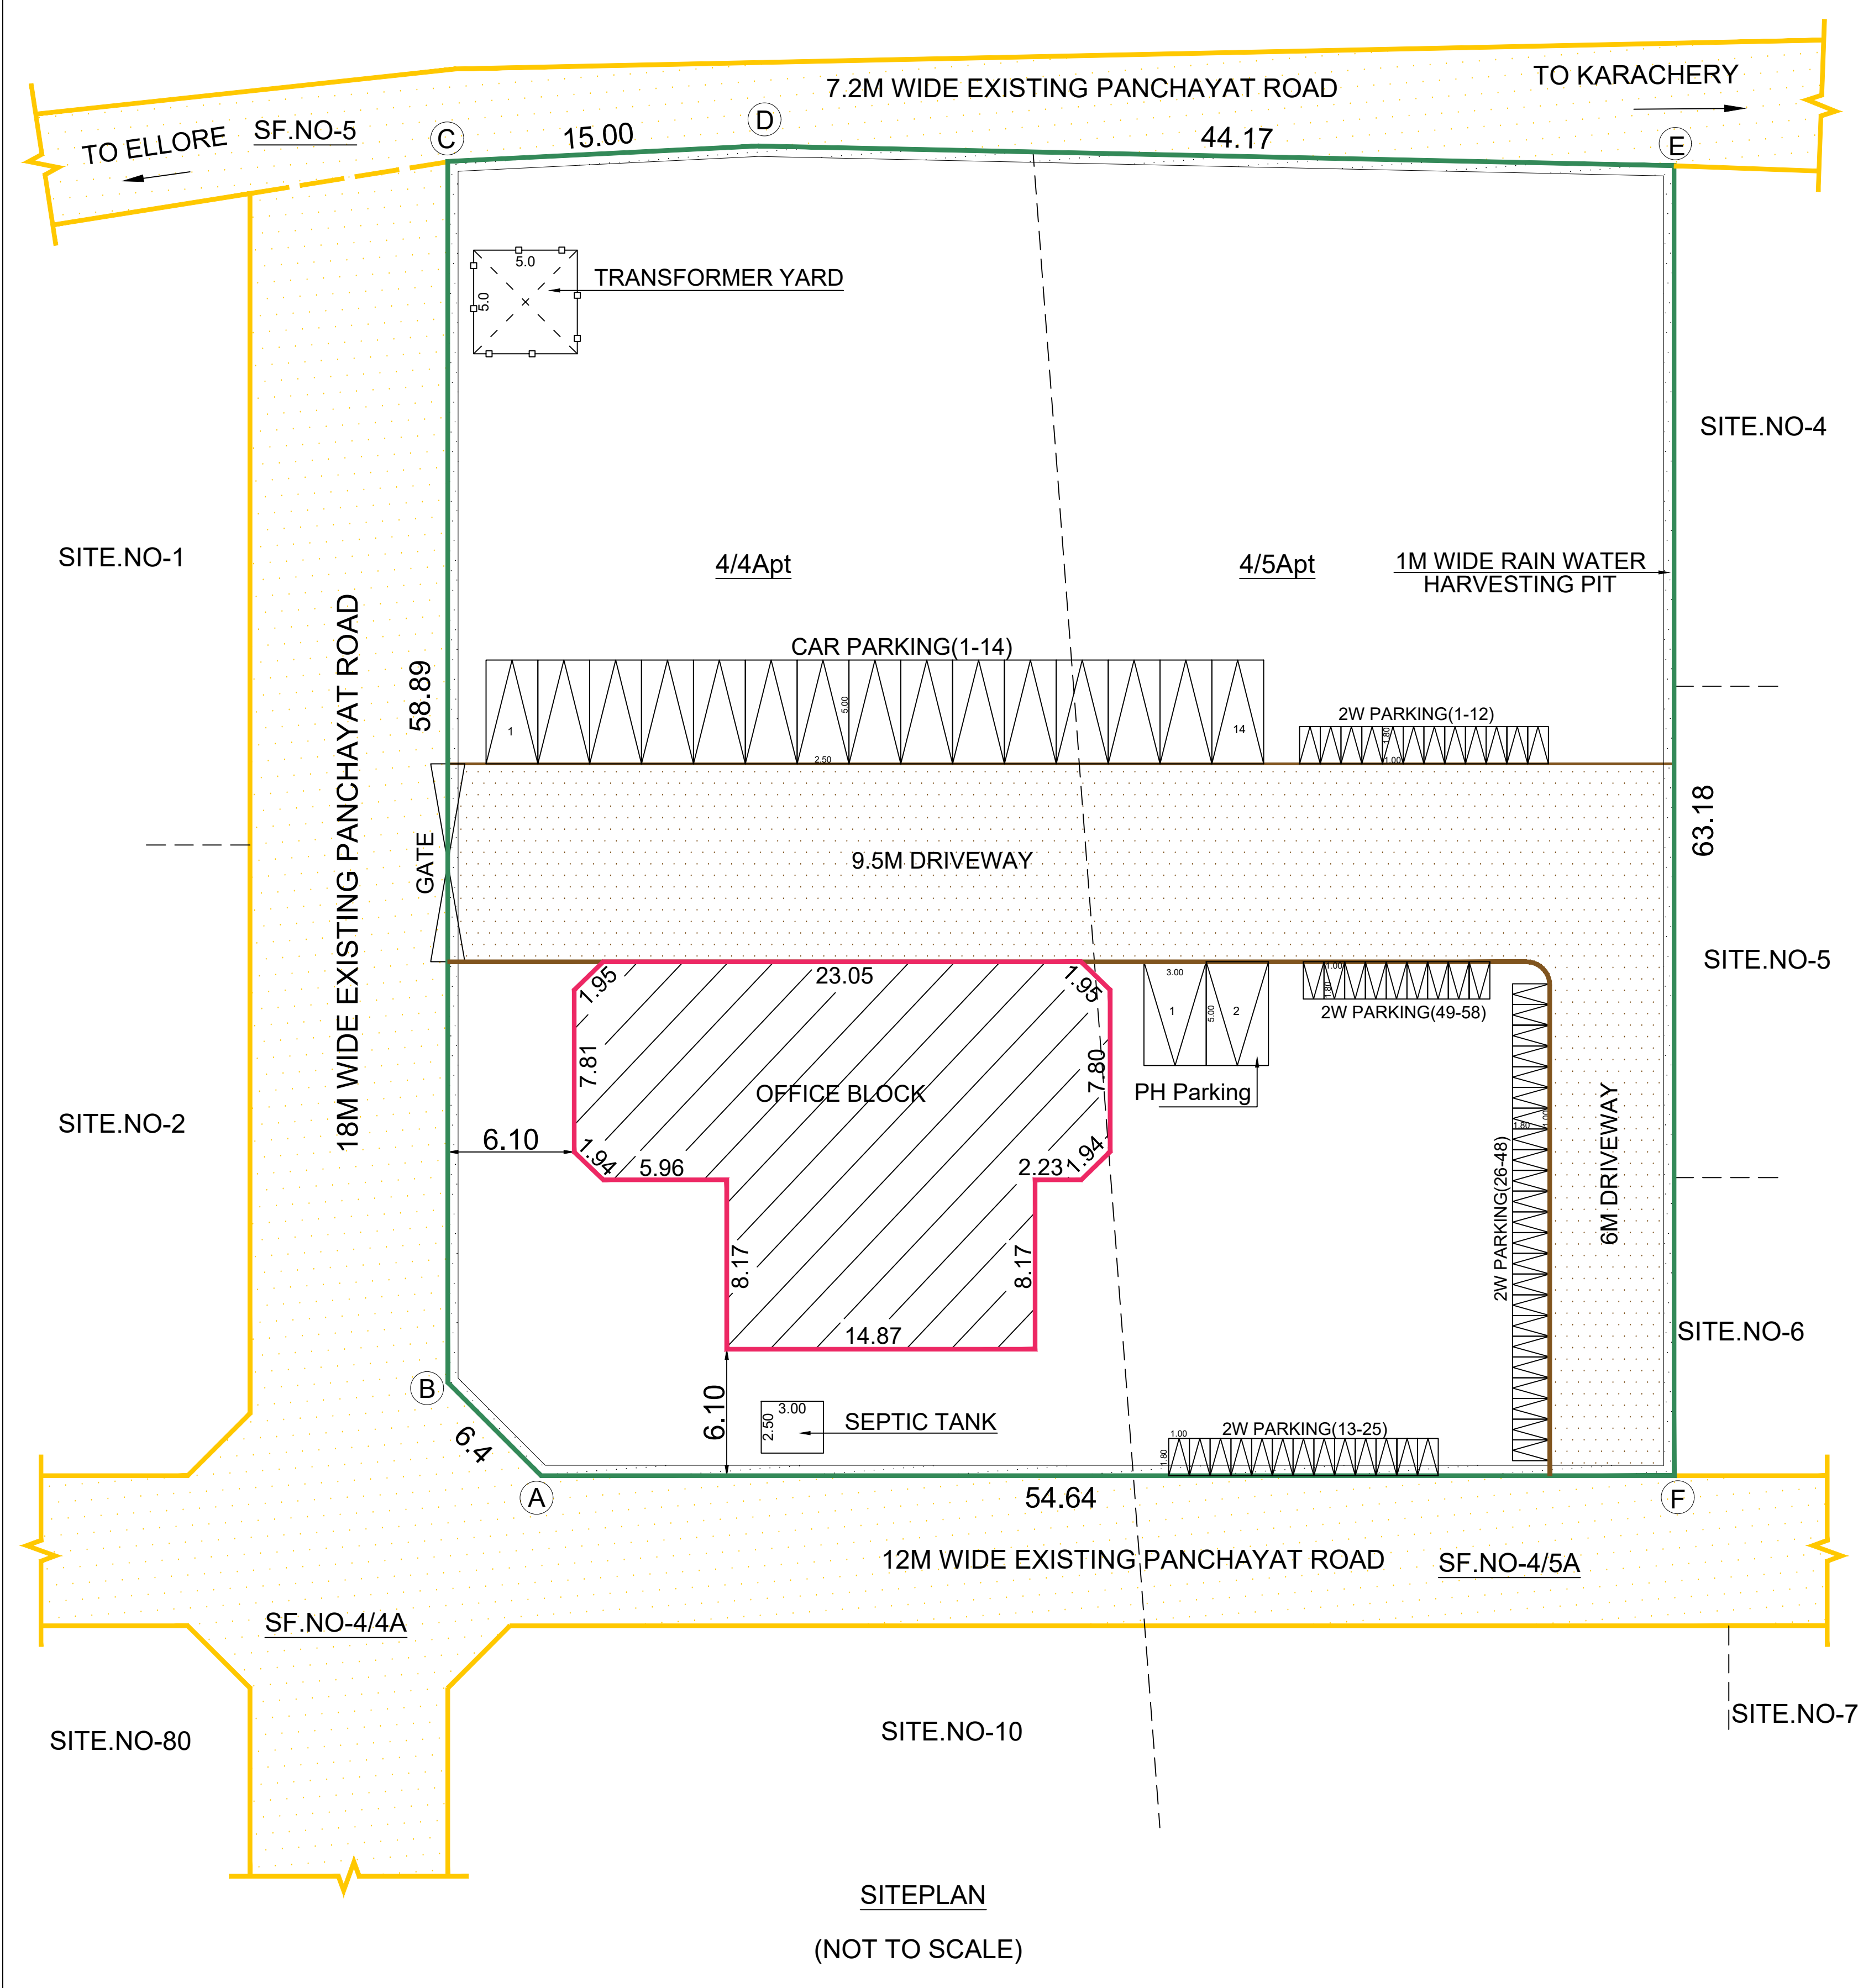


ELEVATION ON NORTH SIDE

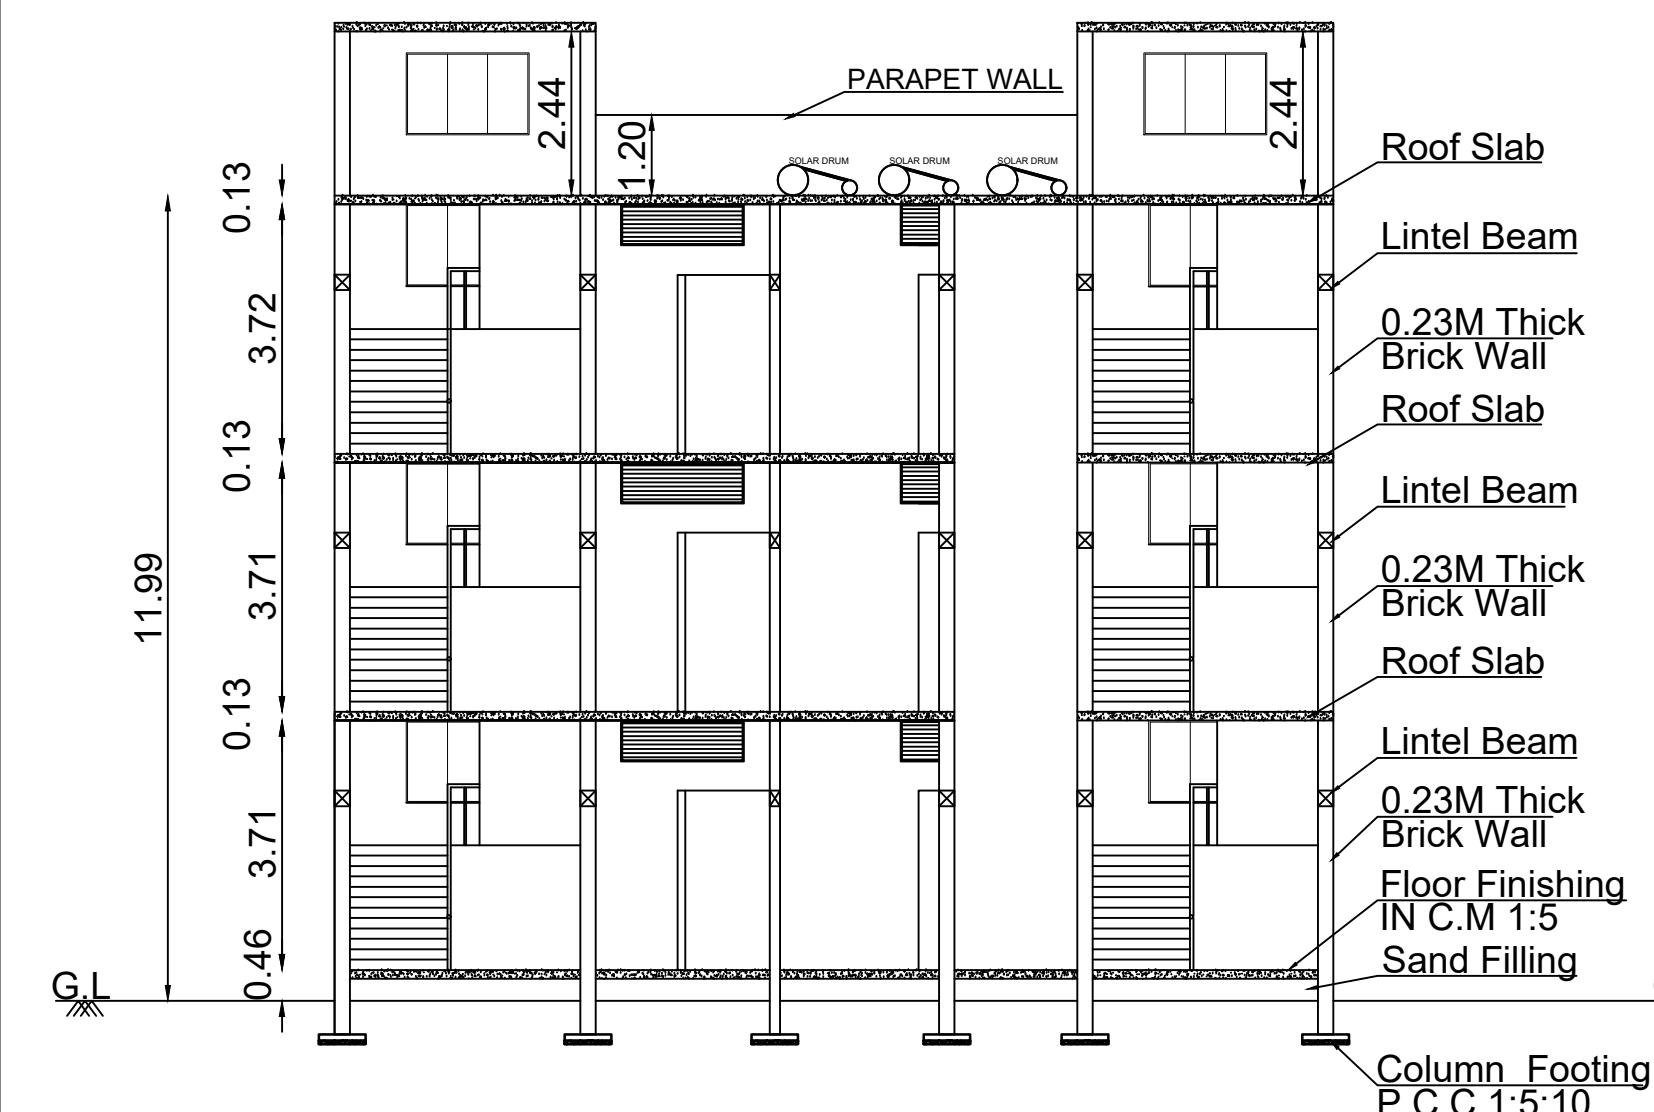


SECTION ON AA

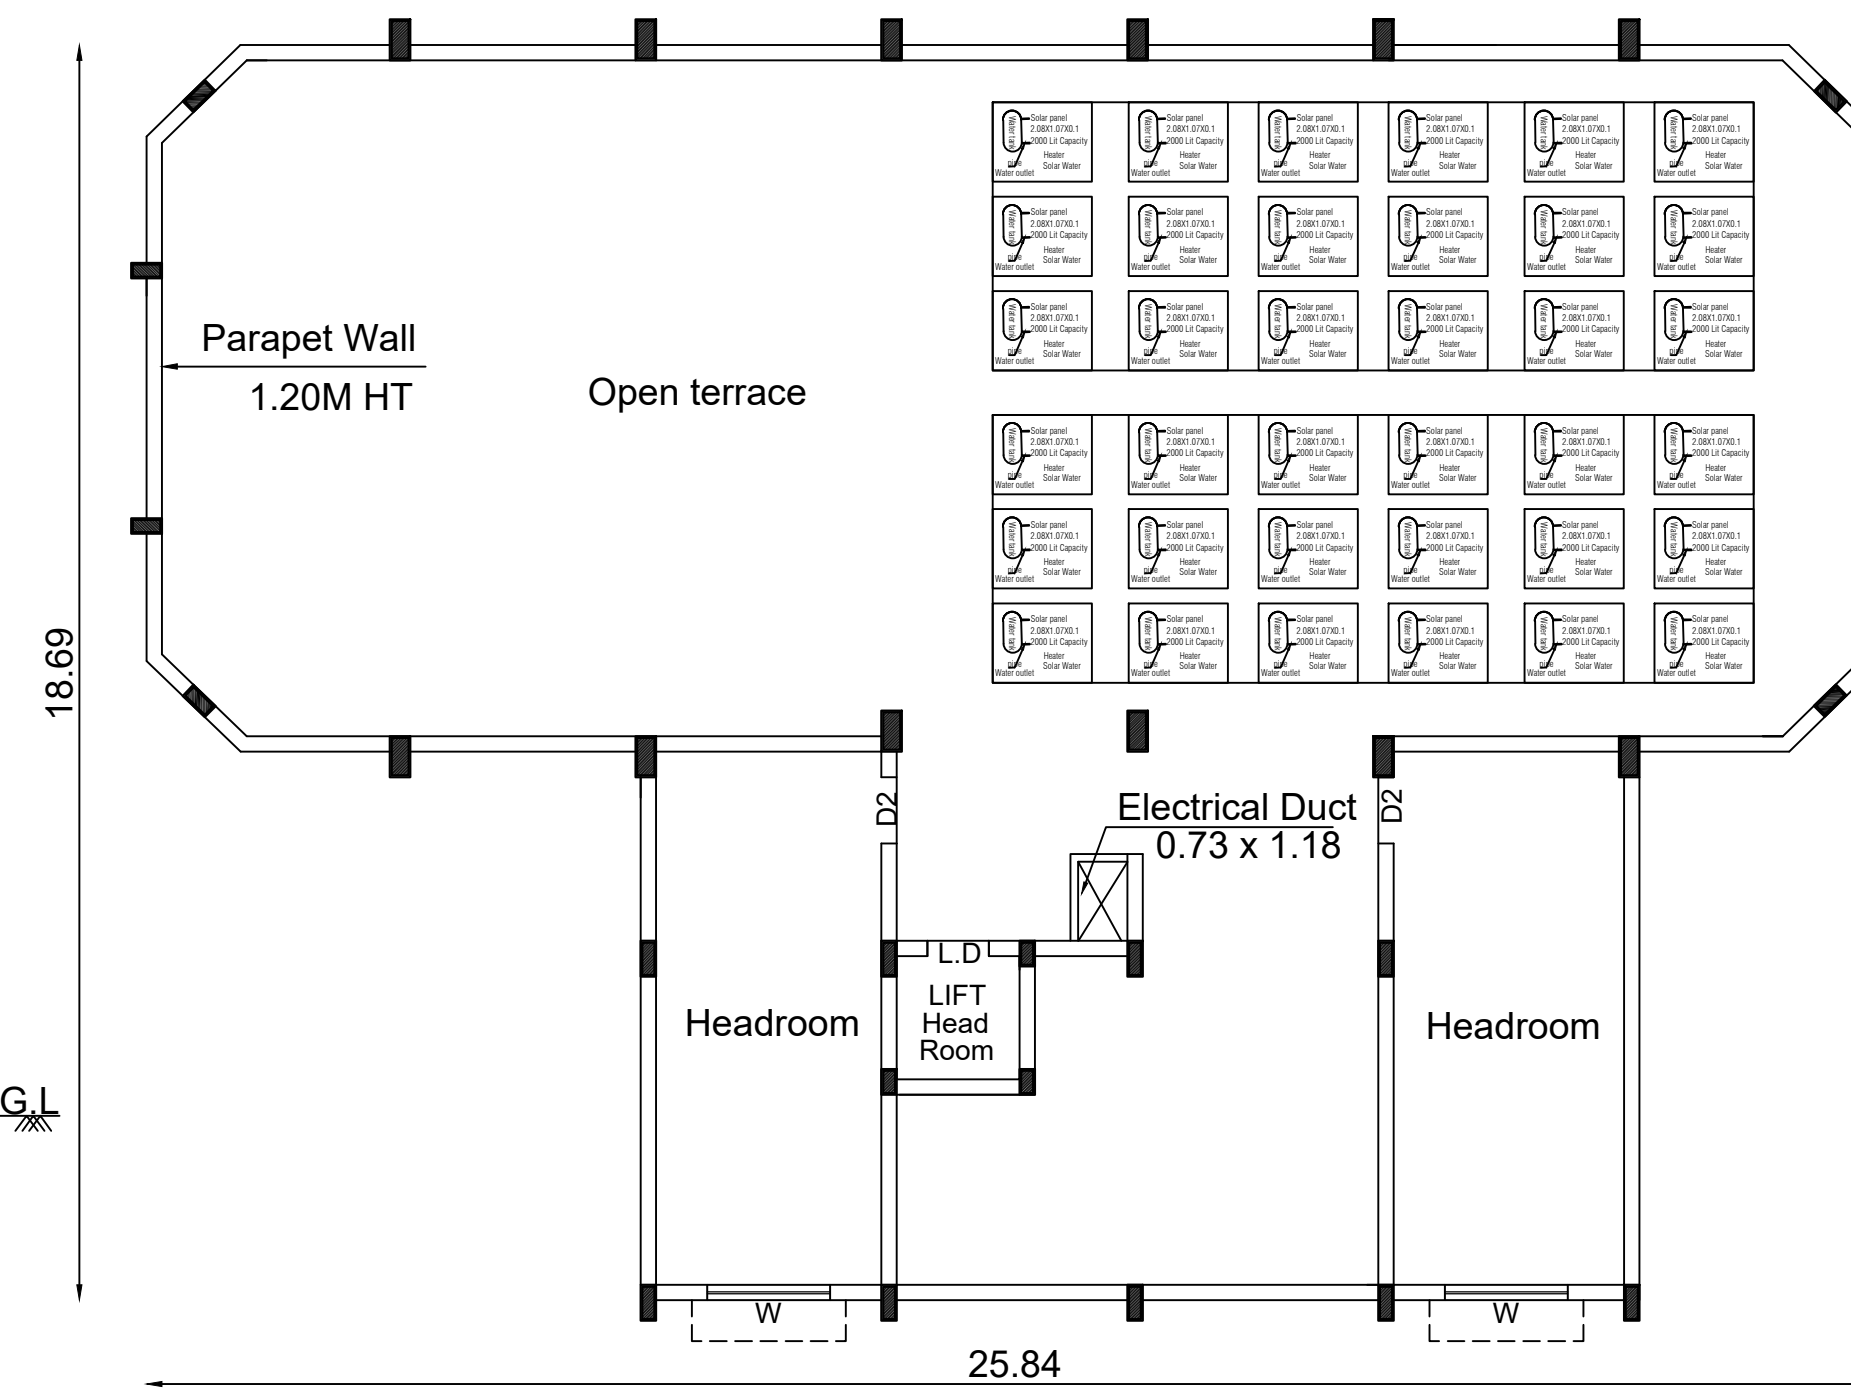


TERRACE FLOOR PLAN

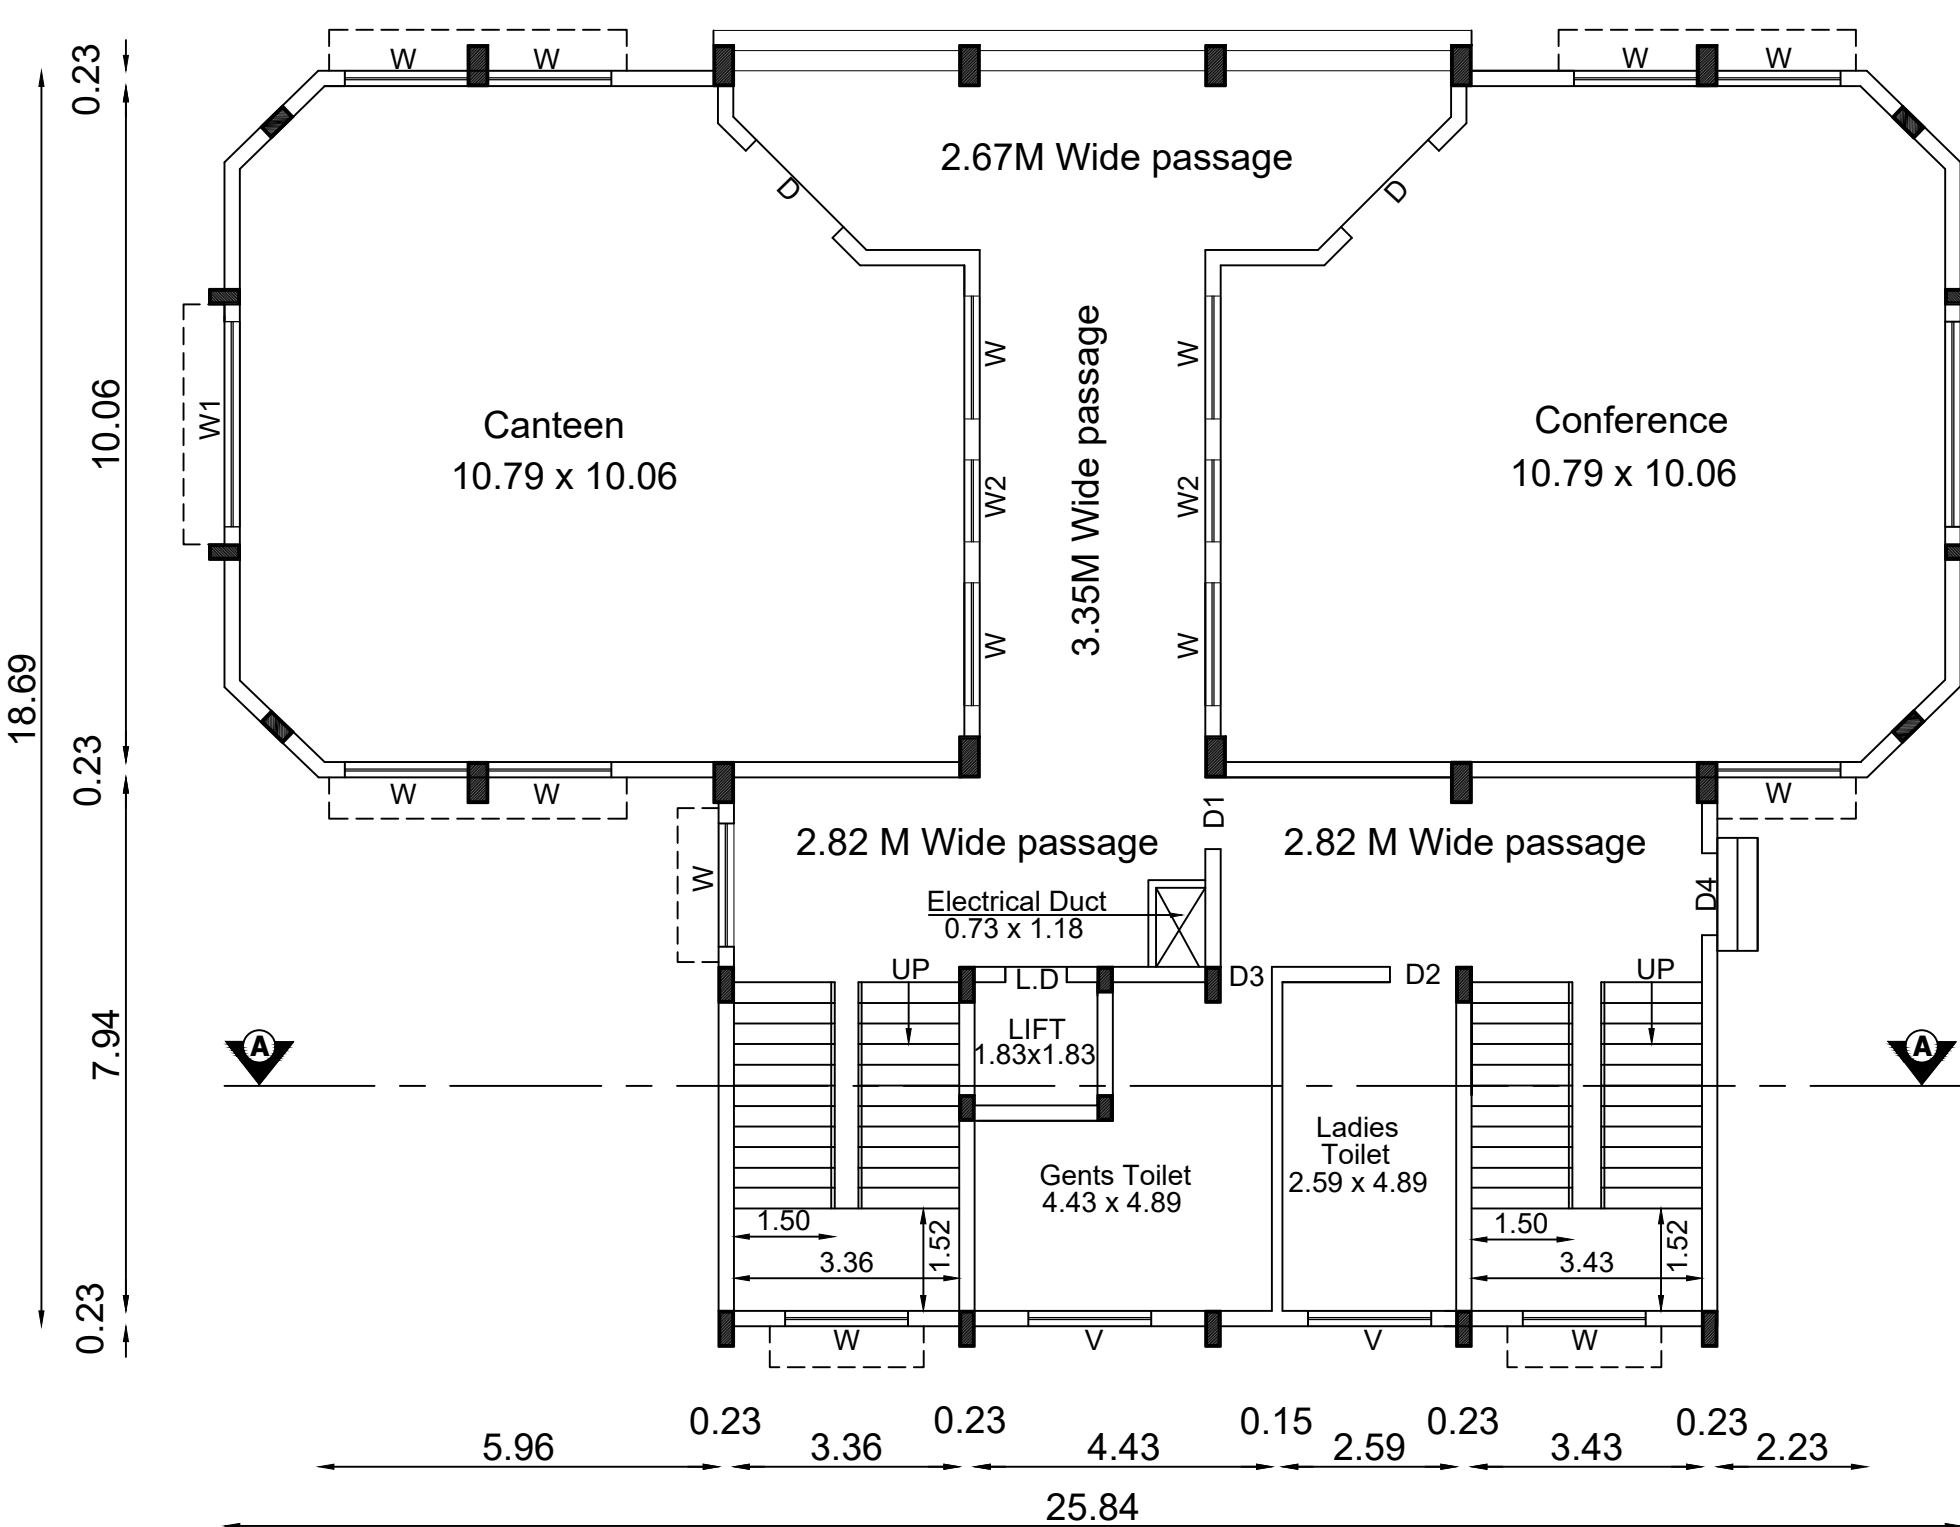



GROUND FLOOR PLAN

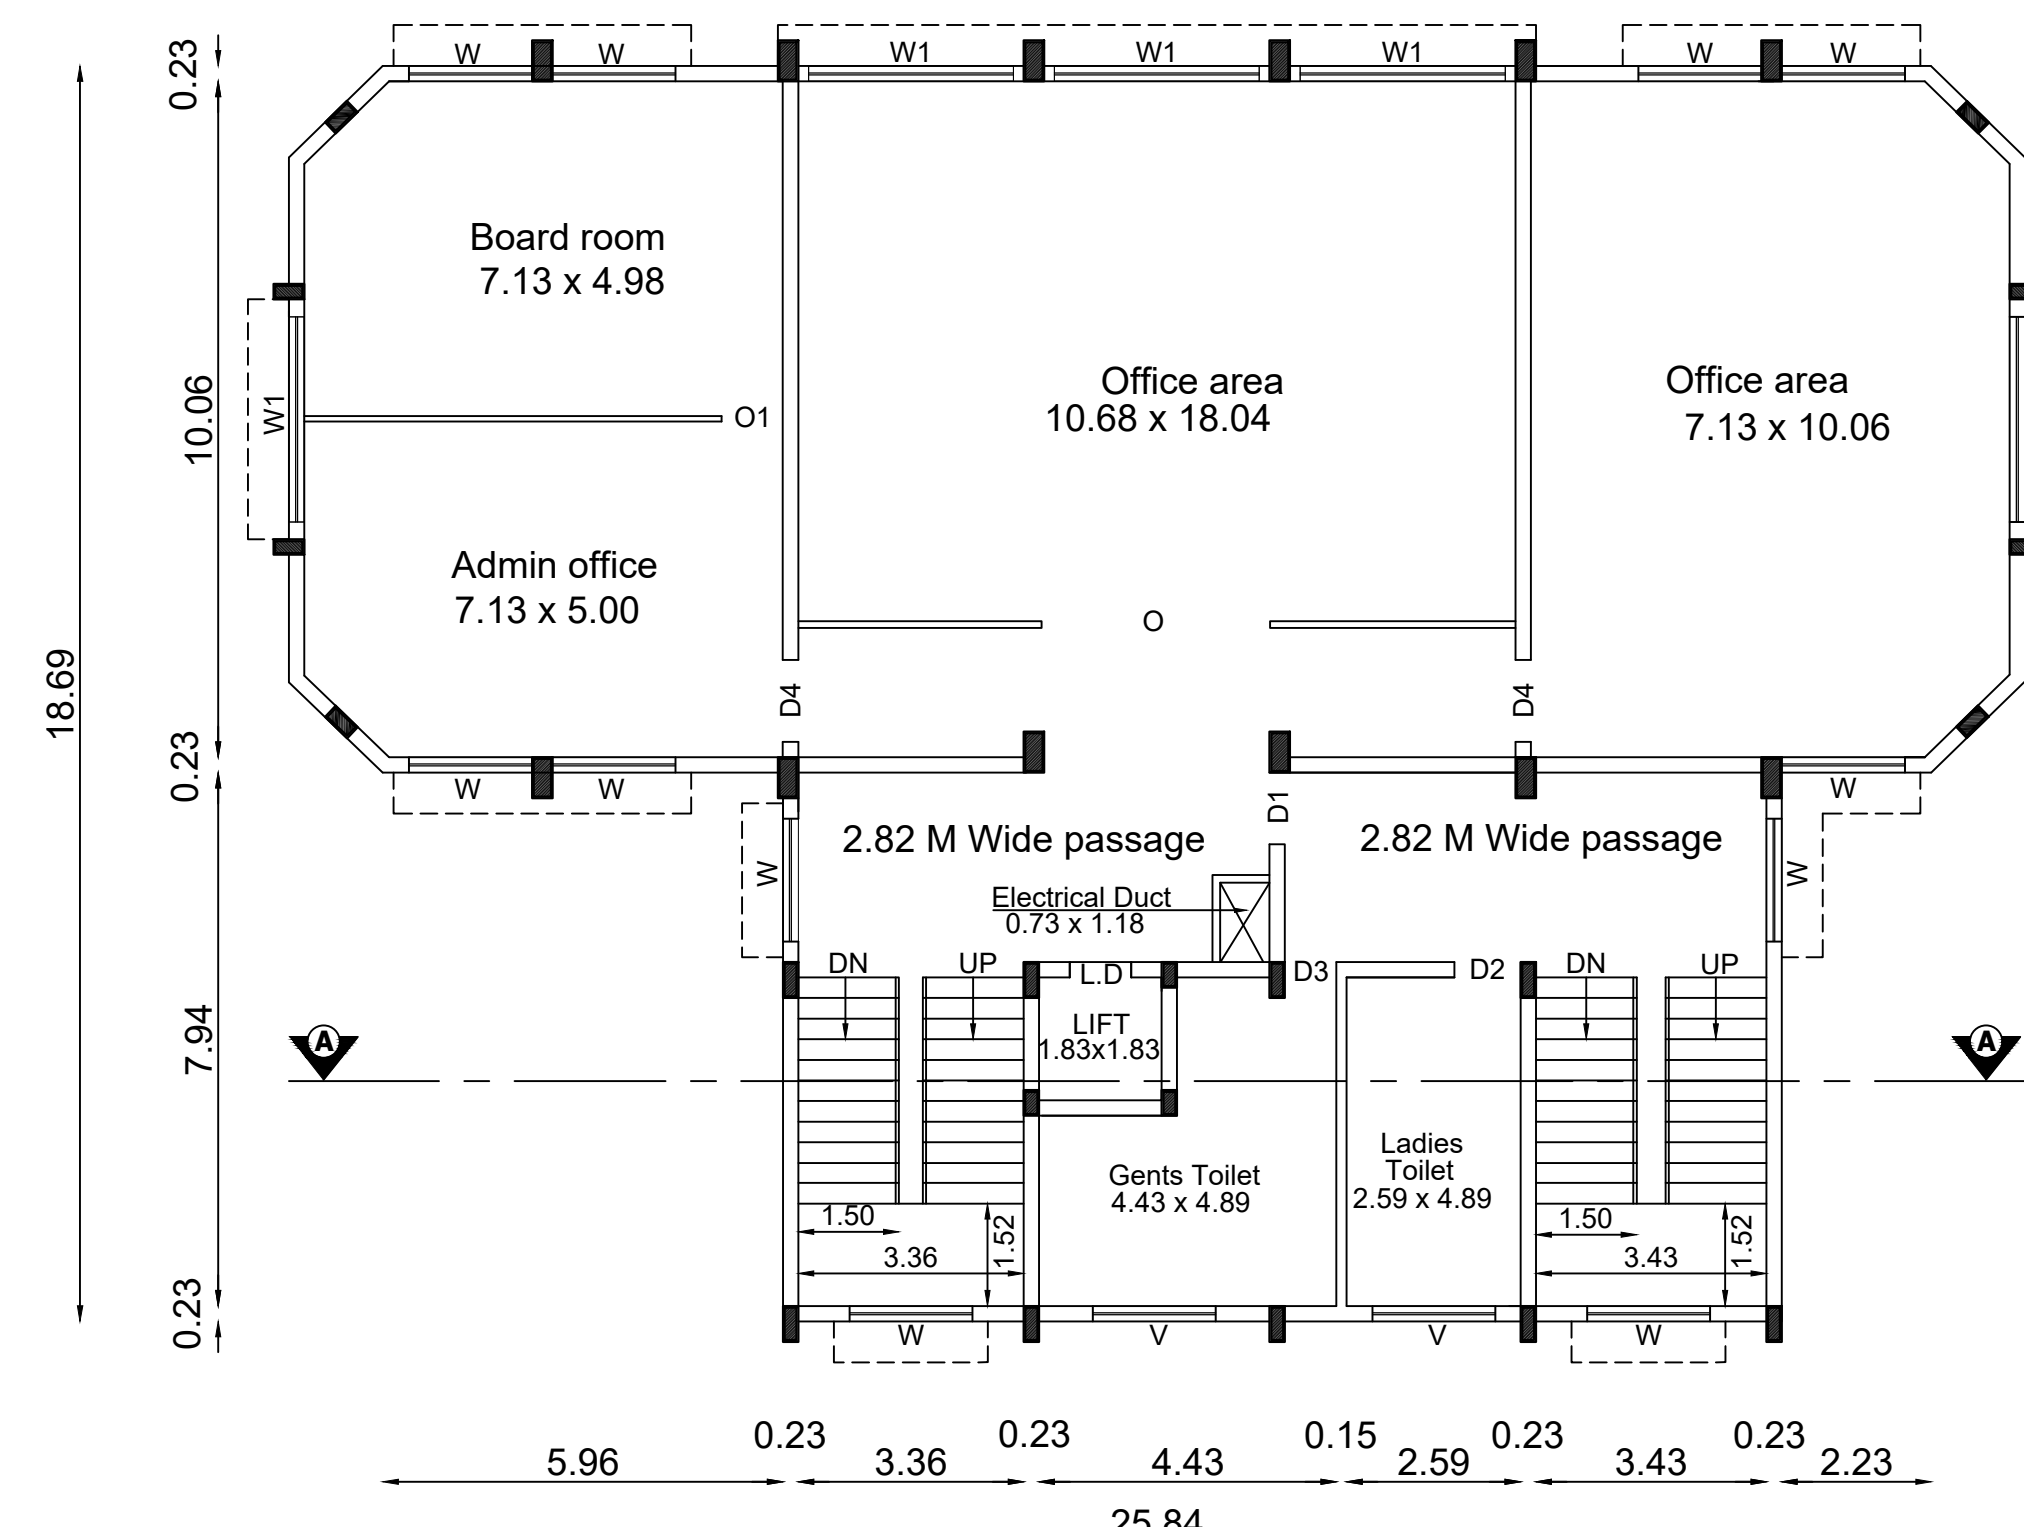


FIRST FLOOR PLAN

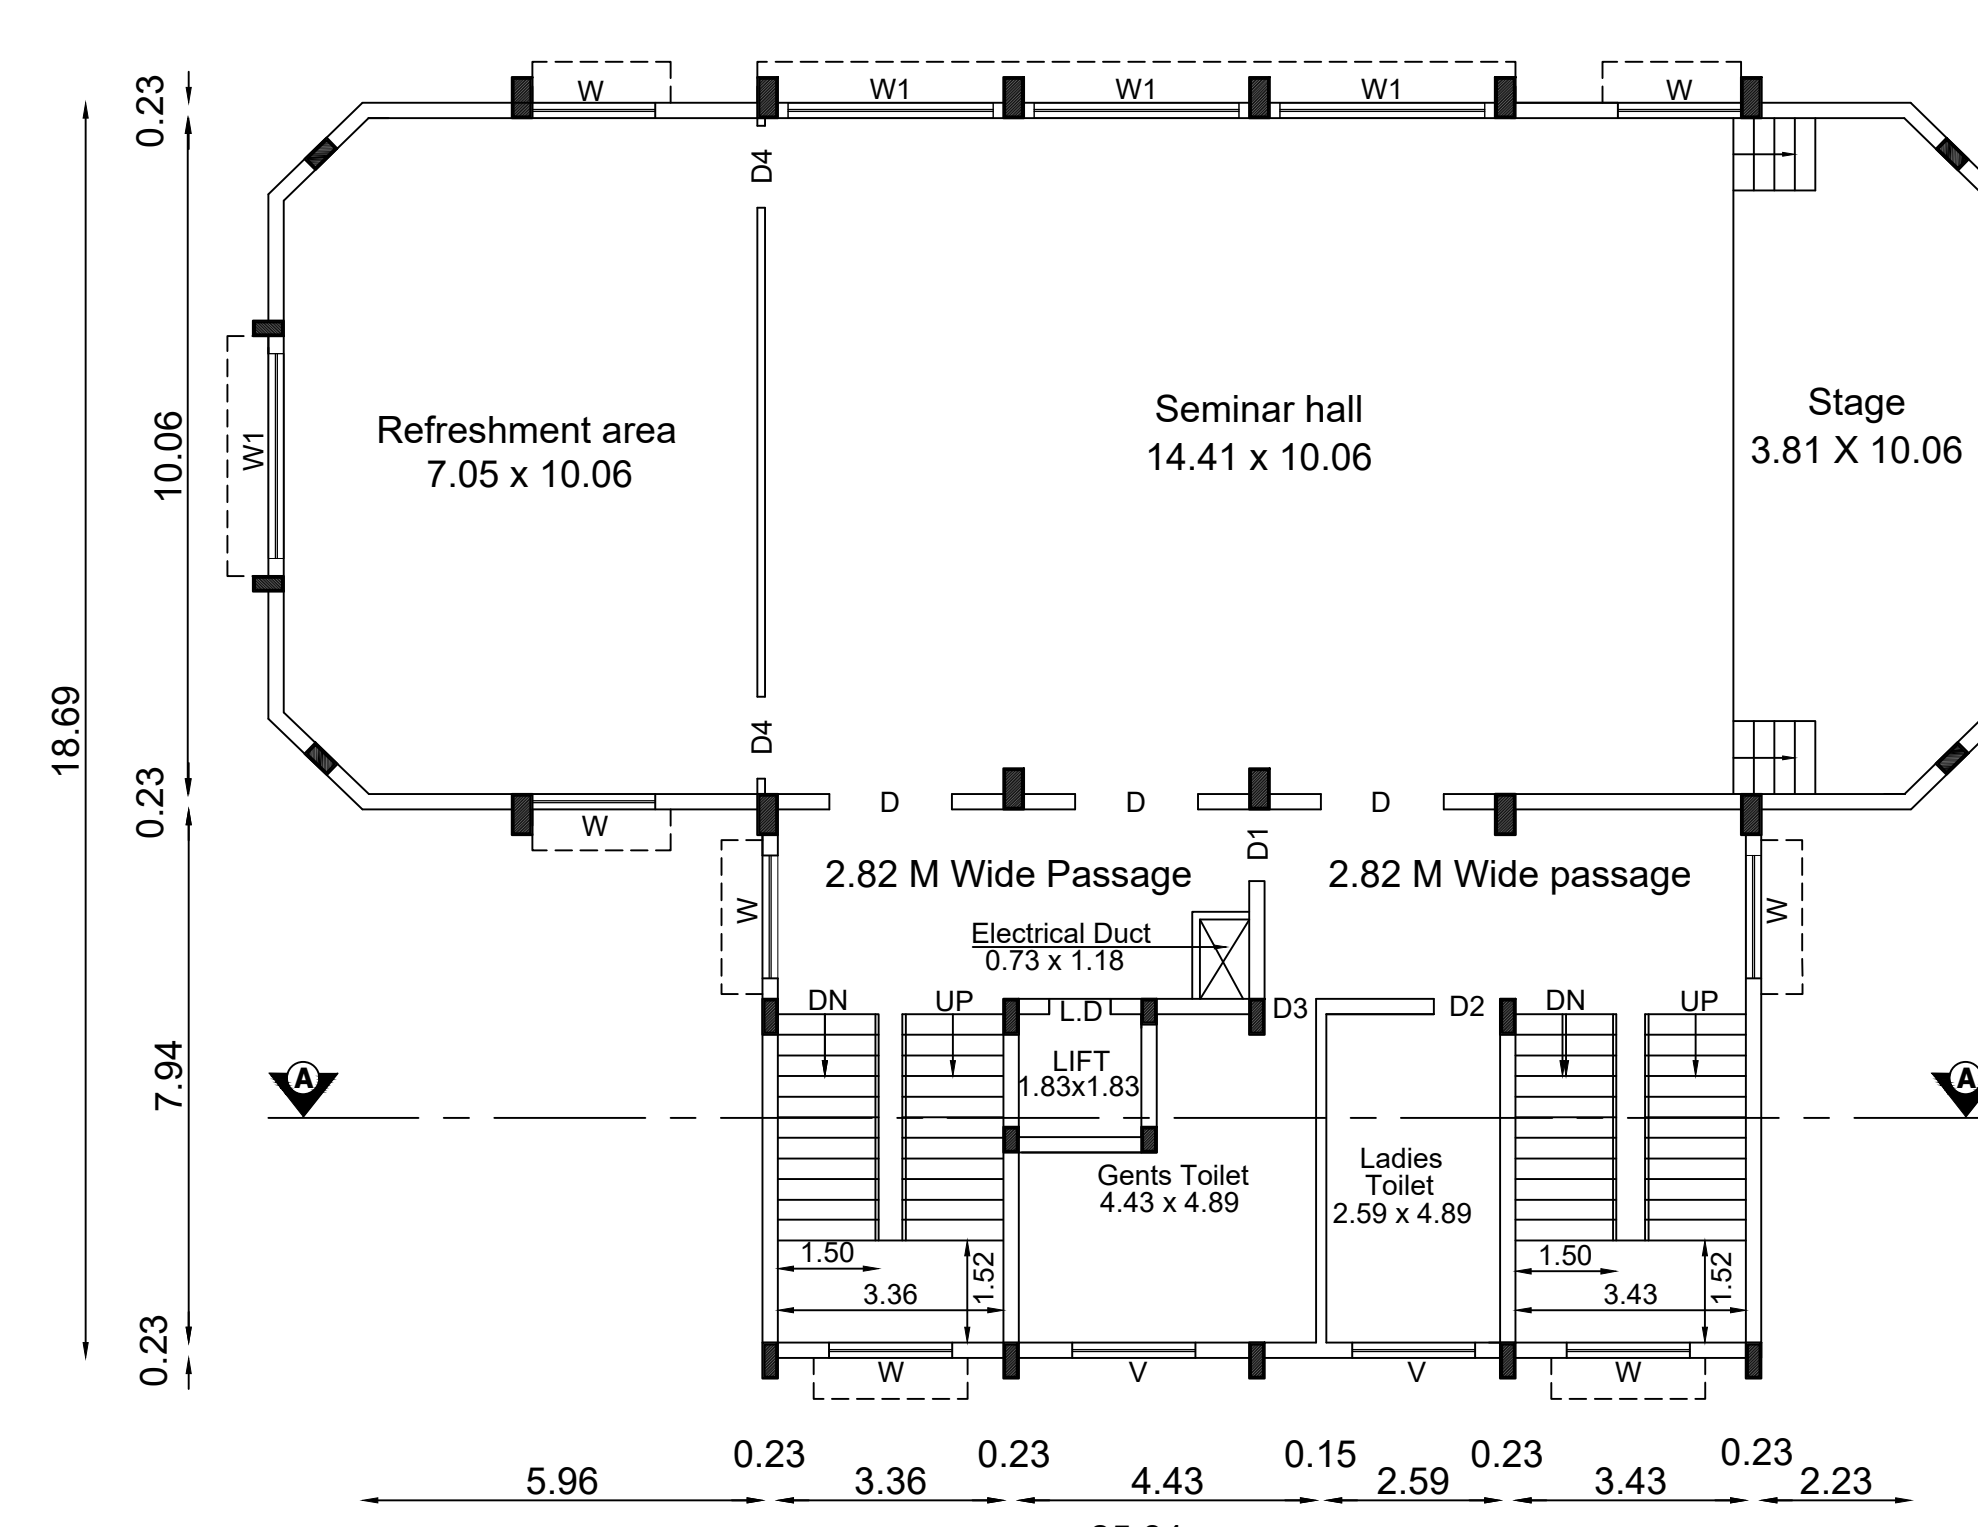

SECOND FLOOR PLAN

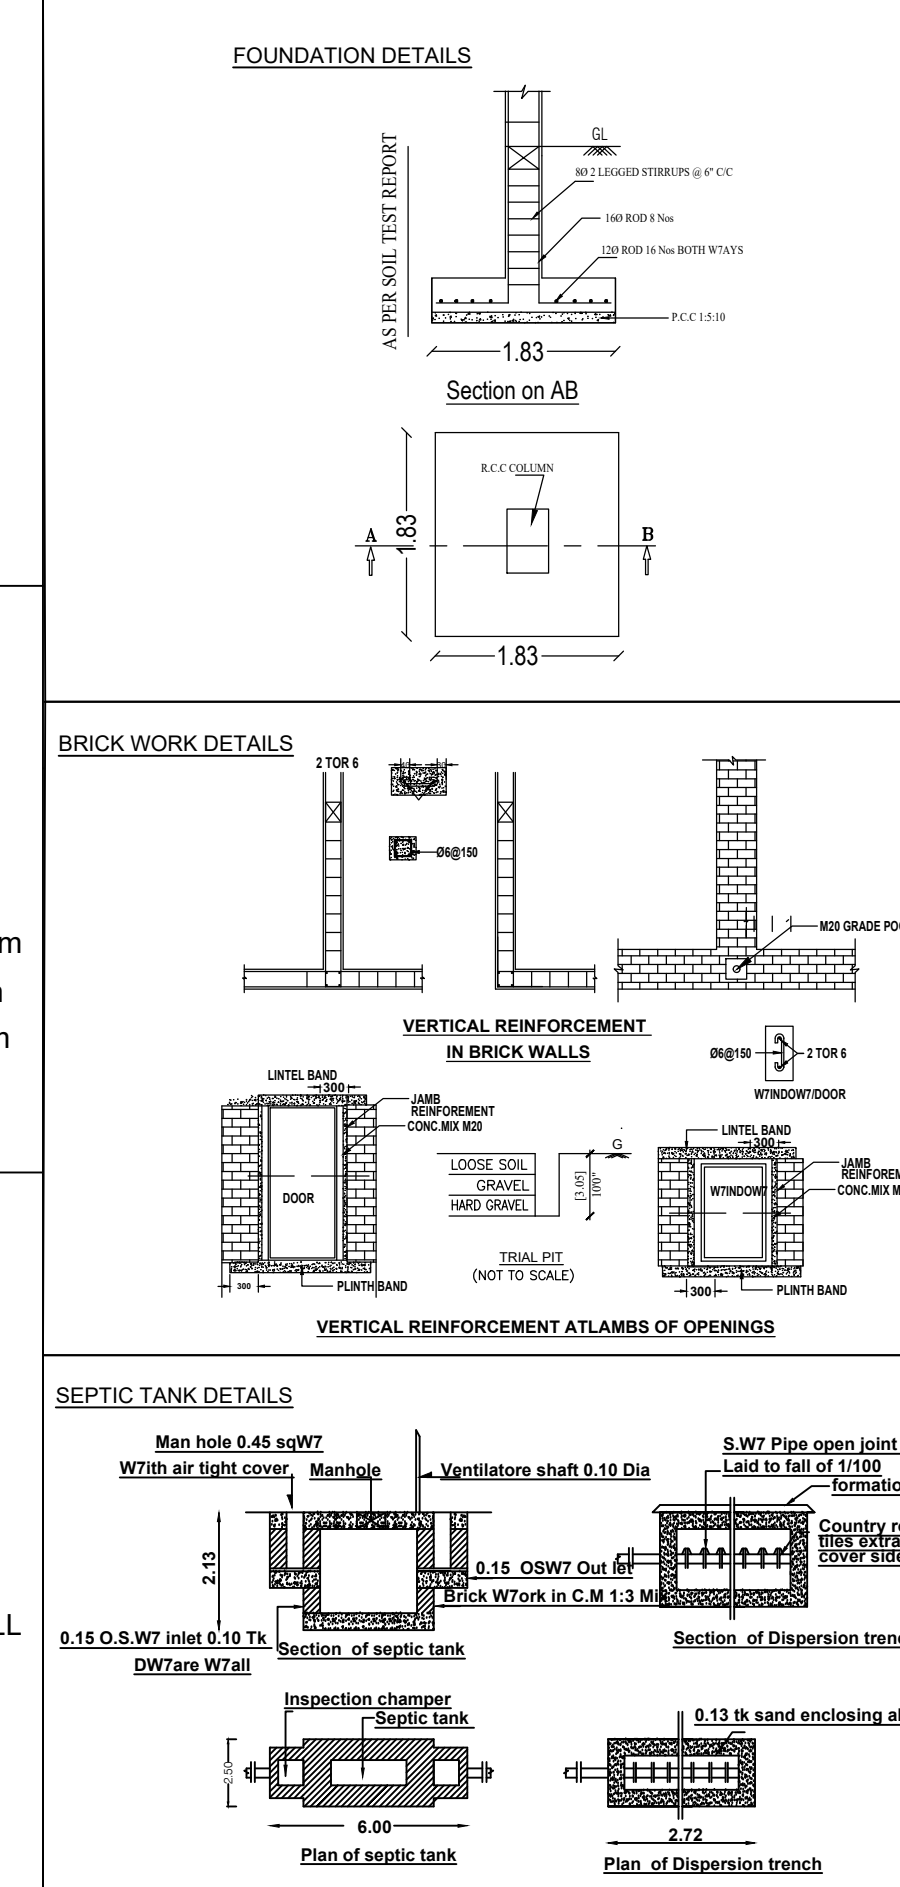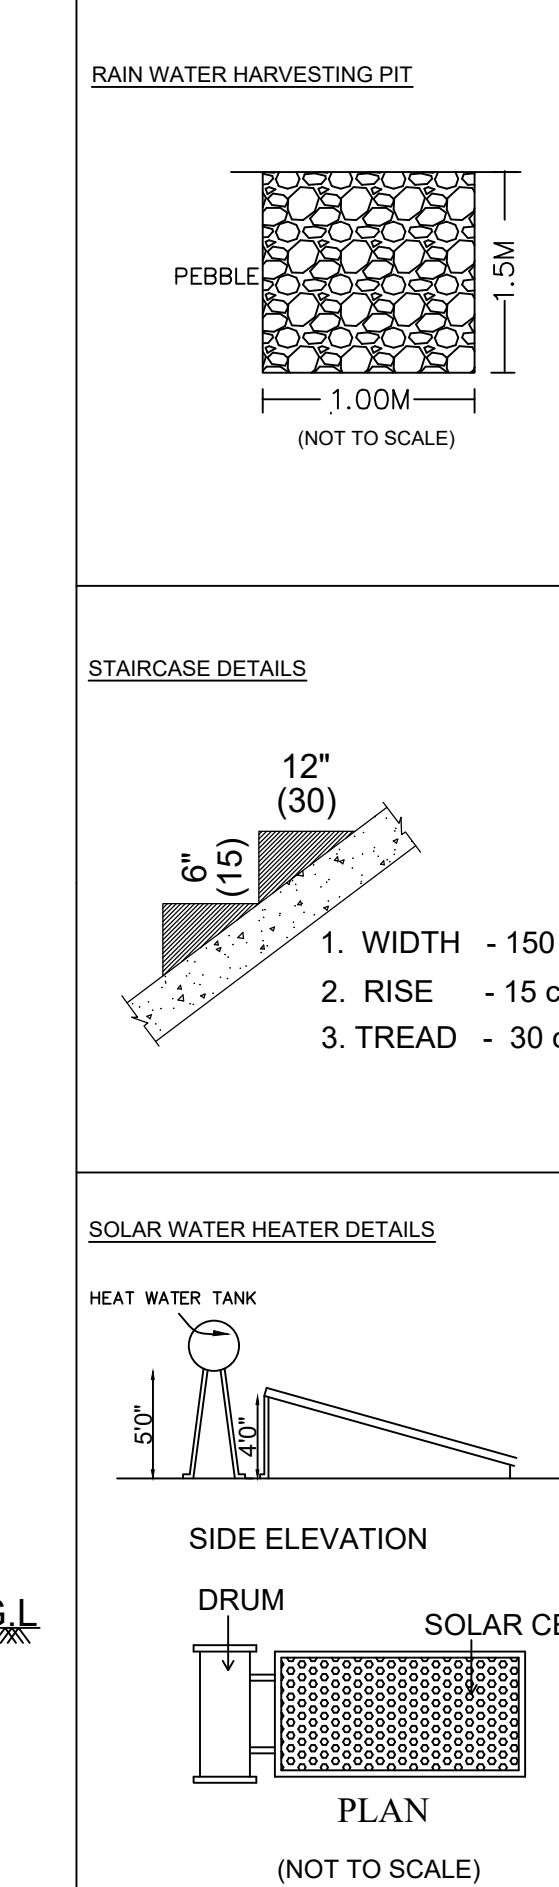

PLAN SHOWING THE PROPOSED OFFICE BUILDING
FOR IN DTCP INDUSTRIAL LAYOUT NO : 28 / 2022,
SITE NO: 3, SF.NO - 4/4Apt & 4/5Apt,
AT SOLAVAMPALAYAM VILLAGE,
KINATHUKKADAVU TALUK,COIMBATORE DISTRICT.

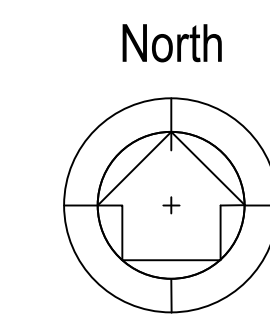

Scale 1 : 500

AREA DETAILS (LAND)

AREA OF SITE AS PER DOCUMENT - 3751.00 SQM

AREA DETAILS (BUILDING)

S.NO	AREA DETAILS	NON FSI SQM	FSI SQM	TOTAL Builtup Area
1.	GROUND FLOOR	-	389.52	389.52
2.	FIRST FLOOR	-	389.52	389.52
3.	SECOND FLOOR	-	389.52	389.52
4.	TERRACE FLOOR - (Head room)	64.66	-	64.66
TOTAL		64.66	1168.56	1233.22

ALL DIMENSIONS ARE IN METERS

$$\text{TOTAL FSI} = \frac{1168.56}{3751.00} = 0.311$$

JOINERY DETAILS:

INDEX	DESCRIPTION	SIZE IN M	INDEX	DESCRIPTION	SIZE IN M
D	DOOR	1.83 x 2.44	L.D	LIFT DOOR	0.91 x 2.44
D1	DOOR	1.07 x 2.44	W	WINDOW	1.83 x 1.52
D2	DOOR	0.99 x 2.44	W1	WINDOW	3.05 x 1.52
D3	DOOR	0.77 x 2.44	W2	WINDOW	1.22 x 1.22
D4	DOOR	1.22 x 2.44	V	VENTILATOR	1.83 x 0.61

REFERENCE :-

SITE BOUNDARY	
EXISTING ROAD	
PROPOSED DRIVE WAY	
PROPOSED BUILDING FOR APPROVAL	

PARKING DETAILS:

DESCRIPTION	REQUIRED	PROVIDED
Car Parking	13 Nos	14 Nos
Two wheeler Parking	51 Nos	58 Nos
PH Parking	2 Nos	2 Nos

Applicant Name : M/s COSIEMA INDUSTRIAL PARK LTD
Online Building Application No : SWP/BPA/010430/2023
SWP / LP / CBE (R) No : 320 / 2023
SWP / BP / CBE (R) No : 53 / 2023

Er. HARINI. P.S. ME.(Str.). ML
Reg. No. Coimbatore LPA / SE / GR-I / 00
PRIME PRODOC CONSULTANTS PVT.
29, Palani Vilam, Sundaram Brothers Lane,
Ramarathapuram, Coimbatore - 641 009
Ph 737371009
E mail harini.prindoc@gmail.com
Structural Engineer

Er. S. SIVARAJ
Reg. No. Coimbatore LPA/SE/GR-I/00
EMPHORA ASSOCIATES
960, Poonga Nagar, Civil Aerodrome Post, Coimbatore - 641 014
Ph : 9486141272
Email: emphoraassociates@gmail.com
Registered Engineer

For COSIEMA INDUSTRIAL PARK LTD.,

Managing Director

Divya S
Surveyor

Signature Not
Verified
Stamp
Date: 2023.10.20 11:17

Selvakumar K
Draughtsman Grade III

Valarmathi M
Planning Assistant