




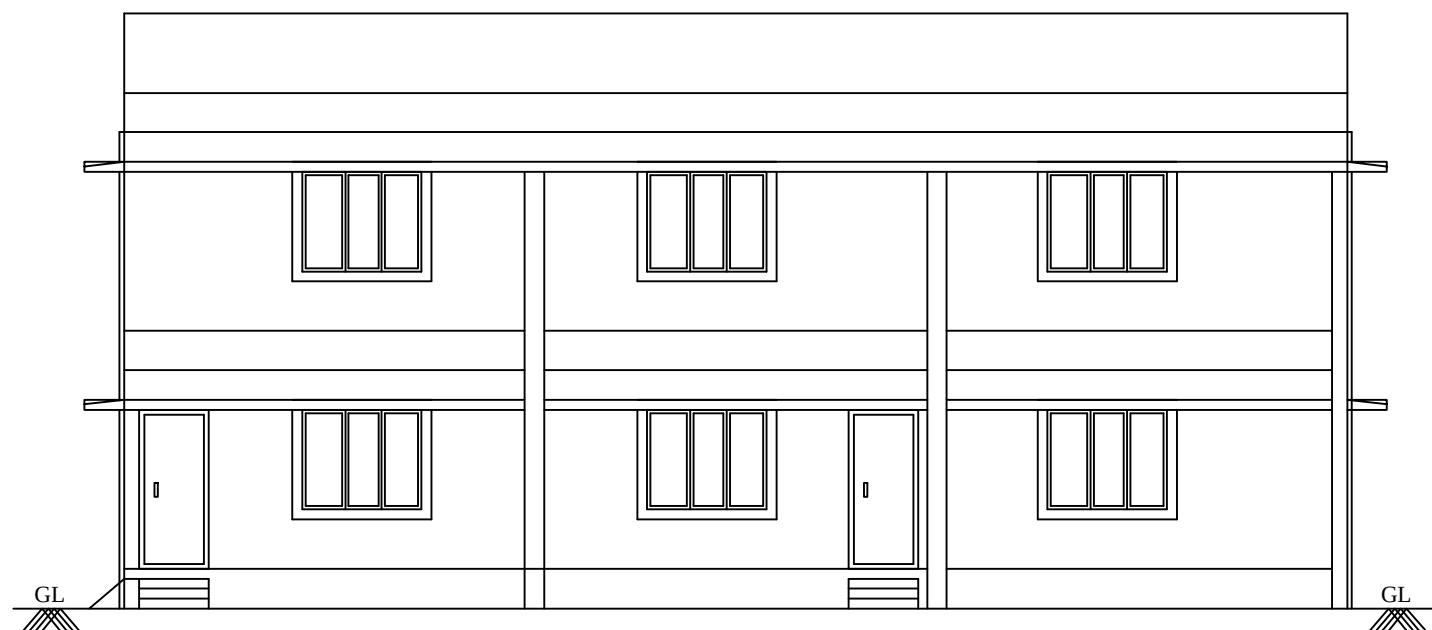


FRONT ELEVATION

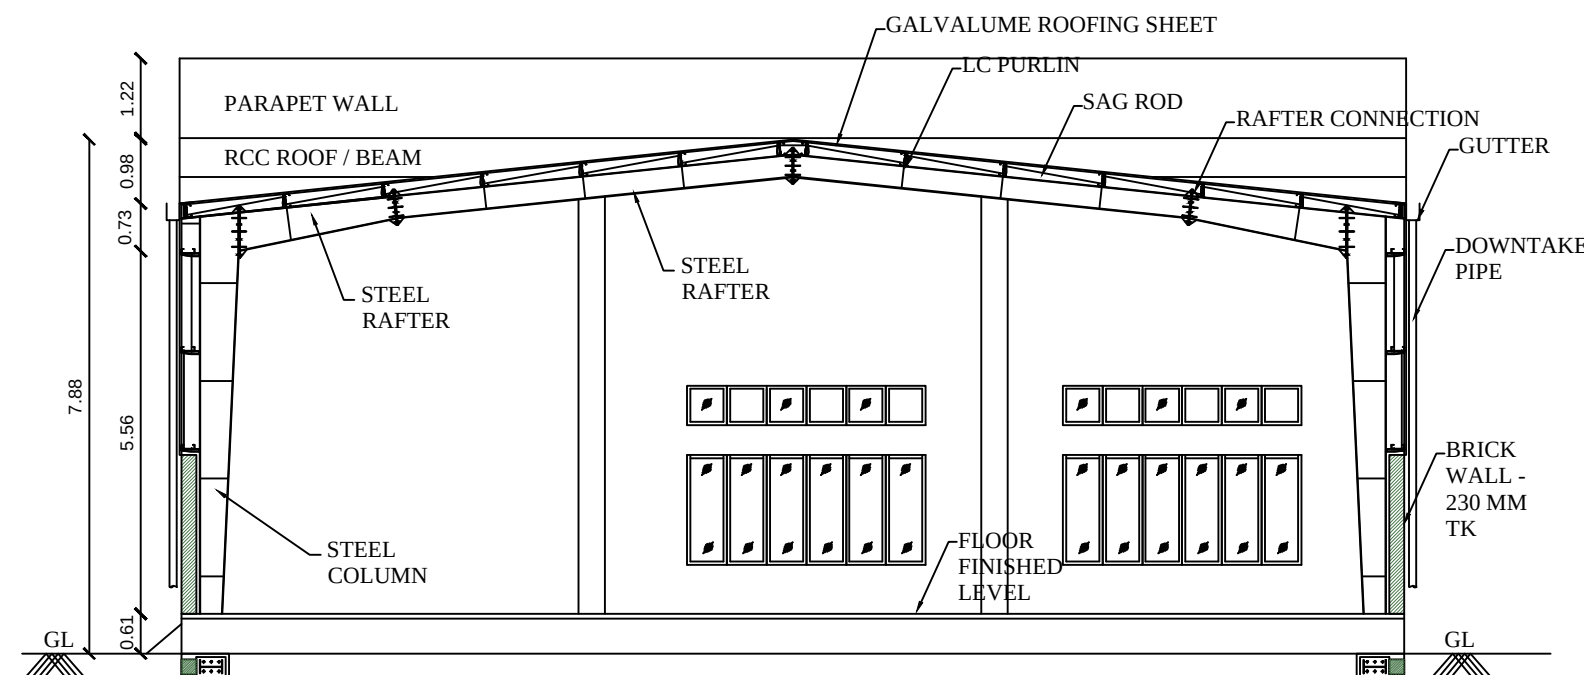



SECTION ON "AA"

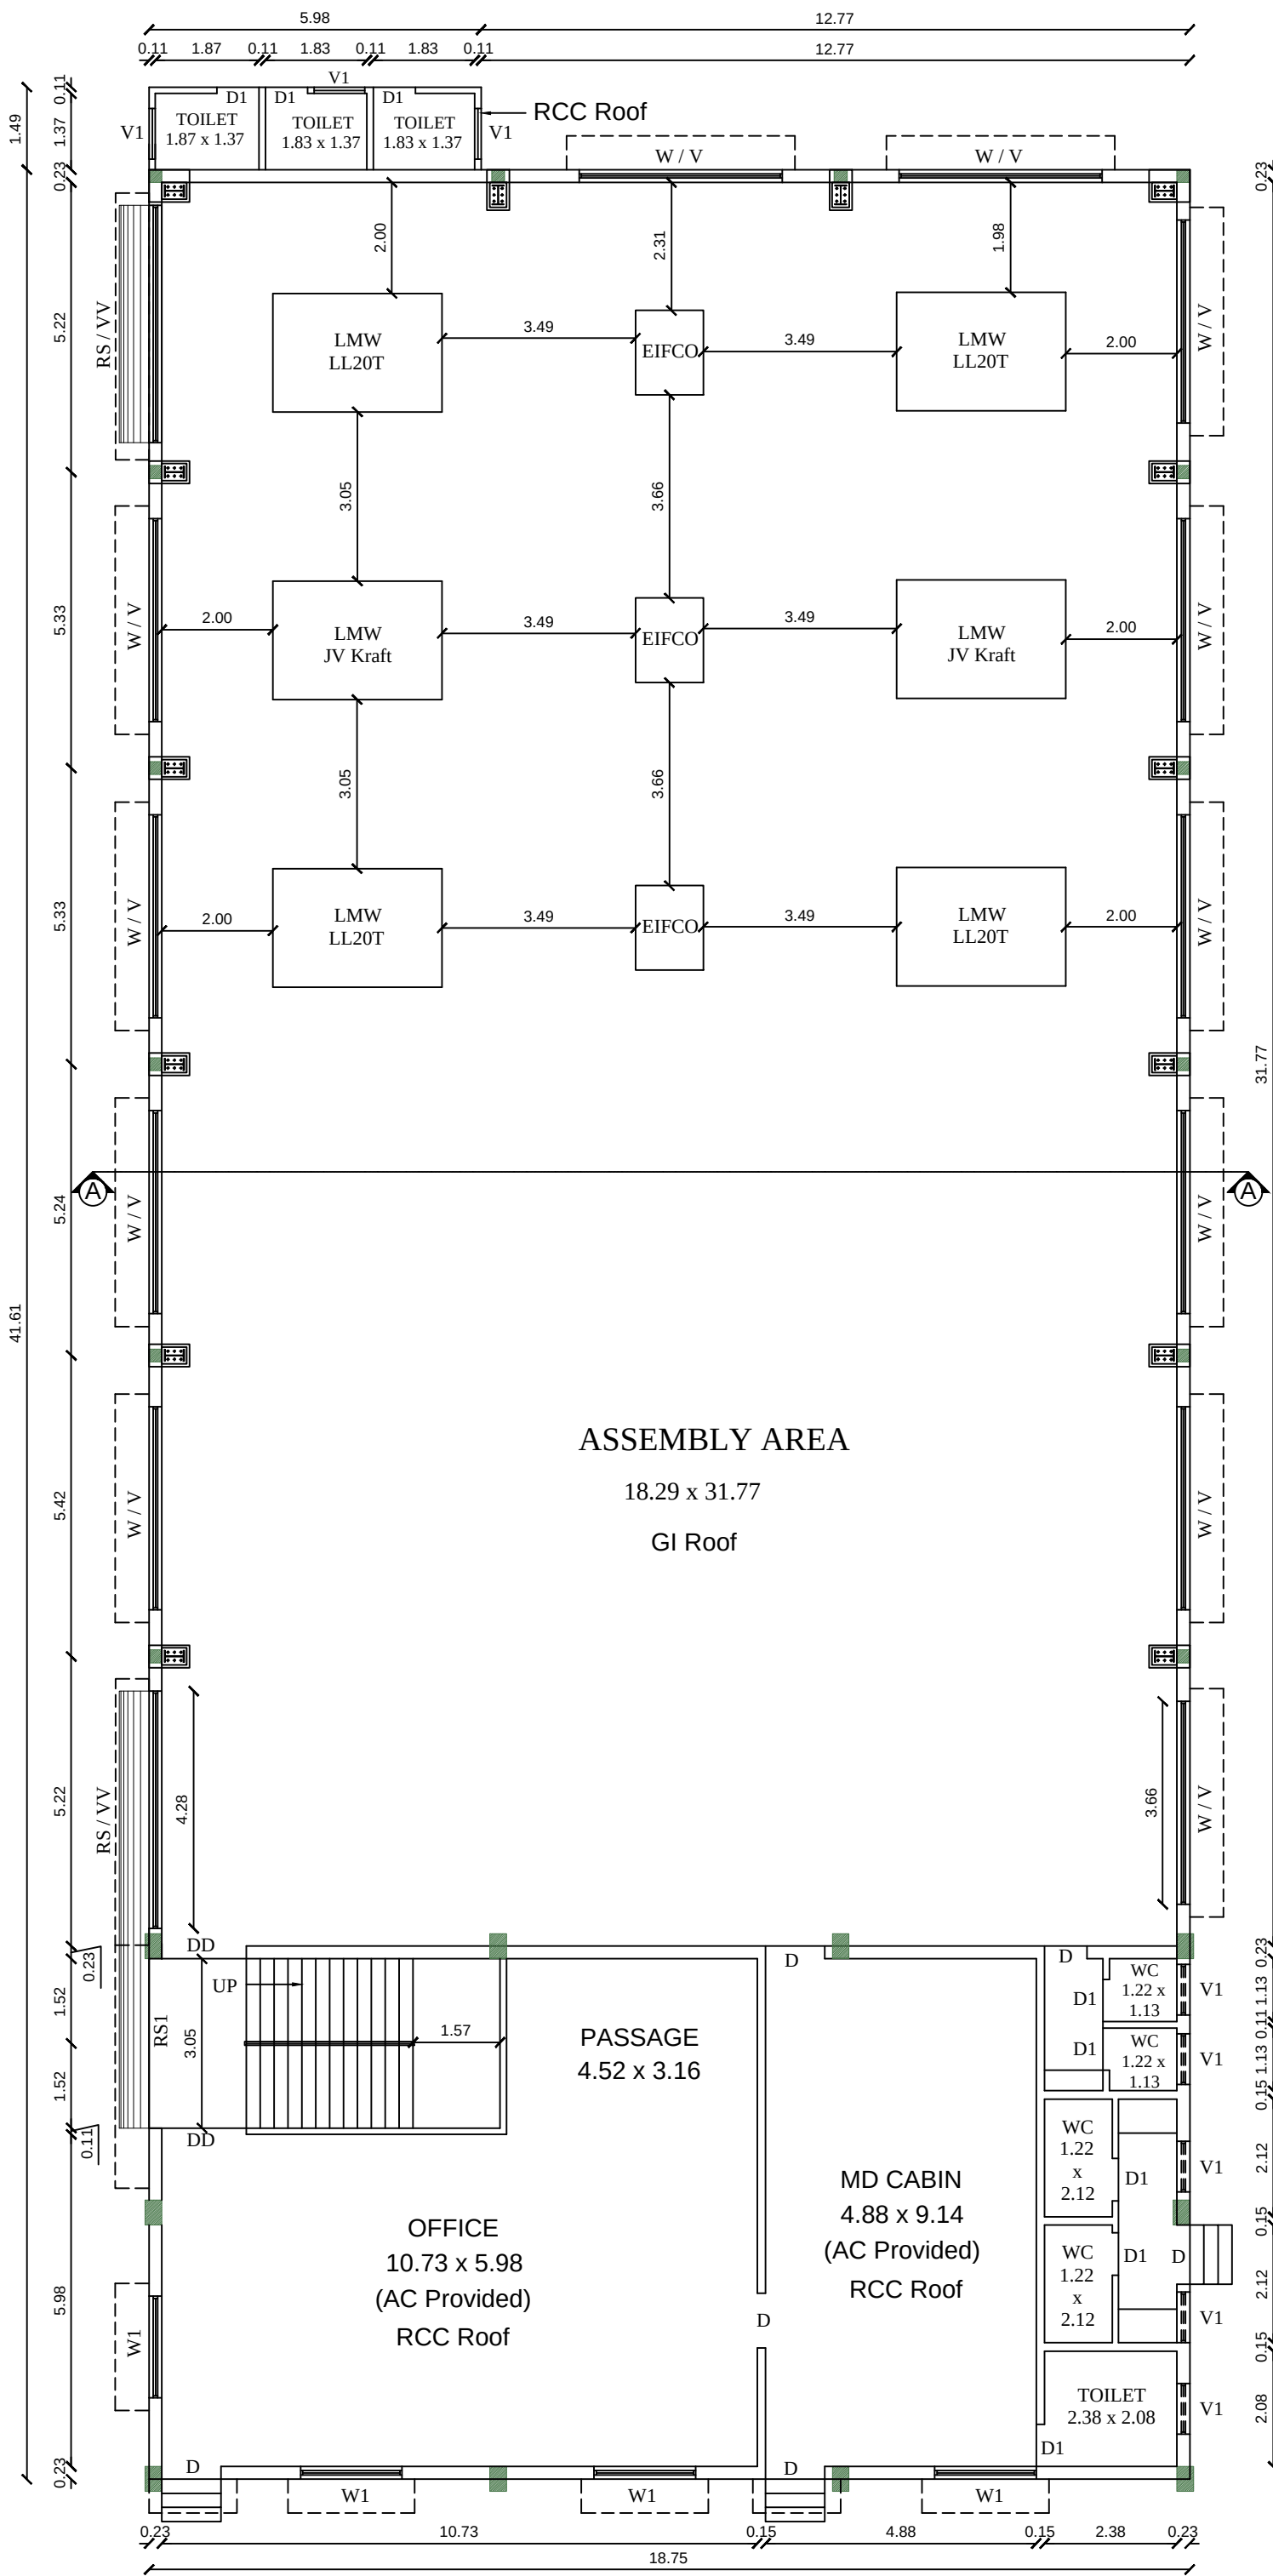

GROUND FLOOR PLAN

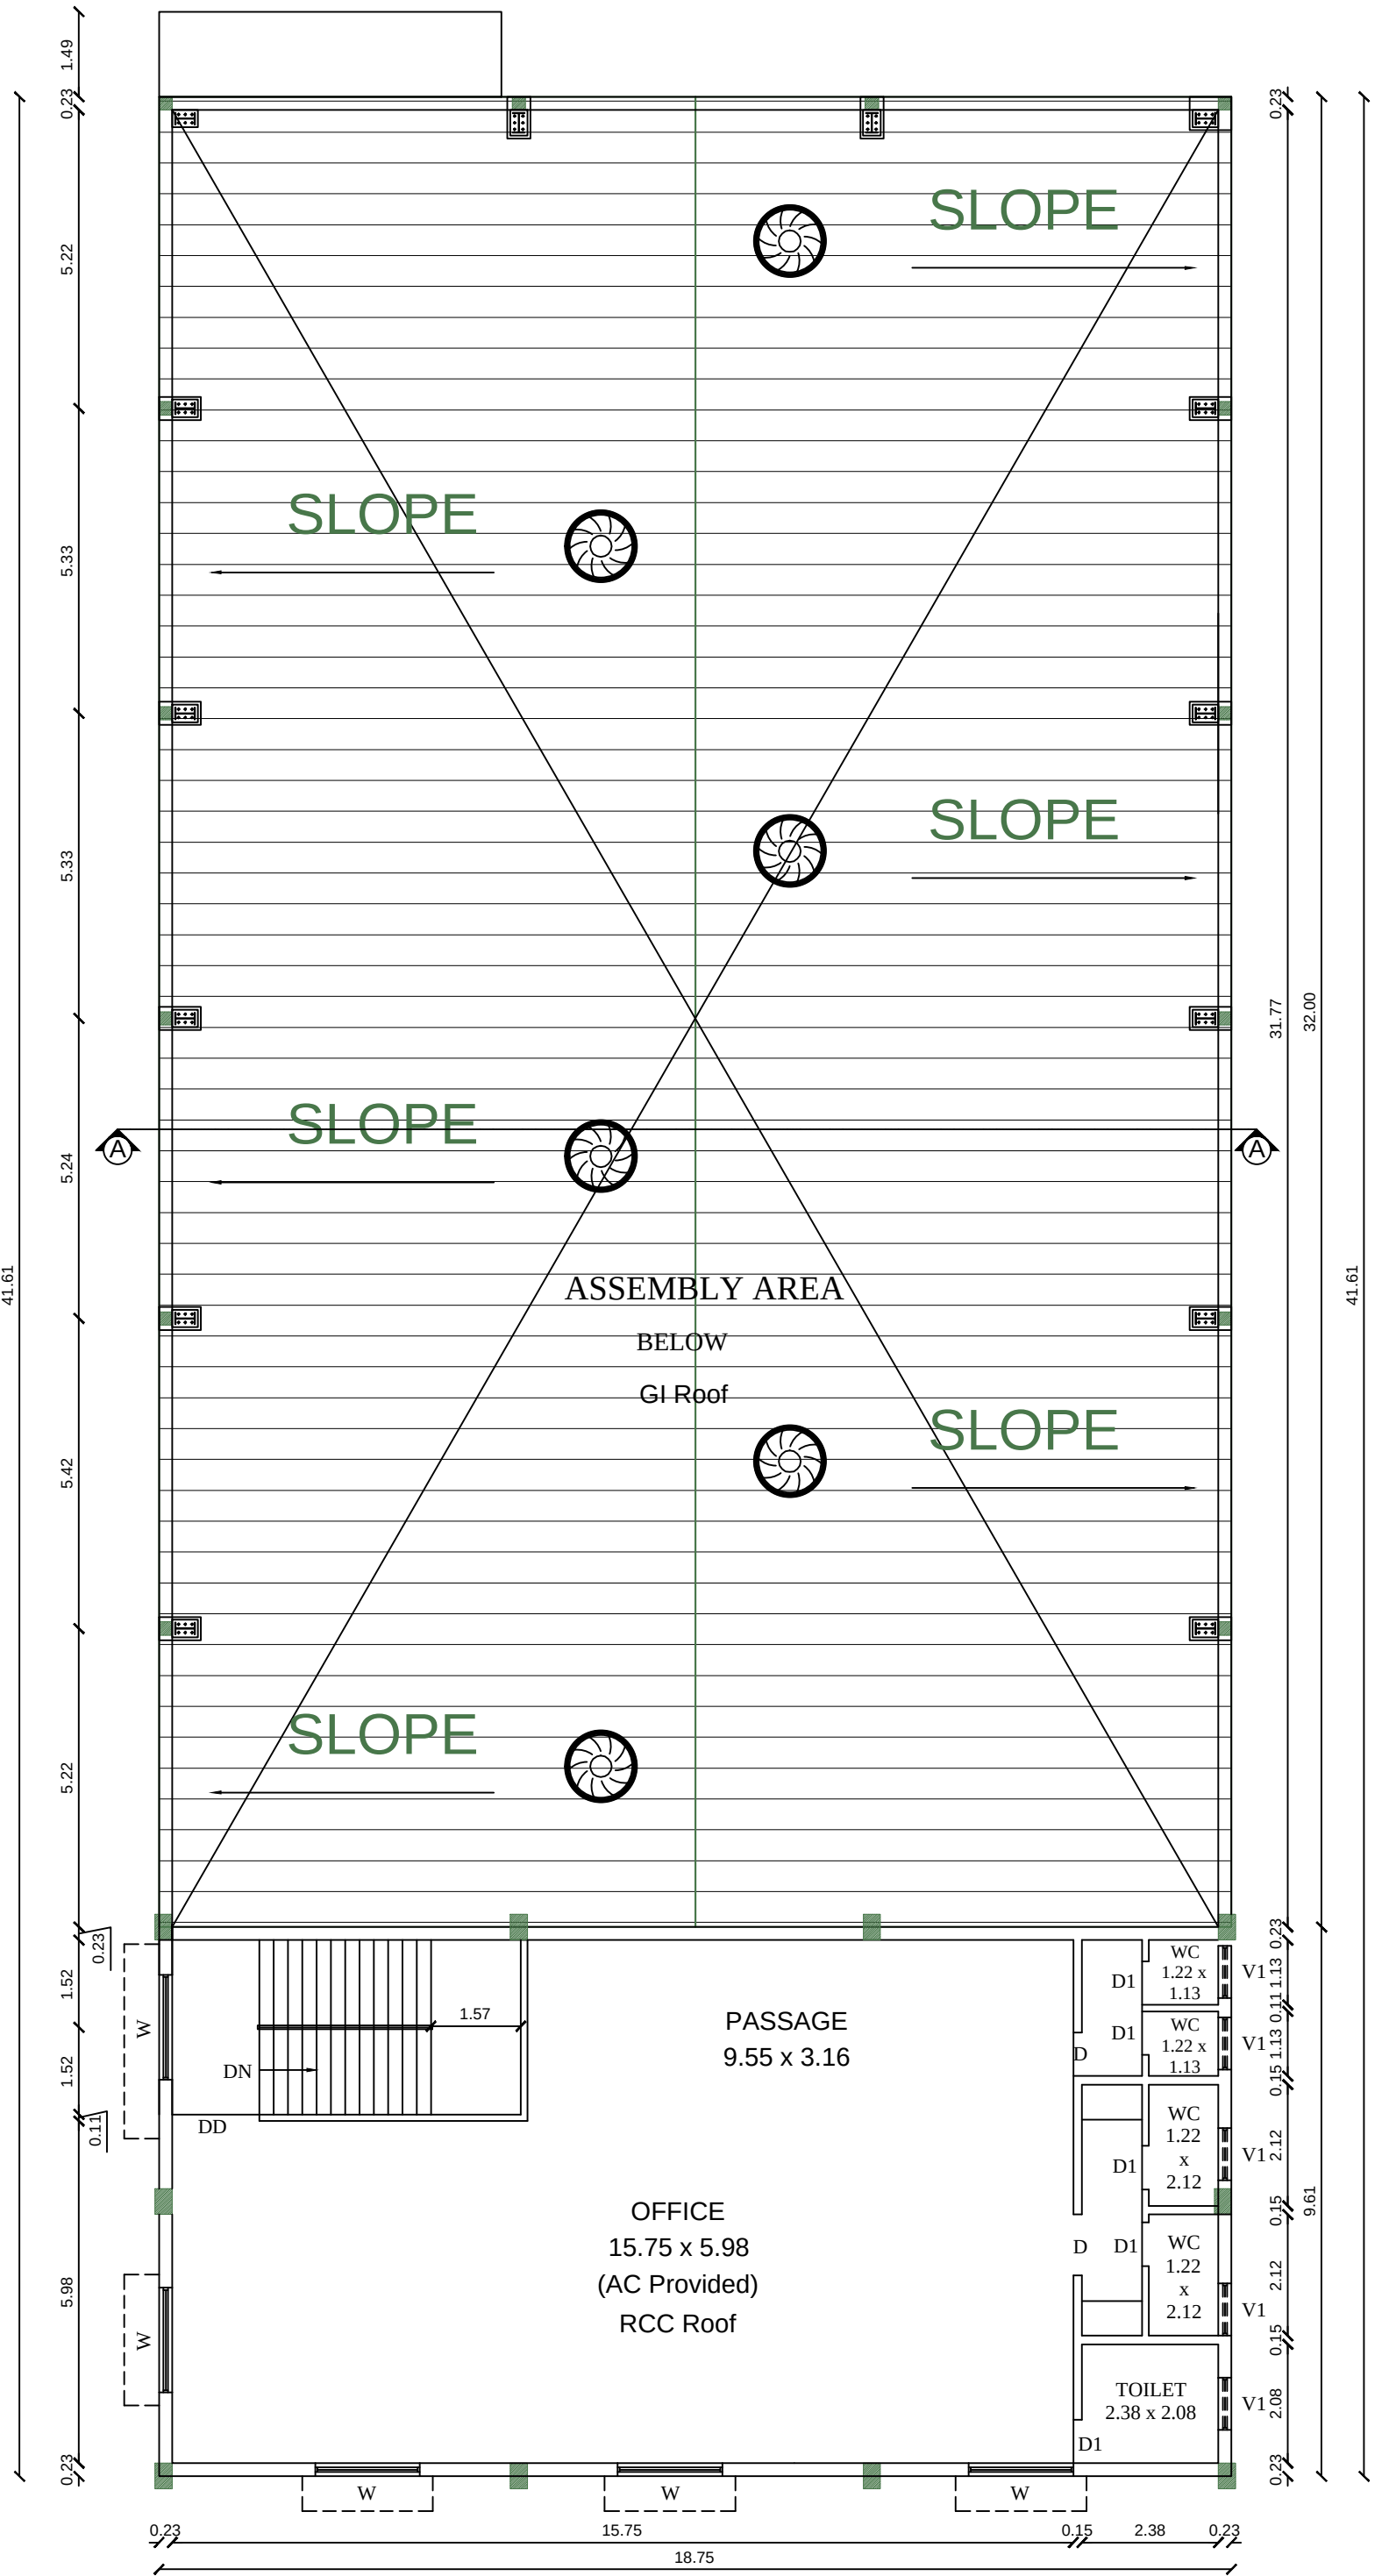

FIRST FLOOR PLAN

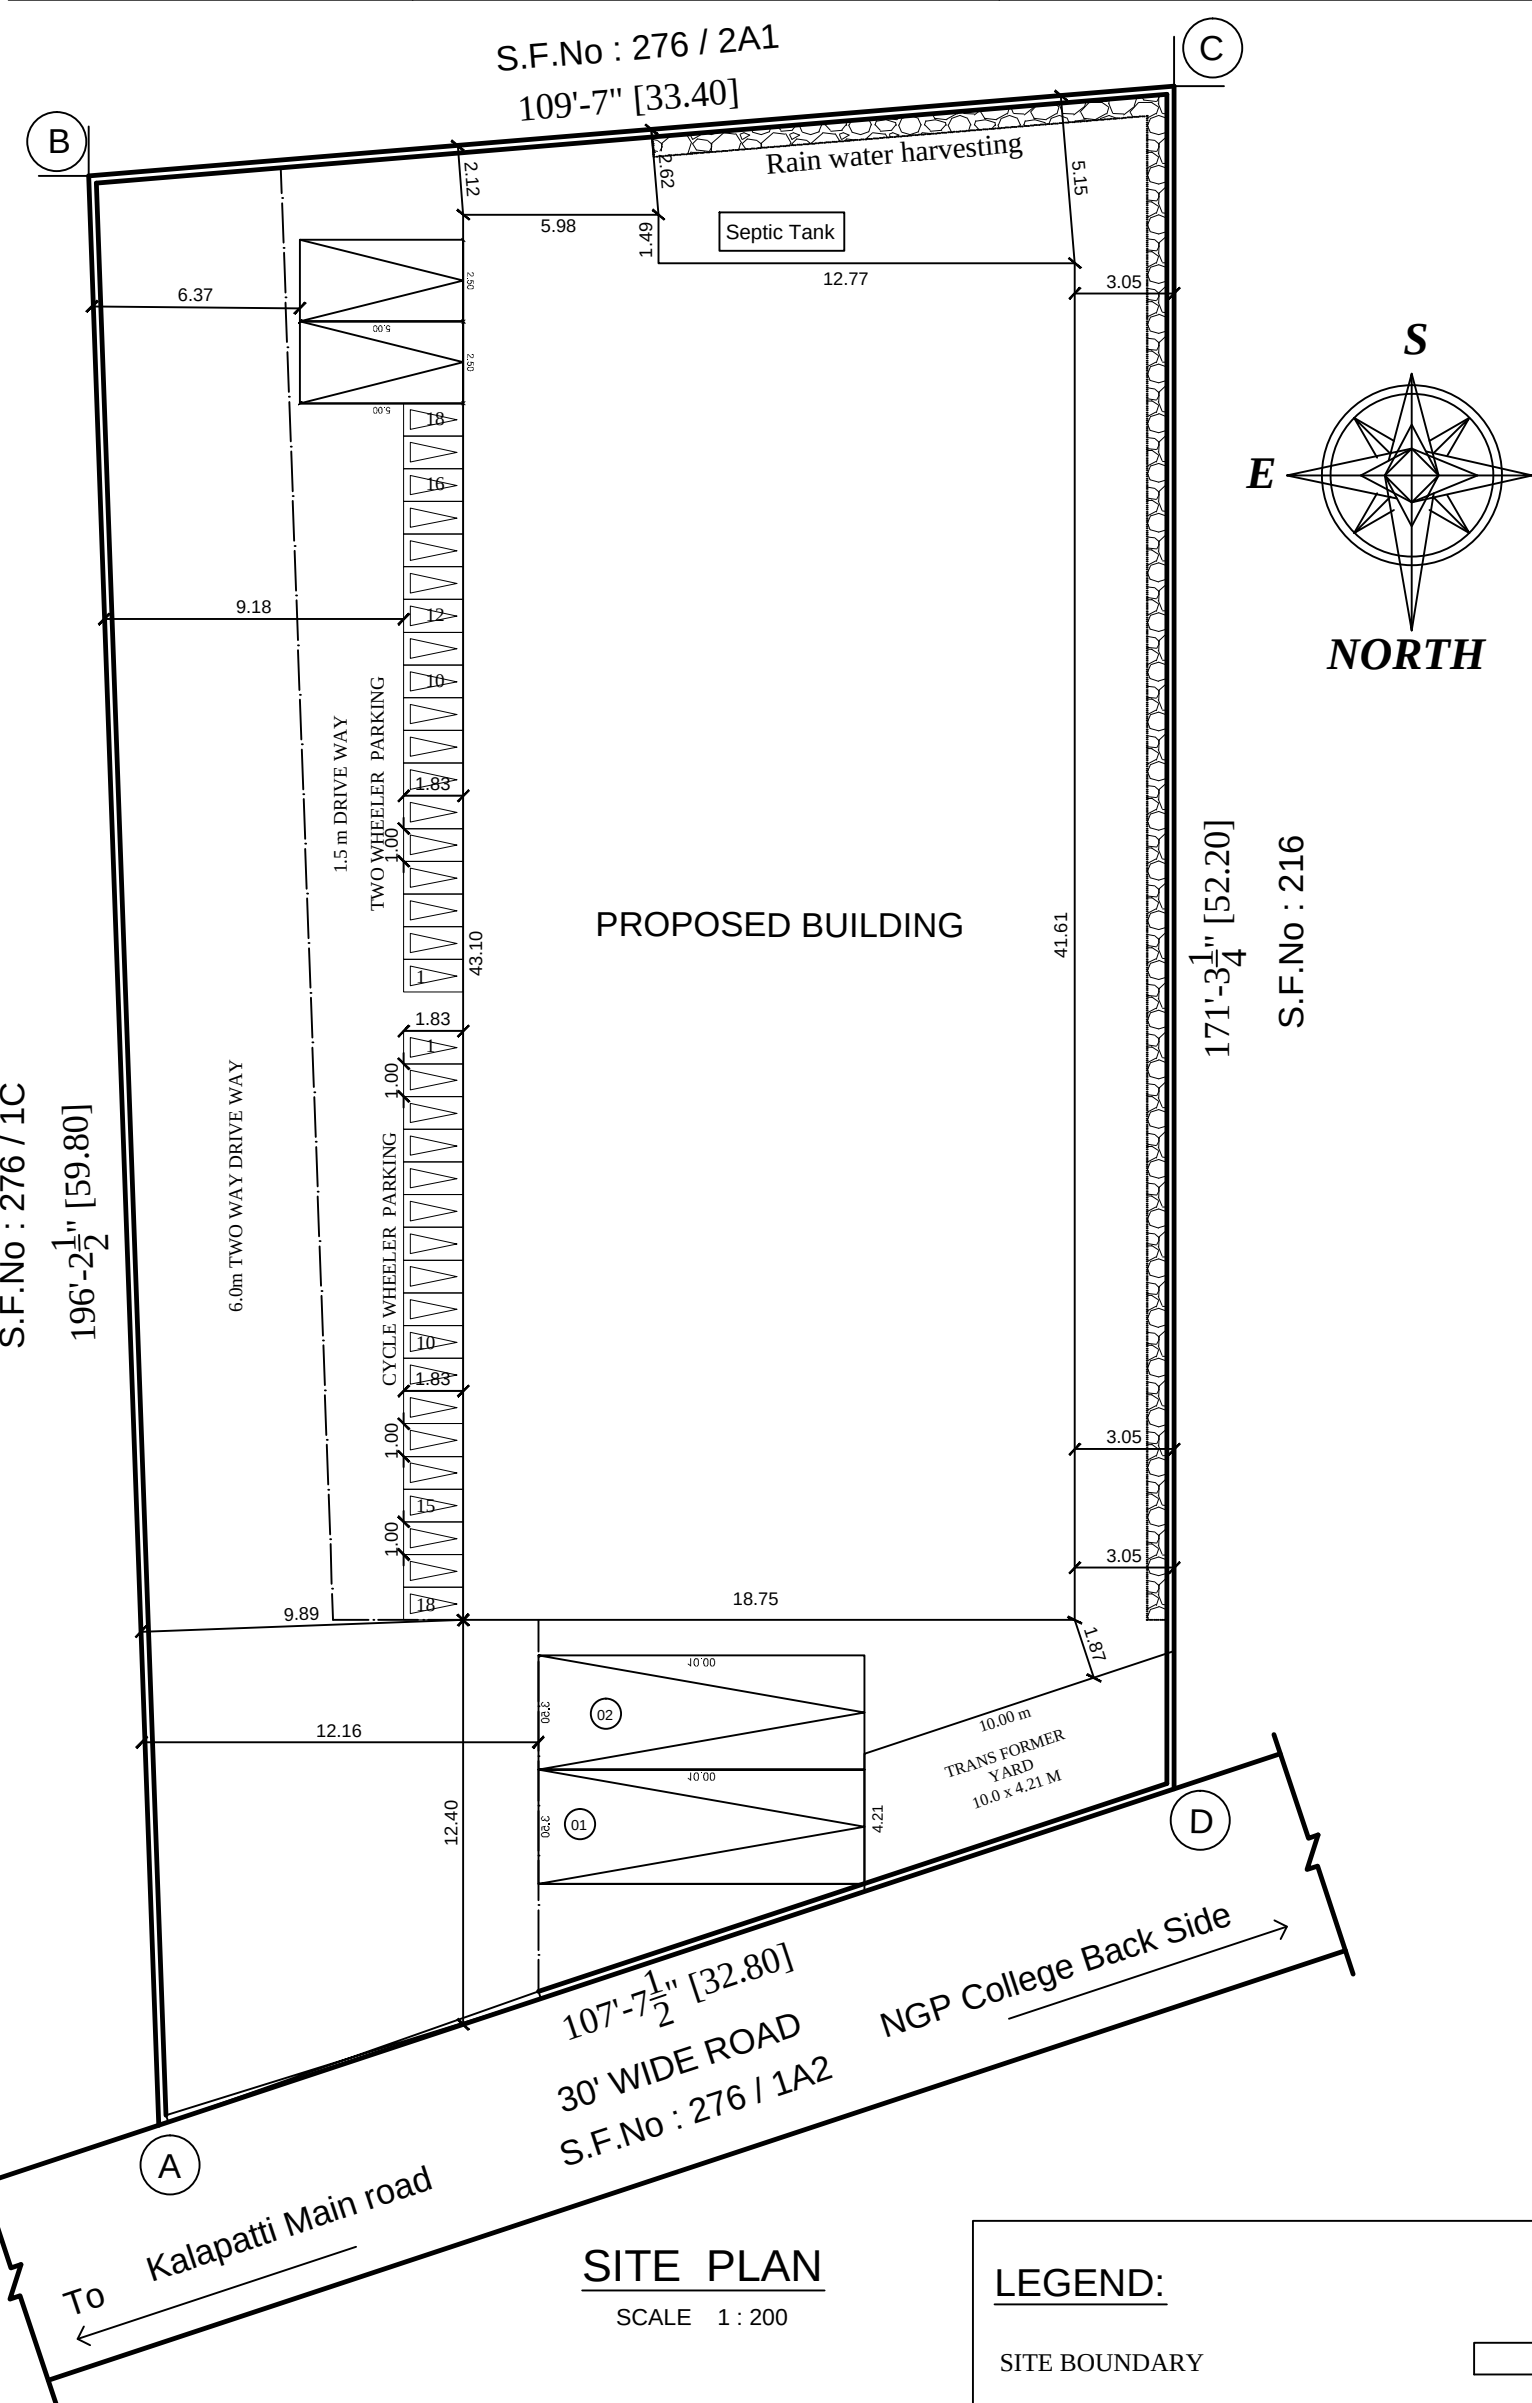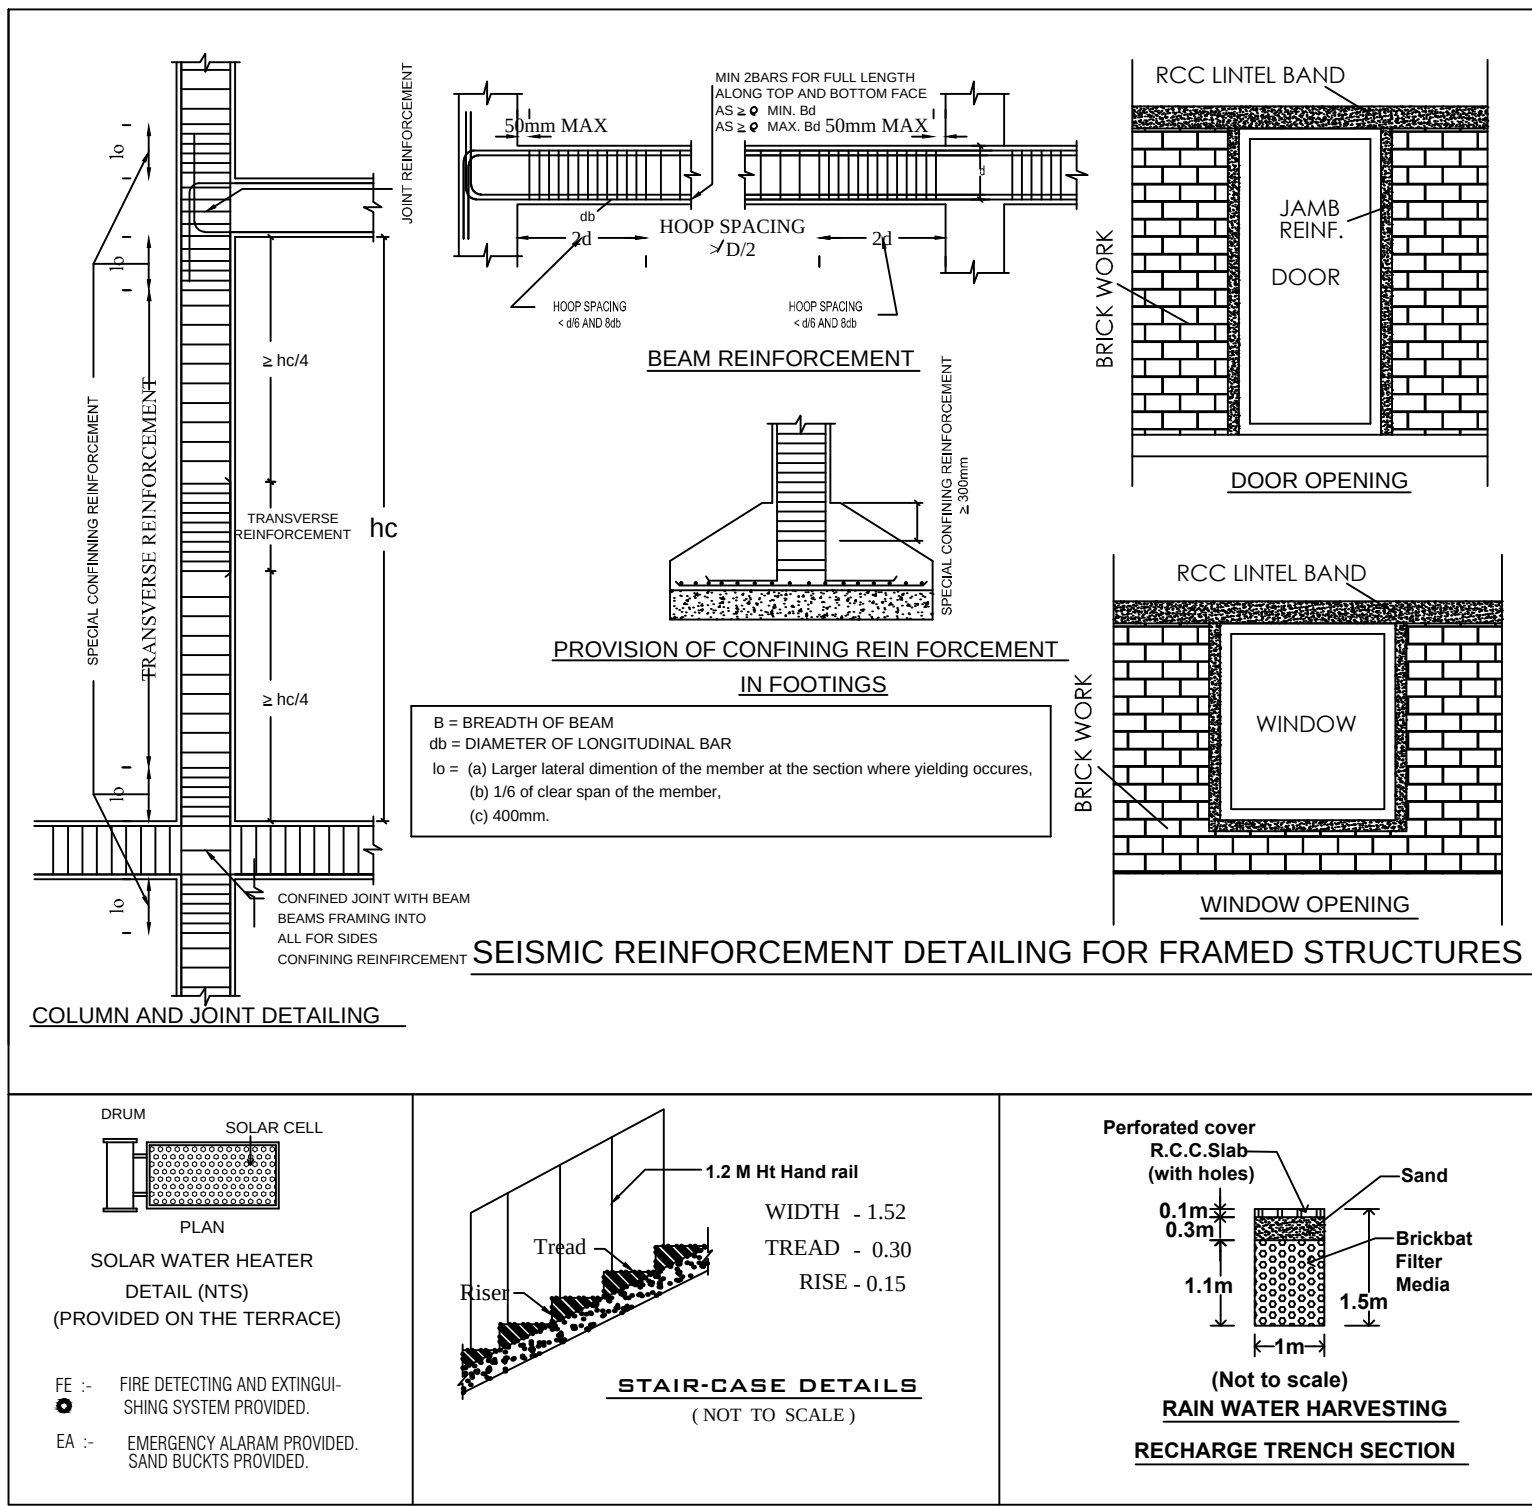


SITE PLAN

SCALE 1 : 200

LEGEND:

- SITE BOUNDARY
- EXISTING ROAD
- PROPOSED BUILDING
- RAIN WATER PERCOLATION TRENCH

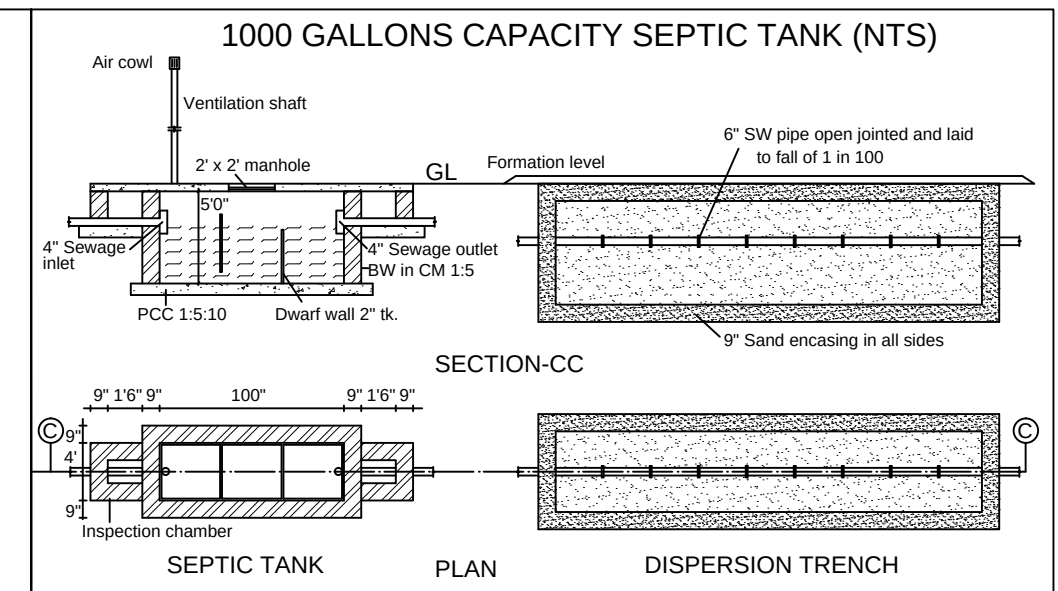

PLAN SHOWING THE PROPOSED CONSTRUCTION OF RCC ROOF CUM GI SHEET INDUSTRIAL BUILDING

[10. Light Engineering industries - Assembly ORANGE INDUSTRY] BUILDING IN S.F.No : 276 / 1B , KALAPATTY VILLAGE , COIMBATORE CORPORATION KALAPATTY DD PLAN No : 11

SITE AREA DETAILS :

Area of Site (as on Patta) = 1771.00 Sq.m

Area of Site (as on Document) = 1750.00 Sq.m

AREA DETAILS	Total Built up	Non FSI Area	Net FSI
Area of Ground floor	789.24	---	789.24
Area of First floor	180.00	---	180.00
Total Area	969.24	---	969.24

$$FSI = \frac{969.24}{1750.00} = 0.55$$

NO.OF PERSONS WORKING :

STAFFS : 10 + WORKERS 30 : 40 PERSONS
TOTAL : 40 PERSONS

LMW LL20T = 8 H.P x 4 No's = 32 H.P							
LMW JV Kraft = 5 H.P x 2 No's = 10 H.P							
EIFCO = 2 H.P x 3 No's = 06 H.P							
TOTAL = 48 H.P							
Car Parking		Lorry Parking		2wheeler Parking		Cycle Parking	
Required	Provided	Required	Provided	Required	Provided	Required	Provided
-	02 No's	-	02 No's	12 No's	18 No's	12 No's	18 No's
NOTE : ALL DIMENSIONS ARE IN METRE							

NOTE : ALL DIMENSIONS ARE IN METRE

JOINERY DETAILS:	METER
RS - Rolling Shutter	4.28 x 2.13
RS1 - Rolling Shutter	4.28 x 2.13
DD - Double Door	1.52 x 2.13
D - Door	0.99 x 2.13
D1 - Door	0.79 x 2.13
W - Window	3.66 x 1.68
W 1 - Window	1.83 x 1.37
V - Ventilator	4.28 x 0.61
V 1 - Ventilator	0.91 x 0.61

APPLICANT

Er. R. RAGUPATHY BE,
Consulting Civil Engineer & Contractor & Lbs
No.54, 1st Floor, Bharathi Park 7th Cross, Near IICI Bank,
GCT, Coimbatore - 641 043, Cell: 91-97902 33332
LBS No. GRIL.057.2019 LPA/RE/GR-II/19/04/008

REGISTERED ENGINEER

ONLINE APPLICATION No : SWP / BPA / 010545 / 2023

L.P / C.L.P.A No : 447 / 2023

PLANNING PERMISSION No : 518 / 2023

Signature Not Verified
Signed by: Jeyaraj
Location: Coimbatore

GOWTHAMI
Ass.Draughtsman

G BALAMURUGAN
Draughtsman Grade- III