
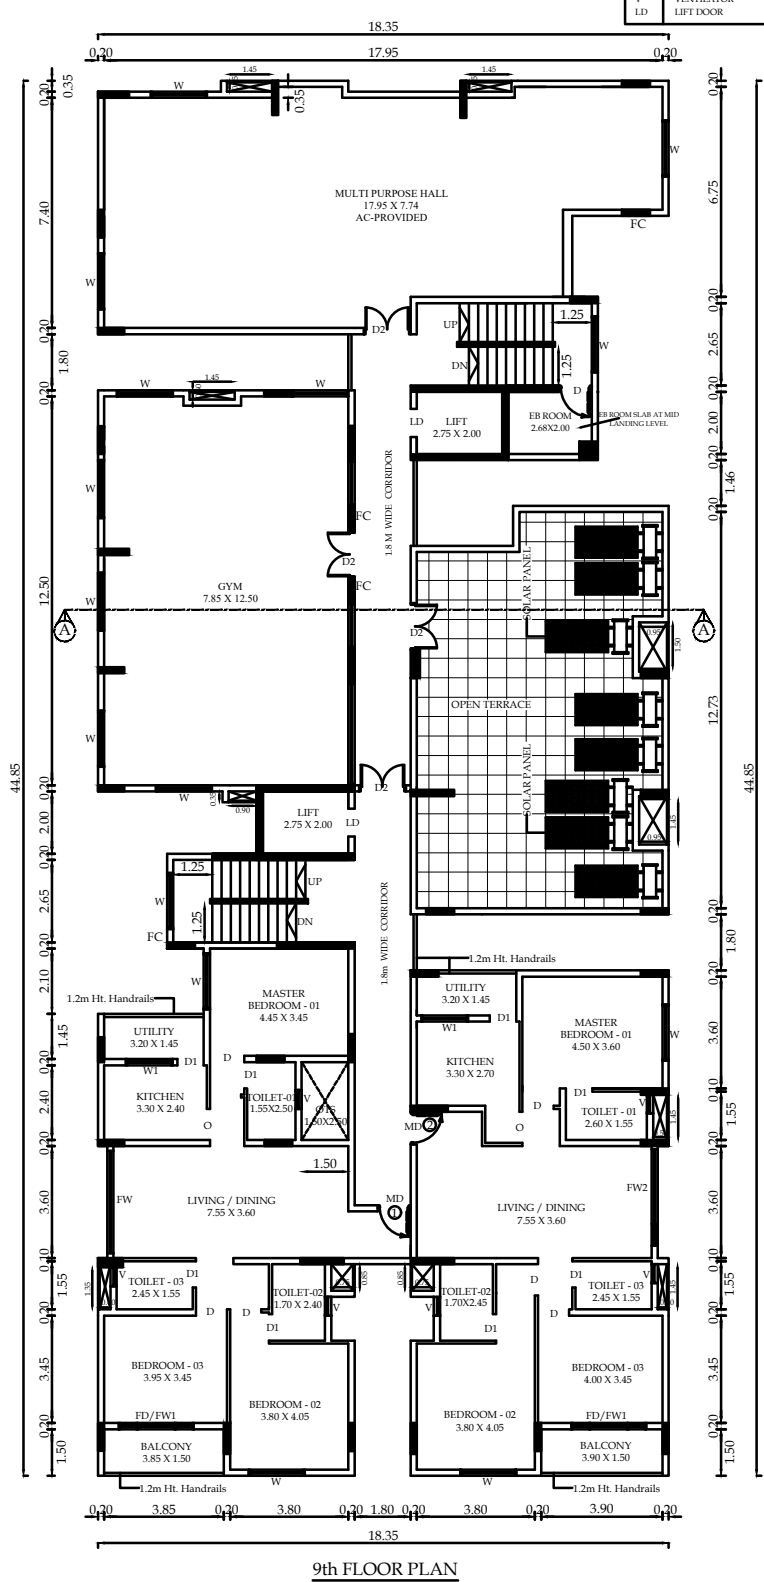
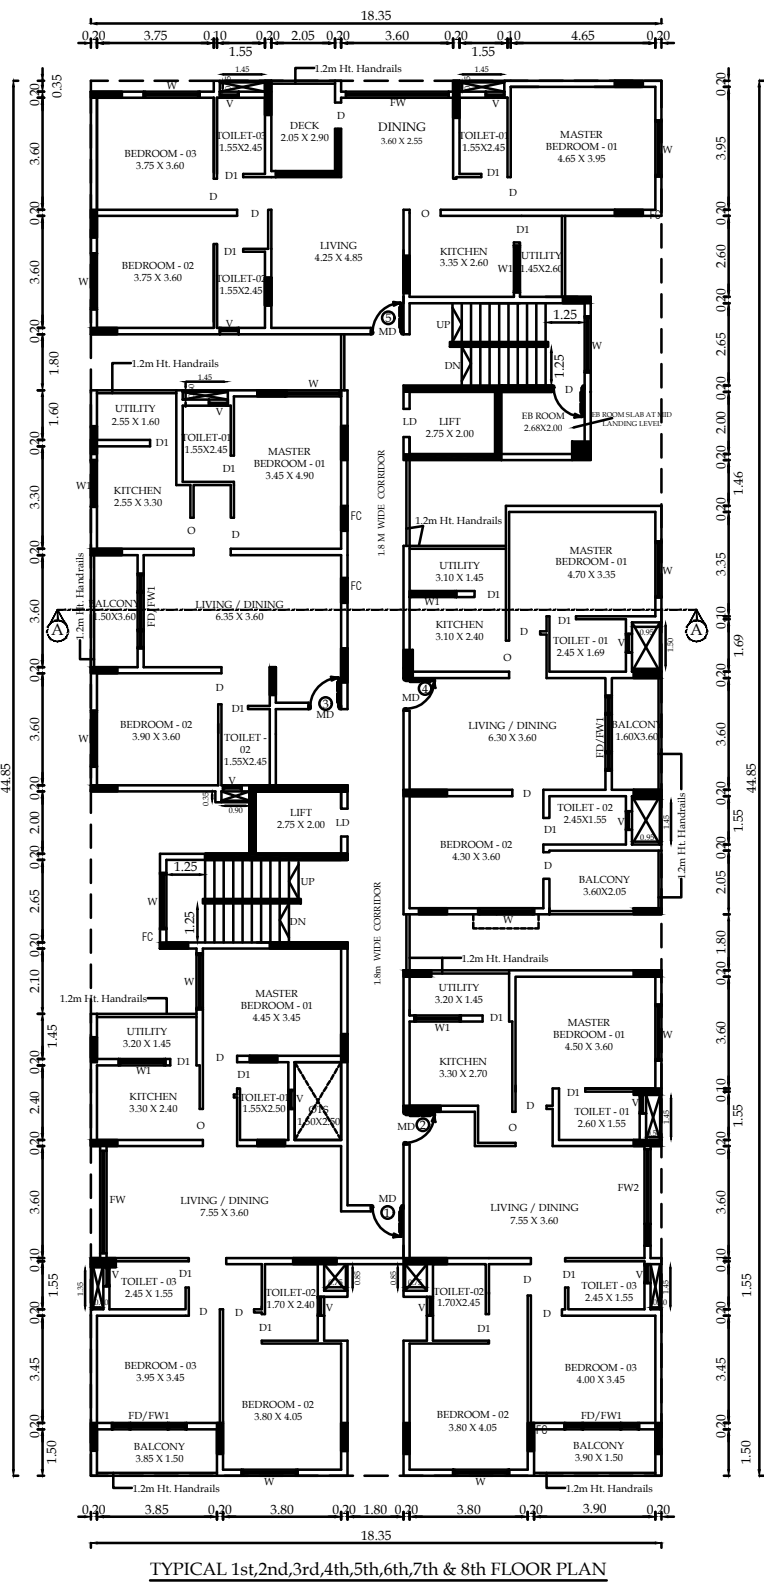


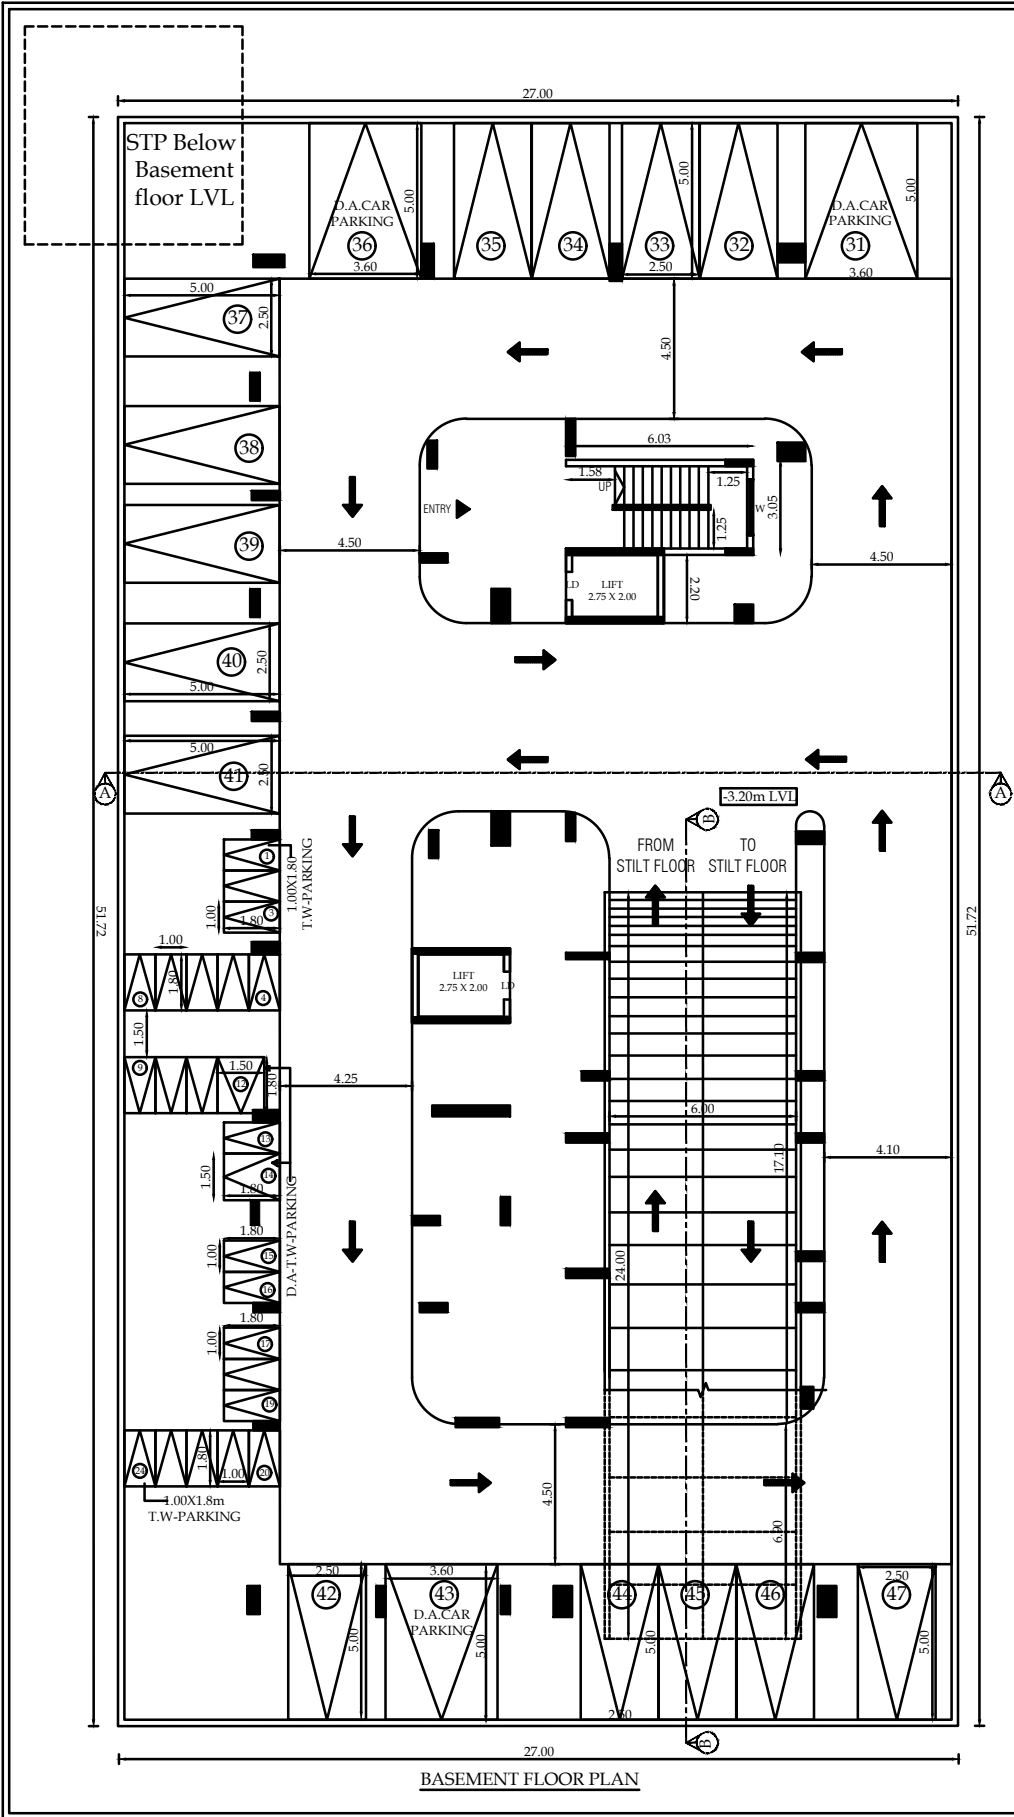

JOINTERY DETAILS		
MD	MAIN DOOR	1.05X2.10
D	DOOR	1.00X2.10
D1	DOOR	0.85X2.10
O	OPEN	1.00X2.10
FW	FRENCH WINDOW	3.30X2.10
FW1	FRENCH WINDOW	2.40X2.10
FD/FW1	FRENCH DOOR/WINDOW	1.20X2.10
W1	WINDOW	1.80X1.35
W	WINDOW	1.50X1.35
KW	KITCHEN WINDOW	1.20X1.20
V	VENTILATOR	0.60X0.90
LD	LIFT DOOR	0.90X2.44

BASEMENT FLOOR, TYPICAL 1st, 2nd, 3rd, 4th, 5th, 6th, 7th & 8th FLOOR & 9th FLOOR PLAN


Sheet No - 2/3

PLAN SHOWING THE PROPOSED RESIDENTIAL APARTMENT BUILDING IN OLD S.F.No. 418/2-PT, NEW T.S.No. 5/1, BLOCK No.7, WARD No.Z (26), GURUSAMY NAGAR, VILANKURICHI VILLAGE, COIMBATORE NORTH TALUK, COIMBATORE CORPORATION, COIMBATORE DISTRICT.

SCALE - 1:100

NOTE : ALL DIMENSIONS ARE IN METERS


Typical Block Name	Floor Name	Total Building Area	Non ISI Area	ISI Area	Residential ISI Area			
Others	FLOOR-BF1	1396.66	1396.66	-	-			
	FLOOR-01	707.26	-	3.75	-			
	FLOOR-02	707.26	-	3.75	-			
	FLOOR-03	707.26	-	3.75	-			
	FLOOR-04	707.26	-	3.75	-			
	FLOOR-05	707.26	-	3.75	-			
	FLOOR-06	707.26	-	3.75	-			
	FLOOR-07	707.26	-	3.75	-			
	FLOOR-08	707.26	-	3.75	-			
Single Building	FLOOR-09	607.81	-	3.75	-			
	FLOOR-1.2	-	-	-	-			
	A1	-	-	-	129.52			
	A2	-	-	-	130.70			
	A3	-	-	-	99.96			
	A4	-	-	-	101.82			
	A5	-	-	-	129.12			
	STAIR, LIFT & CORRIDOR	-	-	-	112.39			
	FLOOR-9	-	-	-	-			
Single Building	A1	-	-	-	129.52			
	A2	-	-	-	130.70			
	MULTIPURPOSE HALL, GYM, STAIR, LIFT & CORRIDOR	-	-	-	235.10			
TOTAL No. OF DWELLING : 42 Nos.								
PARKING DETAILS								
VEHICLE	CAR	T.W						
REQUIRED	42 - Nos	N.A						
PROVIDED	47 - Nos	24 - Nos						
PHYSICALLY CHALLENGED CAR PARKING - 5 Nos.(Including)								
PHYSICALLY CHALLENGED TW PARKING - 2 Nos.(Including)								
STAIRCASE DETAIL TREAD : 0.30 m WIDTH : 1.25 m RISE : 0.15m								
APPLICANT.								
ARCHITECT.								
STRUCTURAL.								
LBS/ENGINEERS								

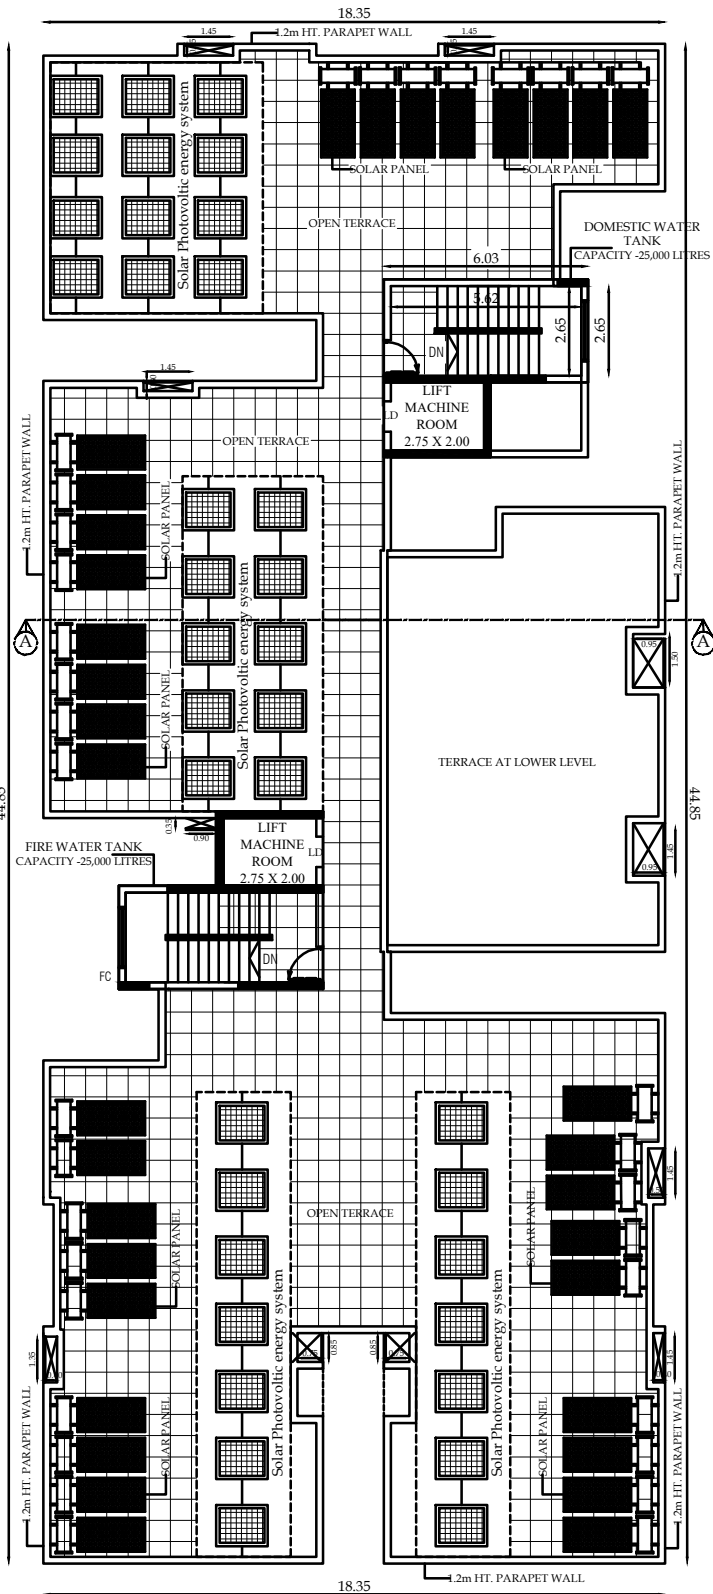

TERRACE FLOOR PLAN



SECTION ON "A-A"

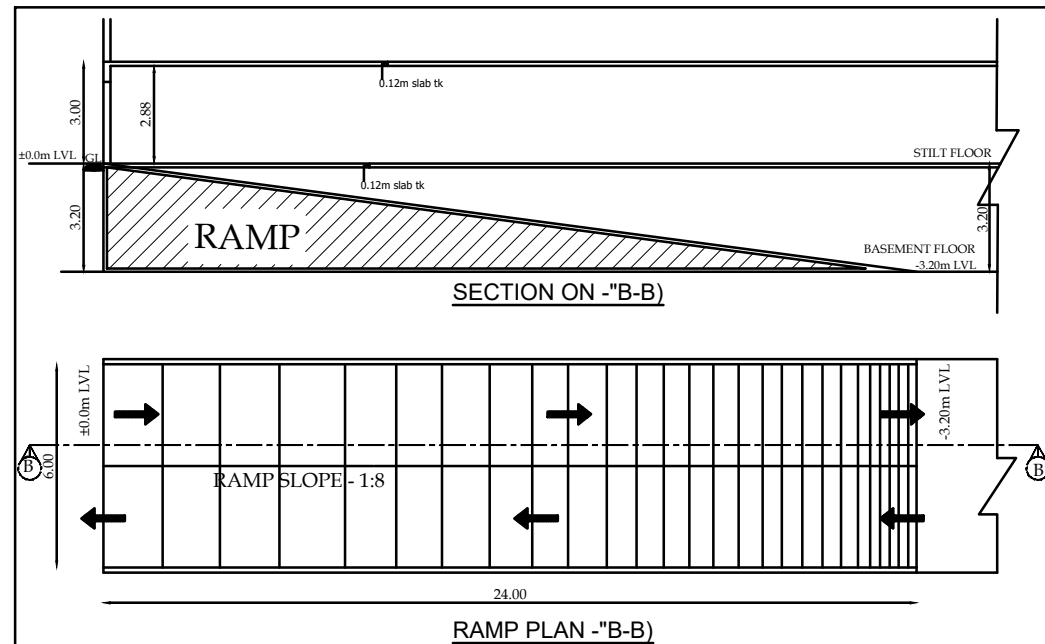

RAMP PLAN "-B-B)"

TERRACE FLOOR PLAN, SECTION & ELEVATION. Sheet No - 3/3

PLAN SHOWING THE PROPOSED RESIDENTIAL APARTMENT BUILDING IN OLD S.F.No. 418/2-FT, NEW T.S.No. 5/1, BLOCK No.7, WARD No.Z (26), GURUSAMY NAGAR, VILANKURICHI VILLAGE, COIMBATORE NORTH TALUK, COIMBATORE CORPORATION, COIMBATORE DISTRICT.

SCALE - 1:100
NOTE : ALL DIMENSIONS ARE IN METERS

Typical Block Name	Floor Name	Total Buildup Area	Non FSI Area	Covered Parking	Incidental Structural FSI Area	Residential FSI Area
Others	Terrace Floor	50.64	-	-	50.64	-

JOINERY DETAILS				
MD	MAIN DOOR	1.05X2.10	STAIRCASE DETAIL TREAD : 0.30 m WIDTH : 1.25 m RISE : 0.15m	
D	DOOR	1.00X2.10		
D1	DOOR	0.85X2.10		
O	OPEN	1.00X2.10		
FW	FRENCH WINDOW	3.30X2.10		
FW1	FRENCH WINDOW	2.40X2.10		
FD/FW1	FRENCH DOOR/WINDOW	1.20X2.10		
W1	WINDOW	1.80X1.35		
W1	WINDOW	1.50X1.35		
KW	KITCHEN WINDOW	1.20X1.20		
V	VENTILATOR	0.60X0.90		
LD	LIFT DOOR	0.90X2.44	STAIRCASE DETAIL	

For **Shri Ram Enterprises Pvt. Ltd.**
Shri Ram
Authorized Signatory

APPLICANT.

S. NAGAPRASAD, BE.
Engineer Grade - II (052)
Registration LP/10/2014/052/0005,
146A2, Anna Street, Anna Salai,
Borivali, Tal. Vilepar, Dist. Mumbai-400 081.
S. NAGAPRASAD, BE., P. 0922, 0224045.



ARCHITECT.

P. Praveen
P. PRAVEEN, B.
Engineer Grade - II (052)
Registration LP/10/2014/052/0005,
146A2, Anna Street, Anna Salai,
Borivali, Tal. Vilepar, Dist. Mumbai-400 081.
P. Praveen, P. 0922, 0224045.



STRUCTURAL.

S. NAGAPRASAD, BE.
Engineer Grade - II (052)
Registration LP/10/2014/052/0005,
146A2, Anna Street, Anna Salai,
Borivali, Tal. Vilepar, Dist. Mumbai-400 081.
S. NAGAPRASAD, BE., P. 0922, 0224045.

LBS/ENGINEERS





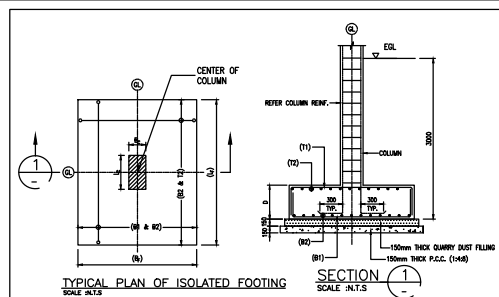
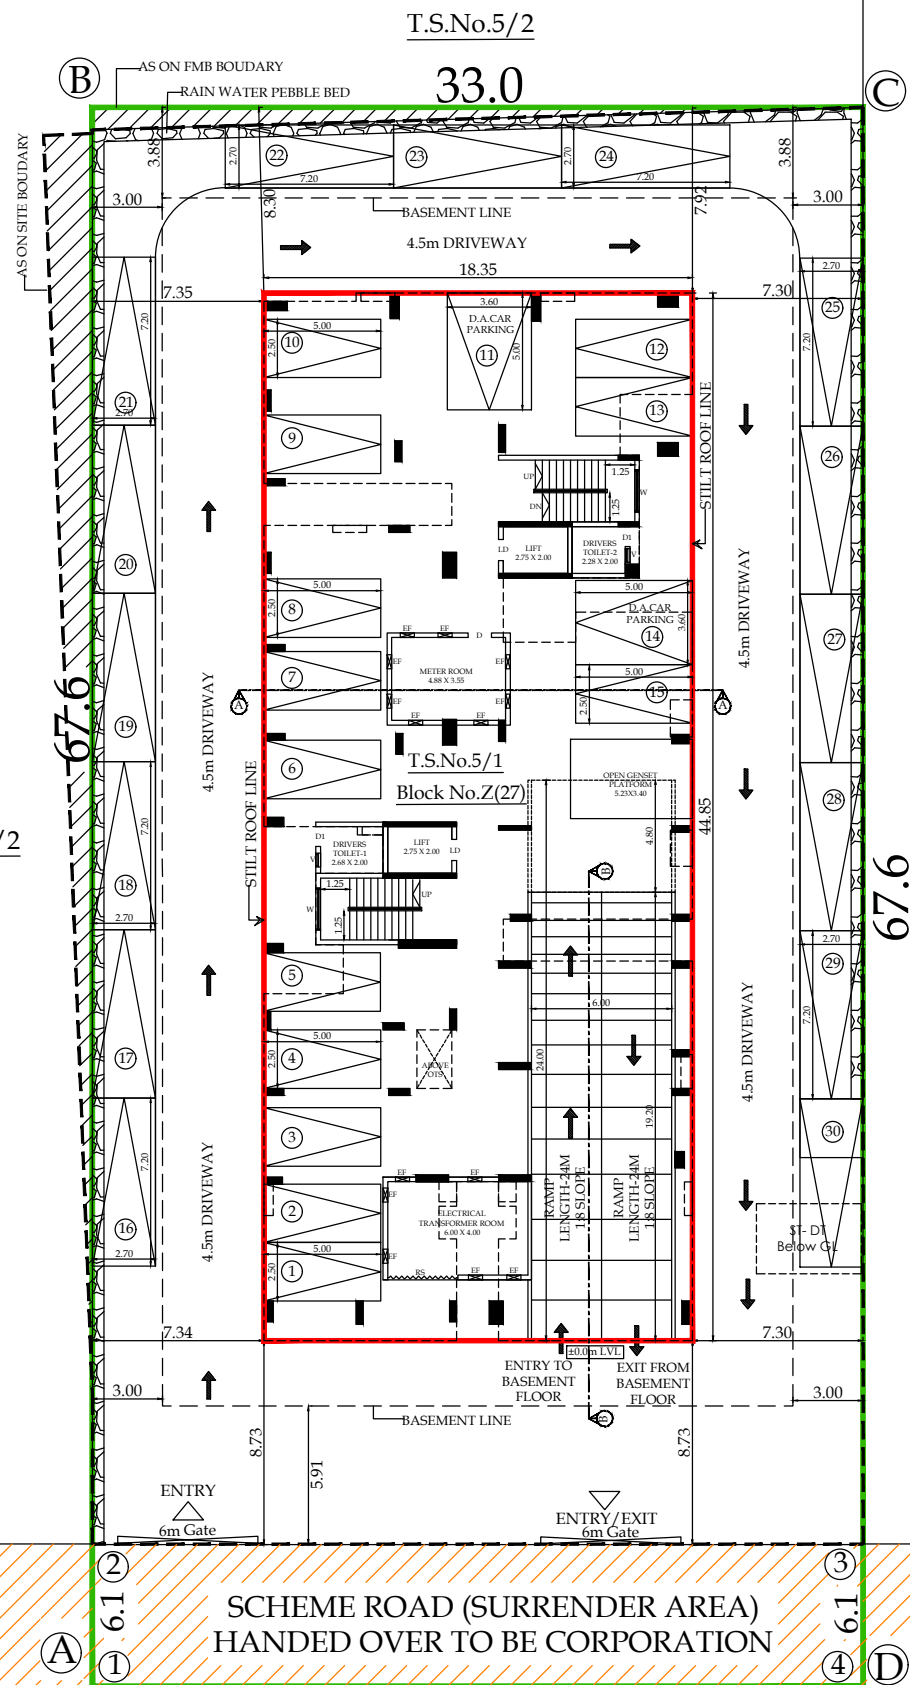





Block Name	Floor Name	Dwelling Reference	Single / Duplex	Dwelling FSI Area
Single Building	FLOOR-1,2, 3,4,5,6,7,8, -TYPICAL	A1	Single	129.52
		A2	Single	130.70
		A3	Single	99.96
		A4	Single	101.82
		A5	Single	129.12
	STAIR, LIFT & CORRIDOR			112.39
Single Building	FLOOR-9	A1	Single	129.52
		A2	Single	130.70
		MULTIPURPOSE HALL, GYM,		235.10
		STAIR, LIFT & CORRIDOR		108.74
TOTAL No. OF DWELLING : 42 Nos.				

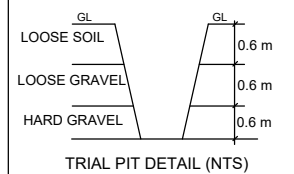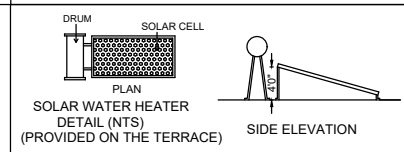

- LEGEND:**
- EXISTING ROAD
 - SITE BOUNDARY
 - SCHEME ROAD
 - PROPOSED BUILDING
 - PEBBLE BED

- FIRE EXTINGUISHER
- MULTY TYPE

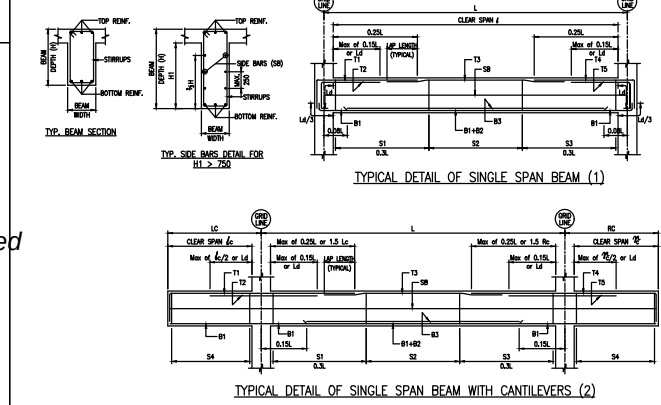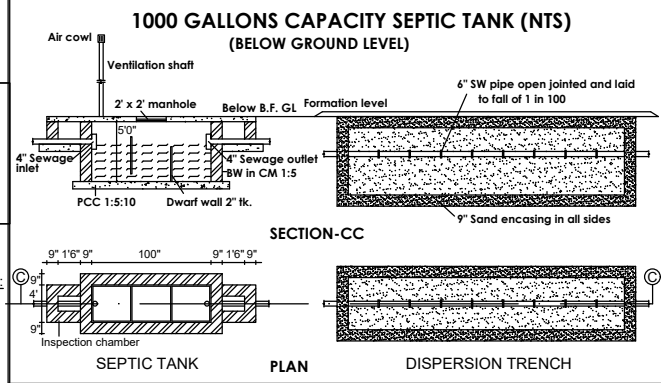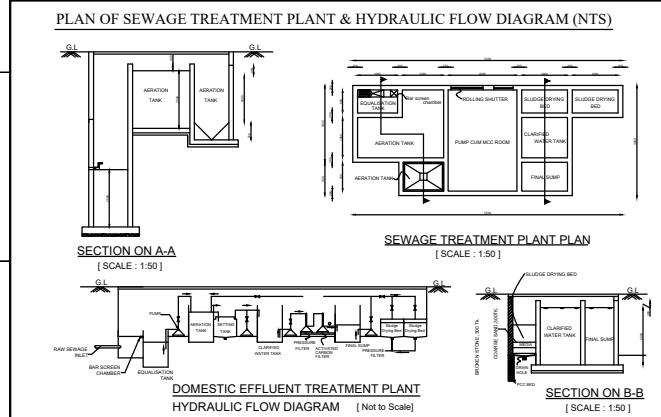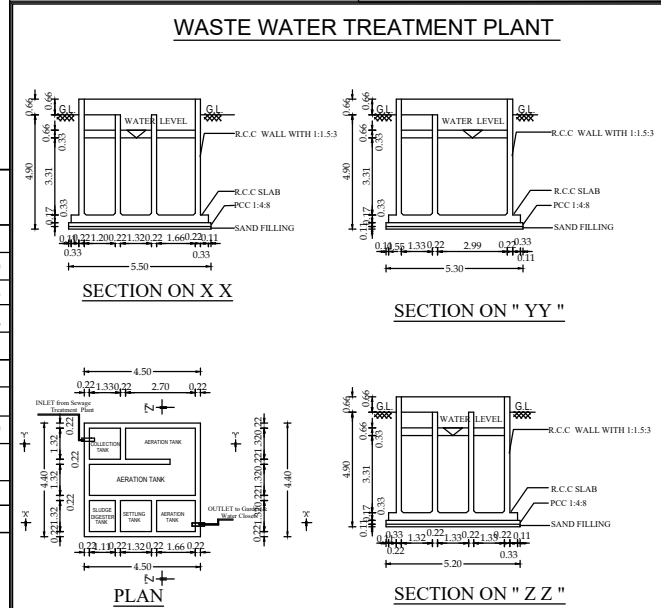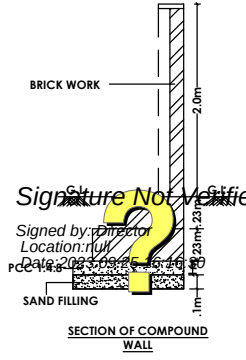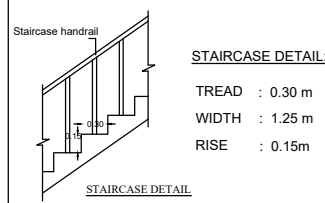

   SITE / STILT FLOOR PLAN				Sheet No - 1/3	
PLAN SHOWING THE PROPOSED RESIDENTIAL APARTMENT BUILDING IN OLD S.F.No. 418/2-PT, NEW T.S.No. 5/1, BLOCK No.7, WARD No.Z (26), GURUSAMY NAGAR, VILANKURICHI VILLAGE, COIMBATORE NORTH TALUK, COIMBATORE CORPORATION, COIMBATORE DISTRICT.					
SCALE - 1:200					
NOTE : ALL DIMENSIONS ARE IN METERS					
AREA DETAILS					
DOCUMENT AREA			: 2230.00 Sqm		
PLR/FMB AREA			: 2230.00 Sqm		
SCHEME ROAD SURRENDER AREA (1,2,3,4)			: (-) 201.30 Sqm		
SUPER IMPOSED PLOT AREA			: 2029.50 Sqm		
SITE EXTENT (A,B,C,D) - 2230.00 Sqm					
Typical Block Name	Floor Name	Total Buildup Area	Non FSI Area		Residential
			Covered Parking	Deduction	Incidental Structural FSI Area
Others	FLOOR-BF1	1396.66	1396.66	-	-
	FLOOR-STILT	823.03	795.09	-	27.94
	FLOOR-01	707.26	-	3.75	703.51
	FLOOR-02	707.26	-	3.75	703.51
	FLOOR-03	707.26	-	3.75	703.51
	FLOOR-04	707.26	-	3.75	703.51
	FLOOR-05	707.26	-	3.75	703.51
	FLOOR-06	707.26	-	3.75	703.51
	FLOOR-07	707.26	-	3.75	703.51
	FLOOR-08	707.26	-	3.75	703.51
	FLOOR-09	607.81	-	3.75	604.06
	Terrace Floor	50.64	-	-	50.64
	TOTAL	8536.22	2191.75	33.75	50.64
Premium FSI = $\frac{6260.08}{2230.00} = 2.80$			P.C = $\frac{823.03}{2230.00} \times 100 = 36.91\%$		
PARKING DETAILS					
VEHICLE	CAR	T.W			
REQUIRED	47 - Nos	2 - Nos			
PROVIDED	47 - Nos	24 - Nos			
PHYSICALLY CHALLENGED CAR PARKING - 5 Nos.(Including) PHYSICALLY CHALLENGED TW PARKING - 2 Nos.(Including)					
					
ARCHITECT.			APPLICANT.		
					
STRUCTURAL.			LBS/ENGINEERS		