
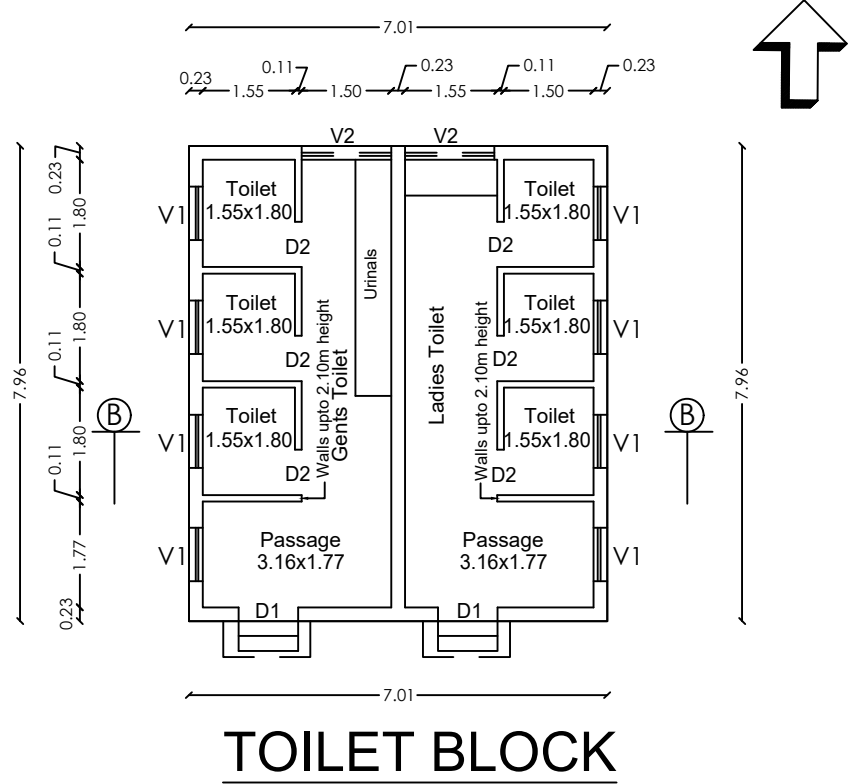
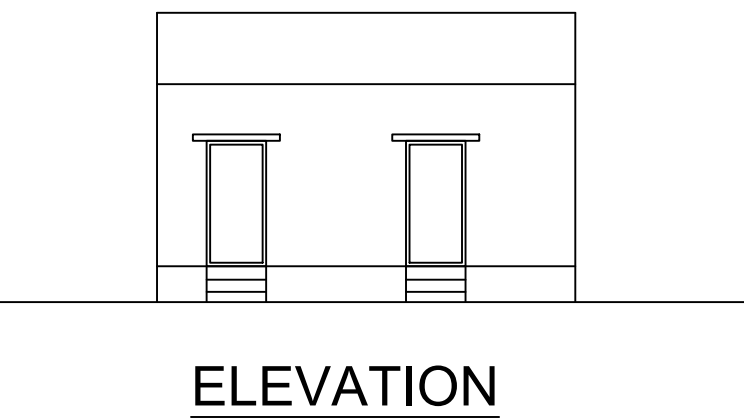
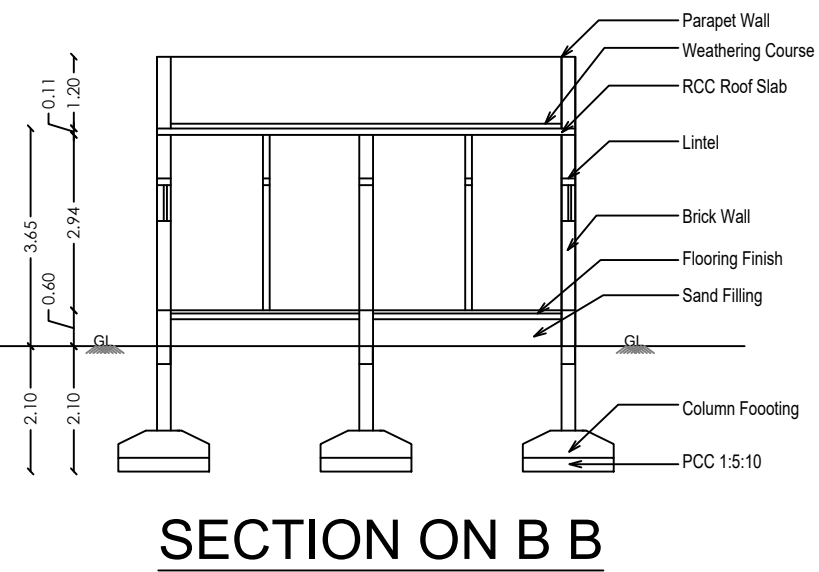
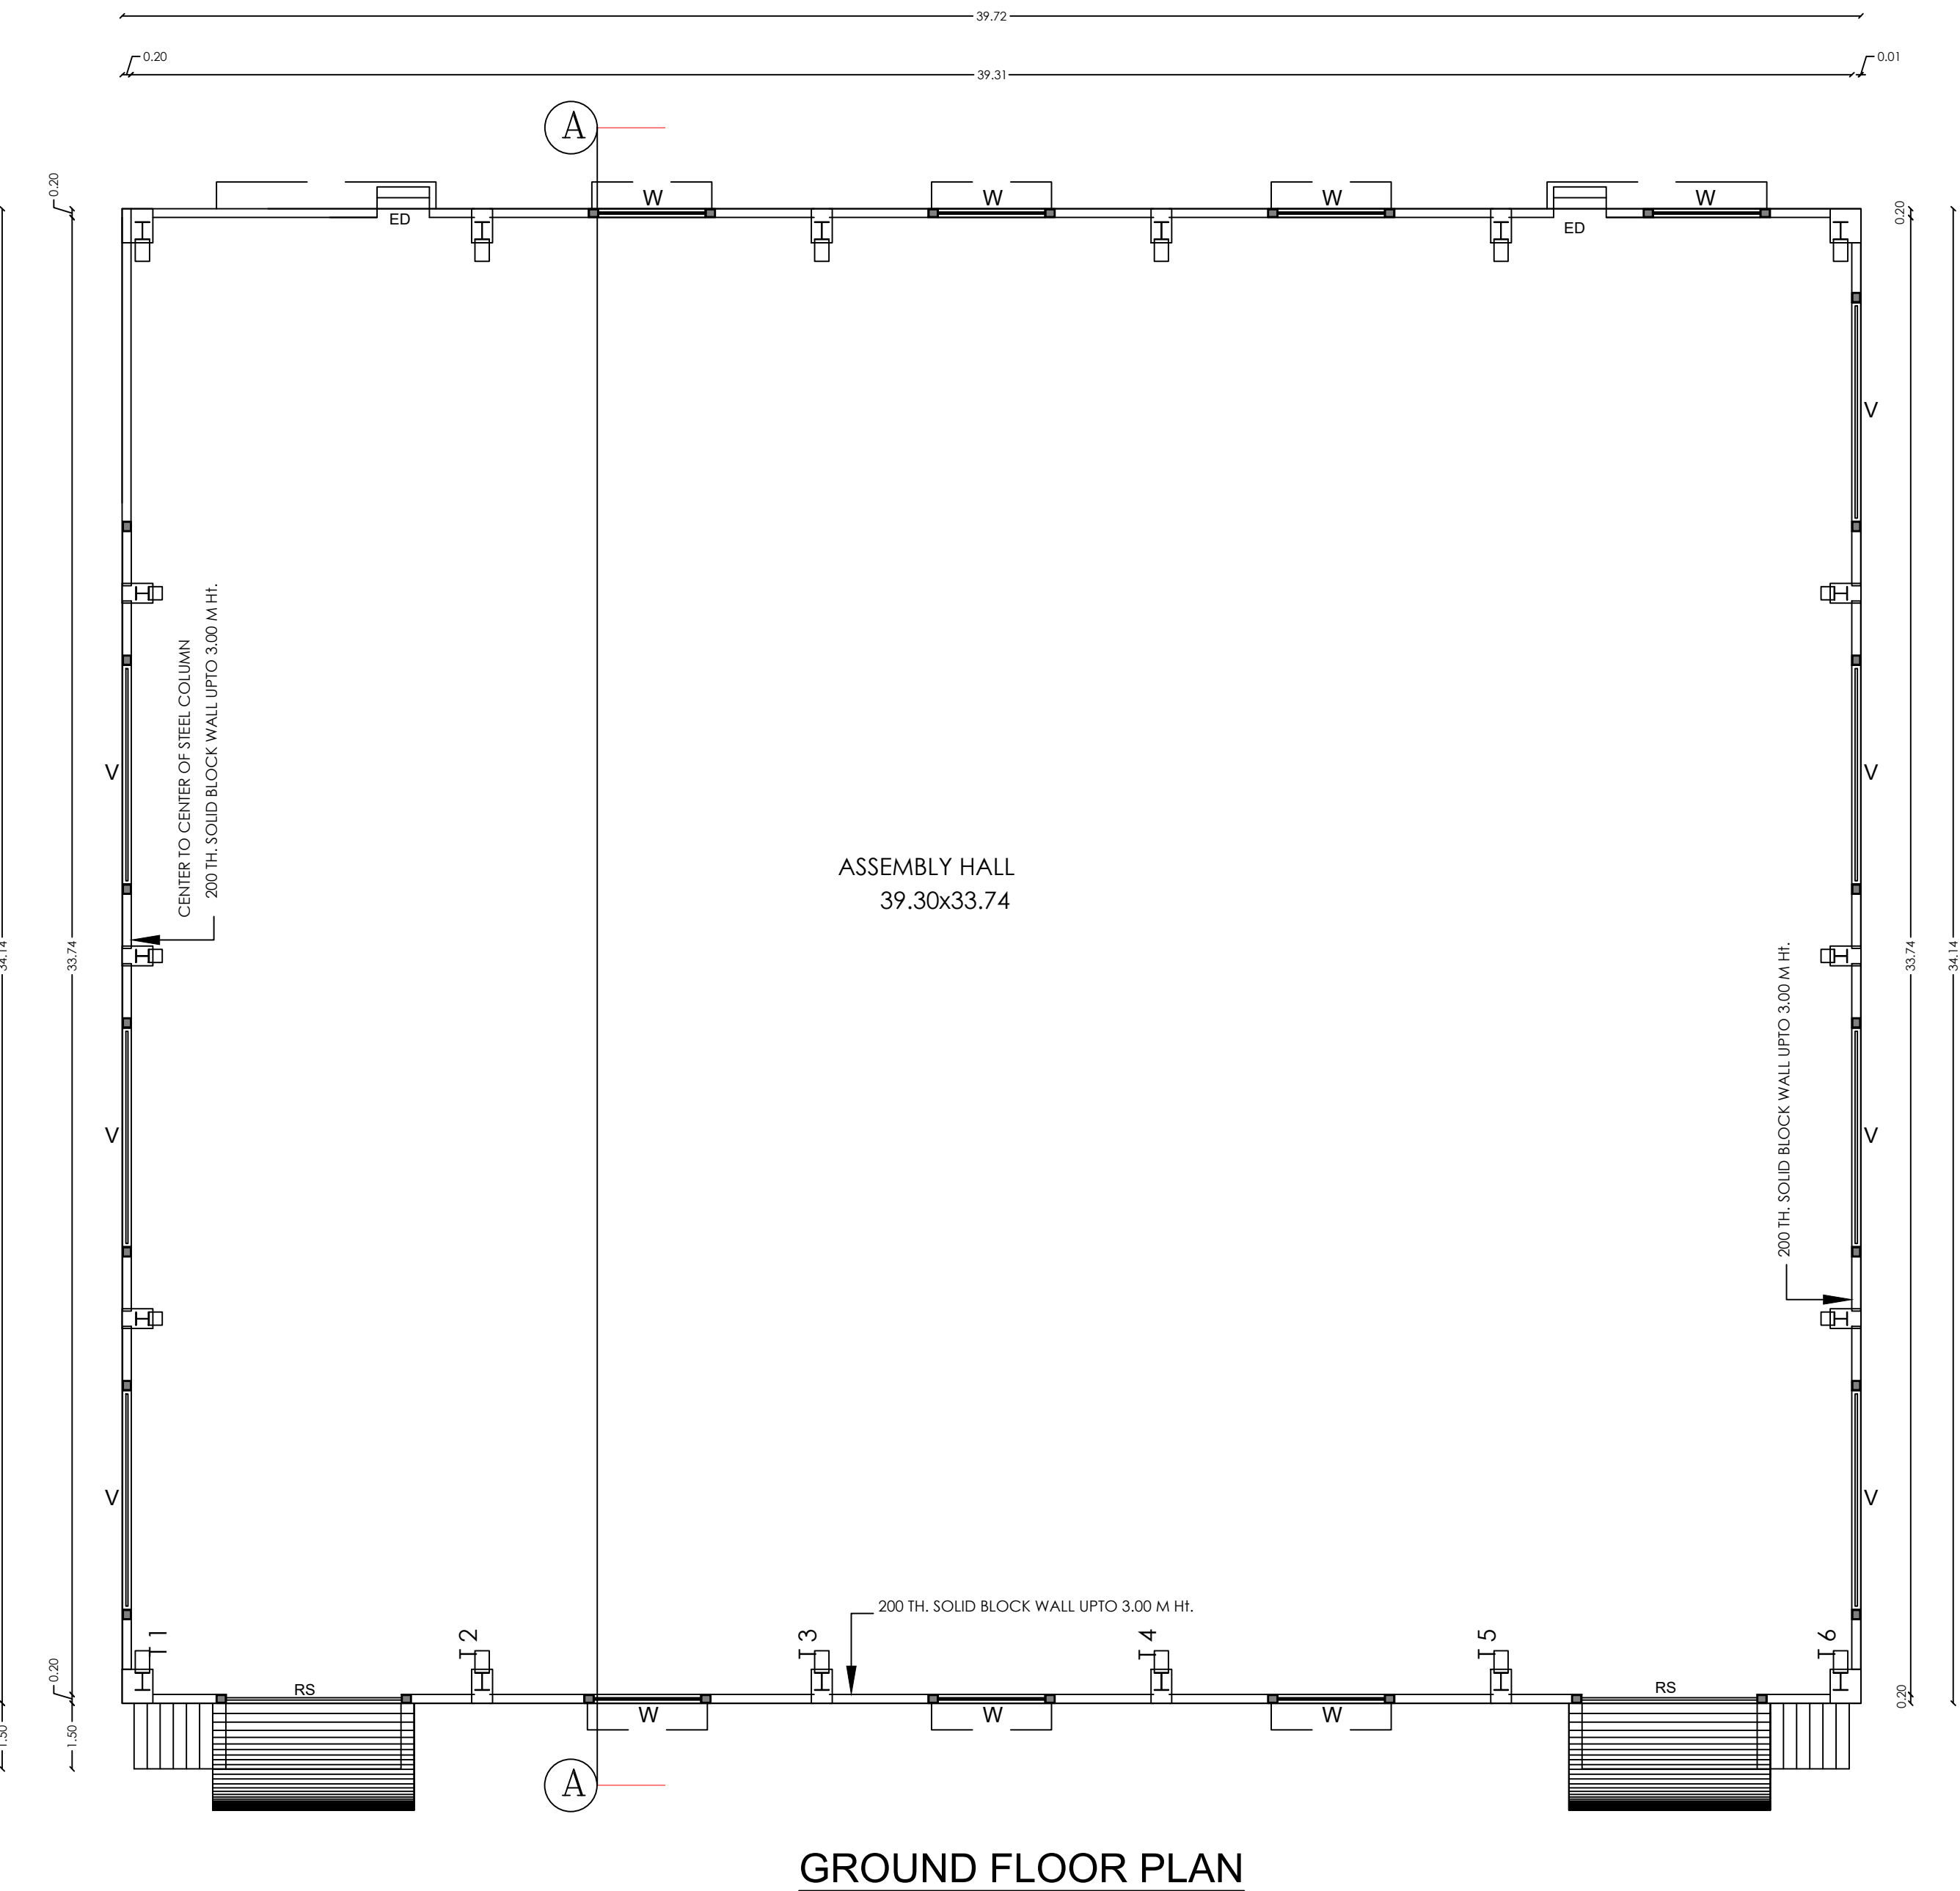
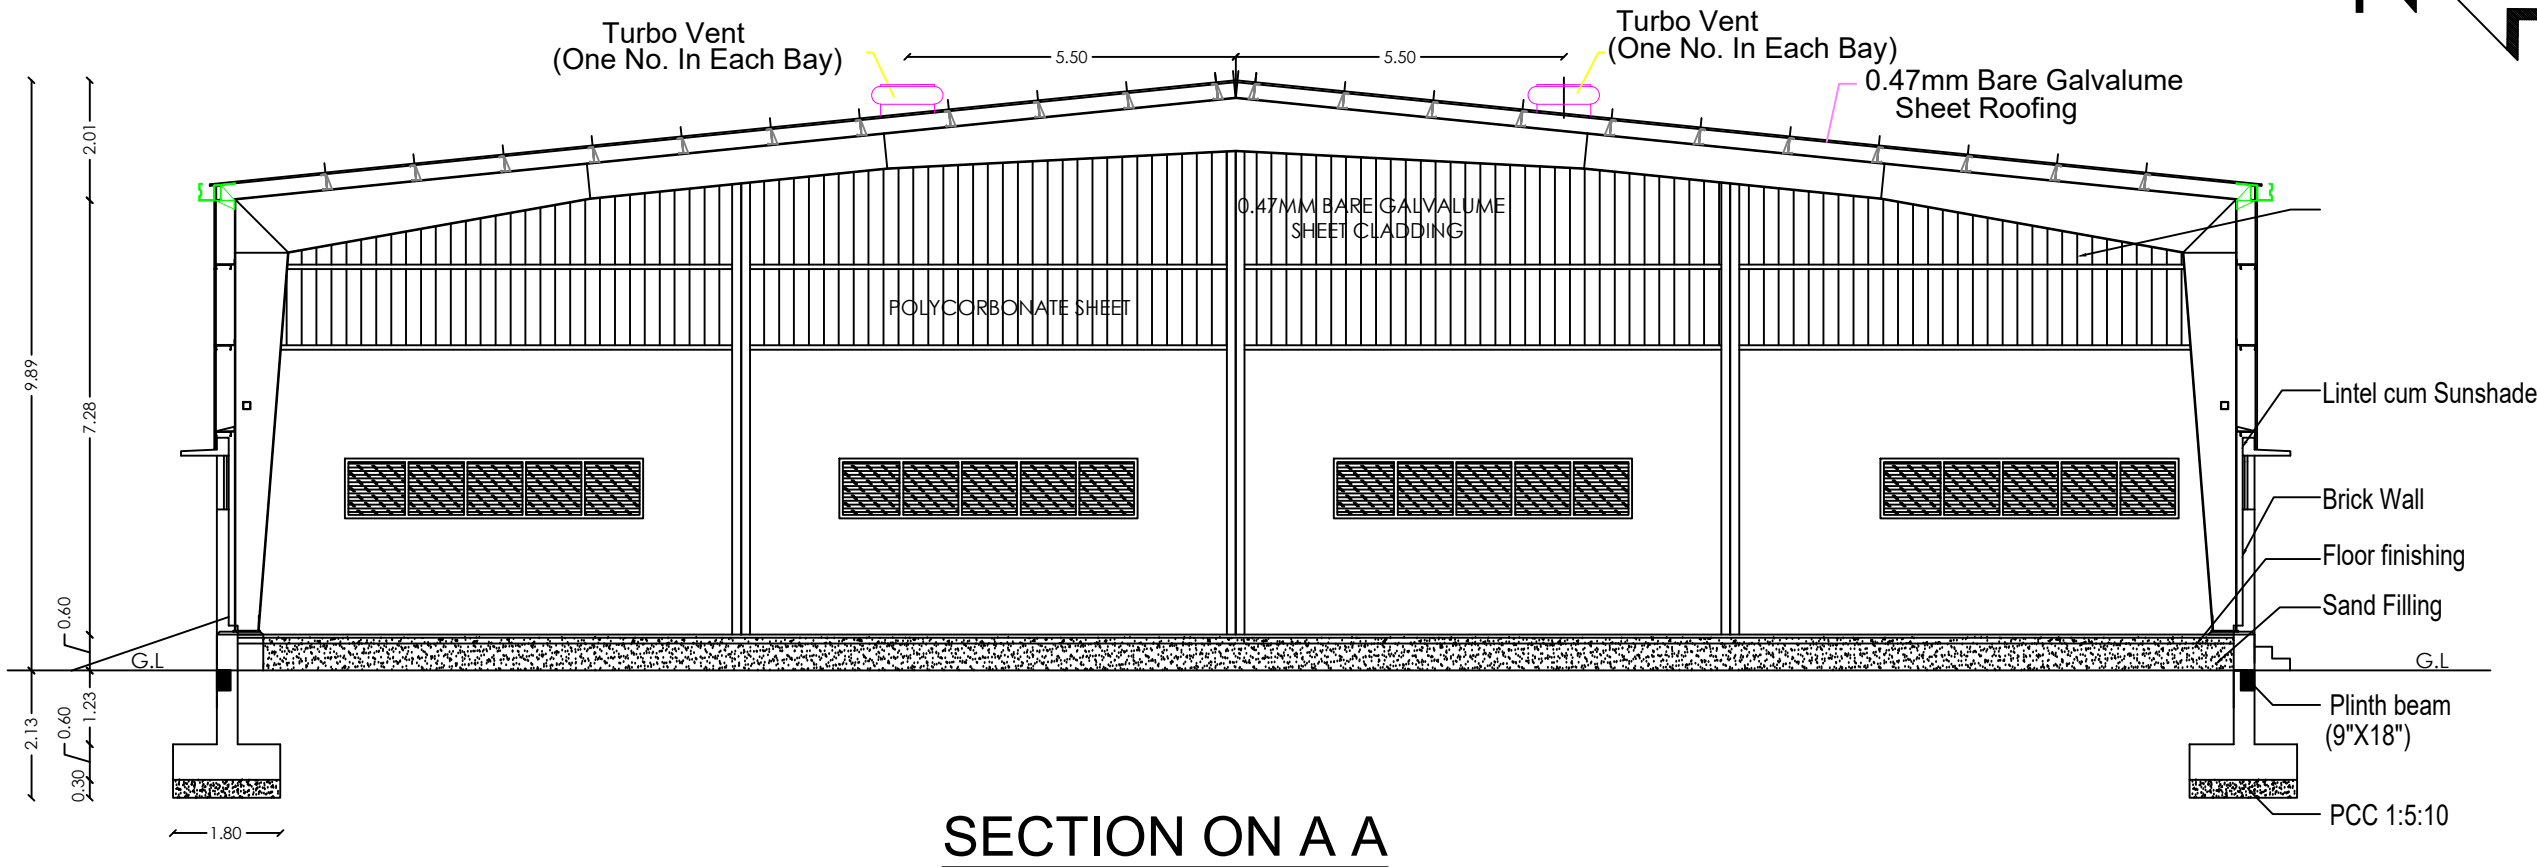


PLAN SHOWING THE PROPOSED ADDITIONAL INDUSTRIAL { ELECTRONIC EQUIPMENT ASSEMBLY - 40HP } BUILDING IN S.F. No : 352/2,
AT NARASIMMANAICKENPALAYAM VILLAGE AND TOWN PANCHAYAT, COIMBATORE NORTH TALUK AND DISTRICT.

Scale: 1:100

ONLINE APPLICATION No: SWP/BPA/012377/2023

P.P. No: 649 /2023

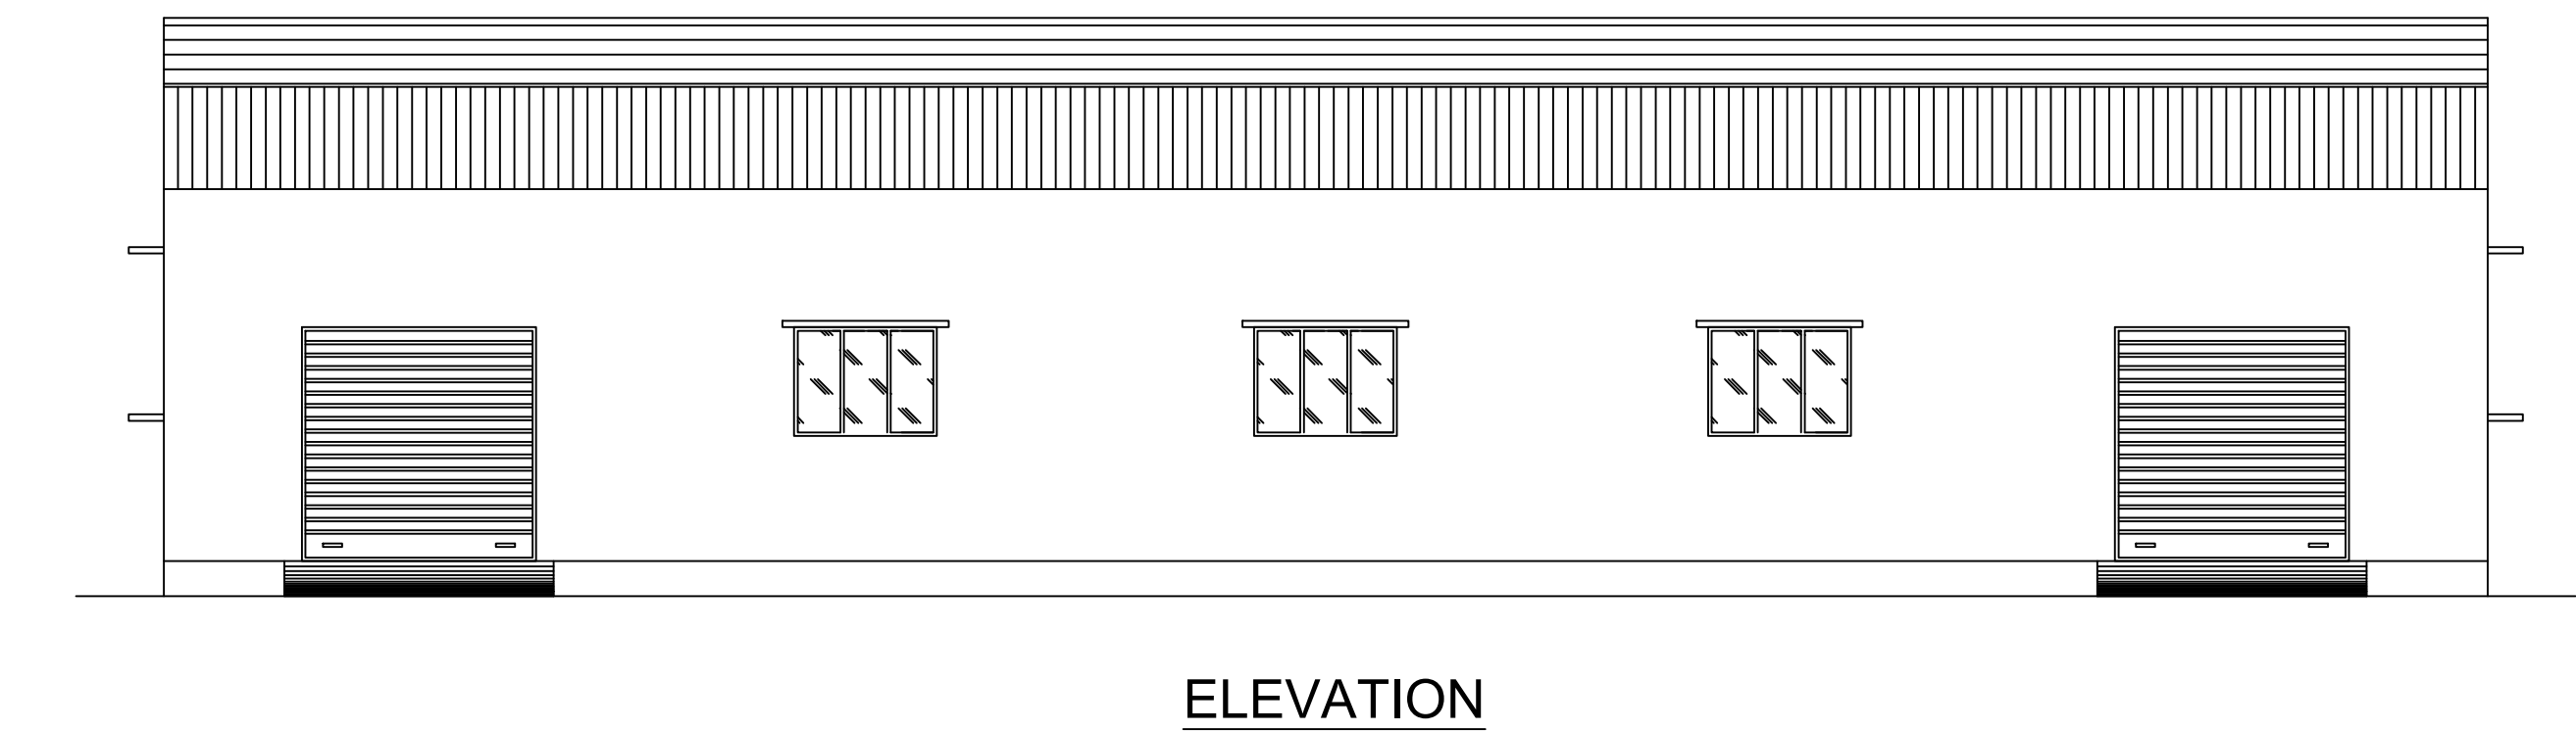

MACHINERY & LABOURERS DETAILS

BUILDING'S	H.P	LABOURERS
EXISTING BUILDING	20.00 H.P	15 Nos.
PROPOSED BUILDING	20.00 H.P	15 Nos.
TOTAL	40.00 H.P	30 Nos.

AREA STATEMENT

	SQM
AREA OF THE GROUND FLOOR	1378.31
AREA OF THE TOILET BLOCK	55.80
TOTAL F.S.I. AREA	1434.11 Sqm

HEIGHT OF THE BUILDING	9.89 m
------------------------	--------

MACHINERY DETAILS

1. ASSEMBLY TABLE	3 Nos.x 5 H.P	- 15.0 H.P
2. PACKING	1 No.x 2.5 H.P	- 2.5 H.P
3. LIGHTING	1 No.x 2.5 H.P	- 2.5 H.P
	TOTAL	- 20.0 H.P

NUMBER OF LABOURERS	- 15 Nos.
---------------------	-----------

JOINERY DETAILS

	Metre
RS - ROLLING SHUTTER	- 4.00 x 4.00
ED - DOOR	- 1.00 x 2.10
D2 - DOOR	- 0.76 x 2.10
W - WINDOW	- 2.44 x 1.80
V - VENTILATOR	- 5.00 x 0.90
V1 - VENTILATOR	- 0.90 x 0.60
V2 - VENTILATOR	- 1.50 x 0.60
FG - FIXED GLASS	- 2.44 x 1.80

FE :-FIRE DETECTING AND EXTINGUISHING SYSTEM PROVIDED.
EA :- EMERGENCY ALARAM PROVIDED.
SAND BUCKTS PROVIDED.
MV :- MECHANICAL VENTILATION PROVIDED.

S. Kadirvel
Er. S. KADIRVEL, B.E., M.Sc.(REV), M.I.E., E.I.V.
CHARTERED ENGINEER & APPROVED VALUER
Regd. No. - M-128555, F-14559
ENGINEER GRADE-I (RE) CBE LPA/REG/GR-11000011
STRUCTURAL ENGINEER (CIVIL) (SE)
CBE LPA/REG/GR-11000007
#302, First Floor, Dr. Radhakrishnan Road
Tamilnadu, Coimbatore - 641 012

STRUCTURAL ENGINEER

Sakshinipada

APPLICANT



C. Natarajan
C. NATARAJAN, B.E.,
Consulting Engineer
NAYEEN ASSOCIATES
36A, Second St., Extension
Gandhipuram, Coimbatore - 641 012.
COIMBATORE LPA / RE /
GR-1 / 19 / 03 / 002

LBS/ REGISTERED ENGINEER

SITE PLAN SHOWING THE PROPOSED ADDITIONAL INDUSTRIAL { ELECTRONIC EQUIPMENT ASSEMBLY - 40HP }
BUILDING IN S.F. No : 352/2, AT NARASIMMANAICKENPALAYAM VILLAGE AND TOWN PANCHAYAT,
COIMBATORE NORTH TALUK AND DISTRICT.

Scale: 1:400



ONLINE APPLICATION No: SWP/BPA/012377/2023
P.P. No: 649 /2023

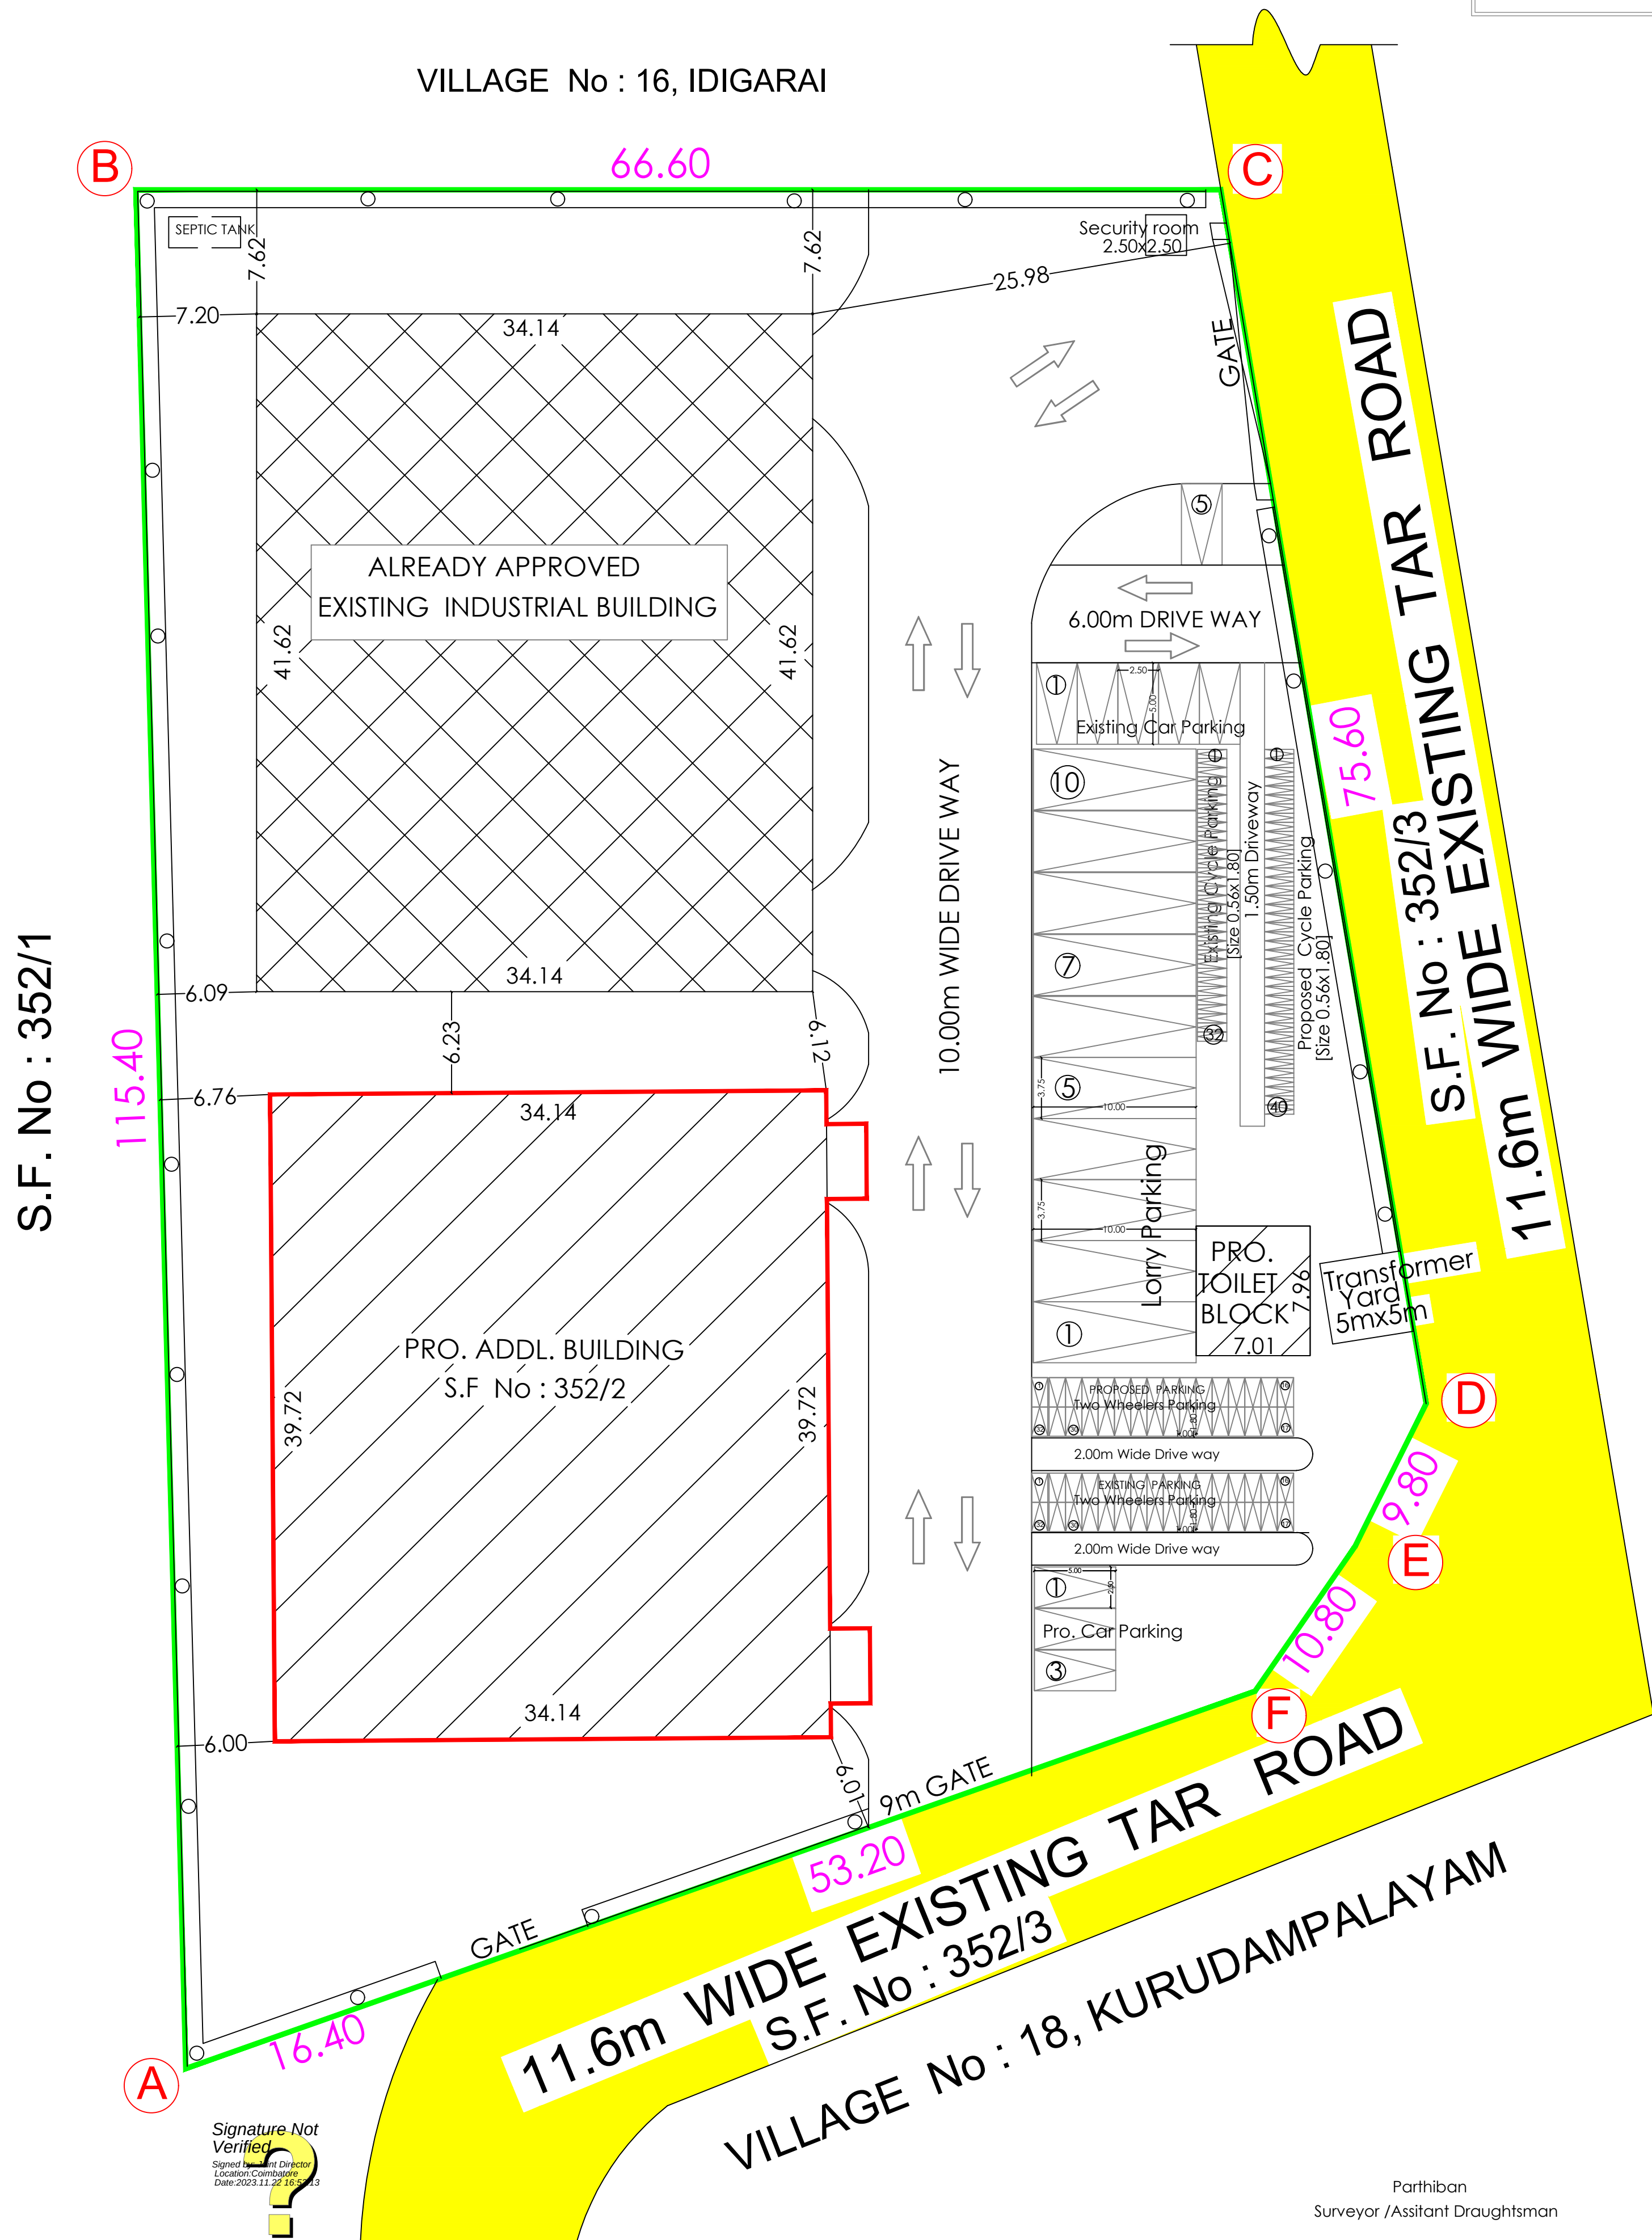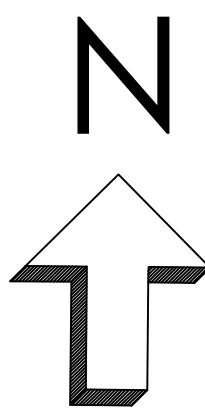


EXISTING APPROVAL No:
NA.KA.No: 9724/2019 LPA-3
P.P.No: 67 A / 2021
DATE: 24-02-2021

AREA DETAILS	F.S.I. Sqm	Non F.S.I. Sqm
EXISTING APPROVAL	1546.67	----
PROPOSED BUILDING	1434.11	6.25
TOTAL AREA	2980.78	6.25

EARTHQUAKE SAFE DESIGN DETAILS

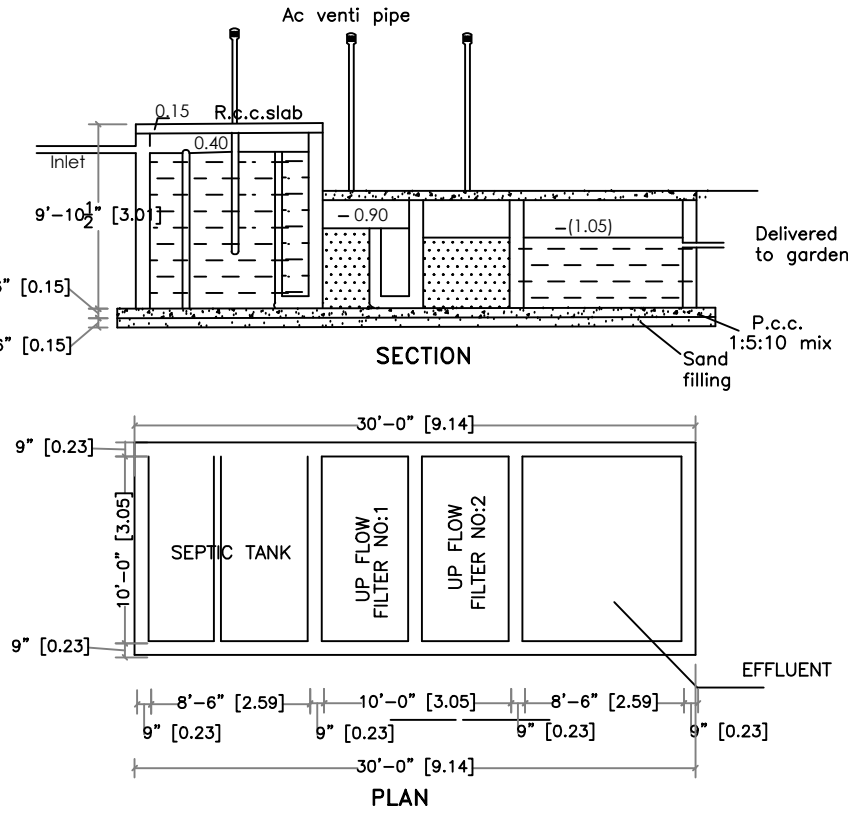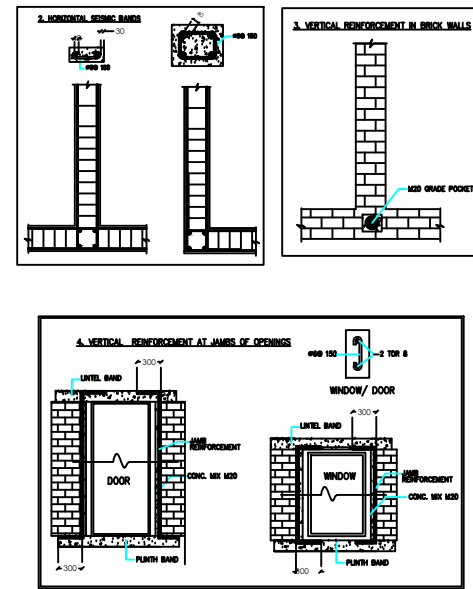

DETAILS OF SEPTIC TANK

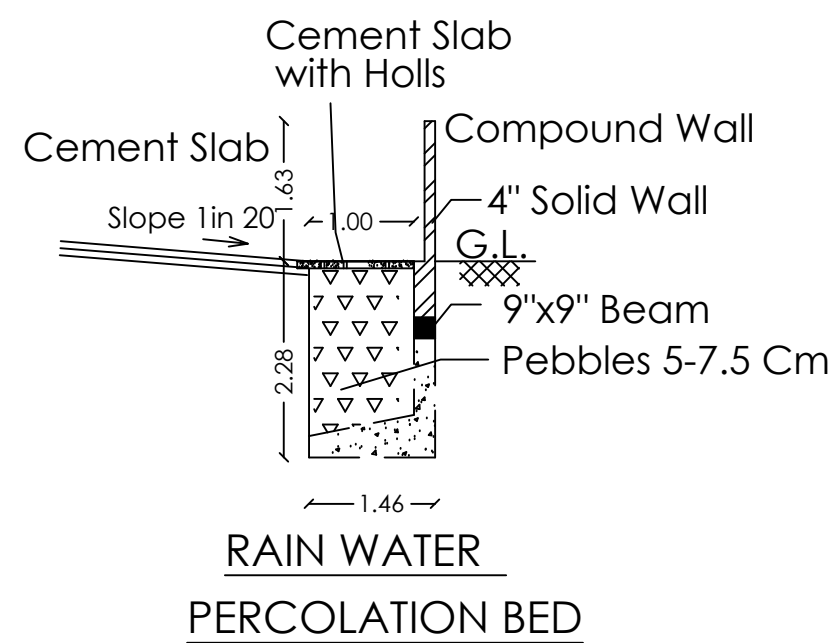

REFERENCE

DESCRIPTION	CALCULATION	REQUIRED	PROVIDED
FLOOR AREA RATIO	1434.11 / 7600	1.50	0.188
Lorry Parking		6	10
Two Wheeler Parking		60	64
Cycle Parking		60	72

AREA STATEMENT

AREA OF THE SITE	SQM
[A to F]	7600.00

PROPOSED BUILDING AREA	F.S.I Sqm	Non F.S.I Sqm	TOTAL Sqm
AREA OF THE GROUND FLOOR	1378.31	----	1378.31
AREA OF THE TOILET BLOCK	55.80	----	55.80
AREA OF THE SECURITY ROOM	----	6.25	6.25
TOTAL AERA	1434.11	6.25	1440.36
TOTAL F.S.I. AREA	1434.11 Sqm		

FE :-FIRE DETECTING AND EXTINGUISHING SYSTEM PROVIDED.
EA :- EMERGENCY ALARAM PROVIDED.

SAND BUCKTS PROVIDED.

MV :- MECHANICAL VENTILATION PROVIDED.

COLOUR INDEX

SITE BOUNDARY	-	
EXISTING ROAD	-	
EXISTING BUILDING	-	
PROPOSED ADDITIONAL BUILDING	-	
FIRE HYDRANT	-	

S. Kadirvel
Er. S. KADIRVEL, B.E., M.Sc.(REV.), M.I.E., F.I.V.
CHARTERED ENGINEER & APPROVED VALUER
Regd. No:- M-128435/5, F-14059
ENGINEER GRADE-I (RE) CBE LPA/RE/GR-I/19/03/011
STRUCTURAL ENGINEER GR-II (SE)
CBE LPA/SE/GR-II/19/03/007
#302, First Floor, Dr. Radhakrishnan Road
Tatabed, Coimbatore - 641 012

STRUCTURAL ENGINEER

Sakshin

APPLICANT

C. Natarajan
C. NATARAJAN, B.E.,
Consulting Engineer
NAVEEN ASSOCIATES
364, Second St., Extension
Gandhipuram, Coimbatore - 641 012.
COIMBATORE LPA / RE /
GR-I / 19 / 03 / 002

LBS/ REGISTERED ENGINEER

Parthiban
Surveyor /Assitant Draughtsman

Bharathi
Draughtsman Grade- III

Mohana
Supervisor