

ONLINE APPLICATION No:
SWP/BPA/019353/2023



N



STAIRCASE DETAILS

WIDTH - 2.00 m
 TREAD - 0.30 m
 RISE - 0.15 m


C. NATARAJAN, B.E.,
Consulting Engineer
NAVEN ASSOCIATES
364, Second St., Extension
Gandhipuram, Coimbatore - 641 012.
COIMBATORE LPA / RE /
GR-1 / 19 / 03 / 002.

LBS/ REGISTERED ENGINEER

PLAN SHOWING THE PROPOSED ADDITIONAL INSTITUTIONAL BUILDING IN NEW T.S. Nos : 1020, 1027,
1055/2, 1021 PT, 6770 & 6771, WARD No : J [10], BLOCK No : 15, 65 & 67, AT NETHAJI ROAD,
P.N. PALAYAM, KRISHNARAYAPURAM VILLAGE, COIMBATORE CORPORATION.

T.P. SCHEME No : 3 Scale : 1:100

M/s. The Kuppaswamy Naidu Charity Trust For Education and Medical Relief

ONLINE APPLICATION No:
SWP/BPA/019353/2023



BLOCK - 1 - E - BLOCK SHEET No : 3

INSTITUTE OF CHILD HEALTH

AREA DETAILS

FLOOR NAME	F.S.I. Sqm	Non F.S.I. Sqm	TOTAL Sqm
BASEMENT FLOOR	85.76	1099.24	1185.00
GROUND FLOOR	1221.73	----	1221.73
FIRST FLOOR	1080.00	----	1080.00
SECOND FLOOR	1080.00	----	1080.00
THIRD FLOOR	1080.00	----	1080.00
FOURTH FLOOR	1080.00	----	1080.00
TERRACE FLOOR	----	175.35	175.35
TOTAL FSI AREA	5627.49	1274.59	6902.08

TOTAL F.S.I. AREA 5627.49 Sqm


HEIGHT OF THE BUILDING 18.20 m

SCHEDULE OF JOINERY

	METRE
LD	LIFT DOOR 1.00 x 2.10
DD	DOOR 2.00 x 2.10
D	DOOR 1.50 x 2.10
D1	DOOR 1.00 x 2.10
D2	DOOR 0.80 x 2.10
W	WINDOW 2.40 x 1.50
W1	WINDOW 1.20 x 1.35
FW	FRENCH WINDOW 1.68 x 2.10
SW	STAIR WINDOW 1.80 x 1.80
SW1	STAIR WINDOW 1.50 x 1.80
V	VENTILATOR 0.90 x 0.60
V1	VENTILATOR 1.80 x 0.30
V2	VENTILATOR 1.20 x 0.60
MV	MECHANICAL VENTILATION PROVIDED

STAIRCASE DETAILS

WIDTH - 2.00 m
TREAD - 0.30 m
RISE - 0.15 m

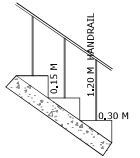

N.S. PANNER
M.B.E., M.E. (Struct), A.M.I.E., A.M.I.E.E.,
Chartered Structural Engineer & Valuer
C/O. R.M. 229
SPU & ASSOCIATES
Engineers, Valuers, Builders & Surveyors,
202 A, Perur, Alinda Road,
Meyyurupuram, Coimbatore - 641 026
Cell: 9785000000


STRUCTURAL ENGINEER

Dr. RAGUPATHY VELUSWAMY
B.Sc., M.B.B.S., DCH, AGP, DPM, DRCM, MHA, FRCR (Paed),
Reg No. 23631
CHIEF EXECUTIVE OFFICER
G. Kuppaswamy Naidu Memorial Hospital
Pappanackalpalayam, Coimbatore - 641 037.


APPLICANT

C. NATARAJAN, B.E.,
Consulting Engineer
NAVEEN ASSOCIATES
364, Second St., Extension
Gandhipuram, Coimbatore - 641 012.
COIMBATORE LPA / RE /
GR-1 / 19 / 03 / 002

LBS/ REGISTERED ENGINEER

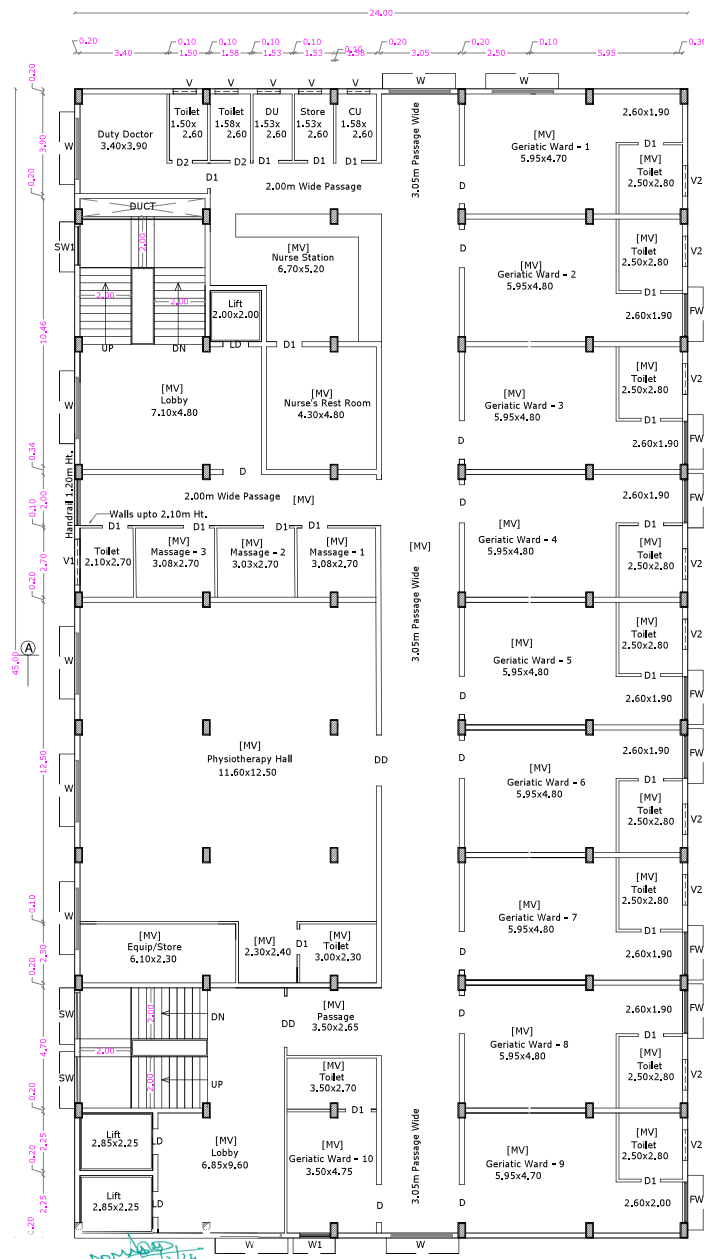

FIRST FLOOR PLAN


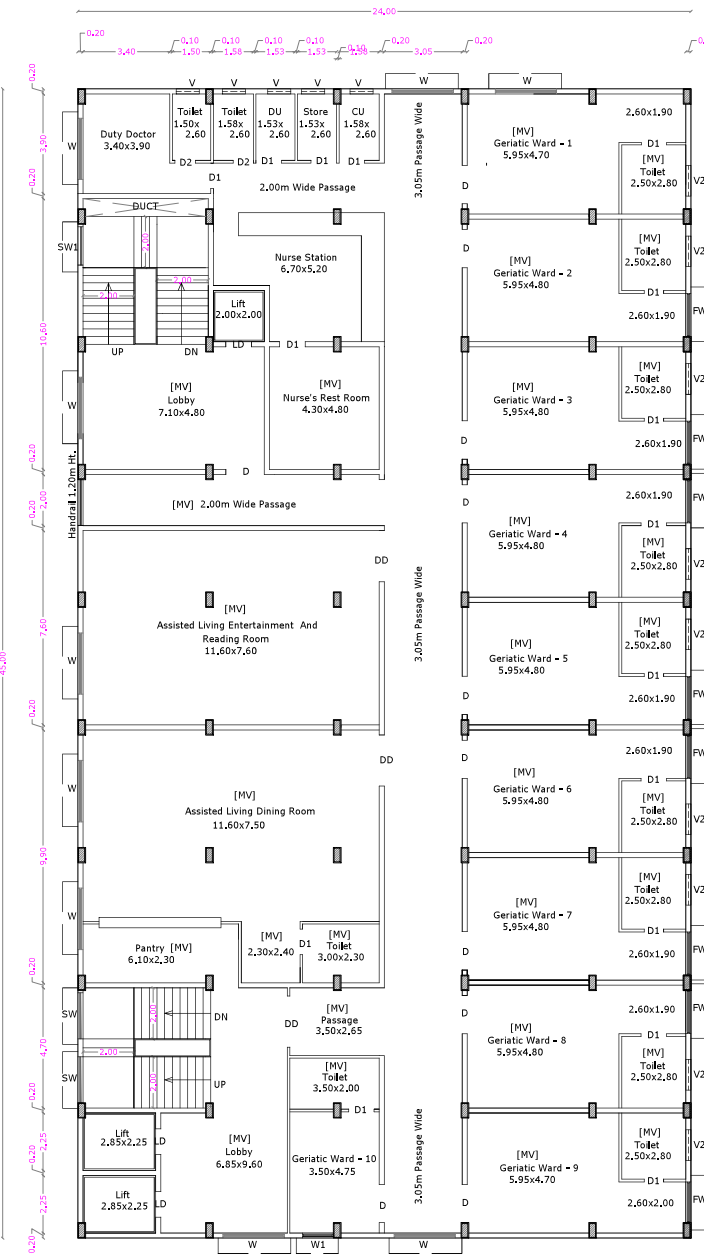


SECOND FLOOR PLAN


M/s. The Kuppuswamy Naidu Charity Trust For Education and Medical Relief

ONLINE APPLICATION No:
SWP/BPA/019353/2023

LBS/ REGISTERED ENGINEER

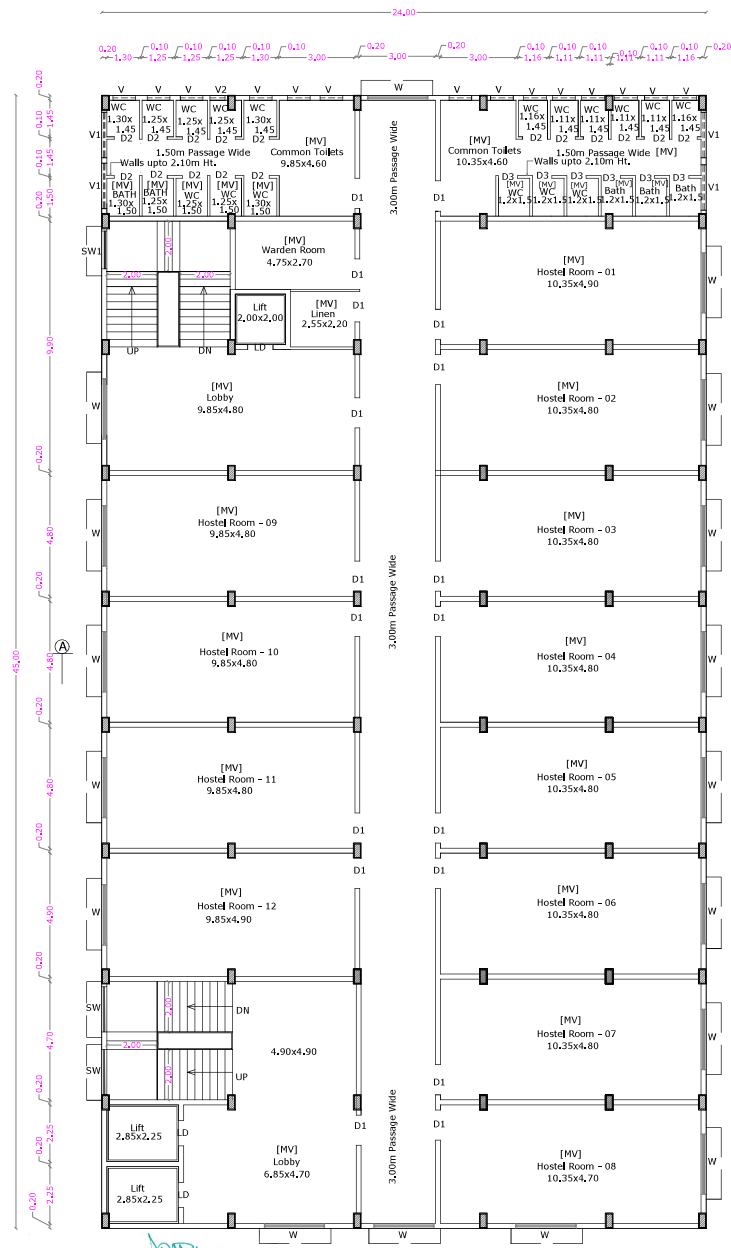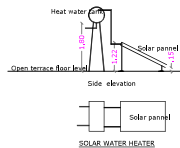


24.00
TYPICAL FLOOR PLAN
[THIRD & FOURTH]

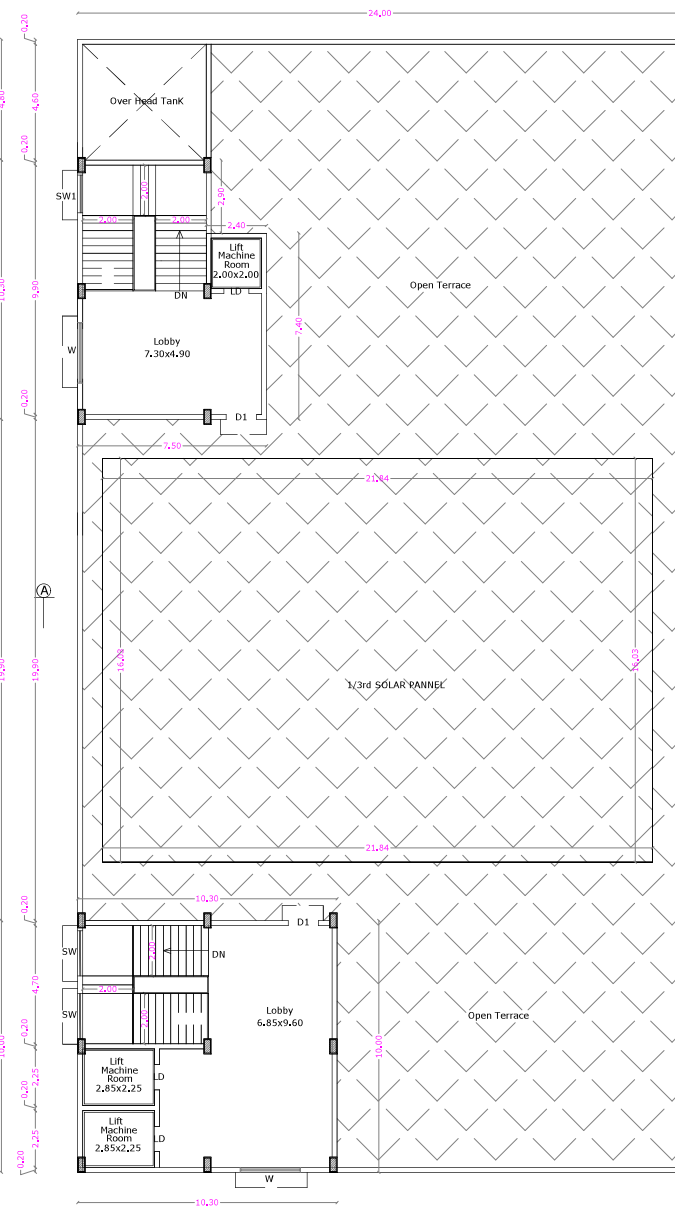

TERRACE FLOOR PLAN

PLAN SHOWING THE PROPOSED ADDITIONAL INSTITUTIONAL BUILDING IN NEW T.S. Nos : 1020, 1027, 1055/2, 1021 PT, 6770 & 6771, WARD No : J [10], BLOCK No : 15, 65 & 67, AT NETHAJI ROAD, P.N. PALAYAM, KRISHNARAYAPURAM VILLAGE, COIMBATORE CORPORATION.
T.P. SCHEME No : 3 Scale : 1:100
M/s. The Kuppuswamy Naidu Charity Trust For Education and Medical Relief

 

ONLINE APPLICATION No:
SWP/BPA/019353/2023

BLOCK - 2 - F BLOCK SHEET No : 6

INSTITUTE OF CARDIAC HEALTH

AREA DETAILS

FLOOR NAME	F.S.I. Sqm	Non F.S.I. Sqm	TOTAL Sqm
BASEMENT FLOOR	14.82	1521.18	1536.00
GROUND FLOOR	1536.00	-----	1536.00
FIRST FLOOR	1536.00	-----	1536.00
SECOND FLOOR	1536.00	-----	1536.00
THIRD FLOOR	1536.00	-----	1536.00
FOURTH FLOOR	1536.00	-----	1536.00
TERRACE FLOOR	-----	131.14	131.14
TOTAL FSI AREA	7694.82	1652.32	9347.14



TOTAL F.S.I. AREA	7694.82 Sqm
HEIGHT OF THE BUILDING	18.20 m

SCHEDULE OF JOINERY


		METRE
DD	MAIN DOOR	2.40 x 2.10
DD1	DOOR	1.80 x 2.10
LD	LIFT DOOR	1.20 x 2.10
D	DOOR	1.00 x 2.10
W	WINDOW	2.40 x 1.35
W1	WINDOW	1.20 x 1.68
SW	STAIR WINDOW	2.00 x 1.80

STAIRCASE DETAILS

WIDTH - 2.10 m
TREAD - 0.30 m
RISE - 0.15 m

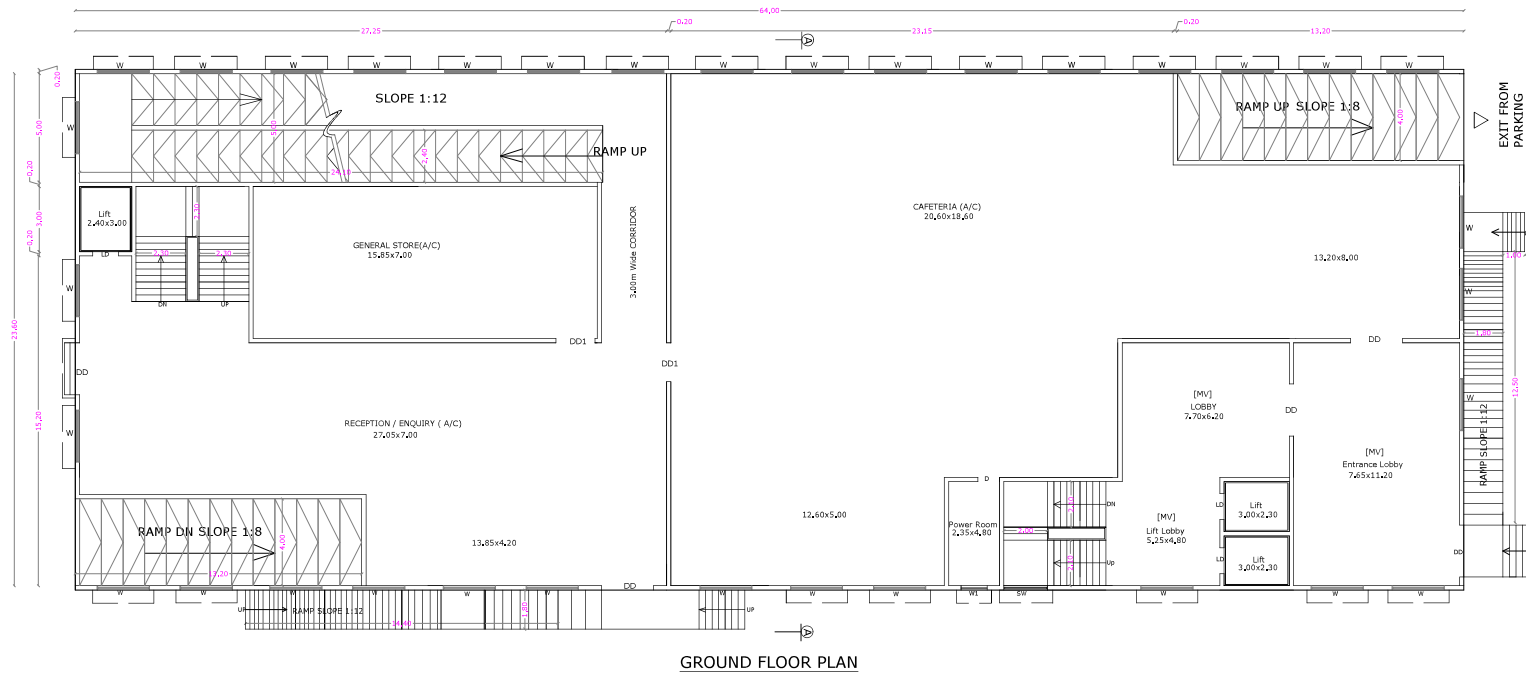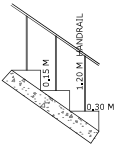

GROUND FLOOR PLAN

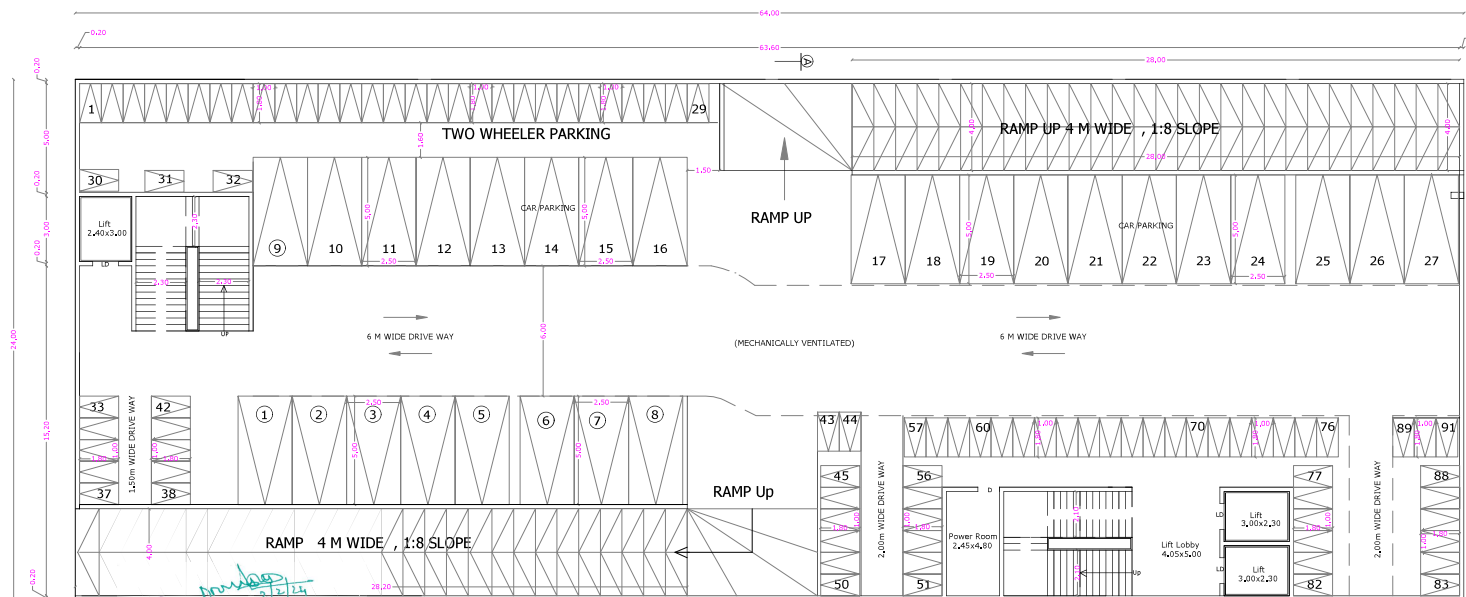

BASEMENT FLOOR PLAN

S. Panneer Selvam
S. S. PANNER SELVAM
M.B.E., M.E., (Struct), A.M.I.E., A.I.W.,
Electrical, Structural Engineer & Surveyor
C/E / S.E. / L.B. / S.D.
SPU & ASSOCIATES
Engineers, Surveyors, Builders & Surveyors,
28/2 A, Perur, Main Road,
Selvaipattanam, Coimbatore - 641 020
Coimbatore LPA/SE/
C/E / S.D. / S.D.O.

STRUCTURAL ENGINEER

R. Ragupathy Veluswamy
Dr. RAGUPATHY VELUSWAMY
B.Sc., M.B.S., DCH, ASPh, FRAC, DCH, MM, OPE, FACPE, USA,
Reg. No. 23631
CHIEF EXECUTIVE OFFICER
G. Kuppuswamy Naidu Memorial Hospital,
Pappanaickenpalayam, Coimbatore - 641 037.

APPLICANT

C. Natarajan, B.E.
C. NATARAJAN, B.E.,
Consulting Engineer
NAVEEN ASSOCIATES
364, Second St., Extension
Gandhipuram, Coimbatore - 641 012.
COIMBATORE LPA / RE /
C/E / 19 / 03 / 002

LBS / REGISTERED ENGINEER

➔ N

BLOCK - 2 - F BLOCK	SHEET No : 7
---------------------	--------------

FLOOR NAME	F.S1 Sqm	Non. F.S1 Sqm	TOTAL Sqm
BASEMENT FLOOR	14.82	1521.18	1536.00
GROUND FLOOR	1536.00	-----	1536.00
FIRST FLOOR	1536.00	-----	1536.00
SECOND FLOOR	1536.00	-----	1536.00
THIRD FLOOR	1536.00	-----	1536.00
FOURTH FLOOR	1536.00	-----	1536.00
TERRACE FLOOR	-----	131.14	131.14
TOTAL FSI AREA	7694.82	1652.32	9347.14

DD1	DOOR	1.80 x 2.10
DD2	DOOR	1.50 x 2.10
LD	LIFT DOOR	1.20 x 2.10
D	DOOR	1.20 x 2.10
D1	DOOR	0.90 x 2.10
D2	DOOR	0.76 x 2.10
D3	DOOR	1.50 x 2.10
W	WINDOW	2.40 x 1.35
W1	WINDOW	1.80 x 1.68
SW	STAIR WINDOW	2.00 x 1.80
V	VENTILATOR	0.90 x 0.60
V1	VENTILATOR	2.40 x 0.60
V2	VENTILATOR	1.20 x 0.60

D. Smardsky

K.S. PANNEERSEVAM
M.I.E., M.E. (Struct.), A.M.I.E., A.V.,
Chartered Structural Engineer & Valuer
CB/ISE/LM/229
SPU & ASSOCIATES
Engineers, Valuers, Builders & Surveyors,
262 A, Perur, Main Road
Selvapattur, Coimbatore - 641 026
Coimbatore LPA/SE/
GR /19/03/006

STRUCTURAL ENGINEER

D. Velusamy
Dr. RAGUPATHY VELUSAMY
 B.Sc.MBBS.DCH AB(Ped). FAAP DCHOM MNAM CPE-FACPE(USA).
 Reg No. 23631
 CHIEF EXECUTIVE OFFICER
 G. Kuppuswamy Naidu Memorial Hospital
 Pappanickenpalem, Coimbatore - 641 037.

APPLICANT

C. NATARAJAN, B.E.,
Consulting Engineer
NAVEEN ASSOCIATES
364, Second St., Extension
Gandhipuram, Coimbatore - 641 012.
COIMBATORE LPA / RE /
GR-1 / 19 / 03 / 002

LBS/ REGISTERED ENGINEER



T.P. SCHEME No : 3 Scale : 1: 100
M/s, The Kuppuswamy Naidu Charity Trust For Education and Medical Relief



ONLINE APPLICATION No:
SWP/BPA/019353/2023

SHEET No : 8

INSTITUTE OF CARDIAC HEALTH

AREA DETAILS

FLOOR NAME	F.S.I Sqm	Non-F.S.I Sqm	TOTAL Sqm
BASEMENT FLOOR	14.82	1521.18	1536.00
GROUND FLOOR	1536.00	-----	1536.00
FIRST FLOOR	1536.00	-----	1536.00
SECOND FLOOR	1536.00	-----	1536.00
THIRD FLOOR	1536.00	-----	1536.00
FOURTH FLOOR	1536.00	-----	1536.00
TERRACE FLOOR	-----	131.14	131.14
TOTAL FSI AREA	7694.82	1652.32	9347.14


TOTAL F.S.I. AREA	7694.82 Sqm
-------------------	-------------

HEIGHT OF THE BUILDING	18.20 m
------------------------	---------

SCHEDULE OF JOINERY

		MEASURE
LD	LIFT DOOR	1.20 x 2.10
D	DOOR	1.00 x 2.10
D1	DOOR	0.90 x 2.10
D2	DOOR	0.76 x 2.10
D3	DOOR	1.50 x 2.10
W	WINDOW	2.40 x 1.35
W1	WINDOW	1.80 x 1.68
SW	STAIR WINDOW	2.00 x 1.80
V	STAIR WINDOW	0.90 x 0.60
V2	VENTILATOR	1.20 x 0.60


MV	MECHANICAL VENTILATION
----	------------------------

 

Solar water heater

STAIRCASE DETAILS

WIDTH - 2.10 m
TREAD - 0.30 m
RISE - 0.15 m

 

[Signature]
N.S. PANNEERSELVA
 M.I.S.E. M.E., (Struct), A.M.I.E., A.I.V.
 Chartered Mechanical Engineer & VENTURE
 CB/ISE/I.M/229
SPU & ASSOCIATES
 Engineers, Valuers, Builders & Surveyors
 282 A, Perur, Main Road
 Kumbakonam, District, Thanjavur - 605 004
 Coimbatore LPA/EE/
 GR /19/03/006


STRUCTURAL ENGINEER

Dr. RAGUPATHY VELUSWAMY
B.Sc.MBBS.DCH AD(Ped) FAAP (JCIOM) MFM CPE FACP (USA)
Reg No. 23631
CHIEF EXECUTIVE OFFICER
G. Kuppuswamy Naidu Memorial Hospital
Pappanaickenpalayam, Coimbatore - 641 031


APPLICANT


C. NATARAJAN, B.E.,
Consulting Engineer
NAVEEN ASSOCIATES
364, Second St., Extension
Gandhipuram, Coimbatore - 641 012.
COIMBATORE LPA / RE /
GR-J / 19 / 03 / 002

LBS/ REGISTERED ENGINEER

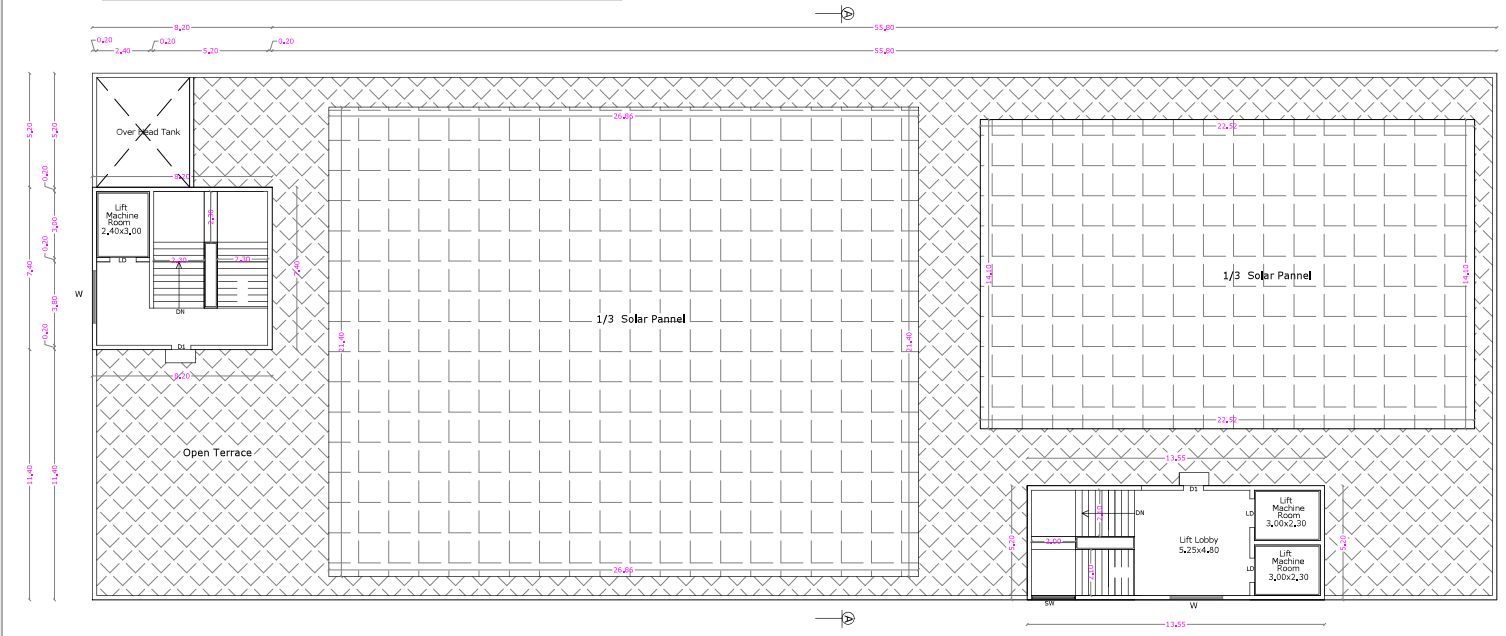

TERRACE FLOOR PLAN

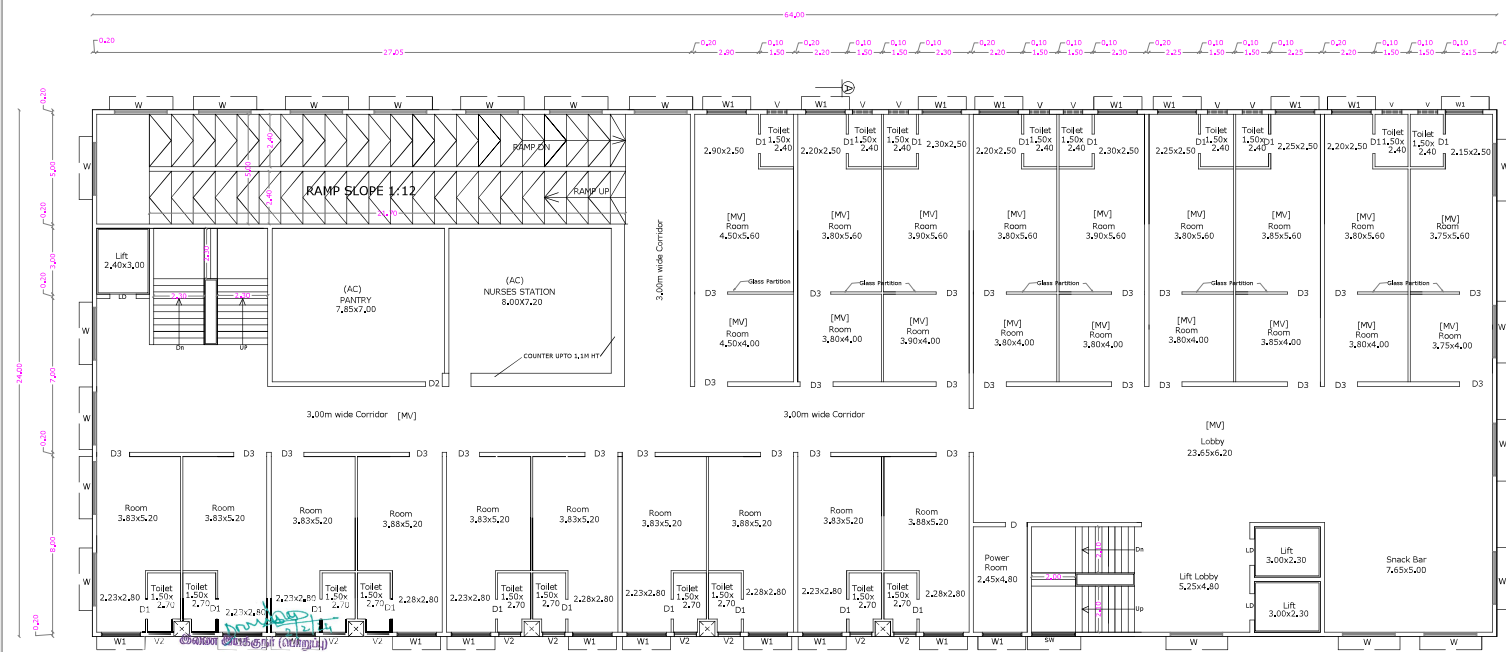

THIRD & FOURTH FLOOR PLAN

P.N. PALAYAM, KRISHNARAYAPURAM VILLAGE, COIMBATORE CORPORATION. T.P. SCHEME No : 3 Scale : 1:100
M/s. The Kuppuswamy Naidu Charity Trust For Education and Medical Relief

BLOCK - 2 - F BLOCK	SHEET No : 9
INSTITUTE OF CARDIAC HEALTH	



ELEVATION



SECTION ON A A

AREA DETAILS			
FLOOR NAME	F.S.I. Sqm	Non. F.S.I. Sqm	TOTAL Sqm
BASEMENT FLOOR	1482	1521.18	1536.00
GROUND FLOOR	1536.00	-----	1536.00
FIRST FLOOR	1536.00	-----	1536.00
SECOND FLOOR	1536.00	-----	1536.00
THIRD FLOOR	1536.00	-----	1536.00
FOURTH FLOOR	1536.00	-----	1536.00
TERRACE FLOOR	-----	131.14	131.14
TOTAL FSI AREA	7694.82	1652.32	9347.14

TOTAL F.S.I. AREA	7694.82 Sqm
HEIGHT OF THE BUILDING	18.20 m

SCHEDULE OF JOINERY		METRE
DD1	DOOR	1.80 x 2.10
DD2	DOOR	1.50 x 2.10
LD	LIFT DOOR	1.20 x 2.10
D	DOOR	1.20 x 2.10
DI	DOOR	0.90 x 2.10
D2	DOOR	0.75 x 2.10
D3	DOOR	1.50 x 2.10
W	WINDOW	2.40 x 1.35
W1	WINDOW	1.80 x 1.35
SW	STAIR WINDOW	2.00 x 1.80
V	VENTILATOR	0.90 x 0.60
V1	VENTILATOR	2.40 x 0.60
V2	VENTILATOR	1.20 x 0.60

MV	MECHANICAL VENTILATION
----	------------------------

Demerby

N.S. PANNEERSELVAN
M.I.S.E. M.E. (Struct), A.M.I.E., A.I.V.
Chartered Structural Engineer & Valuer
CB/ISE/LM/229
SPU & ASSOCIATES
Engineers, Valuers & Builders & Surveyors.
202/A, Pezhar, Main Road
Selvapuram, Coimbatore - 641 026
Coimbatore LPA/SE/
2013

STRUCTURAL ENGINEER

Dr. Ragupathy Velusamy
Dr. RAGUPATHY VELUSAMY
 B.Sc.MBBS,DCH,Asi(Ped),FAAP,CHCOM,MMW,CPE,FAAPS(USA),
 Reg No. 23631
 CHIEF EXECUTIVE OFFICER
 G. Kuppuswamy Naidu Memorial Hospital
 Pappannaickenpalayam, Coimbatore - 641 037.

APPLICANT

C. NATARAJAN, B.E.,
Consulting Engineer
NAVEEN ASSOCIATES
364, Second St., Extension
Gandhipuram, Coimbatore - 641 012.
COIMBATORE LPA / RE /
GRJ / 19 / 03 / 002

LBS/ REGISTERED ENGINEER


PLAN SHOWING THE PROPOSED ADDITIONAL INSTITUTIONAL BUILDING IN NEW T.S. Nos : 1020, 1027, 1055/2, 1021 PT, 6770 & 6771, WARD No : J [10], BLOCK No : 15, 65 & 67, AT NETHAJI ROAD, P.N. PALAYAM, KRISHNARAYAPURAM VILLAGE, COIMBATORE CORPORATION.
T.P. SCHEME No : 3 Scale : 1:100
M/s. The Kuppaswamy Naidu Charity Trust For Education and Medical Relief

SHEET No : 10
BLOCK -3- BOYS HOSTEL


ONLINE APPLICATION No:
SWP/BPA/019353/2023



ELEVATION

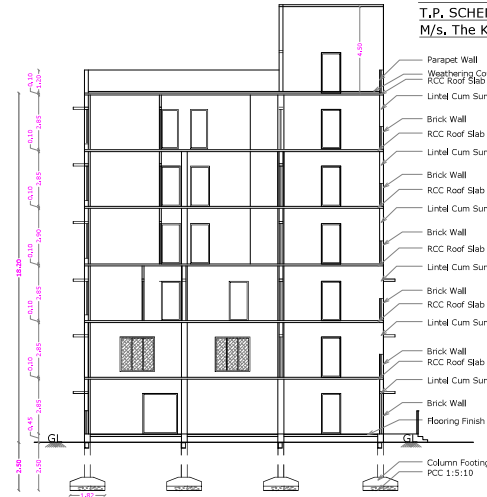

SECTION ON A A

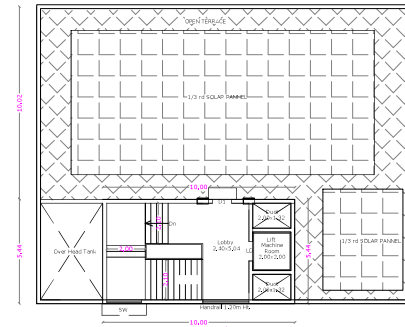

TERRACE FLOOR PLAN

AREA DETAILS

FLOOR NAME	F.S.I	Non F.S.I	TOTAL
GROUND FLOOR	309.35	-----	309.35
FIRST FLOOR	309.35	-----	309.35
SECOND FLOOR	309.35	-----	309.35
THIRD FLOOR	309.35	-----	309.35
FOURTH FLOOR	309.35	-----	309.35
FIFTH FLOOR	309.35	-----	309.35
TERRACE FLOOR	-----	54.39	54.39
TOTAL FSI AREA	1856.10	54.39	1910.49



TOTAL F.S.I. AREA	1856.10 Sqm
HEIGHT OF THE BUILDING	18.20 m

SCHEDULE OF JOINERY


	METRE
LD	LIFT DOOR
D	DOOR
D1	DOOR
D2	DOOR
D3	DOOR
SD	SLIDING DOOR
W	WINDOW
W1	WINDOW
SW	STAIR WINDOW
V	VENTILATOR
V1	VENTILATOR
V2	VENTILATOR

STAIRCASE DETAILS


WIDTH - 2.10 m
TREAD - 0.20 m
RISE - 0.15 m

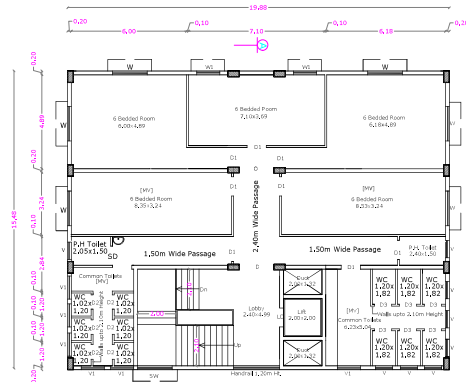 


THIRD FLOOR PLAN

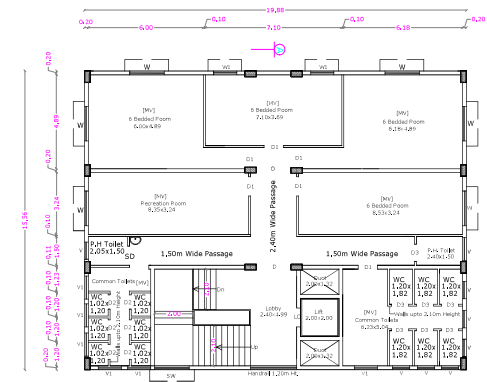


FOURTH FLOOR PLAN

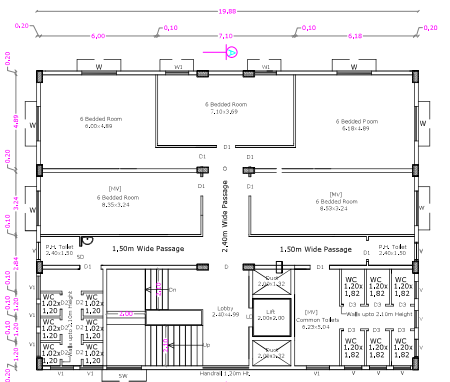


FIFTH FLOOR PLAN

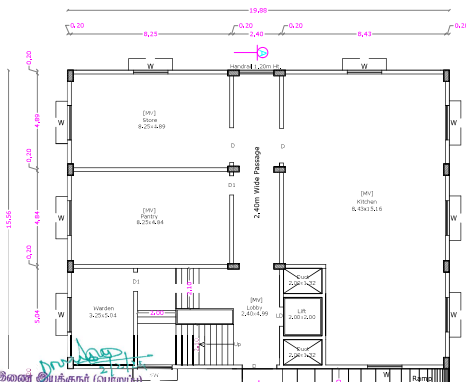

GROUND FLOOR PLAN

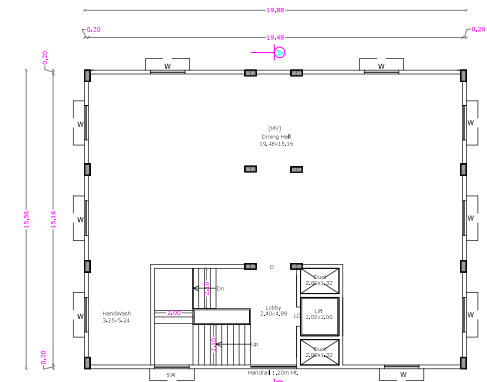

FIRST FLOOR PLAN

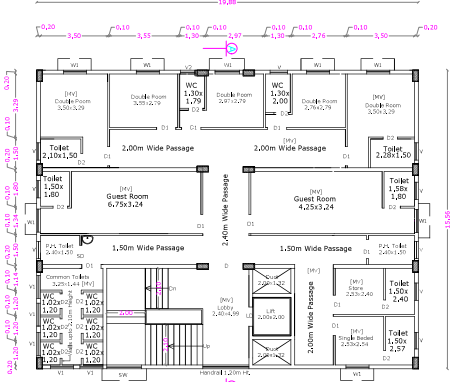

SECOND FLOOR PLAN

Dr. R. P. Natarajan

R. P. Natarajan
B.E., B.Arch., M.Tech. (Struct. Engg.), M.Sc. (Struct. Engg.)
Chartered Structural Engineer & Valuer
CIVIL ENGINEER (REGD.)
R.P. & ASSOCIATES
Engineers & Architects
202 A, Petur Main Road
Belpahad, Coimbatore - 641 026
Contact No. 9449707100
E-mail: rpnatarajan@gmail.com

STRUCTURAL ENGINEER

Dr. R. P. Natarajan
Dr. RAGUPATHY VELUSWAMY
B.Sc., M.B.S., D.M., M.Tech. (Struct. Engg.), M.Sc. (Struct. Engg.)
Chartered Structural Engineer & Valuer
CIVIL ENGINEER (REGD.)
R.P. & ASSOCIATES
Engineers & Architects
202 A, Petur Main Road
Belpahad, Coimbatore - 641 026
Contact No. 9449707100
E-mail: rpnatarajan@gmail.com

APPLICANT

Dr. R. P. Natarajan
C. NATARAJAN, B.E.,
Consulting Engineer
NAVEEN ASSOCIATES
34A, Second St., Extension
Gandhipuram, Coimbatore - 641 012
COIMBATORE (P.A.) / R.E.
GR-1/35/03/1002


LBS/REGISTERED ENGINEER

PLAN SHOWING THE PROPOSED ADDITIONAL INSTITUTIONAL BUILDING IN NEW T.S. Nos : 1020, 1027,
1055/2, 1021 PT, 6770 & 6771, WARD No : J [10], BLOCK No : 15, 65 & 67, AT NETHAJI ROAD,
P.N. PALAYAM, KRISHNARAYAPURAM VILLAGE, COIMBATORE CORPORATION.
T.P. SCHEME No : 3 Scale : 1: 100
M/s. The Kuppuswamy Naidu Charity Trust For Education and Medical Relief

ONLINE APPLICATION NO:
SWP/BPA/019353/2023

STAIRCASE DETAILS

WIDTH - 2.00 m
TREAD - 0.30 m
RISE - 0.15 m

 

BASEMENT FLOOR PLAN

BLOCK No : 4

SHEET No : 11

GKNM COLLEGE OF NURSING & GIRLS HOSTEL

AREA DETAILS

FLOOR NAME	NURSING COLLEGE		GIRLS HOSTEL		TOTAL	
	F.S.I	Non F.S.I	F.S.I	Non F.S.I	F.S.I	Non F.S.I
BASEMENT FLOOR	-----	-----	75.73	-----	75.73	2515.34
GROUND FLOOR	1245.20	-----	841.40	-----	2086.60	-----
FIRST FLOOR	1033.48	-----	847.72	-----	1881.20	-----
SECOND FLOOR	1033.48	-----	847.72	-----	1881.20	-----
THIRD FLOOR	1033.48	-----	847.72	-----	1881.20	-----
FOURTH FLOOR	1033.48	-----	847.72	-----	1881.20	-----
FIFTH FLOOR	1033.48	-----	847.72	-----	1881.20	-----
TERRACE FLOOR	---	116.63	---	123.53	---	240.16
TOTAL FSI AREA	6412.60	116.63	5155.73	199.26	11568.33	2755.50

TOTAL F.S.I. AREA 11568.33 Sqm

HEIGHT OF THE BUILDING 18.20 m

SCHEDULE OF JOINERY

		METRE
MD	MAIN DOOR	2.00 x 2.10
LD	LIFT DOOR	1.00 x 2.10
D1	DOOR	1.00 x 2.10
D2	DOOR	0.75 x 2.10
D3	DOOR	1.20 x 2.10
W	WINDOW	2.10 x 1.80
W1	WINDOW	1.80 x 1.80
SW	STAIR WINDOW	2.40 x 1.80
V1	VENTILATOR	1.80 x 0.60

N.S. Pannerdevan
N.S. PANNERDEVAN
M.A.S., M.B.B.S., (STRUC), M.E.S., A.I.V.,
Chartered Structural Engineer & Valuer
CIB/1982/136/229
SPU & ASSOCIATES
Engineers, Valuers, Builders & Surveyors,
28/2 A, Perur, Main Road,
Selvapuram, Coimbatore - 641 026
Coimbatore LPA/RE/2
GIR /19/03/002

STRUCTURAL ENGINEER

Dr. Ragupathy Veluswamy
Dr. RAGUPATHY VELUSWAMY
B.Sc., M.B.B.S., DOB ABIPed) FRAC (HCOM) MAM, OPE, FACPE (USA),
Reg No. 229631
CHIEF EXECUTIVE OFFICER
G. Kuppuswamy Naidu Memorial Hospital
Pappanaickenpalayam, Coimbatore - 641 037.

APPLICANT

C. Natarajan
C. NATARAJAN, B.E.,
Consulting Engineer
NAVEEN ASSOCIATES
364, Second St., Extension
Gandhipuram, Coimbatore - 641 012.
COIMBATORE LPA / RE /
GR-1 / 19 / 03 / 002



LBS/ REGISTERED ENGINEER

PLAN SHOWING THE PROPOSED ADDITIONAL INSTITUTIONAL BUILDING IN NEW T.S. Nos : 1020, 1027, 1055/2, 1021 PT, 6770 & 6771, WARD No : J [10], BLOCK No : 15, 65 & 67, AT NETHAJI ROAD, P.N. PALAYAM, KRISHNARAYAPURAM VILLAGE, COIMBATORE CORPORATION.
T.P. SCHEME No : 3 Scale : 1:100
M/s. The Kuppuswamy Naidu Charity Trust For Education and Medical Relief

ONLINE APPLICATION No:
SWP/BPA/019353/2023

STAIRCASE DETAILS

WIDTH - 2.00 m
TREAD - 0.30 m
RISE - 0.15 m

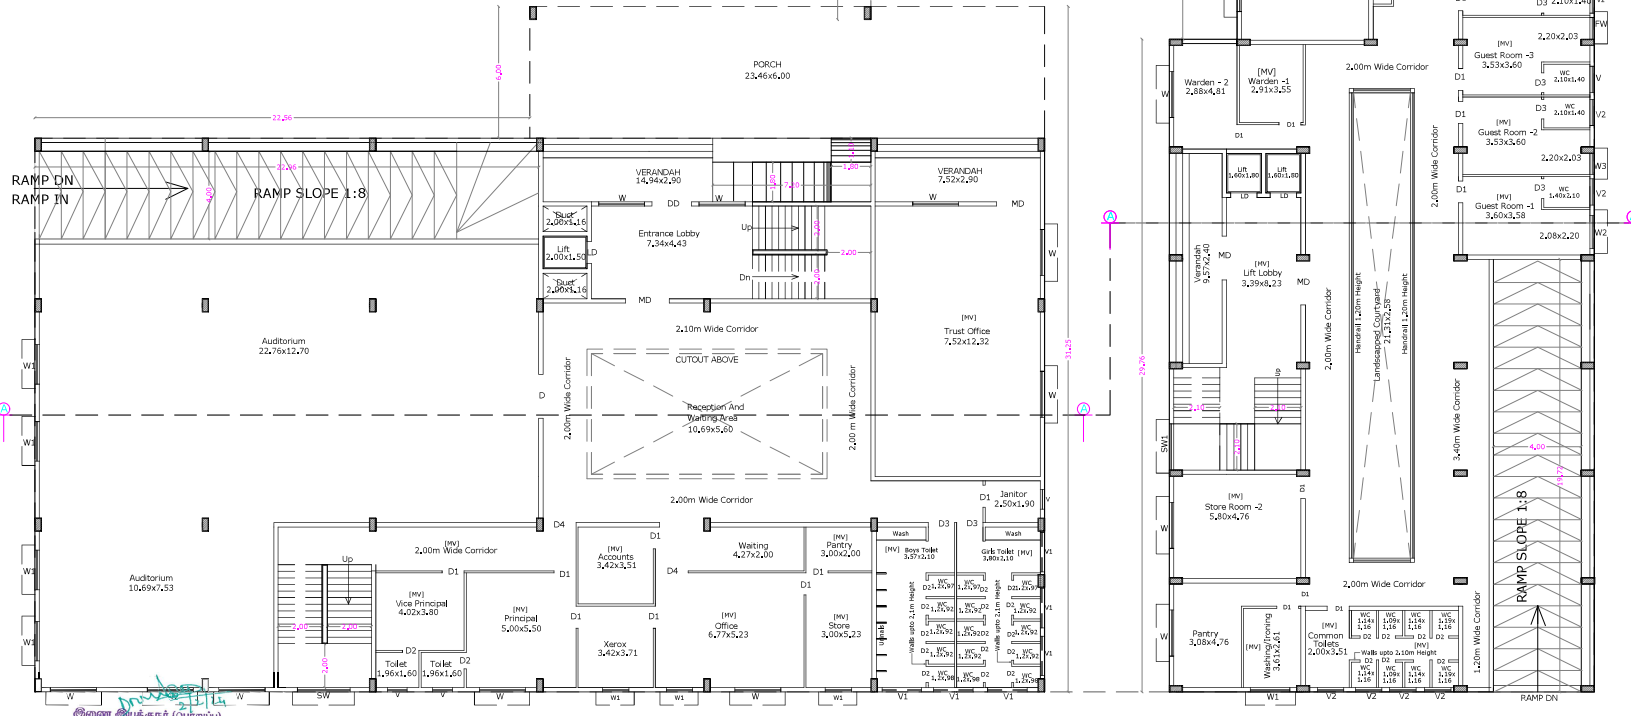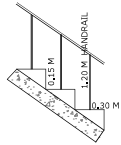

GROUND FLOOR PLAN



BLOCK No : 4

SHEET No : 12

GKNM COLLEGE OF NURSING & GIRLS HOSTEL

AREA DETAILS

	NURSING COLLEGE		GIRLS HOSTEL		TOTAL	
FLOOR NAME	F.S.I	Non F.S.I	F.S.I	Non F.S.I	F.S.I	Non F.S.I
BASEMENT FLOOR	-----	-----	75.73	-----	75.73	2515.34
GROUND FLOOR	1245.20	-----	841.40	-----	2086.60	-----
FIRST FLOOR	1033.48	-----	847.72	-----	1881.20	-----
SECOND FLOOR	1033.48	-----	847.72	-----	1881.20	-----
THIRD FLOOR	1033.48	-----	847.72	-----	1881.20	-----
FOURTH FLOOR	1033.48	-----	847.72	-----	1881.20	-----
FIFTH FLOOR	1033.48	-----	847.72	-----	1881.20	-----
TERRACE FLOOR	---	116.63	---	123.53	---	240.16
TOTAL FSI AREA	6412.60	116.63	5155.73	199.26	11568.33	2755.50

TOTAL F.S.I. AREA 11568.33 Sqm

HEIGHT OF THE BUILDING 18.20 m

SCHEDULE OF JOINERY

	METRE
MD MAIN DOOR	2.00 x 2.10
LD LIFT DOOR	1.00 x 2.10
D DOOR	2.00 x 2.10
D1 DOOR	1.00 x 2.10
D2 DOOR	0.75 x 2.10
D3 DOOR	1.20 x 2.10
D4 DOOR	1.50 x 2.10
W WINDOW	2.10 x 1.80
W1 WINDOW	1.80 x 1.80
SW STAIR WINDOW	2.40 x 1.80
FW FRENCH WINDOW	1.00 x 2.10
V VENTILATOR	0.90 x 0.60
V1 VENTILATOR	1.80 x 0.60
V2 VENTILATOR	1.20 x 0.60

(Signature)

N.S. PANNEERSELVAN
M.I.S.E., M.E. (Struct), A.M.I.E., A.I.V.
Chartered Structural Engineer & Valuer
CB/186/1381/229

SPU & ASSOCIATES
Engineers, Valuers, Builders & Surveyors,
302 A, Perur Main Road,
Belvapuram, Coimbatore - 641 026,
Coimbatore LPA/02/ GR /19/03/002

STRUCTURAL ENGINEER

(Signature)
Dr. RAGUPATHY VELUSWAMY
B.Sc., M.B.B.S., DCH, AB(Ph), PAAP, DCH, DM, MHA, DPE, FAC(Ph), UGA,
Reg No. 23631

CHIEF EXECUTIVE OFFICER
G. Kuppuswamy Naidu Memorial Hospital,
Pappanaickenpalayam, Coimbatore - 641 037.

APPLICANT

(Signature)
C. NATARAJAN, B.E.,
Consulting Engineer
NAVEEN ASSOCIATES
364, Second St., Extension
Gandhipuram, Coimbatore - 641 012.
COIMBATORE LPA / RE /
GR-1 / 19 / 03 / 002



LBS/ REGISTERED ENGINEER

PLAN SHOWING THE PROPOSED ADDITIONAL INSTITUTIONAL BUILDING IN NEW T.S. Nos : 1020, 1027, 1055/2, 1021 PT, 6771, 6771, WARD No : J [10], BLOCK No : 15, 65 & 67, AT NETHAJI ROAD, P.N. PALAYAM, KRISHNARAYAPURAM VILLAGE, COIMBATORE CORPORATION.
T.P. SCHEME No : 3 Scale : 1:100
M/s, The Kuppuswamy Naidu Charity Trust For Education and Medical Relief

ONLINE APPLICATION No:
SWP/BPA/019353/2023

STAIRCASE DETAILS

WIDTH - 2.00 m
TREAD - 0.30 m
RISE - 0.15 m

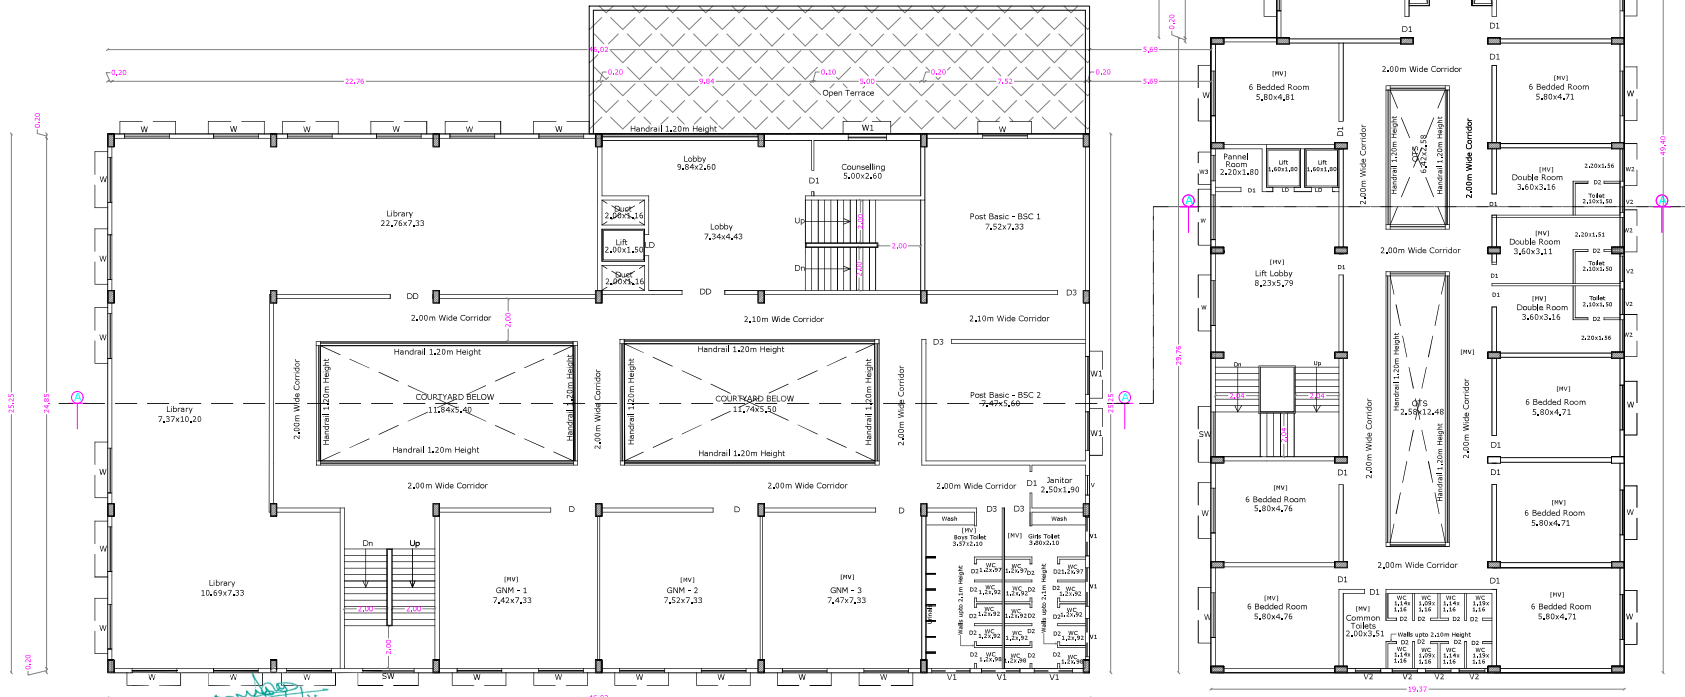 

FIRST FLOOR PLAN

BLOCK No : 4 SHEET No : 13

GKNM COLLEGE OF NURSING & GIRLS HOSTEL

AREA DETAILS

FLOOR NAME	F.S.I	Non F.S.I	F.S.I	Non F.S.I	F.S.I	Non F.S.I	TOTAL
BASEMENT FLOOR	-----	-----	75.73	-----	-----	-----	2515.34
GROUND FLOOR	1245.20	-----	841.40	-----	2086.60	-----	-----
FIRST FLOOR	1033.48	-----	847.72	-----	1881.20	-----	-----
SECOND FLOOR	1033.48	-----	847.72	-----	1881.20	-----	-----
THIRD FLOOR	1033.48	-----	847.72	-----	1881.20	-----	-----
FOURTH FLOOR	1033.48	-----	847.72	-----	1881.20	-----	-----
FIFTH FLOOR	1033.48	-----	847.72	-----	1881.20	-----	-----
TERRACE FLOOR	-----	116.63	-----	123.53	-----	240.16	-----
TOTAL FSI AREA	6412.60	116.63	5155.73	199.26	11568.33	2755.50	-----

TOTAL F.S.I. AREA 11568.33 Sqm

HEIGHT OF THE BUILDING 18.20 m

SCHEDULE OF JOINERY

		METRE
MD	MAIN DOOR	2.00 x 2.10
LD	LIFT DOOR	1.00 x 2.10
DD	DOOR	2.00 x 2.10
D	DOOR	2.10 x 2.10
D1	DOOR	1.00 x 2.10
D2	DOOR	0.75 x 2.10
D3	DOOR	1.20 x 2.10
W	WINDOW	2.10 x 1.80
W1	WINDOW	1.80 x 1.80
SW	STAIR WINDOW	2.40 x 1.80
V1	VENTILATOR	1.80 x 0.60
V2	VENTILATOR	1.20 x 0.60

Dr. Panicker
N.S. PANICKER
M.B.B.S., M.D. (Internal Medicine), A.M.B., A.P.W.
Chartered Structural Engineer & Valuer
CR/BE/LM/259
SPU & ASSOCIATES
Engineers, Valuers, Builders & Surveyors,
282-A, Perur Main Road
Belaivanthi, Coimbatore - 641 040
Coimbatore LPA/BE/2
U/L 19/03/005

STRUCTURAL ENGINEER

Dr. Ragupathy Veluswamy
Dr. RAGUPATHY VELUSWAMY
B.Sc., M.B.B.S., D.O. (Pathology), F.A.P. (MCOB), M.M. (O.P.), F.A.P. (J.B.A.),
Reg. No. 23631
CHIEF EXECUTIVE OFFICER
G. Kuppuswamy Naidu Memorial Hospital
Peppanickenpalayam, Coimbatore - 641 037.

APPLICANT

C. Natarajan, B.E.
C. NATARAJAN, B.E.,
Consulting Engineer
NAVEEN ASSOCIATES
364, Second St., Extension
Gandhipuram, Coimbatore - 641 012.
COIMBATORE LPA / RE /
GR-1 / 19 / 03 / 002

LBS/ REGISTERED ENGINEER



PLAN SHOWING THE PROPOSED ADDITIONAL INSTITUTIONAL BUILDING IN NEW T.S. Nos : 1020, 1027, 1055/2, 1021 PT, 6770 & 6771, WARD No : J [10], BLOCK No : 15, 65 & 67, AT NETHAJI ROAD, P.N. PALAYAM, KRISHNARAYAPURAM VILLAGE, COIMBATORE CORPORATION.
T.P. SCHEME No : 3 Scale : 1:100
M/s, The Kuppuswamy Naidu Charity Trust For Education and Medical Relief

ONLINE APPLICATION No:
SWP/BPA/019353/2023




STAIRCASE DETAILS

WIDTH - 2.00 m
TREAD - 0.30 m
RISE - 0.15 m

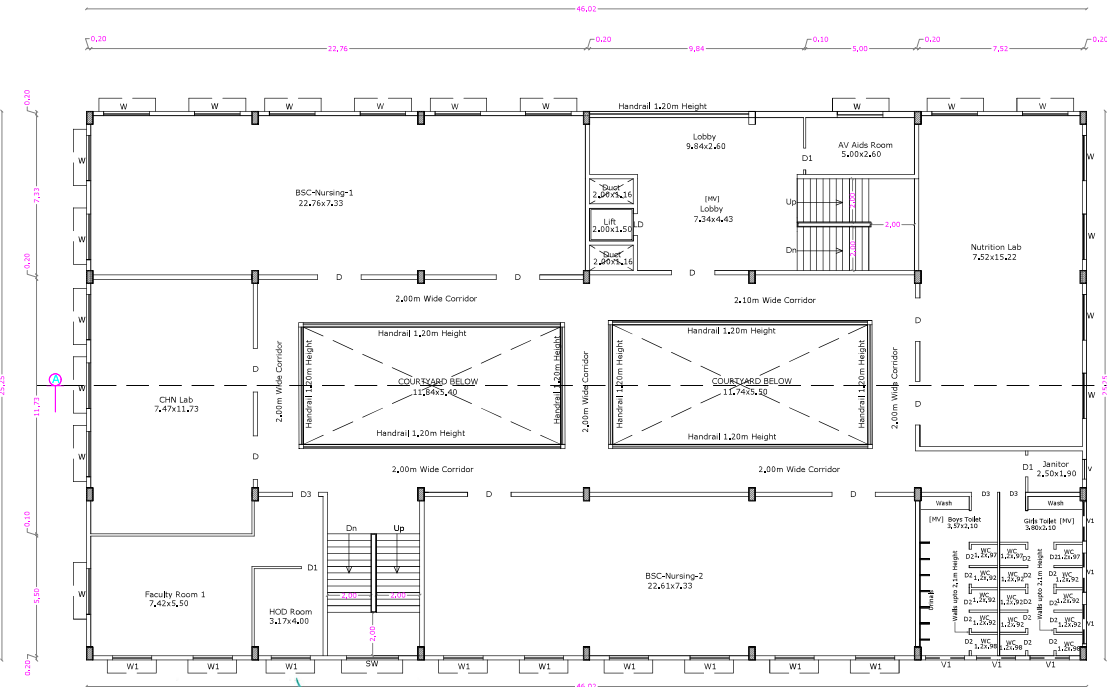 

SECOND FLOOR PLAN

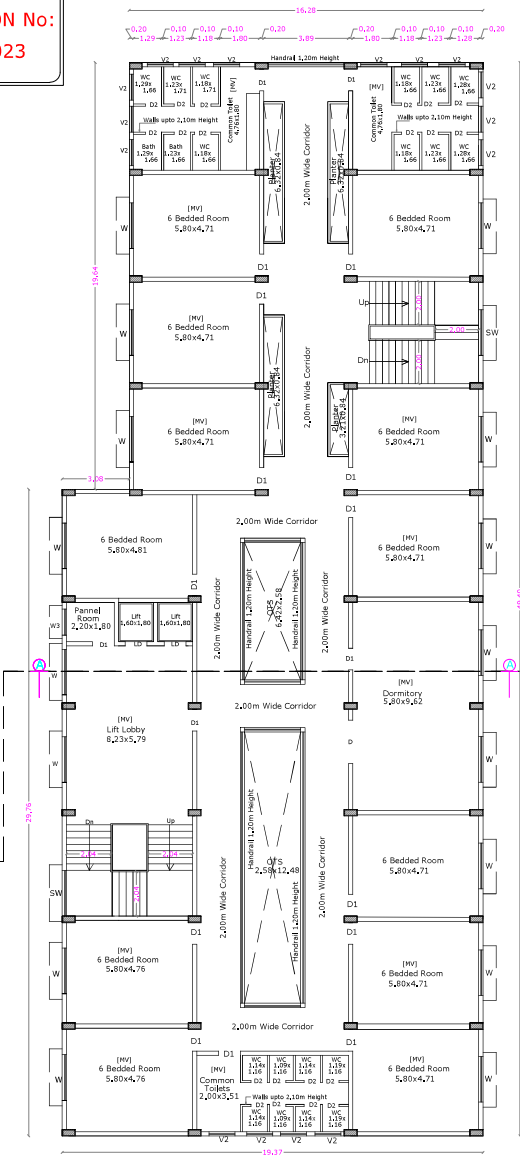

BLOCK No : 4 SHEET No : 14

GKNM COLLEGE OF NURSING & GIRLS HOSTEL

AREA DETAILS

FLOOR NAME	NURSING COLLEGE	GIRLS HOSTEL	TOTAL
BASEMENT FLOOR	-----	75,73	-----
GROUND FLOOR	1245,20	841,40	2086,60
FIRST FLOOR	1033,48	847,72	1881,20
SECOND FLOOR	1033,48	847,72	1881,20
THIRD FLOOR	1033,48	847,72	1881,20
FOURTH FLOOR	1033,48	847,72	1881,20
FIFTH FLOOR	1033,48	847,72	1881,20
TERRACE FLOOR	---	123,53	240,16
TOTAL FSI AREA	6412,60	5155,73	11568,33

TOTAL F.S.I. AREA 11568.33 Sqm
HEIGHT OF THE BUILDING 18.20 m

SCHEDULE OF JOINERY	METRE
MD MAIN DOOR	2.00 x 2.10
LD LIFT DOOR	1.00 x 2.10
DD DOOR	2.00 x 2.10
D DOOR	2.10 x 2.10
D1 DOOR	1.00 x 2.10
D2 DOOR	0.75 x 2.10
D3 DOOR	1.20 x 2.10
W WINDOW	2.10 x 1.80
W1 WINDOW	1.80 x 1.80
SW STAIR WINDOW	2.40 x 1.80
V1 VENTILATOR	1.80 x 0.60
V2 VENTILATOR	1.20 x 0.60

R.S. PANNERSEEVAN
M.E.D., M.E. (Struct), A.B.E., A.L.V.,
Chartered Structural Engineer & Valuer
C.No:086/130, 7259
SPU & ASSOCIATES
Engineers, Valuers, Builders & Surveyors,
3RD A, Perur, Main Road,
Selvapattinam, Coimbatore - 641 026
Coimbatore LPA/RE/
GR-19/03/0006

STRUCTURAL ENGINEER

Dr. RAGUPATHY VELUSWAMY
B.Sc., M.B.B.S., DCH, MRCP, MRCP (UK), MRCP (PAC), MRCP (GP),
Reg. No. 23631
CHIEF EXECUTIVE OFFICER
G. Kuppaswamy Naidu Memorial Hospital
Pappanickenpalayam, Coimbatore - 641 037.

APPLICANT

C. NATARAJAN, B.E.,
Consulting Engineer
NAVEEN ASSOCIATES
364, Second St., Extension
Gandhipuram, Coimbatore - 641 012.
COIMBATORE LPA / RE /
GR-19 / 03 / 002




LBS/ REGISTERED ENGINEER

ONLINE APPLICATION No:
SWP/BPA/019353/2023

N
↑

STAIRCASE DETAILS

WIDTH - 2,00 m
TREAD - 0,30 m
RISE - 0,15 m

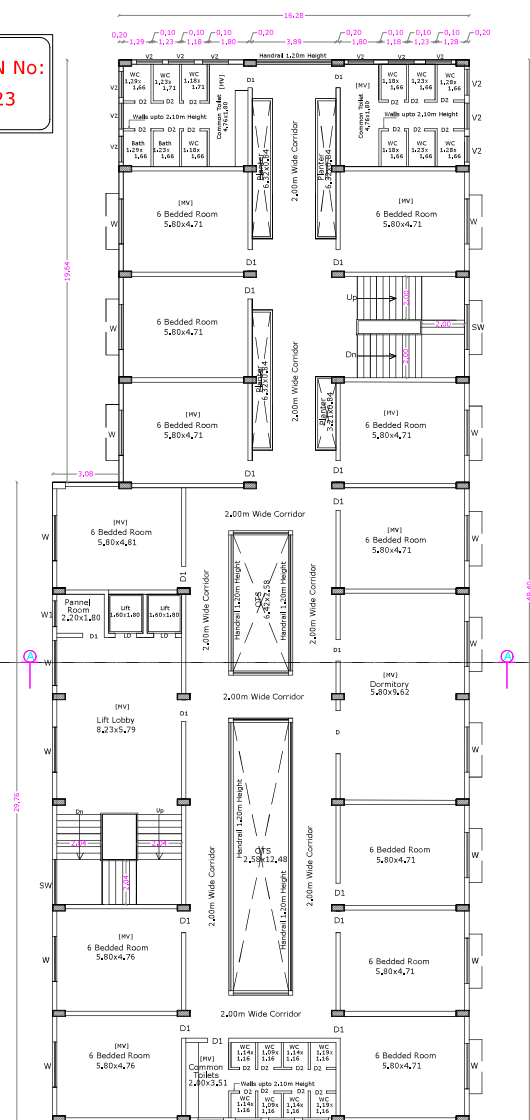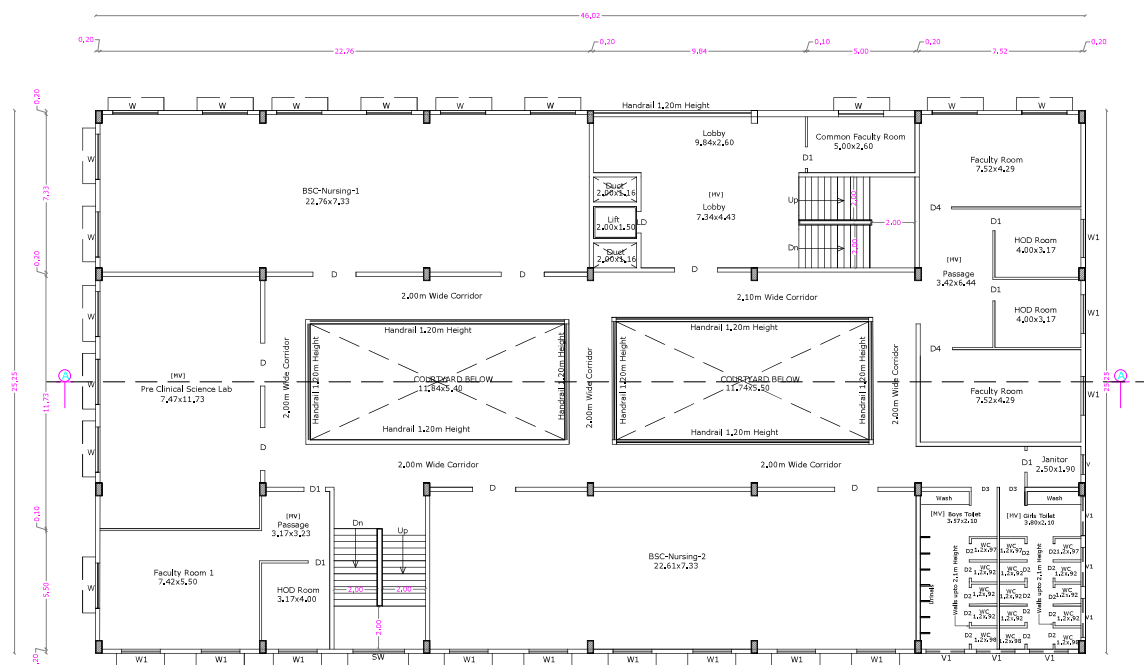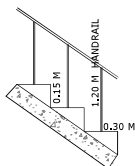

THIRD FLOOR PLAN

SHEET No : 15

AREA DETAILS	
1	1
2	2
3	3
100	100

	NURSING COLLEGE				GIRLS HOSTEL				TOTAL	
FLOOR NAME	F.S.I	Non-F.S.I	F.S.I	Non-F.S.I	F.S.I	Non-F.S.I	F.S.I	Non-F.S.I		
BASEMENT FLOOR	-----	-----	75.73	-----	-----	-----	2515.34	-----		
GROUND FLOOR	1245.20	-----	841.40	-----	-----	-----	2096.60	-----		
FIRST FLOOR	1033.48	-----	847.72	-----	-----	-----	1881.20	-----		
SECOND FLOOR	1033.48	-----	847.72	-----	-----	-----	1881.20	-----		
THIRD FLOOR	1033.48	-----	847.72	-----	-----	-----	1881.20	-----		
FOURTH FLOOR	1033.48	-----	847.72	-----	-----	-----	1881.20	-----		
FIFTH FLOOR	1033.48	-----	847.72	-----	-----	-----	1881.20	-----		
TERRACE FLOOR	-----	116.63	-----	123.53	-----	-----	-----	240.16		
TOTAL FSI AREA	6412.60	116.63	5155.73	199.26	11568.33	2755.50				

TOTAL F.S.I. AREA	11568.33 Sqm
-------------------	--------------

HEIGHT OF THE BUILDING	18.20 m
------------------------	---------

SCHEDULE OF JOINERY		METRE
MD	MAIN DOOR	2.00 x 2.10
LD	LIFT DOOR	1.00 x 2.10
DD	DOOR	2.00 x 2.10
D	DOOR	2.10 x 2.10
D1	DOOR	1.00 x 2.10
D2	DOOR	0.75 x 2.10
D3	DOOR	1.20 x 2.10
W	WINDOW	2.10 x 1.80
W1	WINDOW	1.80 x 1.80
SW	STAIR WINDOW	2.40 x 1.80
V1	VENTILATOR	1.80 x 0.60
V2	VENTILATOR	1.20 x 0.60

D. J. J. J. J.

N.S. PANNEERSELVAN
M.I.E., M.E. (Struct), A.M.I.E., A.I.V.,
Chartered Structural Engineer & Valuer
CB/ISE/LM/229
SPU & ASSOCIATES
Engineers, Valuers, Builders & Surveyors
282 A, Petur, Main Road
Salem, Tamil Nadu - 641 026
Coimbatore LPA/SE/

STRUCTURAL ENGINEER

Dr. R. Veluswamy
Dr. RAGUPATHY VELUSWAMY
 B.Sc., MBBS, DCH, AB(Ped), FAAP, CHCOM, MMAM, CPE, FACP, (USA)
 Reg No. 23631
 CHIEF EXECUTIVE OFFICER
 G. Kuppuswamy Naidu Memorial Hospital
 Pappanaickenpalayam, Coimbatore - 641 037.

APPLICANT


C. NATARAJAN, B.E.,
Consulting Engineer
NAVEEN ASSOCIATES
364, Second St., Extension
Gandhipuram, Coimbatore - 641 012.
COIMBATORE LPA / RE /
GR-1 / 19 / 03 / 002

LBS/ REGISTERED ENGINEER

கிணை இயக்குநர் (பொதுப்ப)
மாவட்ட நகர் ஊரமைப்பு அலுவலகம்
கோயம்புத்தூர்

LBS/ REGISTERED ENGINEER

PLAN SHOWING THE PROPOSED ADDITIONAL INSTITUTIONAL BUILDING IN NEW T.S. Nos : 1020, 1027, 1055/2, 1021 PT, 6770 & 6771, WARD No : J [10], BLOCK No : 15, 65 & 67, AT NETHAJI ROAD, P.N. PALAYAM, KRISHNARAYAPURAM VILLAGE, COIMBATORE CORPORATION.

T.P. SCHEME No : 3 Scale : 1:100



M/s. The Kuppuswamy Naidu Charity Trust For Education and Medical Relief

ONLINE APPLICATION No:
SWP/BPA/019353/2023




STAIRCASE DETAILS

WIDTH - 2.00 m
TREAD - 0.30 m
RISE - 0.15 m

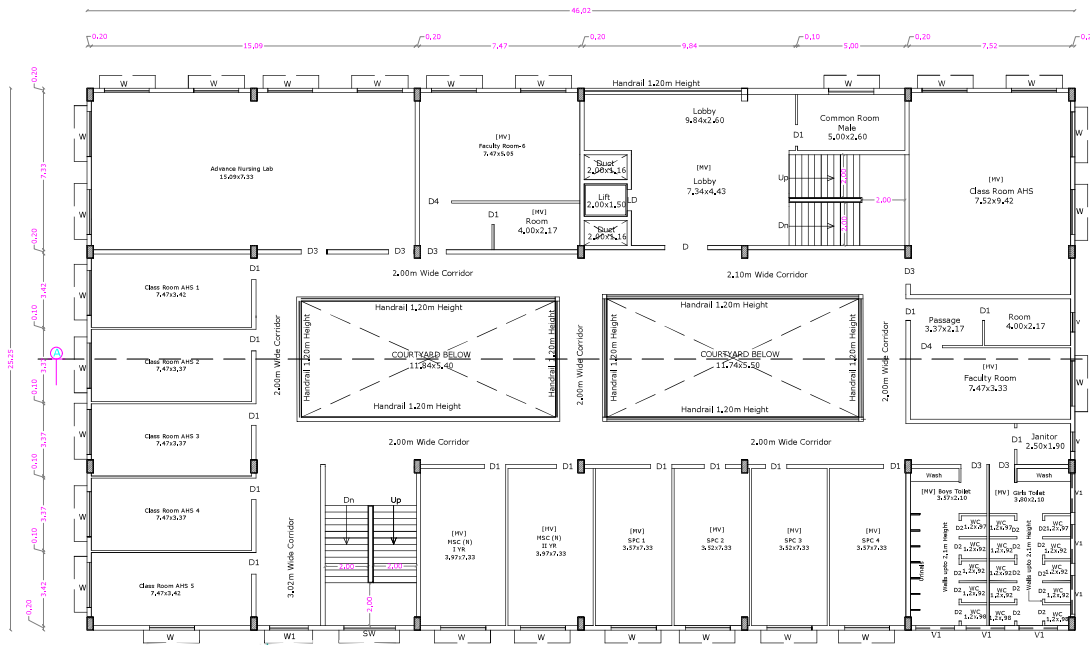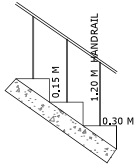

FIFTH FLOOR PLAN

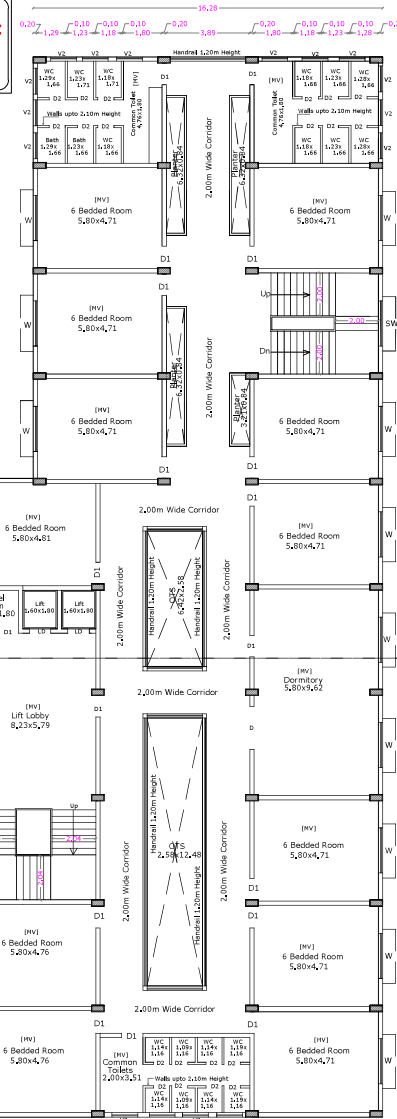

BLOCK No : 4

SHEET No : 17

GKNM COLLEGE OF NURSING & GIRLS HOSTEL

AREA DETAILS

FLOOR NAME	F.S.I	Non F.S.I	F.S.I	Non F.S.I	TOTAL
BASEMENT FLOOR	-----	-----	75.73	-----	2515.34
GROUND FLOOR	1245.20	-----	841.40	-----	2086.60
FIRST FLOOR	1033.48	-----	847.72	-----	1881.20
SECOND FLOOR	1033.48	-----	847.72	-----	1881.20
THIRD FLOOR	1033.48	-----	847.72	-----	1881.20
FOURTH FLOOR	1033.48	-----	847.72	-----	1881.20
FIFTH FLOOR	1033.48	-----	847.72	-----	1881.20
TERRACE FLOOR	-----	116.63	-----	123.53	240.16
TOTAL FSI AREA	6412.60	116.63	5155.73	199.26	11568.33
TOTAL FSI AREA	11568.33 Sqm				

TOTAL F.S.I. AREA 11568.33 Sqm
HEIGHT OF THE BUILDING 18.20 m

SCHEDULE OF JOINERY

	METRE
MD MAIN DOOR	2.00 x 2.10
LD LIFT DOOR	1.00 x 2.10
DD DOOR	2.00 x 2.10
D DOOR	2.10 x 2.10
D1 DOOR	1.00 x 2.10
D2 DOOR	0.75 x 2.10
D3 DOOR	1.20 x 2.10
W WINDOW	2.10 x 1.80
W1 WINDOW	1.80 x 1.80
SW STAIR WINDOW	2.40 x 1.80
V1 VENTILATOR	1.80 x 0.60
V2 VENTILATOR	1.20 x 0.60

[Signature]
T.S. PANNEERSELVAN
M.E. (S), P. (Struct), A.M.S.E., A.E.,
Chartered Structural Engineer & Valuer
CIR/156/LM/359
SPU & ASSOCIATES
Engineers, Surveyors, Valuers & Surveyors,
28/2-A, Perur, Main Road,
Belagavi, Coimbatore - 641 026
Coimbatore LPA/RE/
CN 119353/0006

STRUCTURAL ENGINEER

[Signature]
Dr. RAGUPATHY VELUSWAMY
B.Sc. MBBS, DCH, ABIP, FRCP, DRCOG, MRCP, DRCR, FRCR, FRCR, FRCR,
Reg. No. 23631
CHIEF EXECUTIVE OFFICER
G. Kuppaswamy Naidu Memorial Hospital,
Pappanickenpalayam, Coimbatore - 641 037.

APPLICANT

[Signature]
C. NATARAJAN, B.E.,
Consulting Engineer
NAVEEN ASSOCIATES
36A, Second St., Extension
Gandhipuram, Coimbatore - 641 012.
COIMBATORE LPA / RE /
GR-1 / 19 / 03 / 002




LBS/ REGISTERED ENGINEER

PLAN SHOWING THE PROPOSED ADDITIONAL INSTITUTIONAL BUILDING IN NEW T.S. Nos : 1020, 1027, 1055/2, 1021 PT, 6770 & 6771, WARD No : J [10], BLOCK No : 15, 65 & 67, AT NETHAJI ROAD, P.N. PALAYAM, KRISHNARAYAPURAM VILLAGE, COIMBATORE CORPORATION.
T.P. SCHEME No : 3 Scale : 1:100
M/s. The Kuppuswamy Naidu Charity Trust For Education and Medical Relief

ONLINE APPLICATION No:
SWP/BPA/019353/2023

STAIRCASE DETAILS

WIDTH - 2.00 m
TREAD - 0.30 m
RISE - 0.15 m

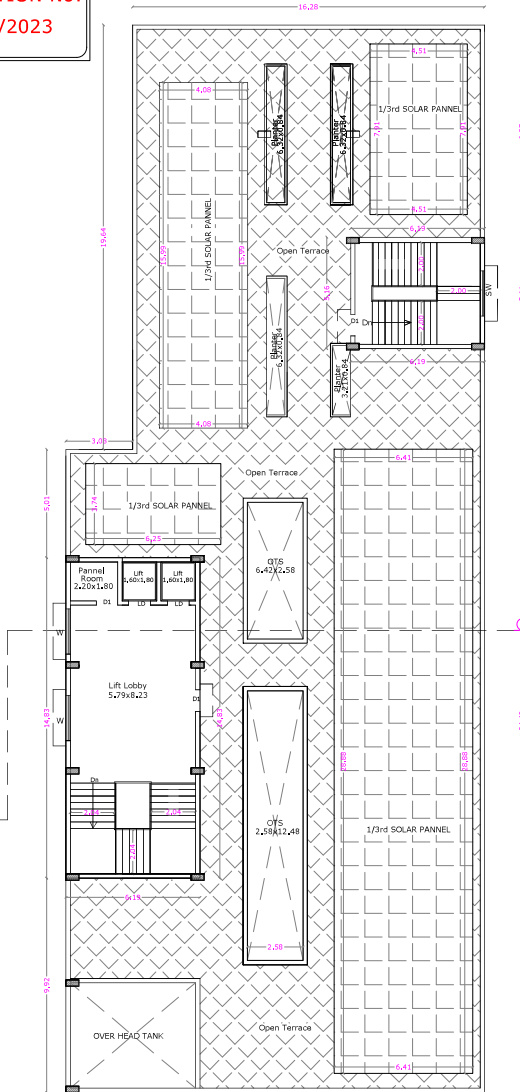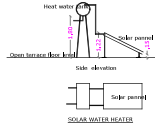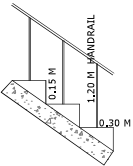

TERRACE FLOOR PLAN

BLOCK No : 4 SHEET No : 18
GKNM COLLEGE OF NURSING & GIRLS HOSTEL

AREA DETAILS

FLOOR NAME	NURSING COLLEGE		GIRLS HOSTEL		TOTAL	
	F.S.I	Non F.S.I	F.S.I	Non F.S.I	F.S.I	Non F.S.I
BASEMENT FLOOR	-----	-----	75.73	-----	-----	2515.34
GROUND FLOOR	1245.20	-----	841.40	-----	2086.60	-----
FIRST FLOOR	1033.48	-----	847.72	-----	1881.20	-----
SECOND FLOOR	1033.48	-----	847.72	-----	1881.20	-----
THIRD FLOOR	1033.48	-----	847.72	-----	1881.20	-----
FOURTH FLOOR	1033.48	-----	847.72	-----	1881.20	-----
FIFTH FLOOR	1033.48	-----	847.72	-----	1881.20	-----
TERRACE FLOOR	---	116.63	---	123.53	---	240.16
TOTAL FSI AREA	6412.60	116.63	5155.73	199.26	11568.33	2755.50

TOTAL F.S.I. AREA 11568.33 Sqm

HEIGHT OF THE BUILDING 18.20 m

SCHEDULE OF JOINERY

		METRE
MD	MAIN DOOR	2.00 x 2.10
LD	LIFT DOOR	1.00 x 2.10
D1	DOOR	1.00 x 2.10
D2	DOOR	0.75 x 2.10
D3	DOOR	1.20 x 2.10
W	WINDOW	2.10 x 1.80
W1	WINDOW	1.80 x 1.80
SW	STAIR WINDOW	2.40 x 1.80
V1	VENTILATOR	1.80 x 0.60

Signature

N.S. PANNERSEEVAN
M.B.E., M.E. (Struct), A.M.I.E., A.I.E.
Chartered Structural Engineer & Valuer
CIVIL ENGINEER
SPU & ASSOCIATES
Engineers, Valuers, Builders & Surveyors,
2002 A, Pottur, Main Road,
Kuppaswamy Naidu Memorial Hospital,
Coimbatore LPA/SE/2
GR-1/19/03/000

STRUCTURAL ENGINEER

Signature
Dr. RAGUPATHY VELUSWAMY
B.Sc. MBBS, DCH, ABIPed, FAAP, CHCOM, MMU, CPE, FACEP (USA),
Reg No. 23631
CHIEF EXECUTIVE OFFICER
G. Kuppuswamy Naidu Memorial Hospital,
Peppanickenpalayam, Coimbatore - 641 037.

APPLICANT

Signature
C. NATARAJAN, B.E.,
Consulting Engineer
NAVEEN ASSOCIATES
364, Second St., Extension
Gandhipuram, Coimbatore - 641 012.
COIMBATORE LPA / RE /
GR-1 / 19 / 03 / 002

LBS/ REGISTERED ENGINEER

PLAN SHOWING THE PROPOSED ADDITIONAL INSTITUTIONAL BUILDING IN NEW T.S. Nos : 1020, 1027,
1055/2, 1021 PT, 6770 & 6771, WARD No : J [10], BLOCK No : 15, 65 & 67, AT NETHAJI ROAD,
P.N. PALAYAM, KRISHNARAYAPURAM VILLAGE, COIMBATORE CORPORATION.
T.P. SCHEME No : 3 Scale : 1: 100
M/s. The Kuppuswamy Naidu Charity Trust For Education and Medical Relief

ONLINE APPLICATION No:
SWP/BPA/019353/2023



BLOCK No : 4

SHEET No : 19

GKNM COLLEGE OF NURSING & GIRLS HOSTEL

AREA DETAILS

FLOOR NAME	NURSING COLLEGE		GIRLS HOSTEL		TOTAL	
	F.S.I	Non F.S.I	F.S.I	Non F.S.I	F.S.I	Non F.S.I
BASEMENT FLOOR	-----	-----	75x73	-----	-----	2515.34
GROUND FLOOR	1245.20	-----	841.40	-----	2086.60	-----
FIRST FLOOR	1033.48	-----	847.72	-----	1881.20	-----
SECOND FLOOR	1033.48	-----	847.72	-----	1881.20	-----
THIRD FLOOR	1033.48	-----	847.72	-----	1881.20	-----
FOURTH FLOOR	1033.48	-----	847.72	-----	1881.20	-----
FIFTH FLOOR	1033.48	-----	847.72	-----	1881.20	-----
TERRACE FLOOR	-----	116.63	-----	123.53	-----	240.16
TOTAL FSI AREA	6412.60	116.63	5155.73	199.26	11568.33	2755.50

TOTAL F.S.I. AREA 11568.33 Sqm


HEIGHT OF THE BUILDING 18.20 m

SCHEDULE OF JOINERY

	METRE
MD MAIN DOOR	2.00 x 2.10
LD LIFT DOOR	0.70 x 2.10
D1 DOOR	1.90 x 2.10
D2 DOOR	0.75 x 2.10
D3 DOOR	1.20 x 2.10
W WINDOW	2.10 x 1.80
W1 WINDOW	1.80 x 1.80
SW STAIR WINDOW	2.40 x 1.80
V1 VENTILATOR	1.80 x 0.60

STAIRCASE DETAILS

WIDTH - 2.00 m
TREAD - 0.30 m
RISE - 0.15 m

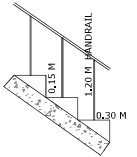

SECTION ON A A

ELEVATION

STRUCTURAL ENGINEER


Dr. RAGUPATHY VELUSWAMY
B.Sc., M.B.B.S., DCH, AB (Ped), FACP, D (HCOM), MAM, OPE, FACE (USA),
Reg No. 23631
CHIEF EXECUTIVE OFFICER
G. Kuppaswamy Naidu Memorial Hospital,
Pappanickenpalayam, Coimbatore - 641 037.

APPLICANT

C. NATARAJAN, B.E.,
Consulting Engineer
NAVEEN ASSOCIATES
364, Second St., Extension
Gandhipuram, Coimbatore - 641 012.
COIMBATORE LPA / RE /
GR-1 / 19 / 03 / 002

LBS / REGISTERED ENGINEER

PLAN SHOWING THE PROPOSED ADDITIONAL INSTITUTIONAL BUILDING IN NEW T.S, Nos : 1020, 1027, 1055/2, 1021 PT, 6770 & 6771, WARD No : J [10], BLOCK No : 15, 65 & 67, AT NETHAJI ROAD, P.N. PALAYAM, KRISHNARAYAPURAM VILLAGE, COIMBATORE CORPORATION, T.P. SCHEME No : 3 Scale : 1:100
M/s. The Kuppuswamy Naidu Charity Trust For Education and Medical Relief

 

ONLINE APPLICATION No:
SWP/BPA/019353/2023

BLOCK -5 -A,B,C & D MAIN BUILDING SHEET No : 20

AREA DETAILS

FLOOR NAME	F.Sq.ft	M ²
GROUND FLOOR	13357.23	----
FIRST FLOOR	11815.09	----
SECOND FLOOR	11741.22	----
THIRD FLOOR	4248.03	----
FOURTH FLOOR	2865.71	----
TERRACE FLOOR	496.41	----
TOTAL AREA	44028.28	4914.41

TOTAL F.S.I. AREA 44028.28 Sqm


HEIGHT OF THE BUILDING 18.30 m

SCHEDULE OF JOINERY

	METRE
RS1 ROLLING SHUTTER	3.05 x 2.40
ED ENTRANCE DOOR	2.44 x 2.40
ED1 ENTRANCE DOOR	1.83 x 2.40
MD DOOR/WINDOW	1.60 x 2.10
DD DOOR	1.22 x 2.10
DD1 DOOR	1.52 x 2.10
SD SLIDING DOOR	1.00 x 2.10
SD1 SLIDING DOOR	0.91 x 2.10
FG FIXED GLASS	1.25 x 1.35
FG1 FIXED GLASS	1.55 x 2.10
FG2 FIXED GLASS	0.93 x 2.10
FG3 FIXED GLASS	1.83 x 2.10
FG4 FIXED GLASS	4.23 x 2.10
O OPEN	1.86 x 2.10
G GLASS	2.97 x 1.35
LD LIFT DOOR	0.91 x 2.10
D DOOR	0.90 x 2.10
D1 DOOR	0.90 x 2.10
D2 DOOR	1.50 x 2.10
D3 DOOR	0.75 x 2.10
D4 DOOR	1.37 x 2.10
W WINDOW	1.22 x 1.35
W0 WINDOW	2.44 x 1.35
W1 WINDOW	1.83 x 1.35
W2 WINDOW	0.60 x 1.35
W3 WINDOW	1.25 x 1.35
W4 WINDOW	1.55 x 1.35
W5 WINDOW	0.90 x 1.35
SW STEEL WINDOW	0.90 x 1.35
SW STAIR WINDOW	2.80 x 1.80
V VENTILATOR	0.60 x 0.60
V1 VENTILATOR	1.20 x 0.60
V2 VENTILATOR	0.90 x 0.60
V3 VENTILATOR	1.80 x 0.60
V4 VENTILATOR	1.52 x 0.60
V5 VENTILATOR	1.00 x 0.60
V6 VENTILATOR	2.44 x 0.60
SW STAIR WINDOW	2.34 x 0.60
MV MECHANICAL VENTILATOR	

STAIRCASE DETAILS

WIDTH - 2.10 m
TREAD - 0.30 m
RISE - 0.15 m

 

S. S. PANDUREGIAN
B.E., M.E., P.E., D.E., A.E., A.E.
Structural Engineer & Architect
Reg No. 25533
RPT & ASSOCIATES
Office: A, First, Main Road,
Sankarapuram, Coimbatore - 641 002
Telephone: 04262 441111
Mob: 9785000000


STRUCTURAL ENGINEER

Dr. RAGUPATHY VELUSWAMY
B.E., M.E., P.E., D.E., A.E., A.E.
Chief Executive Officer
G. Kuppuswamy Naidu Memorial Hospital
Pappanagar, Coimbatore - 641 037

APPLICANT

C. NATARAJAN, B.E.
Consulting Engineer
NAVEEN ASSOCIATES
64, Second St., Extension
Gandhinagar, Coimbatore - 641 012
Coimbatore LPA / RE /
GR-1 / 19 / 03 / 002

REGISTERED ENGINEER

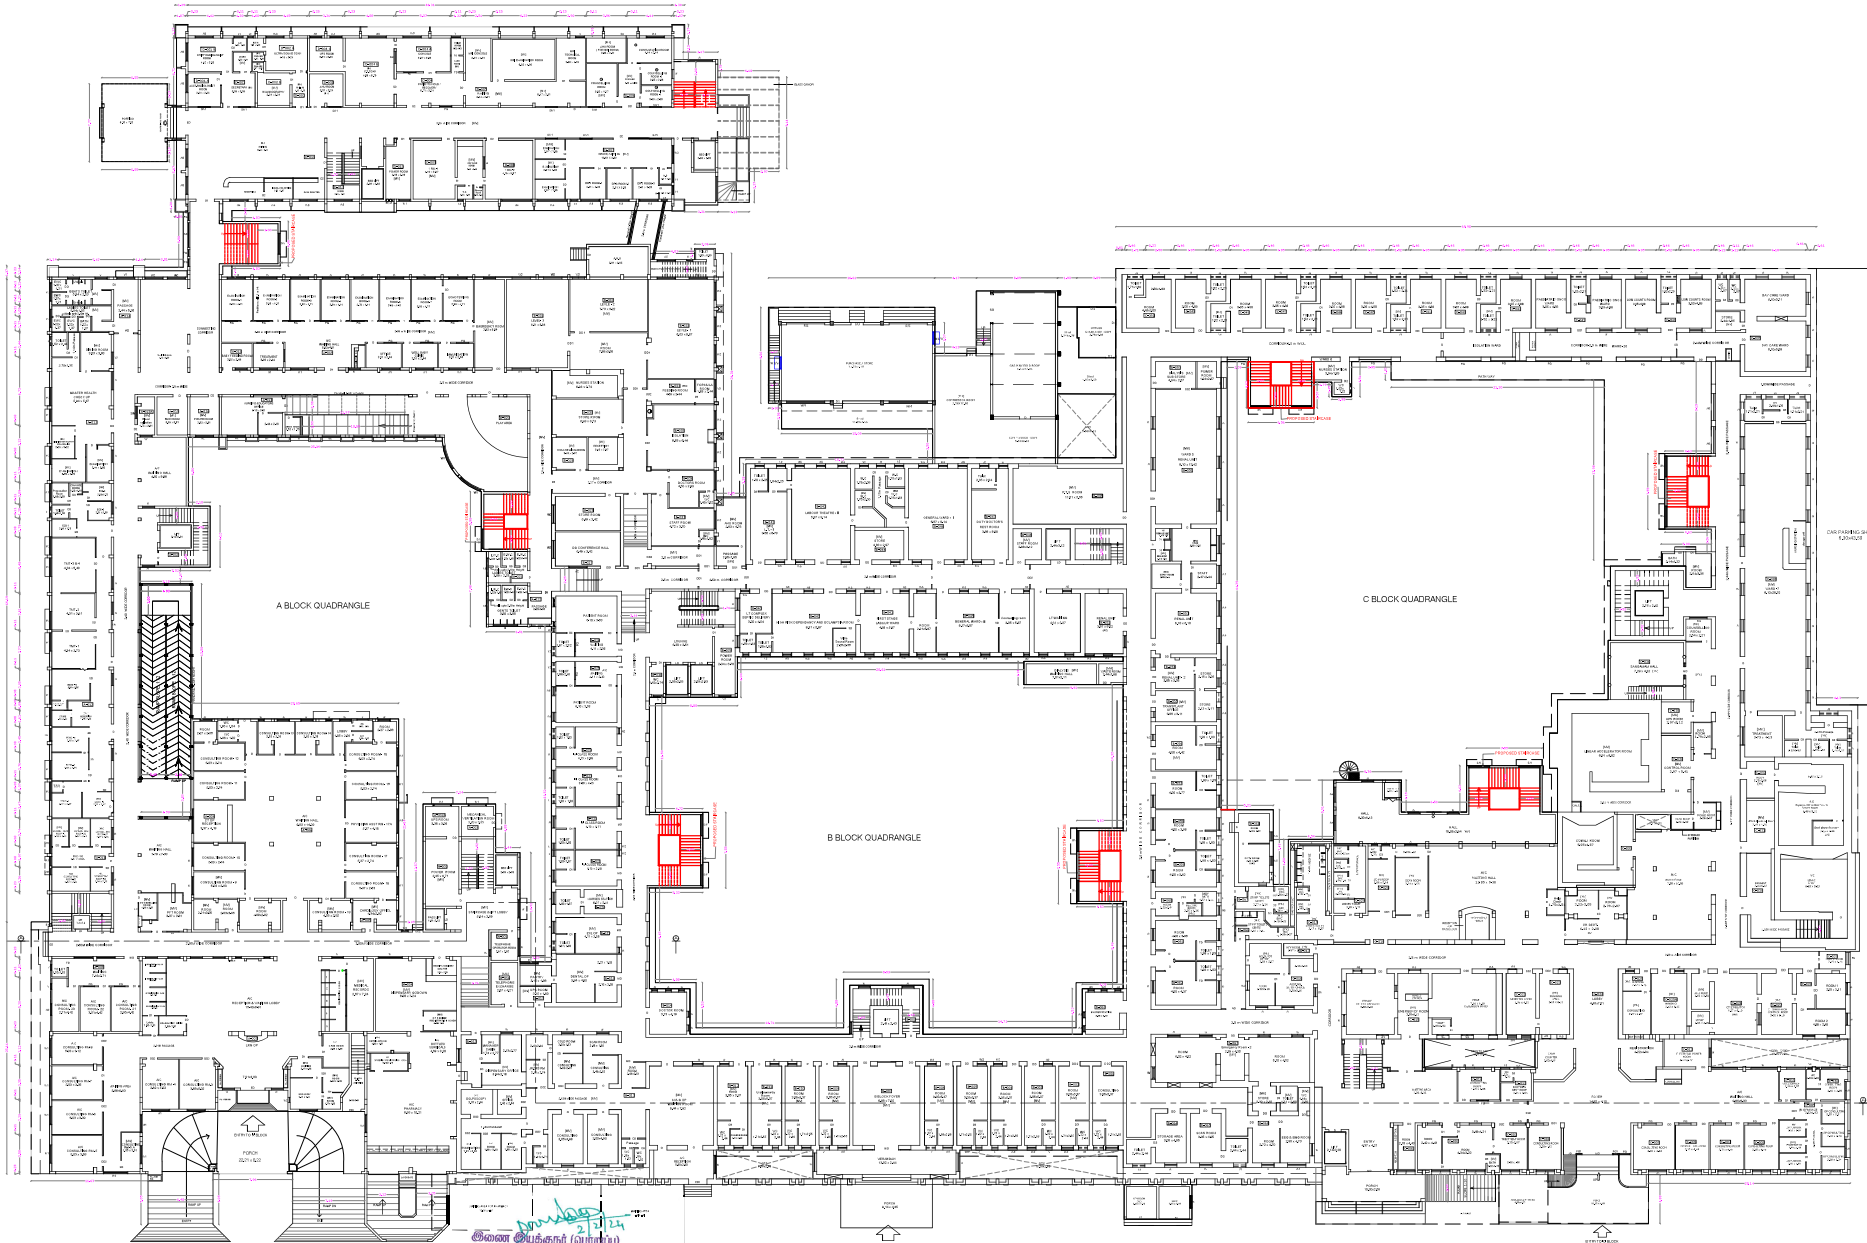

கிணை அமைத்தல் (பொது)
அமைப்பு நகல் இல்லாமல் அனுப்புக
கோய்க்குது
R. S. PANDUREGIAN

GROUND FLOOR PLAN

AREA DETAILS

FLOOR NAME	F.S.I.	Area
GROUND FLOOR	13357.73	----
FIRST FLOOR	11815.09	----
SECOND FLOOR	11741.72	----
THIRD FLOOR	4266.03	----
FOURTH FLOOR	2865.73	----
TERRACE FLOOR	-----	498.41
TOTAL AREA	44028.28	498.41


TOTAL F.S.I. AREA	44028.28 Sqm
HEIGHT OF THE BUILDING	18.30 m

SCHEDULE OF JOINERY

	METRE
ED ENTRANCE DOOR	2.44 x 2.40
MD DOOR/WINDOW	1.60 x 2.10
DD DOOR	1.22 x 2.10
DD1 DOOR	1.53 x 2.10
DD2 DOOR	1.07 x 2.10
SD SLIDING DOOR	1.00 x 2.10
SD1 SLIDING DOOR	0.91 x 2.10
D DOOR	0.90 x 2.10
D1 DOOR	0.90 x 2.10
D2 DOOR	1.50 x 2.10
D3 DOOR	0.76 x 2.10
ALDD ALUMINIUM DOOR	1.89 x 2.10
W WINDOW	1.83 x 2.10
W0 WINDOW	0.91 x 1.35
W1 WINDOW	1.83 x 1.35
W2 WINDOW	0.60 x 1.35
W3 WINDOW	1.30 x 1.35
W4 WINDOW	0.76 x 2.10
FG FIXED GLASS	1.02 x 2.10
FG1 FIXED GLASS	1.52 x 2.10
FG2 FIXED GLASS	0.95 x 2.10
FG3 FIXED GLASS	1.83 x 2.10
FG4 FIXED GLASS	4.27 x 2.10
G GLASS	1.86 x 2.10
G GLASS	2.97 x 1.35
LD LIFT DOOR	0.91 x 2.10
SW STEEL WINDOW	0.90 x 1.35
SW STAIR WINDOW	2.90 x 1.80
V VENTILATOR	0.60 x 0.60
V1 VENTILATOR	1.20 x 0.60
V2 VENTILATOR	0.90 x 0.60
V3 VENTILATOR	0.60 x 0.60
V4 VENTILATOR	0.76 x 0.60
SW STAIR WINDOW	0.90 x 1.35
MV MECHANICAL VENTILATOR	0.60 x 0.60


STAIRCASE DETAILS

WIDTH	- 2.10 m
TREAD	- 0.30 m
RISE	- 0.15 m

 

Signature

K. R. PANDURESAN
M.E. in Civil Engineering
Registered Structural Engineer & Architect
2010/01/01/02/03/2311/231

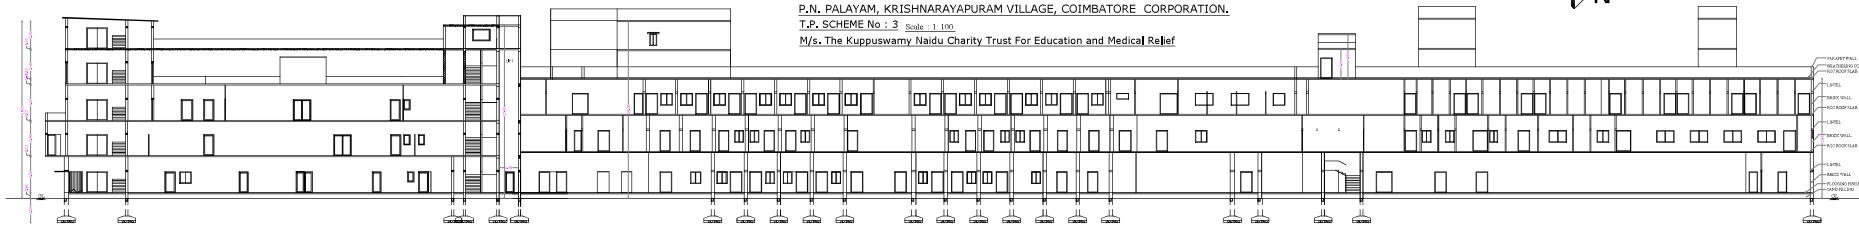

SECTION ON A A

ONLINE APPLICATION No:
SWP/BPA/019353/2023

BLOCK - 5 - A, B, C & D MAIN BUILDING SHEET NO : 22

AREA DETAILS

FLOOR NAME	F.S.I.	Area	Remarks
GROUND FLOOR	13857.73	1,682.10	
FIRST FLOOR	11815.69	1,682.10	
SECOND FLOOR	11741.72	1,682.10	
THIRD FLOOR	4248.63	1,682.10	
FOURTH FLOOR	2865.71	1,682.10	
TERRACE FLOOR	-----	496.41	
TOTAL AREA	44028.28	496.41	

TOTAL F.S.I AREA

44028.28 Sqm

HEIGHT OF THE BUILDING

13.30 m

SCHEDULE OF JOINERY

METRE

MD	MAIN DOOR	1.21 x 2.10
DD1	DOOR	1.52 x 2.10
DD2	DOOR	1.82 x 2.10
DD	DOOR	1.68 x 2.10
D	DOOR	1.07 x 2.10
D1	DOOR	1.67 x 2.10
D2	DOOR	1.07 x 2.10
D3	DOOR	0.82 x 2.10
D4	DOOR	1.37 x 2.10
D5	DOOR	1.28 x 2.10
D6	DOOR	1.83 x 2.10
G	GLASS	2.14 x 1.35
FG	FIXED GLASS	1.22 x 1.35
FG1	FIXED GLASS	1.83 x 1.35
O	OPEN	1.68 x 2.10
TD	TOLLET DOOR	0.78 x 2.10
D1A	DOOR	1.38 x 2.10
W	WINDOW	1.35 x 1.35
W13	WINDOW	1.83 x 1.35
W2	WINDOW	0.71 x 1.35
W4	WINDOW	1.48 x 1.35
V	VENTILATOR	0.67 x 0.60
V1	VENTILATOR	0.92 x 0.60
V2	VENTILATOR	0.91 x 0.60
V3	VENTILATOR	0.78 x 0.60
V1	VENTILATOR	1.42 x 0.60
V2	VENTILATOR	0.70 x 0.60
LD	LIFT DOOR	1.22 x 2.10
SW	STAIR WINDOW	1.22 x 2.10
MD	MECHANICAL VENTILATOR	

STAIRCASE DETAILS

WIDTH	- 2.10 m
TREAD	- 0.30 m
RISE	- 0.15 m



SPU
N.S. PANNERSELVAN
M.Sc.Eng. (Struct.) & M.Sc.Arch.
Chartered Structural Engineer & Technician
CR/SE/15/229
SPU & ASSOCIATES
Engineers, Architects, Planners & Surveyors
606, 1, Anna Salai, Madurai
Sriperumbadi, Coimbatore - 641 026
Coimbatore LPA/SE/
CR. 129/03/0026


STRUCTURAL ENGINEER

Dr. RAGUPATHY VELUSWAMY
B.Sc.MBBS.DOH (AP)MD FRAC (USA)
Reg No. 22631
CHIEF EXECUTIVE OFFICER
G. Kuppuswamy Naidu Memorial Hospital
Peppanickalpalam, Coimbatore - 641 037.

APPLICANT


C. NATARAJAN, B.E.,
Consulting Engineer
NAVEEN ASSOCIATES
364, Second St., Extension
Gandhipuram, Coimbatore - 641 012.
COIMBATORE LPA / RE /
GJA / 19 / 03 / 002

LBS/ REGISTERED ENGINEER

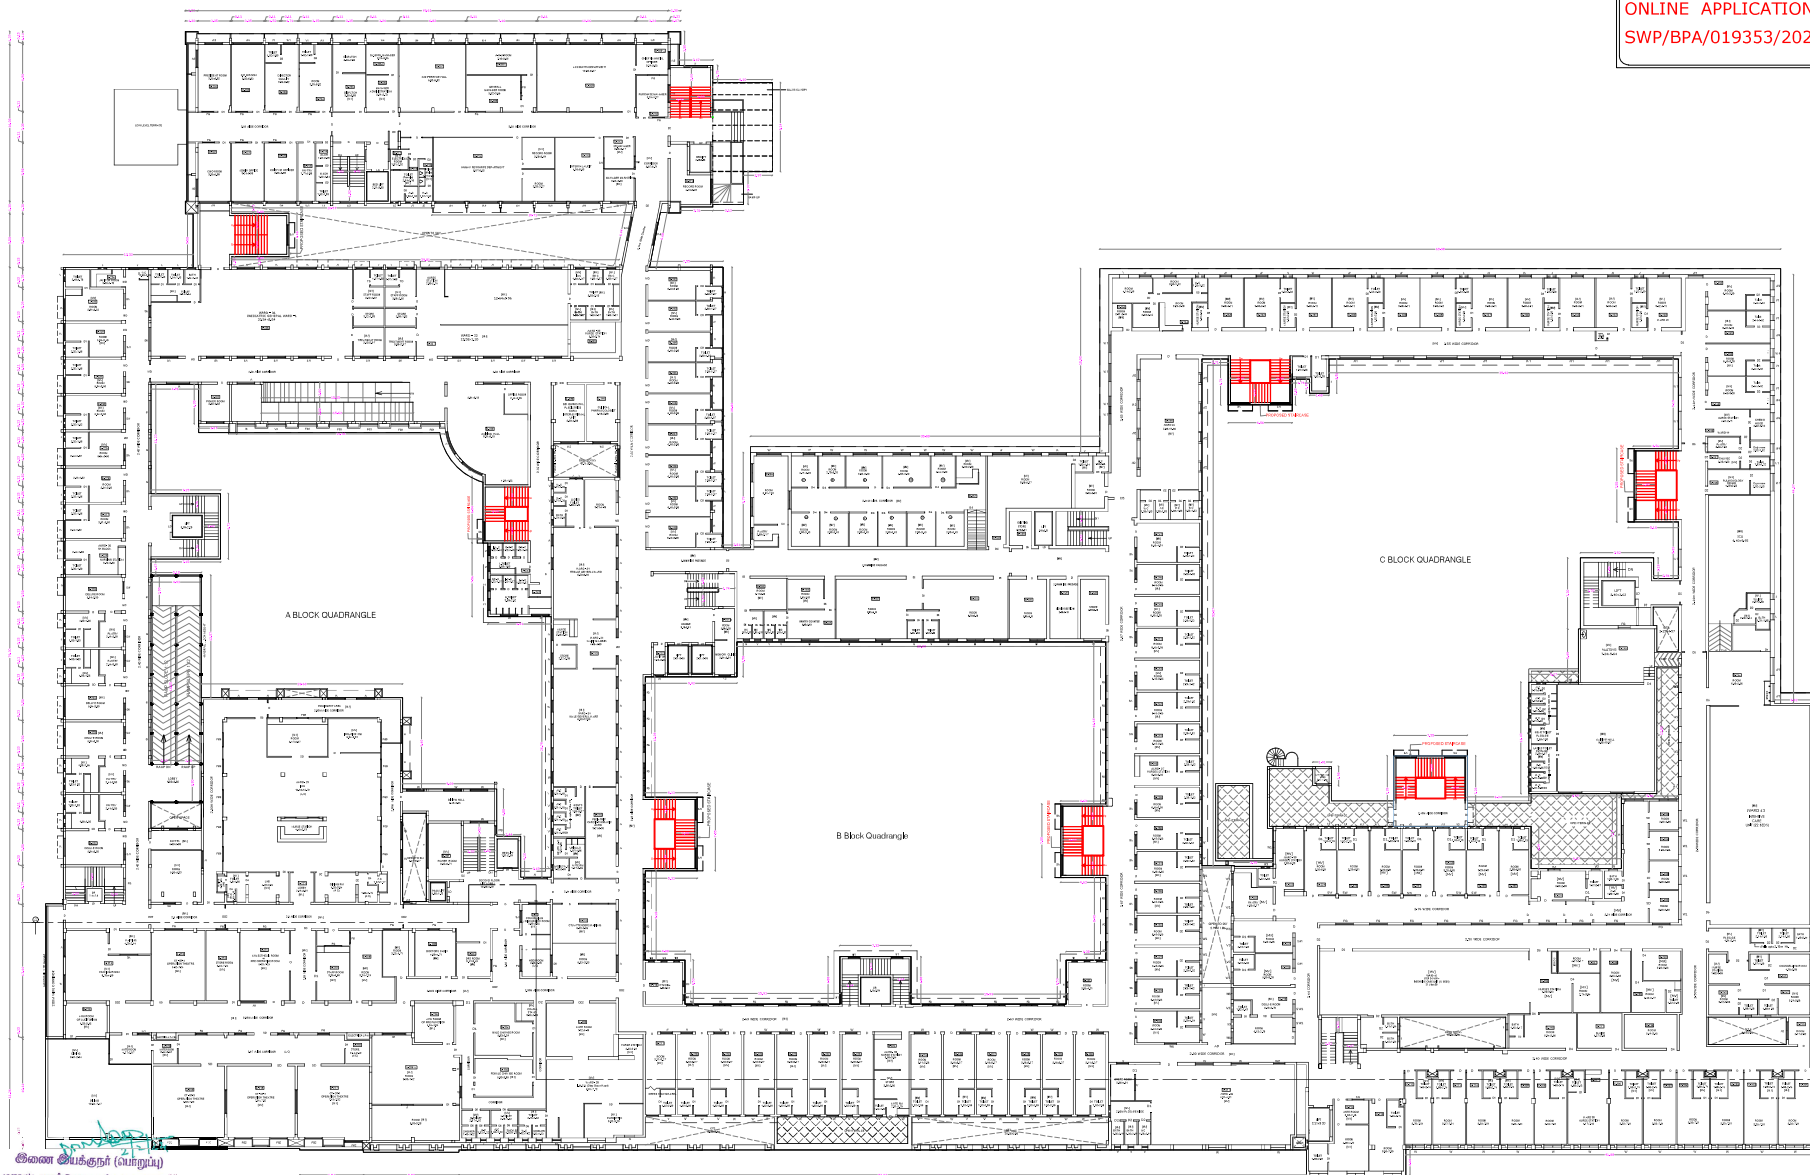


SECOND FLOOR PLAN

இணை இயக்குநர் (மொழப்பு)
மாவட்ட நகர் உரமைப்பு ஆலுவகம்
கோயம்புத்தூர்

PLAN SHOWING THE PROPOSED ADDITIONAL INSTITUTIONAL BUILDING IN NEW T.S. Nos : 1020, 1027, 1055/2, 1021 PT, 6770 & 6771, WARD No : J [10], BLOCK No : 15, 65 & 67, AT NETHAJI ROAD, P.N. PALAYAM, KRISHNARAYAPURAM VILLAGE, COIMBATORE CORPORATION, T.P. SCHEME No : 3 Scale : 1/100
M/s. The Kuppaswamy Naidu Charity Trust For Education and Medical Relief

ONLINE APPLICATION No:
SWP/BPA/019353/2023

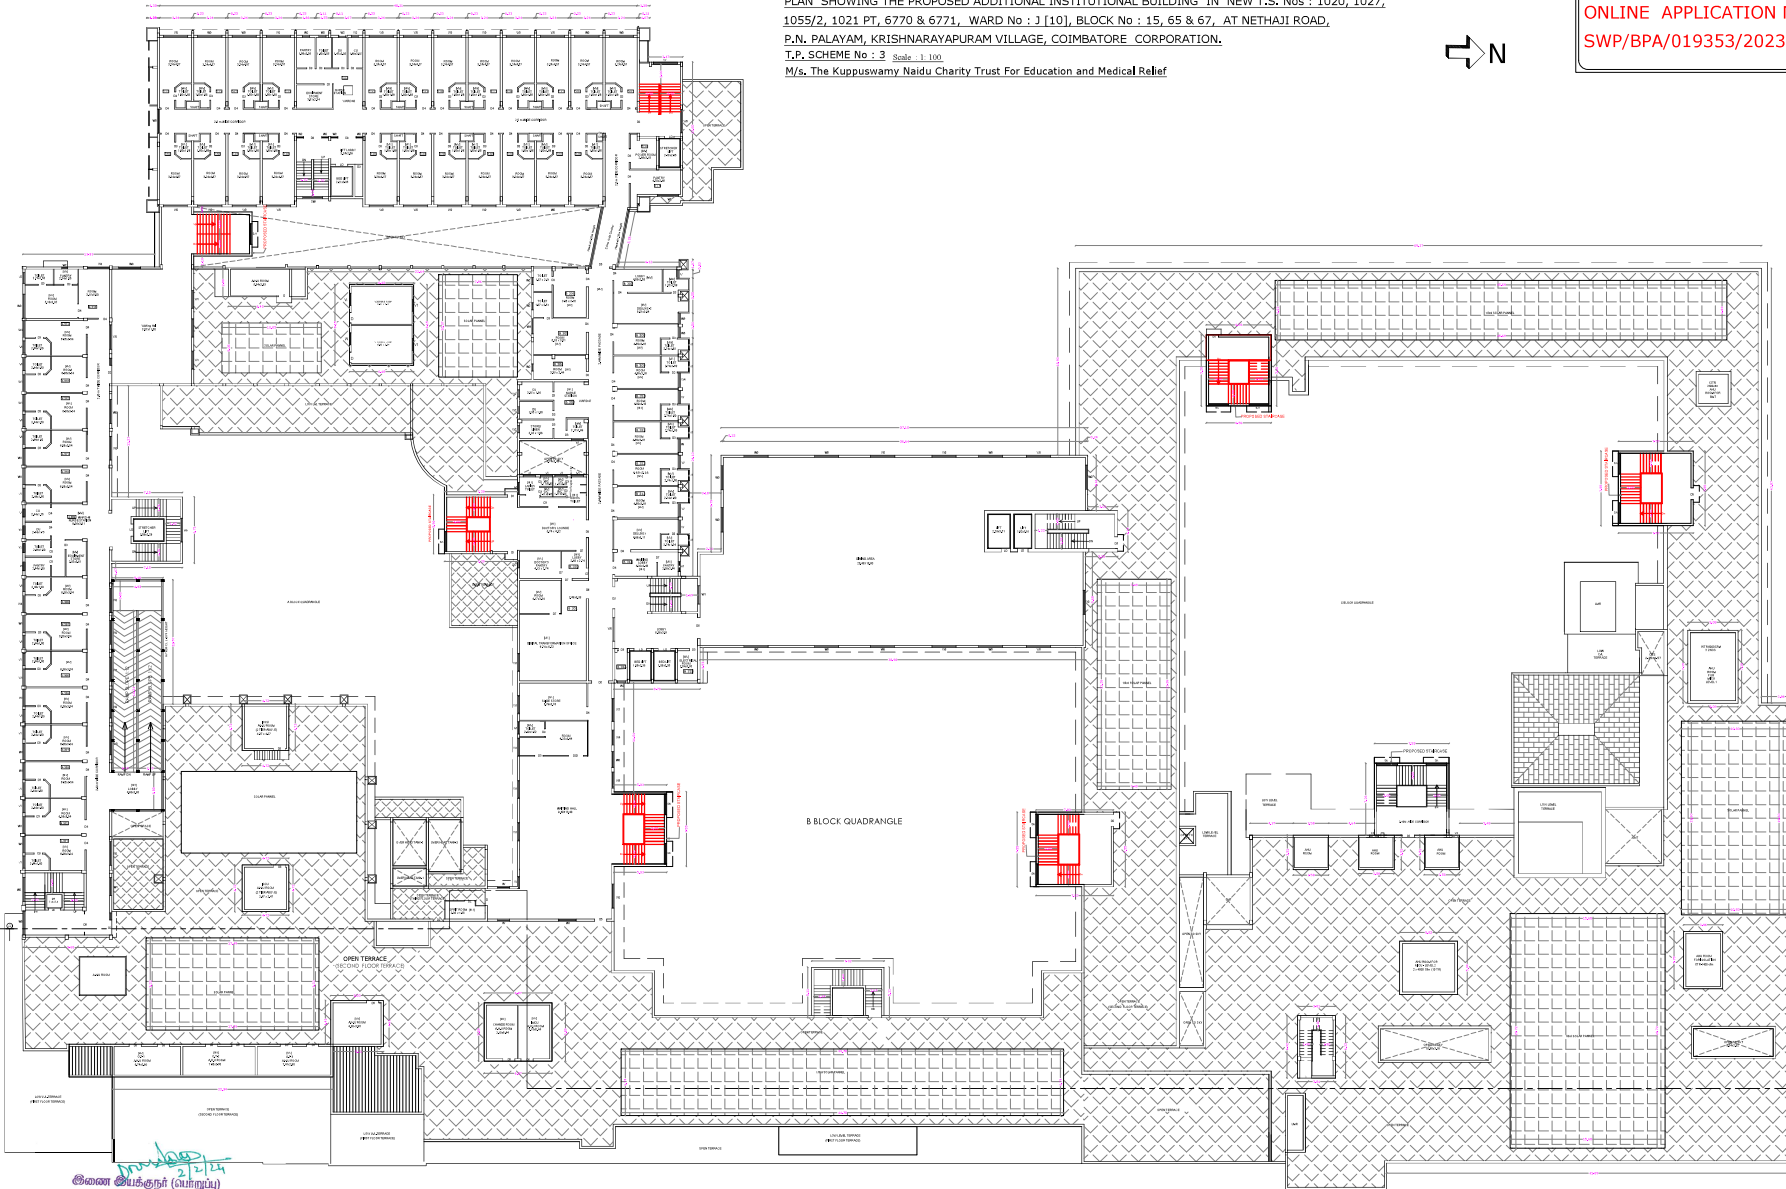

THIRD FLOOR PLAN

BLOCK - 5- A,B,C & D MAIN BUILDING SHEET No : 23
AREA DETAILS

FLOOR NAME	F.S.I.	Area
GROUND FLOOR	1335/773	----
FIRST FLOOR	1181/509	----
SECOND FLOOR	1174/172	----
THIRD FLOOR	4246/23	----
FOURTH FLOOR	2865/71	----
TERRACE FLOOR	-----	498/41
TOTAL AREA	44028/28	498/41


TOTAL F.S.I. AREA 44028.28 Sqm
HEIGHT OF THE BUILDING 18.30 m

SCHEDULE OF JOINERY

		METRE
D01	DOOR	1.57 x 2.10
D	DOOR	1.07 x 2.10
D2	DOOR	1.07 x 2.10
D3	DOOR	0.84 x 2.10
D4	DOOR	1.37 x 2.10
D5	DOOR	1.22 x 2.10
D6	DOOR	1.83 x 2.10
D7	DOOR	1.07 x 2.10
W	WINDOW	1.35 x 1.35
W0	WINDOW	2.44 x 1.35
W1	WINDOW	1.83 x 1.35
W2	WINDOW	0.71 x 1.35
W4	WINDOW	1.46 x 1.35
W7	WINDOW	2.37 x 1.35
W8	WINDOW	1.03 x 1.35
V1	VENTILATOR	0.91 x 0.60
V2	VENTILATOR	1.00 x 0.60
LD	LIFT DOOR	1.27 x 2.10
SW	STAIR WINDOW	2.05 x 2.10
MV	MECHANICAL VENTILATOR	

STAIRCASE DETAILS

WIDTH - 2.10 m
TREAD - 0.30 m
RISE - 0.15 m

 

Signature

V. S. PANNIRSELVAN
B.E., M.S.E., M.E., M.A.S.E.,
Electrical Engineering & Design
SPU & ASSOCIATES
P. N. Palayam, Krishnarayapuram Village,
Coimbatore - 641 027

STRUCTURAL ENGINEER

Signature
Dr. RAGUPATHY VELUSWAMY
B.E., M.S.E., M.E., M.A.S.E.,
Chief Executive Officer
Kuppaswamy Naidu Memorial Hospital,
Pappanickampalayam, Coimbatore - 641 037.

APPLICANT

Signature


C. NATARAJAN, B.E.
Consulting Engineer
NAVEEN ASSOCIATES
64A Second St., Extension
Gandhipuram, Coimbatore - 641 012.
COIMBATORE UPA/REI
On: 19/02/2023

LBS/REGISTERED ENGINEER

இணை அலக்துரை (பொறியியல்)
மாண்புமிகு நகர் உறவுகாப்பு அலுவலகம்
கோயம்புத்தூர்

PLAN SHOWING THE PROPOSED ADDITIONAL INSTITUTIONAL BUILDING IN NEW T.S. Nos : 1020, 1027, 1055/2, 1021 PT, 6770 & 6771, WARD No : J [10], BLOCK No : 15, 65 & 67, AT NETHAJI ROAD, P.N. PALAYAM, KRISHNARAYAPURAM VILLAGE, COIMBATORE CORPORATION, T.P. SCHEME No : 3 Scale : 1:100.
M/s. The Kuppuswamy Naidu Charity Trust For Education and Medical Relief

ONLINE APPLICATION No:
SWP/BPA/019353/2023

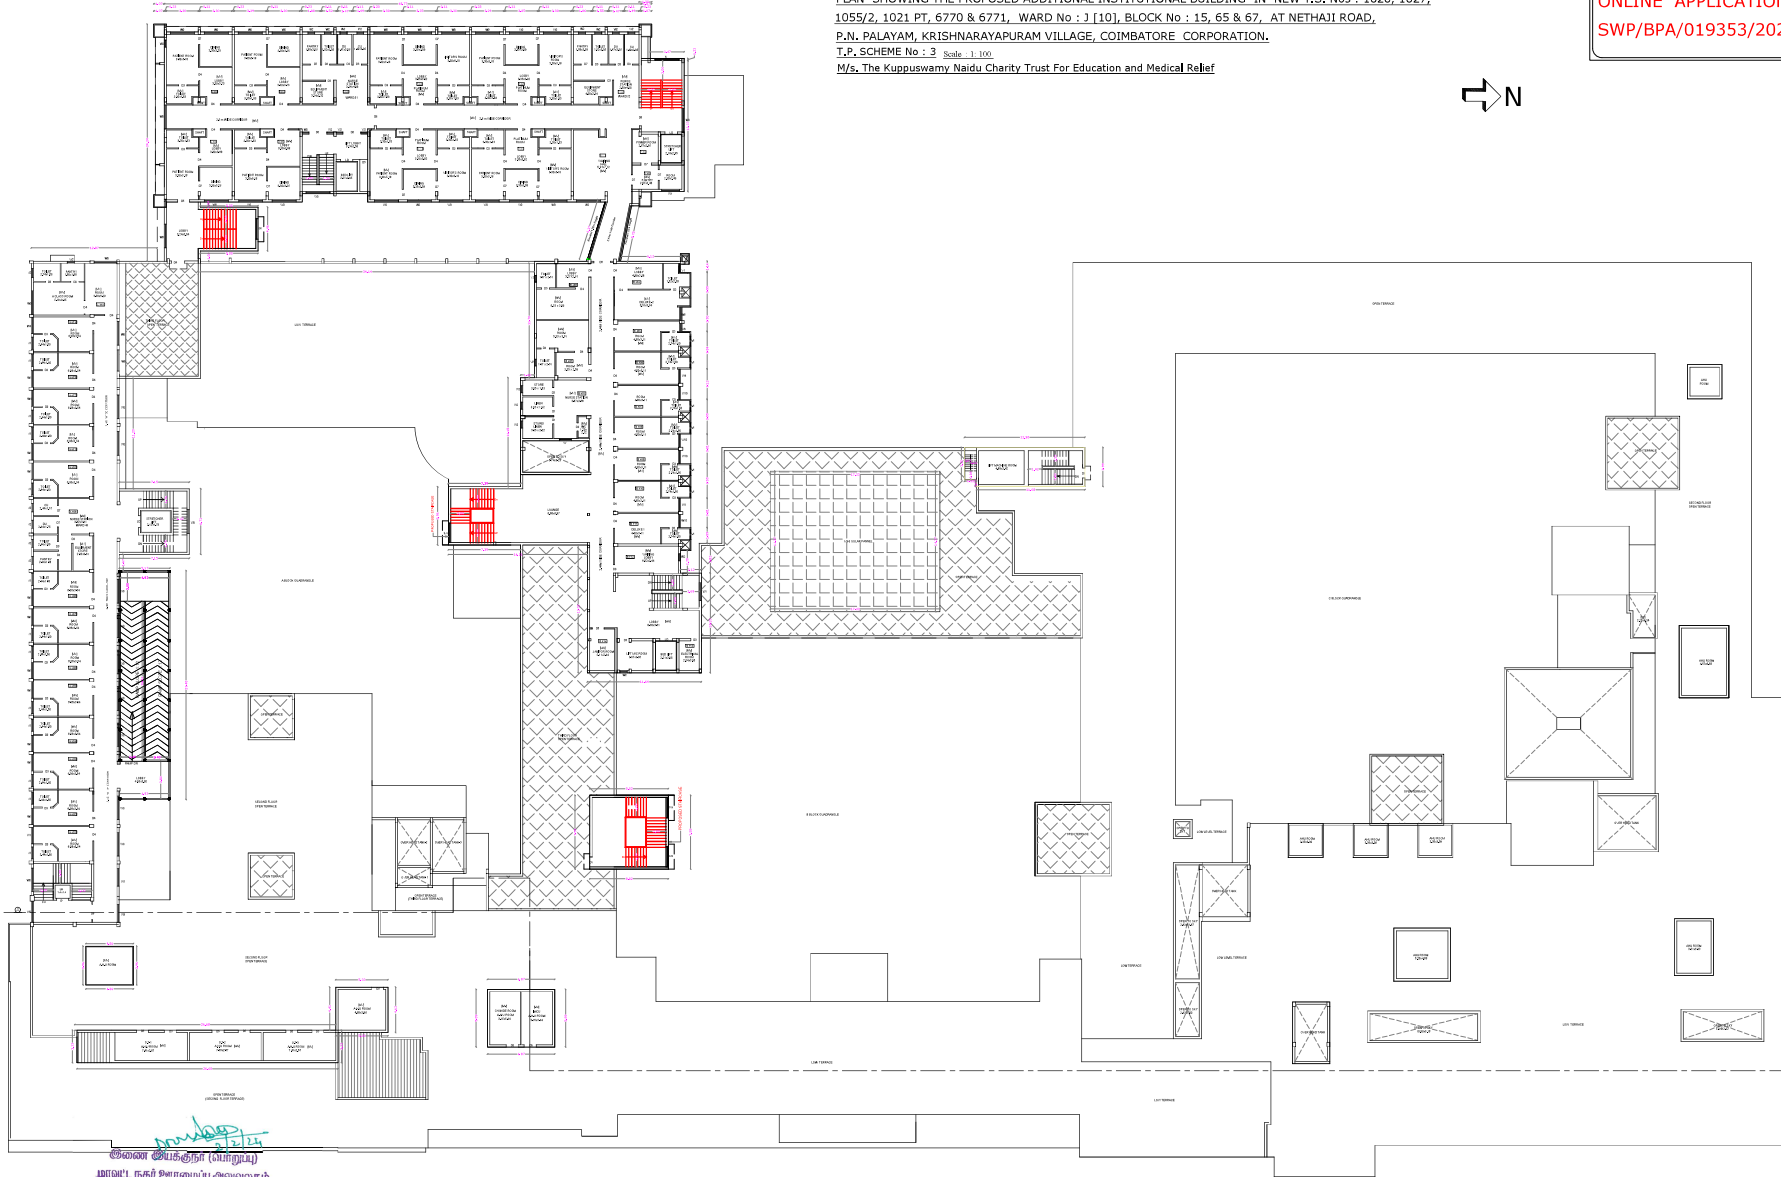

FOURTH FLOOR PLAN

BLOCK - 5- A, B, C & D MAIN BUILDING SHEET No : 24

AREA DETAILS

FLOOR NAME	F.S.I.	Area
GROUND FLOOR	13357.23	----
FIRST FLOOR	11815.29	----
SECOND FLOOR	11741.23	----
THIRD FLOOR	4246.23	----
FOURTH FLOOR	2855.21	----
TERRACE FLOOR	----	496.41
TOTAL AREA	44028.28	496.41

TOTAL F.S.I. AREA 44028.28 Sqm
HEIGHT OF THE BUILDING 18.30 m

SCHEDULE OF JOINERY

	METRE
D3 DOOR	0.84 x 2.10
D4 DOOR	1.37 x 2.10
D5 DOOR	1.22 x 2.10
D7 DOOR	1.83 x 2.10
D8 DOOR	1.83 x 2.10
D374 DOOR	1.

⇒ M

LBS/ REGISTERED ENGINEER

TERRACE FLOOR PLAN

PLAN SHOWING THE EXISTING INSTITUTIONAL BUILDING IN NEW T.S. Nos : 1020, 1027, 1055/2, 1021 PT, 6770 & 6771, WARD No : J [10], BLOCK No : 15, 65 & 67, AT NETHAJI ROAD, P.N. PALAYAM, KRISHNARAYAPURAM VILLAGE, COIMBATORE CORPORATION.


T.P. SCHEME No : 3 Scale : 1 : 100

M/s. The Kuppuswamy Naidu Charity Trust For Education and Medical Relief




BLOCK- 6 - LPG CYLINDER ROOM
BLOCK - 7 - TOILET & CYCLE STAND I & II
BLOCK - 8 - OVER HEAD TANK - I & II

SHEET No : 26








ONLINE APPLICATION No:
SWP/BPA/019353/2023

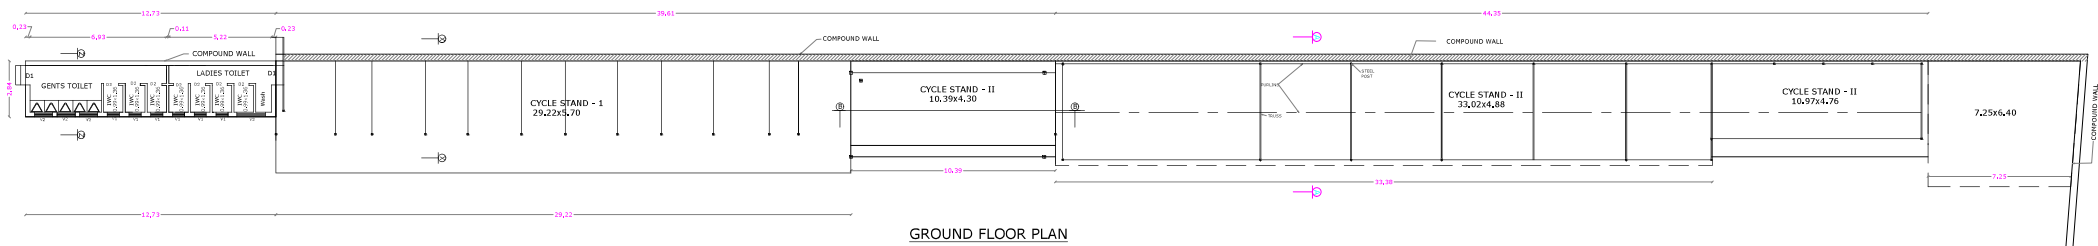

BLOCK - 6 - KITCHEN

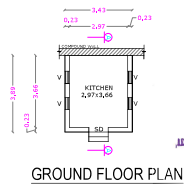 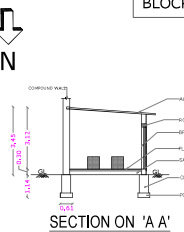

கிணை இயக்குநர் (வொறுப்பு)
மாண்புமிகு நகர் உரமைப்பு அலுவலகம்
கோயம்புத்தூர்

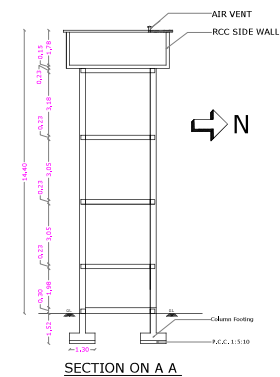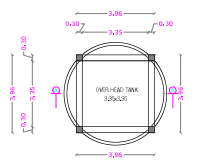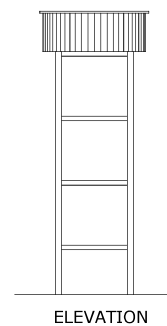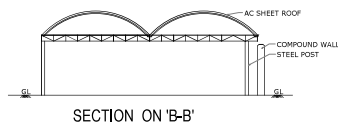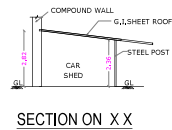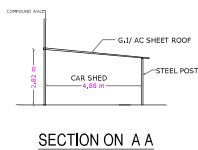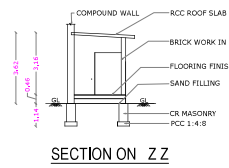

BLOCK - 8- OVER HEAD TANK - I & II

AREA DETAILS

6.KITCHEN	TOTAL AREA	
	F.S.I.	Non. F.S.I.
GROUND FLOOR	13,33	-----

HEIGHT OF THE BUILDING	3.45 m
------------------------	--------

7. TOILET BLOCK, CYCLE STAND I & II	TOTAL AREA	
	F.S.I.	Non, F.S.I.
GROUND FLOOR	527.04	=====

HEIGHT OF THE BUILDING	3.62 m
------------------------	--------

8. OVER HEAD TANK - I & II	TOTAL AREA	
	F.S.I.	Non, F.S.I.
GROUND FLOOR	31.40	NO. 000000

HEIGHT OF THE BUILDING	14.40 m
------------------------	---------

SCHEDULE OF JOINERY		METRE
SD	SLIDING DOOR	0.99 x 2.10
D1	DOOR	0.91 x 2.10
D2	DOOR	0.76 x 2.10
V	VENTILATOR	0.60 x 0.60
V1	VENTILATOR	0.61 x 0.60
V2	VENTILATOR	0.91 x 0.60

Assembly

E.S. PANKERSHEVAM
MIRZ. M. S. (MIRZ. M. S.)

SPU & ASSOCIATES
Engineers, Architects, Planners & Scientists

262-A, Pinar, Main Road
Chennai, Coimbatore - 641 026
Coimbatore LPA/SE/
CE /19/02/005

STRUCTURAL ENGINEERING

Deutsche

Dr. RAGUPATHY VELI
B.Sc., M.B.B.S., D.O., A.B.P.S., F.A.P., D.C.C.M., M.M.

CHIEF EXECUTIVE OF
G. Kuppuswamy Naidu Memo
Paspanaikennalayam, Coimbat

APPLICANT

002

(Ans)

C. NATARAJAN, B.E.
Consulting Engineer

HAVEEN ASSOCIATE
364, Second St., Extension
Tel: 222 6410

COIMBATORE LPA / RE /
SP-1 / 12 / 02 / 002

LBS/ REGISTERED ENG

PLAN SHOWING THE EXISTING INSTITUTIONAL BUILDING IN NEW T.S. Nos : 1020, 1027, 1055/2, 1021 PT, 6770 & 6771, WARD No : J [10], BLOCK No : 15, 65 & 67, AT NETHAJI ROAD, P.N. PALAYAM, KRISHNARAYAPURAM VILLAGE, COIMBATORE CORPORATION.
T.P. SCHEME No : 3 Scale : 1: 100
M/s. The Kuppuswamy Naidu Charity Trust For Education and Medical Relief

ONLINE APPLICATION No:
SWP/BPA/019353/2023

SHEET No : 27

BLOCK - 9 - PUMP HOUSE
BLOCK - 10 - SETTLING TANK
BLOCK - 11 - UG SUMP

AREA DETAILS

9.PUMP HOUSE		
	F.S.I.	Non-F.S.I.
GROUND FLOOR	10.50	----

HEIGHT OF THE BUILDING 3.96 m

10.SETTLING TANK	TOTAL AREA	
	F.S.I.	Non-F.S.I.
GROUND FLOOR	35.30	----

HEIGHT OF THE BUILDING 6.58 m

11. UG SUMP &	TOTAL AREA	
	F.S.I.	Non-F.S.I.
GROUND FLOOR	79.71	----

HEIGHT OF THE BUILDING 3.62 m

SCHEDULE OF JOINERY

		METRE
WM1	WELD MESH	4.50 x 2.40
WM2	WELD MESH	4.38 x 2.10
WM3	WELD MESH	2.63 x 2.10
SD	SLIDING DOOR	1.52 x 2.10
DD	DOUBLE DOOR	1.22 x 2.10
D1	DOOR	0.91 x 2.10
W	WINDOW	1.83 x 1.35
W1	WINDOW	0.91 x 1.35

[Signature]

K.S. PANNEERSELVAM
M.B.E., M.E., (Struct), A.M.I.E., A.I.V.,
Chartered Structural Engineer & Valuer
CB/ISE/LM/229
SPU & ASSOCIATES
Engineers, Valuers, Planners & Surveyors,
262 A, Perur, Main Road
Selvaparam, Coimbatore - 641 026
Coimbatore LPA/RE/
GR /19/03/006

STRUCTURAL ENGINEER


[Signature]
Dr. RAGUPATHY VELUSWAMY
B.Sc., MBBS., DCH AB(Ped), FAAP (CHCOM, MMW, OPE, FACPE[USA]),
Reg No. 23631
CHIEF EXECUTIVE OFFICER
G. Kuppuswamy Naidu Memorial Hospital
Pappanaickenpalayam, Coimbatore - 641 037.

APPLICANT


[Signature]
C. NATARAJAN, B.E.,
Consulting Engineer
NAVEEN ASSOCIATES
364, Second St., Extension
Gandhipuram, Coimbatore - 641 012.
COIMBATORE LPA / RE /
GR-1 / 19 / 03 / 002

LBS/ REGISTERED ENGINEER


BLOCK - 9 - PUMP HOUSE

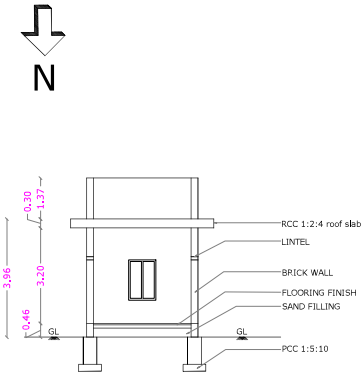

SECTION ON A A

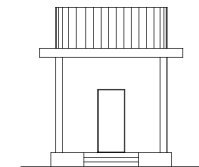


FRONT ELEVATION

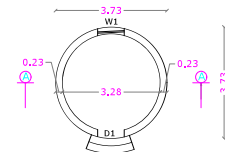


GROUND FLOOR PLAN

[Signature]
27/7/24
இணை இயக்குநர் (பொது)
மாநகர நகர் உறையம் (அலுவலகம்)
கோயம்புத்தூர்

BLOCK - 10 - SETTLING TANK

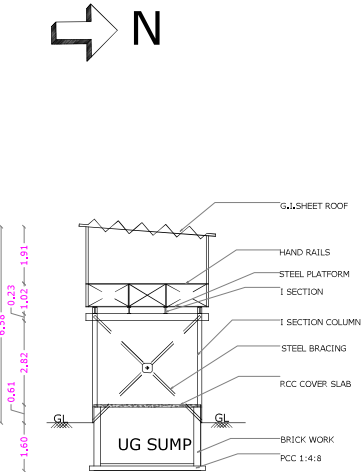


SECTION ON AA

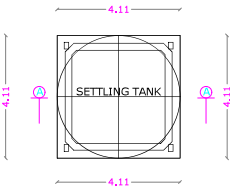


GROUND FLOOR PLAN


BLOCK - 11 - UG SUMP

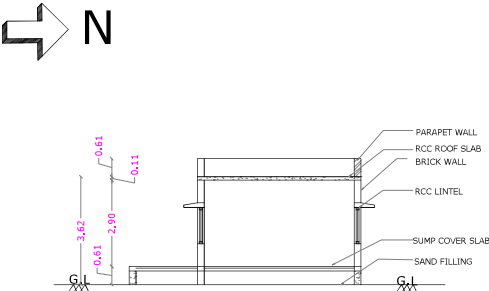

SECTION ON A A

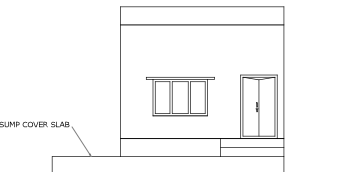

EAST SIDE ELEVATION

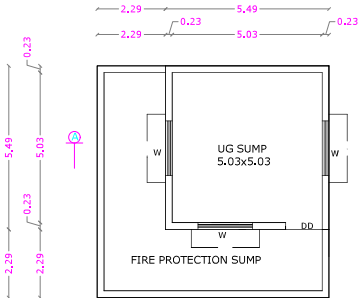

GROUND FLOOR PLAN

PLAN SHOWING THE EXISTING INSTITUTIONAL BUILDING IN NEW T.S. Nos : 1020, 1027, 1055/2, 1021 PT, 6770 & 6771, WARD No : J (10), BLOCK No : 15, 65 & 67, AT NETHAJI ROAD, P.N. PALAYAM, KRISHNARAYAPURAM VILLAGE, COIMBATORE CORPORATION.
T.P. SCHEME No : 3 Scale : 1:100
M/s. The Kuppusswamy Naidu Charity Trust For Education and Medical Relief



ONLINE APPLICATION No:
SWP/BPA/019353/2023

BLOCK : 13 SHEET No : 28

13. INSTITUTE OF NURSING
JOHN ESTHER LAZARUS BLOCK
PRINCIPAL'S QUARTERS & GARRAGE SHED,
TWO WHEELERS PARKING SHED

AREA DETAILS

FLOOR NAME	F.S.I.	Non F.S.I.
GROUND FLOOR	1914.24	----
FIRST FLOOR	1455.69	----
SECOND FLOOR	1455.69	----
TERRACE FLOOR	-----	87.60
TOTAL AREA	4825.62	87.60

TOTAL F.S.I. AREA 4825.62Sqm


HEIGHT OF THE BUILDING 11.90 m

SCHEDULE OF JOINERY

	METER
DD DOOR	1.22 x 2.10
DD1 DOOR	1.83 x 2.10
D1 DOOR	0.99 x 2.10
D2 DOOR	1.07 x 2.10
D1 DOOR	0.99 x 2.10
D2 DOOR	0.84 x 2.10
SD1 SLIDING DOOR	0.91 x 2.10
W WINDOW	1.83 x 1.52
W1 WINDOW	1.83 x 1.52
W2 WINDOW	0.91 x 1.52
SD STAIR DOOR	1.82 x 2.10
SD1 STEEL DOOR	0.91 x 2.10
V1 VENTILATOR	0.91 x 0.60
RS ROLLING SHUTTER	3.81 x 2.44
MV MECHANICAL VENTILATOR	
SW STAIR WINDOW	2.00 x 1.80



STAIRCASE DETAILS

WIDTH - 1.14 m & 1.50 m
TREAD - 0.25 m
RISE - 0.175 m

 


STAIRCASE DETAILS

WIDTH - 2.00 m
TREAD - 0.30 m
RISE - 0.15 m

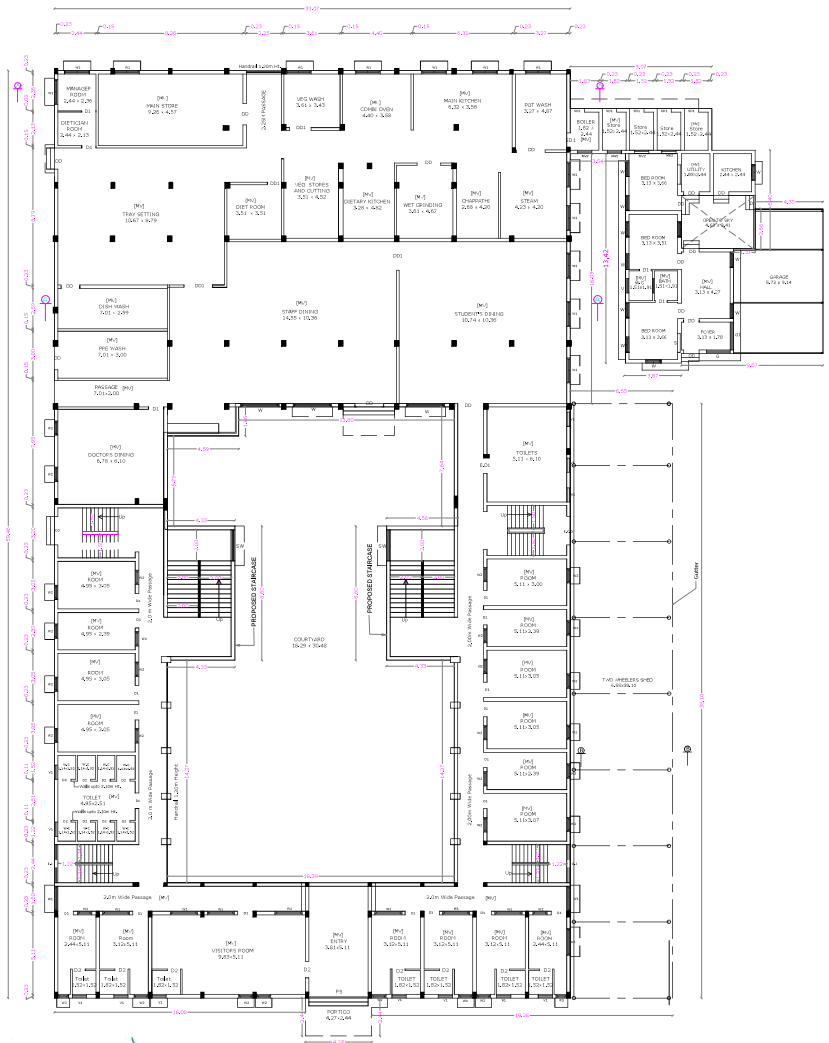 

GROUND FLOOR PLAN

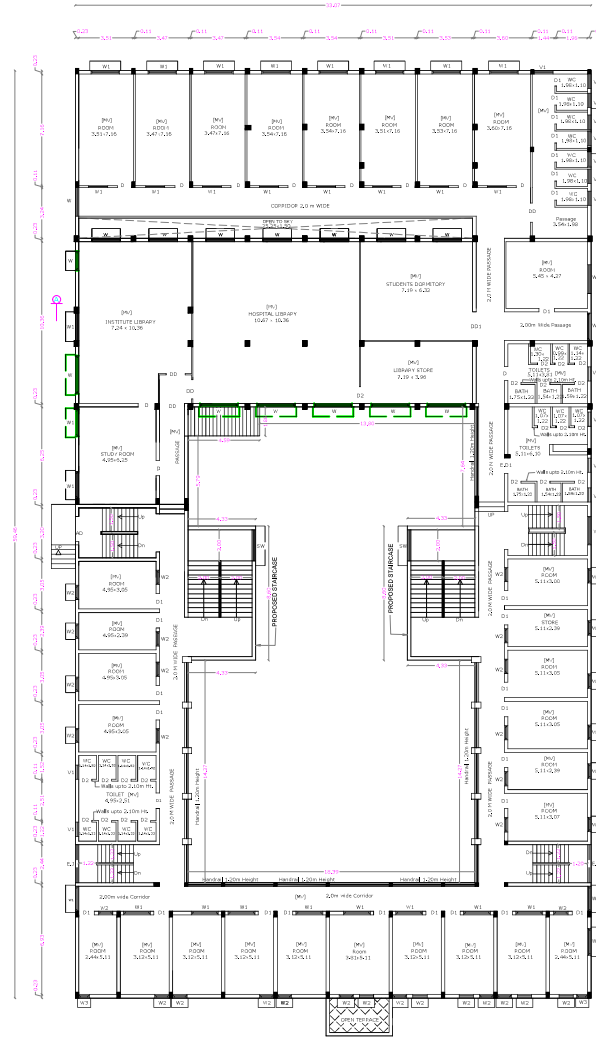


FIRST FLOOR PLAN

இணை இயக்குநர் (பொது)
மாநகர, நகர் உறுப்பினர் அலுவலகம்
கோயம்புத்தூர்

C. NATARAJAN, B.E.,
Consulting Engineer
NAVEN ASSOCIATES
364, Second St., Extension
Gandhipuram, Coimbatore - 641 012.
COIMBATORE LPA/RE/
GR-1/19/03/002

LBS/REGISTERED ENGINEER


PLAN SHOWING THE EXISTING INSTITUTIONAL BUILDING IN NEW T.S. Nos : 1020, 1027, 1055/2, 1021 PT, 6770 & 6771, WARD No : J [10], BLOCK No : 15, 65 & 67, AT NETHAJI ROAD, P.N. PALAYAM, KRISHNARAYAPURAM VILLAGE, COIMBATORE CORPORATION, T.P. SCHEME No : 3 Scale : 1:100
M/s. The Kuppaswamy Naidu Charity Trust For Education and Medical Relief

 


ONLINE APPLICATION No:
SWP/BPA/019353/2023

BLOCK : 13 SHEET No : 29


13, INSTITUTE OF NURSING
JOHN ESTHER LAZARUS BLOCK
PRINCIPAL'S QUARTERS &
GARRAGE SHED,
TWO WHEELERS PARKING SHED

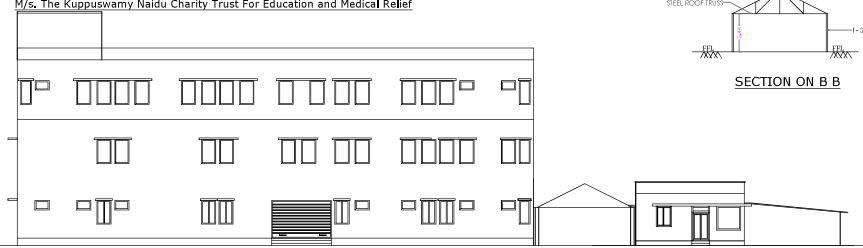


ELEVATION

 

SECTION ON B B

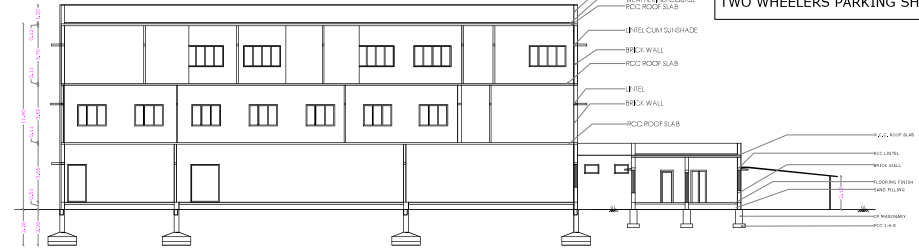


SECTION ON A A

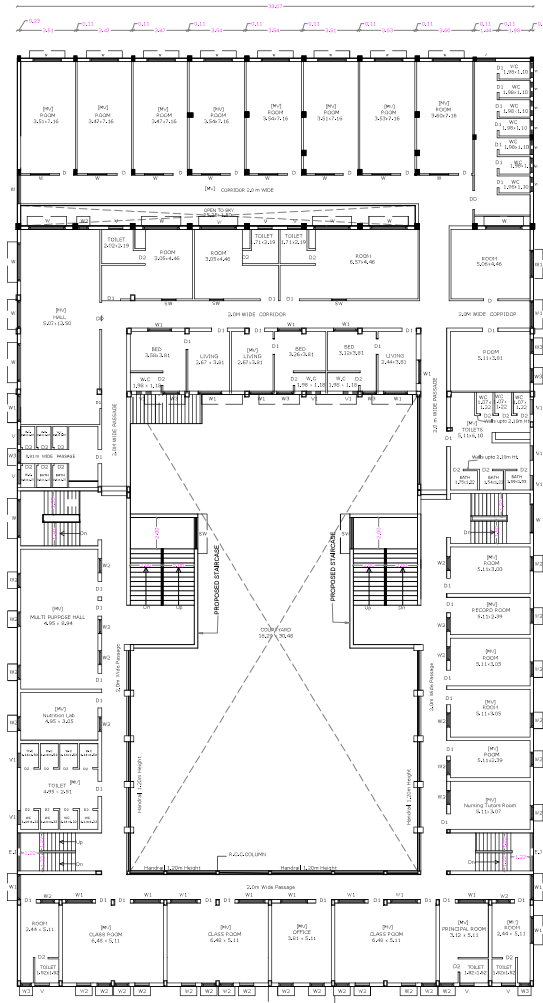

SECOND FLOOR PLAN



STAIRCASE DETAILS

WIDTH - 1.14 m & 1.50 m
TREAD - 0.25 m
RISE - 0.175 m

 

STAIRCASE DETAILS

WIDTH - 2.00 m
TREAD - 0.30 m
RISE - 0.15 m

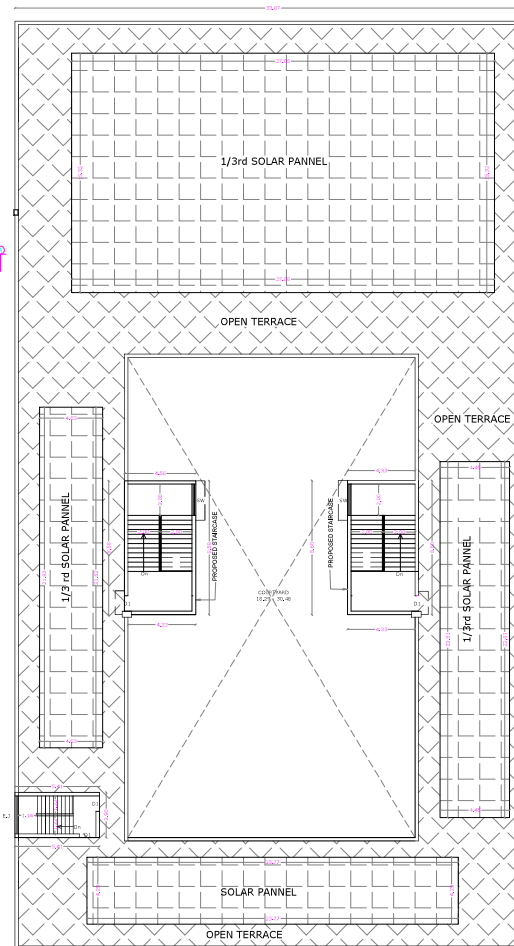 

TERRACE FLOOR PLAN

AREA DETAILS

FLOOR NAME	F.S.I.	Non-F.S.I.
GROUND FLOOR	1914.24	----
FIRST FLOOR	1455.69	----
SECOND FLOOR	1455.69	----
TERRACE FLOOR	----	87.60
TOTAL AREA	4825.62	87.60

TOTAL F.S.I AREA 4825.62 Sqm

BUILDING HEIGHT 11.90 M

SCHEDULE OF JOINERY

	METER
DD DOUBLE DOOR	1.71 x 2.10
D DOOR	0.91 x 2.10
D1 DOOR	0.76 x 2.10
D2 DOOR	0.84 x 2.10
W WINDOW	1.22 x 1.52
W1 WINDOW	1.52 x 1.52
W2 WINDOW	0.91 x 1.52
W3 WINDOW	0.90 x 1.52
V VENTILATOR	0.91 x 0.60
V1 VENTILATOR	0.91 x 0.60
SW STAIR WINDOW	2.00 x 1.80
EJ ELEVATION JOLLY	
MV MECHANICAL VENTILATOR	

Signature

K.S. PANNERSEEVAN
M.B.E., M.E., (Struct), A.M.I.E., A.E.,
Chief Executive Officer & Engineer
CE/REG/19/03/006
SPU & ASSOCIATES
Engineers, Surveyors, Builders & Surveyors
282 A, Perur Main Road
Balogun, Coimbatore - 641 026
Telephone LPA/RE/
Cell /19/03/006

STRUCTURAL ENGINEER

Signature
Dr. RAGUPATHY VELUSWAMY
B.Sc. MBBS, DCH, ARCP, FRCP, DPM, M.M. (FRCR),
Reg No. 23631
CHIEF EXECUTIVE OFFICER
G. Kuppaswamy Naidu Memorial Hospital
Pappanickensal, Coimbatore - 641 037.

APPLICANT


Signature
C. NATARAJAN, B.E.,
Consulting Engineer
NAVEEN ASSOCIATES
364, Second St., Extension
Gandhipuram, Coimbatore - 641 012.
COIMBATORE LPA / RE /
GR-1/19/03/002

LBS/REGISTERED ENGINEER

Signature
இணை இயக்குநர் (பொது)
மாநகல் நகர் உதயசுந்தரி அலுவலகம்
கோயம்புத்தூர்
21/12/2023

கணை இயக்குநர் (பொதுப்ப)
 மாவட்ட நகர் உதரமைப்பு அலுவலகம்
 கோயம்புத்தூர்
 2/2/24
 சி.என்.எம்.

PLAN SHOWING THE EXISTING INSTITUTIONAL BUILDING IN NEW T.S. Nos : 1020, 1027, 1055/2, 1021 PT, 6770 & 6771, WARD No : J [10], BLOCK No : 15, 65 & 67, AT NETHAJI ROAD, P.N. PALAYAM, KRISHNARAYAPURAM VILLAGE, COIMBATORE CORPORATION.
T.P. SCHEME No : 3 Scale : 1:100
M/s. The Kuppuswamy Naidu Charity Trust For Education and Medical Relief

 

ONLINE APPLICATION No:
SWP/BPA/019353/2023

BLOCK - 15 SHEET No : 31
15. DOCTORS QUARTERS - I & II,
LAUNDRY & HOSTEL



AREA DETAILS

FLOOR NAME	F.S.I.	Non-F.S.I.
GROUND FLOOR	1439.64	----
FIRST FLOOR	1068.99	----
SECOND FLOOR	1002.73	----
THIRD FLOOR	494.32	----
FOURTH FLOOR	265.39	----
TERRACE FLOOR	-----	41.05
TOTAL AREA	4271.07	41.05

TOTAL F.S.I. AREA 4271.07 Sqm
HEIGHT OF THE BUILDING 15.95 m

SCHEDULE OF JOINERY


		METER
MD	MAIN DOOR	0.99 x 2.10
AD	ALUMINIUM DOOR	0.99 x 2.10
DD	DOUBLE DOOR	1.83 x 2.10
D	DOOR	0.84 x 2.10
D1	DOOR	0.84 x 2.10
D2	DOOR	0.76 x 2.10
LD	LIFT DOOR	1.14 x 2.10
W	WINDOW	1.83 x 1.22
W1	WINDOW	1.83 x 1.22
W2	WINDOW	0.76 x 1.06
SW	STAIR WINDOW	1.83 x 1.22
V1	VENTILATOR	1.83 x 0.60
V	VENTILATOR	1.22 x 0.60
FG	FIXED GRILL	1.60 x 1.22
RS4	ROLLING SHUTTER	2.44 x 2.10
RS5	ROLLING SHUTTER	1.61 x 2.10
WM	WELD MESH	
EJ	ELEVATION JOLLY	

Dr. Kuppuswamy
T.S. PANNARAJAN
B.E., S.E., M.E., D. (Struct.), A.R.E., A.L.V.
Chartered Structural Engineer & Valuer
Reg No. 23631
SPU & ASSOCIATES
Engineers, Scientists, Builders & Surveyors
282 A, Perur, Main Road
Bellingampudi, Coimbatore - 641 026
Coimbatore 641 027
G.O. 119/65/006

STRUCTURAL ENGINEER

STAIRCASE DETAILS

WIDTH - 1.50 m
TREAD - 0.25 m
RISE - 0.175 m

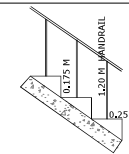

Dr. Kuppuswamy
Dr. RAGUPATHY VELUSWAMY
B.Sc. M.B.B.S., DCH (AIIMS), FACP, DACOM, MHA, DPE, FACP (USA)
Reg No. 23631
CHIEF EXECUTIVE OFFICER
G. Kuppuswamy Naidu Memorial Hospital
Pappannaickenpalayam, Coimbatore - 641 037.

APPLICANT

C. Natarajan
C. NATARAJAN, B.E.,
Consulting Engineer
NAVEEN ASSOCIATES
364, Second St., Extension
Gandhipuram, Coimbatore - 641 012.
COIMBATORE LPA / RE /
GR-1 / 19 / 03 / 002

LIBS/ REGISTERED ENGINEER

PLAN SHOWING THE EXISTING INSTITUTIONAL BUILDING IN NEW T.S. Nos : 1020, 1027,
1055/2, 1021 PT, 6770 & 6771, WARD No : J [10], BLOCK No : 15, 65 & 67, AT NETHAJI ROAD,


P.N. PALAYAM, KRISHNARAYAPURAM VILLAGE, COIMBATORE CORPORATION.

T.P. SCHEME No : 3 Scale : 1:100

M/s. The Kuppuswamy Naidu Charity Trust For Education and Medical Relief

STAIRCASE DETAILS

WIDTH - 1.50 m
TREAD - 0.25 m
RISE - 0.175 m

 

ONLINE APPLICATION No:
SWP/BPA/019353/2023



BLOCK - 15

SHEET No : 32

15. DOCTORS QUARTERS - I & II,
LAUNDRY & HOSTEL

AREA DETAILS

FLOOR NAME	F.S.I.	Non-F.S.I.
GROUND FLOOR	1439.64	----
FIRST FLOOR	1068.99	----
SECOND FLOOR	1002.73	----
THIRD FLOOR	494.32	----
FOURTH FLOOR	265.39	----
TERRACE FLOOR	----	41.05
TOTAL AREA	4271.07	41.05

TOTAL F.S.I. AREA 4271.07 Sqm

HEIGHT OF THE BUILDING 15.95 m

SCHEDULE OF JOINERY

		METER
MD	MAIN DOOR	0.91 x 2.10
D	DOOR	0.99 x 2.10
D1	DOOR	0.91 x 2.10
D2	DOOR	0.76 x 2.10
W	WINDOW	1.83 x 1.29
W1	WINDOW	1.22 x 1.22
W2	WINDOW	0.76 x 1.06
SW	STAIR WINDOW	1.82 x 1.22
V	VENTILATOR	1.22 x 0.60
FG	FIXED GRILL	1.60 x 1.22
LD	LIFT DOOR	1.14 x 1.22
WM	WELD MESH	
EJ	ELEVATION JOLLY	


N.S. PANNER SELVAN
M.E.S.E., R.E. (Struct), A.M.I.E.S.T.V.,
Chartered Structural Engineer & Valuer
CB/192/L34/229
SPU & ASSOCIATES
Engineers, Surveyors, Builders & Surveyors,
202/A, Petar, Main Road
Pappanickenpalayam - 641 026
Coimbatore LPA/RE/
EN-719/03/000


STRUCTURAL ENGINEER


Dr. RAGUPATHY VELUSWAMY
B.Sc. MESS. DOH (H&M), M.D. (D.O.M.) (H&M) (FAC) (FAC) (FAC)
Reg No. 23631
CHIEF EXECUTIVE OFFICER
G. Kuppaswamy Naidu Memorial Hospital
Pappanickenpalayam, Coimbatore - 641 037.


APPLICANT


C. NATARAJAN, B.E.,
Consulting Engineer
NAVEEN ASSOCIATES
364, Second St., Extension
Gandhipuram, Coimbatore - 641 012.
Coimbatore LPA/RE/
GR-1/19/03/002

LBS/REGISTERED ENGINEER

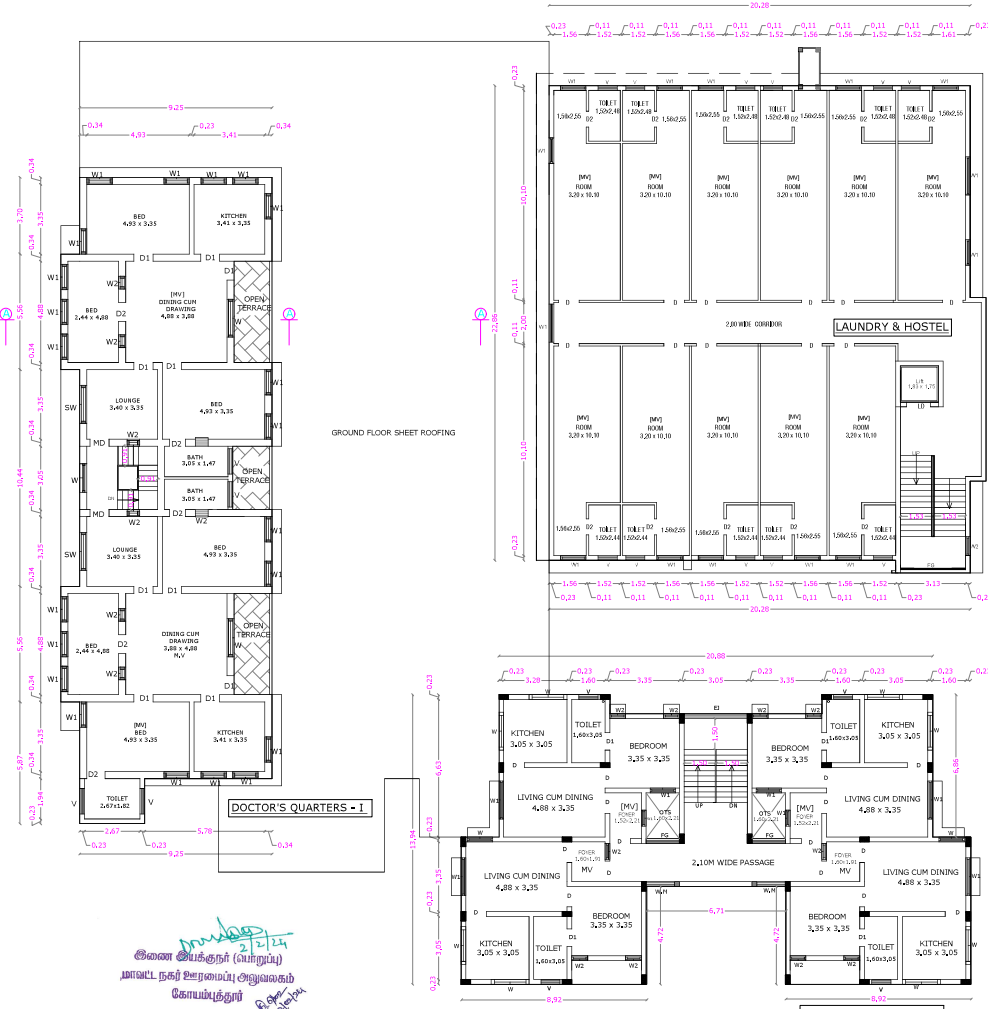

SECOND FLOOR PLAN

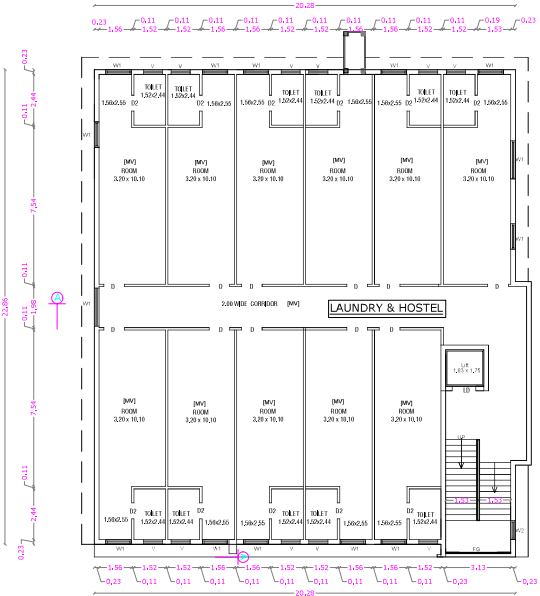


THIRD FLOOR PLAN


PLAN SHOWING THE EXISTING INSTITUTIONAL BUILDING IN NEW T.S. Nos : 1020, 1027,
1055/2, 1021 PT, 6770 & 6771, WARD No : J [10], BLOCK No : 15, 65 & 67, AT NETHAJI ROAD,
P.N. PALAYAM, KRISHNARAYAPURAM VILLAGE, COIMBATORE CORPORATION.
T.P. SCHEME No : 3 Scale : 1:100
M/s. The Kuppaswamy Naidu Charity Trust For Education and Medical Relief

ONLINE APPLICATION No:
SWP/BPA/019353/2023



BLOCK - 15 SHEET No : 33
15. DOCTORS QUARTERS - I & II,
LAUNDRY & HOSTEL

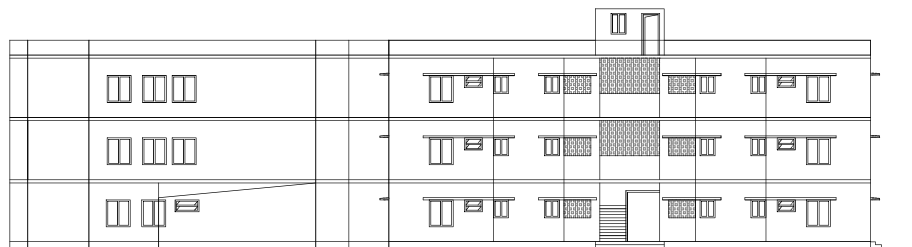


ELEVATION

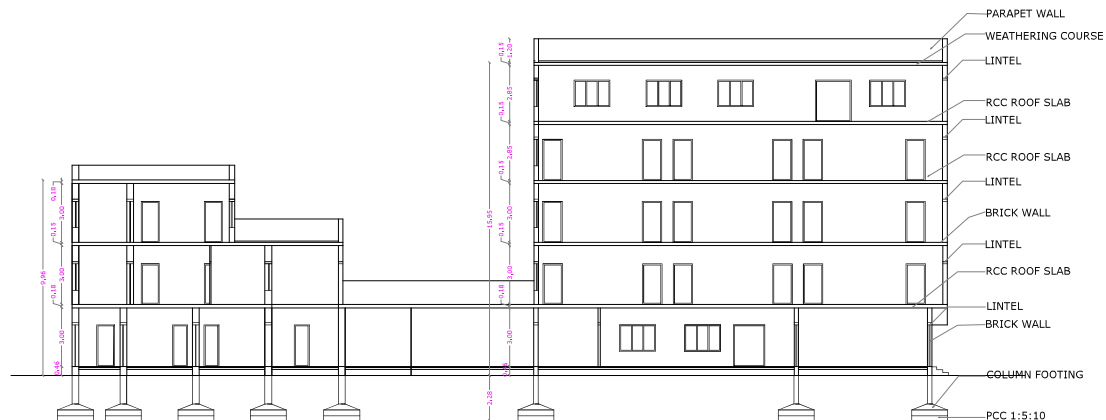

SECTION ON A A

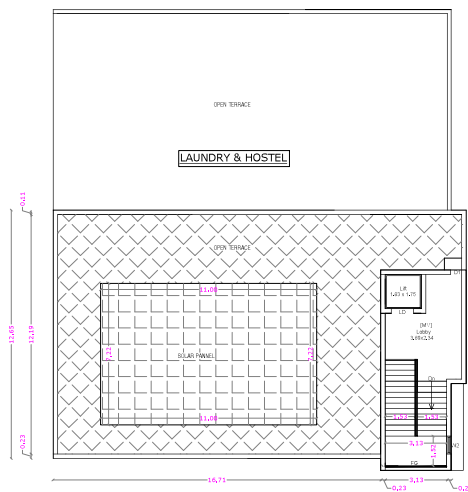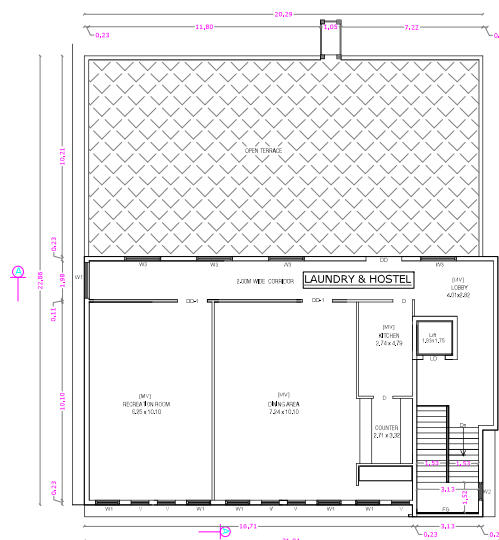

TERRACE FLOOR PLAN

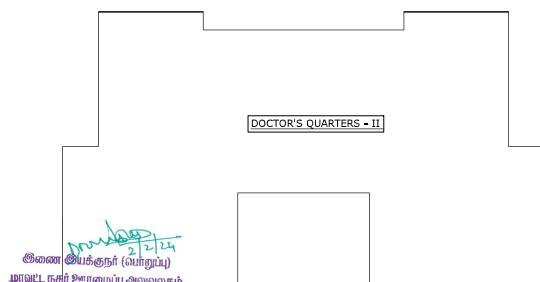

FOURTH FLOOR PLAN

AREA DETAILS

FLOOR NAME	F.S.I.	Non-F.S.I.
GROUND FLOOR	1439.64	----
FIRST FLOOR	1068.99	----
SECOND FLOOR	1002.73	----
THIRD FLOOR	494.32	----
FOURTH FLOOR	265.39	----
TERRACE FLOOR	----	41.05
TOTAL AREA	4271.07	41.05

TOTAL F.S.I. AREA 4271.07 Sqm

HEIGHT OF THE BUILDING 15.95 m

SCHEDULE OF JOINERY

	METER
DD DOUBLE DOOR	1.83 x 2.10
D DOOR	0.99 x 2.66
DD1 DOOR	1.52 x 2.10
D1 DOOR	0.76 x 2.10
L.D LIFT DOOR	1.14 x 2.10
W3 WINDOW	1.83 x 1.29
W1 WINDOW	1.22 x 1.22
W2 WINDOW	0.76 x 1.06
V VENTILATOR	0.91 x 0.60
FG FIXED GRILL	3.13 x 1.22

W.S. Panneredevan

W.S. PANNEREDDEVAN
B.E., M.S., (STRUCTURAL),
Chartered Structural Engineer & Valuer
SPU & ASSOCIATES
Engineers, Valuers, Builders & Surveyors,
202 A, Perur, Main Road
Belpuram, Coimbatore - 641 026
Coimbatore LPA/REG/
CEN /13/03/006

STRUCTURAL ENGINEER


Dr. Ragupathy Veluswamy
Dr. RAGUPATHY VELUSWAMY
B.Sc. MBBS DCH ARMS SRM CHROM MMW DR. RAGUPATHY
Reg No. 23631
CHIEF EXECUTIVE OFFICER
G. Kuppaswamy Naidu Memorial Hospital,
Pappanickenpalayam, Coimbatore - 641 037.

APPLICANT

C. Natarajan, B.E.
C. NATARAJAN, B.E.,
Consulting Engineer
NAVEEN ASSOCIATES
364, Second St., Extension
Gandhipuram, Coimbatore - 641 012.
COIMBATORE LPA / RE /
GR-1 / 13 / 03 / 002


LBS/ REGISTERED ENGINEER

PLAN SHOWING THE EXISTING INSTITUTIONAL BUILDING IN NEW T.S. Nos : 1020, 1027, 1055/2, 1021 PT, 6770 & 6771, WARD No : J [10], BLOCK No : 15, 65 & 67, AT NETHAJI ROAD, P.N. PALAYAM, KRISHNARAYAPURAM VILLAGE, COIMBATORE CORPORATION.
T.P. SCHEME No : 3 Scale : 1: 100
M/s. The Kuppuswamy Naidu Charity Trust For Education and Medical Relief

 

ONLINE APPLICATION No:
SWP/BPA/019353/2023


SHEET No : 34

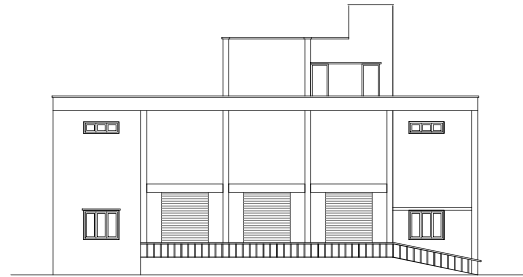


SOUTH SIDE ELEVATION




SECTION ON AA

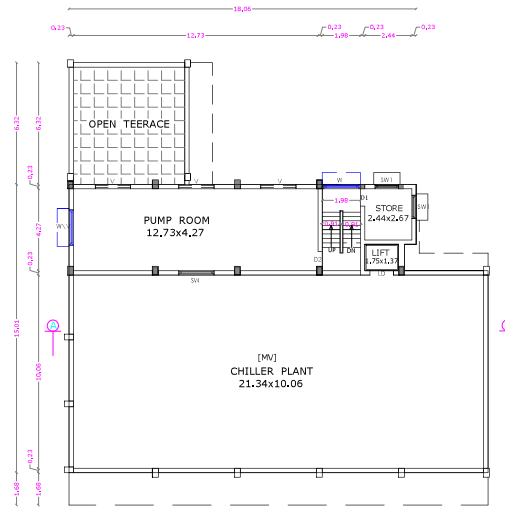


FIRST FLOOR PLAN

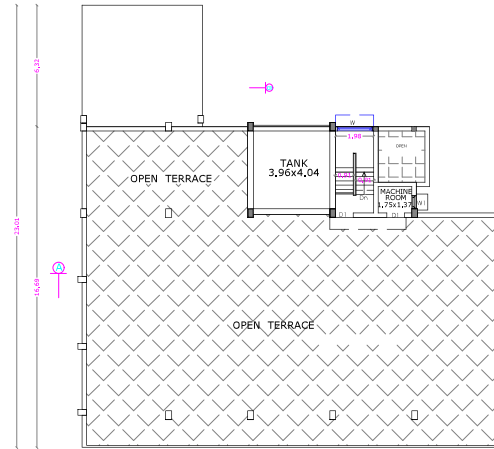

TERRACE FLOOR PLAN

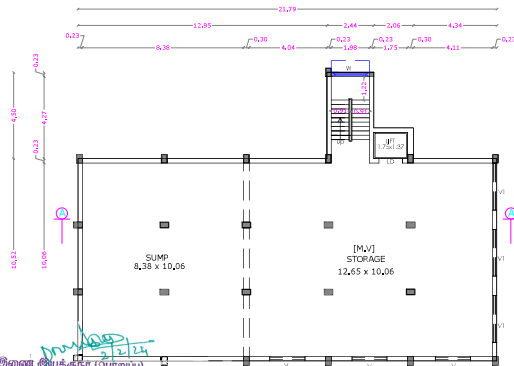

BASEMENT FLOOR PLAN

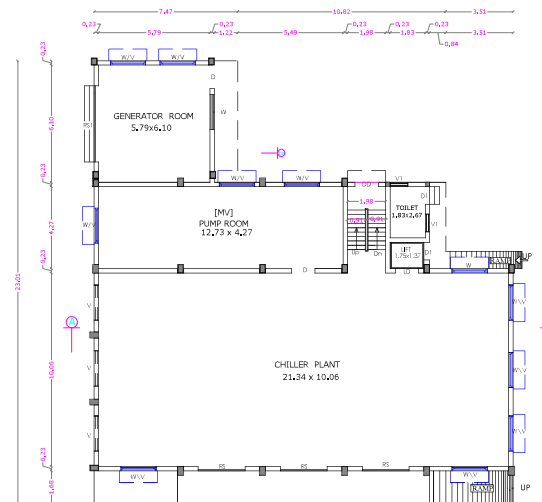

GROUND FLOOR PLAN

16. CHILLER BUILDING

AREA DETAILS

FLOOR NAME	F.S.I.	Non, F.S.I.
BASEMENT FLOOR	----	243.77
GROUND FLOOR	354.87	----
FIRST FLOOR	309.54	----
TERRACE FLOOR	----	35.23
TOTAL AREA	664.41	279.00

TOTAL F.S.I. AREA 664.41 Sqm

HEIGHT OF THE BUILDING 8.51 m

SCHEDULE OF JOINERY

METRE		
D	DOOR	1.22 x 2.10
DD	DOUBLE DOOR	1.22 x 2.10
LD	LIFT DOOR	1.22 x 2.10
D1	DOOR	0.91 x 2.10
D2	DOOR	0.76 x 2.10
RS	ROLLING SHUTTER	2.44 x 3.05
RS1	ROLLING SHUTTER	3.96 x 3.05
SW1	STEEL WINDOW	1.22 x 1.80
W	WINDOW	1.83 x 1.35
W1	WINDOW	0.76 x 1.35
W2	WINDOW	1.07 x 1.35
W/V	WINDOW/VENTILATOR	1.83 x 1.50
V	VENTILATOR	1.83 x 0.60
V1	VENTILATOR	0.91 x 0.60

[Signature]
K.S. PANEERSELVAM
M.B.A., M.E., (Struct), A.E.L., A.I.V.,
Chartered Structural Engineer & Valuer
CB/ISE/LAS/229
SPU & ASSOCIATES
Engineers, Valuers, Builders & Surveyors,
282 A, Perur Main Road,
Belpuram, Coimbatore - 641 026
Coimbatore LPA/SE/
GR /19/03/005

STRUCTURAL ENGINEER

[Signature]
Dr. RAGUPATHY VELUSWAMY
B.Sc., M.B.B.S., D.M. (Arts), F.A.P. (Chitram), M.M. (Chitram),
Reg. No. 236531
CHIEF EXECUTIVE OFFICER
G. Kuppuswamy Naidu Memorial Hospital,
Peppanickenpalayam, Coimbatore - 641 037.

APPLICANT

[Signature]
C. NATARAJAN, B.E.,
Consulting Engineer
NAVEEN ASSOCIATES
364, Second St., Extension
Gandhipuram, Coimbatore - 641 012.
COIMBATORE LPA / RE /
GR-17/19/03/002

LBS/ REGISTERED ENGINEER


LBS/ REGISTERED ENGINEER

PLAN SHOWING THE EXISTING INSTITUTIONAL BUILDING IN NEW T.S. Nos : 1020, 1027, 1055/2, 1021 PT, 6770 & 6771, WARD No : J [10], BLOCK No : 15, 65 & 67, AT NETHAJI ROAD, P.N. PALAYAM, KRISHNARAYAPURAM VILLAGE, COIMBATORE CORPORATION.
T.P. SCHEME No : 3 Scale : 1:100
M/s. The Kuppaswamy Naidu Charity Trust For Education and Medical Relief


ONLINE APPLICATION No:
SWP/BPA/019353/2023

BLOCK - 19, SERVANT TOILET


BLOCK - 20 - BIO GAS PLANT

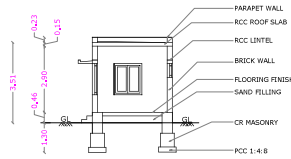



SECTION ON B B

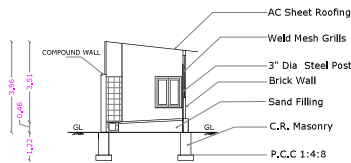


SECTION ON AA

 


EAST SIDE ELEVATION

 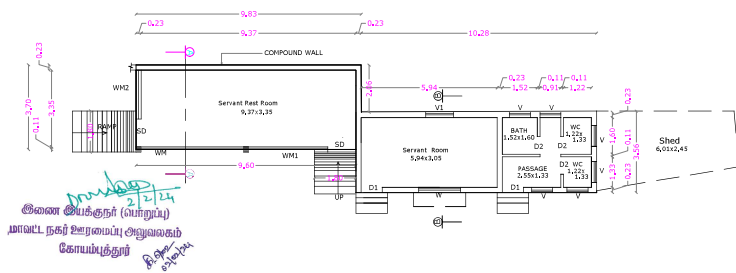

FRONT ELEVATION

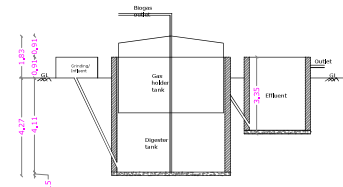


SECTION ON A A

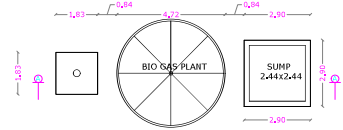


GROUND FLOOR PLAN

BLOCK - 22 - WATCHMEN BOOTH


SHEET No : 36

 

SECTION ON A A

 


ELEVATION

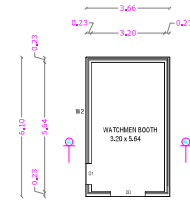

GROUND FLOOR PLAN


BLOCK - 21- EFFLUENT TREATMENT PLANT

 

SECTION ON A A



ELEVATION

 

GROUND FLOOR PLAN

BLOCK - 19- SERVANT TOILET
BLOCK - 20- BIO GAS PLANT
BLOCK - 21- EFFLUENT TREATMENT PLANT
BLOCK - 22- WATCHMEN BOOTH

AREA DETAILS

19.SERVANT TOILET	TOTAL AREA	
	F.S.I.	N.P.C.
GROUND FLOOR	91.08	----
HEIGHT OF THE BUILDING		3.96 m

20.BIO GAS PLANT	TOTAL AREA	
	F.S.I.	N.P.C.
GROUND FLOOR	29.64	----
HEIGHT OF THE BUILDING		2.06 m

21.EFFLUENT TREATMENT PLANT	TOTAL AREA	
	F.S.I.	N.P.C.
GROUND FLOOR	34.33	----
HEIGHT OF THE BUILDING		2.06 m

22. WATCHMEN BOOTH	TOTAL AREA	
	F.S.I.	N.P.C.
GROUND FLOOR	22.30	----
HEIGHT OF THE BUILDING		2.90 m

SCHEDULE OF JOINERY		METRE
SD	SLIDING DOOR	1.22 x 2.10
DD	DOUBLE DOOR	1.52 x 2.10
D1	DOOR	0.91 x 2.10
D2	DOOR	0.76 x 2.10
W	WINDOW	1.83 x 1.35
W2	WINDOW	0.91 x 1.35
WM	WILD MESH	4.50 x 2.00
WM1	WILD MESH	3.50 x 2.00
WM2	WILD MESH	2.13 x 2.00
V	VENTILATOR	0.91 x 0.60

[Signature]

N. S. PANNERVELU
M.B.E., M.E. (Struct. & Civ. Engrg.)
Chartered Structural Engineer & Surveyor
CB/152/L30/229
SPU & ASSOCIATES
Engineers, Surveyors, Builders & Surveyors,
282 A, Perur, Main Road
Belpuram, Coimbatore - 641 006
Coimbatore UPA/RE/2
GIR / 19/03/2022

STRUCTURAL ENGINEER

[Signature]

Dr. RAGUPATHY VELUSWAMY
B.Sc. M.B.E., M.E. (Struct. & Civ. Engrg.)
Reg No. 23631
CHIEF EXECUTIVE OFFICER
G. Kuppaswamy Naidu Memorial Hospital
Pappanickenpalayam, Coimbatore - 641 037.


APPLICANT

[Signature]


C. NATARAJAN, B.E.,
Consulting Engineer
NAVEEN ASSOCIATES
364, Second St., Extension
Gandhipuram, Coimbatore - 641 012.
COIMBATORE UPA / RE /
GR-1 / 19 / 03 / 2022

LBS/ REGISTERED ENGINEER


PLAN SHOWING THE EXISTING INSTITUTIONAL BUILDING IN NEW T.S. Nos : 1020, 1027, 1055/2, 1021 PT, 6770 & 6771, WARD No : J [10], BLOCK No : 15, 65 & 67, AT NETHAJI ROAD, P.N. PALAYAM, KRISHNARAYAPURAM VILLAGE, COIMBATORE CORPORATION.
T.P. SCHEME No : 3 Scale : 1: 100
M/s. The Kuppuswamy Naidu Charity Trust For Education and Medical Relief

 


ONLINE APPLICATION No:
SWP/BPA/019353/2023

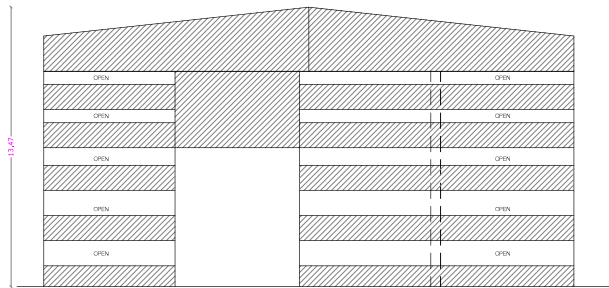

SOUTH SIDE ELEVATION

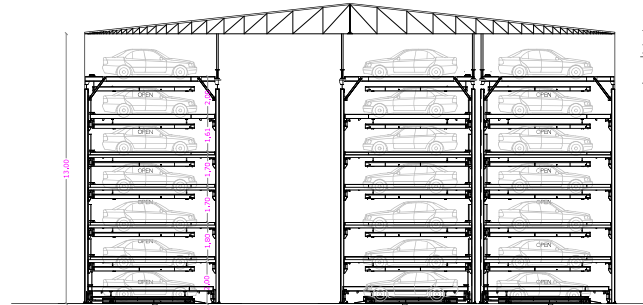

SECTION

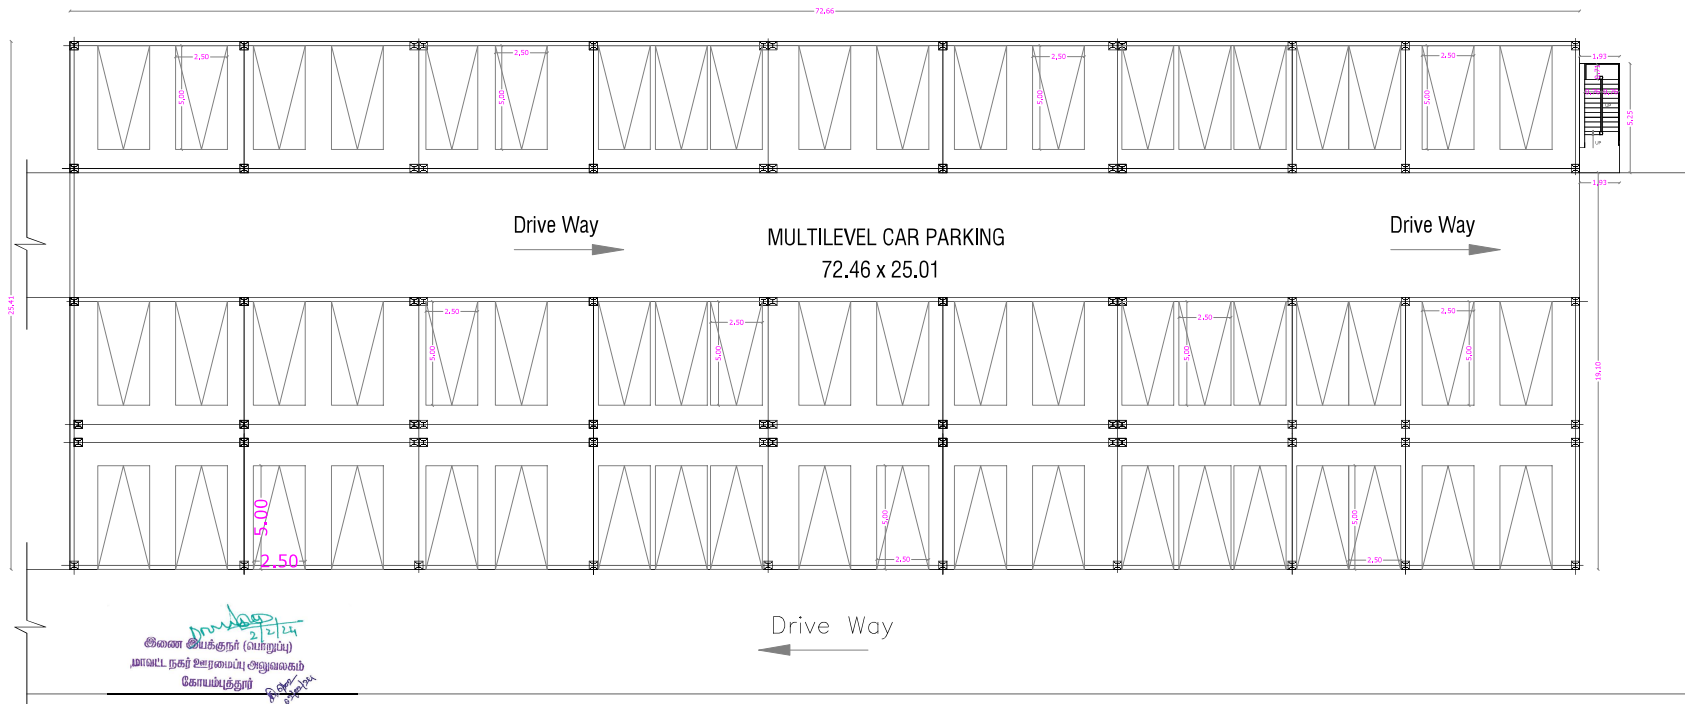

GROUND FLOOR PLAN

BLOCK - 23 - MULTI LEVEL PARKING SHED AREA DETAILS

23.MULTI LEVEL PARKING	TOTAL AREA	
	F.S.I.	NO.
GROUND FLOOR	1856.69	----
TOTAL F.S.I. AREA		
1856.69 Sqm		
HEIGHT OF THE BUILDING		
13.00 m		

S. Panneerselvam
S. PANNEERSELVAM
M.S.E., M.E., (Struct), A.M.I.E., A.I.V.
Chartered Structural Engineer & Valuer
CR/186/431/229
S.V. & ASSOCIATES
Engineers, Valuers, Builders & Surveyors,
302 A, Perur Main Road,
Selvaipattinam, Coimbatore - 641 026
Consultancy LPA/RE/
Ref. /19/03/002

STRUCTURAL ENGINEER

Dr. Ragupathy Veluswamy
Dr. RAGUPATHY VELUSWAMY
B.Sc., M.B.B.S., DCH, ABP (P), FACP, DCCM, M.M., DPE, FACP, FUSAL
Reg. No. 23651
CHIEF EXECUTIVE OFFICER
O. Kuppuswamy Naidu Memorial Hospital,
Pappanickenpalayam, Coimbatore - 641 037.


APPLICANT

C. Natarajan, B.E.
C. NATARAJAN, B.E.,
Consulting Engineer
NAVEEN ASSOCIATES
364, Second St., Extension
Gandhipuram, Coimbatore - 641 012.
COIMBATORE LPA / RE /
GR-1 / 19 / 03 / 002



LBS/REGISTERED ENGINEER

PLAN SHOWING THE EXISTING INSTITUTIONAL BUILDING IN NEW T.S, Nos : 1020, 1027, 1055/2, 1021 PT, 6770 & 6771, WARD No : J [10], BLOCK No : 15, 65 & 67, AT NETHAJI ROAD, P.N. PALAYAM, KRISHNARAYAPURAM VILLAGE, COIMBATORE CORPORATION.
T.P. SCHEME No : 3 Scale : 1 : 100
M/s. The Kuppaswamy Naidu Charity Trust For Education and Medical Relief

BLOCK - 24 - SEWEGE TREATMENT PLANT, R.O. PLANT ROOM & STP & POWER ROOM

 

கிணை இயக்குநர் (மொறுப்பு)
மாண்புமிகு உறுமைப்பு அலுவலகம்
கோயம்புத்தூர்
2/2/24
சி.செ. 2/2/24

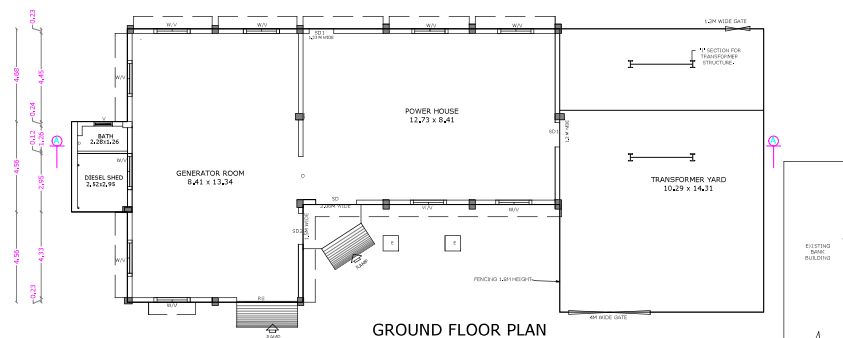 

GROUND FLOOR PLAN

D	DOOR	0.78 x 2.10
SD	SLIDING DOOR	2.06 x 2.10
SD1	SLIDING DOOR	1.23 x 2.10
SD2	SLIDING DOOR	1.54 x 2.10
RS	ROLLING SHUTTER	3.09 x 2.10
W/V	WINDOW/VENTILATOR	1.83 x 0.91
V1	VENTILATOR	1.02 x 0.60
V	VENTILATOR	0.91 x 0.60

LBS/ REGISTERED ENGINEER

PLAN SHOWING THE EXISTING INSTITUTIONAL BUILDING IN NEW T.S. Nos : 1020, 1027, 1055/2, 1021 PT, 6770 & 6771, WARD No : J [10], BLOCK No : 15, 65 & 67, AT NETHAJI ROAD, P.N. PALAYAM, KRISHNARAYAPURAM VILLAGE, COIMBATORE CORPORATION.
T.P. SCHEME No : 3 Scale : 1: 100
M/s. The Kuppuswamy Naidu Charity Trust For Education and Medical Relief

ONLINE APPLICATION No:
SWP/BPA/019353/2023

SHEET No : 39

BLOCK -26-DRIVERS WAITING SHED &TOILET

BLOCK - 27 - SECURITY

AREA DETAILS

26.DRIVERS WAITING SHED & TOILET	TOTAL AREA	
	F.S.I.	Non-F.S.I.
GROUND FLOOR	52.55	----

HEIGHT OF THE BUILDING 3.65 m


27.SECURITY	TOTAL AREA	
	F.S.I.	Non-F.S.I.
GROUND FLOOR	6.26	----

HEIGHT OF THE BUILDING 2.77 m


SCHEDULE OF JOINERY

	METER	
D	DOOR	0.76 x 2.10
D1	DOOR	0.91 x 2.10
V	VENTILATOR	0.91 x 0.60
W1	WINDOW	1.18 x 0.91


BLOCK - 26- DRIVERS WAITING SHED & TOILET

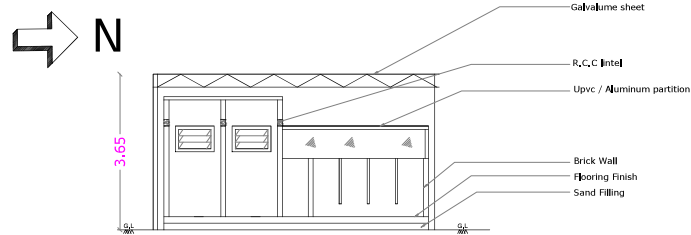

SECTION ON A A

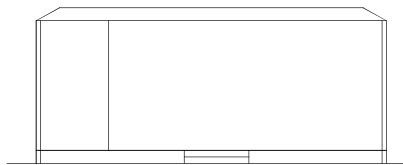


ELEVATION

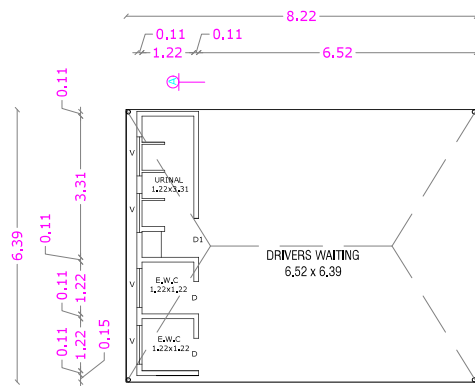


GROUND FLOOR PLAN

இணை இயக்குநர் (பொது)
மாநகர நகர இயக்குநர் (பொது)
கோவையுத்தரர்


BLOCK - 27 - SECURITY CABIN

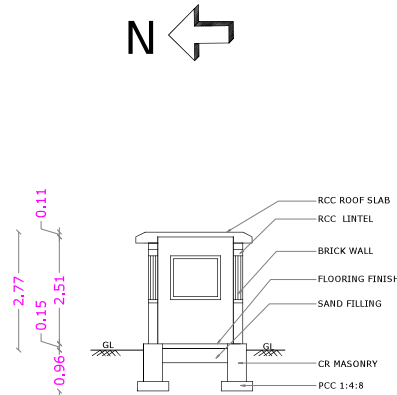

SECTION ON 'AA'

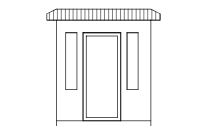

ELEVATION

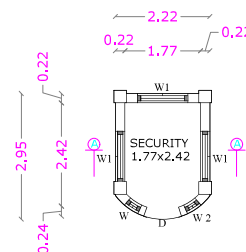

GROUND FLOOR PLAN

K. S. Panneerselvam
K. S. PANNEERSSELVAM
M.I.S.E., M.E. (Struct), A.M.I.E.A.I.V.
Chartered Structural Engineer & Valuer
CIB/ISE/LM/229
SPU & ASSOCIATES
Engineers, Valuers, Builders & Surveyors,
28/2-A, Perur, Main Road
Selvapattinam, Coimbatore - 641 026
Coimbatore LPA/SE/
CR /19/03/006

STRUCTURAL ENGINEER

Dr. Ragupathy Veluswamy
Dr. RAGUPATHY VELUSWAMY
B.Sc. MBBS, DCH, AB(Ped), FAAP, CHCOM, MM, CPE, FACP(USA),
Reg No. 23631
CHIEF EXECUTIVE OFFICER
G. Kuppaswamy Naidu Memorial Hospital
Pappanickenpalayam, Coimbatore - 641 037.

APPLICANT

C. Natarajan, B.E.
C. NATARAJAN, B.E.,
Consulting Engineer
NAVEEN ASSOCIATES
364, Second St., Extension
Gandhipuram, Coimbatore - 641 012.
COIMBATORE LPA / RE /
GR-1 / 19 / 03 / 002

LBS/ REGISTERED ENGINEER

AREA DETAILS :								
Sl. No.	Ward No.	Block No.	T.S. No.	Area Old T.S. No.	Area as per T.S.L.R. Sqm	Area as per Document Sqm	Document No.	
1.	COMBATOR NORTH DISTRICT. WARD NO. 3. JALAPPAALAYAM	65	100402, 102592 102619S, 102621 2A, 101191B1, 182.	26332.50	6.50	26805.00	G.O. No. : 566 28/01/2019 50471/1956 58925/1957	
2.		65	1027	12788.50	3.16	12788.00	50471/1956	
3.		65	10552	1027	11047.00	2.73	16835.00	50471/1956
4.		67	1021 Part	1019/2B, 10181, 1019/2C, 3C, 4C, 1020/2C, 2A 1C1, 1C2, 1020/3B, 1921, 10063	8498.40	2.10	8498.40	33025/56, 3415/56 3465/56, 5047/56 4478/57, 4276/56
5.		67	6770	1019/2B4C	350.00	0.09	350.00	325/2020 Dt. 30/01/2020
6.		67	6771	1019/2B4D	564.00	0.14	564.00	324/2020 Dt. 30/01/2020
TOTAL				59580.90	14.72	60540.90	16,27	

TOTAL F.S.I. AREA	85169.04 Sgm
COLOUR INDEX	
SITE BOUNDARY	— 
EXISTING ROADS	— 
EXISTING BUILDINGS	— 
PROPOSED BUILDINGS	— 
OPEN SPACE RESERVATION [O.S.R.]	— 
EXISTING BUILDINGS TO BE REMOVED	— 
SUBDIVISION LINE	— 

	STRUCTURAL ENGINEER
	<i>Dr. Velupillai</i> Dr. RAGUPATHY VELLU 15, MELOO STREET, NAGAR COAST ROAD, T-1 ROAD, CHENNAI 600 033 CHENNAI STRUCTURAL OFFICE C/Engineering, Nasty (Nasty/Thomson) P/Engineering, Nasty (Nasty/Thomson)
	APPLICANT
	<i>(Signature)</i> G. NATARAJAN, B.E. Consulting Engineer NAVEEN ASSOCIATES 64, Vengal Rao, Emerald Gandhinagar, Chembur - 681 512 CHENNAI 600 033 681 512 / 03 03 0602
	REGISTERED ENGINEER

PROPOSED APPROVAL BUILDING AREA DETAILS		
FLOOR NAME	F.S.I	Non F.S.I.
	SQ/M	SQ/M
BLOCK - 1 - E BLOCK- INSTITUTE OF CHILD HEALTH		
BASEMENT FLOOR	85.76	1029.24
GROUND FLOOR	1221.73	---
FIRST FLOOR	1080.00	---
SECOND FLOOR	1080.00	---
THIRD FLOOR	1080.00	---
FOURTH FLOOR	1080.00	175.35
TERRACE FLOOR	---	---
TOTAL	5627.49	1274.59
BLOCK - 2 - F BLOCK - INSTITUTE OF CARDIAC HEALTH		
BASEMENT FLOOR	14.82	1521.18
GROUND FLOOR	1536.00	---
FIRST FLOOR	1536.00	---
SECOND FLOOR	1536.00	---
THIRD FLOOR	1536.00	---
FOURTH FLOOR	1536.00	---
TERRACE FLOOR	---	131.14
TOTAL	7094.82	1652.32
BLOCK - 3 - BOYS HOSTEL		
GROUND FLOOR	309.35	---
FIRST FLOOR	309.35	---
SECOND FLOOR	309.35	---
THIRD FLOOR	309.35	---
FOURTH FLOOR	309.35	---
FIFTH FLOOR	309.35	---
TERRACE FLOOR	---	54.39
TOTAL	1856.10	54.39
BLOCK - 4 - GKNM COLLEGE OF NURSING & GIRLS HOSTEL		
BASEMENT FLOOR	75.73	2515.34
GROUND FLOOR	2086.60	---
FIRST FLOOR	1881.20	---
SECOND FLOOR	1881.20	---
THIRD FLOOR	1881.20	---
FOURTH FLOOR	1881.20	---
FIFTH FLOOR	1881.20	---
TERRACE FLOOR	---	240.16
TOTAL	11568.33	2755.50
TOTAL PRO. AREA	26746.74	5736.80

PARKING CALCULATION		
PARKING DETAILS	AREA	CAR TWO WHEELER
PROPOSED AREA	26737.46 Sqm	
CLASSROOM AREA	13366.72 Sqm	
EXISTING AREA	6264.58 Sqm	
CLASSROOM AREA	13366.73 Sqm	
HOSPITAL AREA	37590.00 Sqm	
TOTAL REQUIRED PARKING		
TOTAL PROVIDED PARKING		
Building Basement Parking	76	229
Open Parking	340	1068
Multi-level Parking	532	-----
TOTAL	948	1297

Signature Not Verified
Signed by: Joint Director
Location: Coimbatore
Date: 2024.03.14 18:07:53

PLAN