
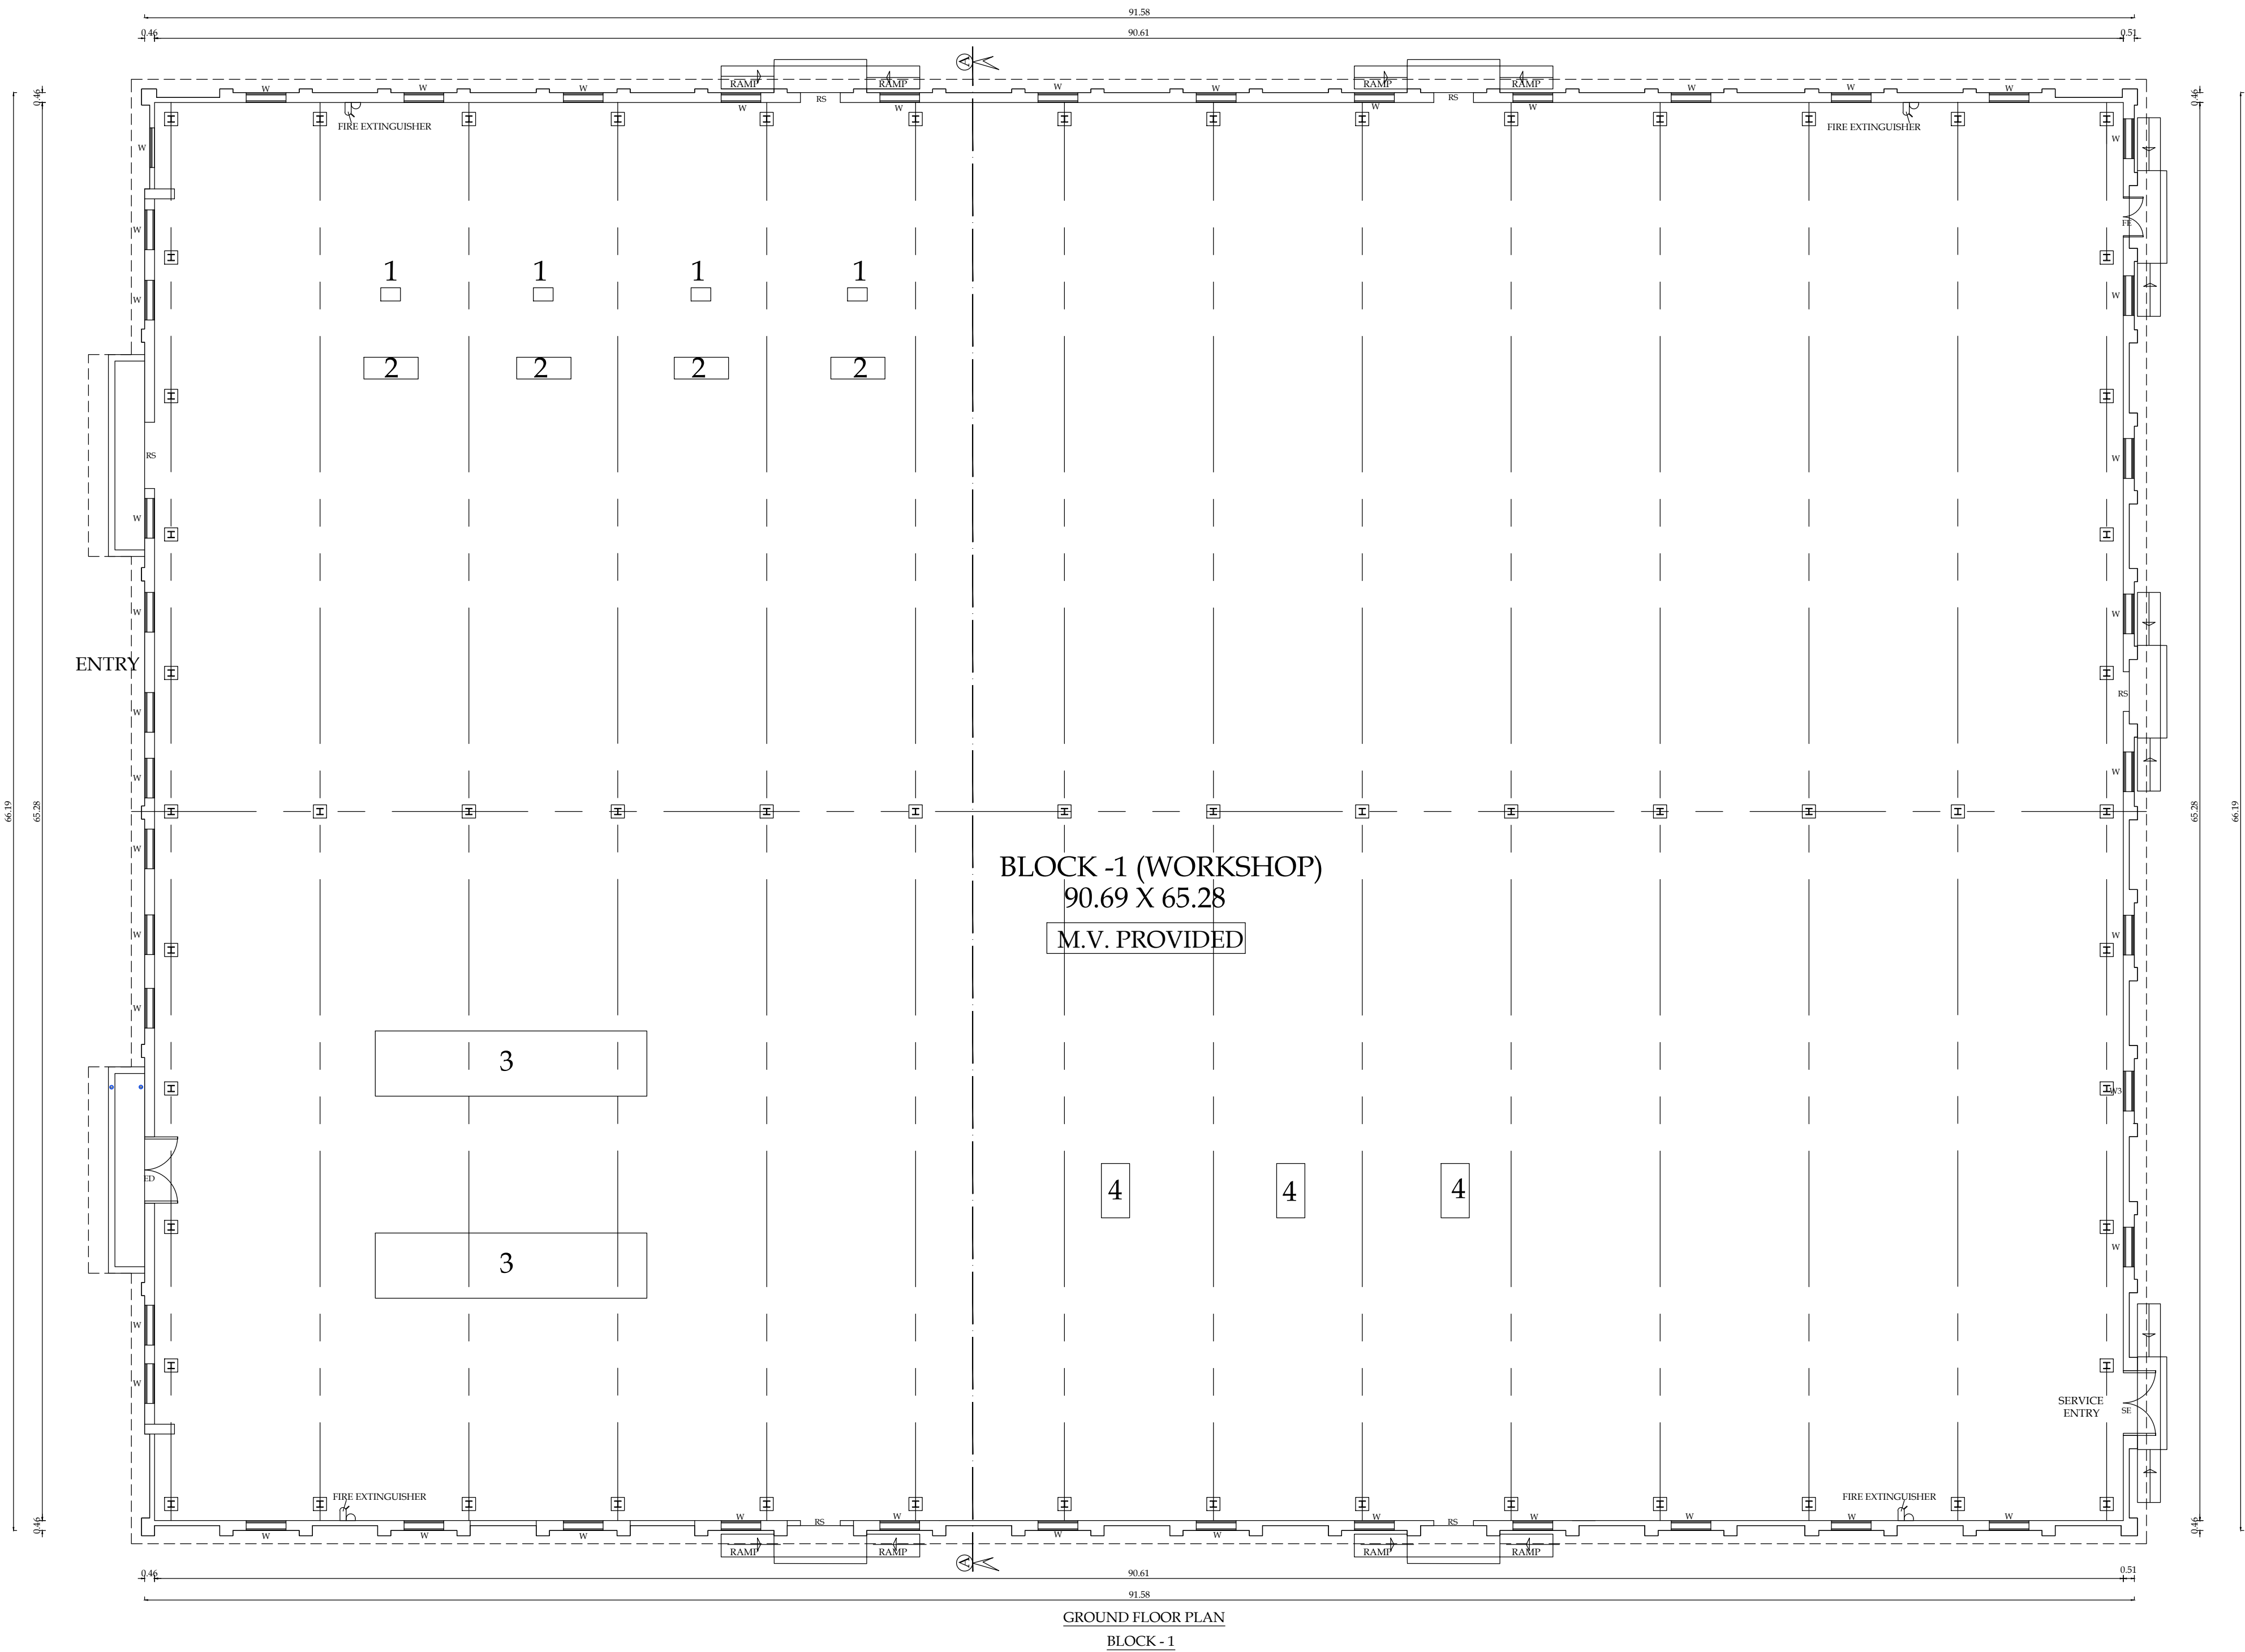


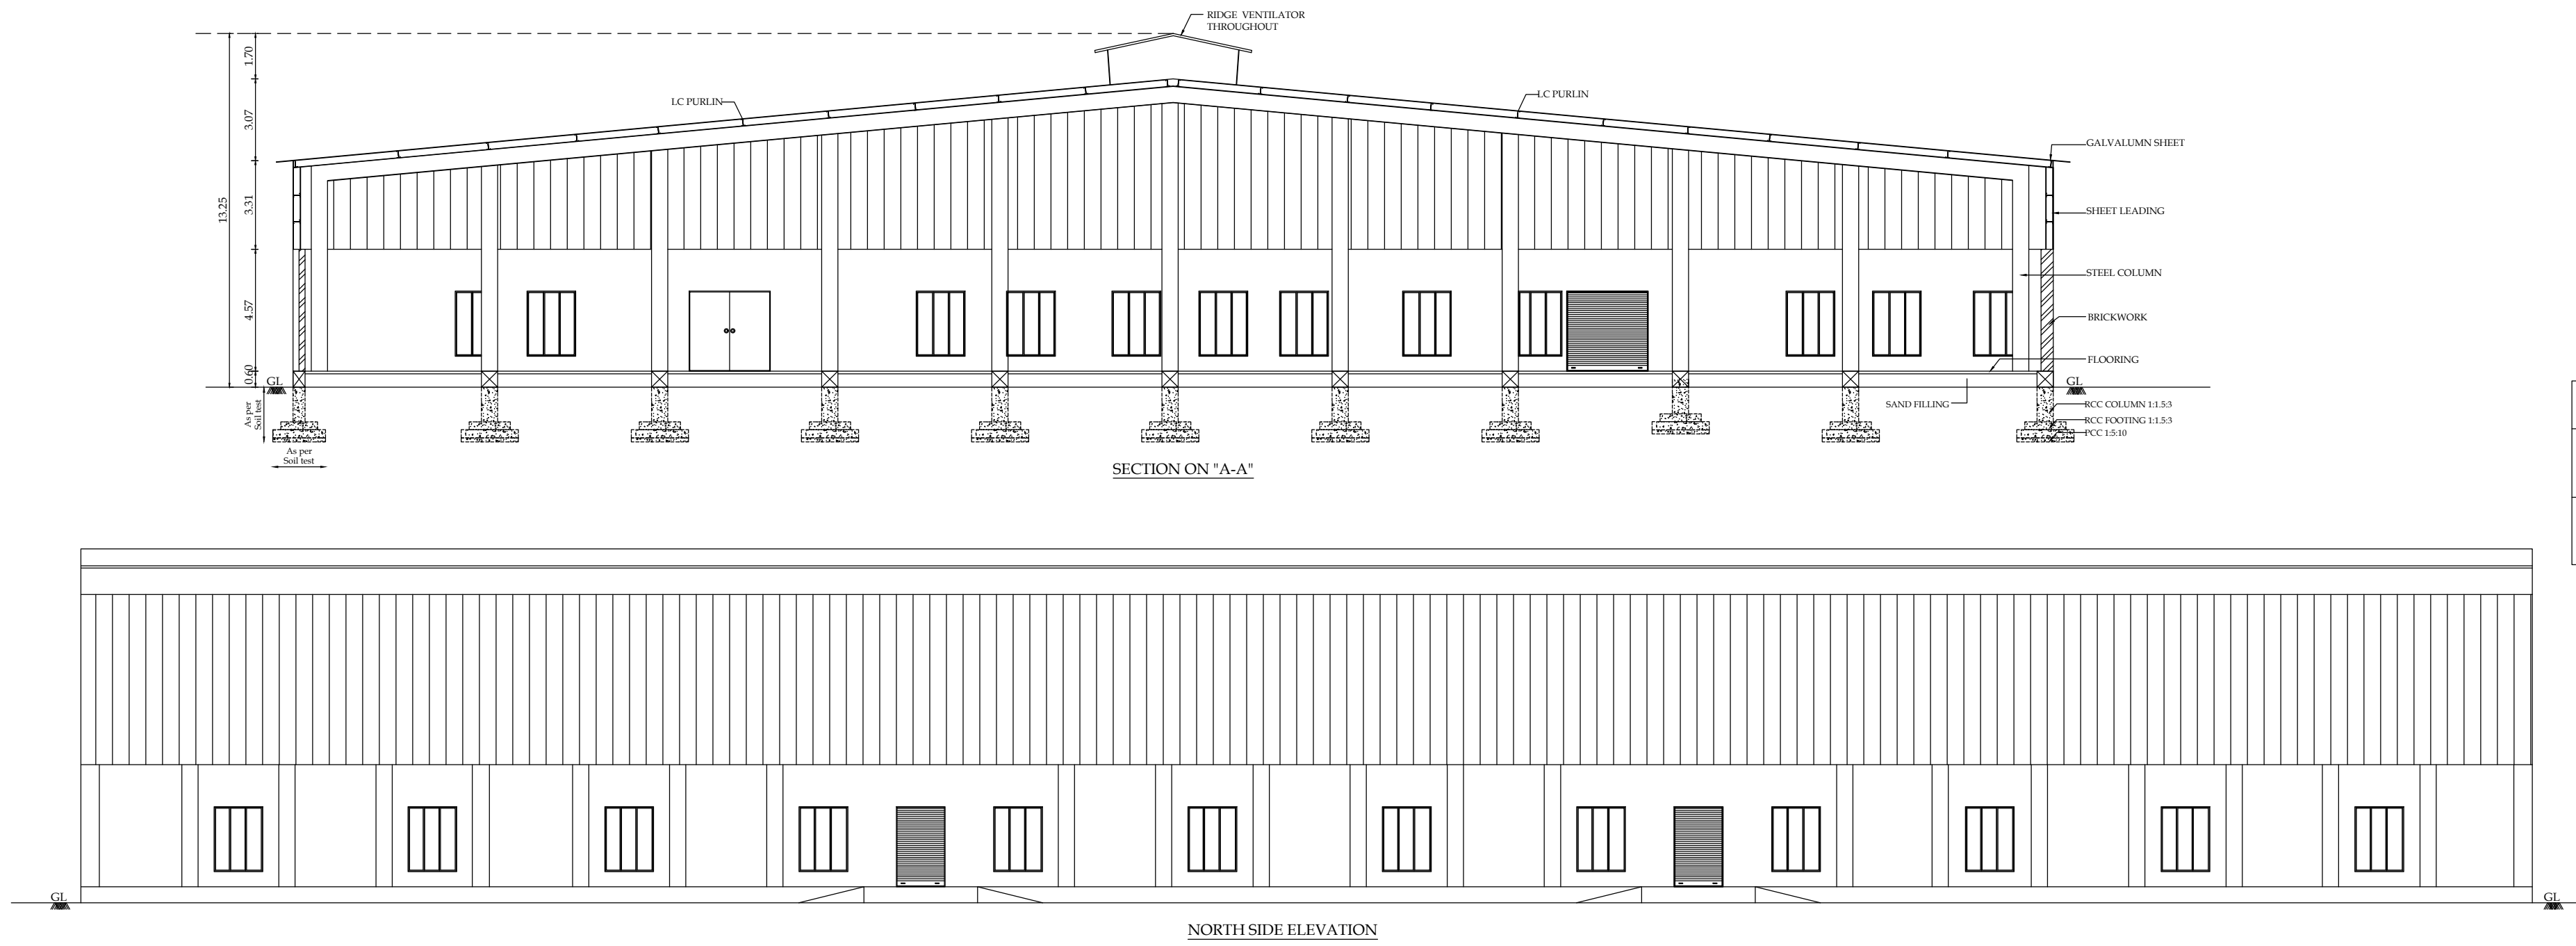

BLOCK-1 (GROUND FLOOR PLAN, SECTION, ELEVATION) Sheet No - 2/7

PLAN SHOWING THE PROPOSED INDUSTRIAL BUILDING (WOODEN TURNERS INDUSTRY, OTHER WOOD WORKS - GREEN) IN S.F.No. 152/60C, 153, 154, 244, 245/3, 152/60B, AT KURICHI VILLAGE, MADUKKARAI TALUK, COIMBATORE DISTRICT.

SCALE - 1:100

NOTE : ALL DIMENSIONS ARE IN METERS

N

AREA DETAILS						
Typical Block Name	Floor Name	Total Buildup Area	Non FSI Area Covered Parking	Deduction	Incidental Structural	INDUSTRIAL Total Covered Area
BLOCK-1	FLOOR-GROUND	6052.73	-	-	-	6052.73

- FIRE EXTINGUISHER - MULTY TYPE

HP DETAILS

- 1 - GRINDING MECHINE - 0.9m X 0.6m - 0.5 HP X 3 Nos = 1.5 HP
- 2 - CARVING MECHINE - 1.3m X 2.5m - 2 HP X 3 Nos = 6 HP
- 3 - LATHE - 12.5m X3.0 m - 2 HP X 2 Nos = 4 HP
- 4 - DRILING MECHINE - 2.5m X 1m - 2 HP X 2 Nos = 4 HP

Total HP - 15.5 HP

No. of Labours Required - 80 Persons

NAME	DESCRIPTION	SIZE
RS	ROOLING SHUTTER	1.83 X 3.00
FE	FIRE EXIT	1.83 X 3.00
ED	ENTRANCE DOOR	1.83 X 3.00
SE	SERVICE ENTRY	1.83 X 3.00
W3	WINDOW	1.83 X 2.44

MECHANICAL VENTILATION PROVIDED

M. D.

APPLICANT.

S. NAGAPRASAD, BE.,
Engineer Grade - II (REG.)
Coimbatore LPA/RE/G6-II/19/03/003,
16A2, Aruna Statue to Hesar Road,
Behind Taj Vivanta,
Coimbatore-45, Pin: 0422-4274945.


ARCHITECT.

PREYADARSHI S
REG.No: SE-00047621/GR-HSE
16A1, Hesar Road, Aruna Statue,
Behind Taj Vivanta, Coimbatore-641 018.
PIN: 96130 09074
E-MAIL:info@smag.com

STRUCTURAL.

S. NAGAPRASAD, BE.,
Engineer Grade - II (REG.)
Coimbatore LPA/RE/G6-II/19/03/003,
16A2, Aruna Statue to Hesar Road,
Behind Taj Vivanta,
Coimbatore-45, Pin: 0422-4274945.

LBS/ENGINEERS

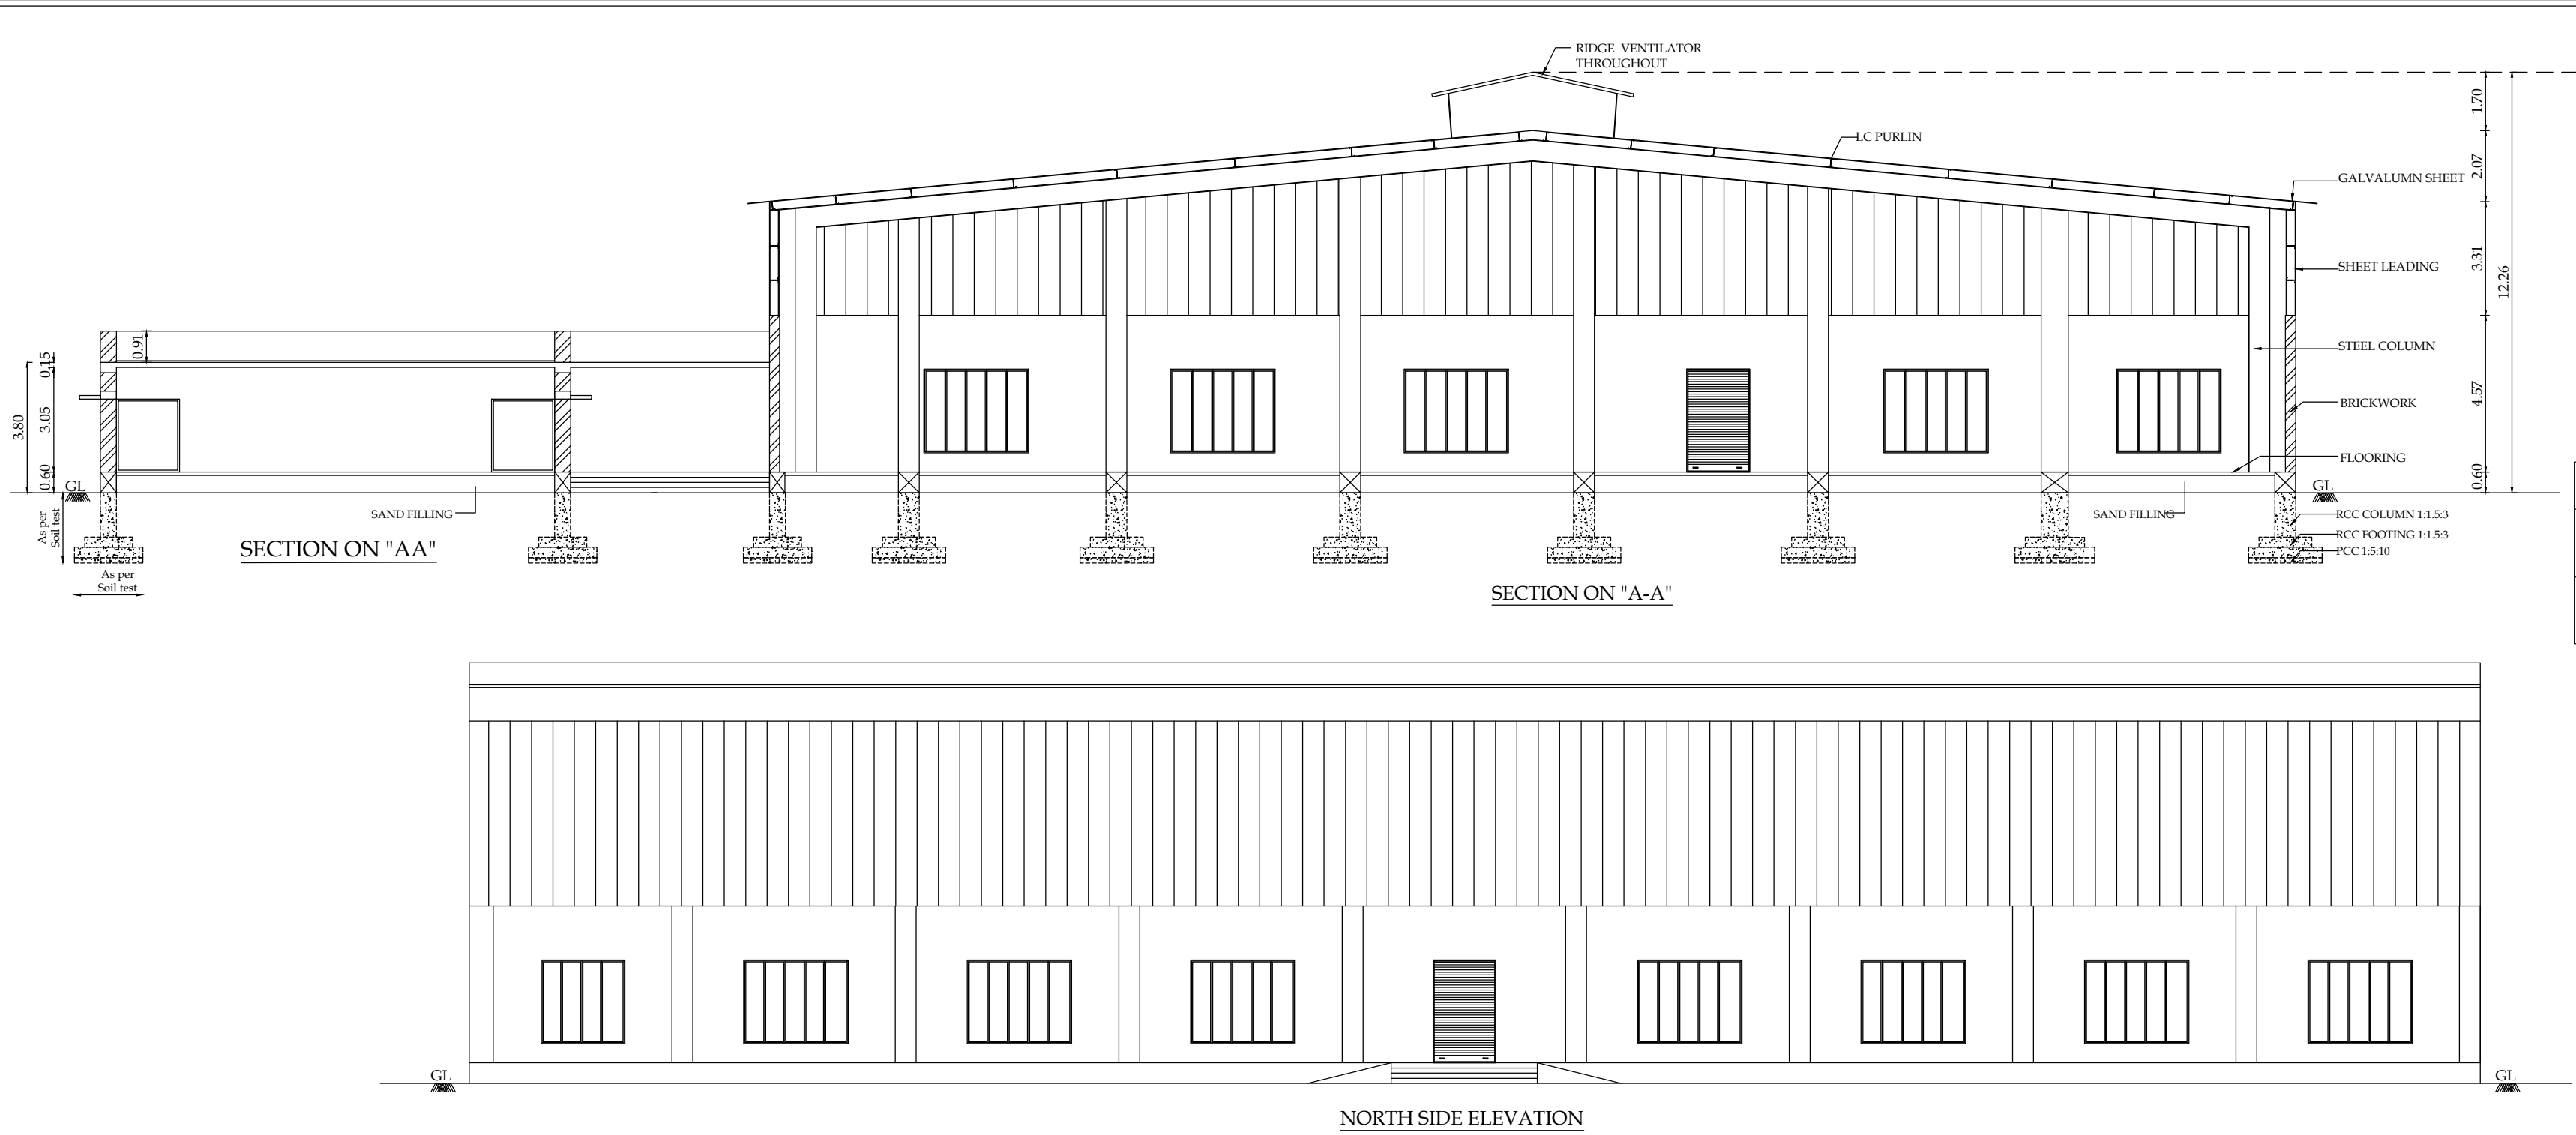

BLOCK-2 (GROUND FLOOR PLAN, SECTION, ELEVATION)

Sheet No - 3/7

PLAN SHOWING THE PROPOSED INDUSTRIAL BUILDING (WOODEN TURNERS INDUSTRY, OTHER WOOD WORKS - GREEN) IN S.F.No. 152/60C, 153, 154, 244, 245/3, 152/60B, AT KURICHI VILLAGE, MADUKKARAI TALUK, COIMBATORE DISTRICT.

SCALE - 1:100

NOTE : ALL DIMENSIONS ARE IN METERS

N


AREA DETAILS						
Typical Block Name	Floor Name	Total Buildup Area	Non FSI Area Covered Parking	Deduction	Incidental Structural	INDUSTRIAL Total Covered Area
BLOCK-2	FLOOR-GROUND	2998.31	-	-	-	2998.31



- FIRE EXTINGUISHER

- MULTY TYPE

NAME	DESCRIPTION	SIZE
RS	ROOFING SHUTTER	1.83 X 3.00
FE	FIRE EXIT	1.83 X 3.00
ED	ENTRANCE DOOR	1.83 X 3.00
SE	SERVICE ENTRY	1.83 X 3.00
W3	WINDOW	3.00 X 2.44
D1	DOOR	1.83 X 2.13
W1	WINDOW	1.22 x 2.44
MECHANICAL VENTILATION PROVIDED		


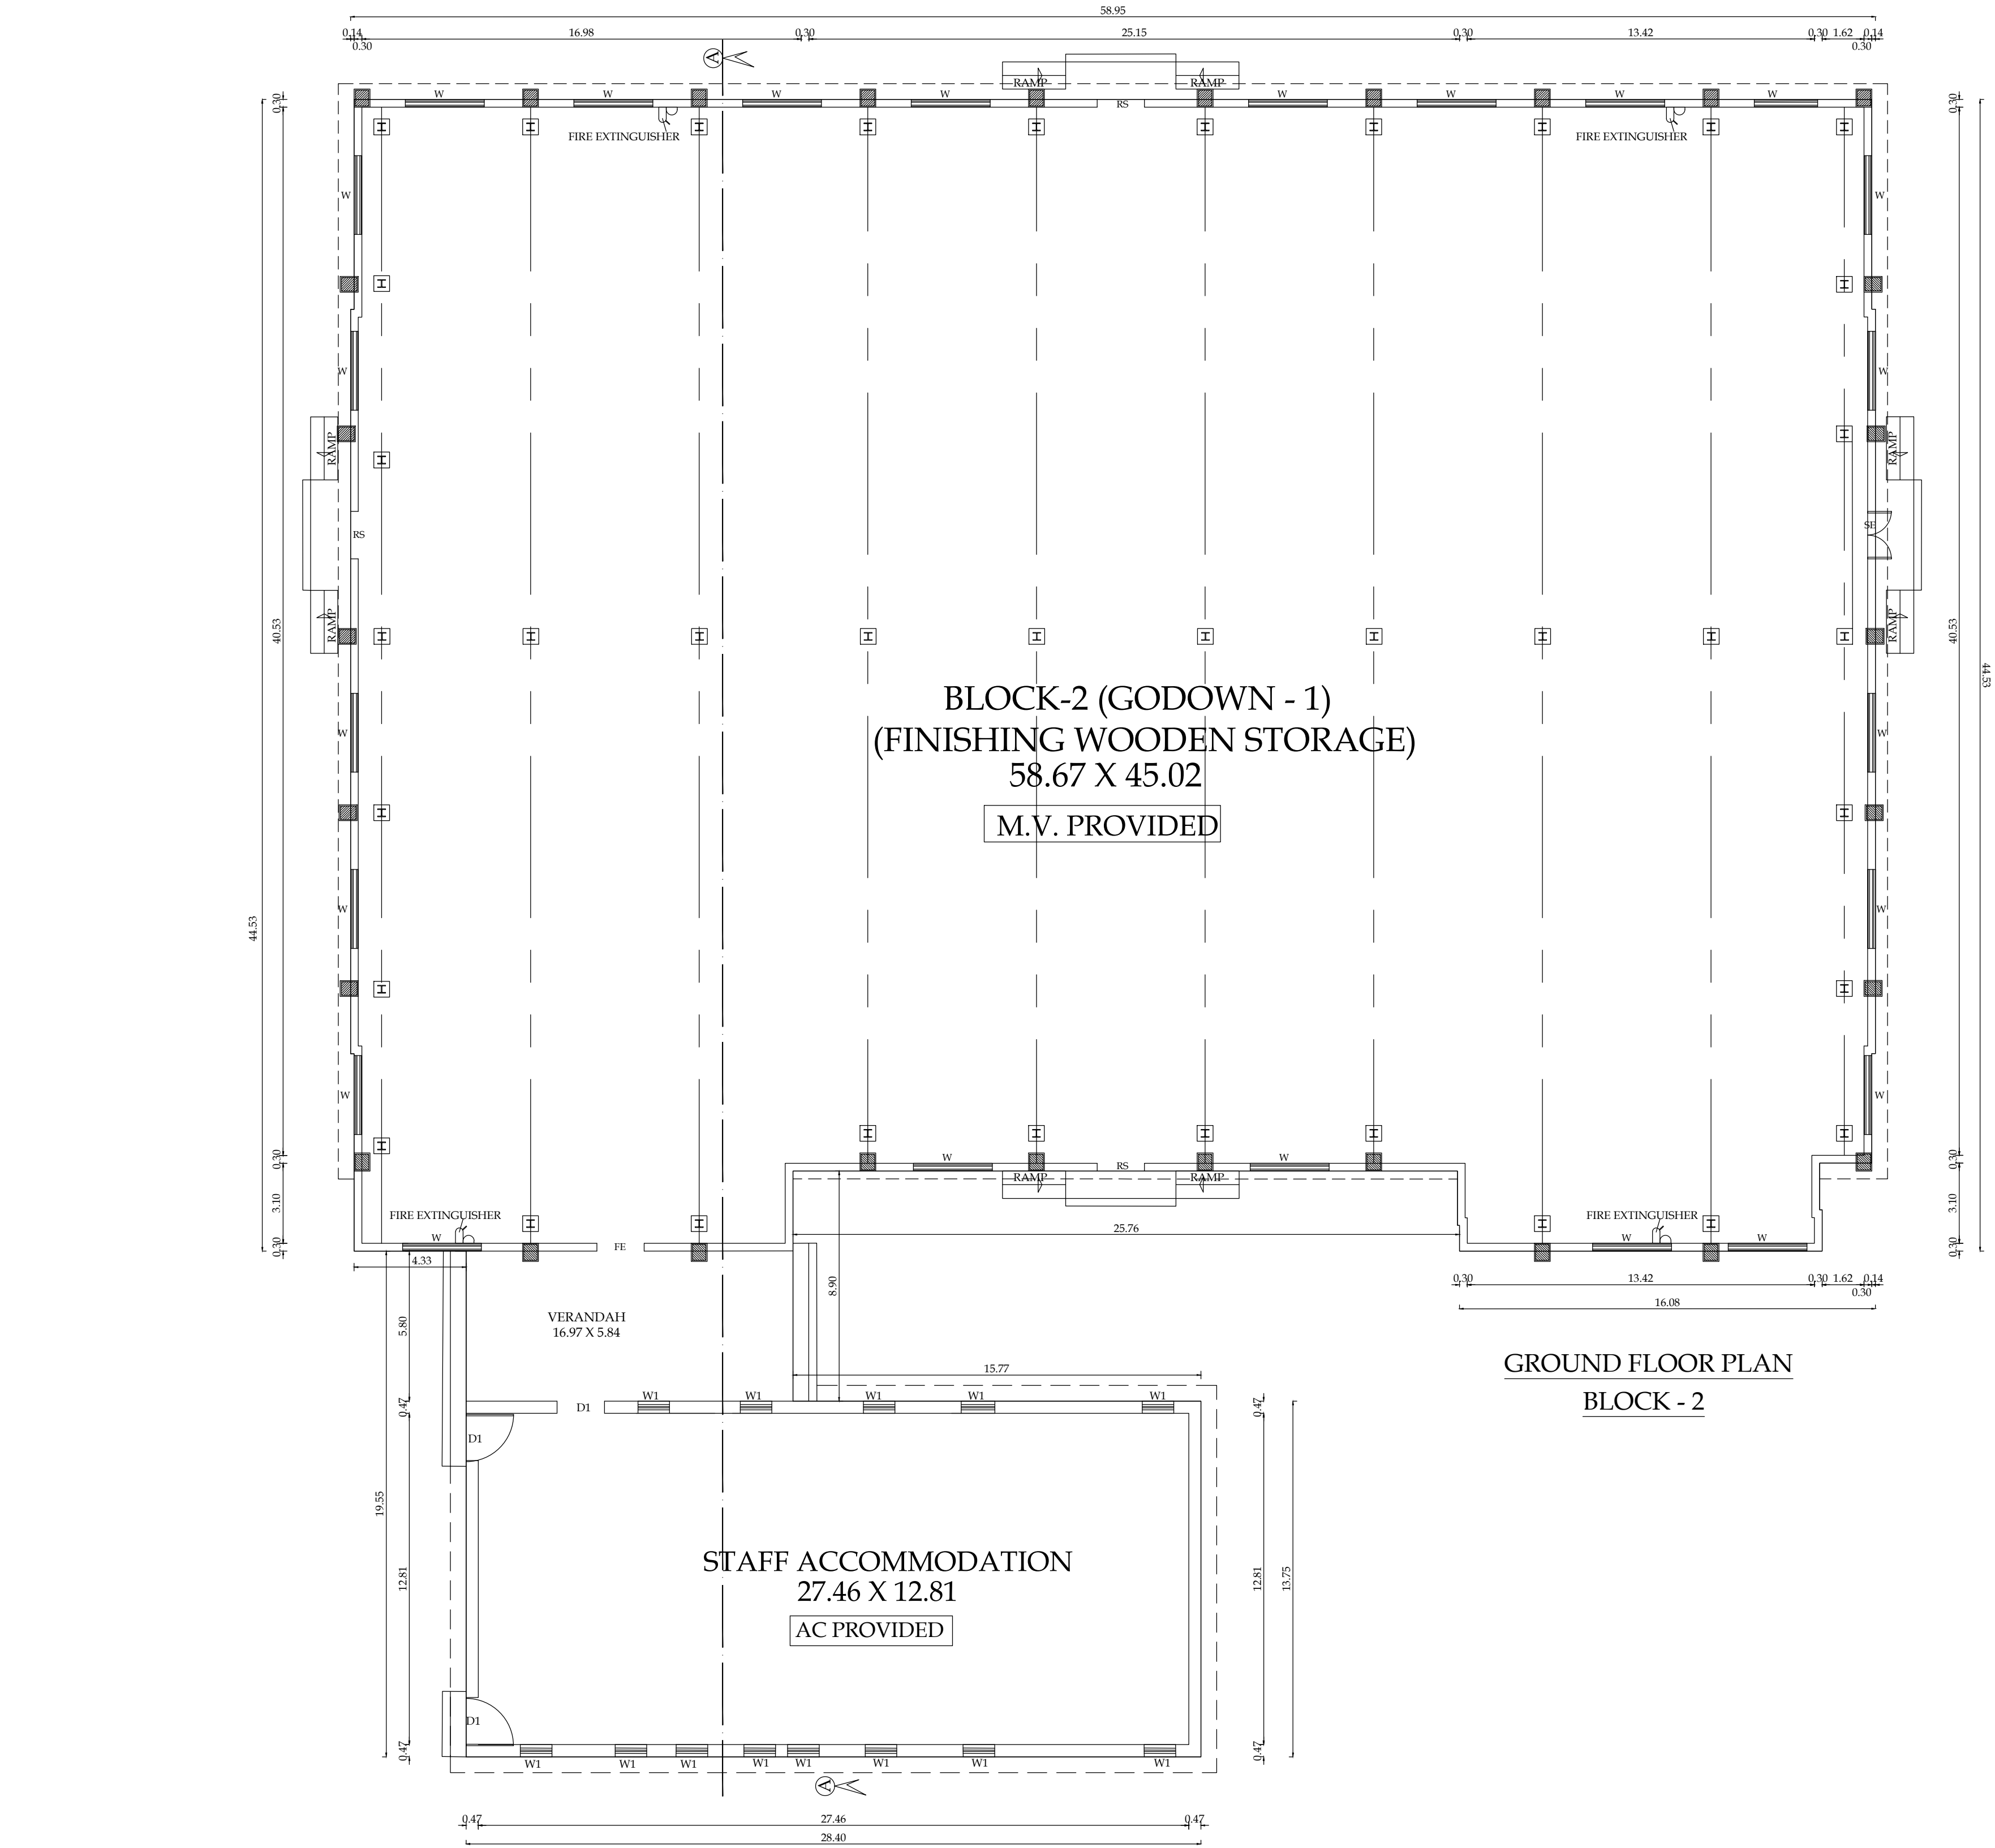


APPLICANT.

ARCHITECT.

STRUCTURAL.

LBS/ENGINEERS

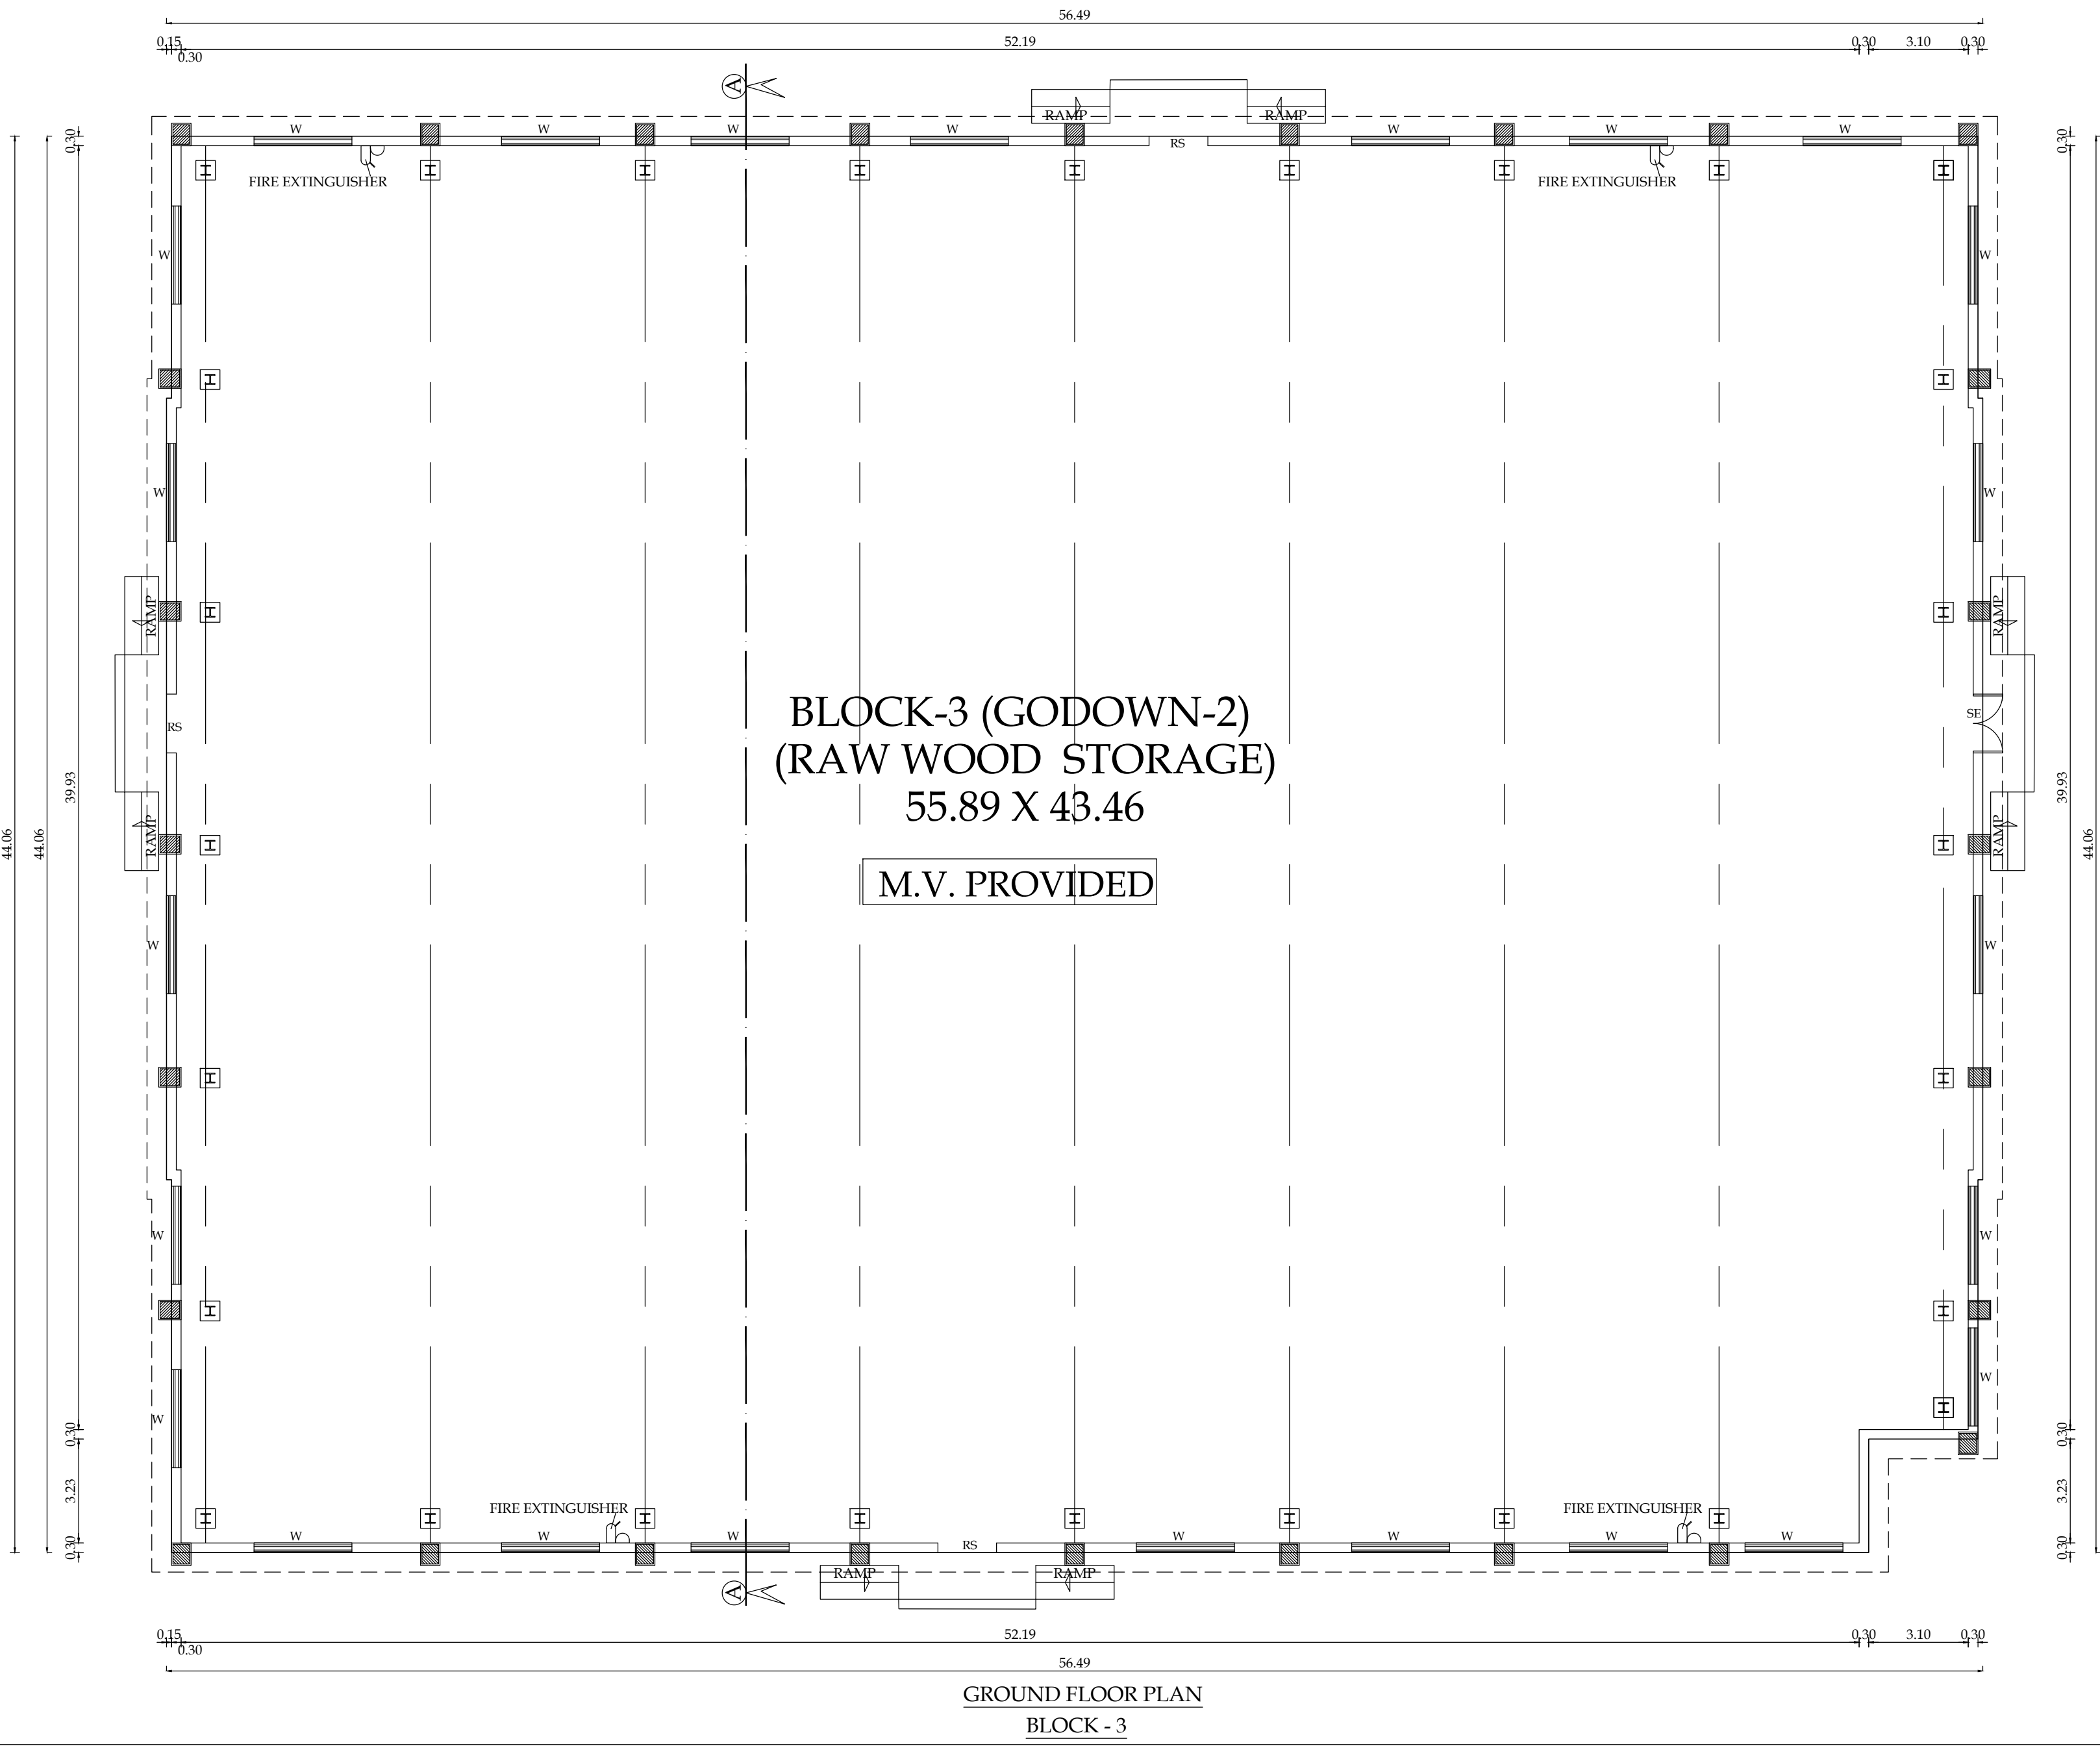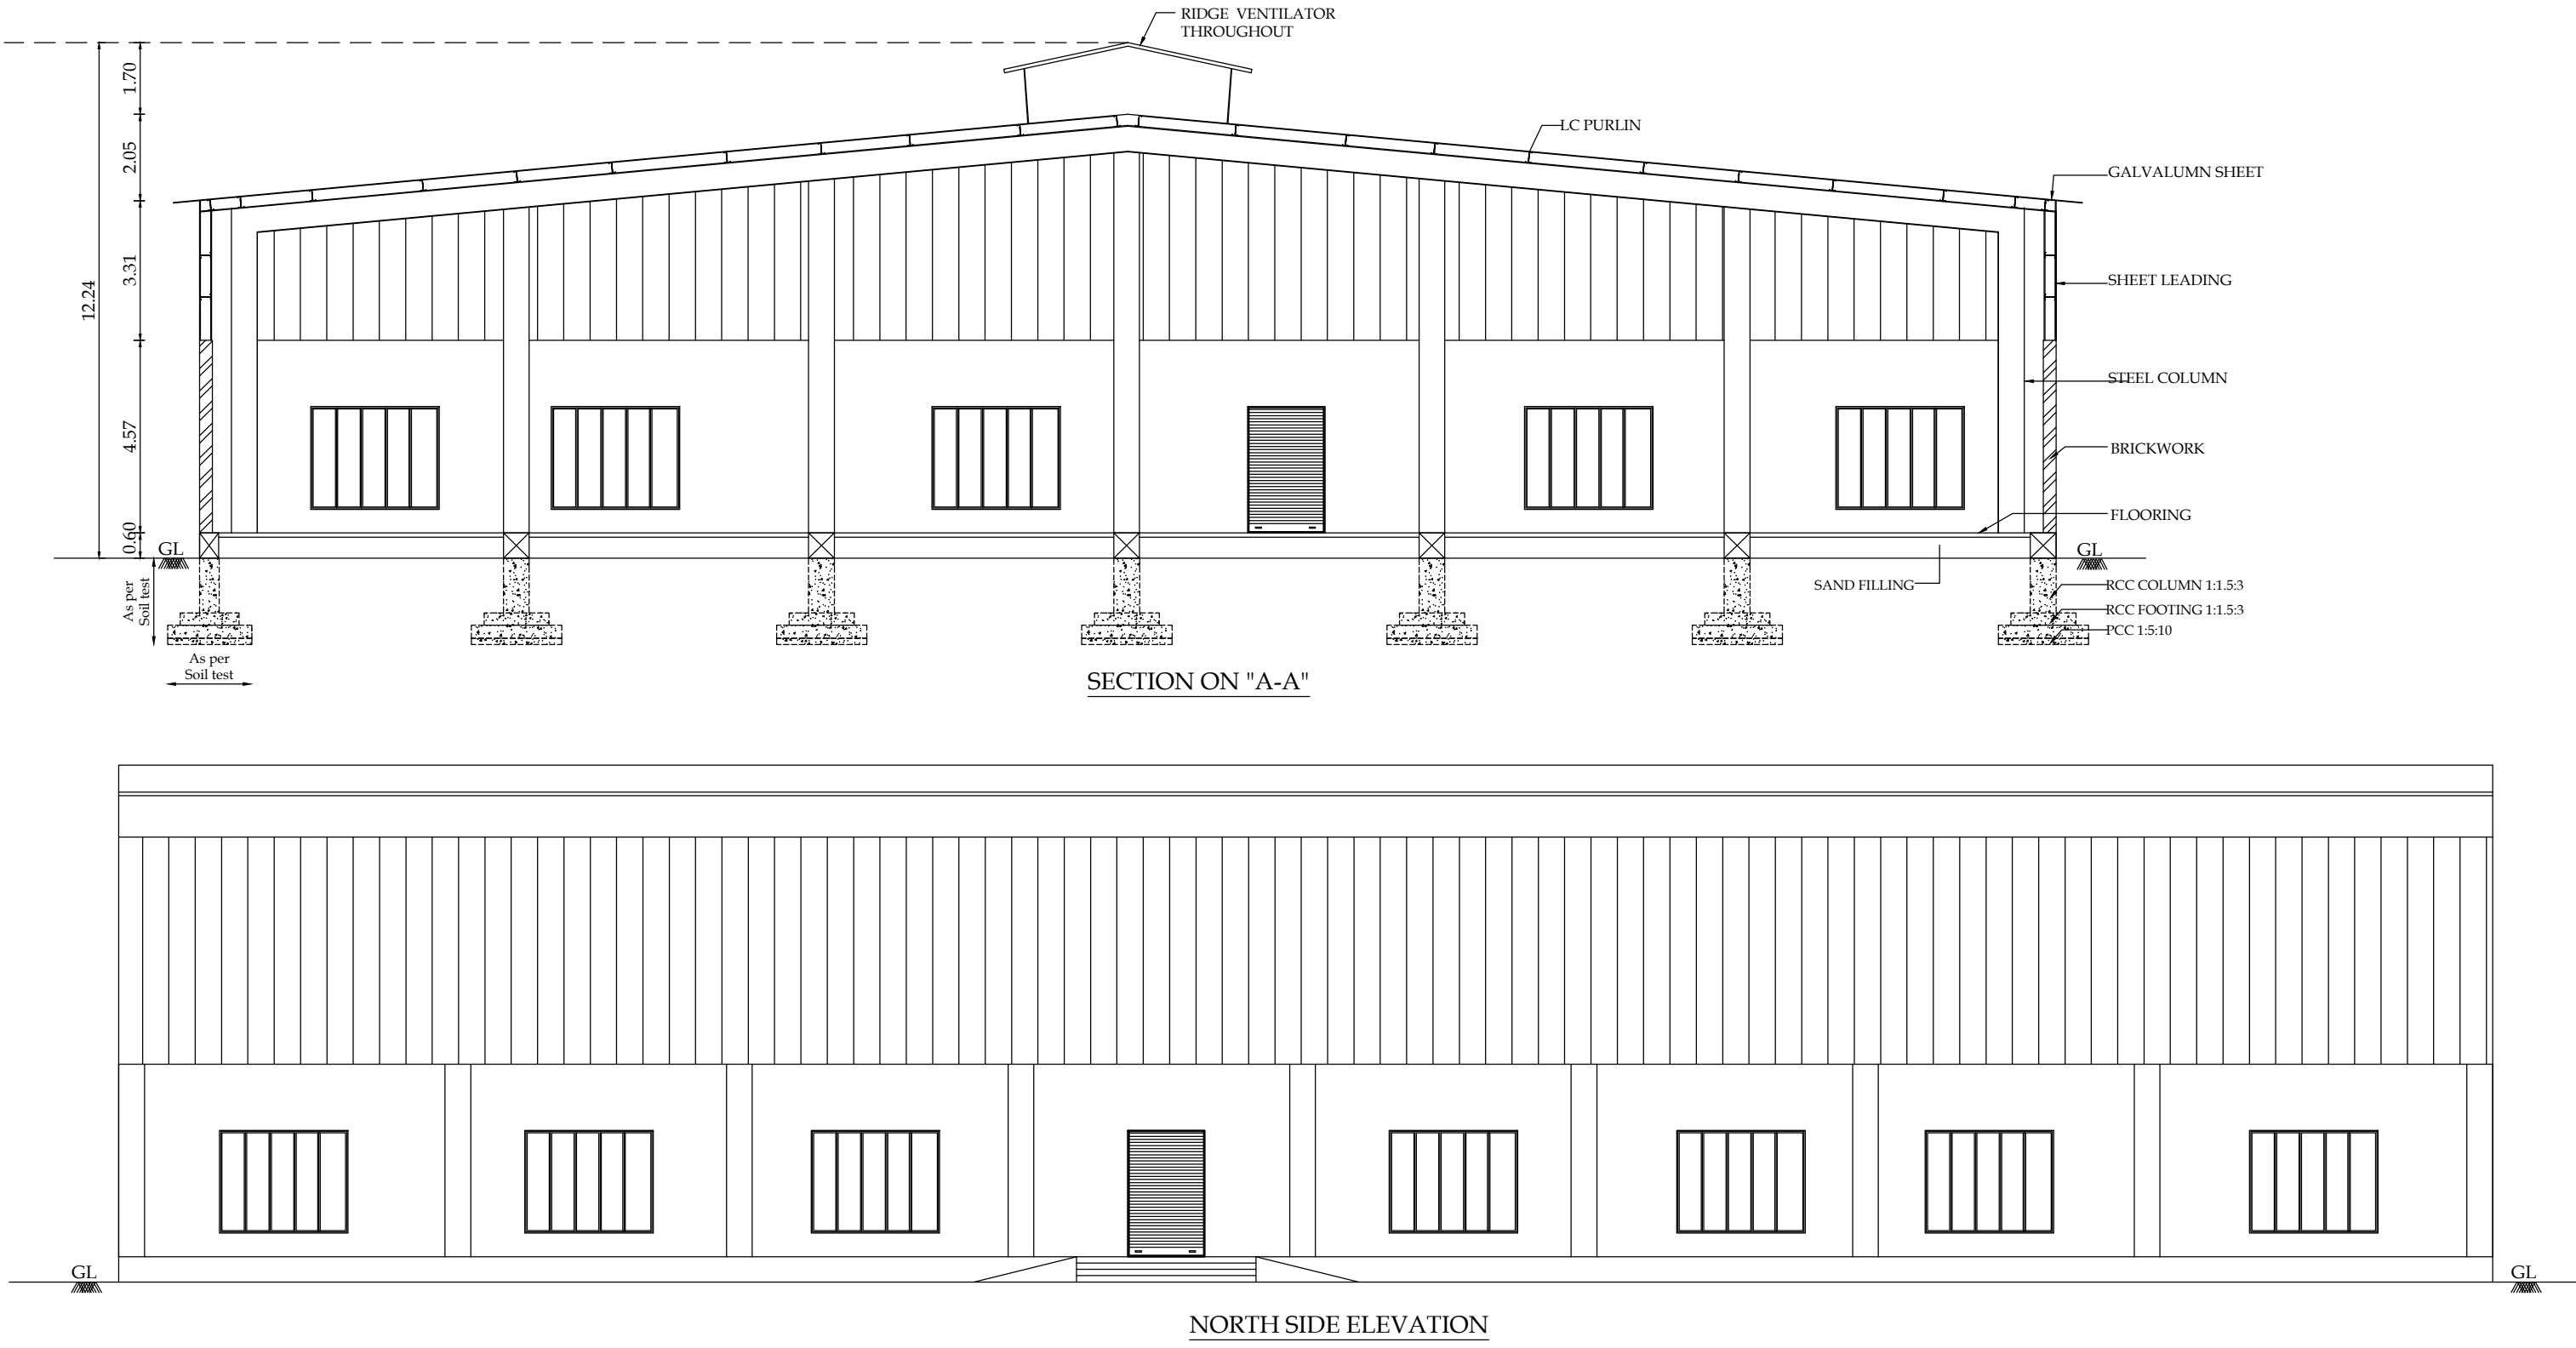

BLOCK-3 (GROUND FLOOR PLAN, SECTION, ELEVATION)	Sheet No - 4/7
PLAN SHOWING THE PROPOSED INDUSTRIAL BUILDING (WOODEN TURNERS INDUSTRY, OTHER WOOD WORKS - GREEN) IN S.F.No. 152/60C, 153, 154, 244, 245/3, 152/60B, AT KURICHI VILLAGE, MADUKKARAI TALUK, COIMBATORE DISTRICT.	
SCALE - 1:100	N
NOTE : ALL DIMENSIONS ARE IN METERS	

AREA DETAILS						
Typical Block Name	Floor Name	Total Buildup Area	Non FSI Area Covered Parking	Deduction	Incidental Structural	INDUSTRIAL Total Covered Area
BLOCK-3	FLOOR-GROUND	2470.73	-	-	-	2470.73

- FIRE EXTINGUISHER

- MULTY TYPE

NAME	DESCRIPTION	SIZE
RS	ROOILING SHUTTER	1.83 X 3.00
FE	FIRE EXIT	1.83 X 3.00
ED	ENTRANCE DOOR	1.83 X 3.00
SE	SERVICE ENTRY	1.83 X 3.00
W3	WINDOW	3.00 X 2.44
MECHANICAL VENTILATION PROVIDED		

S. Nagaprasad

APPLICANT.

S. Nagaprasad
S. NAGAPRASAD, BE.
Engineer Grade - II (RE),
Coimbatore LPA/REG/68-II/D/03/003,
16A2, Anna Statue to Hosur Road,
Behind Taj Viceroy Coimbatore-641 018,
Coimbatore-16, Ph: 9422-42745-45.



ARCHITECT.

S. Preyadarshil S
PREYADARSHIL S
REG No: SE-1004/2021 (06-188)
16A1, Hazur Road, Anna Statue
Behind Taj Viceroy Coimbatore-641 018,
Ph: 98430 09974
E-MAIL: info@snagap.com

STRUCTURAL.

S. Nagaprasad
S. NAGAPRASAD, BE.
Engineer Grade - II (RE),
Coimbatore LPA/REG/68-II/D/03/003,
16A2, Anna Statue to Hosur Road,
Behind Taj Viceroy Coimbatore-641 018,
Coimbatore-16, Ph: 9422-42745-45.

LBS/ENGINEERS

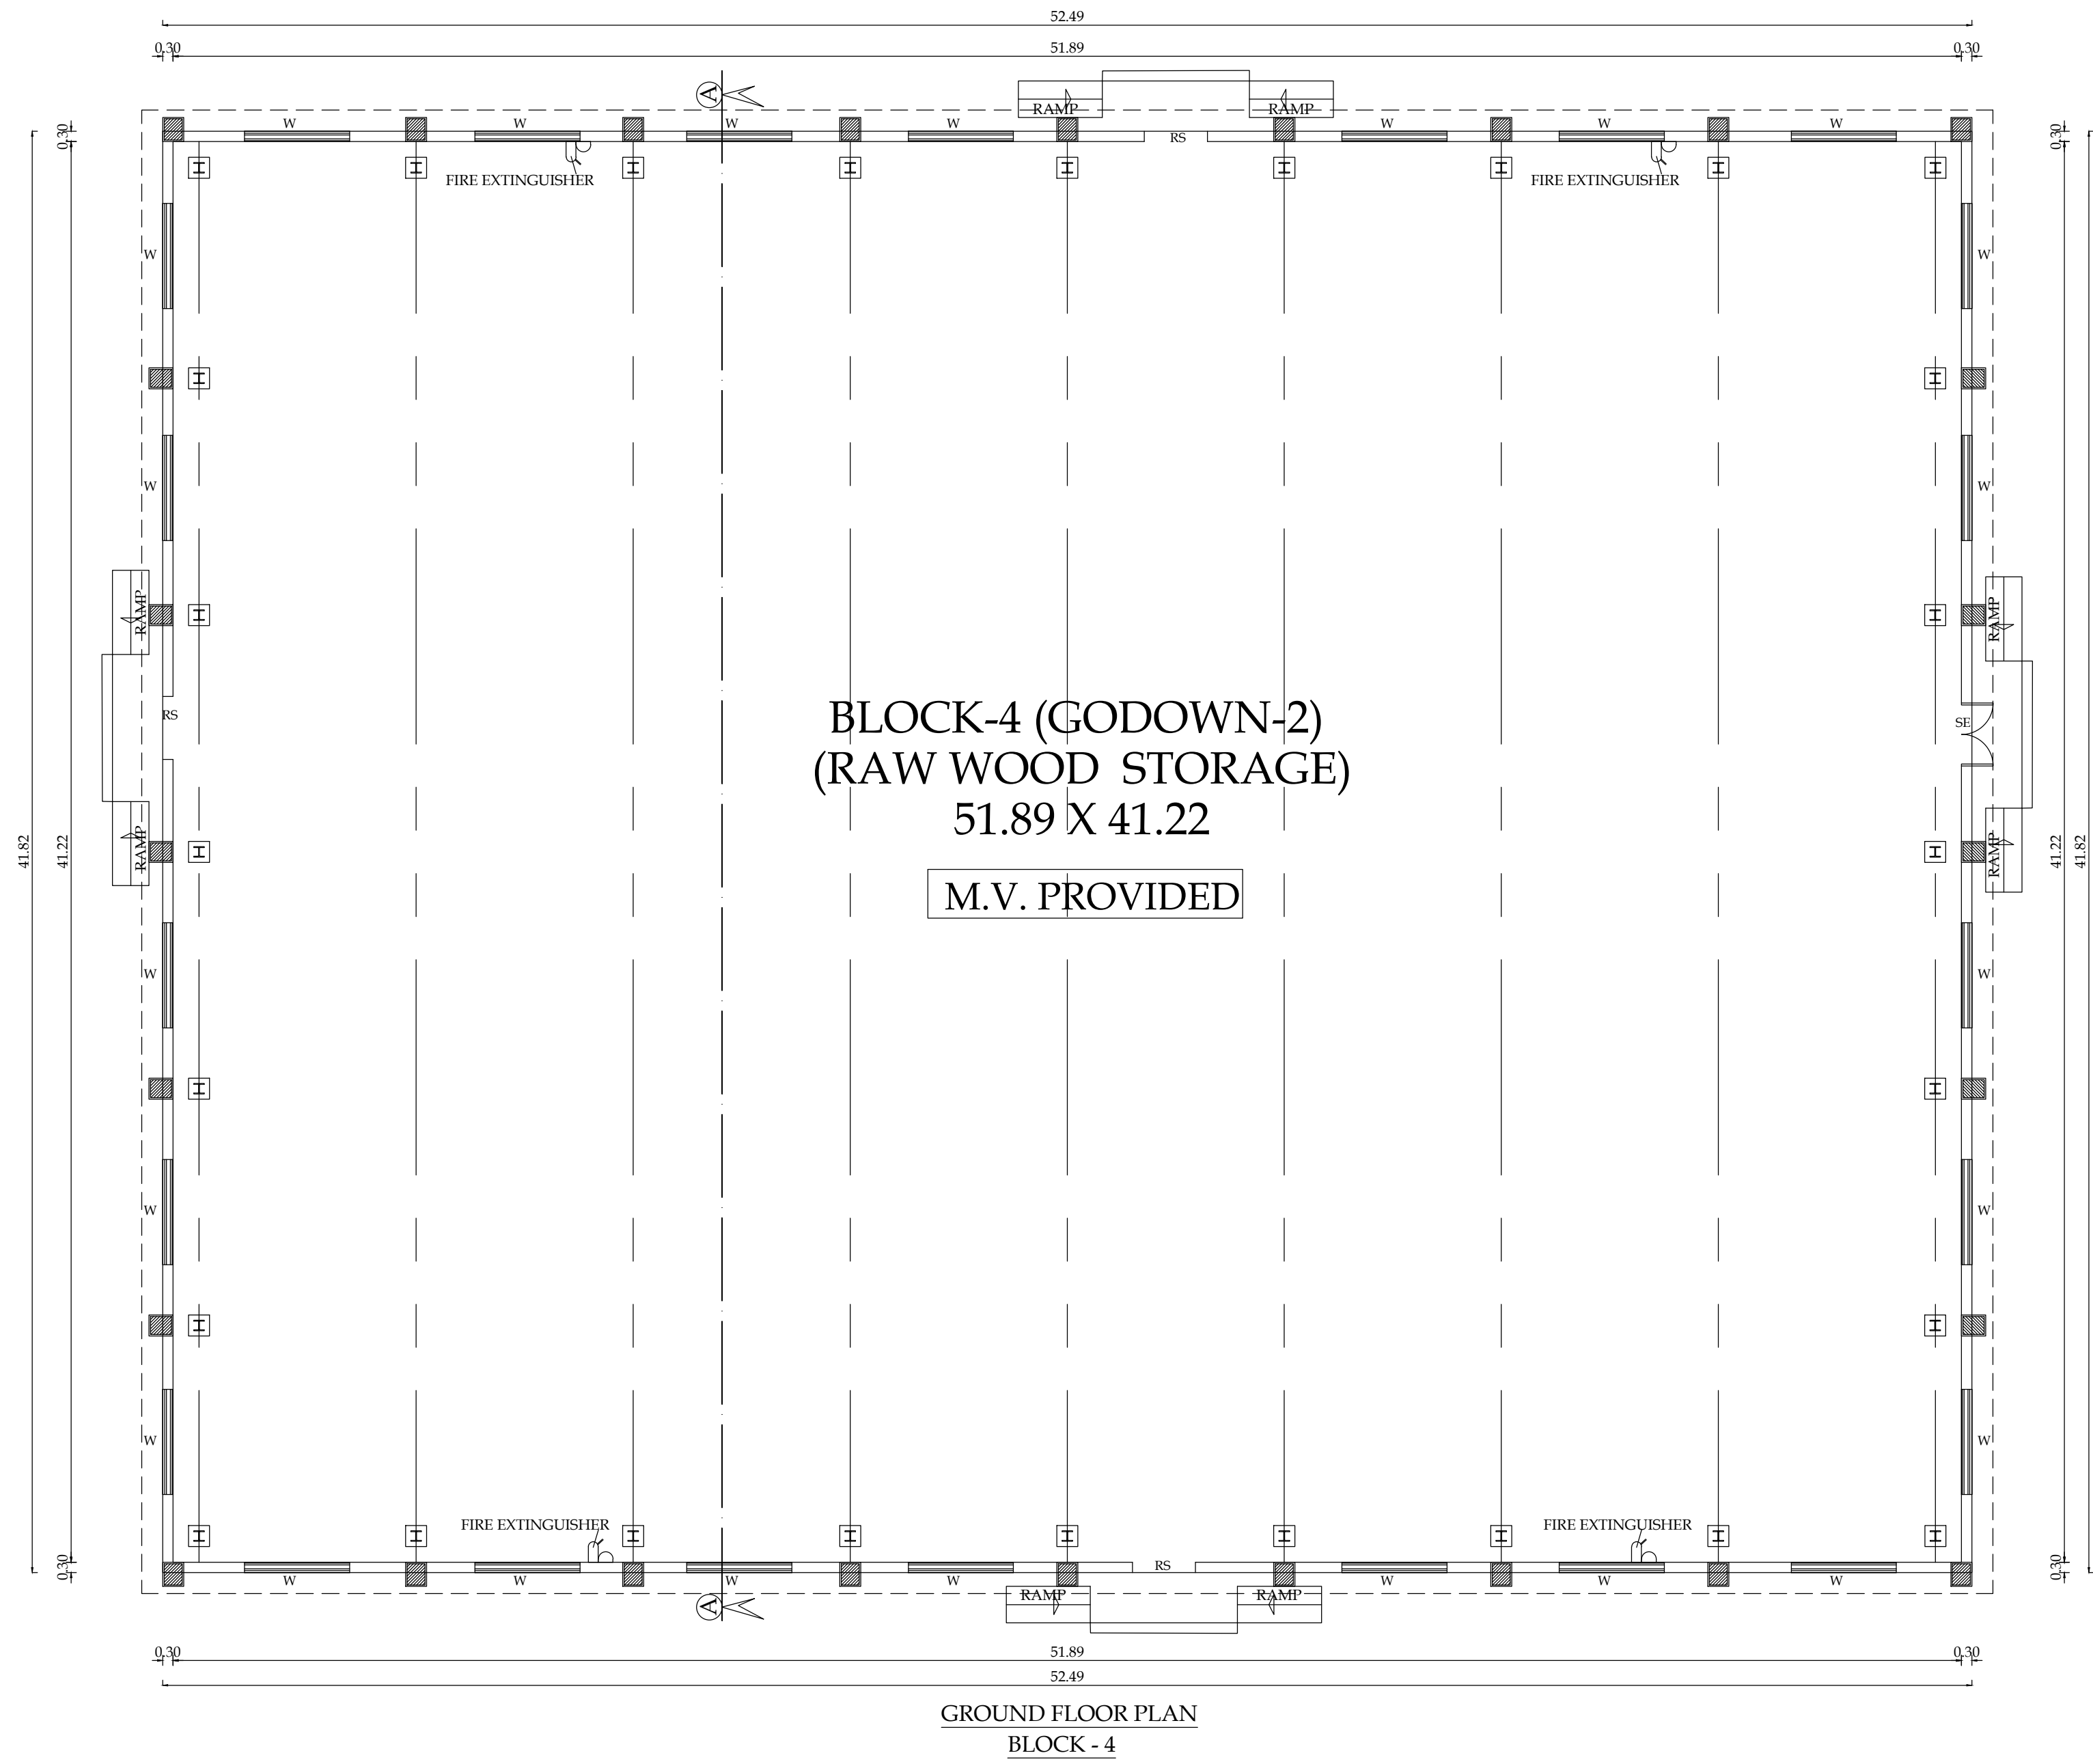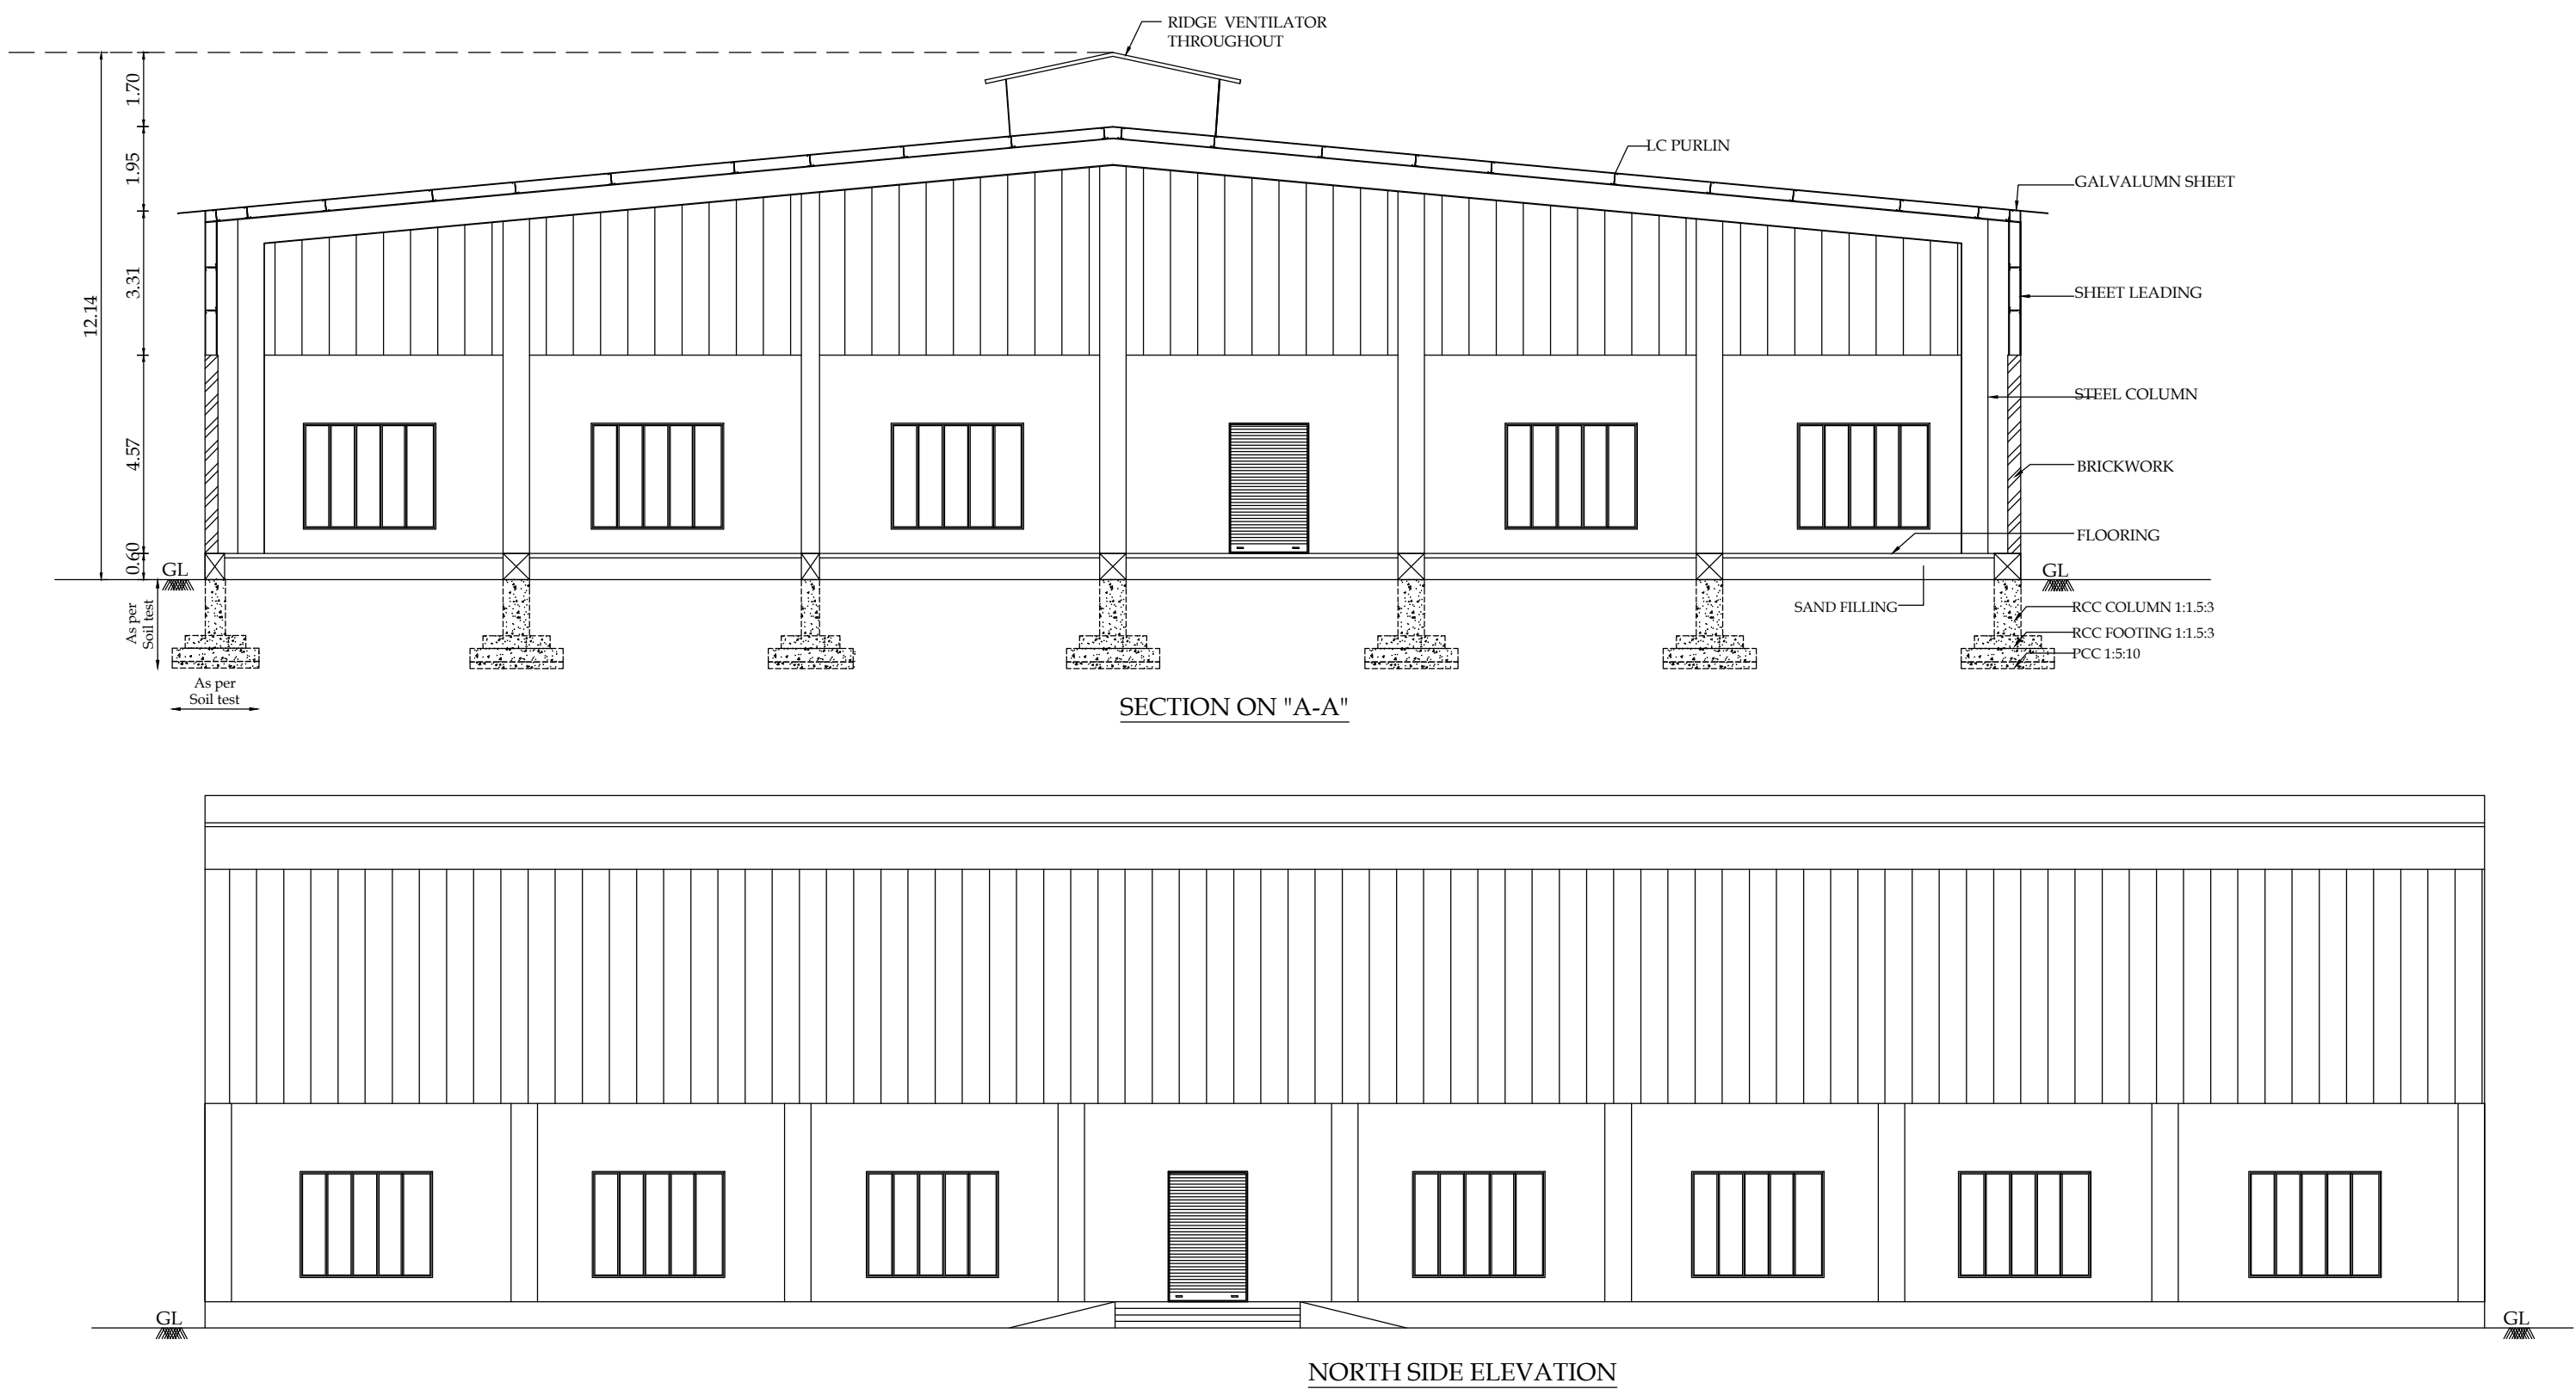

BLOCK-4 (GROUND FLOOR PLAN, SECTION, ELEVATION)

Sheet No - 5/7

PLAN SHOWING THE PROPOSED INDUSTRIAL BUILDING (WOODEN TURNERS INDUSTRY, OTHER WOOD WORKS - GREEN) IN S.F.No. 152/60C, 153, 154, 244, 245/3, 152/60B, AT KURICHI VILLAGE, MADUKKARAI TALUK, COIMBATORE DISTRICT.

SCALE - 1:100
NOTE :
ALL DIMENSIONS ARE IN METERS



AREA DETAILS

Typical Block Name	Floor Name	Total Buildup Area	Non FSI Area Covered Parking	Deduction	Incidental Structural	INDUSTRIAL Total Covered Area
BLOCK-4	FLOOR-GROUND	2195.02	-	-	-	2195.02

- FIRE EXTINGUISHER - MULTY TYPE

NAME	DESCRIPTION	SIZE
RS	ROOLING SHUTTER	1.83 X 3.00
FE	FIRE EXIT	1.83 X 3.00
ED	ENTRANCE DOOR	1.83 X 3.00
SE	SERVICE ENTRY	1.83 X 3.00
W3	WINDOW	3.00 X 2.44
MECHANICAL VENTILATION PROVIDED		

M. D.

APPLICANT.

S. NAGAPRASAD, BE.,
Engineer Grade - II (RE),
Coimbatore LPA/RE/GS-II/15/05/003,
16A2, Anna Statue to Hosur Road,
Behind Taj Viveris,
Coimbatore-16, Pin: 0422-4274045.


ARCHITECT.

PREYADARSHI S
REG.No. SE-1004/001/08-REB
16A1, Hosur Road, Anna Statue,
Behind Taj Viveris, Coimbatore-641 018.
Pin: 64130 09974
E-MAIL: info@imgg.com

STRUCTURAL.


S. NAGAPRASAD, BE.,
Engineer Grade - II (RE),
Coimbatore LPA/RE/GS-II/15/05/003,
16A2, Anna Statue to Hosur Road,
Behind Taj Viveris,
Coimbatore-16, Pin: 0422-4274045.

LBS/ENGINEERS




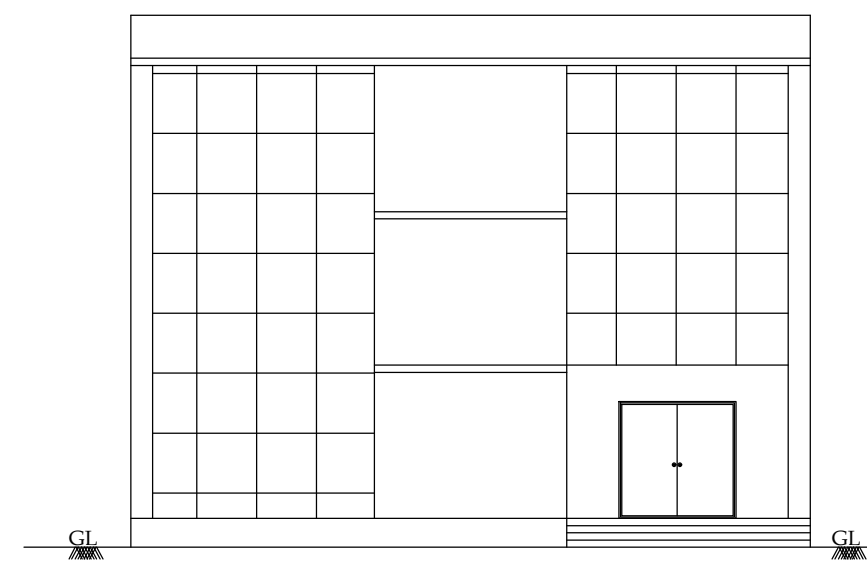


EAST SIDE ELEVATION


NAME	DESCRIPTION	SIZE
ED	ENTRANCE DOOR	2.44 X 2.13
D	DOOR	1.83 X 2.13
D1	DOOR	0.91 X 2.13
LD	LIFT DOOR	0.91 X 2.44
FW	FRENCH WINDOW	1.00 X 2.13
V	VENTILATOR	1.22 X 0.61

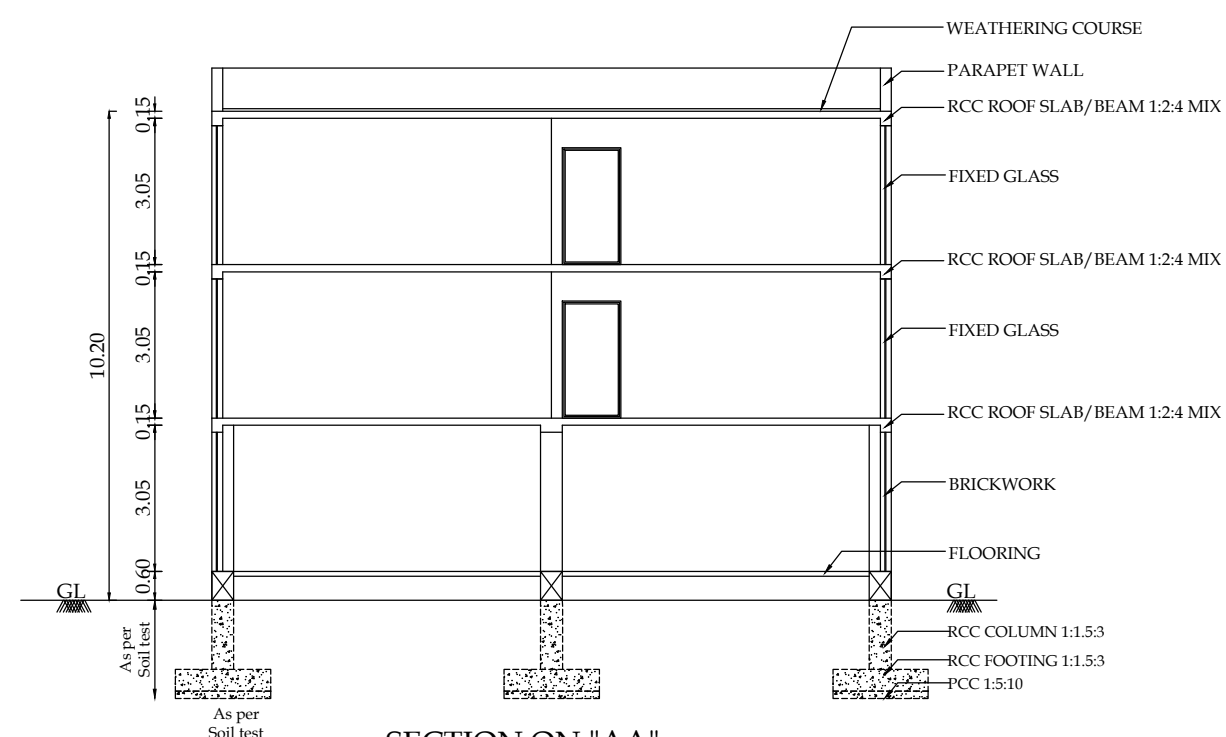

SECTION ON "AA"

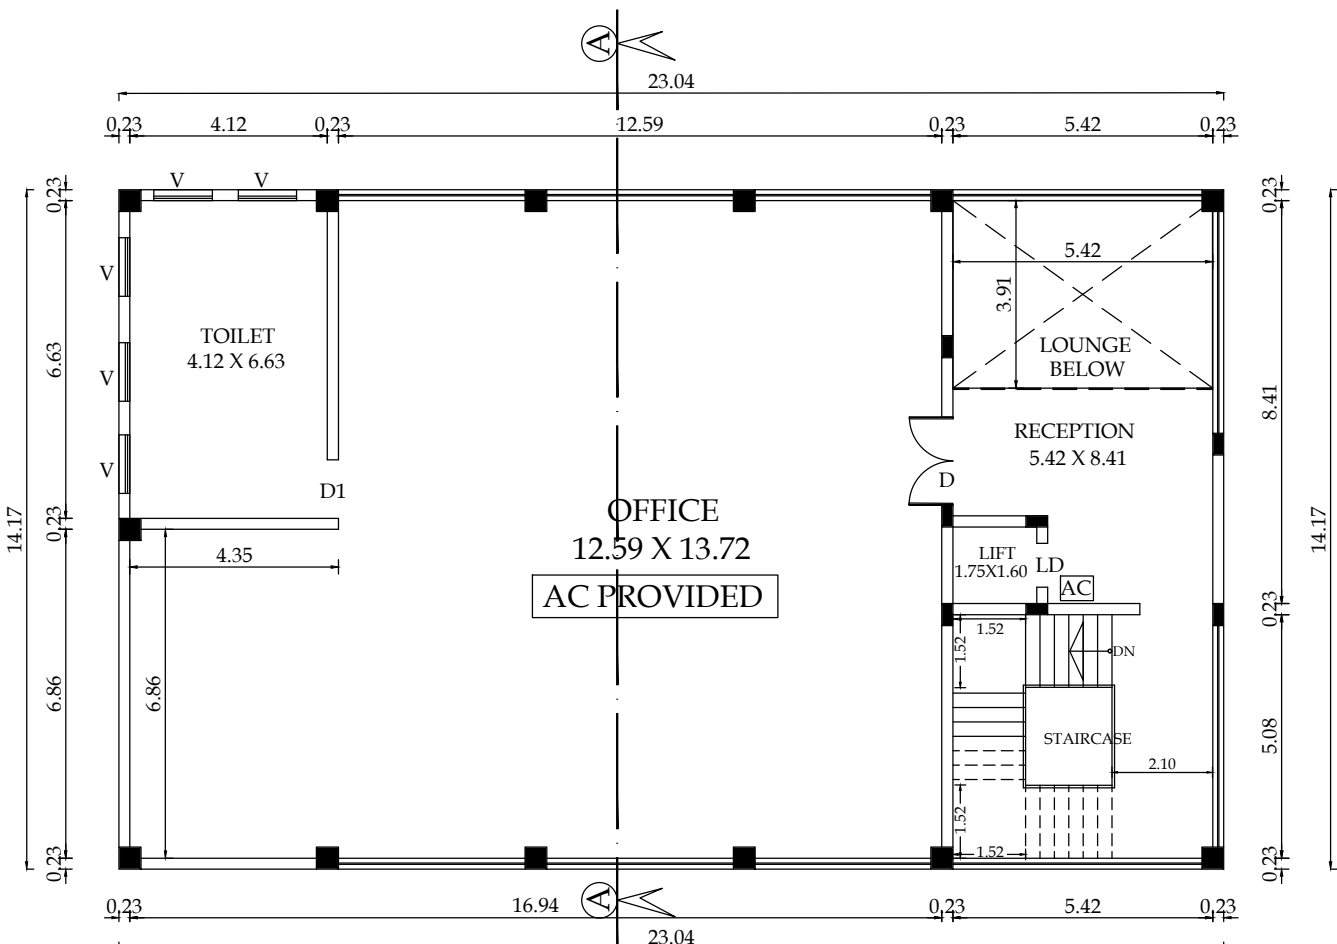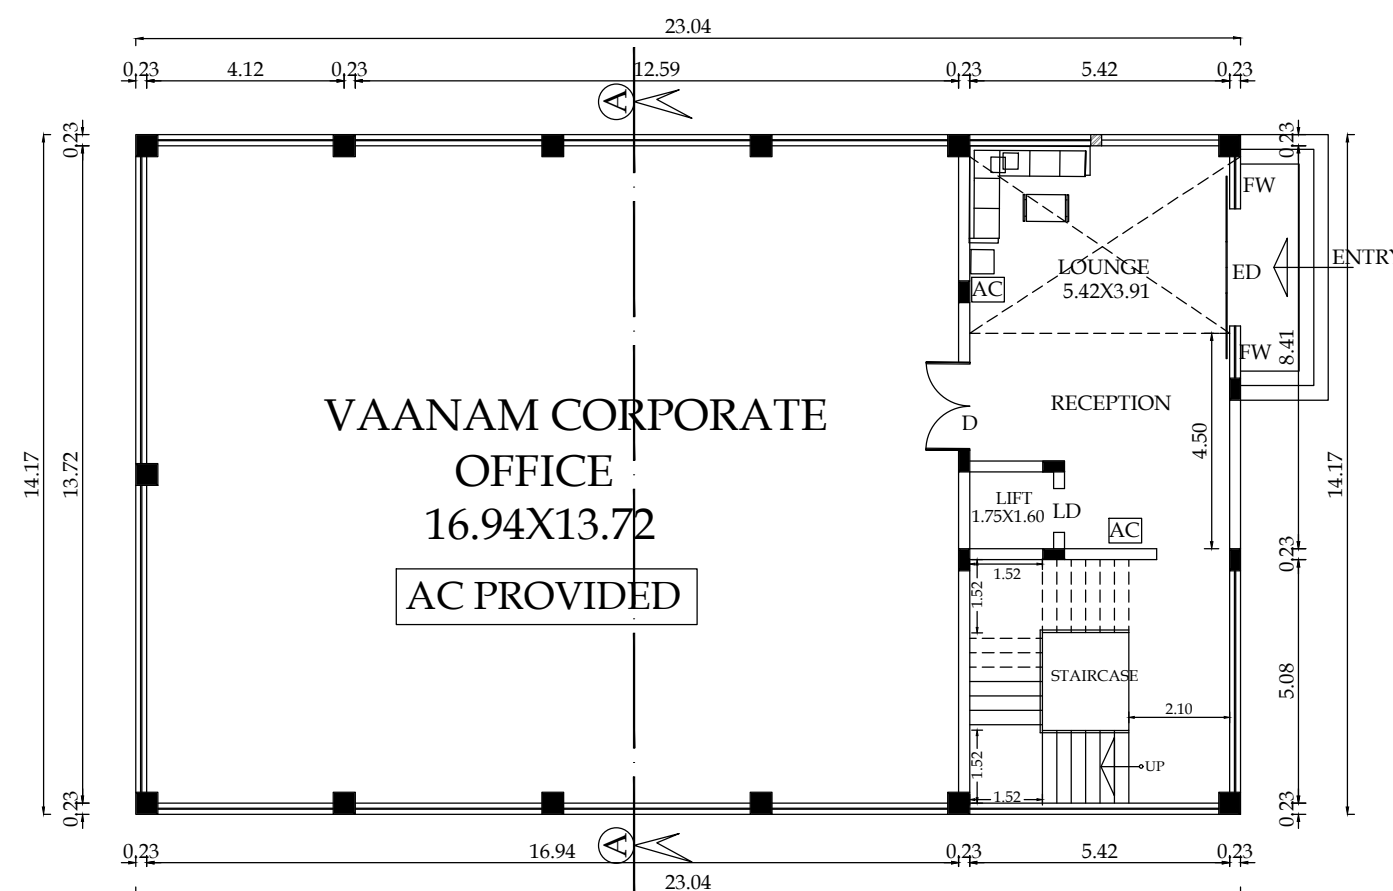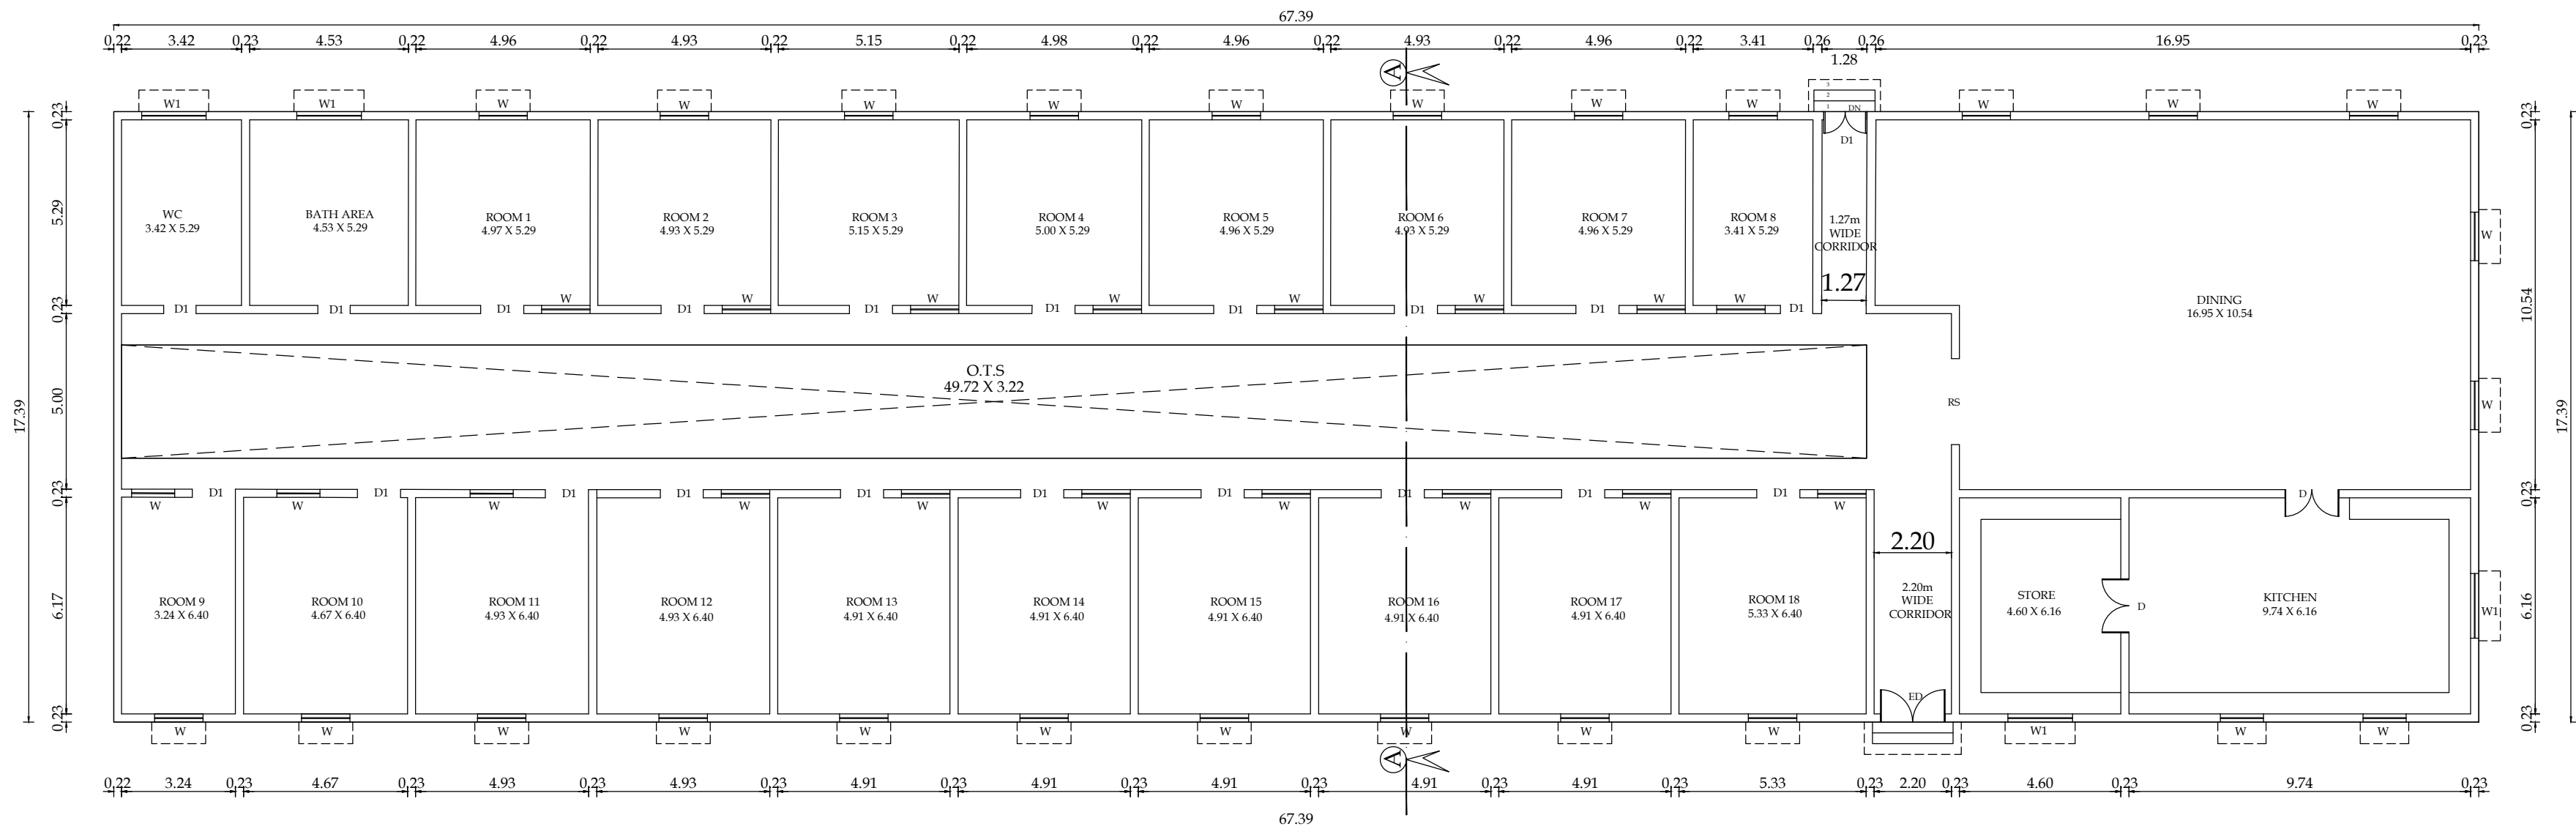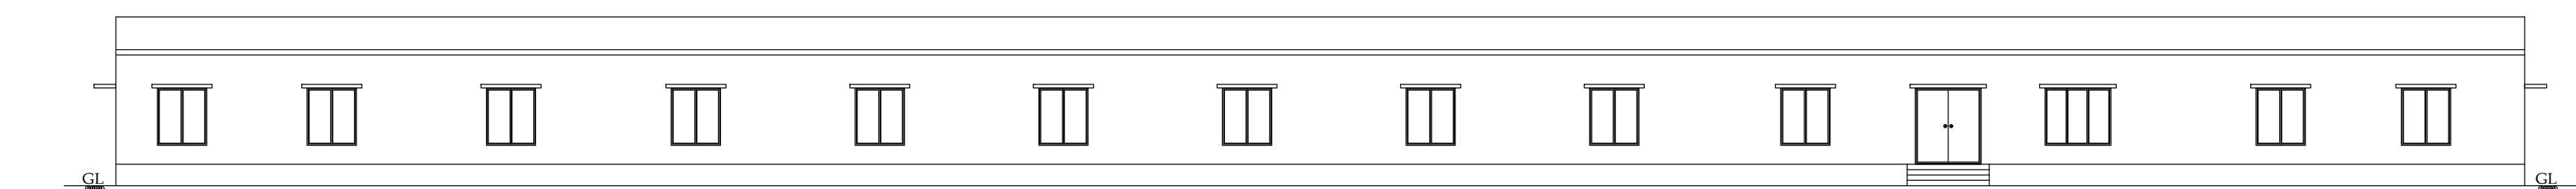
TYPICAL 1st & 2nd FLOOR PLAN
BLOCK-5GROUND FLOOR PLAN
BLOCK-5GROUND FLOOR PLAN
BLOCK-6 (LABOURS ACCOMMODATION)

SOUTH SIDE ELEVATION

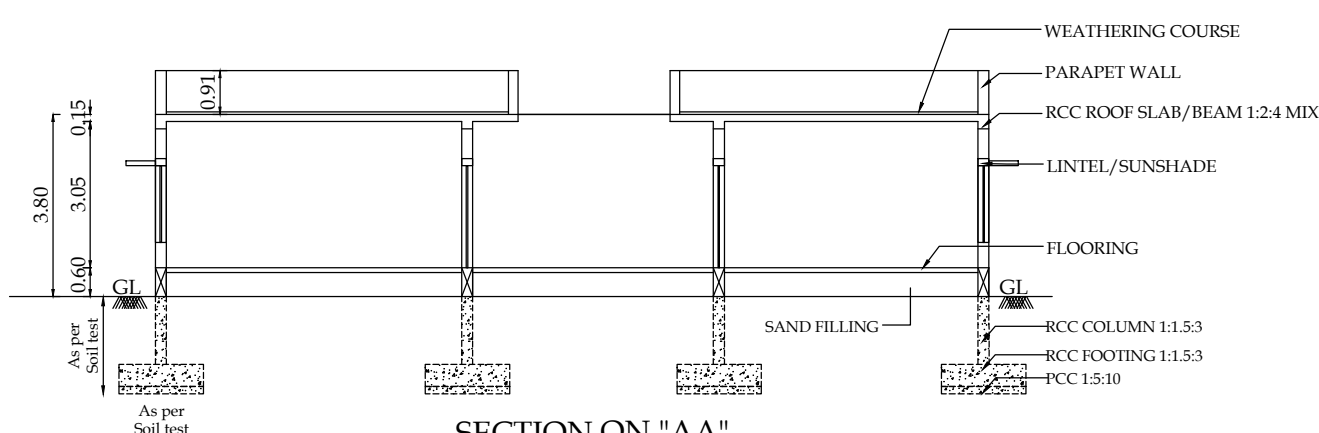


SECTION ON "AA"

NAME	DESCRIPTION	SIZE
ED	ENTRANCE DOOR	1.83 X 2.13
D	DOOR	1.52 X 2.13
D1	DOOR	1.22 X 2.13
RS	ROOLING SHUTTER	2.44 X 2.44
W	WINDOW	1.37 X 1.60
W1	WINDOW	1.83 X 1.60

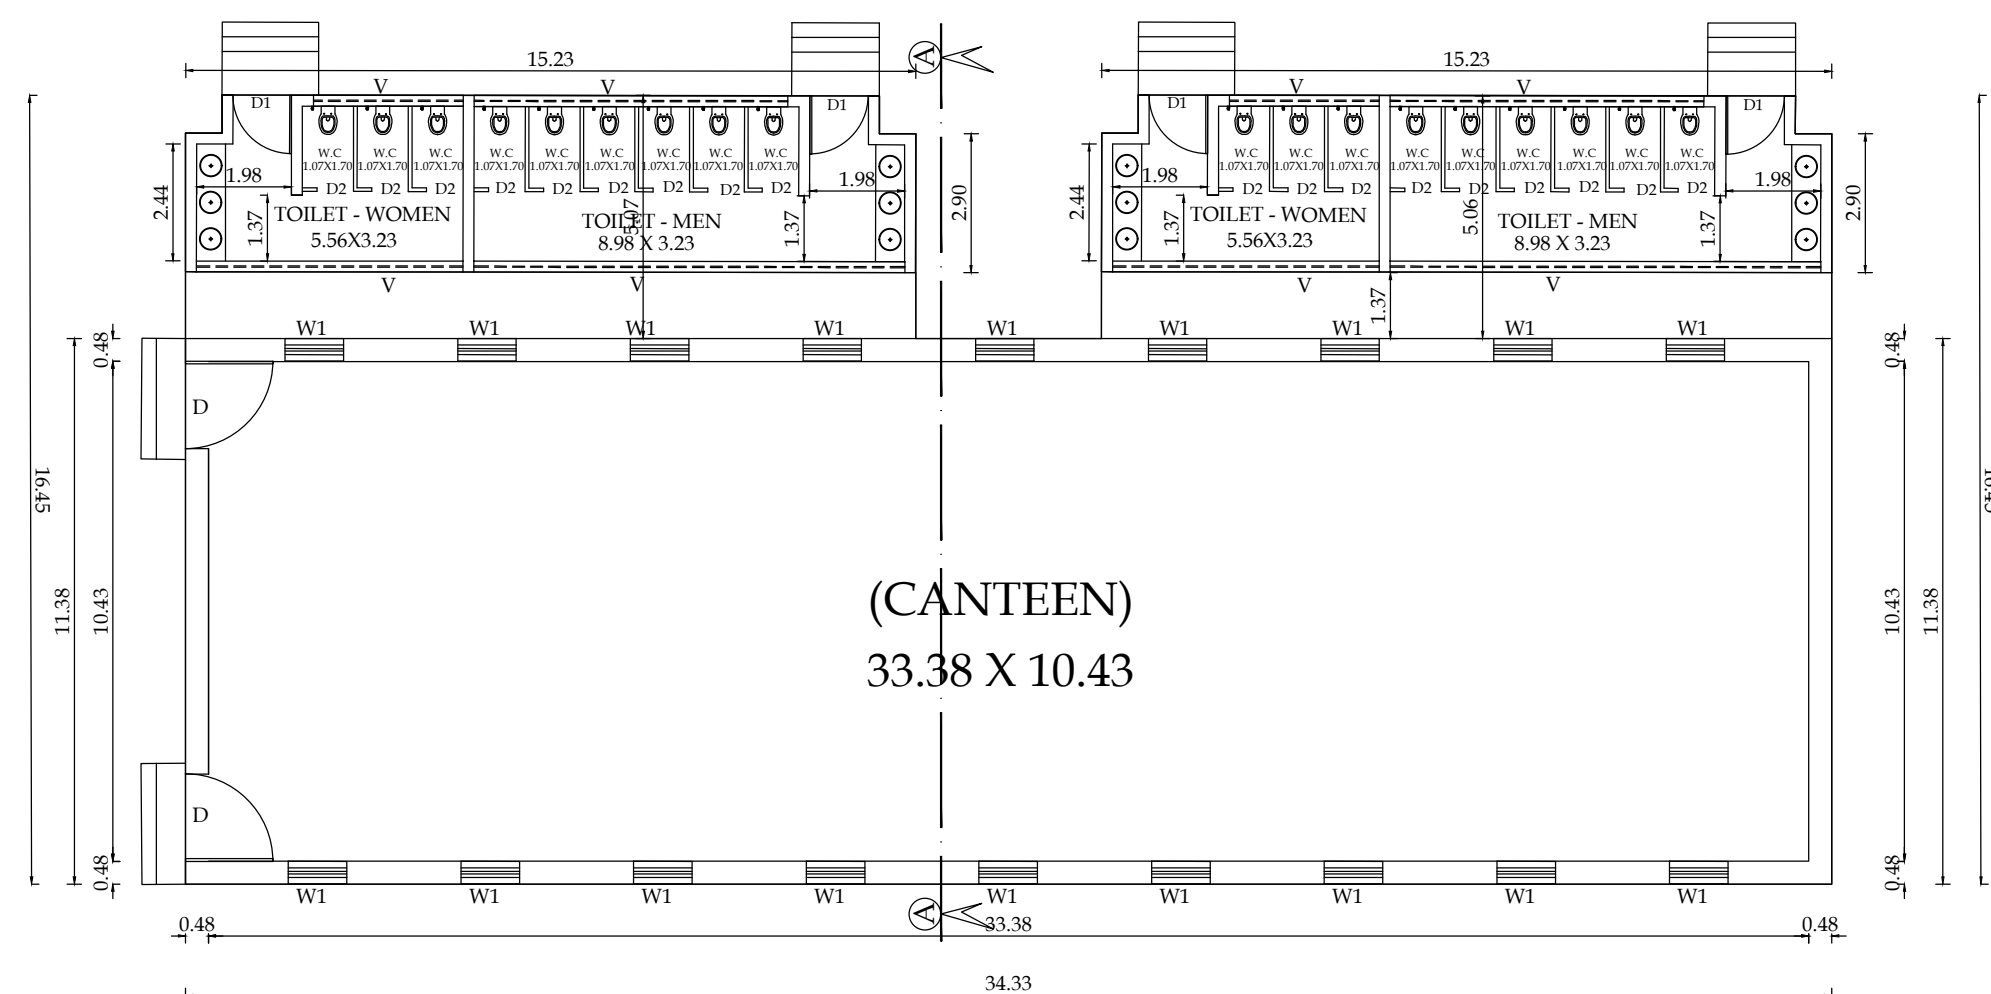GROUND FLOOR PLAN
BLOCK-7 (CANTEEN)


NAME	DESCRIPTION	SIZE
D	DOOR	1.83 X 2.13
D	DOOR	1.22 X 2.13
D	DOOR	0.76 X 2.13
W1	WINDOW	1.22 X 1.60
V	VENTILATOR	L x 0.61

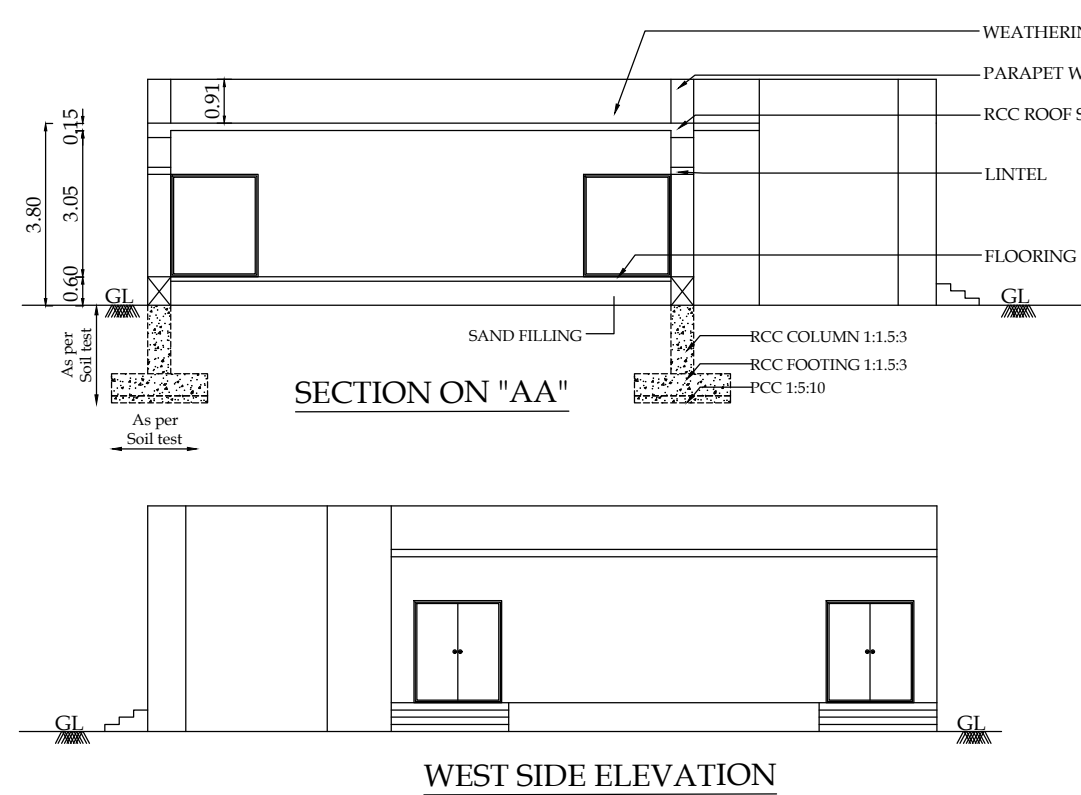

WEST SIDE ELEVATION

PLAN SHOWING THE PROPOSED INDUSTRIAL BUILDING (WOODEN TURNERS INDUSTRY, OTHER WOOD WORKS - GREEN) IN S.F.No. 152/60C, 153, 154, 244, 245/3, 152/60B, AT KURICHI VILLAGE, MADUKKARAI TALUK, COIMBATORE DISTRICT.

SCALE - 1:100

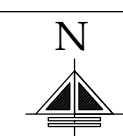NOTE :
ALL DIMENSIONS ARE IN METERS

AREA DETAILS

Typical Block Name	Floor Name	Total Buildup Area	Non FSI Area Covered Parking	Incidental Structural Deduction	INDUSTRIAL Total Covered Area
BLOCK-5	FLOOR-GROUND	326.61	-	-	326.61
	FLOOR-FIRST	305.42	-	-	305.42
	FLOOR-SECOND	326.61	-	-	326.61
BLOCK-6	FLOOR-GROUND	1011.61	-	-	1011.61
BLOCK-7	FLOOR-GROUND	542.81	-	-	542.81

- FIRE EXTINGUISHER

- MULTY TYPE

M. R.

APPLICANT.

S. NAGAPRASAD, BE.,
Engineer Grade - II (AE),
Coimbatore LPA/REG-11/19/05/003,
154A2, Anna Station to Hosur Road,
Behind Td Vigneto, Coimbatore-641 018.
Ph: 99430 09974
EMAIL: info@nagaprasad.com




ARCHITECT.

S. NAGAPRASAD, BE.,
Engineer Grade - II (AE),
Coimbatore LPA/REG-11/19/05/003,
154A2, Anna Station to Hosur Road,
Behind Td Vigneto, Coimbatore-641 018.
Ph: 99430 09974
EMAIL: info@nagaprasad.com

STRUCTURAL.

S. NAGAPRASAD, BE.,
Engineer Grade - II (AE),
Coimbatore LPA/REG-11/19/05/003,
154A2, Anna Station to Hosur Road,
Behind Td Vigneto, Coimbatore-641 018.
Ph: 99430 09974
EMAIL: info@nagaprasad.com

LBS/ENGINEERS

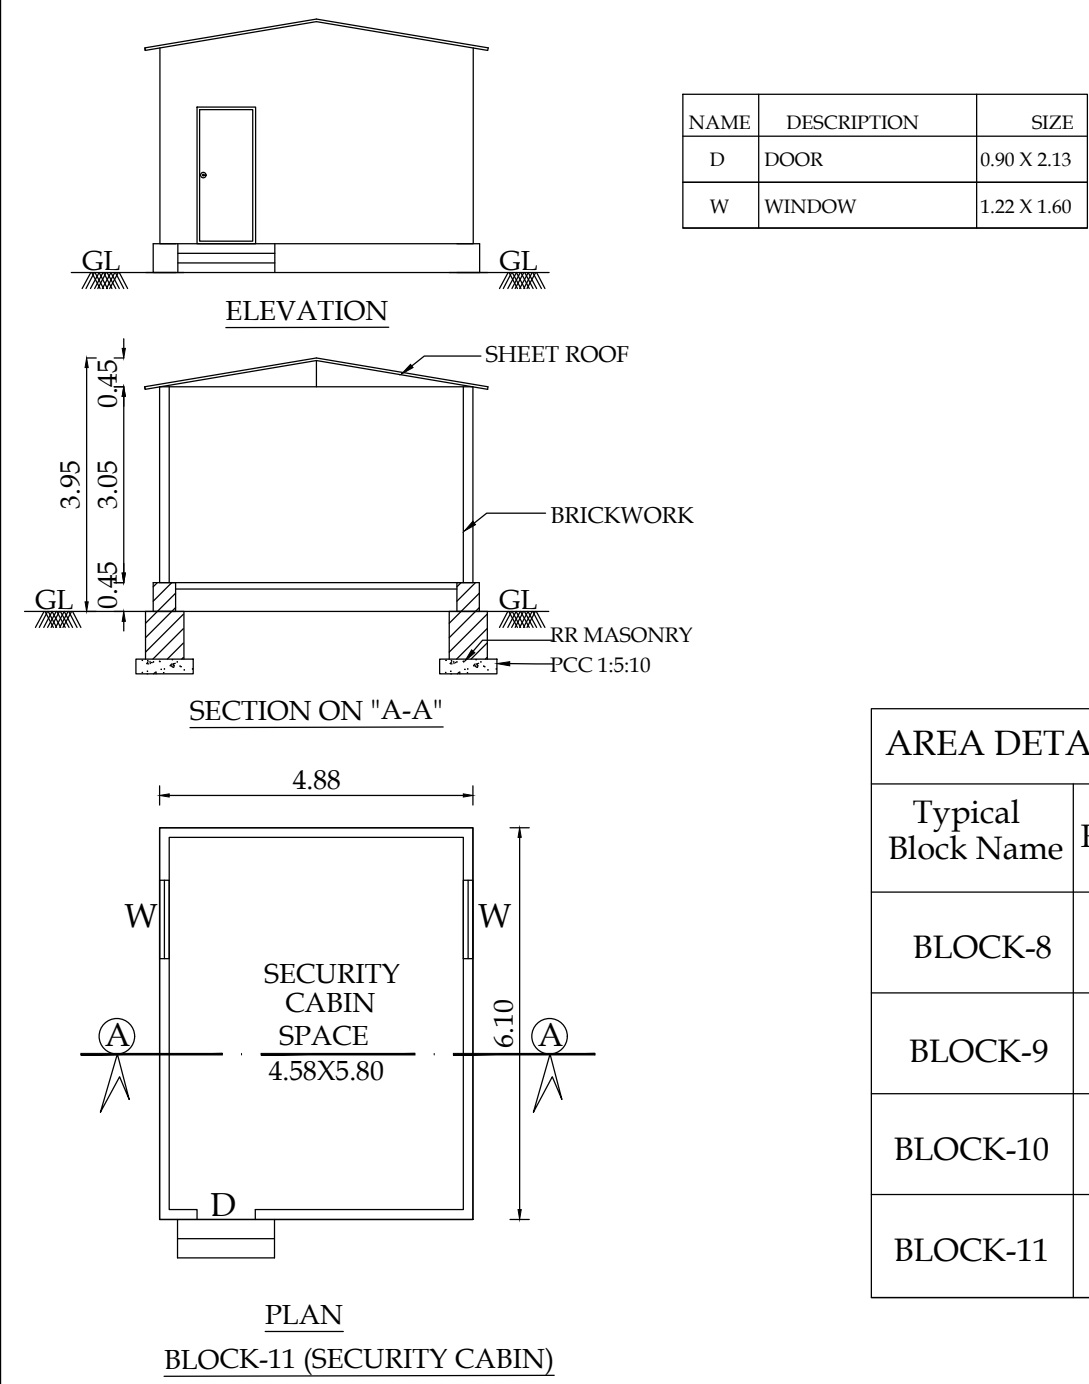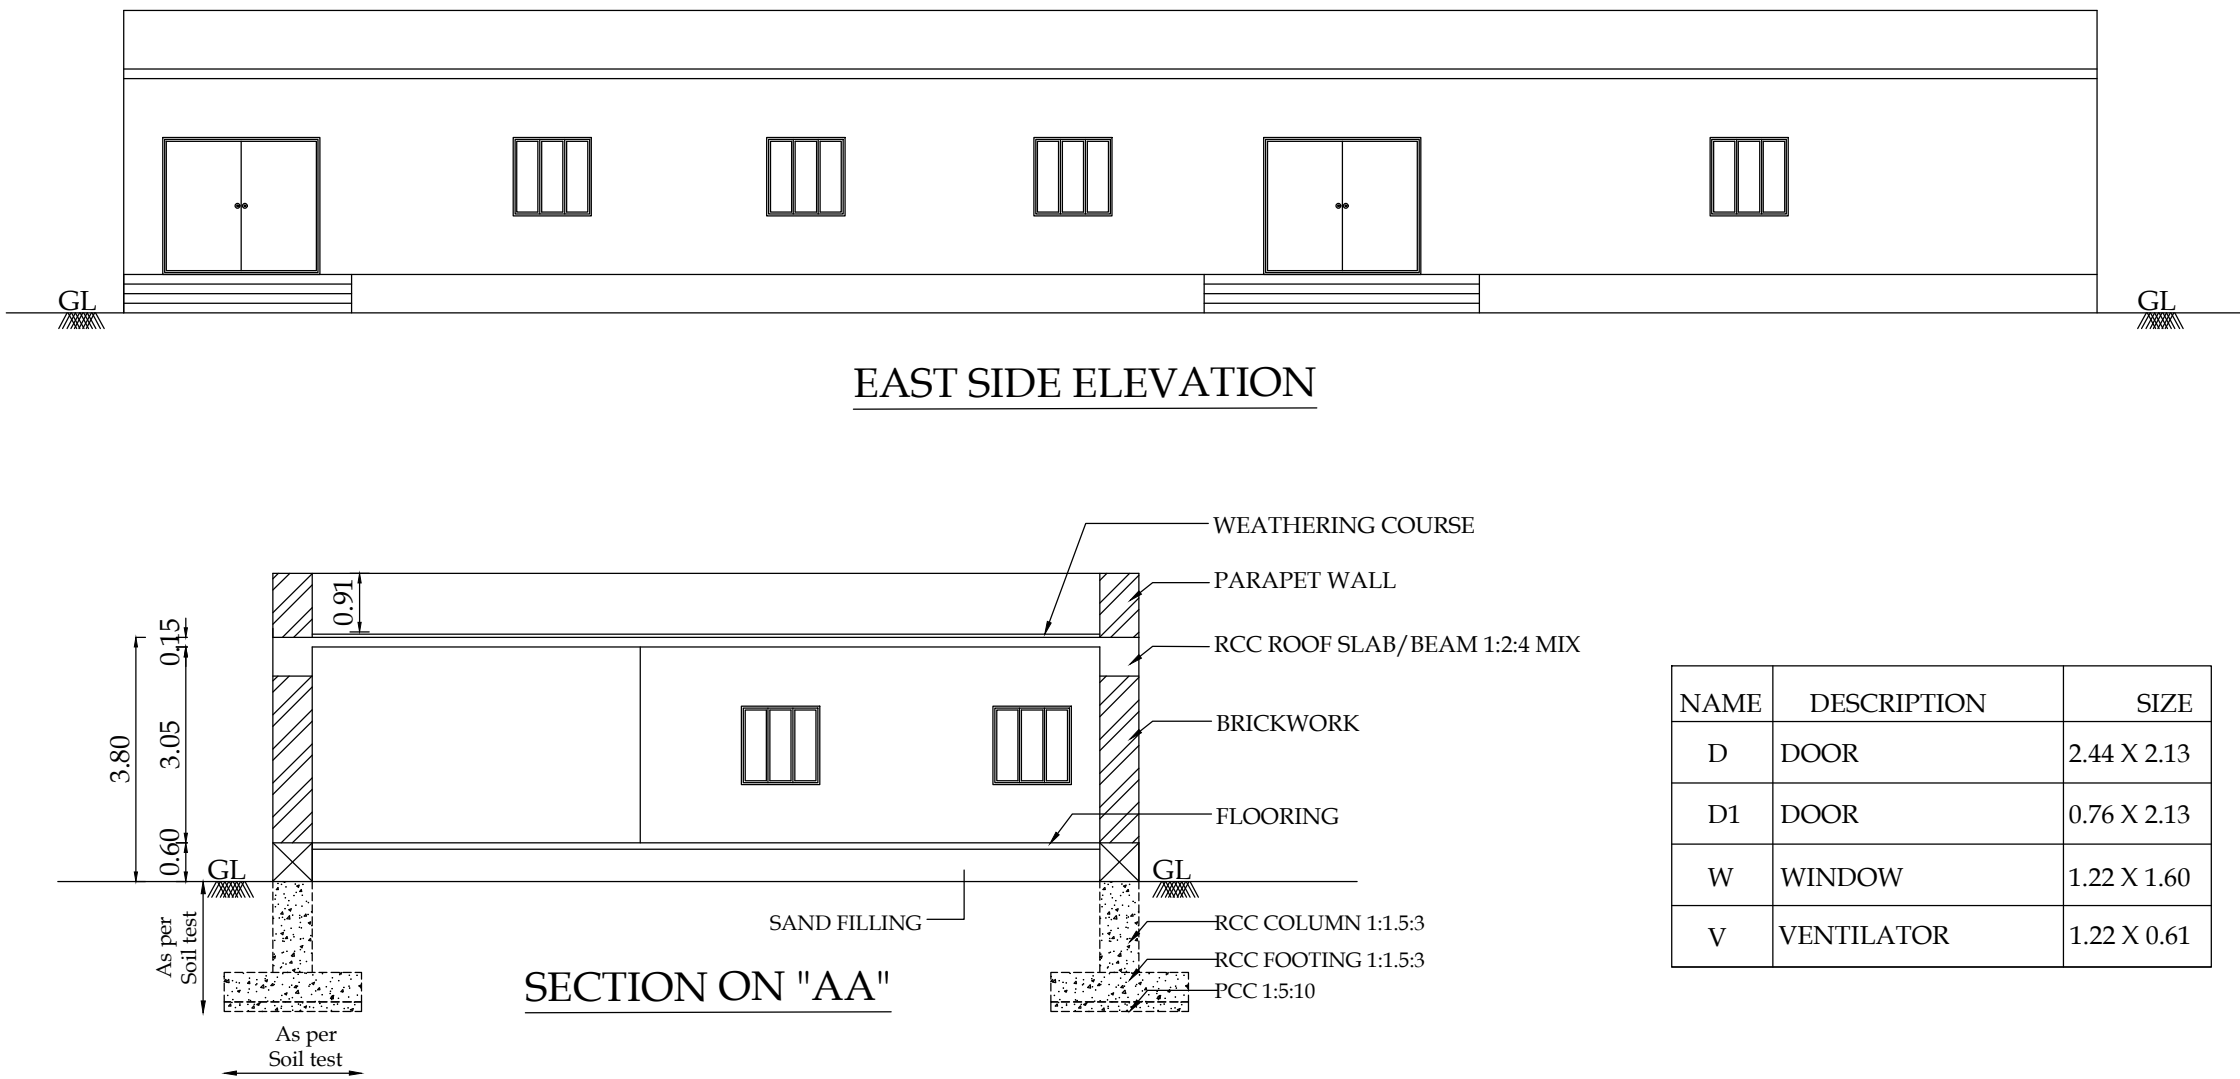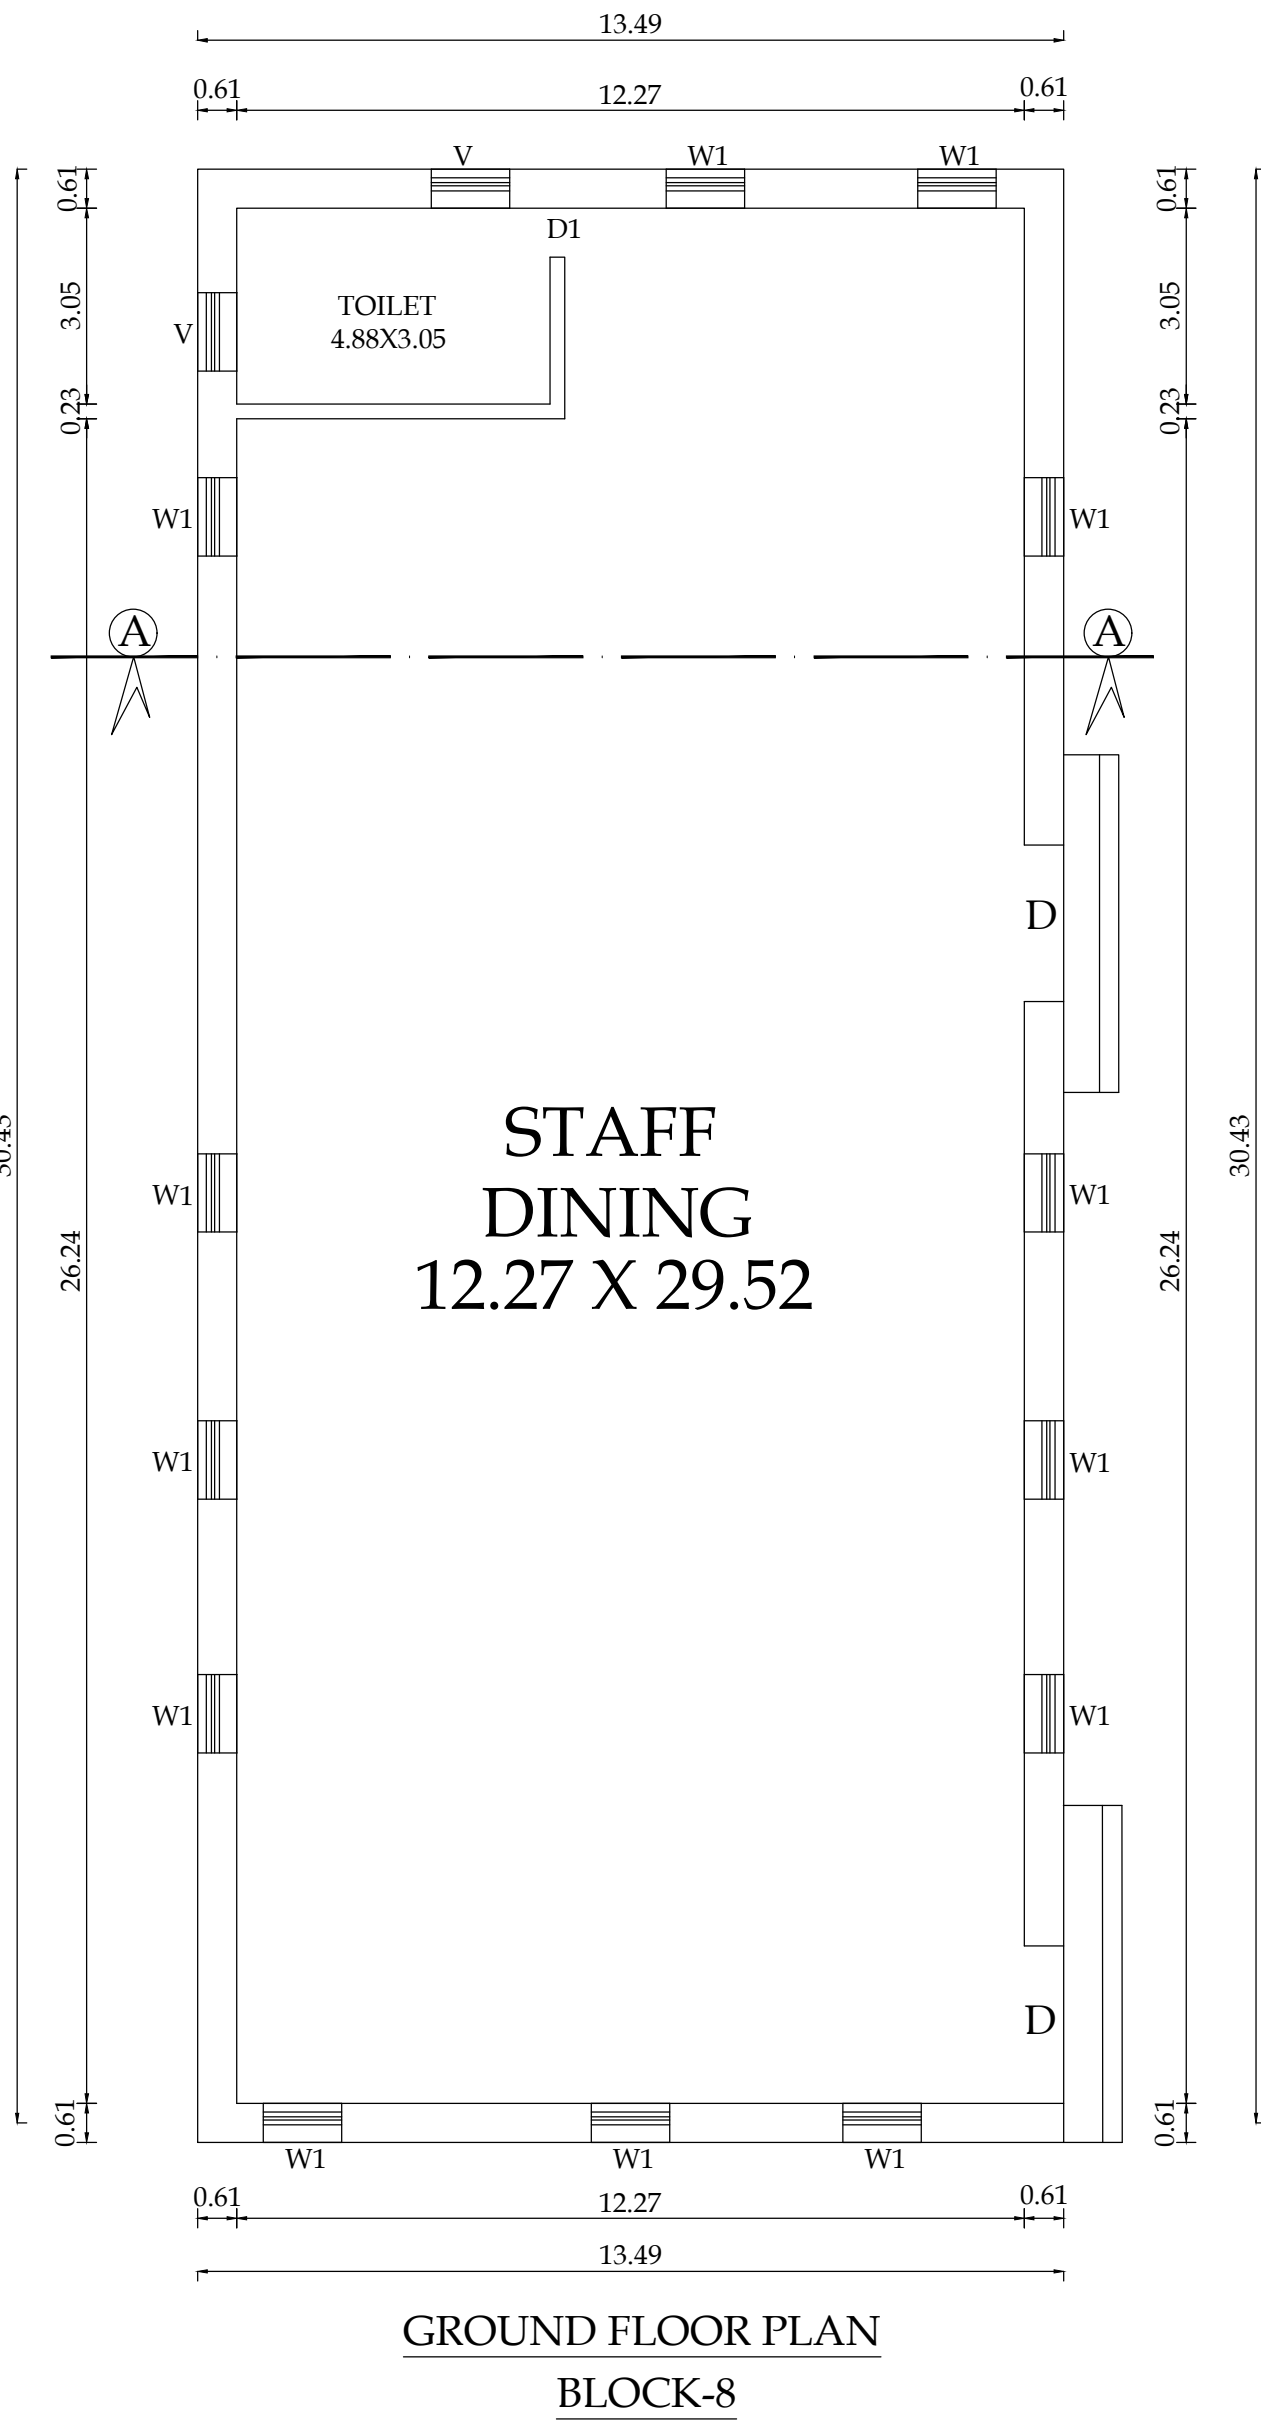

BLOCK- 8, 9, 10,11 (GROUND FLOOR PLAN, SECTION, ELEVATION)

Sheet No - 7/7

PLAN SHOWING THE PROPOSED INDUSTRIAL BUILDING (WOODEN TURNERS INDUSTRY, OTHER WOOD WORKS - GREEN) IN S.F.No. 152/60C, 153, 154, 244, 245/3, 152/60B, AT KURICHI VILLAGE, MADUKKARAI TALUK, COIMBATORE DISTRICT.






SCALE - 1:100

NOTE : ALL DIMENSIONS ARE IN METERS

N

AREA DETAILS						
Typical Block Name	Floor Name	Total Buildup Area	Non FSI Area		INDUSTRIAL	
			Covered Parking	Deduction	Incidental Structural	Total Covered Area
BLOCK-8	FLOOR-GROUND	414.58	-	-	-	414.58
BLOCK-9	FLOOR-GROUND	48.94	-	-	-	48.94
BLOCK-10	FLOOR-GROUND	598.05	-	-	-	598.05
BLOCK-11	FLOOR-GROUND	29.77	-	-	-	29.77

- FIRE EXTINGUISHER - MULTY TYPE

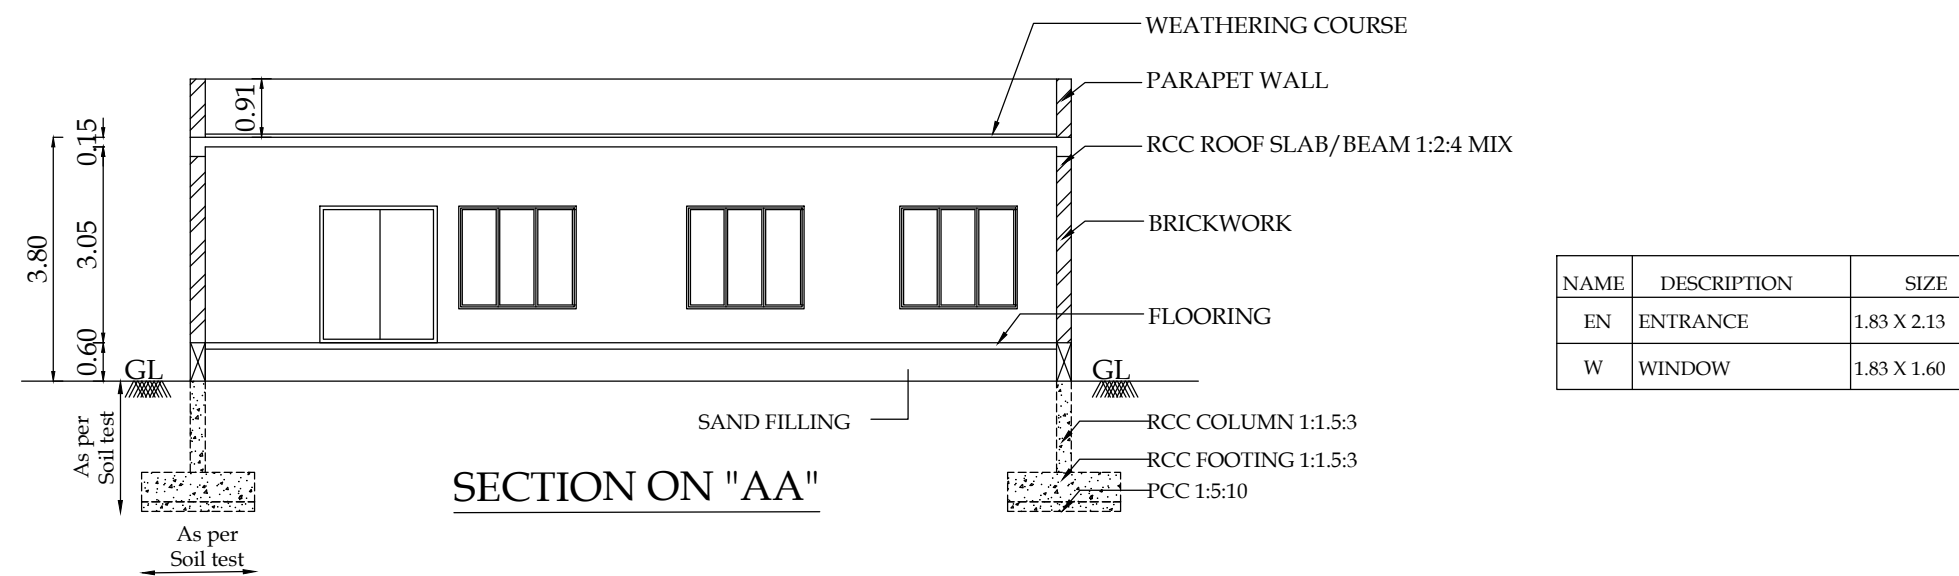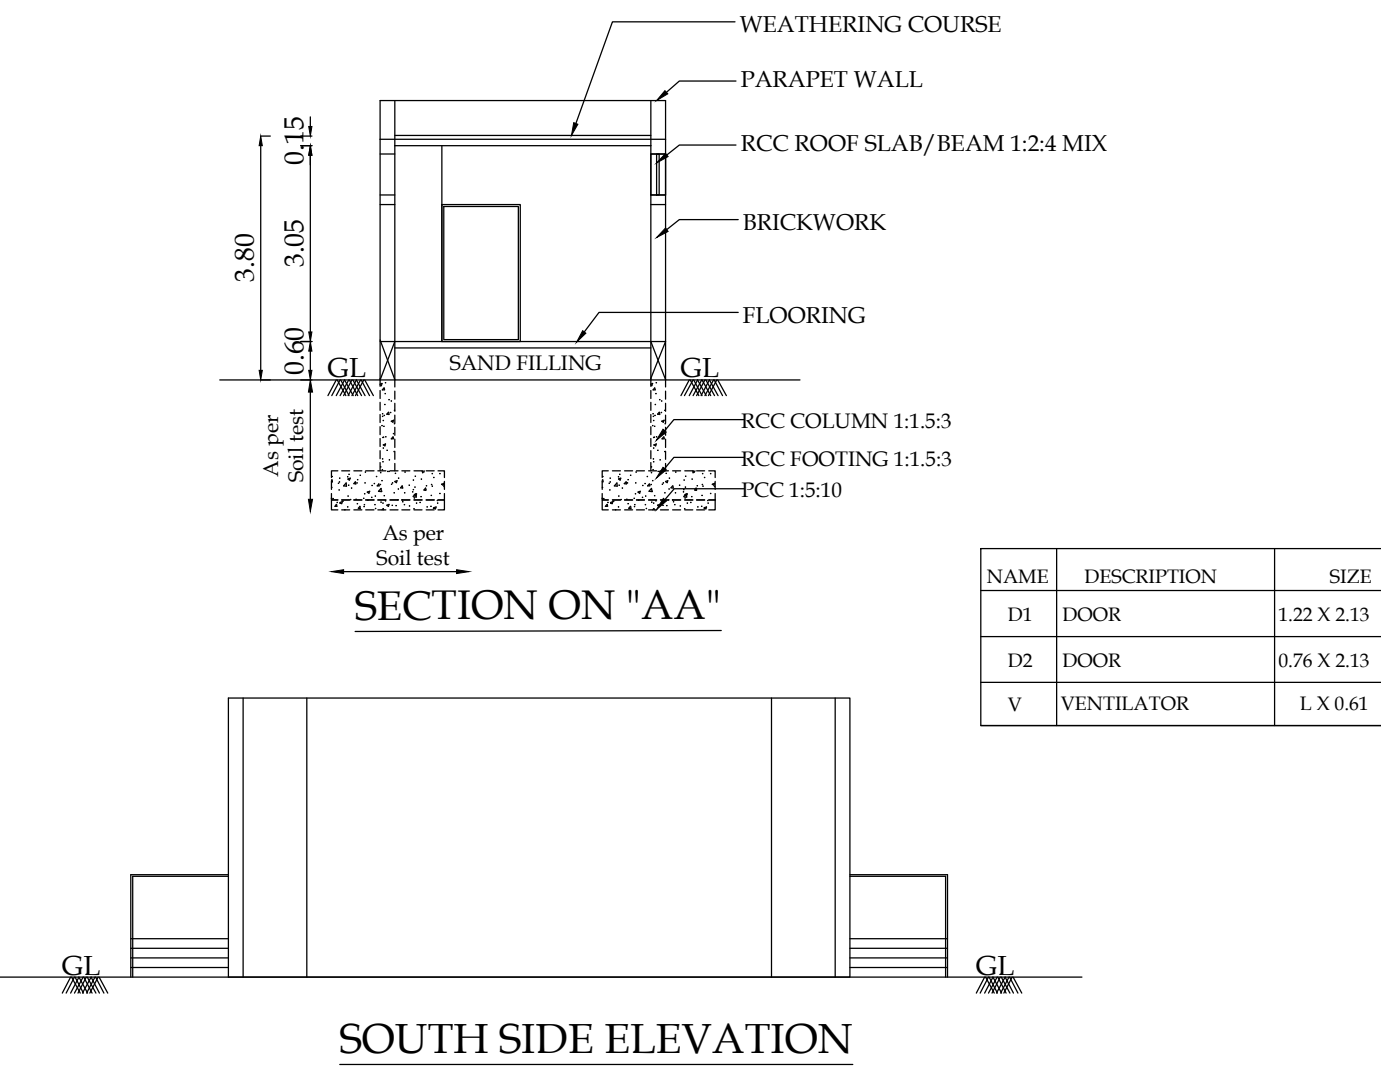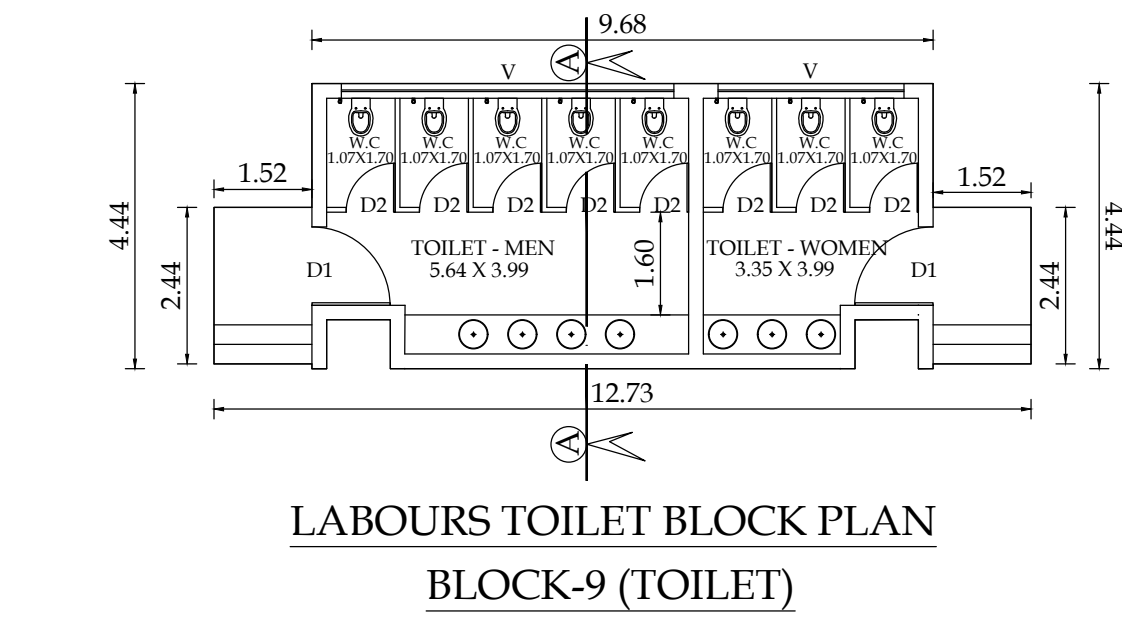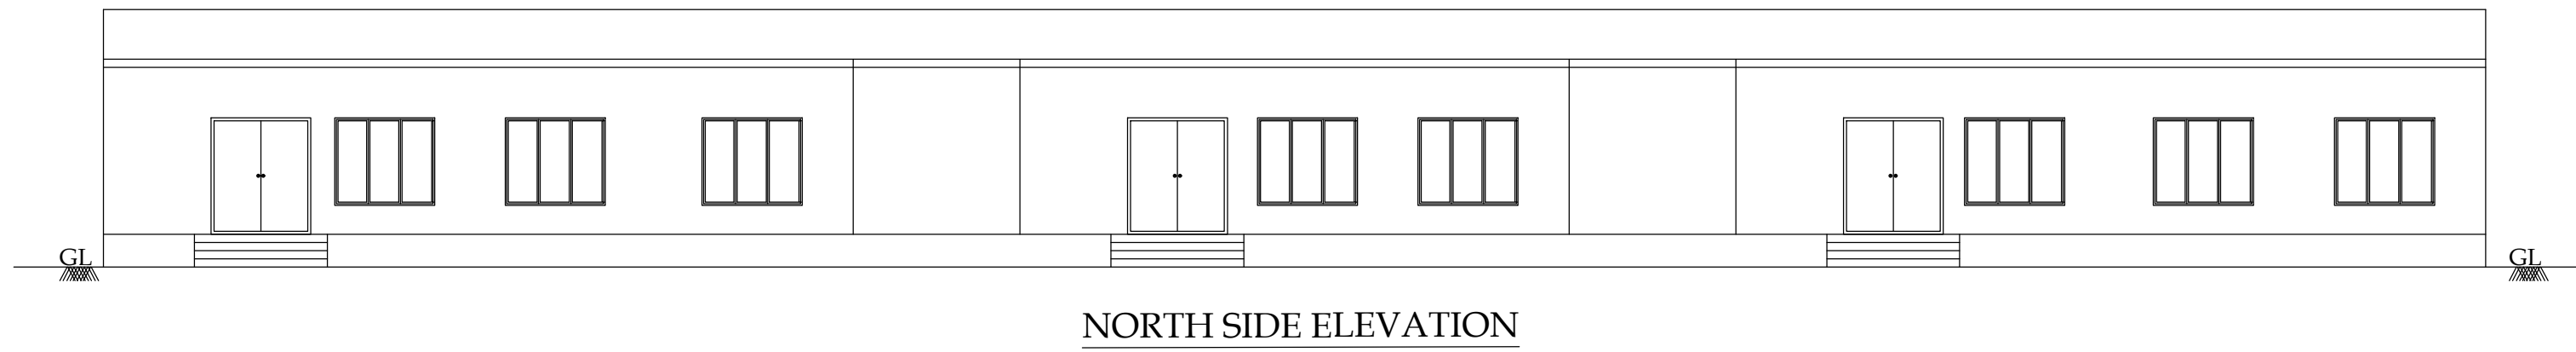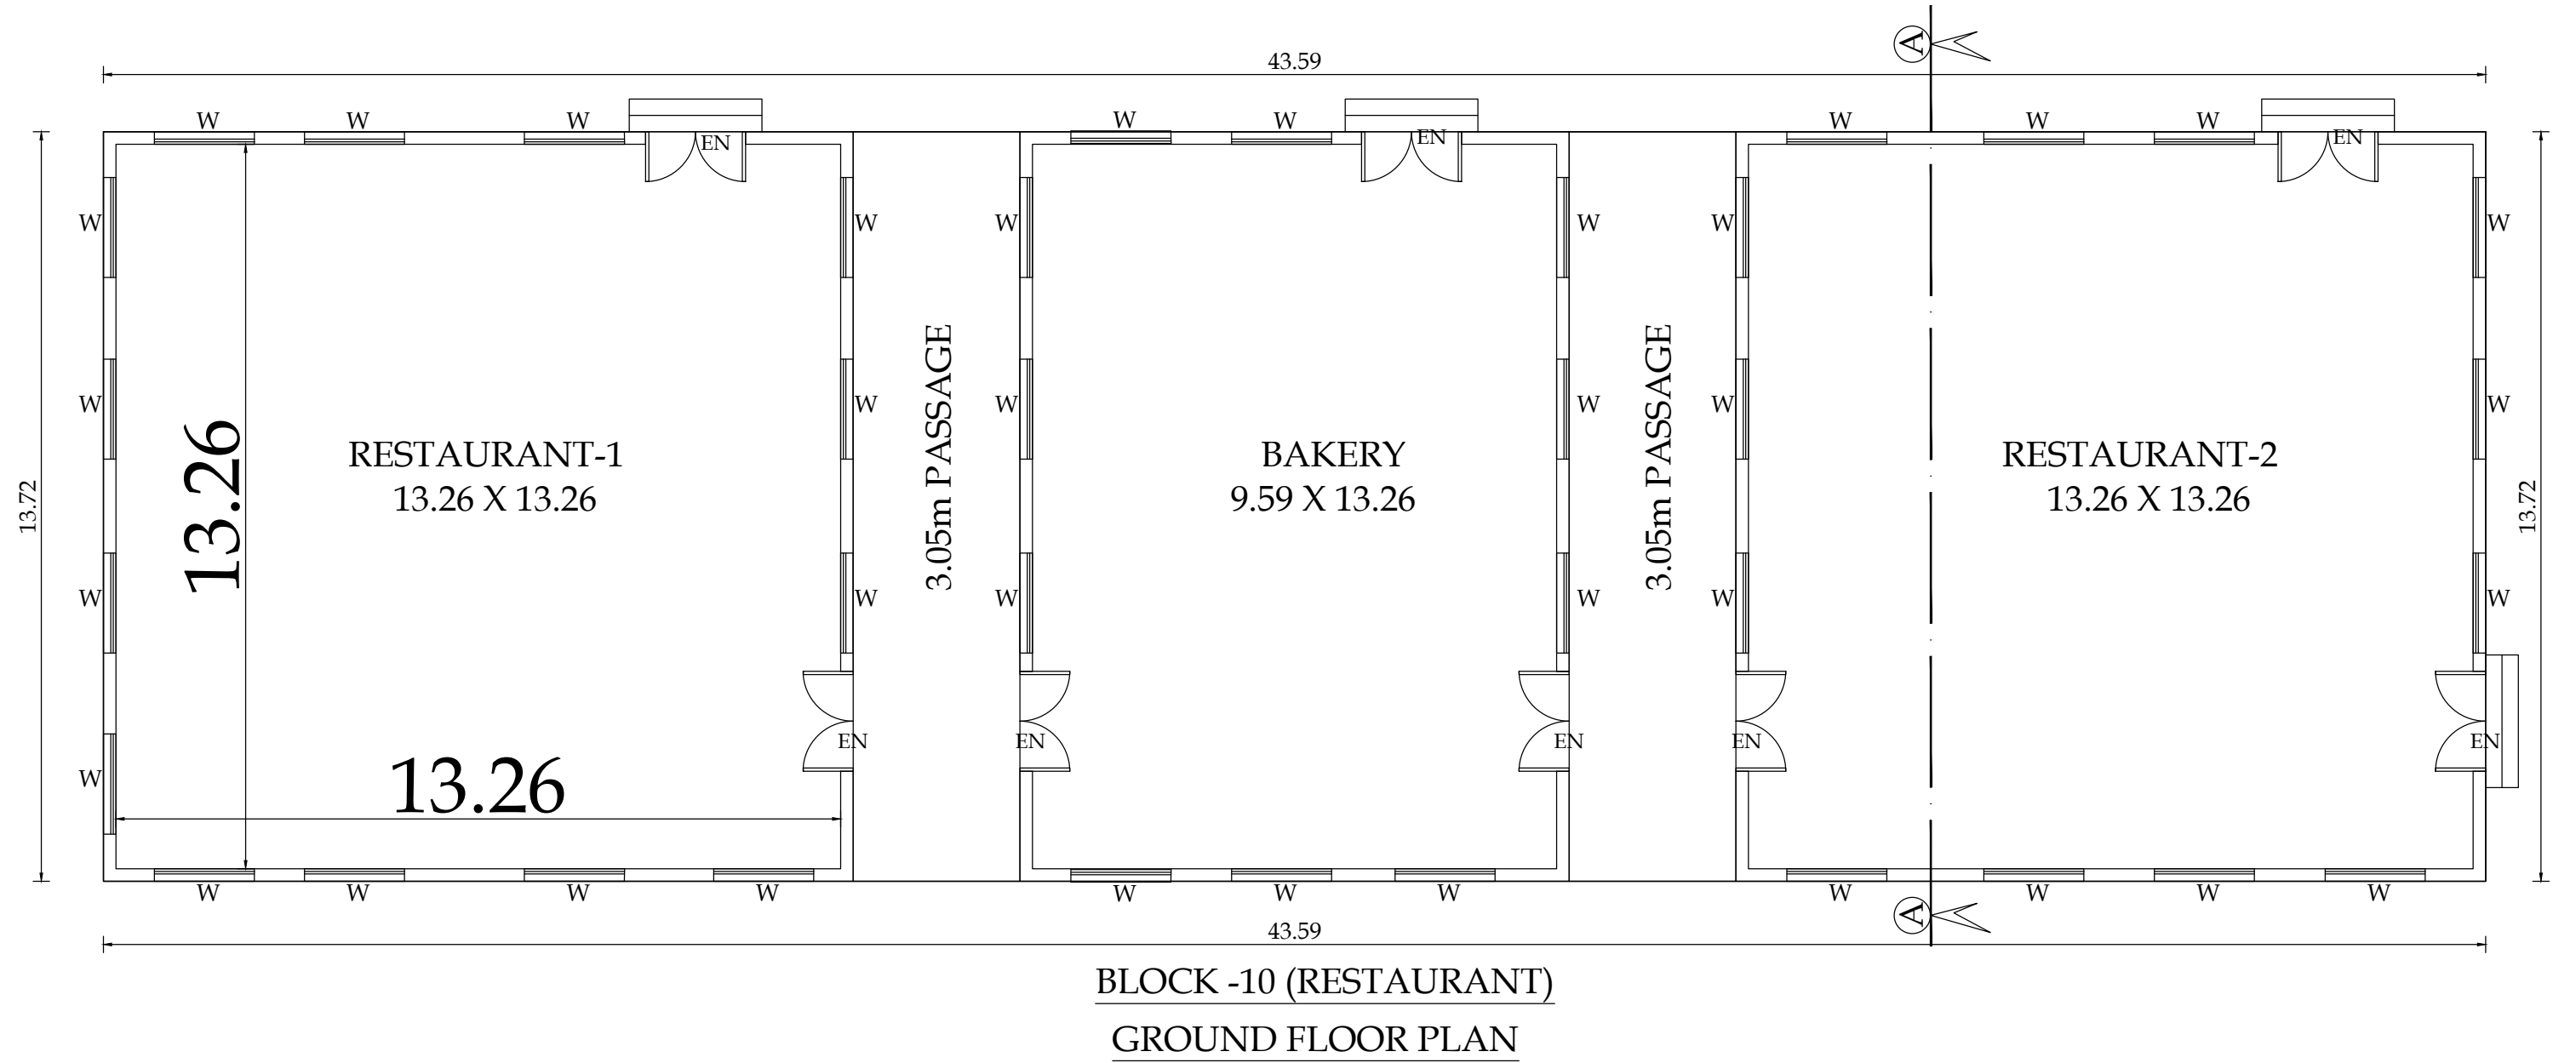

APPLICANT.

S. NAGAPRASAD, BE.
Engineer Grade - II (462),
Coimbatore LPA/RE/GS-11/19/03/003,
16A2, Anna Statue to Huzar Road,
Behind Taj Vivanta,
Coimbatore-18, Ph: 0422 4274045.


ARCHITECT.

P. Vaidarshi, S.
Reg.No: SE-4/004/2021/GS-1(S6)
16A1, Huzar Road, Anna Statue,
Behind Taj Vivanta, Coimbatore-641 018.
Ph: 99430 09974
E-MAIL: info@nrmgs.com

STRUCTURAL.

S. NAGAPRASAD, BE.
Engineer Grade - II (462),
Coimbatore LPA/RE/GS-11/19/03/003,
16A2, Anna Statue to Huzar Road,
Behind Taj Vivanta,
Coimbatore-18, Ph: 0422 4274045.

LBS/ENGINEERS

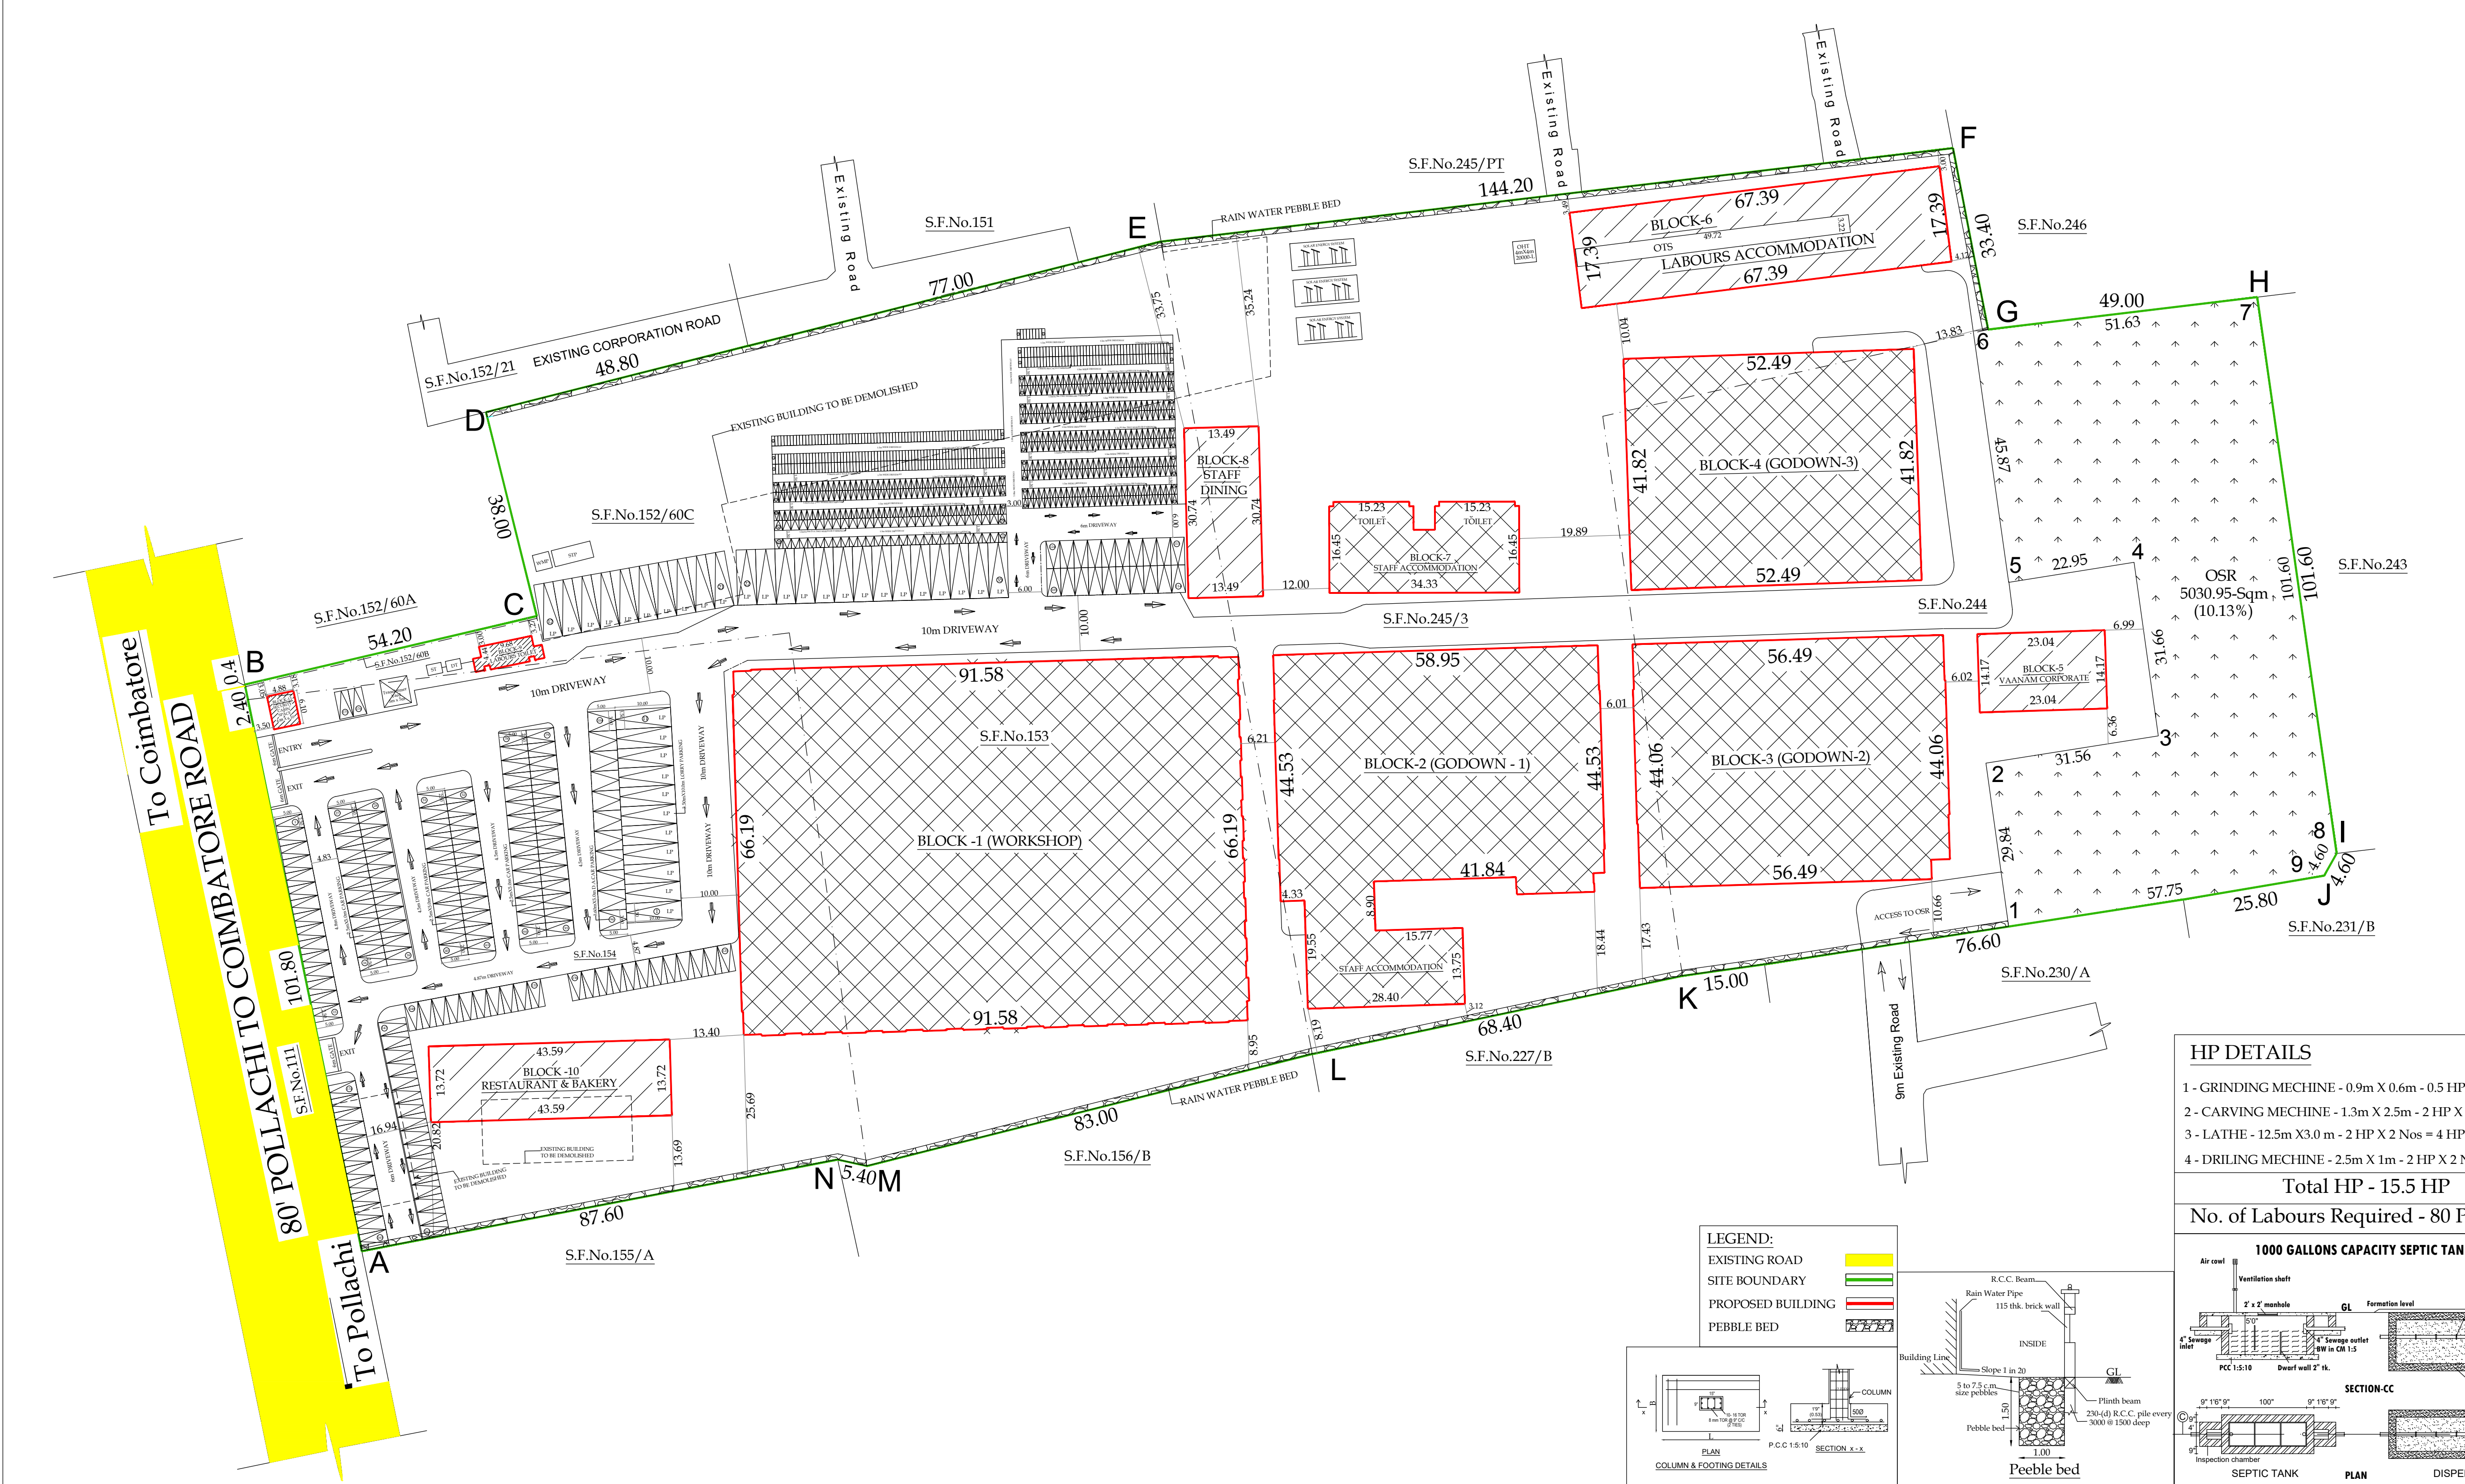

SITE PLAN		Sheet No - 1/7		
PLAN SHOWING THE PROPOSED INDUSTRIAL BUILDING (WOODEN TURNERS INDUSTRY, OTHER WOOD WORKS - GREEN) IN S.F.No. 152/60C, 153, 154, 244, 245/3, 152/60B, AT KURICHI VILLAGE, MADUKKARAI TALUK, COIMBATORE DISTRICT.				
SCALE - 1:800		N 		
NOTE : ALL DIMENSIONS ARE IN METERS				
AREA DETAILS				
DOCUMENT AREA	- 49958.48 Sqm			
PLR/FMB AREA	- 50047.00 Sqm			
SUPER IMPOSED PLOT AREA	- 49652.61 Sqm			
SITE EXTENT - 49652.61 Sqm				
AREA DETAILS				
Block Name	Building Catagory	Total number of Floors	Total Buildup area in all Floors	Total FSI Area in
BLOCK - 1	Non High Rise Building	Ground Floor	6052.73	6052.73
BLOCK - 2	Non High Rise Building	Ground Floor	2998.31	2998.31
BLOCK - 3	Non High Rise Building	Ground Floor	2470.73	2470.73
BLOCK - 4	Non High Rise Building	Ground Floor	2195.02	2195.02
BLOCK - 5	Non High Rise Building	G+2 Floors	958.64	958.64
BLOCK - 6	Non High Rise Building	Ground Floor	1011.61	1011.61
BLOCK - 7	Non High Rise Building	Ground Floor	542.81	542.81
BLOCK - 8	Non High Rise Building	Ground Floor	414.58	414.58
BLOCK - 9	Non High Rise Building	Ground Floor	48.94	48.94
BLOCK - 10	Non High Rise Building	Ground Floor	598.05	598.05
BLOCK - 11	Non High Rise Building	Ground Floor	29.77	29.77
TOTAL PROPOSED APPROVED AREA			17321.19	17321.19
F.S.I = 17321.19/49652.61=0.348 < 1.50			OSR - 5030.95 -Sq.m. (10.13%)	
PARKING DETAILS (BLOCK -1,2,3,4 11)				
VEHICLE	LORRY	CAR	TWO WHEELER	CYCLE
REQUIRED	35 - Nos	174 - Nos	347 - Nos	347
PROVIDED	35 - Nos	176 - Nos	462 - Nos	350
DIFFERENTLY ABLED CAR PARKING - 11 Nos.(Including) DIFFERENTLY ABLED TW PARKING - 56 Nos.(Including)				
 - FIRE EXTINGUISHER		 - MULTY TYPE		

HP DETAILS

1 - GRINDING MECHINE - 0.9m X 0.6m - 0.5 HP X 3 Nos = 1.5 HP

2 - CARVING MECHINE - 1.3m X 2.5m - 2 HP X 3 Nos = 6 HP

3 - LATHE - 12.5m X3.0 m - 2 HP X 2 Nos = 4 HP

4 - DRILING MECHINE - 2.5m X 1m - 2 HP X 2 Nos = 4 HP

Total HP - 15.5 HP

No. of Labours Required - 80 Persons

1000 GALLONS CAPACITY SEPTIC TANK (NTS)

PLAN

DISPERSION TRENCH

PLAN OF SEWAGE TREATMENT PLANT & HYDRAULIC FLOW DIAGRAM (NTS)

SECTION ON A-A

SECTION ON B-B

SEISMIC REINFORCEMENT DETAILING FOR FRAMED STRUCTURES

BRICK WORK

SECTION OF COMPOUND WALL