


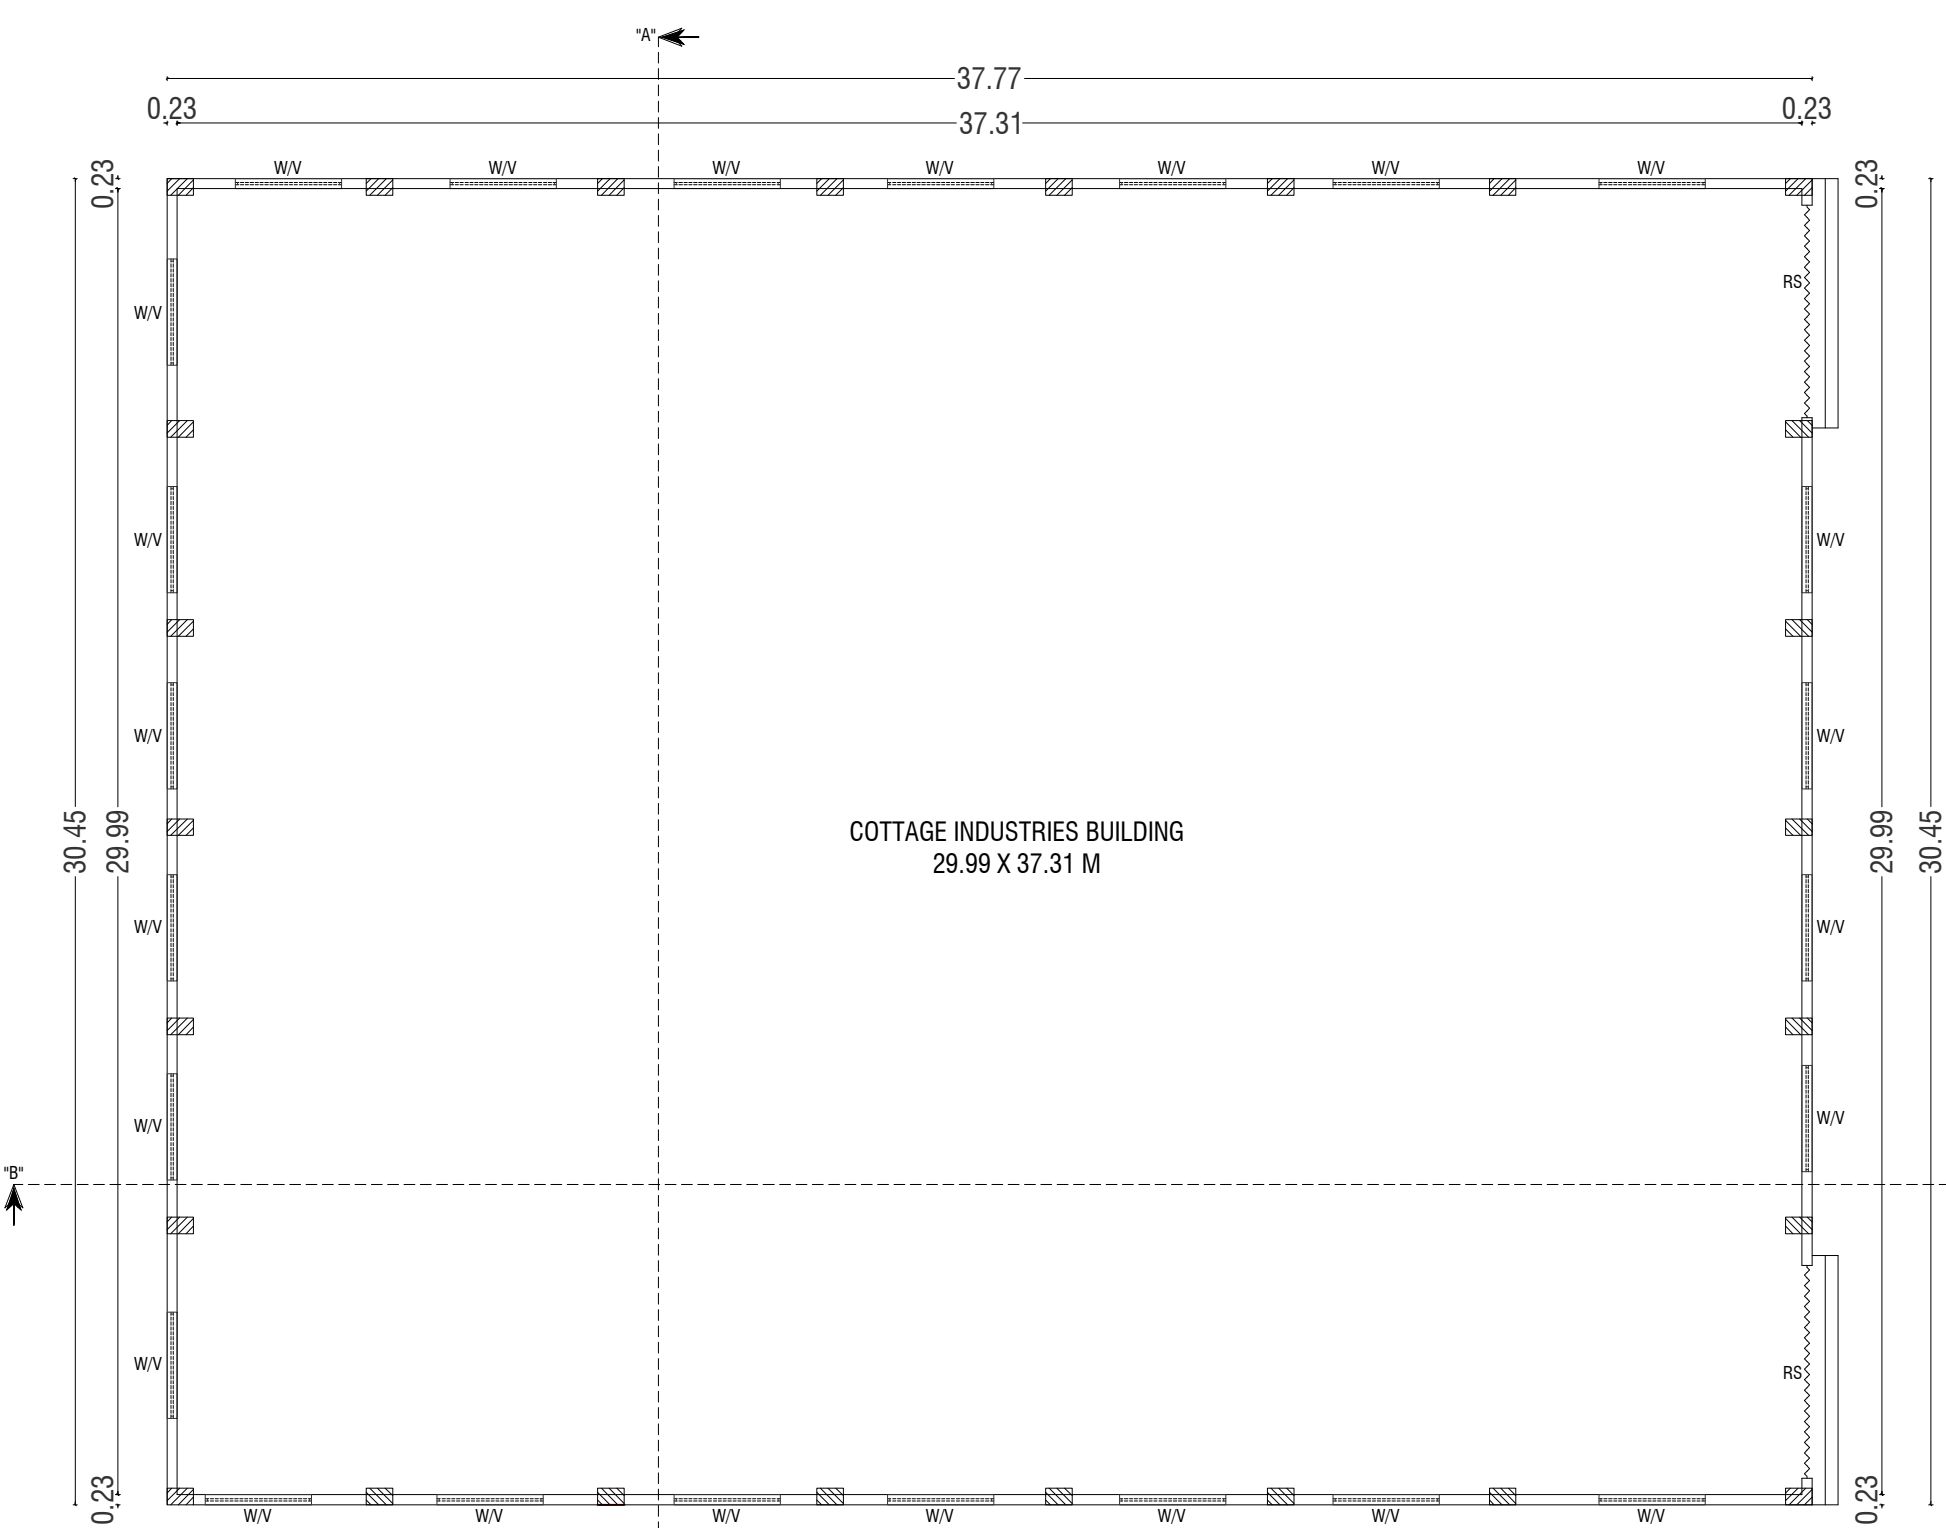


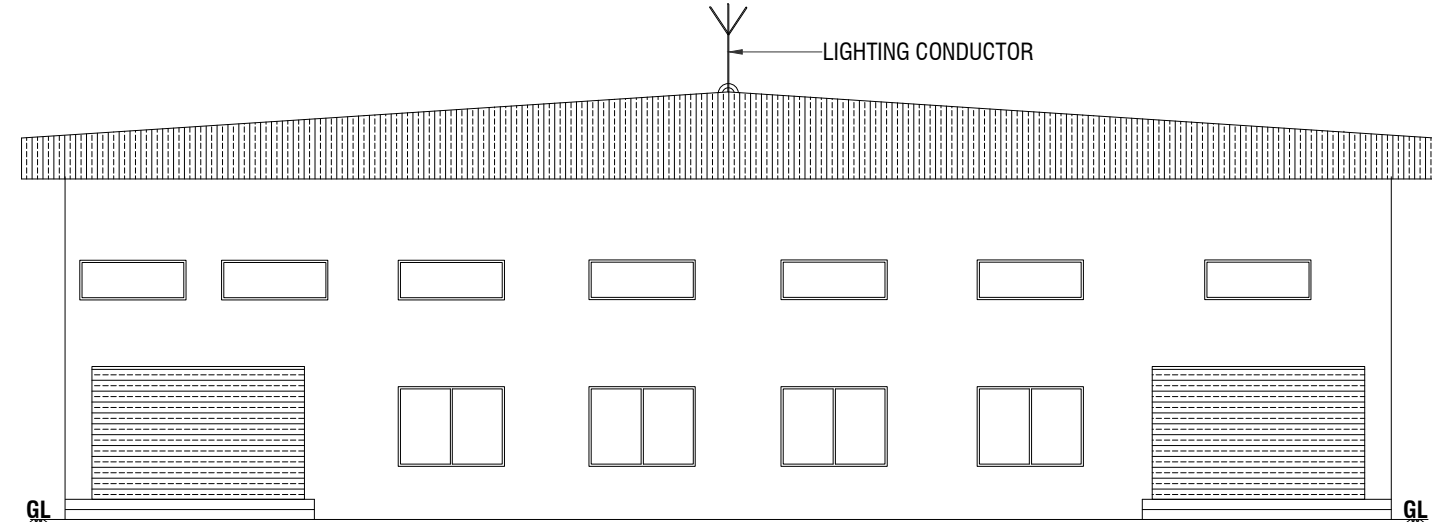


BLOCK 1 - GROUND FLOOR PLAN

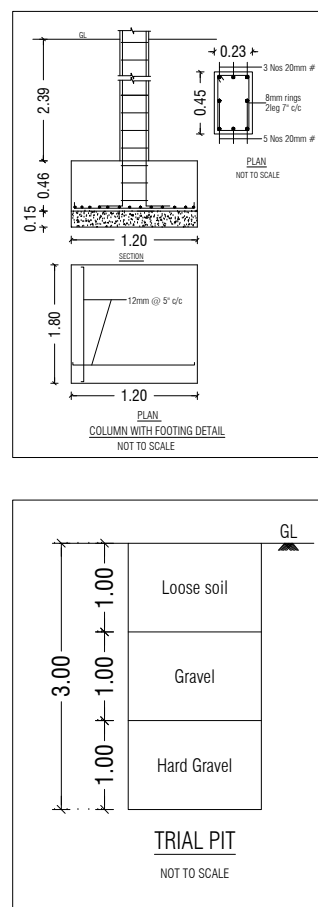



ELEVATION @ EAST SIDE

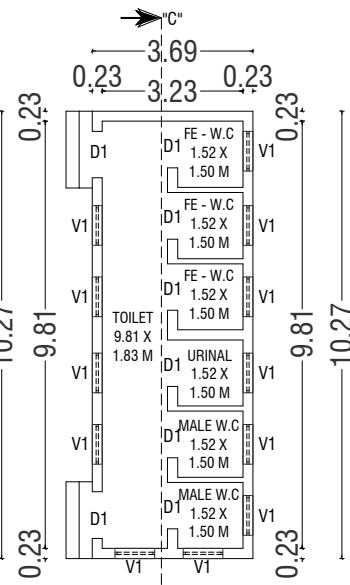


BLOCK 2 - GROUND FLOOR PLAN

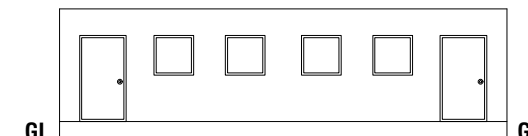


ELEVATION @ WEST SIDE

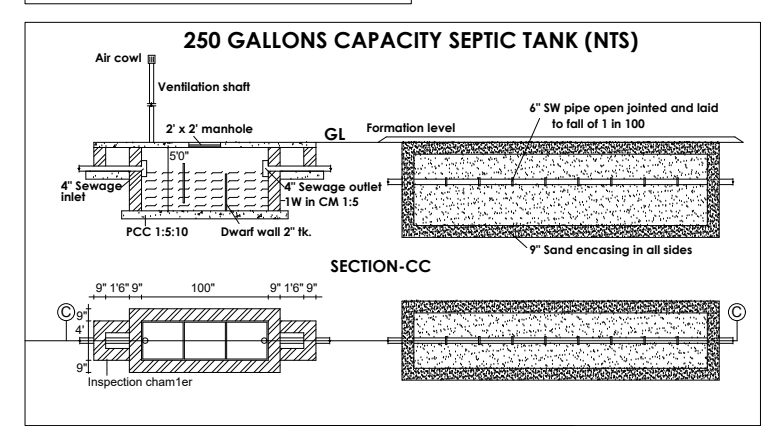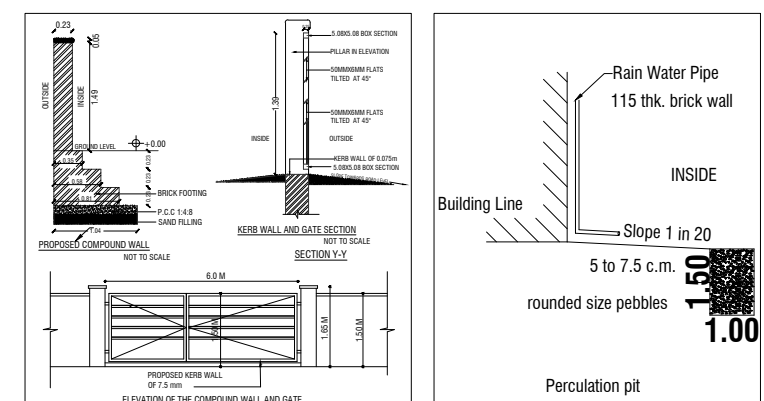


SECTION 'CC' @ EAST SIDE

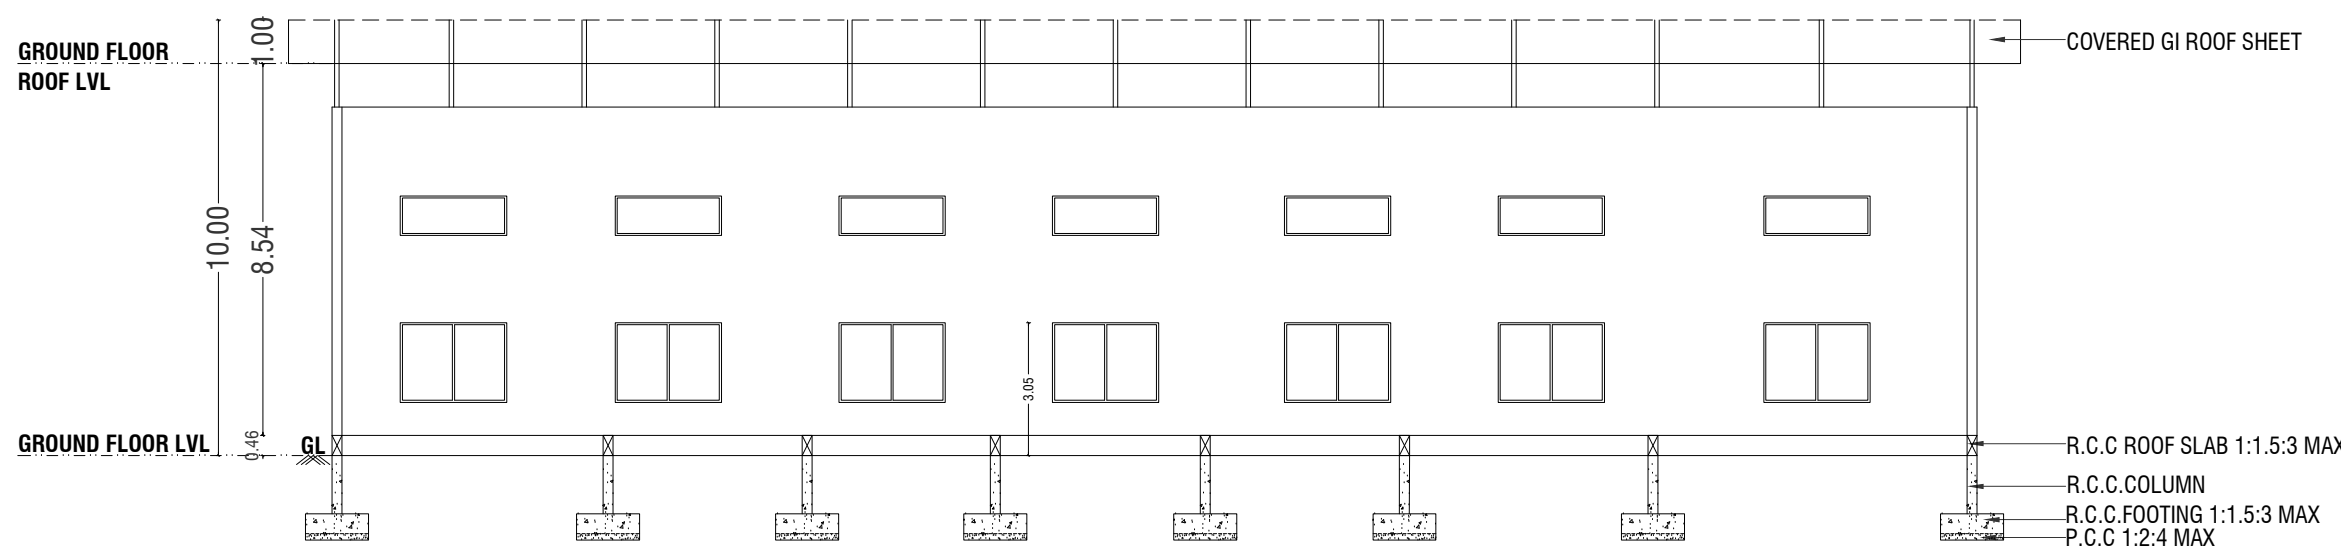

SECTION 'BB' @ NORTH SIDE

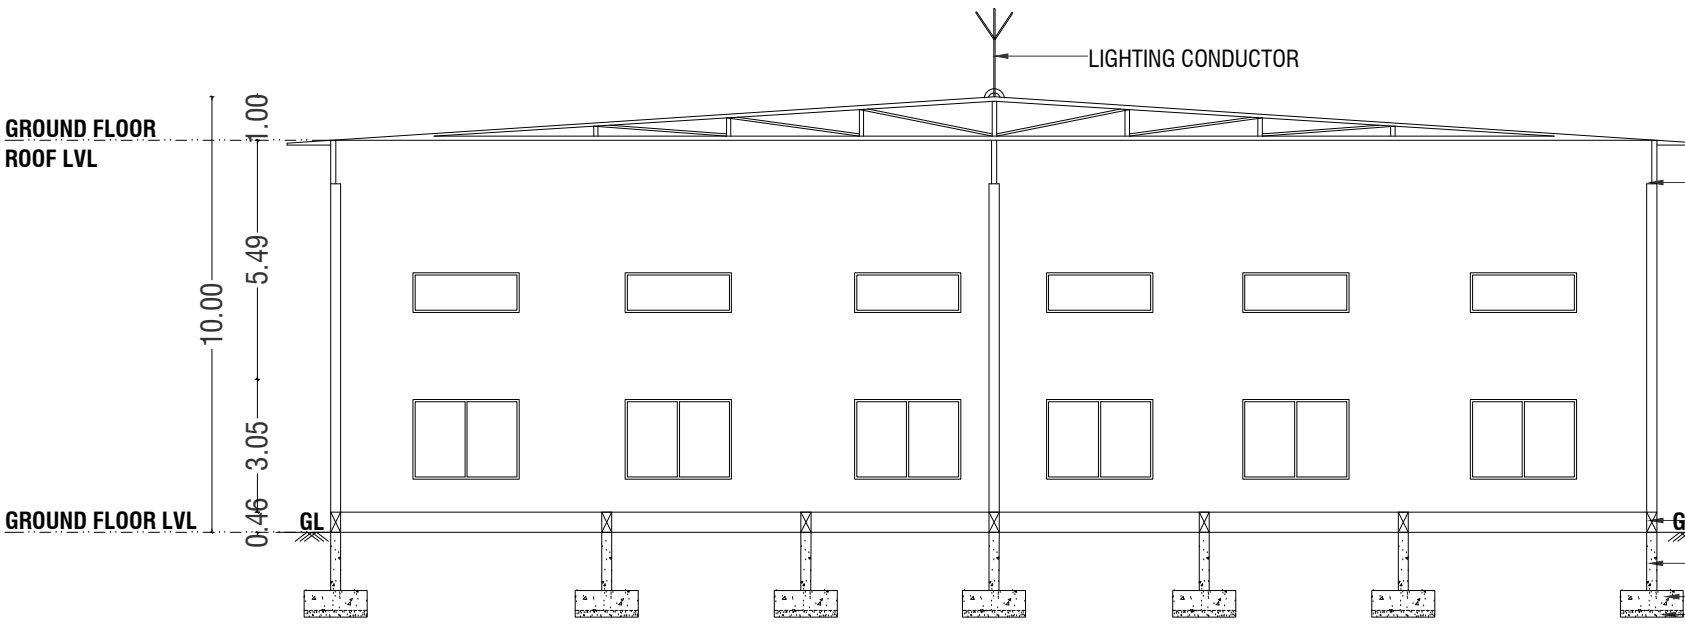

SECTION 'AA' @ WEST SIDE

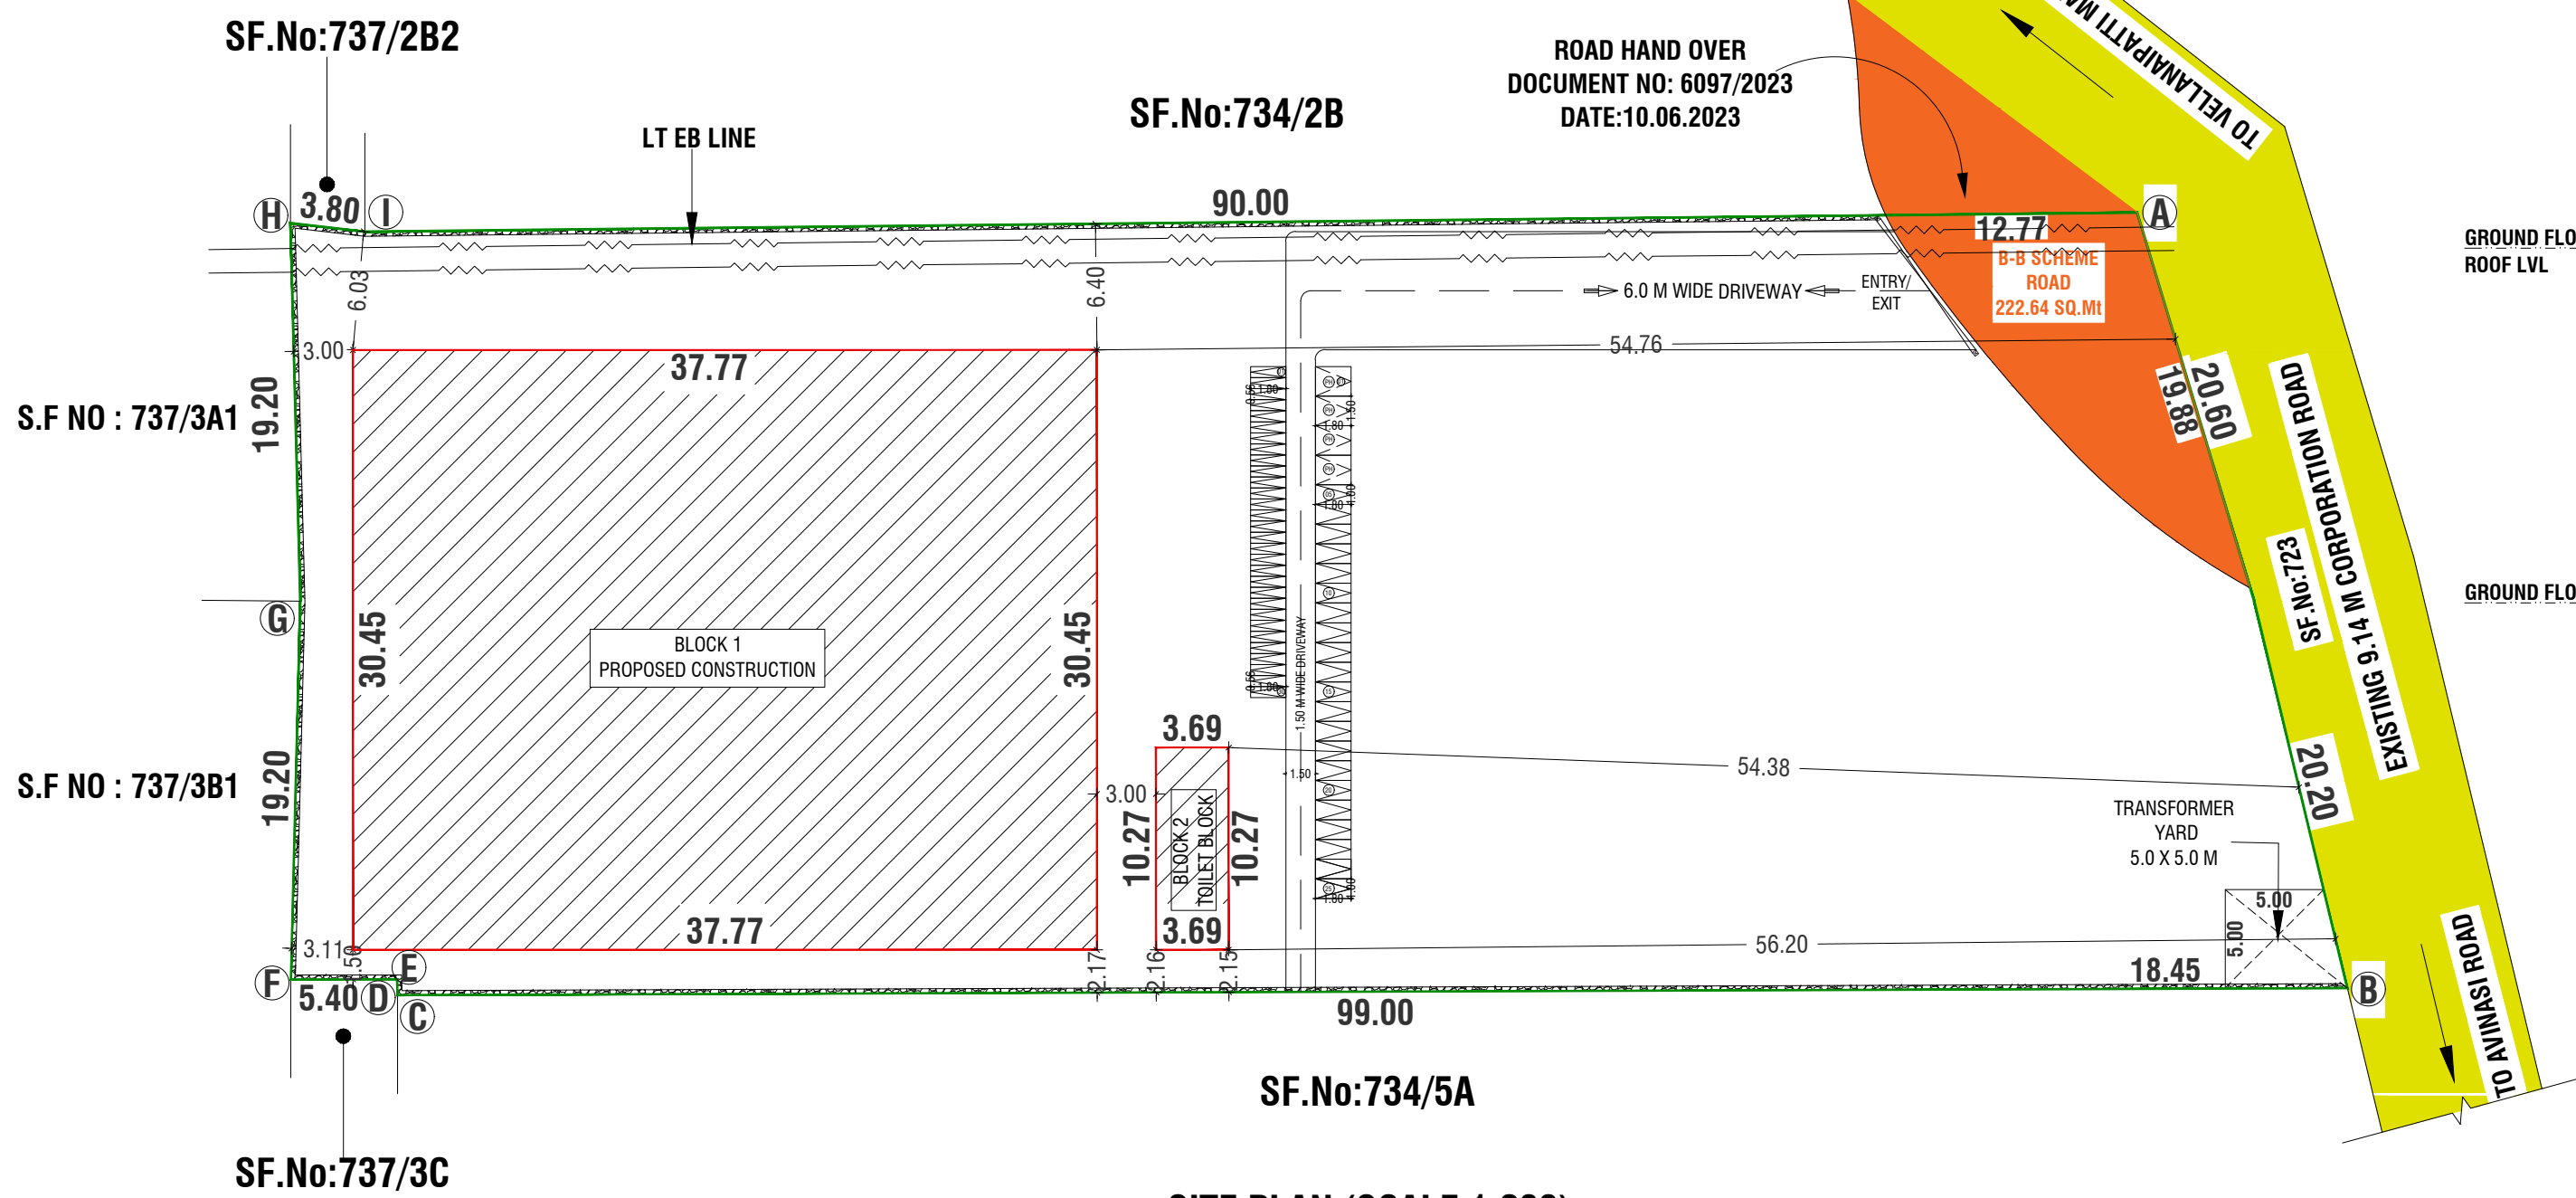

SITE PLAN (SCALE 1:200)

ONLINE APPLICATION NO : SWP/BPA/020937/2023  
SWP / SITE APPROVAL : L.P / CLPA NO : 75/2024  
SWP / PLANNING PERMISSION NO : 91/2024

- NOTE:-
- ALL DIMENSIONS ARE IN METRE
  - ALL ROUND COMPOUND WALL PROVIDED.
  - RAINWATER PERCOLATION PITS PROVIDED ALL ROUND THE SITE.
  - S.T.P PROVIDED IN THE SE CORNER OF THE SITE.
  - SUMP AND FIRE SUMP PROVIDED.
  - LIGHTNING CONDUCTOR PROVIDED IN THE ROOF.
  - FIRE EXTINGUISHER & EMERGENCY ALARM IS PROVIDED.

D. Arun Kumar, B.E (CIVIL)  
REGISTERED CONSTRUCTION ENGINEER  
Reg No : Coimbatore LPA/CE/20/07/028  
205, Alagesan Road, Subbata Colony, Coimbatore - 641 011

REGISTERED CONSTRUCTION ENGINEER

PLAN SHOWING THE PROPOSED CONSTRUCTION OF A CARDBOARD MANUFACTURE BUILDING (COTTAGE INDUSTRIAL BUILDING) IN SF.NO:- 734/3A, 734/4, 737/3A3 & 737/3B2 AT KALAPATTI VILLAGE (EAST), COIMBATORE NORTH TALUK, COIMBATORE DISTRICT.

KALAPATTI DETAILED DEVELOPMENT PLAN NO.21

SCALE :- 1:100  
COTTAGE INDUSTRIAL BUILDING

ONLINE APPLICATION NO: SWP/BPA/020937/2023  
APPLICATION NAME: C. NAGARAJAN

| AREA DETAILS:-                  | IN SQM        |
|---------------------------------|---------------|
| AREA OF SITE AS PER FMB / PATTA | = 3841.00 Sqm |
| AREA OF SITE AS PER DOCUMENT    | = 3844.00 Sqm |
| SUPER IMPOSED PLOT AREA         | = 3871.67 Sqm |

PROPOSED BUILDING AREA DETAILS:-

| S.No  | BLOCK NAME                  | FLOOR        | FSI (SQ.MT) | NON-FSI (SQ.MT) | TOTAL (SQ.MT) |
|-------|-----------------------------|--------------|-------------|-----------------|---------------|
| 1     | BLOCK-01 COTTAGE INDUSTRIES | GROUND FLOOR | 1150.20     | -               | 1150.20       |
| 2     | BLOCK-02 TOILET BLOCK       | GROUND FLOOR | 37.90       | -               | 37.90         |
| TOTAL |                             |              | 1188.10     | -               | 1188.10       |

F.S.I CALCULATION AS PER FMB / PATTA :-

F.S.I (1188.10/3841.00) = 0.309

HEIGHT OF THE BUILDING = 10.00 M

ROAD HAND OVER DETAILS:-

SCHEME ROAD AREA = B-B SCHEME ROAD (222.64 SQ.Mt)  
DOCUMENT NO = 6097/2023, DATE: 10.06.2023

JOINERY DETAILS:-

| SYM | JOINERY DETAILS | SIZE IN METER |
|-----|-----------------|---------------|
| D1  | DOOR            | 1.07 X 2.44   |
| RS  | ROLLING SHUTTER | 2.44 X 2.44   |
| W   | WINDOW          | 2.44 X 1.83   |
| V   | VENTILATOR      | 2.44 X 0.91   |
| V1  | VENTILATOR      | 0.91 X 0.91   |

PARKING DETAILS

|                           | REQUIRED | PROVIDED |
|---------------------------|----------|----------|
| TOTAL TWO WHEELER PARKING | 24 No's  | 25 No's  |
| TOTAL CYCLE PARKING       | 24 No's  | 30 No's  |

NOTES:  
1. TOTAL NO'S OF HP = 5 HP  
2. TOTAL NO'S OF WORKER'S = 20 NO'S OF WORKER'S

MACHINERIES AND POWER DETAILS:-

| S.NO  | MACHINE               | NO | HP      |
|-------|-----------------------|----|---------|
| 1     | LASER CUTTING MACHINE | 1  | 1.0     |
| 2     | BENDING MACHINE       | 1  | 0.5     |
| 3     | WELDING MACHINE       | 1  | 1.0     |
| 4     | POWDER COATING        | 1  | 1.0     |
| 5     | COMPRESSOR            | 1  | 0.5     |
| TOTAL |                       |    | 5.00 HP |

S. Pradeep, B.E (ST)  
REGISTERED STRUCTURAL ENGINEER Grade-II  
DTCP / NAMAKKAL / RSE-II / 001 / 2022  
First Floor, No. 02, MIG-2208, Gandhimaa Nagar, Peelamedu, Coimbatore - 641 004.  
Ph: 96550 05064  
REGISTERED ENGINEER / ARCHITECT

S. Pradeep, B.E (ST)  
REGISTERED ENGINEER Grade - II  
DTCP / NAMAKKAL / RE-II / 003 / 2022  
First Floor, No. 02, MIG-2208, Gandhimaa Nagar, Peelamedu, Coimbatore - 641 004.  
Ph: 96550 05064  
REGISTERED STRUCTURAL ENGINEER

C. Nagarajan  
APPLICANT