




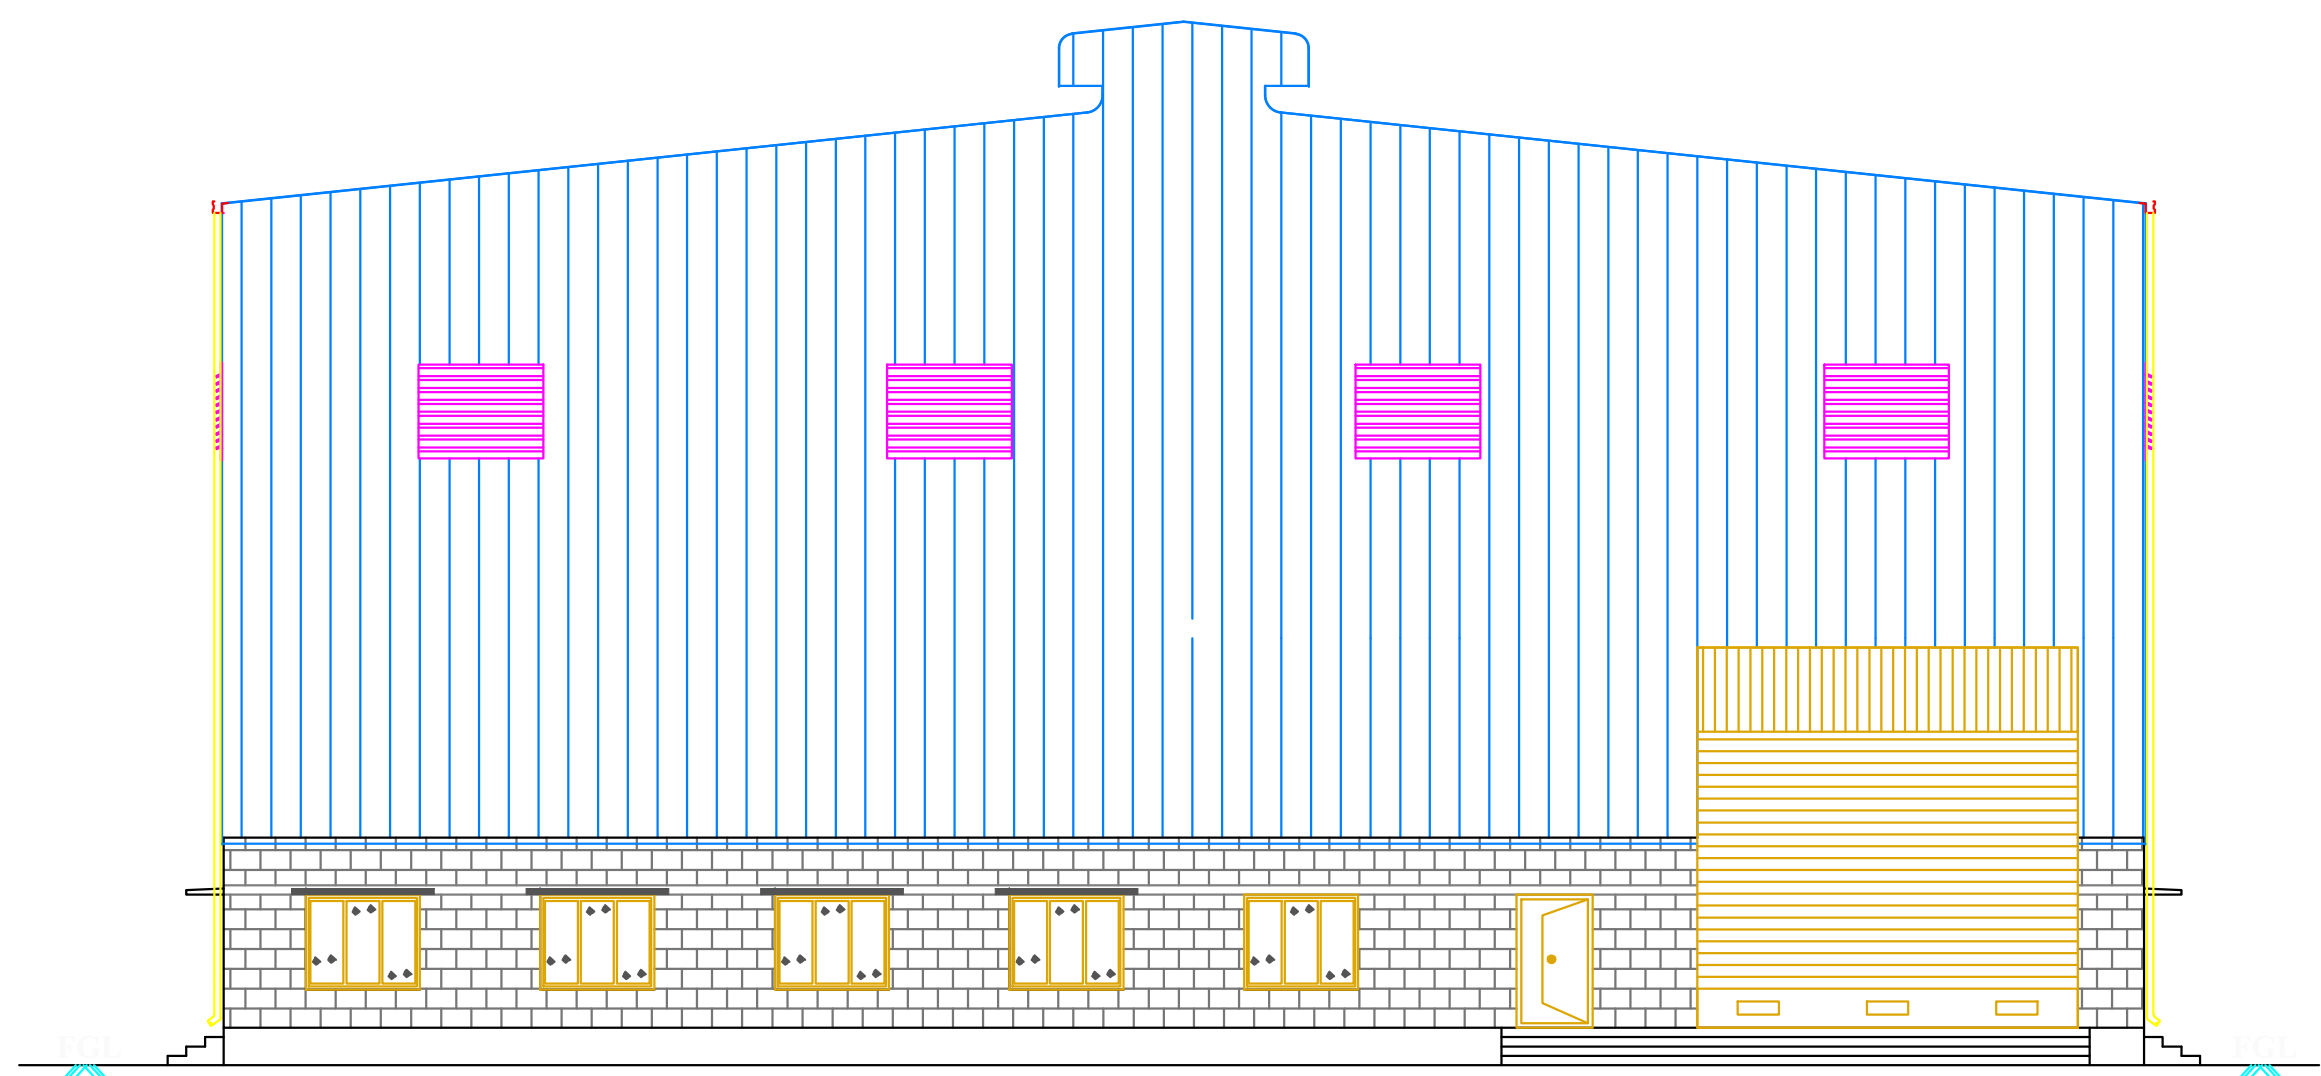

EAST SIDE ELEVATION

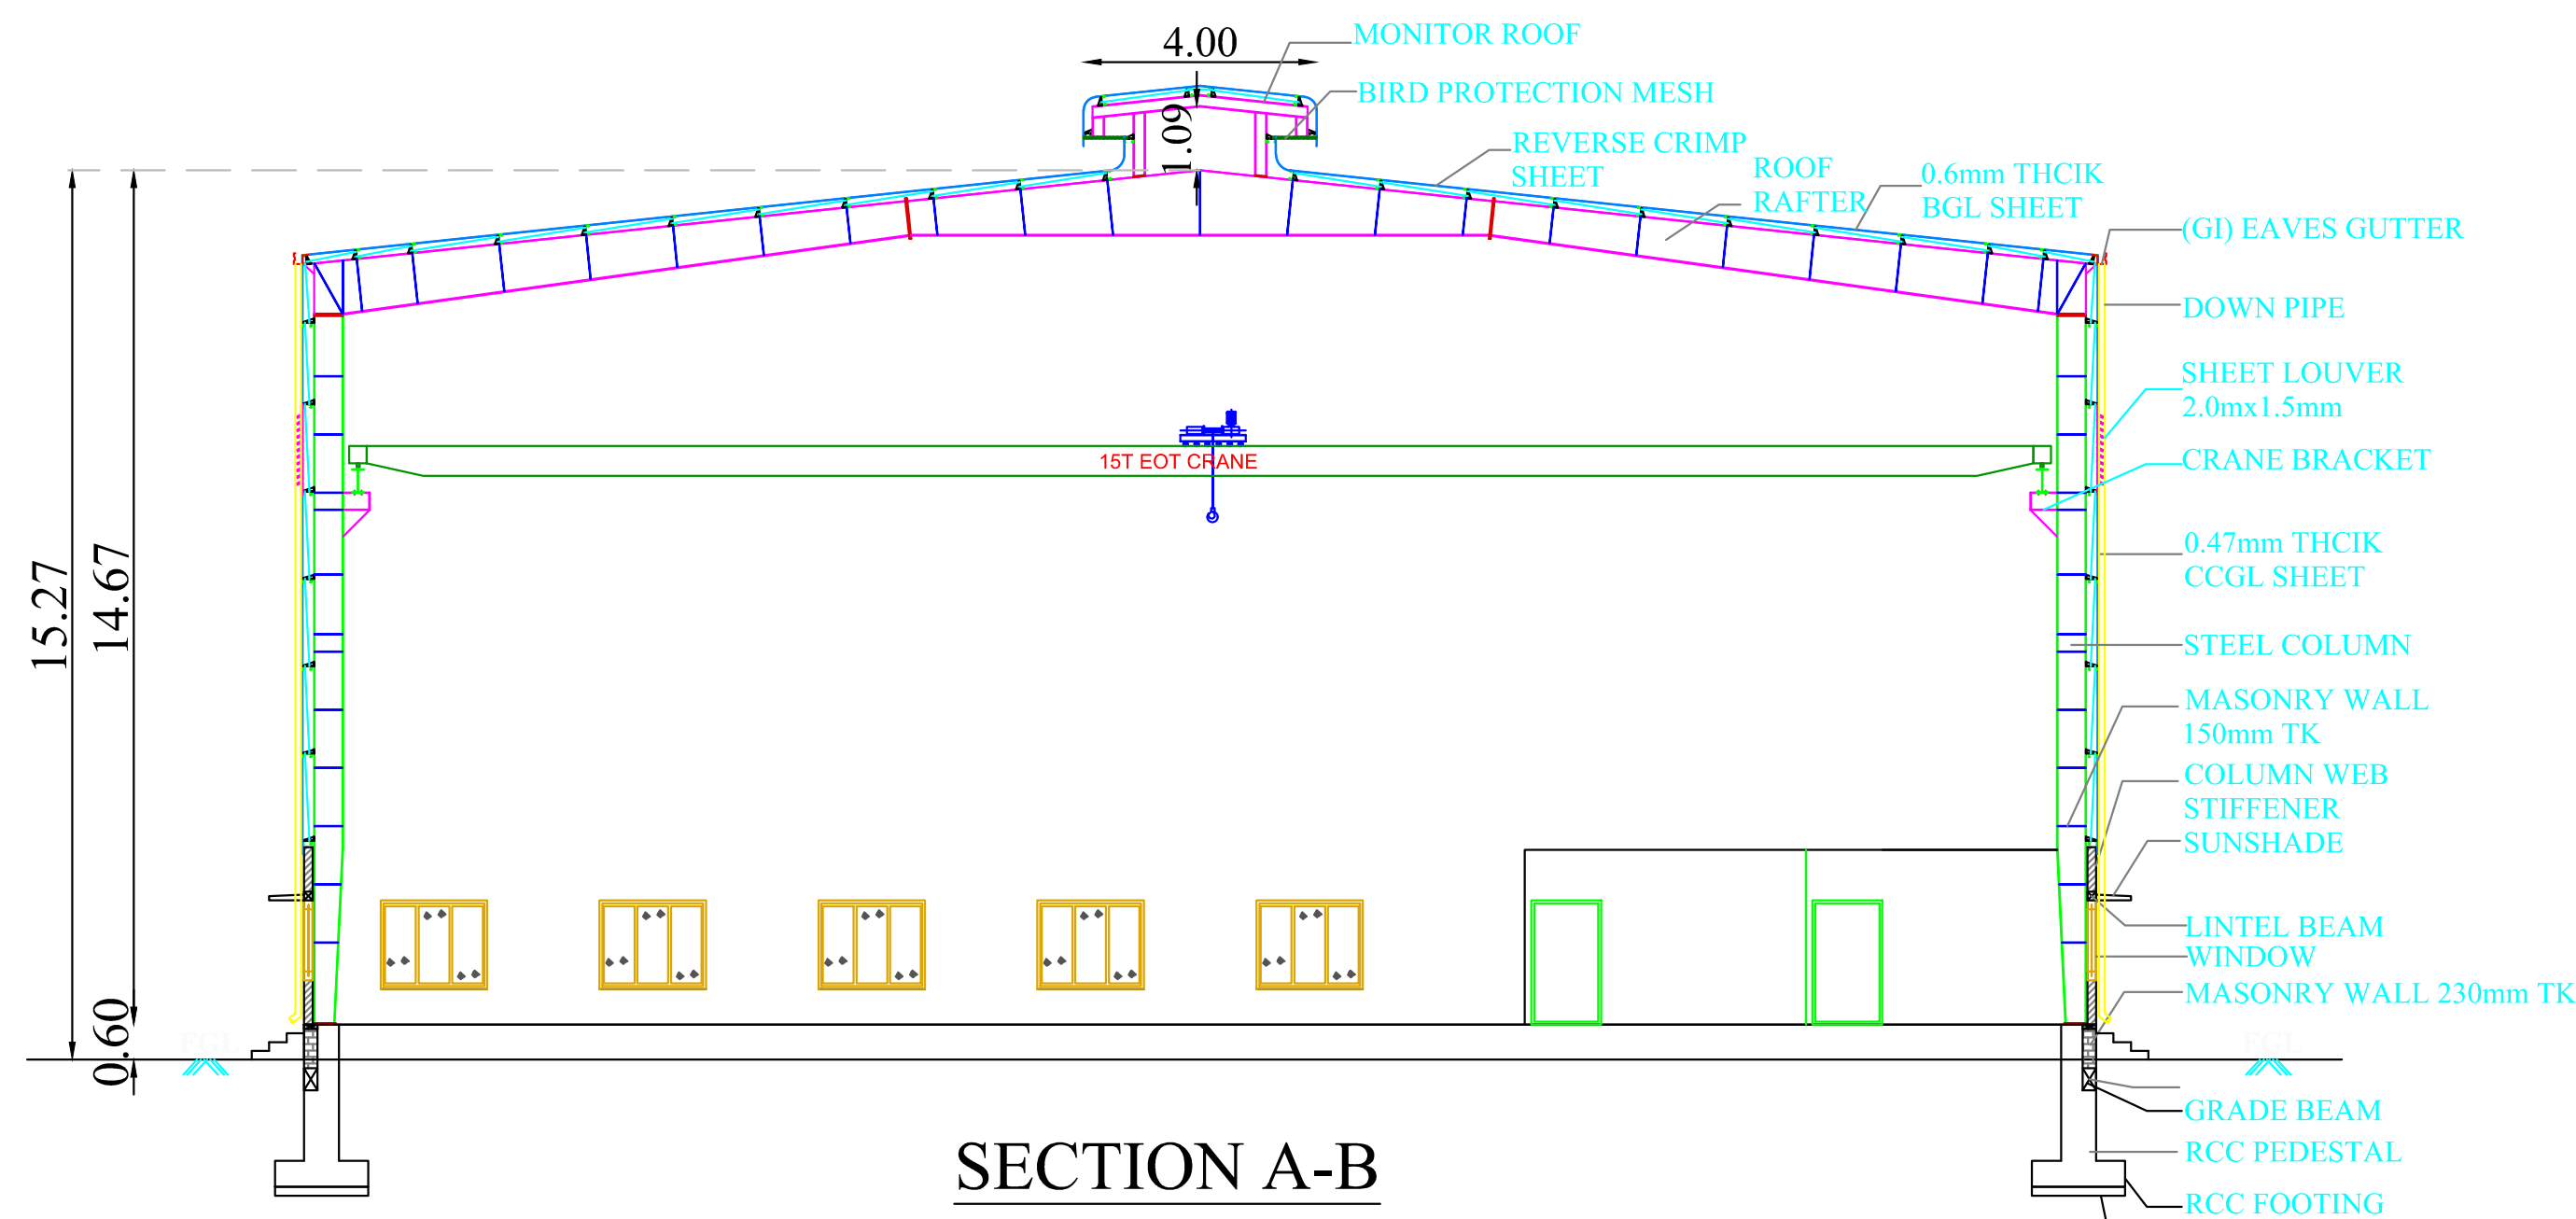


SECTION A-B

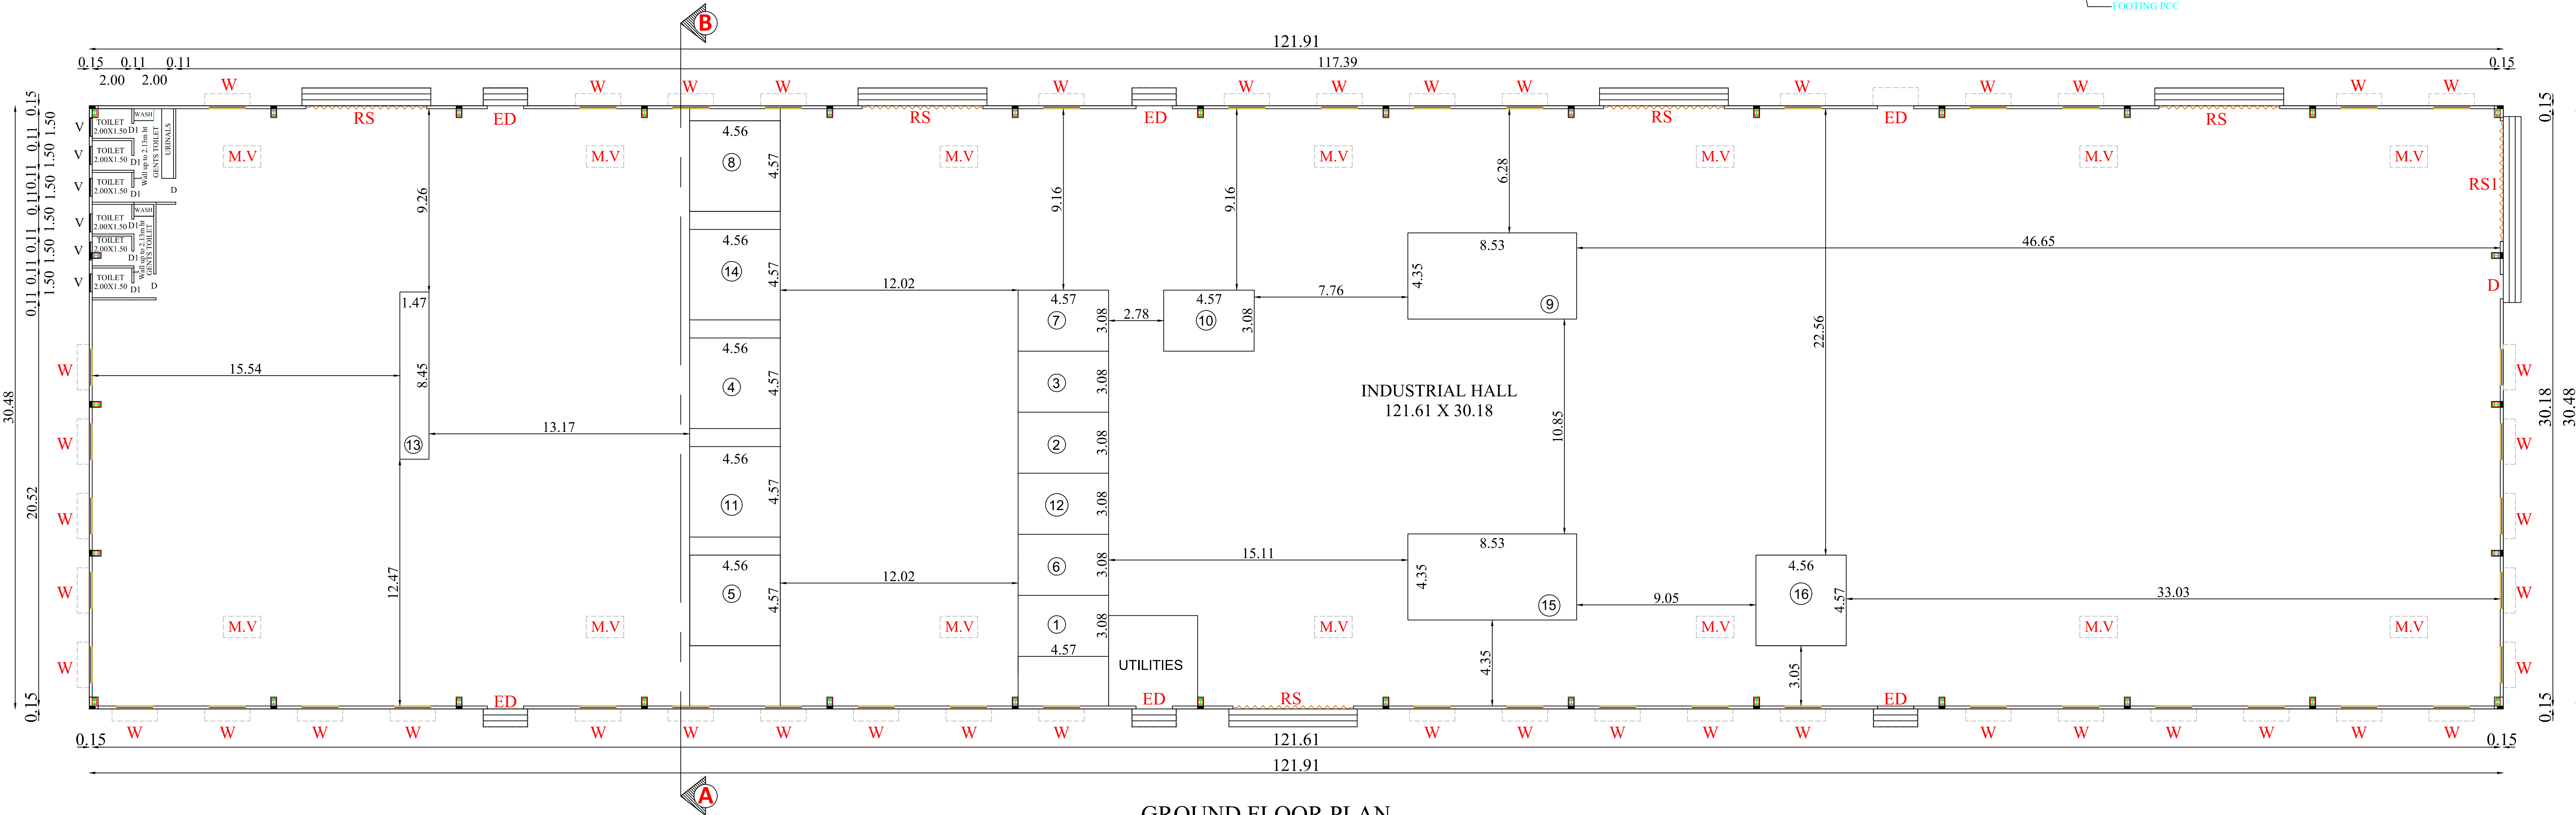

GROUND FLOOR PLAN

FLOOR PLAN, ELEVATION & SECTION | SHEET NO: 2/2

PLAN SHOWING THE PROPOSED CONSTRUCTION OF INDUSTRIAL BUILDING (STEEL AND STEEL PRODUCTS USING VARIOUS FURNACES) IN S.F.NO: 436/2A2 AT SEERAPALAYAM VILLAGE, MADUKKARAI TALUK, COIMBATORE DISTRICT.

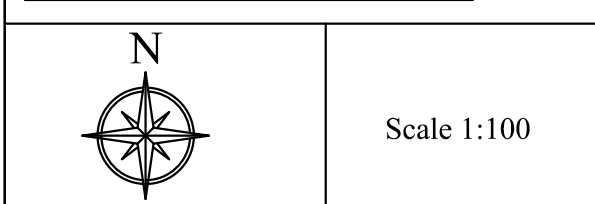

AREA DETAILS:			
Floor Name	Total Area (in Sqm)	Non-FSI Area (in Sqm)	FSI Area (in Sqm)
GROUND FLOOR	3715.68	-	3715.68

JOINERY DETAILS		
TYPE	DESCRIPTION	SIZE
RS	ROLLING SHUTTER	6.10 X 6.10
RS1	ROLLING SHUTTER 1	6.10 X 4.88
ED	EMERGENCY DOOR	1.22 X 2.13
D	DOOR	1.22 X 2.13
D1	DOOR 1	0.75 X 2.13
W	WINDOW	1.83 X 1.52
V	VENTILATOR	0.50 X 0.61
L	LOUVER	1.98 X 1.52

M.V.-MECHANICAL VENTILATION PROVIDED

MACHINERY DETAILS			
S.NO	MACHINE NAME	QTY	POWER
1	MILING MC-1	1	5.00 HP
2	LATHE	1	3.00 HP
3	DREILING MC	1	3.00 HP
4	AGG GRINDING MC-1	1	1.00 HP
5	BENCH GRINDER	1	1.00 HP
6	MILING MC-2	1	7.75 HP
7	RADIAL DRILLING MC	1	6.00 HP
8	VMC	1	64.85 HP
9	STABILIZER	1	67.65 HP
10	WELDING MACHINE	1	5.57 HP
11	HORIZONTAL MACHINING CENTRE	1	67.65 HP
12	MILING MACHINE	1	7.75 HP
13	1 TON ZIP CRANE	1	2.40 HP
14	VMC	1	64.85 HP
15	STABILIZER	1	67.65 HP
16	RECIPROCATING COMPRESSOR	1	3.00 HP

UTILITY			
17	GENSET	1	107.56 HP
18	COMPRESSOR -1	1	40.25 HP
19	COMPRESSOR -2	1	40.25 HP
20	10 TON EOT -1	1	13.90 HP
21	10 TON EOT -2	1	13.90 HP
22	300 HP 100 LPS	1	4.00 HP
23	PUMP 1.5 hp - 20m	1	2.90 HP
24	UPS	1	6.70 HP
TOTAL	24	675.82 HP	

G. Srinivasan, S.E. (Mech. Engg.)
Construction Engineer (CE)
1402 & 4, Arundel Road
Opp. Tiger Temple, Perambalur
Coimbatore - 641 004
Contact No: 9842150771

Construction Engineer

Ar. Nithya Veshnu Varathan
Registered Architect
CA/2019/107803
55/2, Perla Enclave, Uppilpalaya,
Coimbatore- 641 015

Architect

Er. K. Sakanna Piran, S.E. (Structural)
Structural Engineer Grade-I (SE)
Reg. No. 88 / 684 / 003 / 2023
424/1, Sengalpet Road, Sengalpet,
Salem, Coimbatore - 641 402,
Pin- 636104

Structural Engineer

For Solar Engineering Technologies LLP
Authorized Signatory

Applicant

