

PLAN SHOWING THE PRPOSED ADDITIONAL BUILDING IN T.S. No : 3,4,6 Pt, BLOCK No : 1 & T.S. No : 110 Pt, BLOCK No : 2, WARD No : AA [27], OF SOWRIPALAYAM VILLAGE, COIMBATORE SOUTH TALUK, T.S. No : 10/12, BLOCK No: 1, WARD No : AA [27], OF KRISHNARAYAPURAM VILLAGE, COIMBATORE CORPORATION. SCALE 1: 100
For M/s. S.N.R SONS CHARITABLE TRUST, COIMBATORE

ONLINE APPLICATION No:
SWP/BPA/031879/2023

HOSTEL - I

AREA STATEMENT


FLOOR NAME	PRO. ADDL. BLDG. FSI Area SQM	Non FSI SQM	TOTAL SQM
GROUND FLOOR	371.43	----	371.43
FIRST FLOOR	333.31	----	333.31
SECOND FLOOR	333.31	----	333.31
THIRD FLOOR	333.31	----	333.31
FOURTH FLOOR	333.31	----	333.31
FIFTH FLOOR	333.31	----	333.31
SIXTH FLOOR	345.67	----	345.67
SEVENTH FLOOR	333.31	----	333.31
EIGHTH FLOOR	333.31	----	333.31
TERRACE FLOOR	----	88.77	88.77
TOTAL all Floors	3050.27	88.77	3139.04

TOTAL F.S.I. AREA	3050.27 Sqm
HEIGHT OF THE BUILDING	29.90 m
NUMBER OF BEDS	120 Nos.
NUMBER OF STUDENTS	120 Nos.


* All Dimensions are in metre.

SCHEDULE OF JOINERY

		METRE
LD	LIFT DOOR	0.91 x 2.10
MD	MAIN DOOR	1.52 x 2.10
DD	DOUBLE DOOR	1.83 x 2.10
D	DOOR	1.22 x 2.10
D1	DOOR	0.91 x 2.10
D2	DOOR	0.76 x 2.10
D3	DOOR	0.81 x 2.10
D4	DOOR	1.07 x 2.10
FD	FRENCH DOOR	1.52 x 2.10
AO	OPEN	1.21 x 2.10
W	WINDOW	1.83 x 1.50
W1	WINDOW	1.20 x 1.80
W2	WINDOW	0.91 x 1.22
SW	STAIRCASE WINDOW	1.83 x 1.22
V1	VENTILATOR	0.76 x 0.61
VW	VENTILATOR	1.93 x 0.61
V2	VENTILATOR	1.83 x 0.61

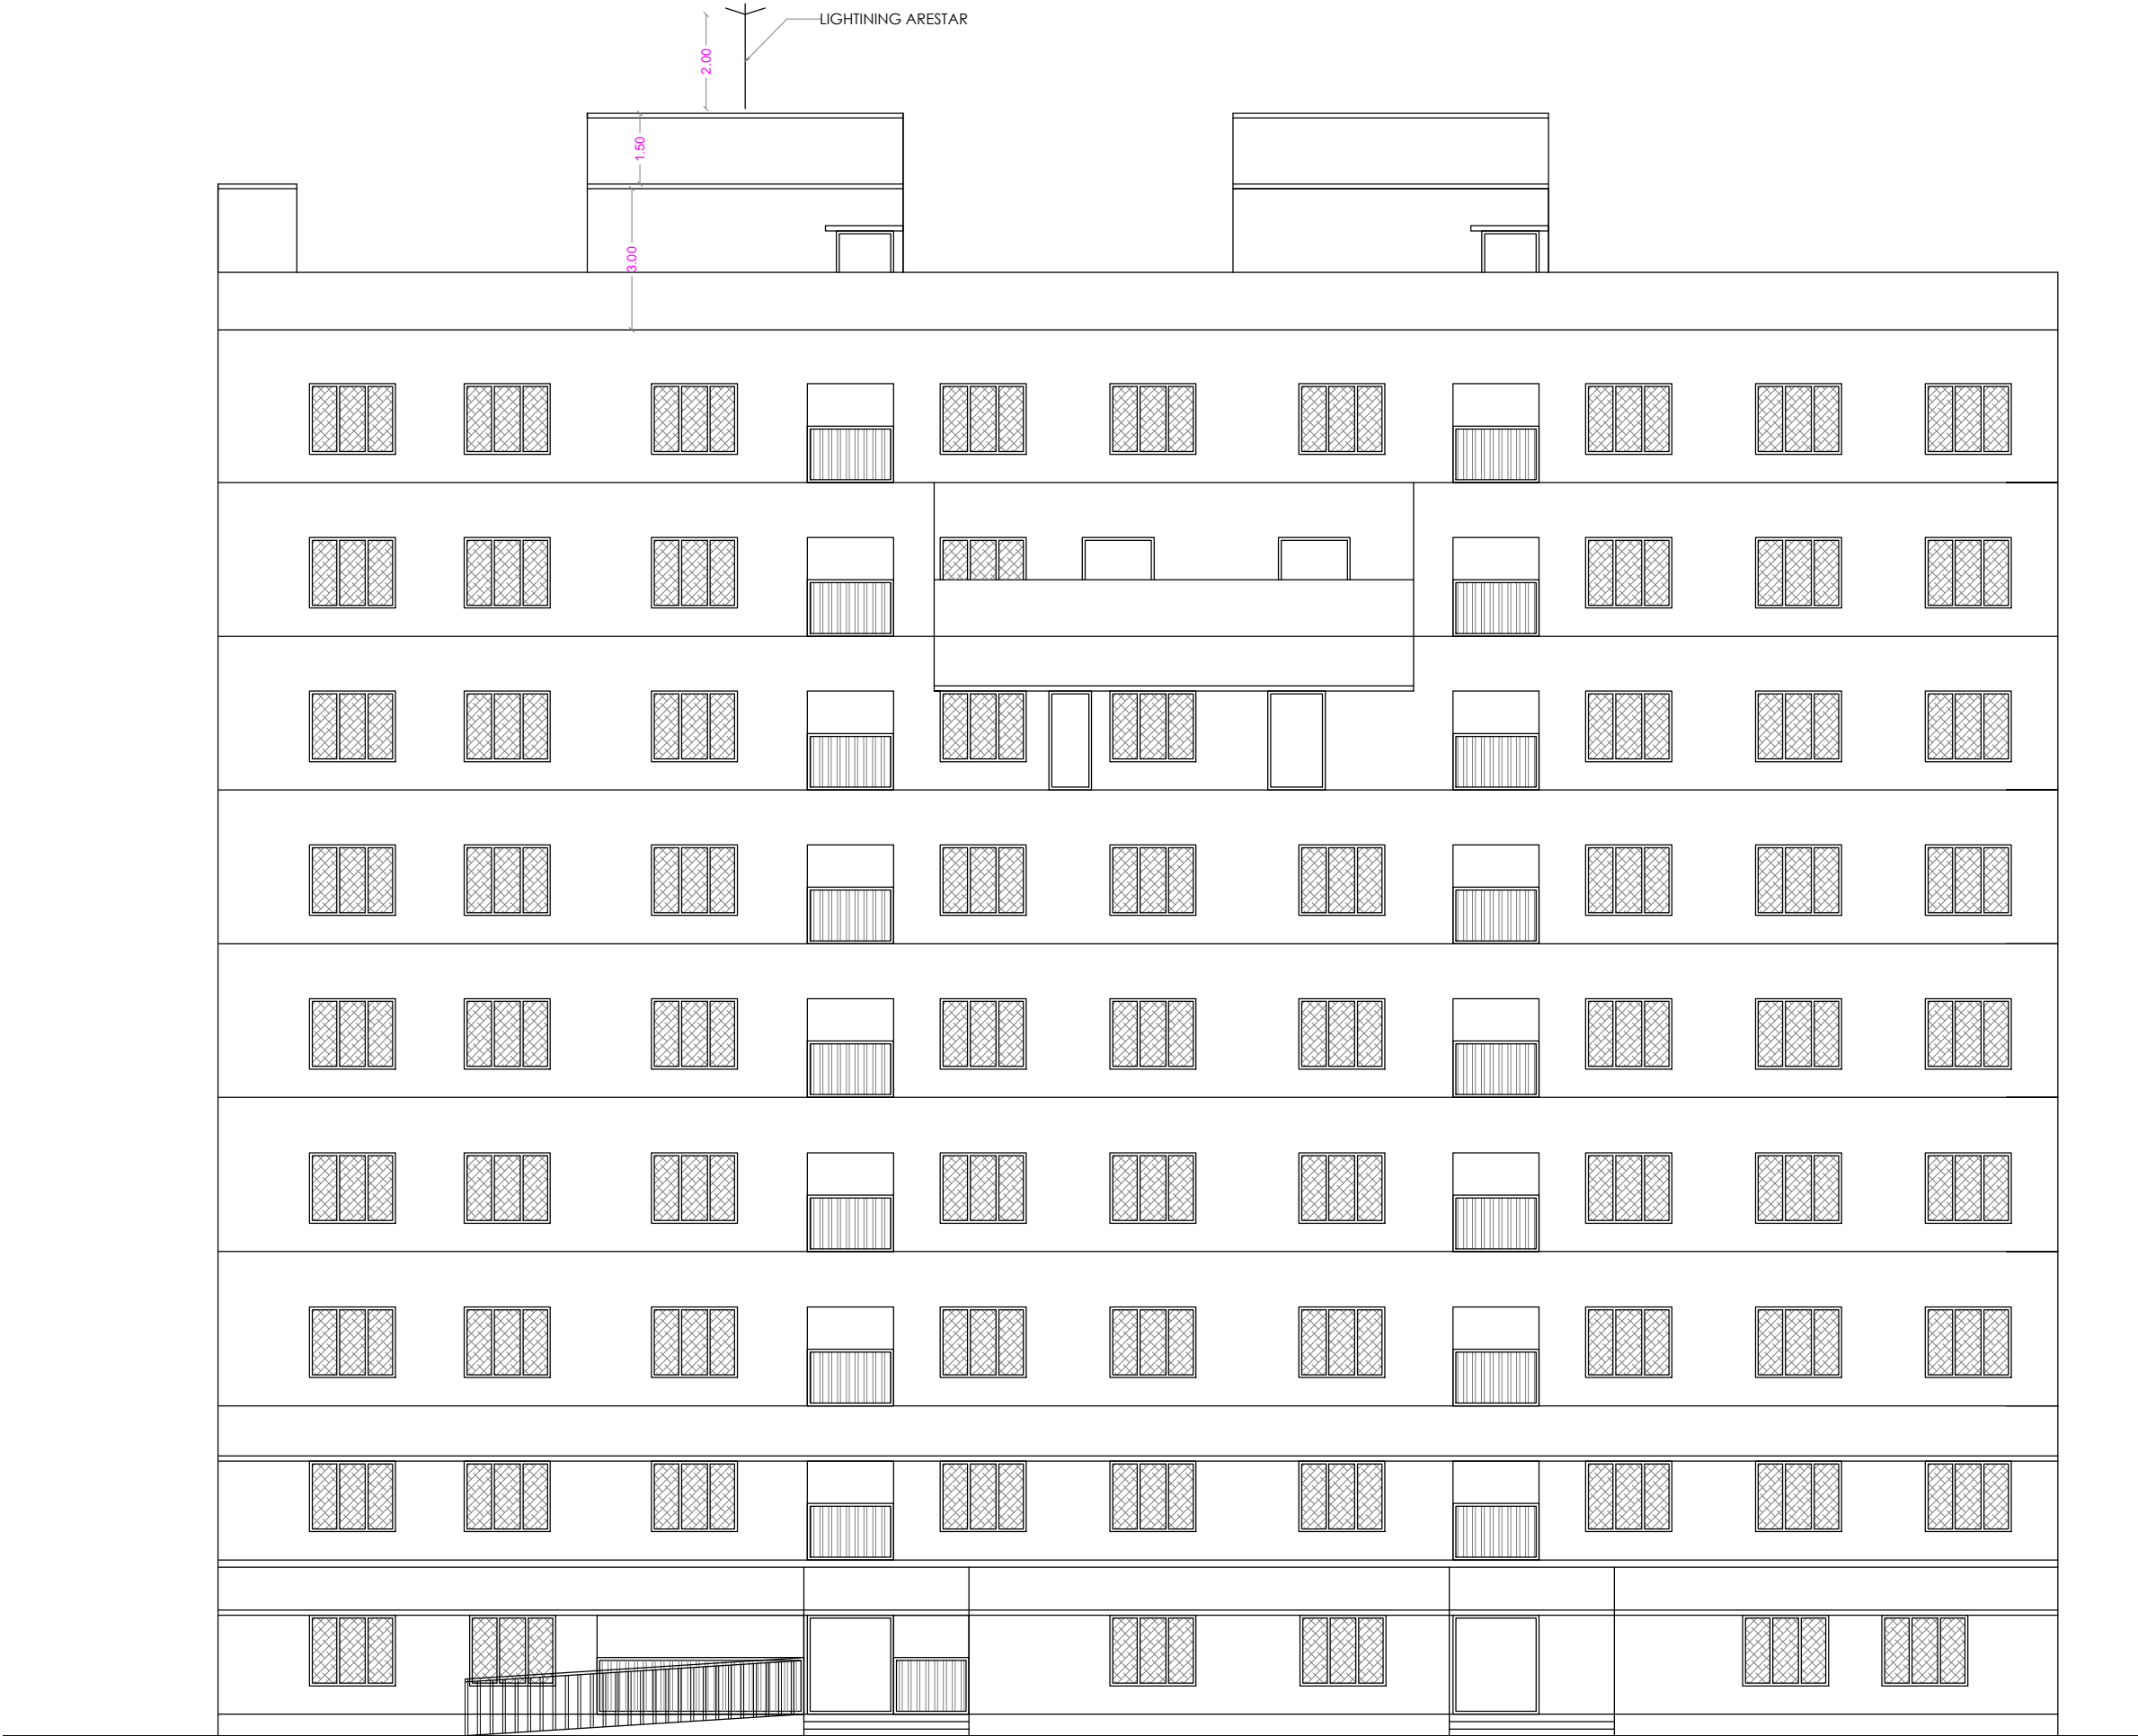




ELEVATION

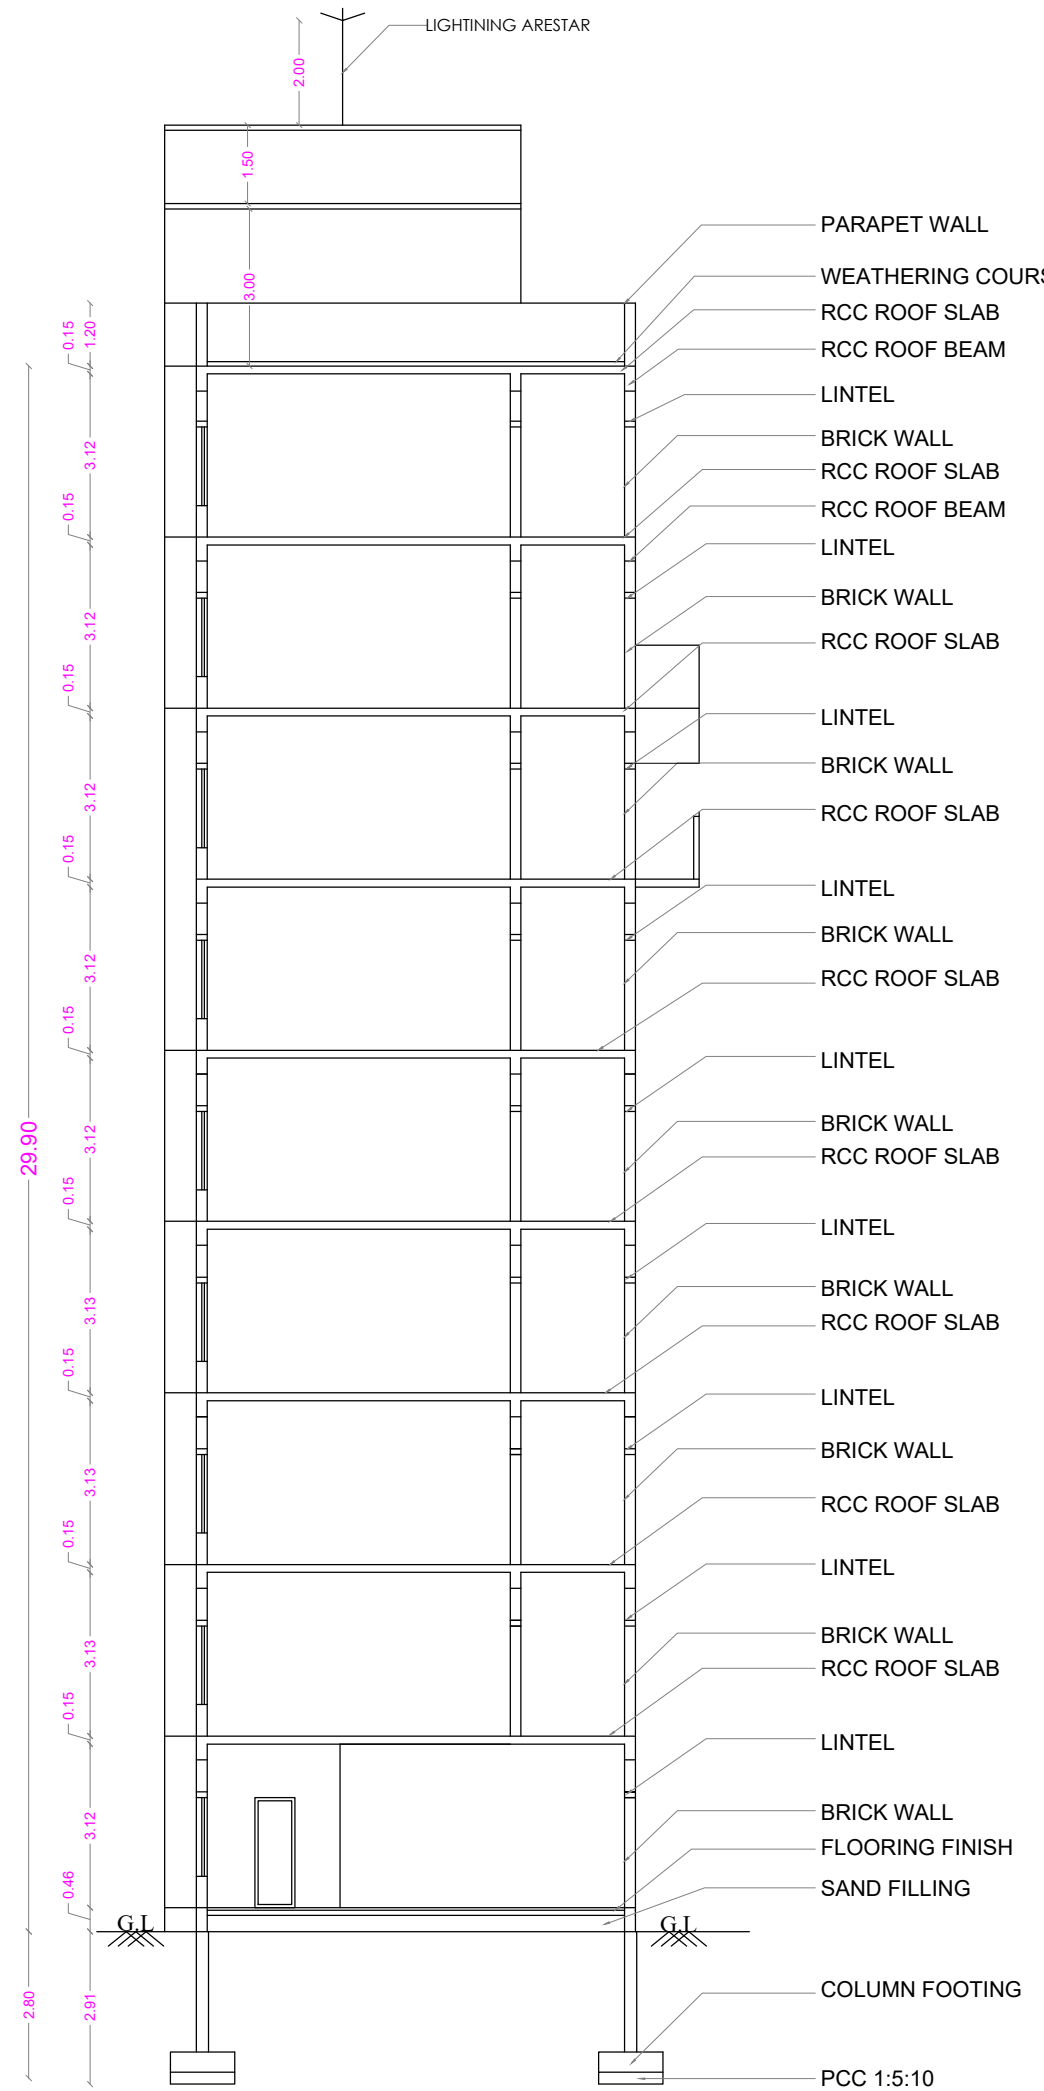


SECTION ON A A

STAIRCASE DETAILS


WIDTH - 2.00 m
TREAD - 0.30 m
RISE - 0.15 m

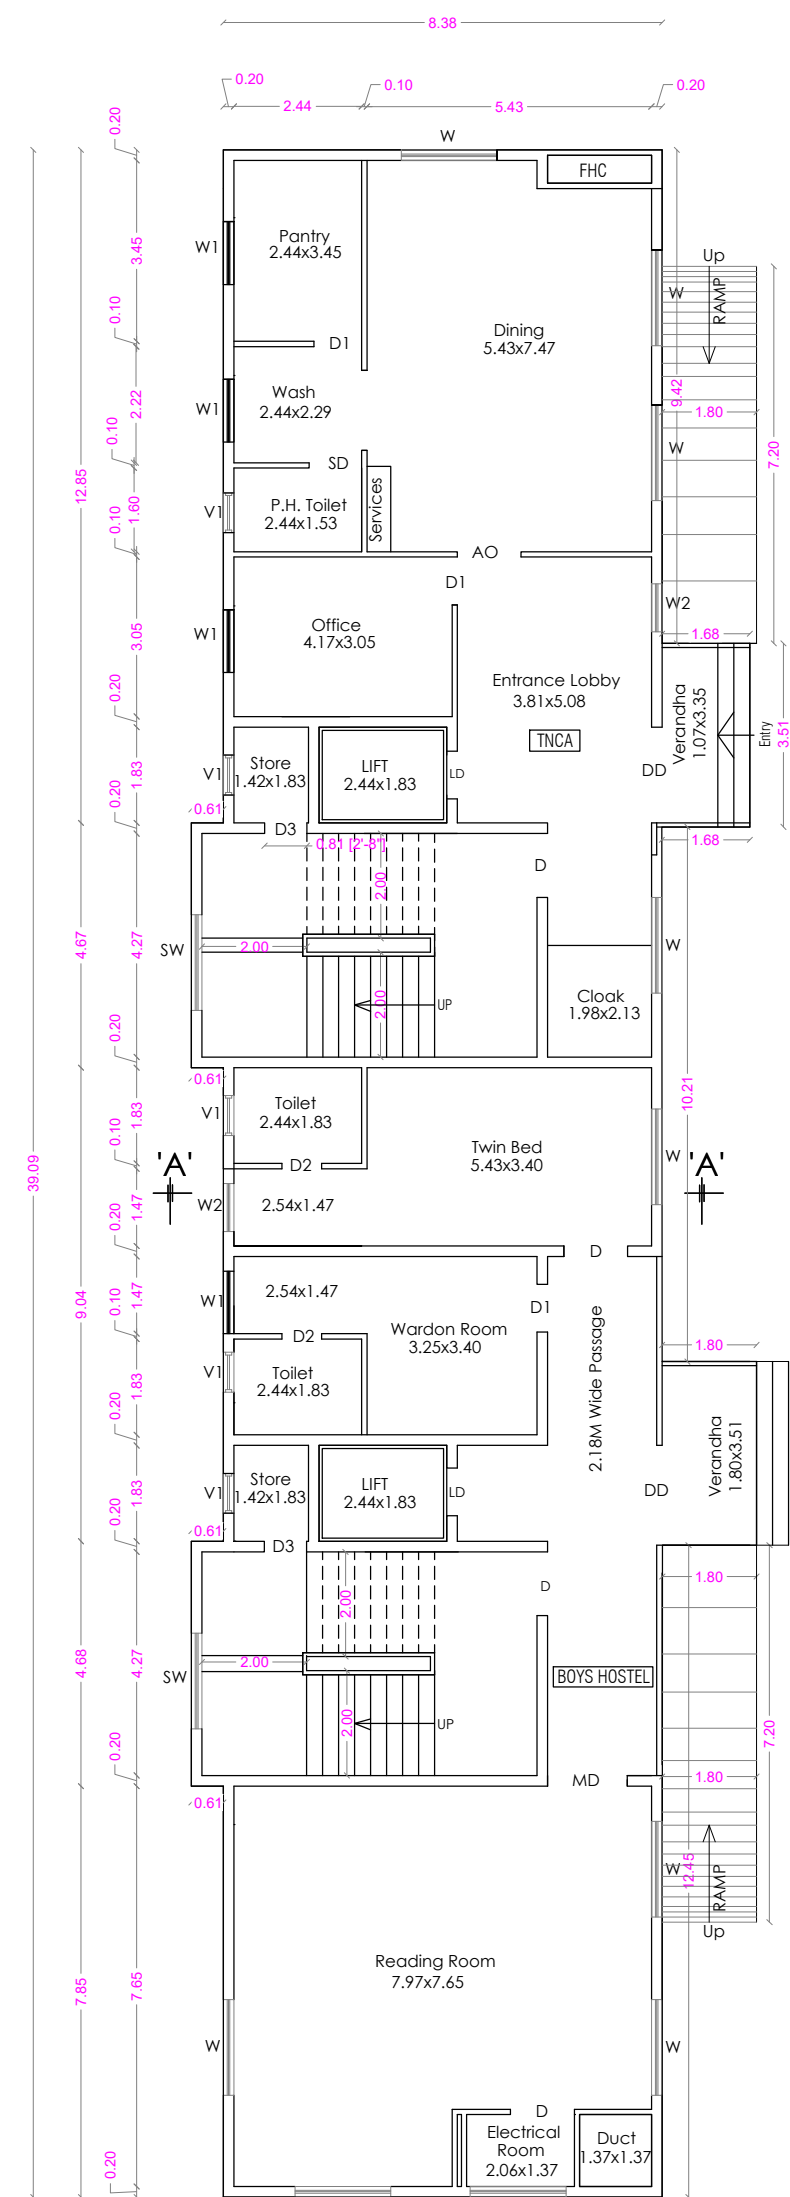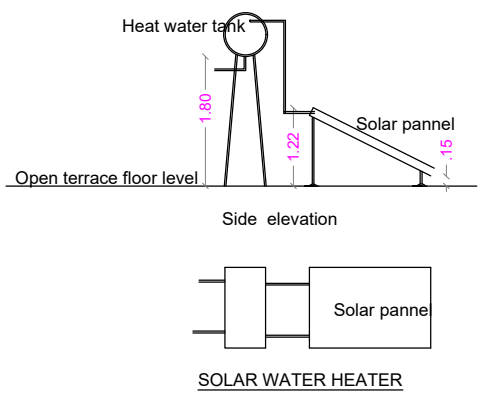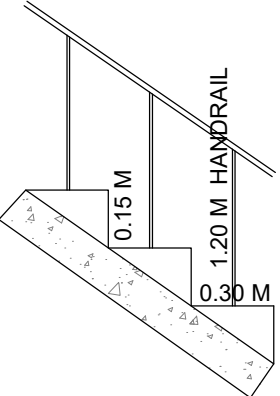


GROUND FLOOR PLAN

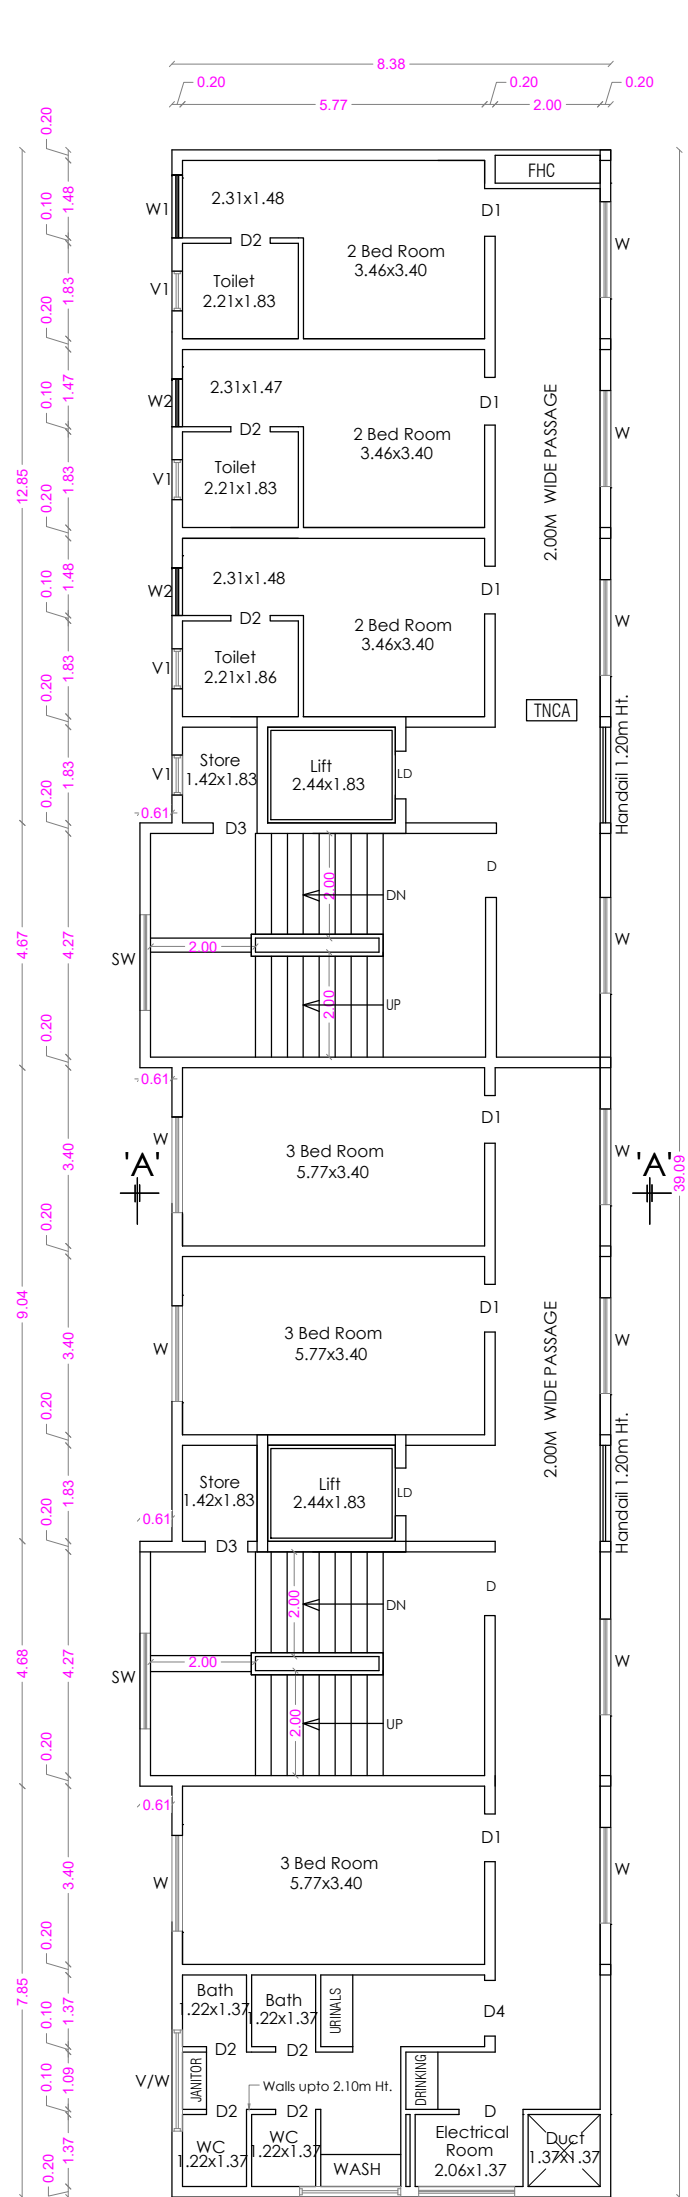


TYPICAL FLOOR PLAN
[FIRST, SECOND, THIRD, FOURTH & FIFTH]

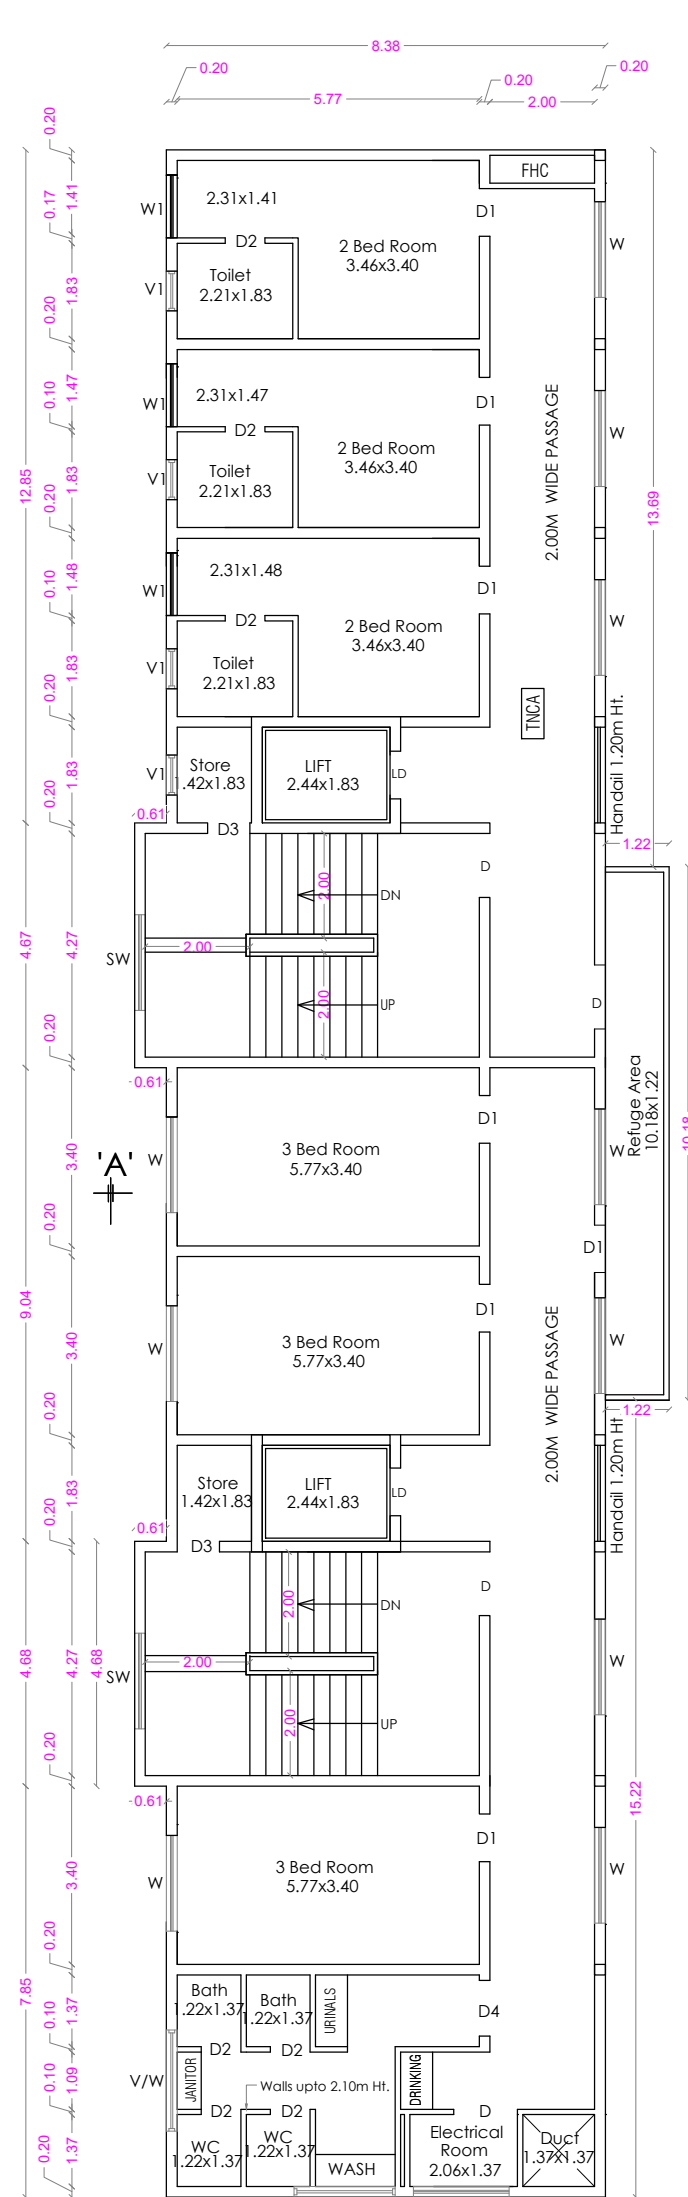


SIXTH FLOOR PLAN

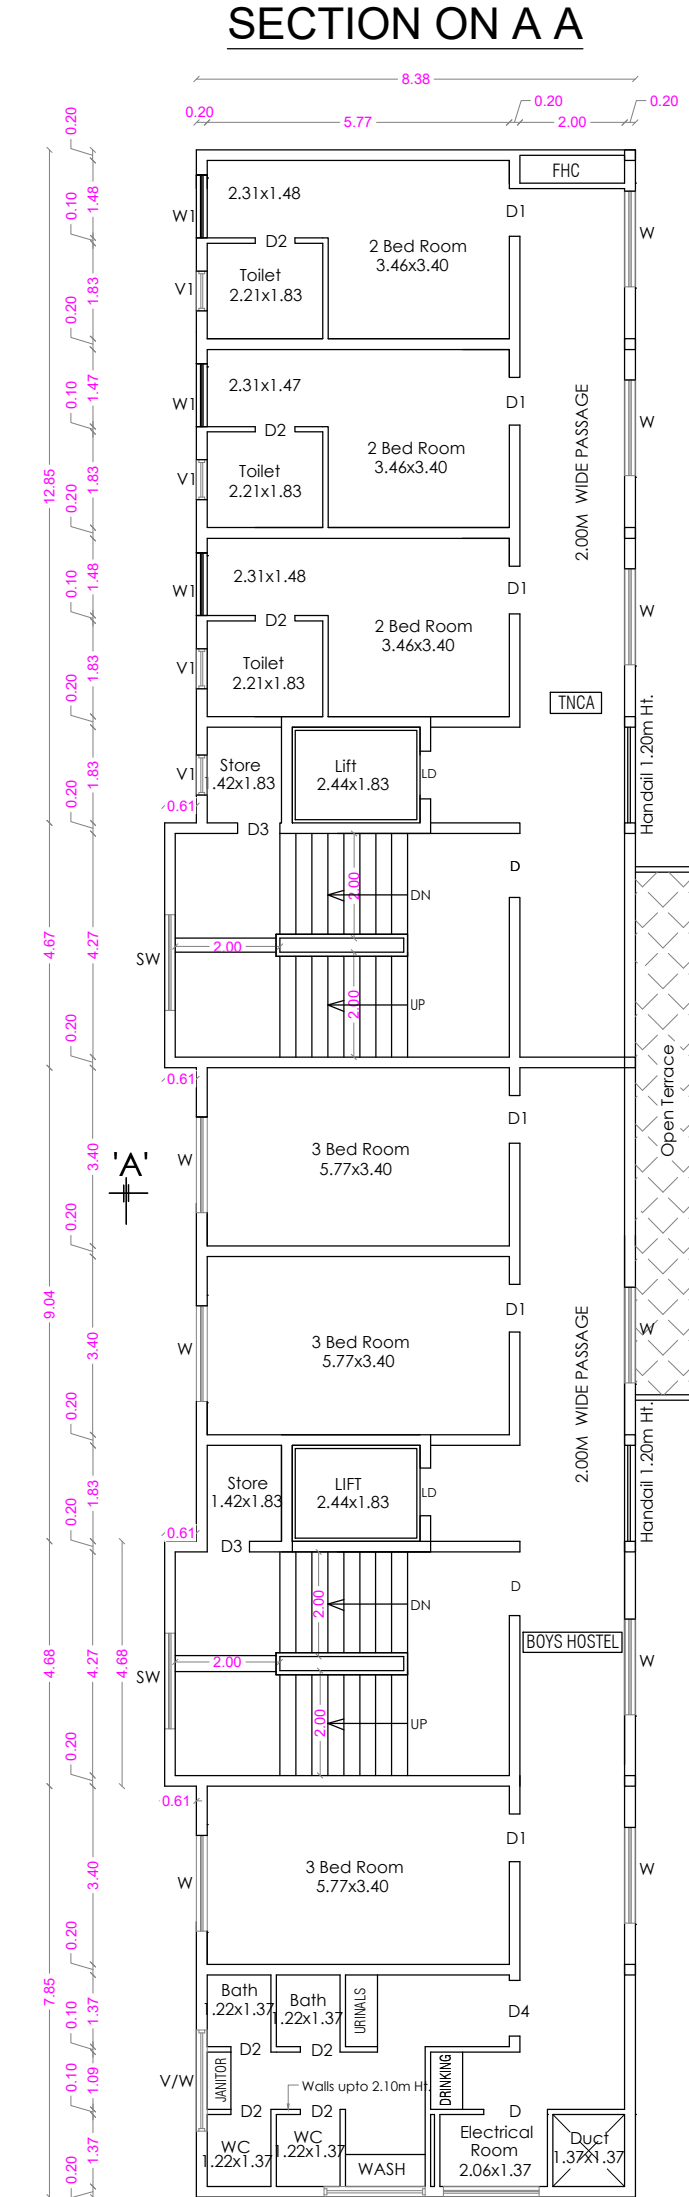

SEVENTH FLOOR PLAN

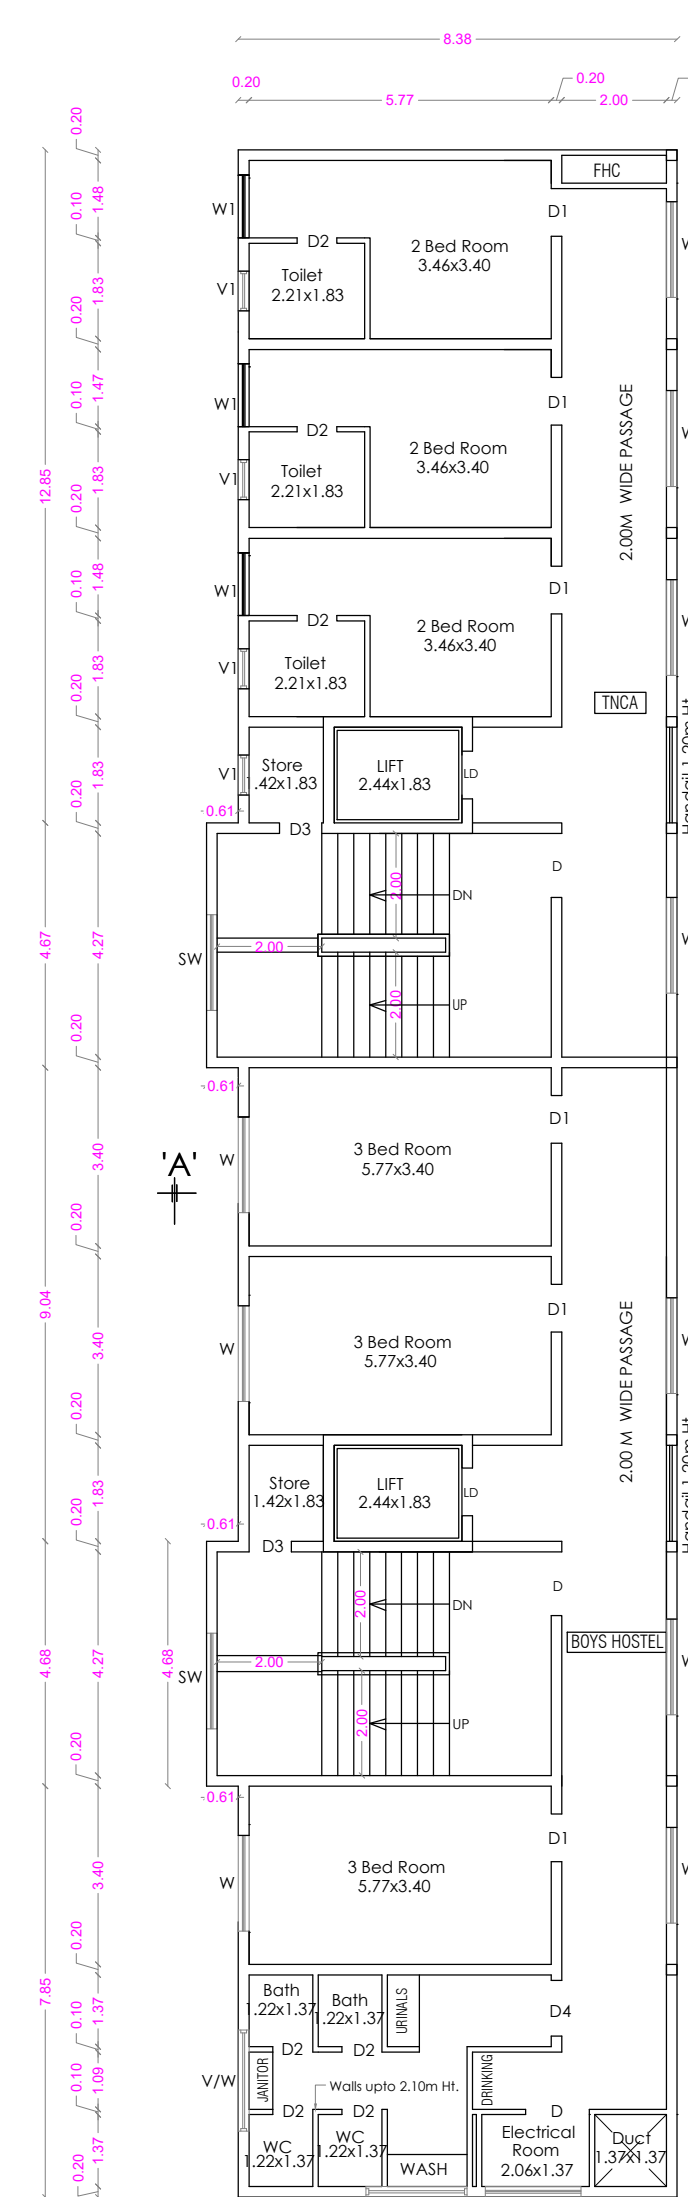

EIGHTH FLOOR PLAN

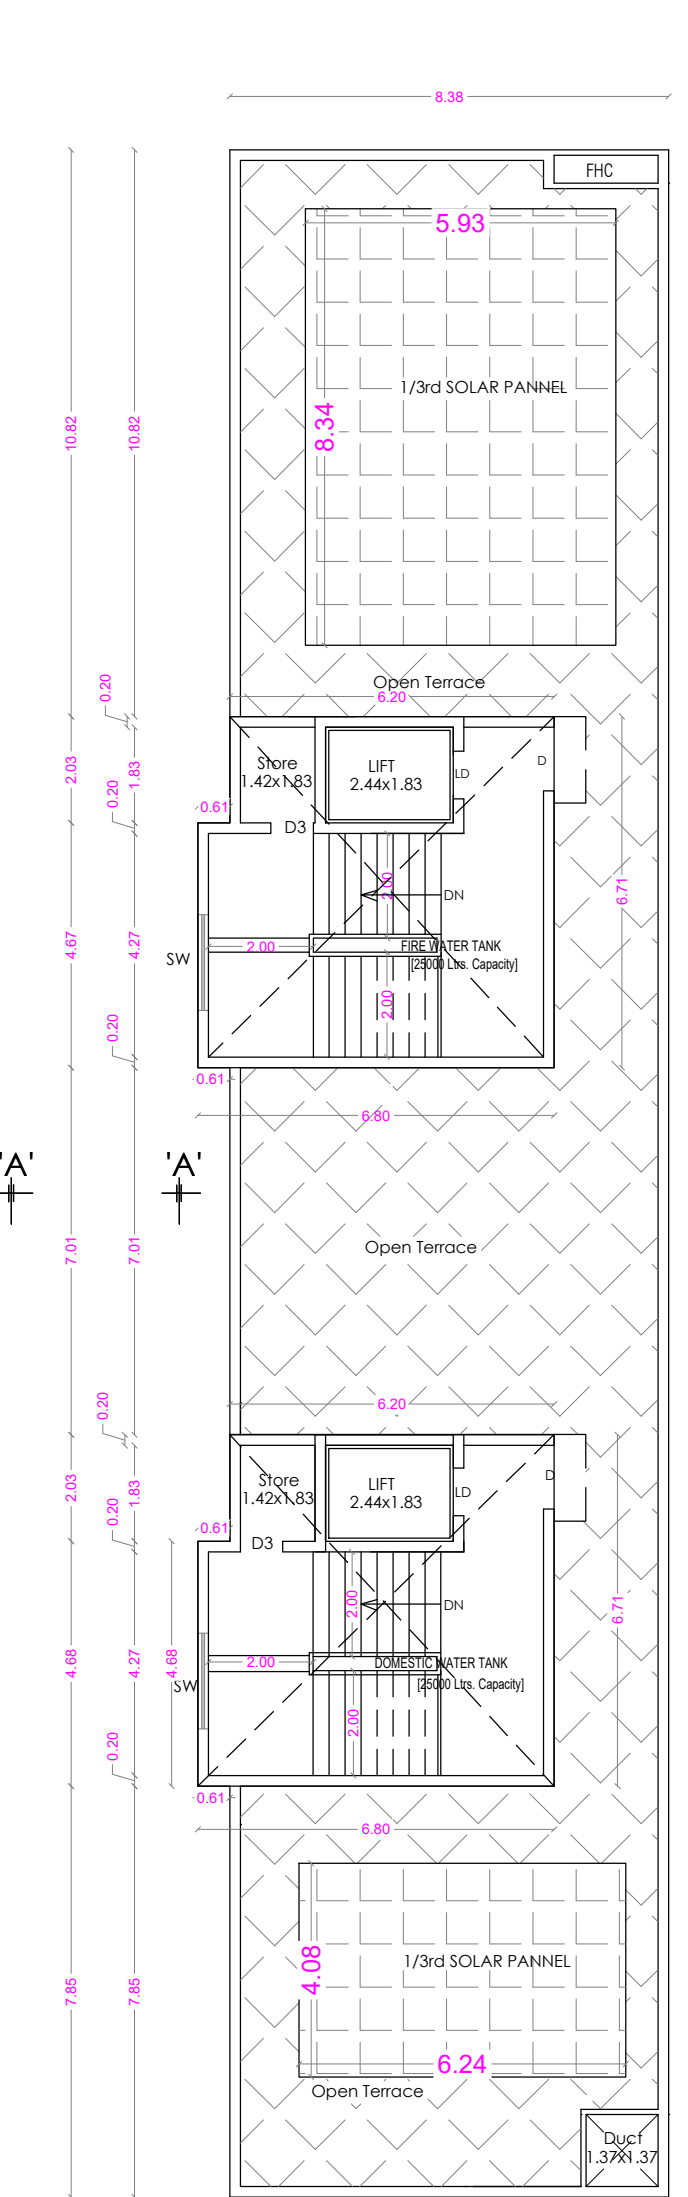

TERRACE FLOOR PLAN

Dr.A.Sudhakar B.E.(Civil),M.E.(Struct),Ph.D.,
Registered Structural Engineer Grade-I
Coimbatore LPA / SE / GR - I / 19030009
#57, Krishnasamy Mudhalyar Street,
R.S.Puram, Coimbatore - 641 002.

STRUCTURAL ENGINEER

For S.N.R. Sons Charitable Trust
C.V. RAVIKUMAR
Chief Executive

APPLICANT

C. NATARAJAN, B.E.,
Consulting Engineer
NAVEEN ASSOQATES
364, Second St., Extension
Gandhipuram, Coimbatore - 641 012.
COIMBATORE LPA / RE /
GR-1 / 19 / 03 / 002

LBS/REGISTERED ENGINEER

PLAN SHOWING THE PRPOSED ADDITIONAL BUILDING IN T.S. No : 3,4,6 Pt, BLOCK No : 1 & T.S. No : 110 Pt, BLOCK No : 2, WARD No : AA [27], OF SOWRIPALAYAM VILLAGE, COIMBATORE SOUTH TALUK, T.S. No : 10/12, BLOCK No: 1, WARD No : AA [27], OF KRISHNARAYAPURAM VILLAGE, COIMBATORE CORPORATION. SCALE 1: 100
For M/s. S.N.R SONS CHARITABLE TRUST, COIMBATORE



ONLINE APPLICATION No:
SWP/BPA/031879/2023

Sheet No. 03

BLOCK - 2 - HOSTEL - II

AREA STATEMENT

FLOOR NAME	PRO. ADDL. BLDG. FSI Area SQM	Non FSI SQM	TOTAL SQM
BASEMENT FLOOR	753.22	----	753.22
GROUND FLOOR	753.22	----	753.22
FIRST FLOOR	726.42	----	726.42
SECOND FLOOR	726.42	----	726.42
THIRD FLOOR	726.42	----	726.42
FOURTH FLOOR	726.42	----	726.42
FIFTH FLOOR	726.42	----	726.42
SIXTH FLOOR	726.42	----	726.42
SEVENTH FLOOR	726.42	----	726.42
EIGHTH FLOOR	726.42	----	726.42
TERRACE FLOOR	----	103.50	103.50
TOTAL all Floors	7317.80	103.50	7421.30

TOTAL F.S.I. AREA	7317.80 Sqm
HEIGHT OF THE BUILDING	29.90 m
NUMBER OF BEDS	441 Nos.
NUMBER OF STUDENTS	441 Nos.




* All Dimensions are in metre.

SCHEDULE OF JOINERY

	METRE
LD	LIFT DOOR 0.91 x 2.10
MD	MAIN DOOR 1.53 x 2.10
D	DOOR 1.23 x 2.10
D1	DOOR 1.00 x 2.10
D2	DOOR 0.84 x 2.10
D3	DOOR 0.77 x 2.10
DD	DOUBLE DOOR 1.52 x 2.10
SD	SLIDING DOOR 1.20 x 2.10
W1	WINDOW 1.23 x 1.50
W2	WINDOW 1.84 x 1.22
W3	WINDOW 2.04 x 1.22
W4	WINDOW 1.19 x 1.22
SW	STAIRCASE WINDOW 2.45 x 1.22
V	VENTILATOR 1.94 x 0.61
V1	VENTILATOR 2.45 x 0.61
V2	VENTILATOR 0.61 x 0.90

STAIRCASE DETAILS

WIDTH	- 2.00 m
TREAD	- 0.30 m
RISE	- 0.15 m

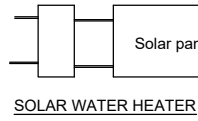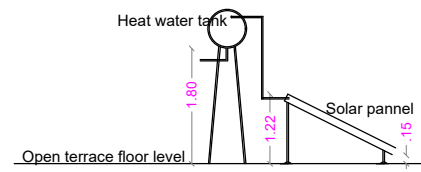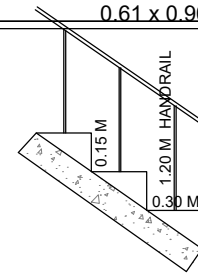

Dr. A. Sudhahar S E (Civ) (M.E) (Struct), Ph.D.,
Registered Structural Engineer Grade - I
Coimbatore LPA / SE / GR - I / 1903/009
#57, Krishnasamy Mudhaliyar Street,
R.S.Puram, Coimbatore - 641 002.

STRUCTURAL ENGINEER

For S.N.R. Sons Charitable Trust

C. V. RAMAKRISHNAN
Chief Executive

APPLICANT

C. NATARAJAN, B.E.,
Consulting Engineer
NAVEN ASSOCIATES
364, Second St., Extension
Gandhipuram, Coimbatore - 641 032.
COIMBATORE LPA / RE /
GR-17 / 19 / 03 / 002


LBS/REGISTERED ENGINEER




SIXTH FLOOR PLAN




TYPICAL FLOOR PLAN
[SEVENTH & EIGHTH FLOOR]

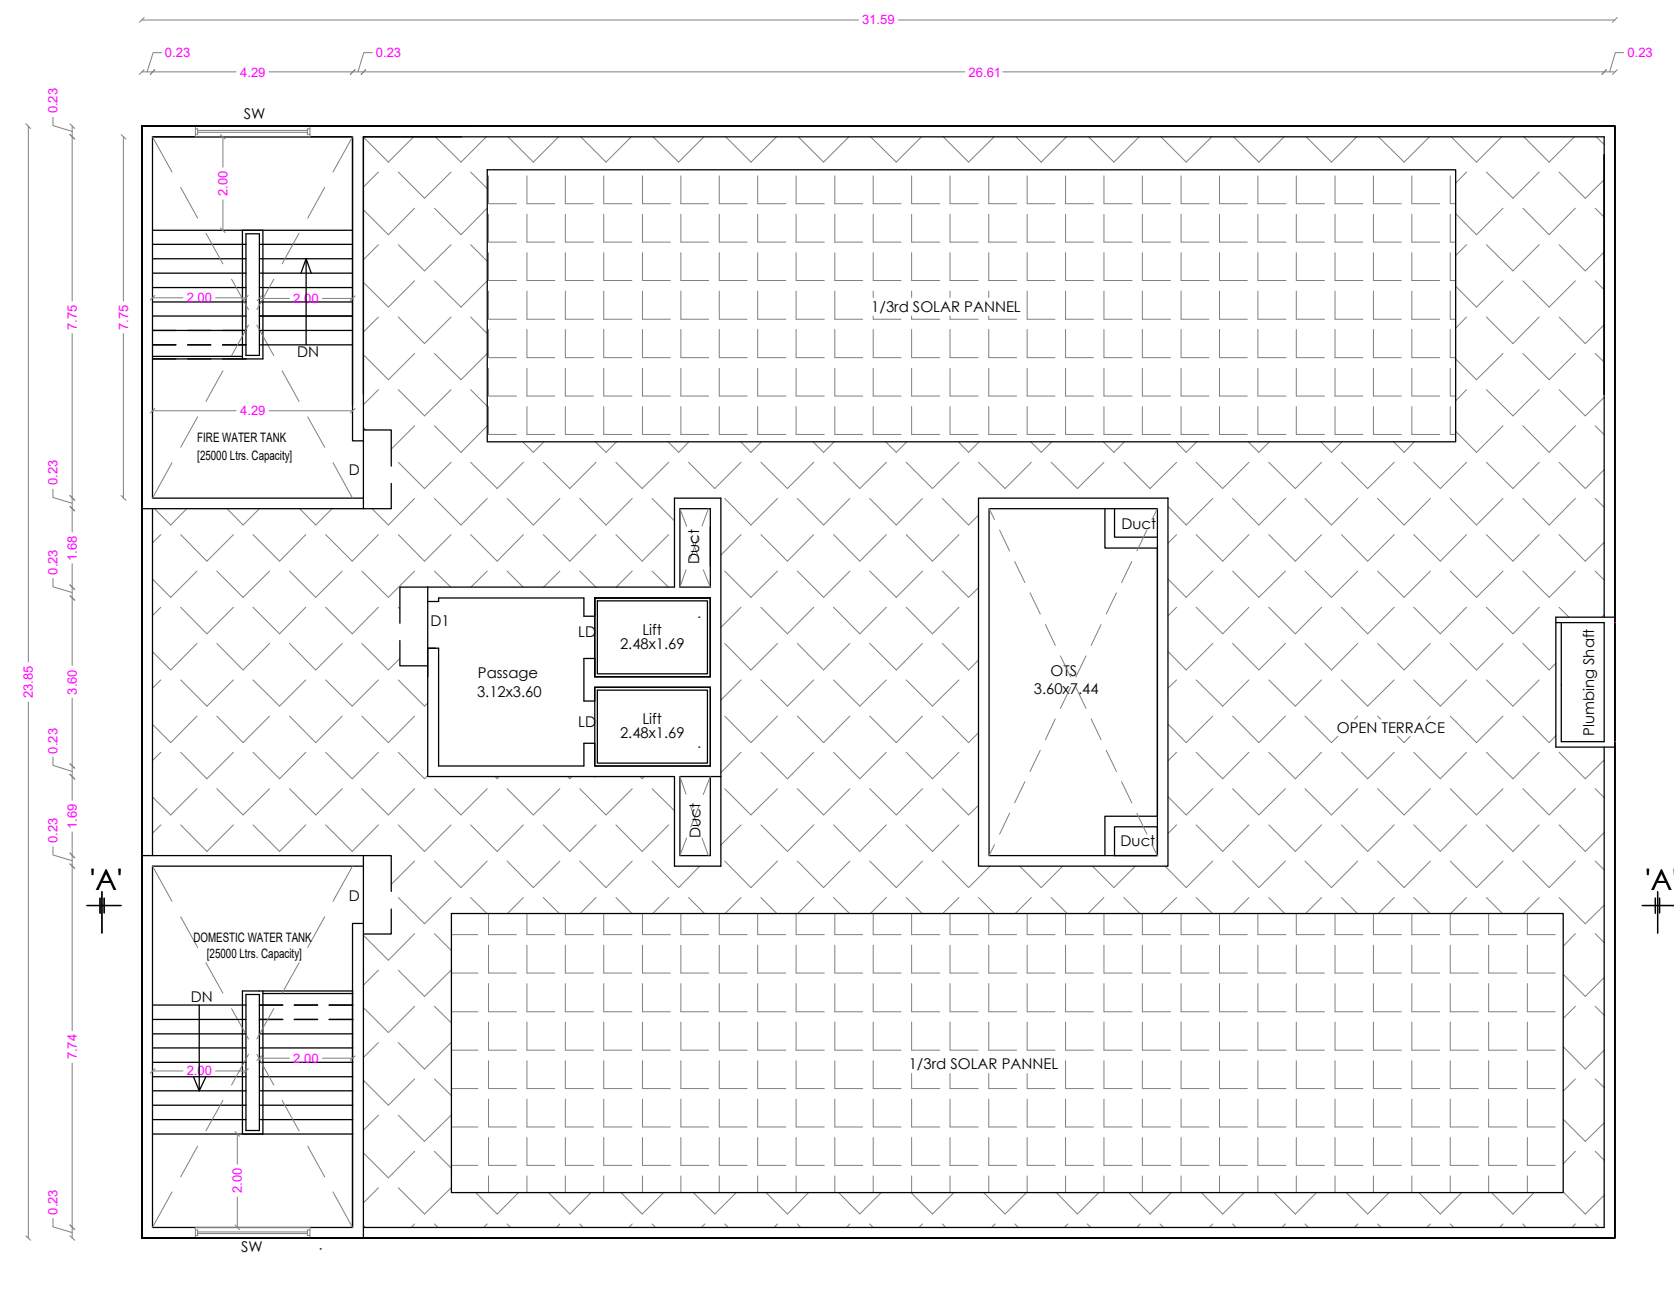


TERRACE FLOOR PLAN

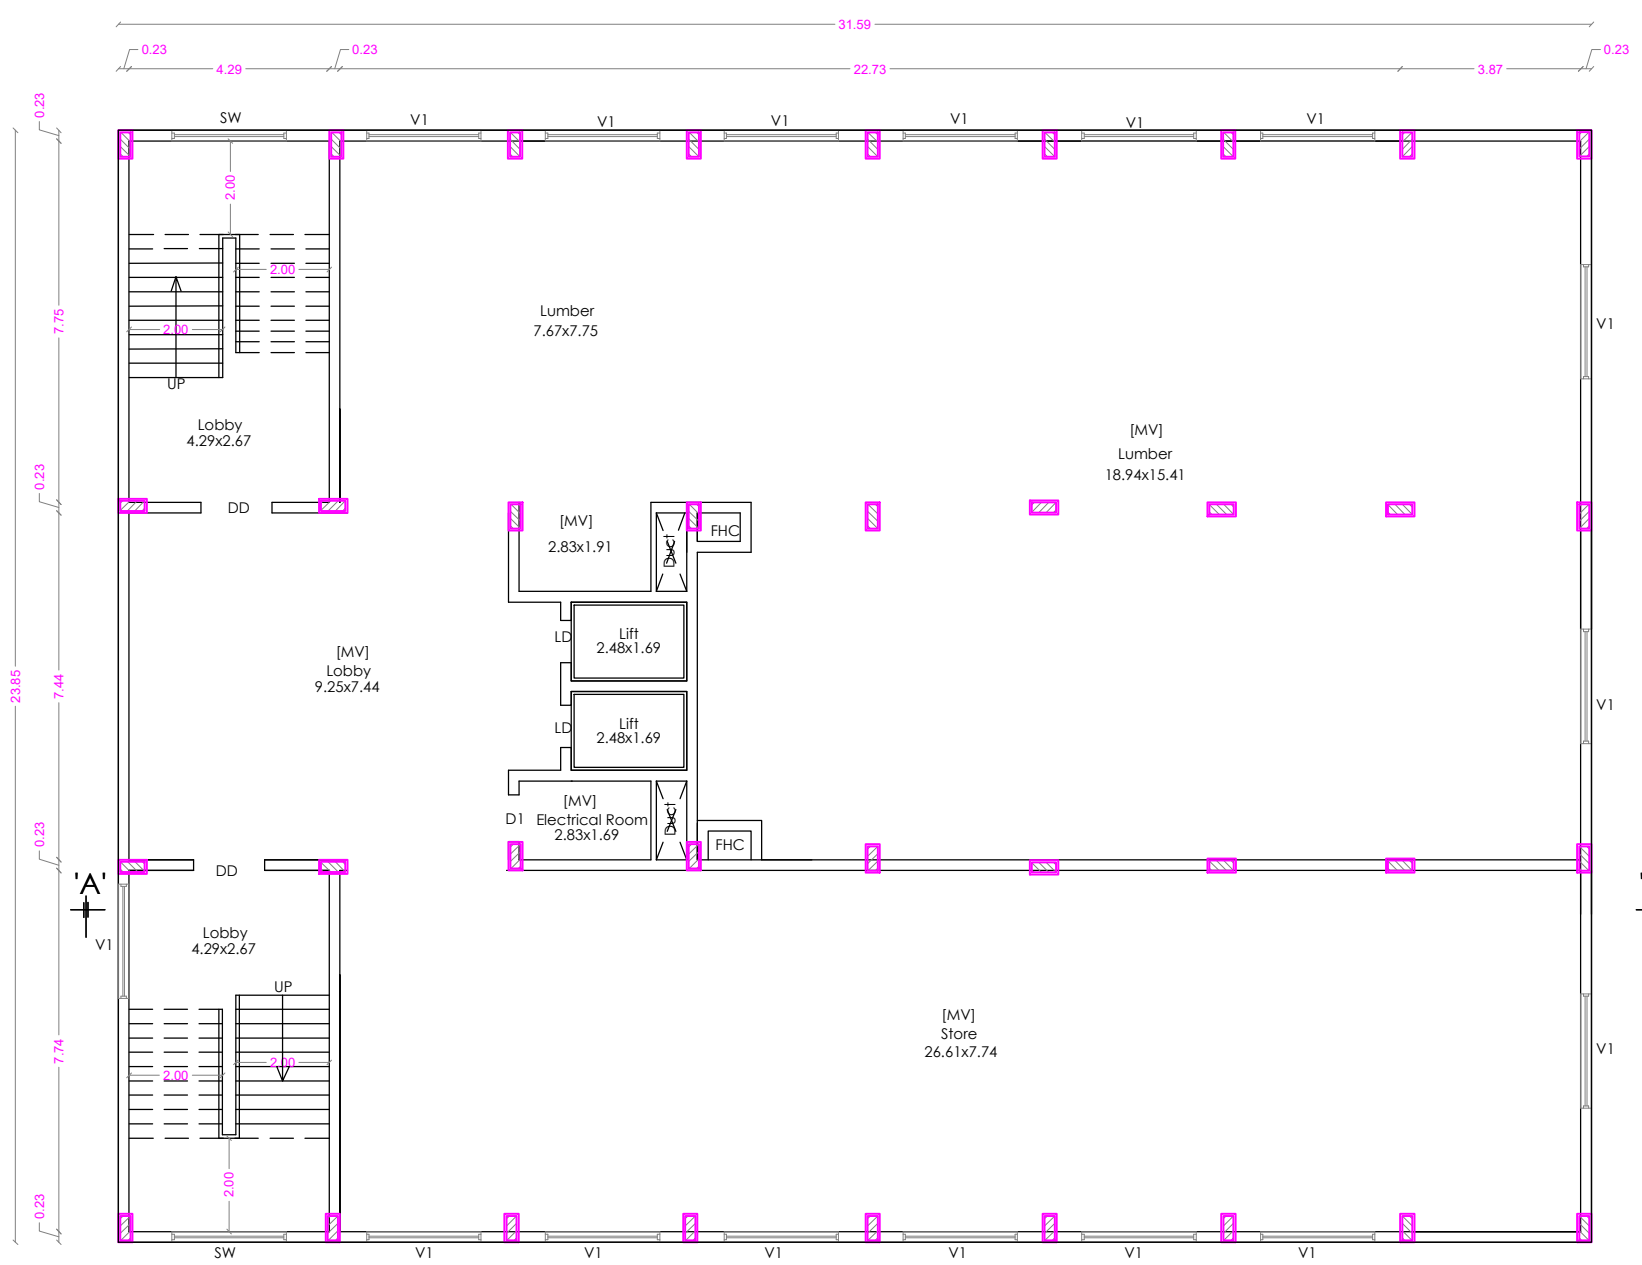

BASEMENT FLOOR PLAN

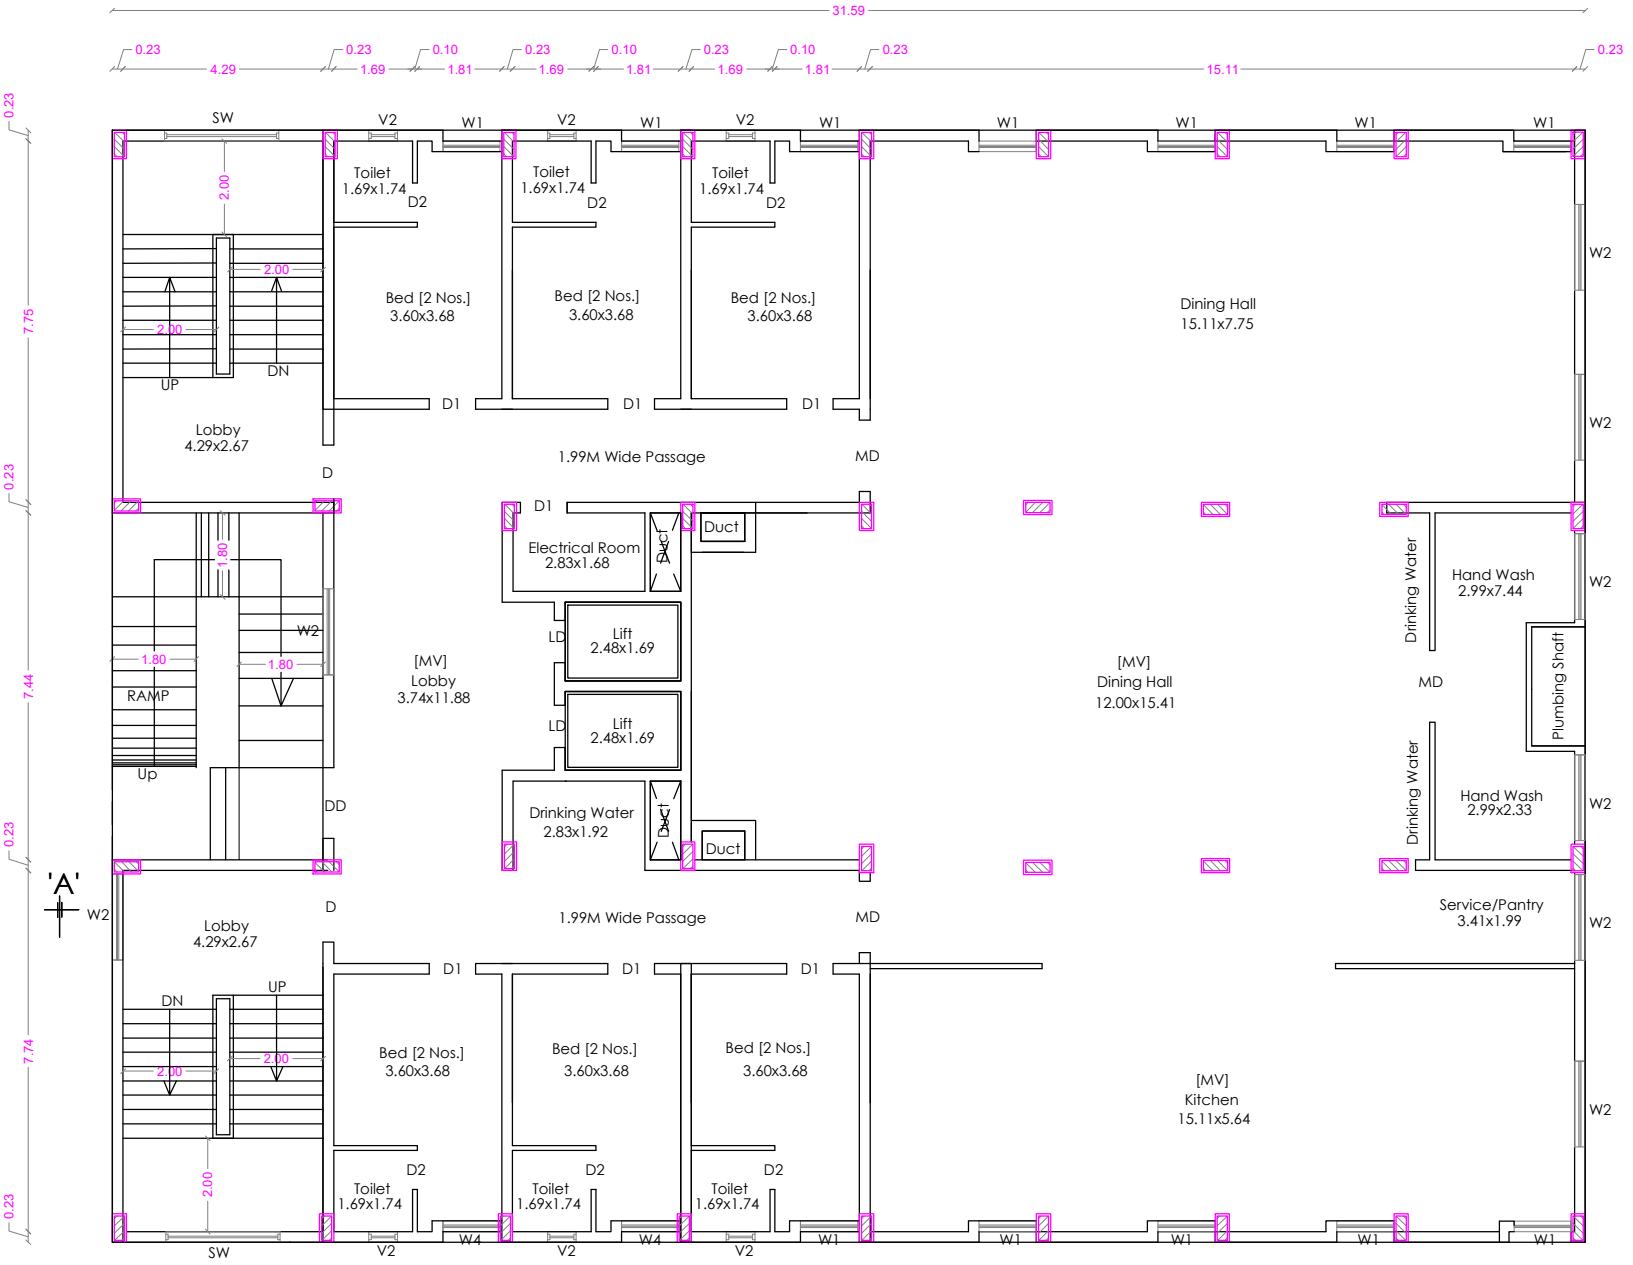

GROUND FLOOR PLAN

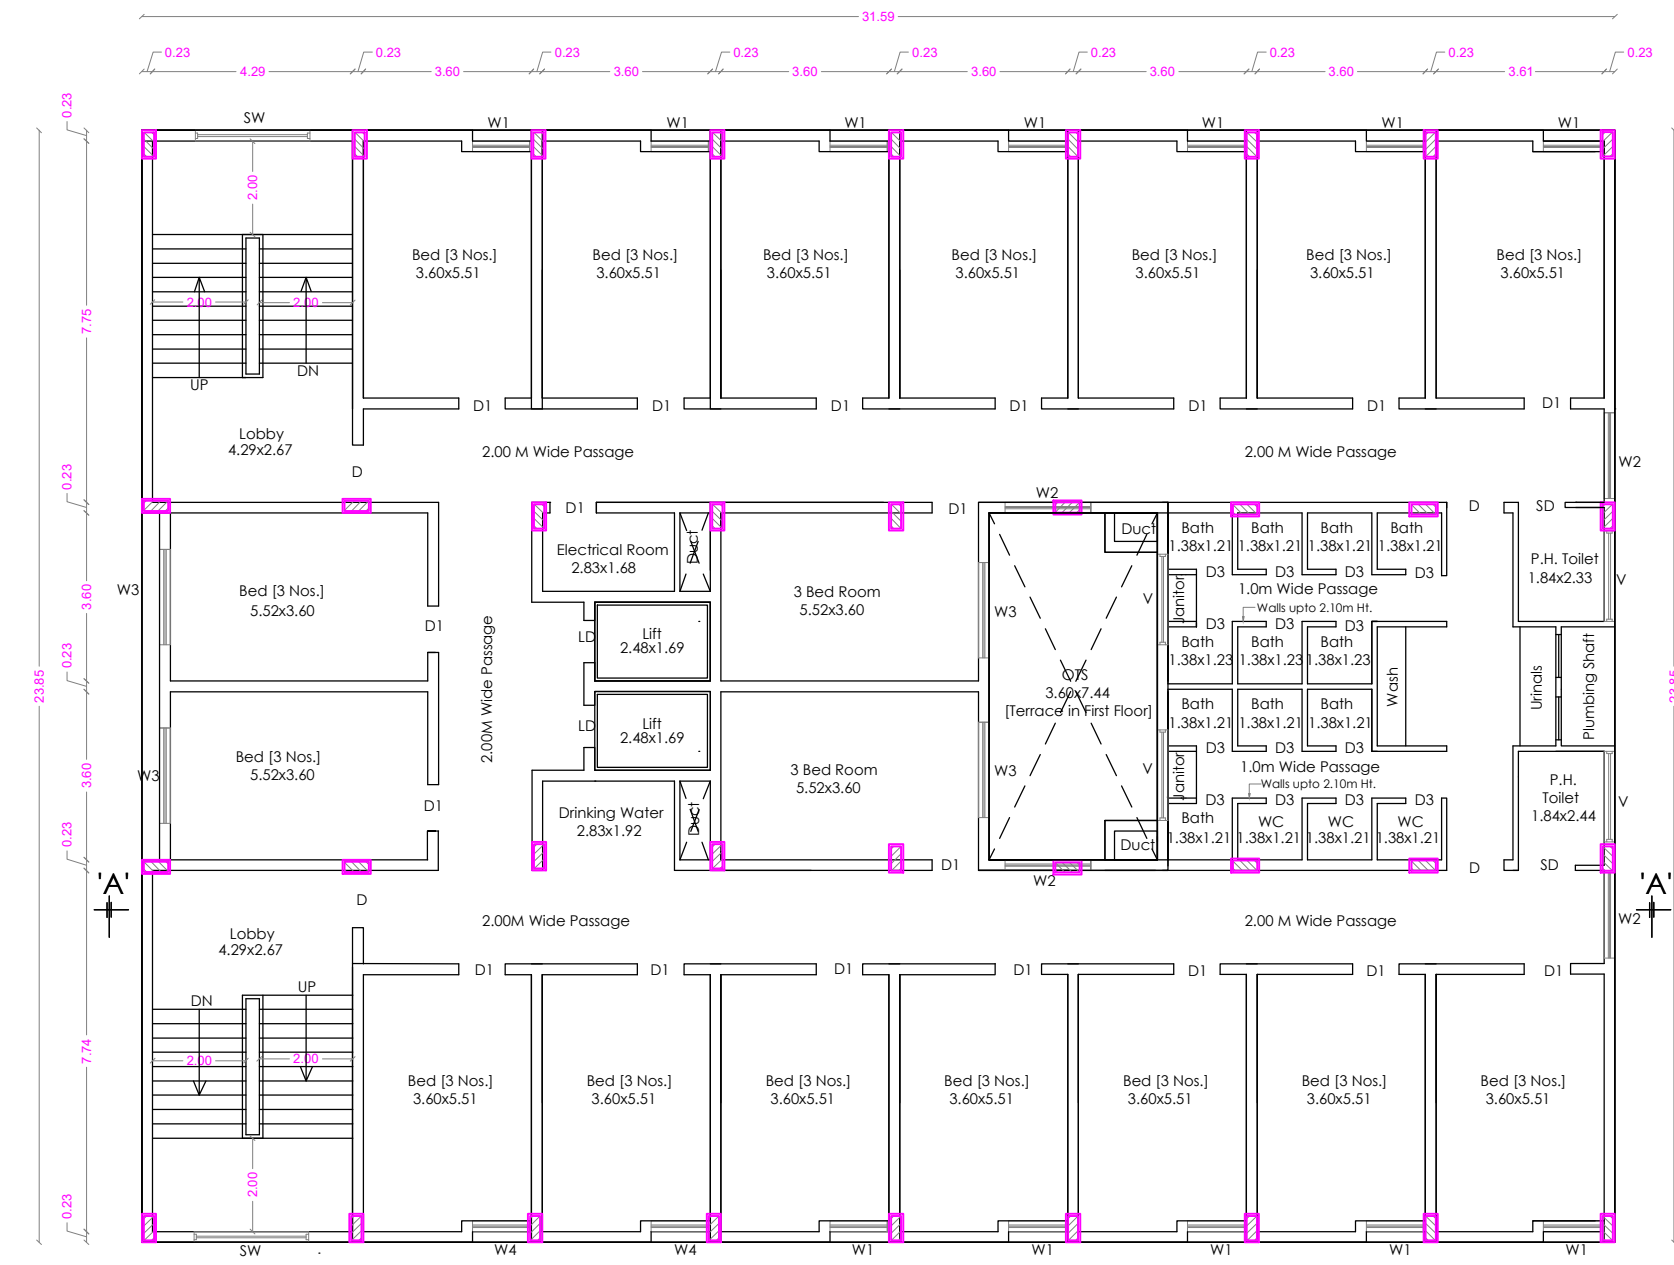

TYPICAL FLOOR PLAN
[FIRST to FIFTH FLOOR]

PLAN SHOWING THE PROPOSED ADDITIONAL BUILDING IN T.S. No : 3,4,6 Pt, BLOCK No : 1 & T.S. No : 110 Pt, BLOCK No : 2, WARD No : AA [27], OF SOWRIPALAYAM VILLAGE, COIMBATORE SOUTH TALUK, T.S. No : 10/12, BLOCK No: 1, WARD No : AA [27], OF KRISHNARAYAPURAM VILLAGE, COIMBATORE CORPORATION. SCALE 1: 100

For M/s. S.N.R SONS CHARITABLE TRUST, COIMBATORE

ONLINE APPLICATION No:
SWP/BPA/031879/2023

Sheet No. 04

BLOCK - 2 - HOSTEL - II

AREA STATEMENT

	PRO. ADDL. BLDG.		TOTAL
FLOOR NAME	FSI Area SQM	Non FSI SQM	SQM
BASEMENT FLOOR	753.22	----	753.22
GROUND FLOOR	753.22	----	753.22
FIRST FLOOR	726.42	----	726.42
SECOND FLOOR	726.42	----	726.42
THIRD FLOOR	726.42	----	726.42
FOURTH FLOOR	726.42	----	726.42
FIFTH FLOOR	726.42	----	726.42
SIXTH FLOOR	726.42	----	726.42
SEVENTH FLOOR	726.42	----	726.42
EIGHTH FLOOR	726.42	----	726.42
TERRACE FLOOR	-----	103.50	103.50
TOTAL all Floors	7317.80	103.50	7421.30

TOTAL F.S.I. AREA	7317.80 Sqm
-------------------	-------------

HEIGHT OF THE BUILDING	29.90 m
------------------------	---------

SCHEDULE OF JOINERY

LD	LIFT DOOR	0.91 x 2.10
MD	MAIN DOOR	1.53 x 2.10
D	DOOR	1.23 x 2.10
D1	DOOR	1.00 x 2.10
D2	DOOR	0.84 x 2.10
D3	DOOR	0.77 x 2.10
DD	DOUBLE DOOR	1.52 x 2.10
SD	SLIDING DOOR	1.20 x 2.10
W1	WINDOW	1.23 x 1.50
W2	WINDOW	1.84 x 1.22
W3	WINDOW	2.04 x 1.22
W4	WINDOW	1.19 x 1.22
SW	STAIRCASE WINDOW	2.45 x 1.22
V	VENTILATOR	1.94 x 0.61
V1	VENTILATOR	2.45x 0.61
V2	VENTILATOR	0.61 x 0.90


Dr. A. Sudhahar B.E (Civil), M.E (Struct), Ph.D.,
Registered Structural Engineer Grade - I
Coimbatore LPA / SE / GR - I / 19/03/009
#57, Krishnasamy Mudhaliyar Street,
R.S.Puram, Coimbatore - 641 002.

STRUCTURAL ENGINEER

For S.N.R. Sons Charitable Trust




(C. V. RAMKUMAR)
Chief Executive


APPLICANT


C. NATARAJAN, B.E.,
Consulting Engineer
NAVEEN ASSOCIATES
364, Second St., Extension
Gandhipuram, Coimbatore - 641 012.
COIMBATORE LPA / RE /
GR-1 / 19 / 03 / 002

LBS/ REGISTERED ENGINEER

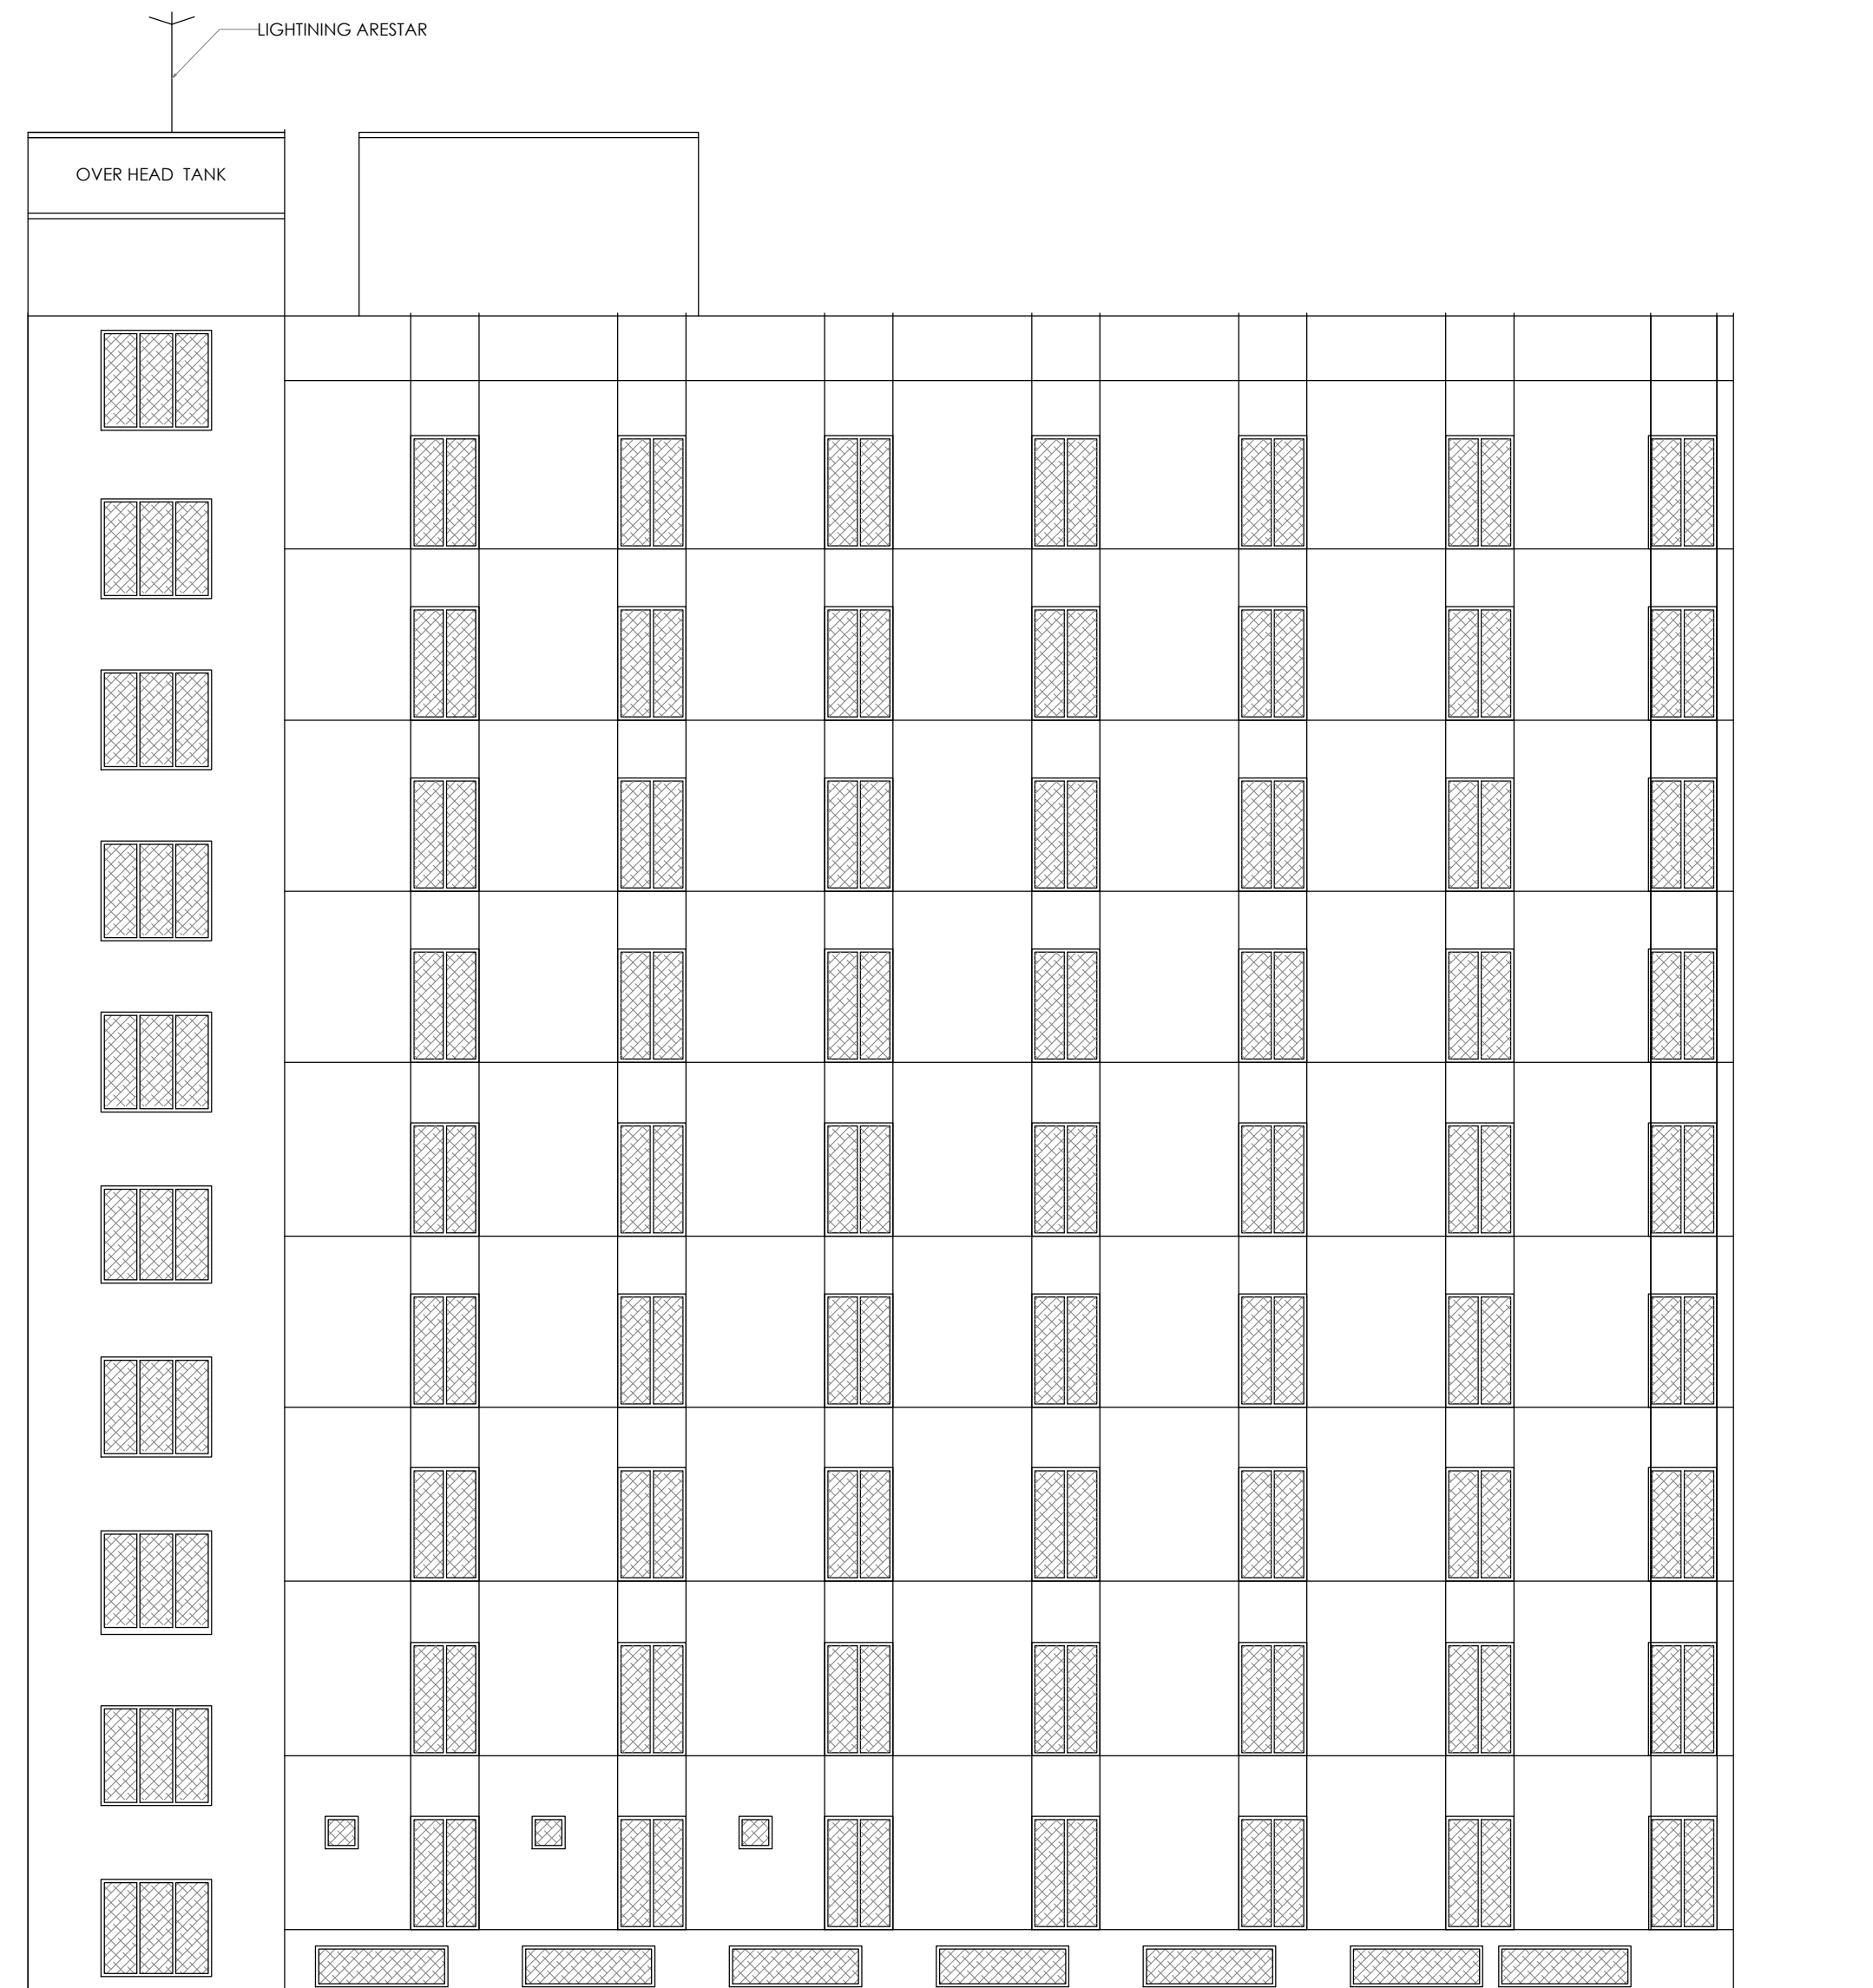

ELEVATION

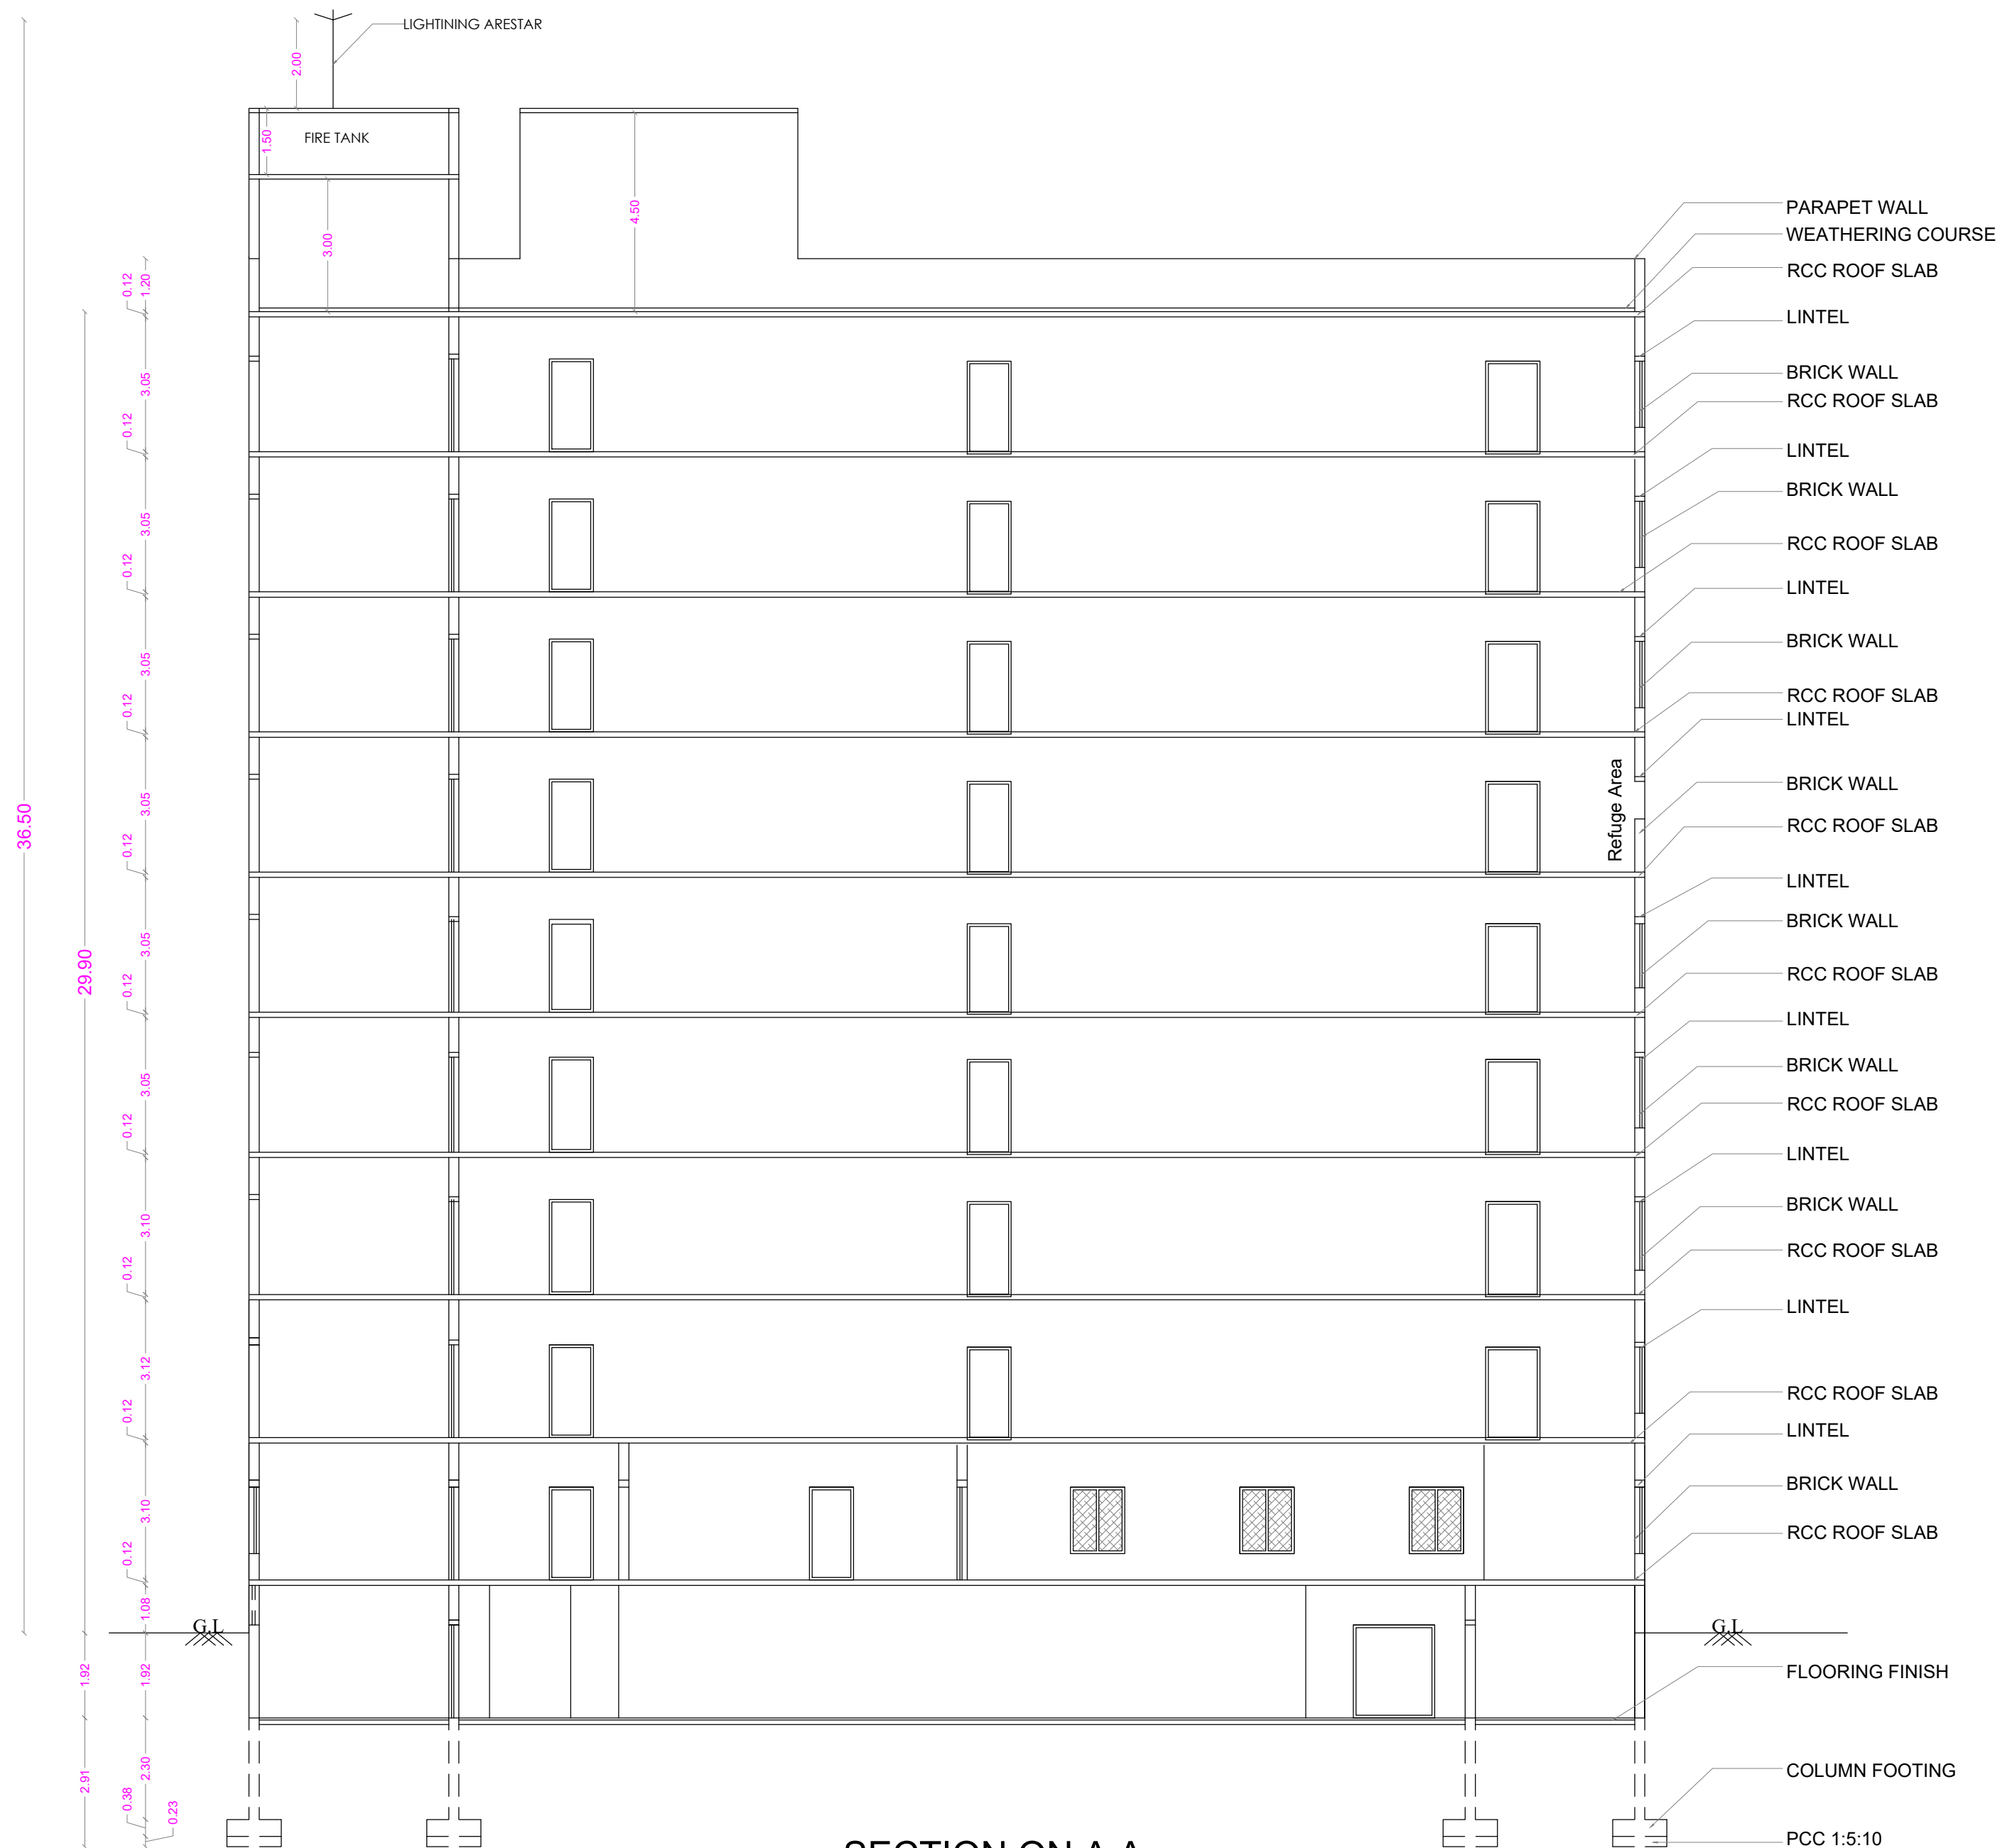

SECTION ON A A

AREA DETAILS

FLOOR NAME	EXG. ALREADY F.S.I. AREA	BUILDING TO BE APP. AREA	F.S.I. AREA	TOTAL AREA
GROUND FLOOR	2715.68	152.66	2868.34	---
FIRST FLOOR	1169.42	58.57	1227.99	---
SECOND FLOOR	311.14	235.48	546.62	---
THIRD FLOOR	311.14	---	311.14	---
TERRACE FLOOR	21.85	---	21.85	---
TOTAL AREA	4907.38	21.85	446.71	4954.09

TOTAL F.S.I. AREA 4954.09 Sqm



HEIGHT OF THE BUILDING 11.46 m

SCHEDULE OF JOINERY

		METRE
RS	ROLLING SHUTTER	2.91 x 3.46
RS1	ROLLING SHUTTER	2.45 x 3.46
RS2	ROLLING SHUTTER	1.84 x 3.46
MD	MAIN DOOR	3.07 x 2.10
D	DOOR	2.76 x 2.10
D1	DOOR	1.00 x 2.10
D2	DOOR	0.77 x 2.10
D3	DOOR	1.23 x 2.10
GD	GLASS DOOR	2.93 x 2.10
O	OPEN	1.82 x 2.10
W	WINDOW	1.84 x 1.50
W1	WINDOW	1.23 x 1.50
W2	WINDOW	0.92 x 1.50
WV	WINDOW / VENTILATOR	1.84 x 0.80
SW	WINDOW	1.84 x 1.50
GW	WINDOW	1.84 x 1.50
V	VENTILATOR	1.23 x 0.60
V1	VENTILATOR	2.32 x 0.60
V2	VENTILATOR	0.92 x 0.60



STAIRCASE DETAILS

WIDTH - 1.50 m
TREAD - 0.30 m
RISE - 0.15 m

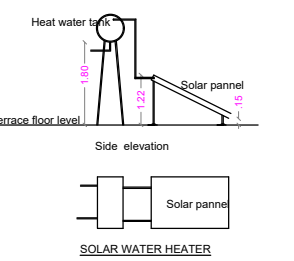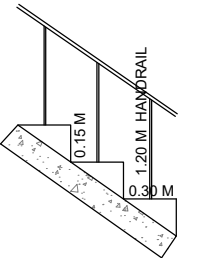


PLAN SHOWING THE EXISTING BUILDING IN T.S. No : 3,4,6 Pt, BLOCK No : 1 & T.S. No : 110 Pt, BLOCK No : 2, WARD No : AA [27], OF SOWRIPALAYAM VILLAGE, COIMBATORE SOUTH TALUK, T.S. No : 10/12, BLOCK No: 1, WARD No : AA [27], OF KRISHNARAYAPURAM VILLAGE, COIMBATORE CORPORATION. SCALE 1: 200
For M/s. S.N.R SONS CHARITABLE TRUST, COIMBATORE


ONLINE APPLICATION No:
SWP/BPA/031879/2023

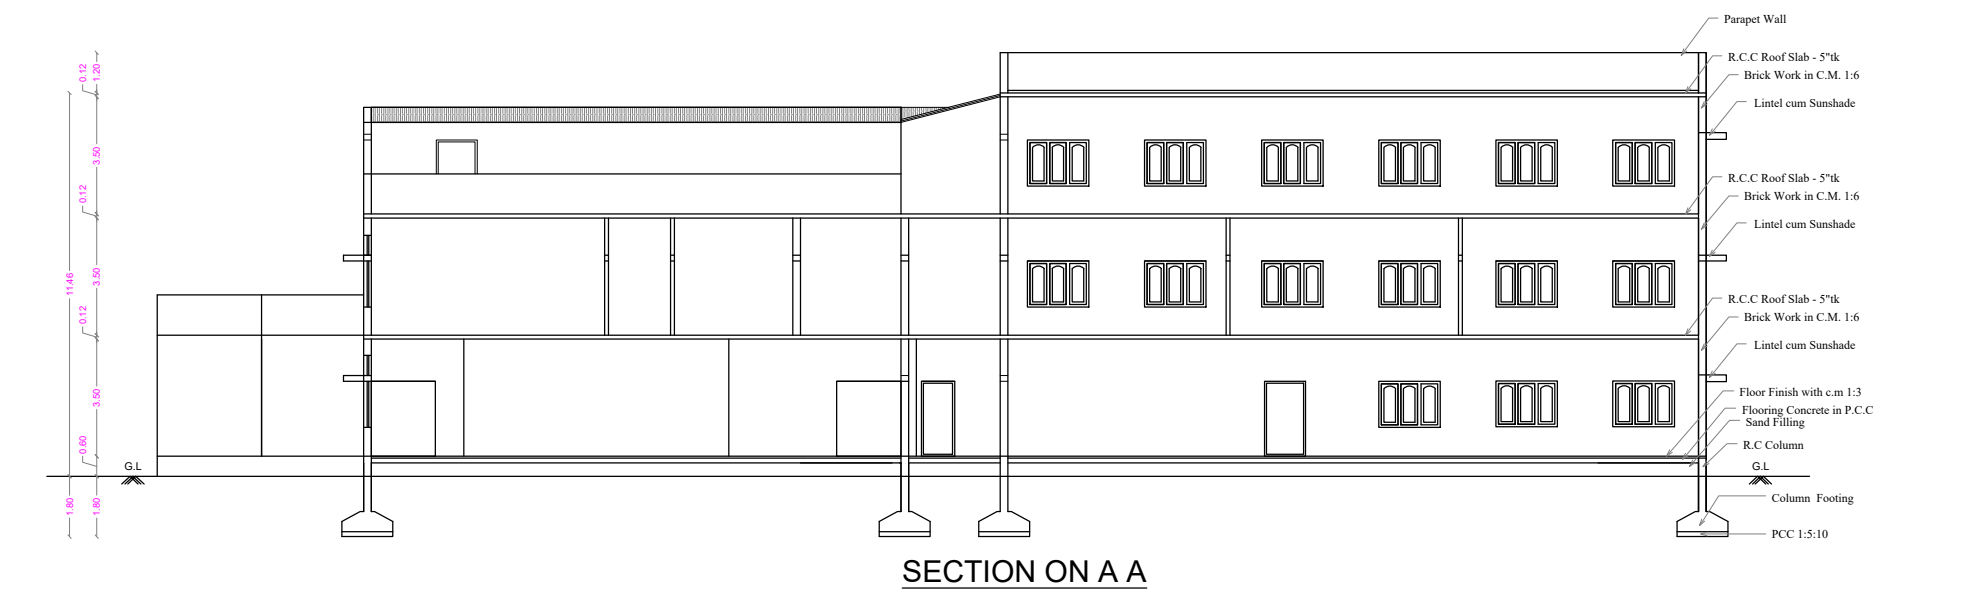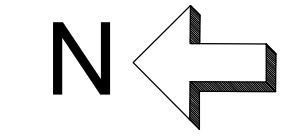


SECTION ON A A

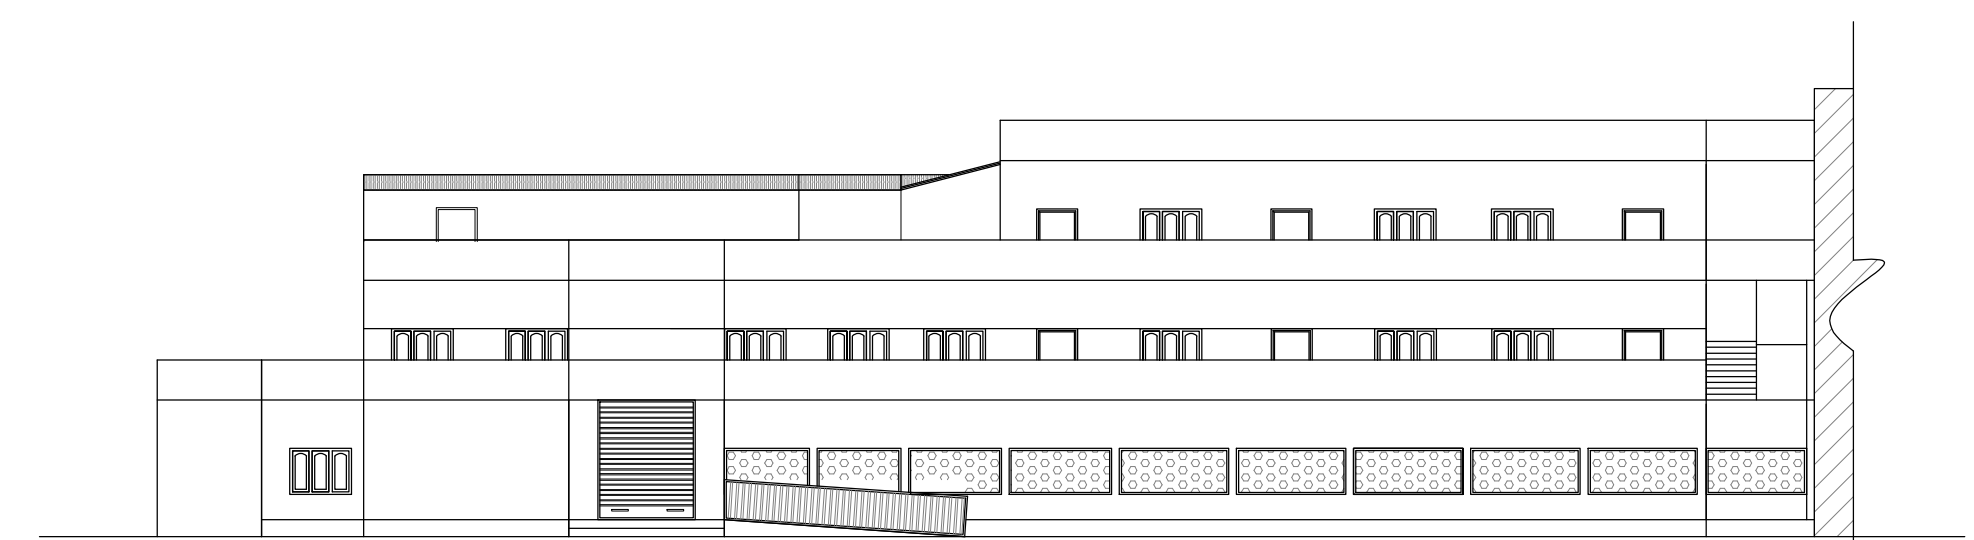


ELEVATION

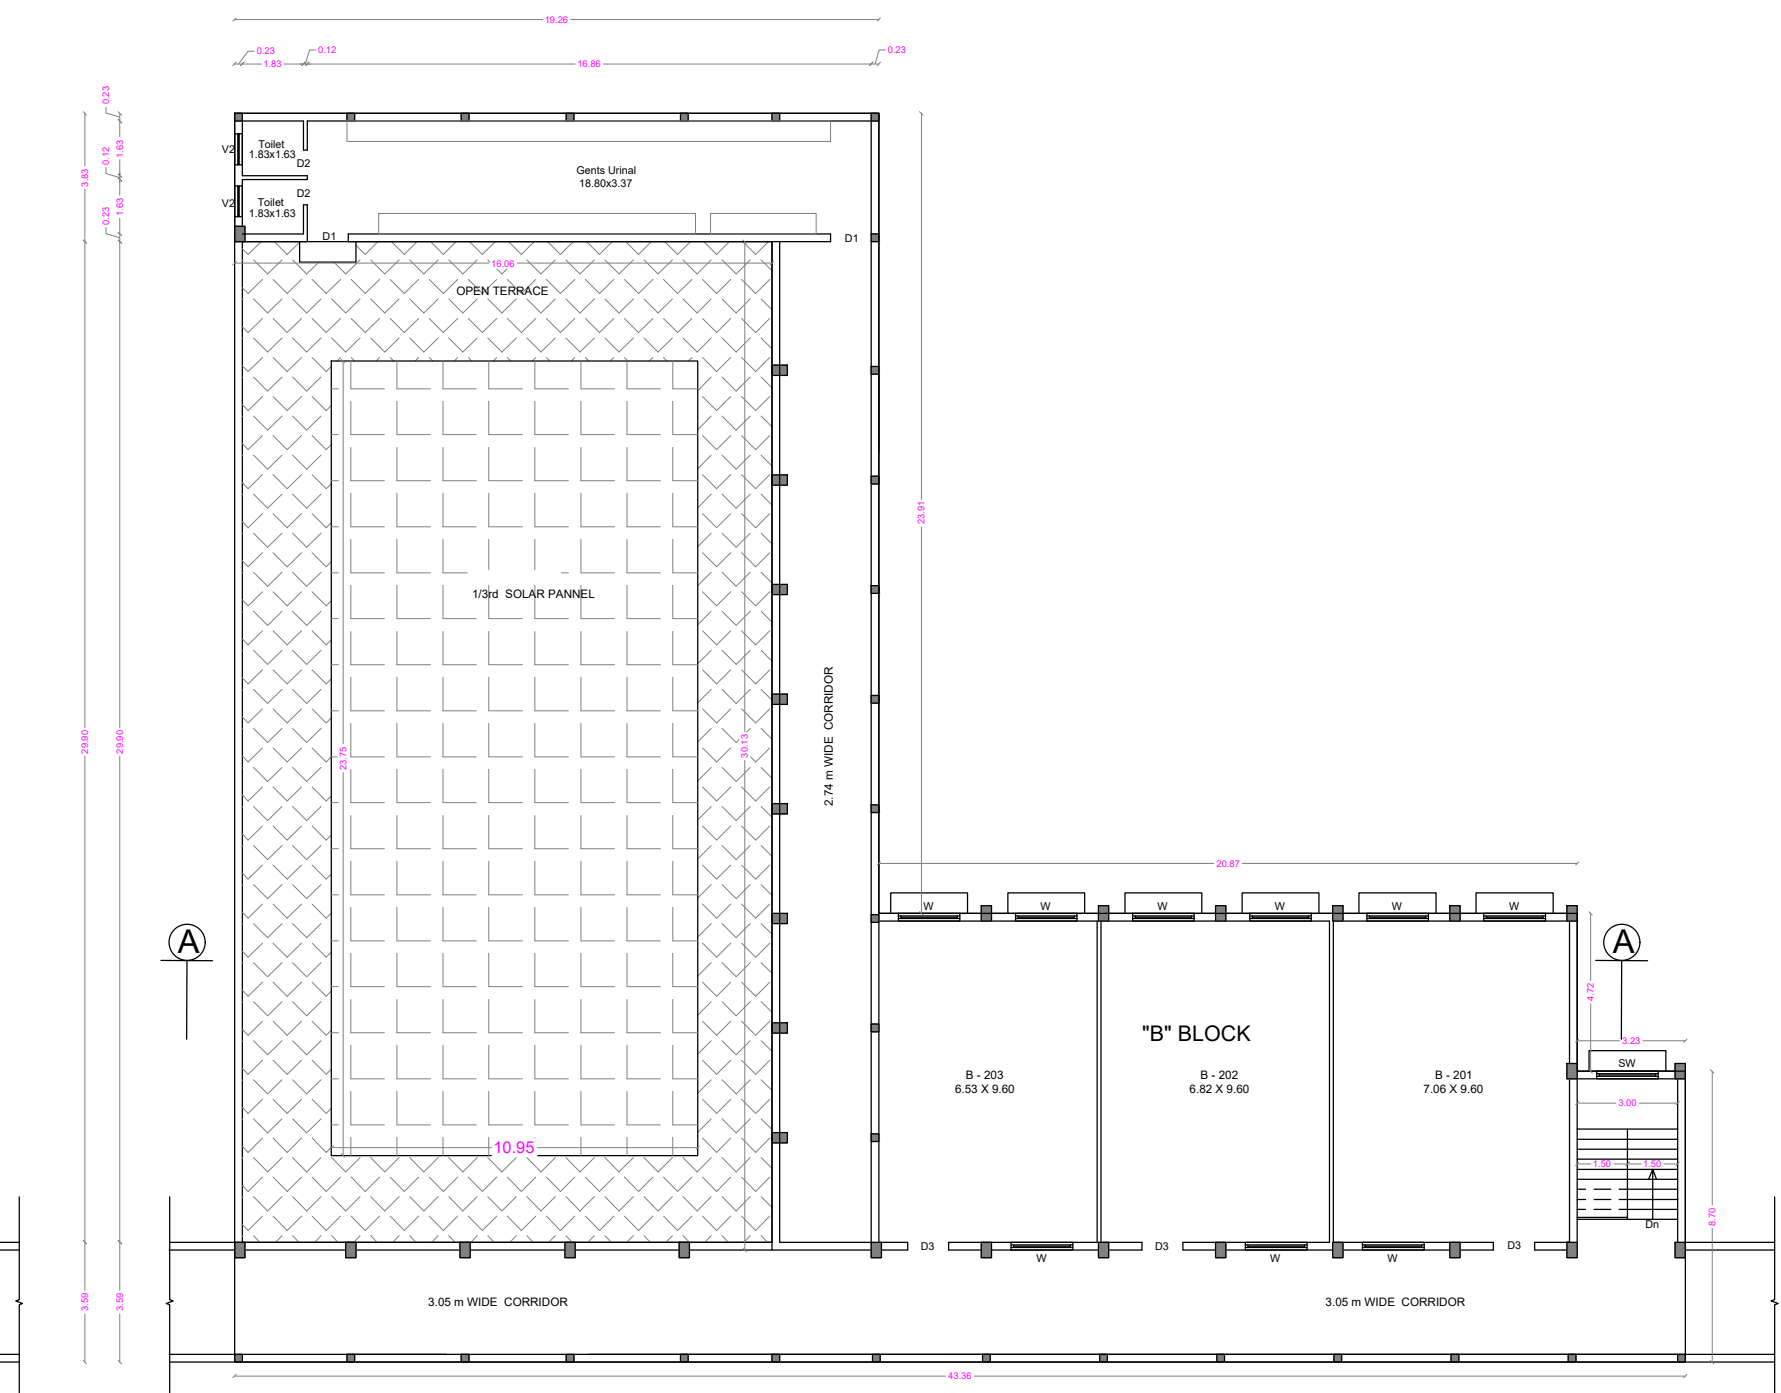

SECOND FLOOR PLAN

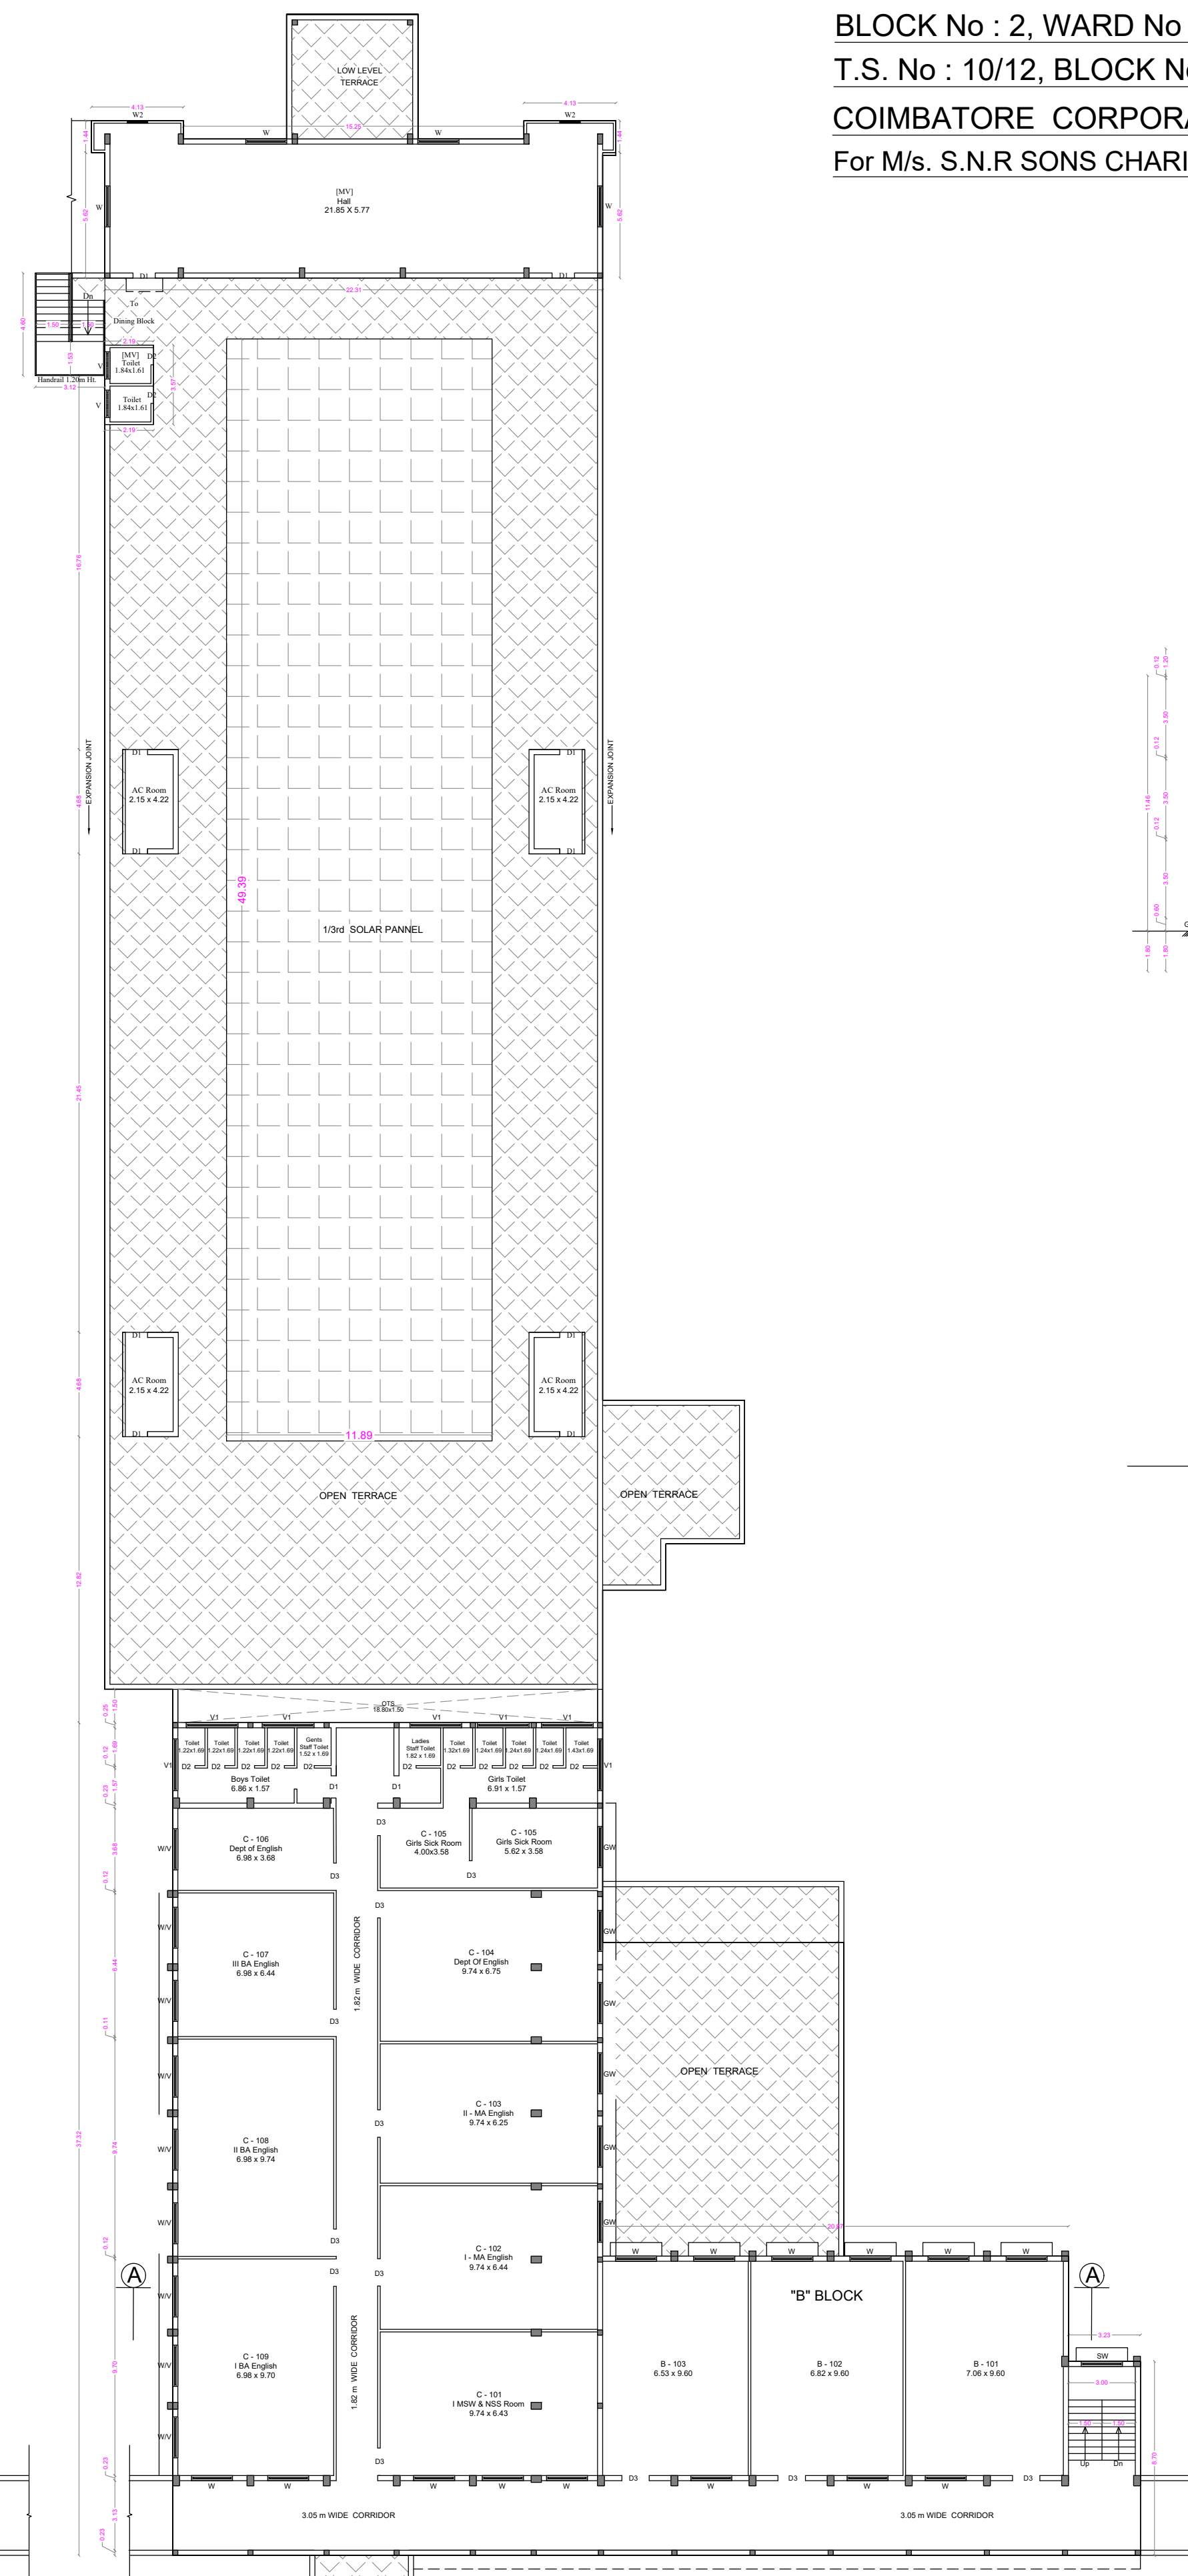

FIRST FLOOR PLAN

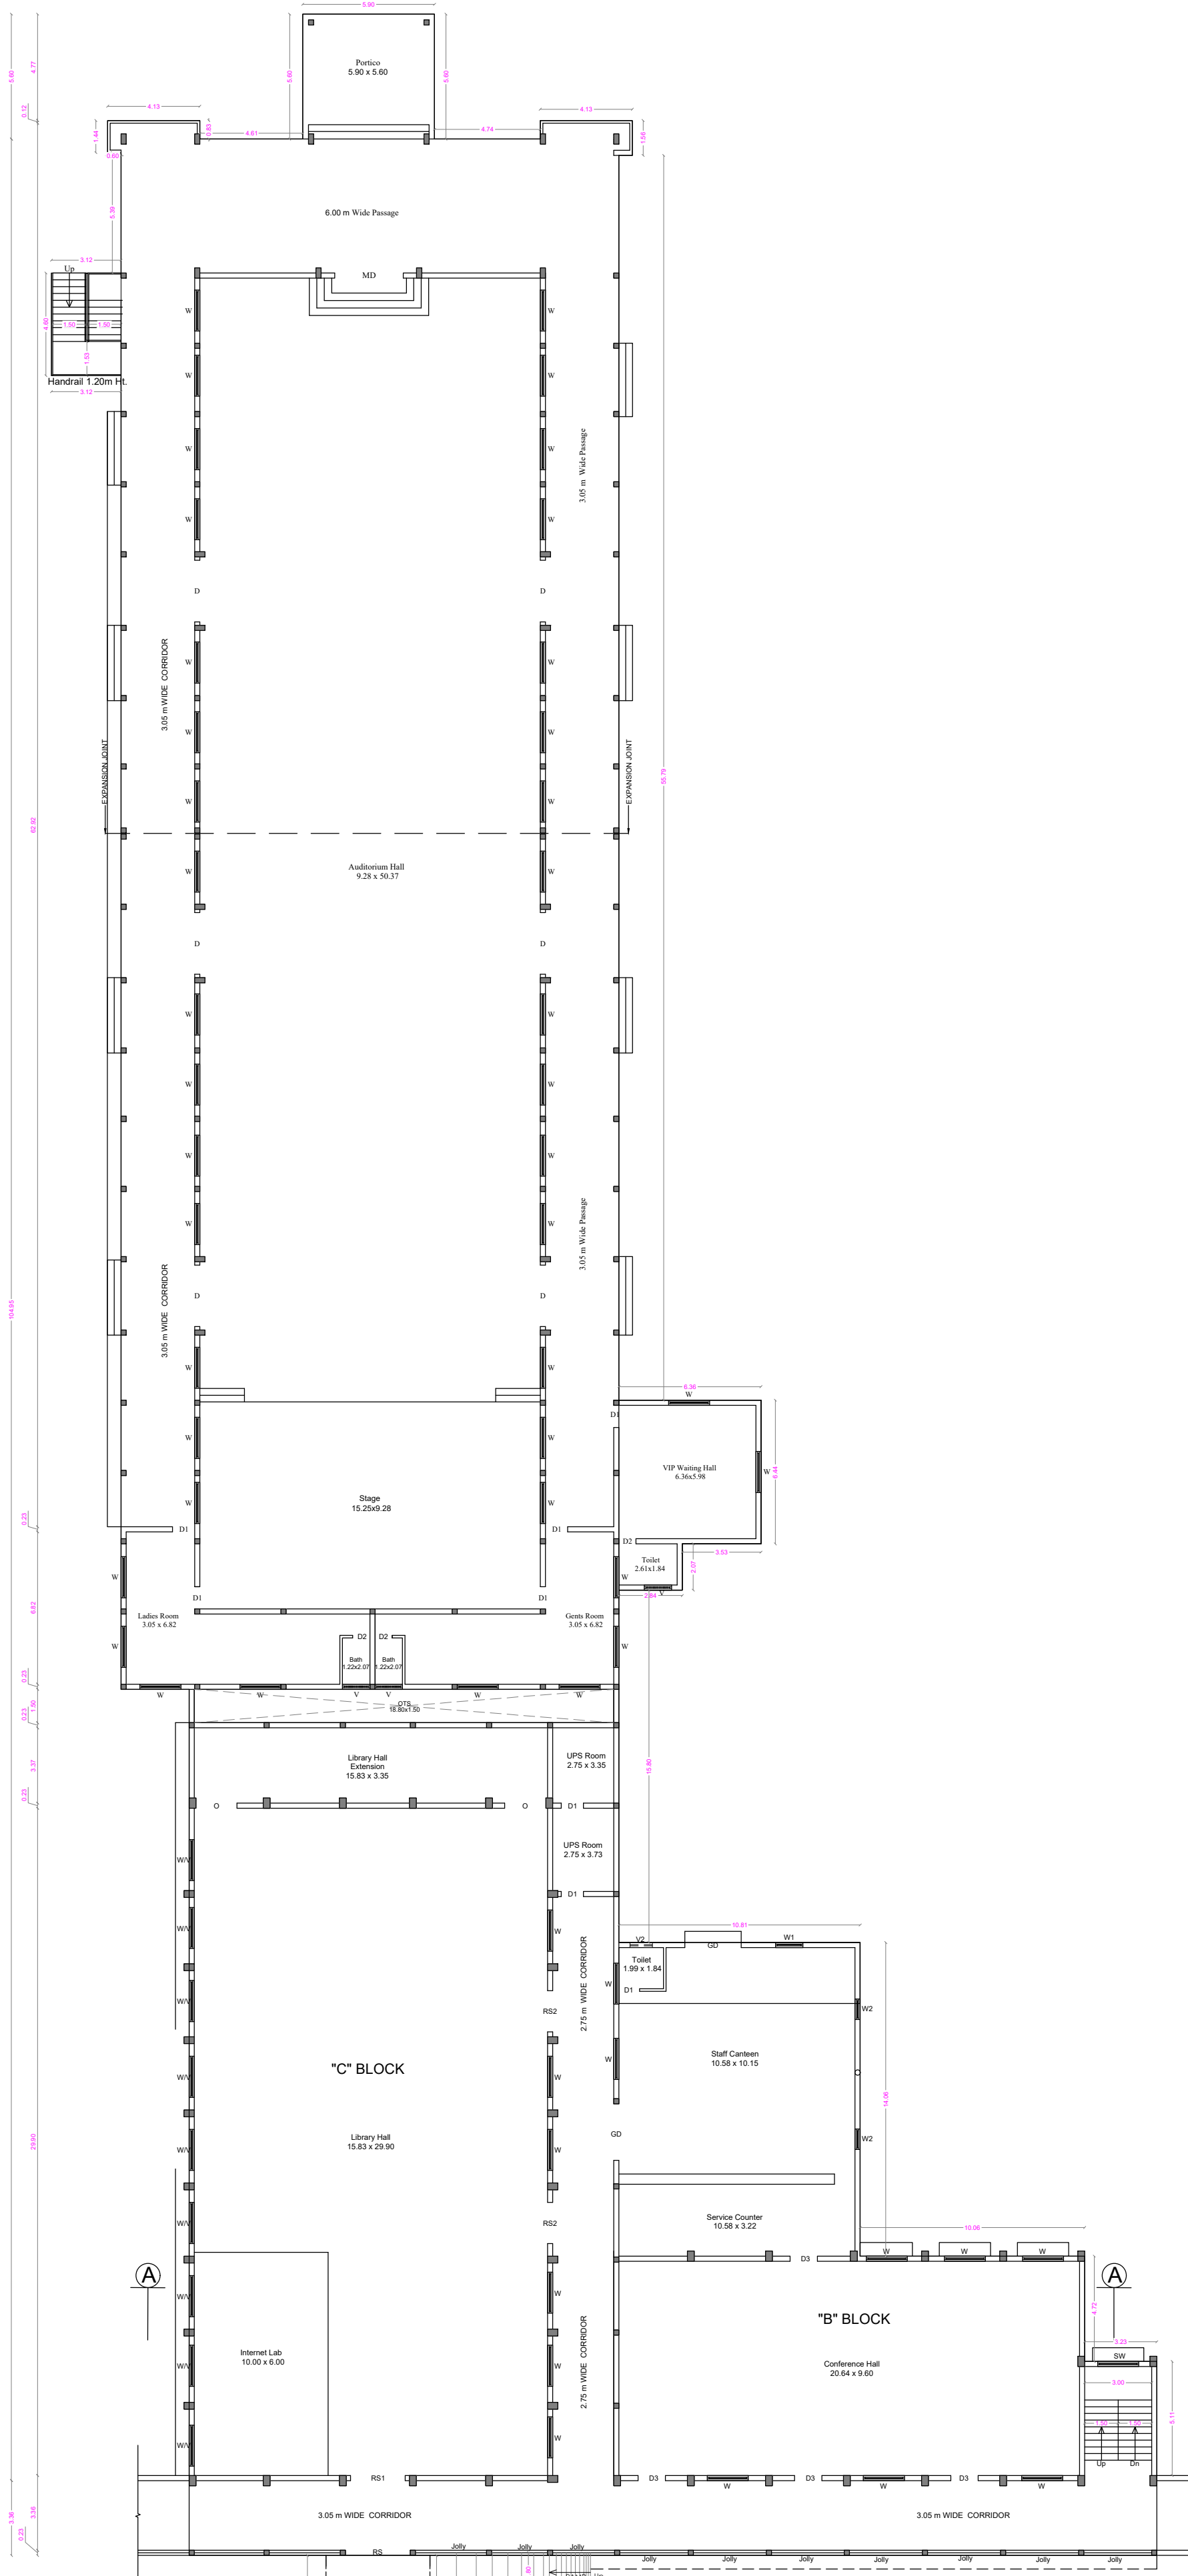

GROUND FLOOR PLAN

Dr. A. Sudhakar B.E. (CIVIL) (Struct. Ph.D.)
Registered Structural Engineer Grade - I
Coimbatore LPA / SE / CR - 11 / 19030009
#57, Krishnasamy Aghaliyar Street,
R.S. Puram, Coimbatore - 641 002.

STRUCTURAL ENGINEER

For S.N.R. Sons Charitable Trust

H. V. RAMKUMAR


Chief Executive

APPLICANT

C. NATARAJAN, B.E.,
Consulting Engineer
NAVEEN ASSOCIATES
38A, Second St., Extension
Gandhipuram, Coimbatore - 641 012.
COIMBATORE LPA / RE /
CR-1/19/03/002

LBS/ REGISTERED ENGINEER

PLAN SHOWING THE EXISTING BUILDING IN T.S. No : 3,4,6 Pt, BLOCK No : 1 & T.S. No : 110 Pt, BLOCK No : 2, WARD No : AA [27], OF SOWRIPALAYAM VILLAGE, COIMBATORE SOUTH TALUK, T.S. No : 10/12, BLOCK No: 1, WARD No : AA [27], OF KRISHNARAYAPURAM VILLAGE, COIMBATORE CORPORATION. SCALE 1: 100
For M/s. S.N.R SONS CHARITABLE TRUST, COIMBATORE

 

ONLINE APPLICATION No:
SWP/BPA/031879/2023

SHEET No : 06

BLOCK - 4 - COLLEGE BLOCK - D EXTN.

AREA DETAILS

FLOOR NAME	EXG.ALREADY APP. AREA		BUILDING TO BE APP. AREA		TOTAL AREA	
	F.S.I.	Non F.S.I.	F.S.I.	Non F.S.I.	F.S.I.	Non F.S.I.
GROUND FLOOR	1071.11	----	693.22	----	1764.33	----
FIRST FLOOR	1071.11	----	653.92	----	1725.03	----
SECOND FLOOR	1032.41	----	692.62	----	1725.03	----
THIRD FLOOR	1032.41	----	692.62	----	1725.03	----
TERRACE FLOOR	----	130.36	----	42.97	----	173.33
TOTAL AREA	4207.04	130.36	2732.38	42.97	6939.42	173.33

TOTAL F.S.I. AREA 6939.42 Sqm



HEIGHT OF THE BUILDING 15.76 m

SCHEDULE OF JOINERY


		METRE
DD	DOUBLE DOOR	1.80 x 2.10
LD	LIFT DOOR	0.91 x 2.10
D	DOOR	1.22 x 2.10
D2	DOOR	0.76 x 2.10
W	WINDOW	1.83 x 1.50
SW	STAIR WINDOW	1.80 x 1.50
V	VENTILATOR	1.83 x 0.60

STAIRCASE DETAILS

WIDTH - 1.52m & 2.00 m
TREAD - 0.30 m
RISE - 0.15 m

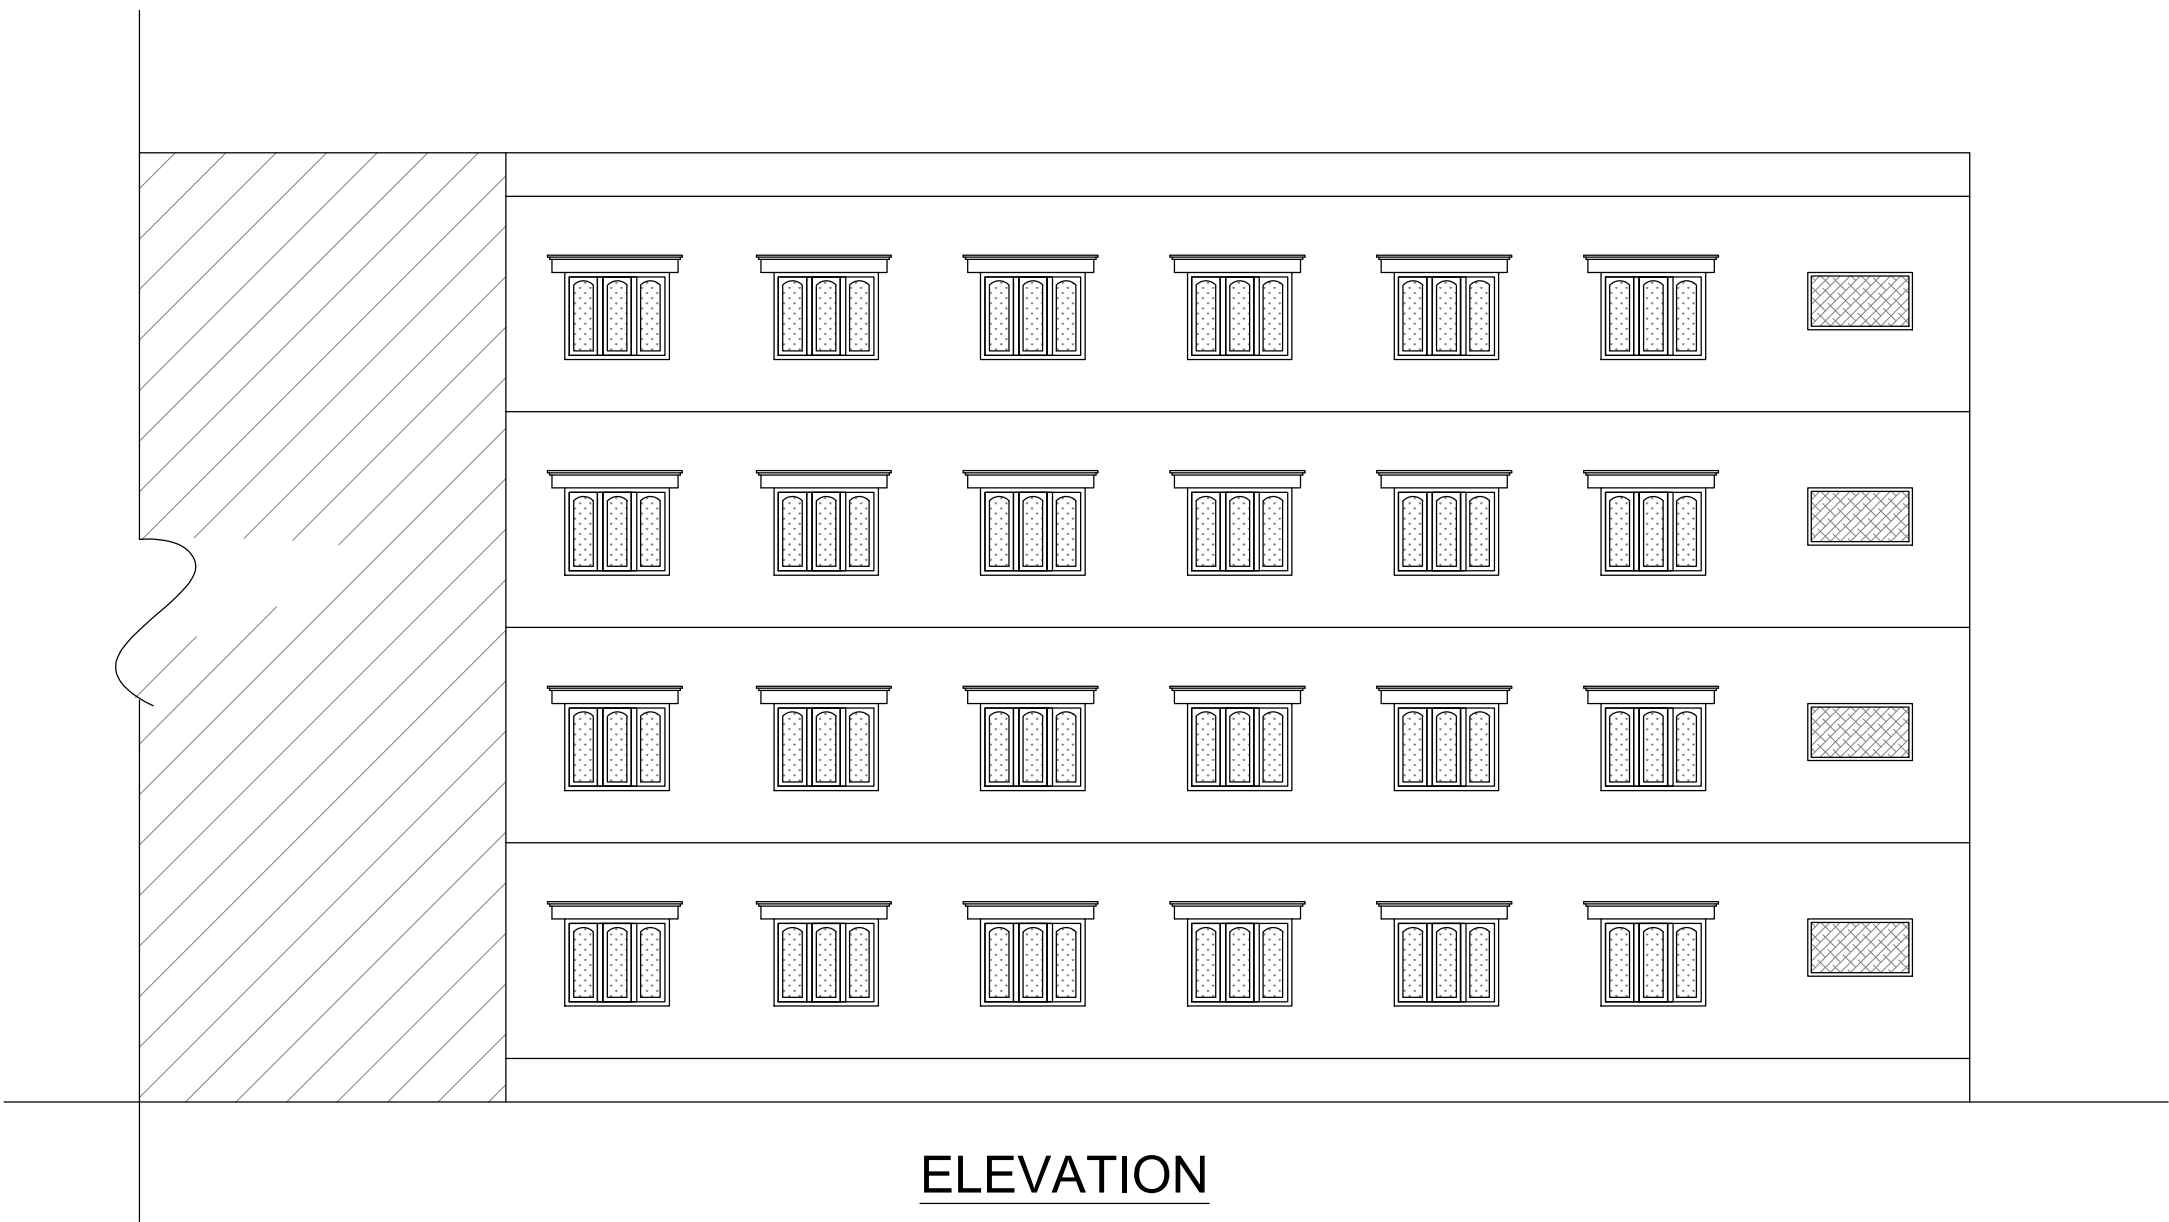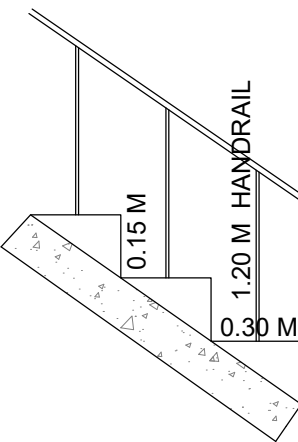


ELEVATION

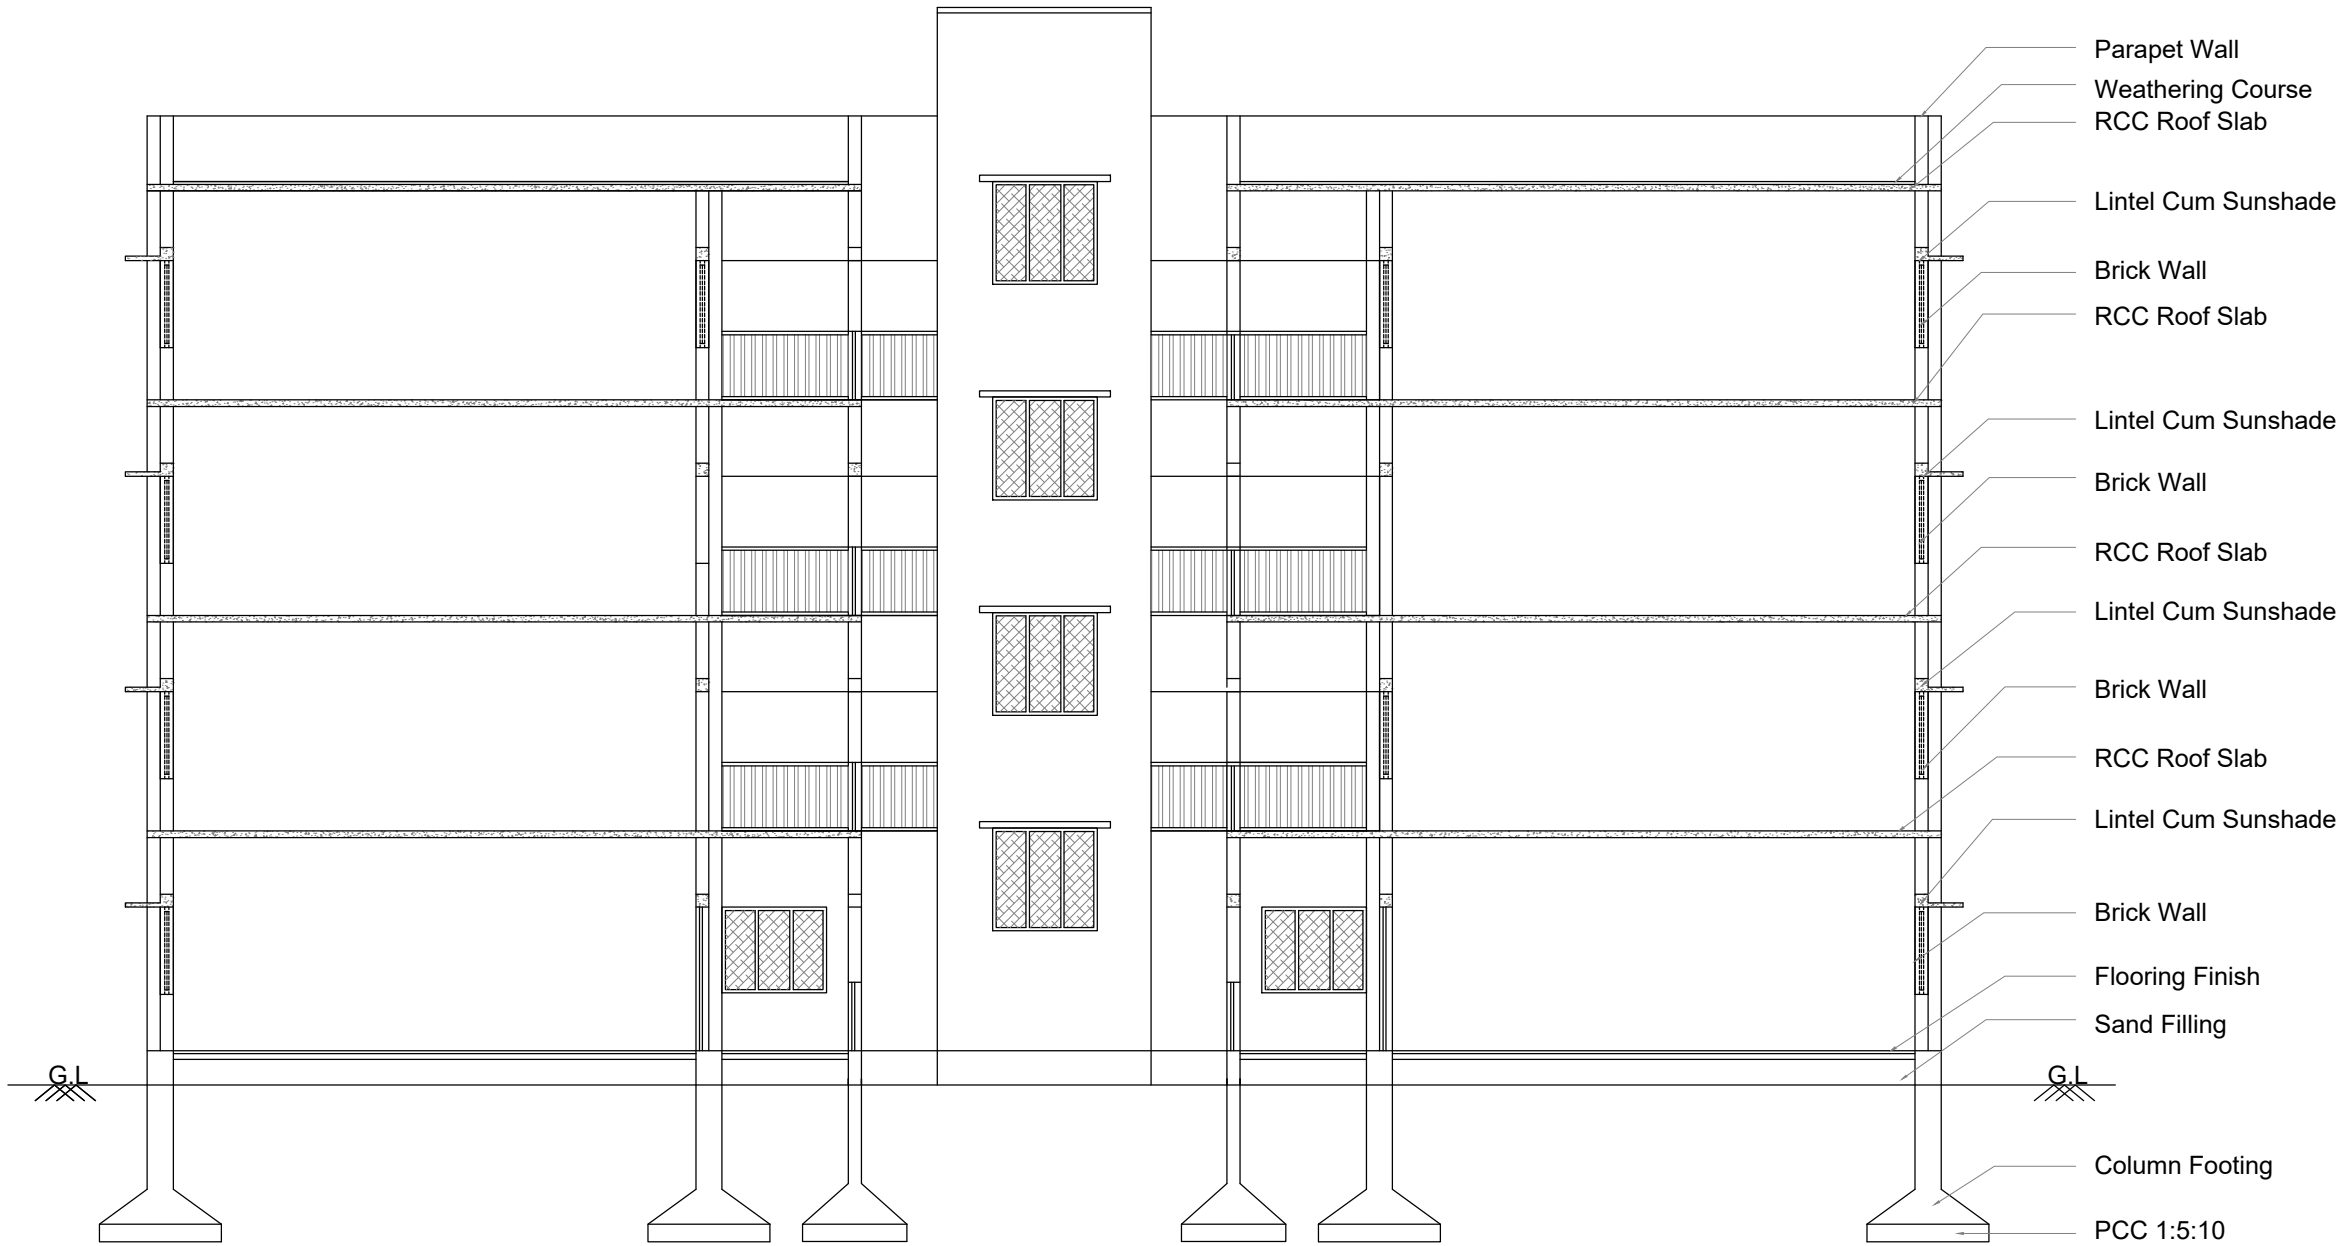

SECTION ON AB



GROUND FLOOR PLAN

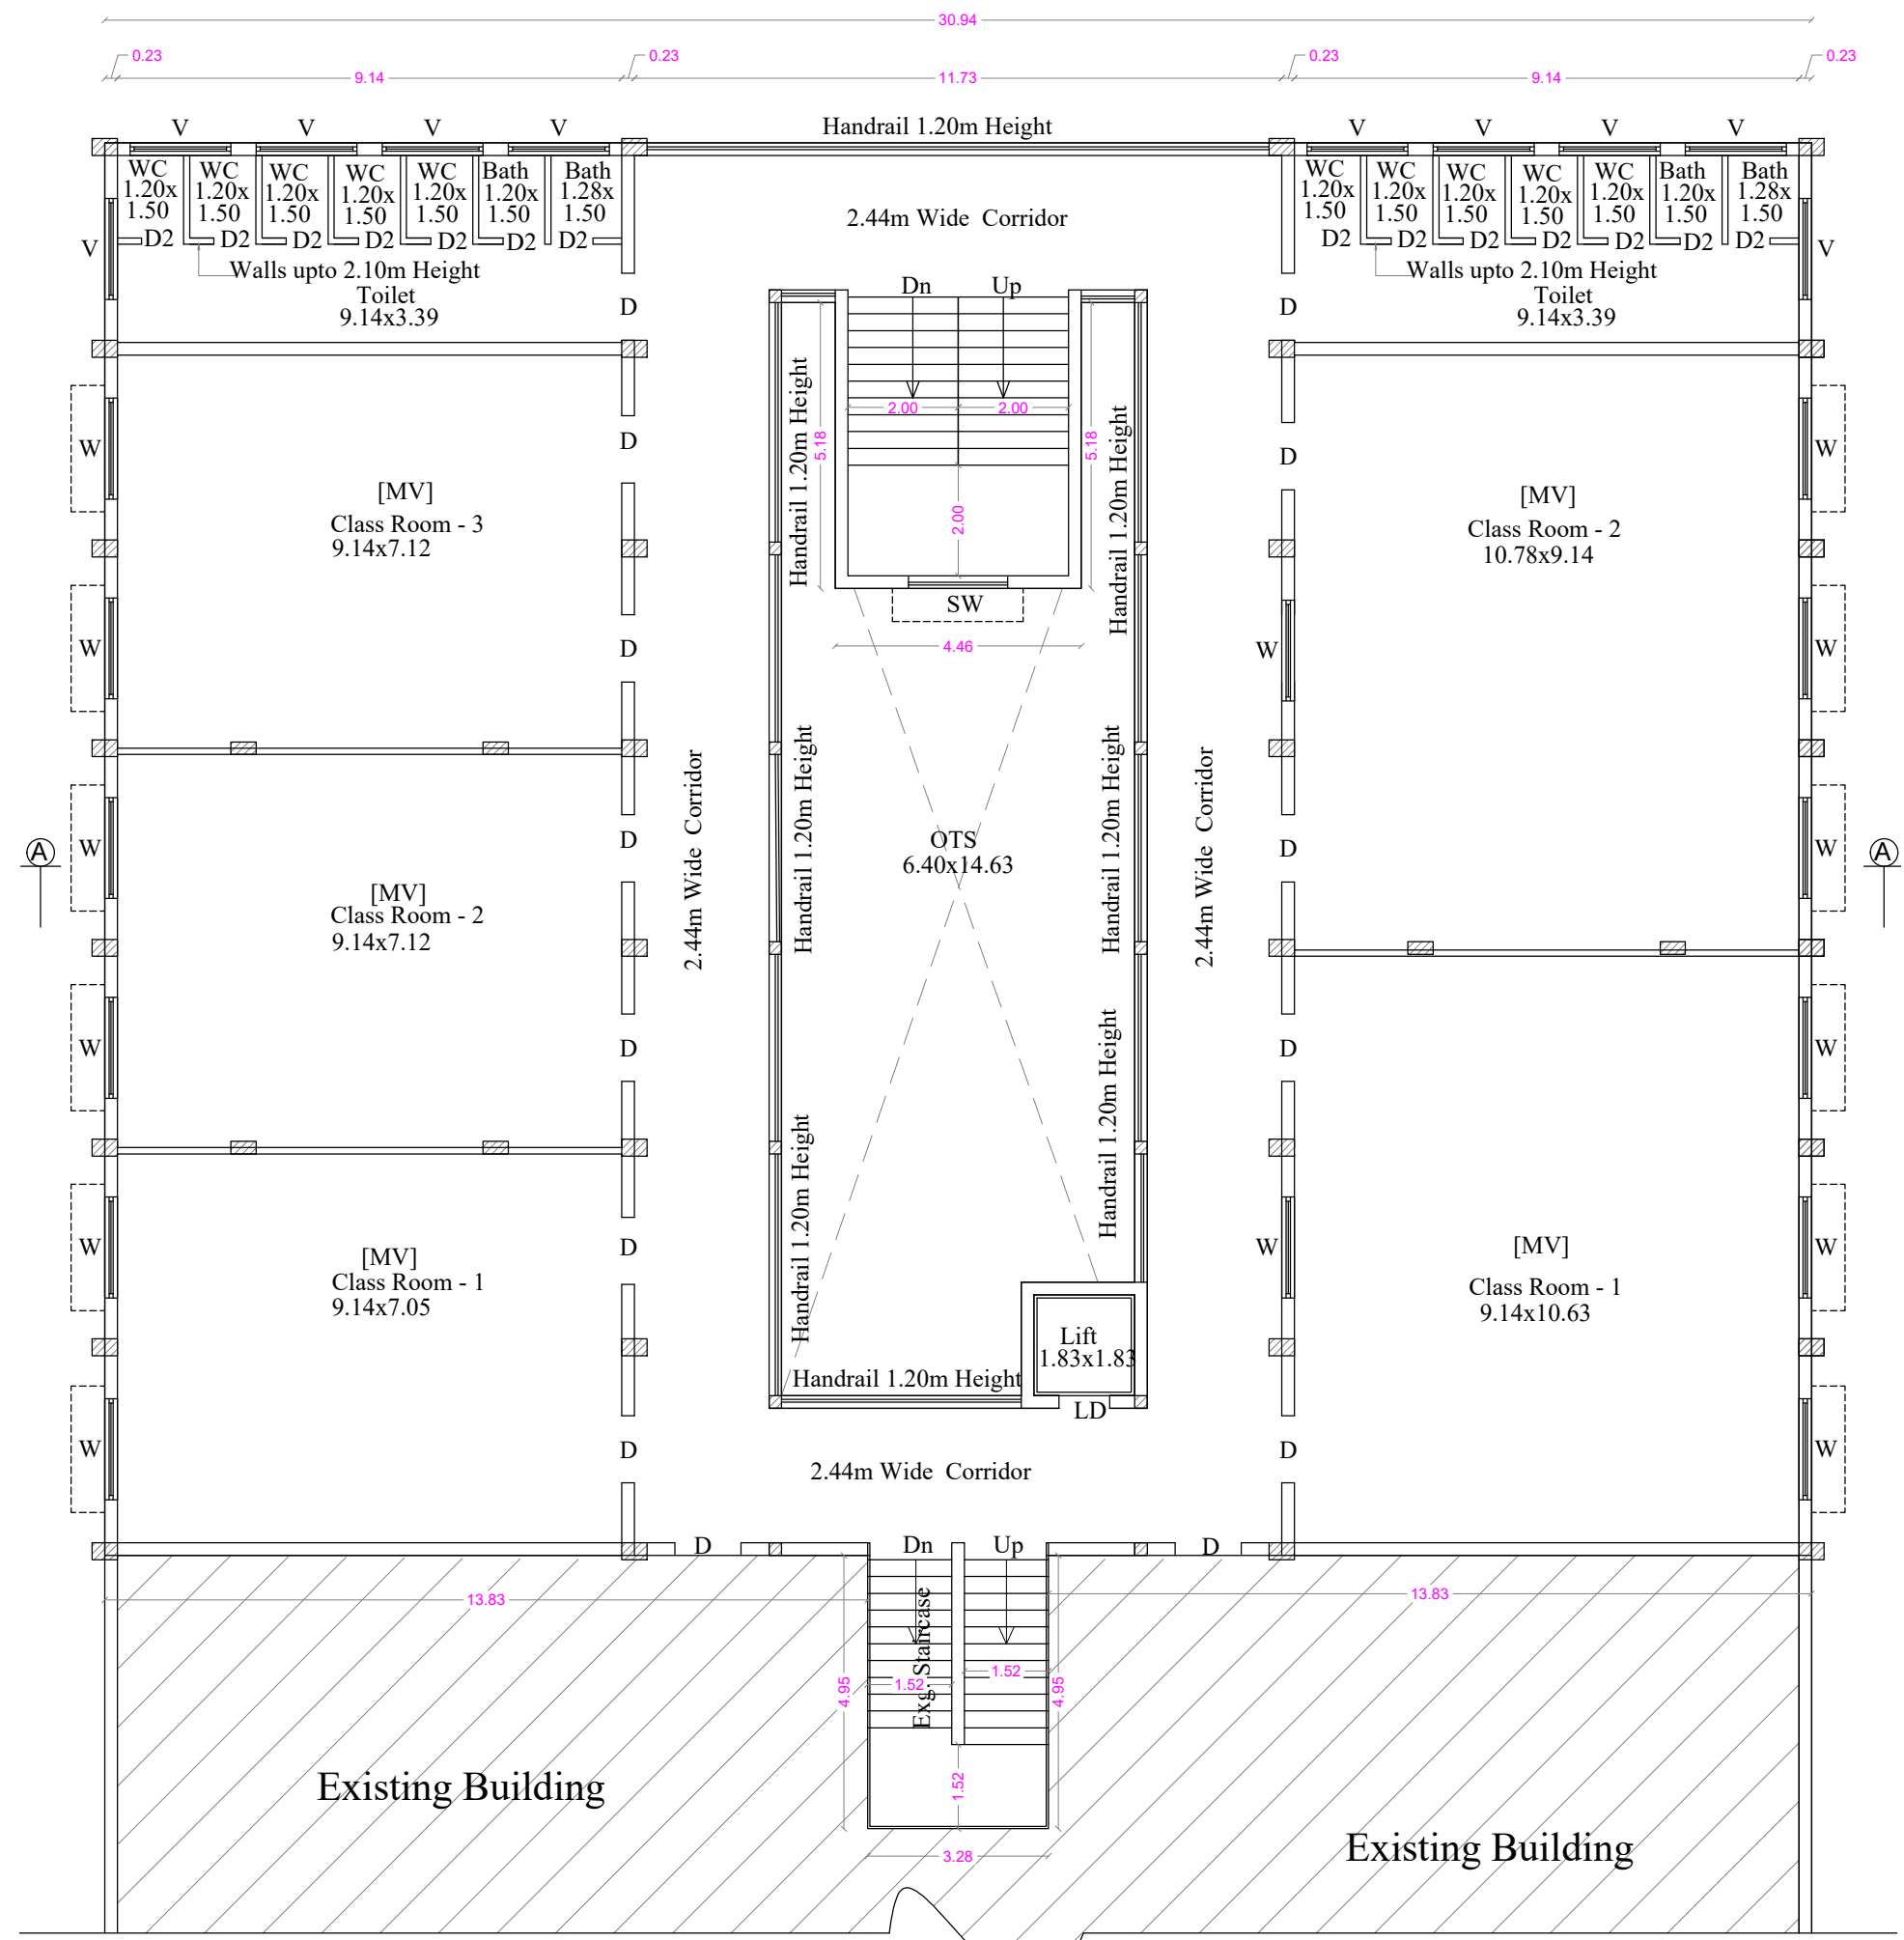

FIRST FLOOR PLAN

*Dr.A.Sudhakar B.E (Civil), M.E (Struct), Ph.D,
Registered Structural Engineer Grade - I
Coimbatore LPA / SE / GR - I / 19/03/009
#57, Krishnasamy Mudhaliyar Street,
R.S.Puram, Coimbatore - 641 002.*

STRUCTURAL ENGINEER


For S.N.R. Sons Charitable Trust

*(C. V. RAMKUMAR)
Chief Executive*


APPLICANT

*C. NATARAJAN, B.E.,
Consulting Engineer
NAVEEN ASSOCIATES
364, Second St., Extension
Gandhipuram, Coimbatore - 641 012.
COIMBATORE LPA / RE /
GR-I / 19 / 03 / 002*


LBS/ REGISTERED ENGINEER

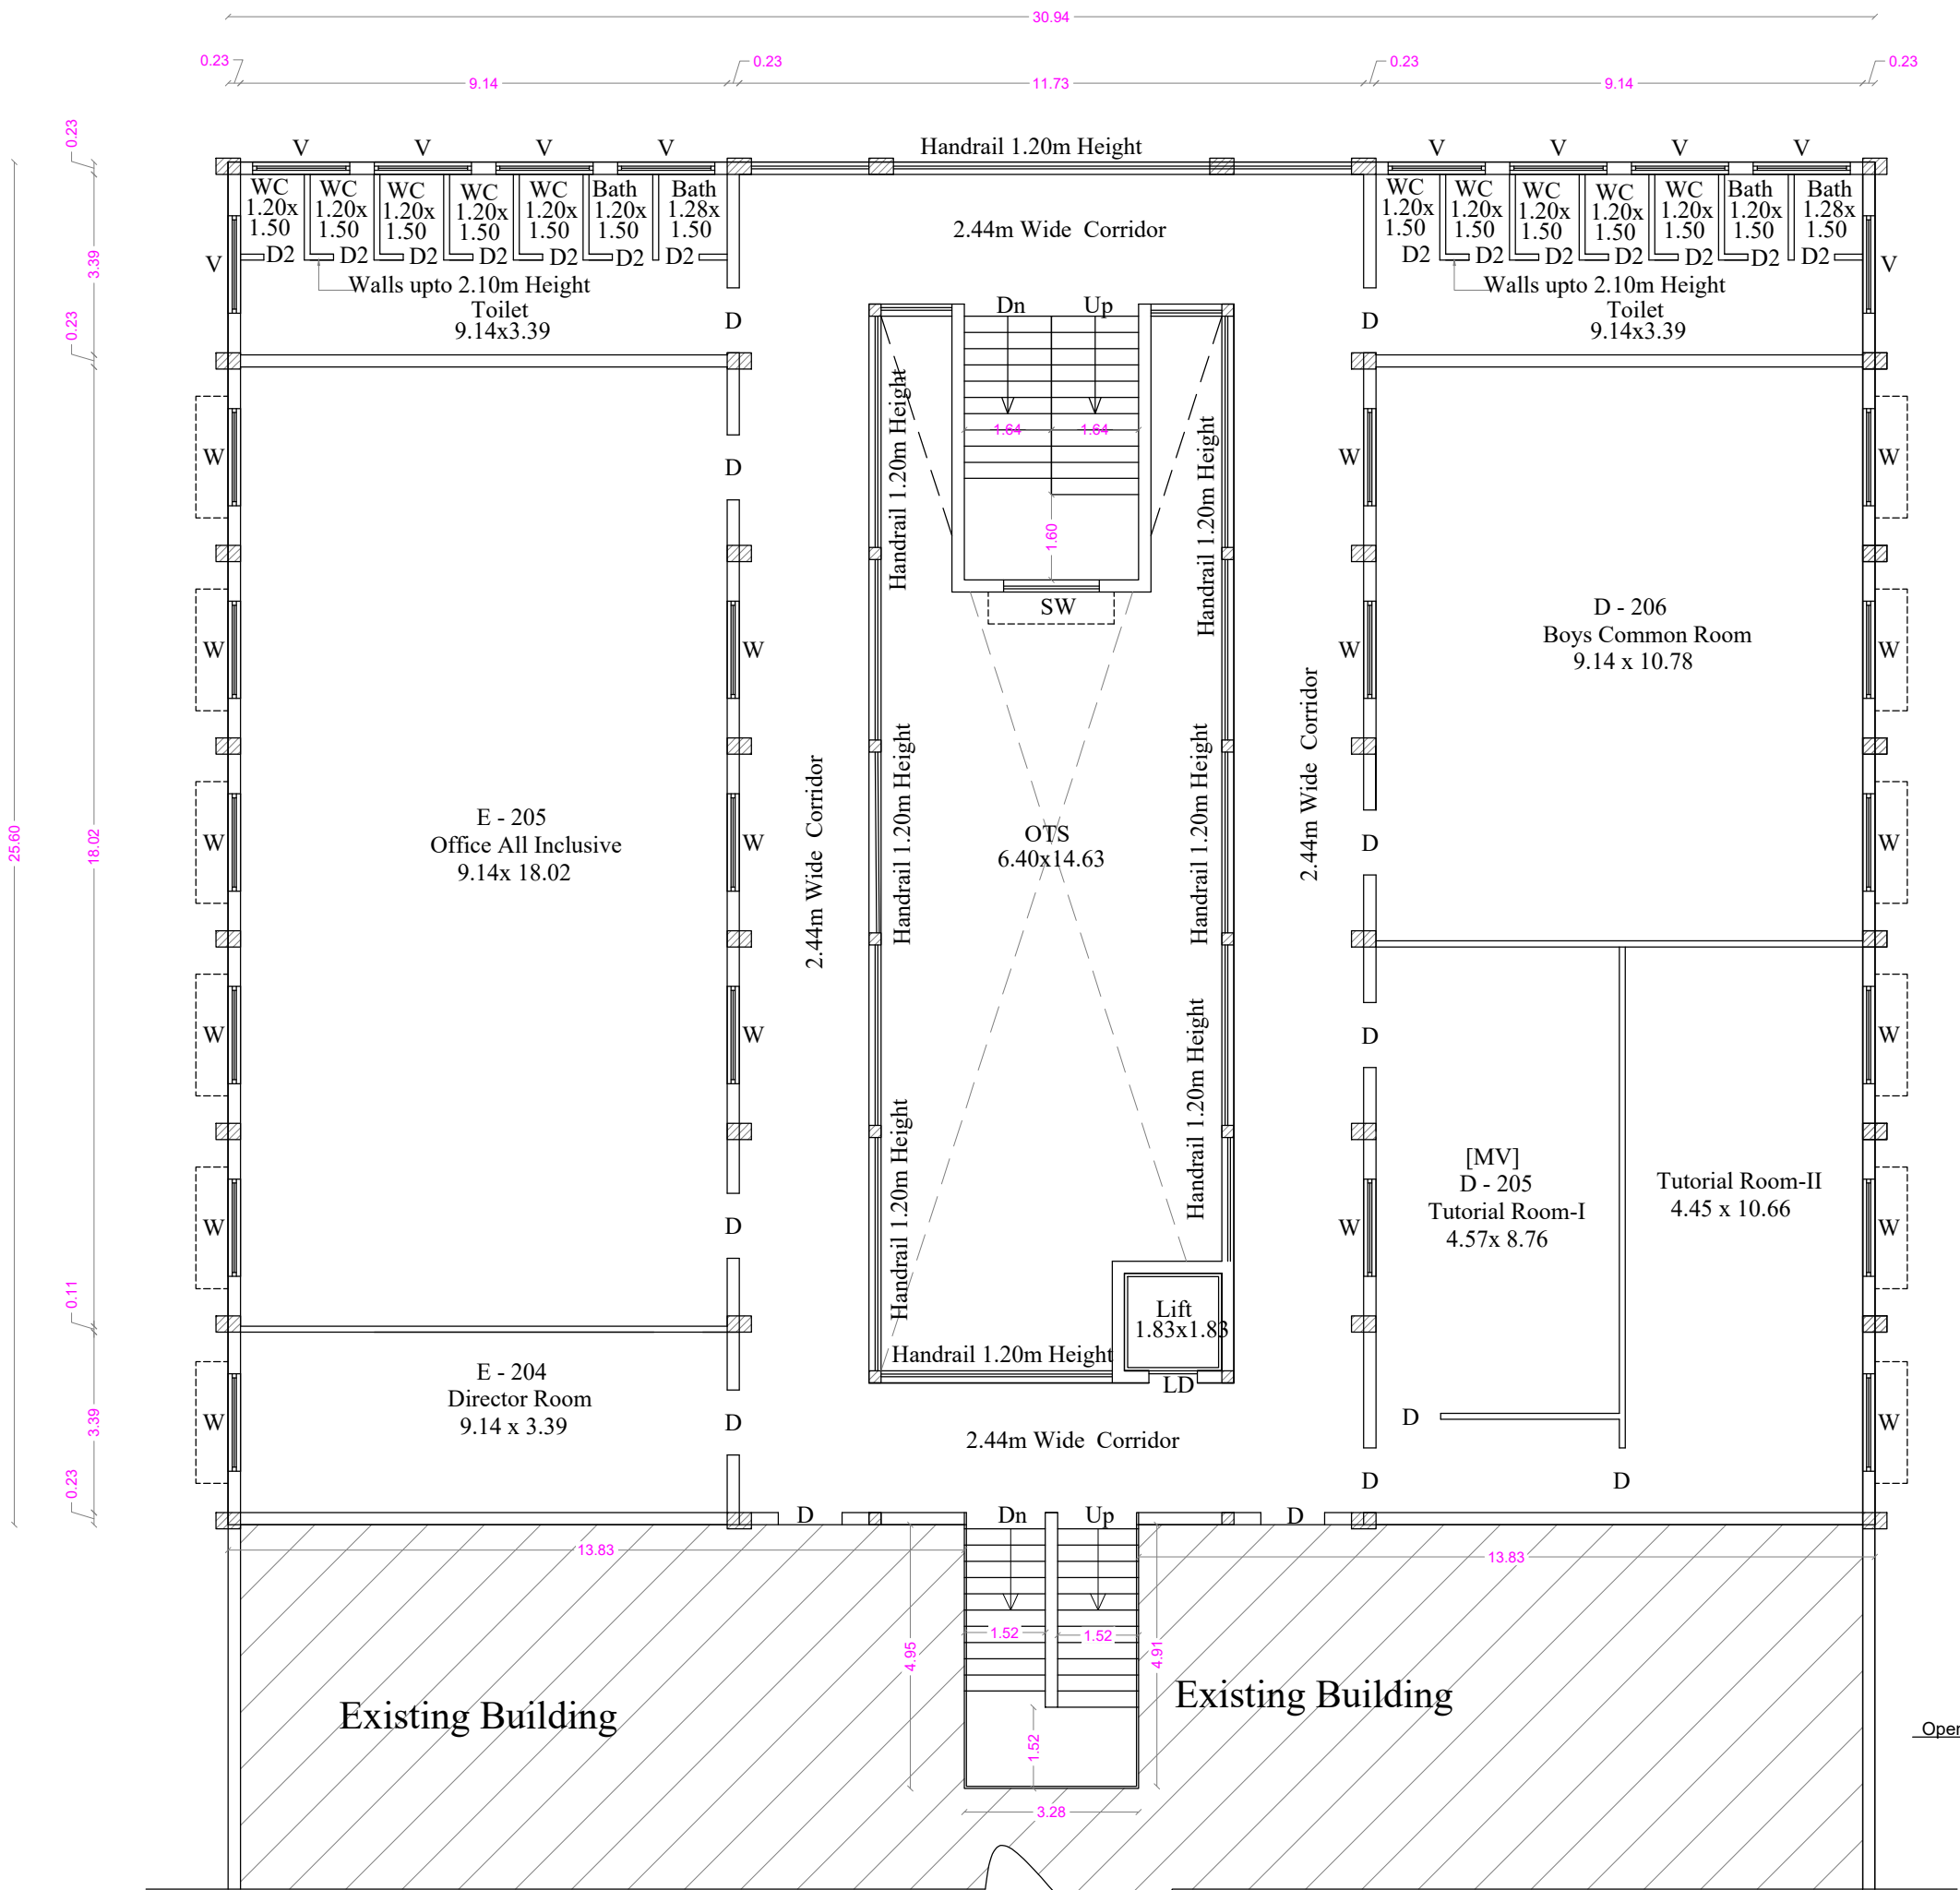


SECOND FLOOR PLAN

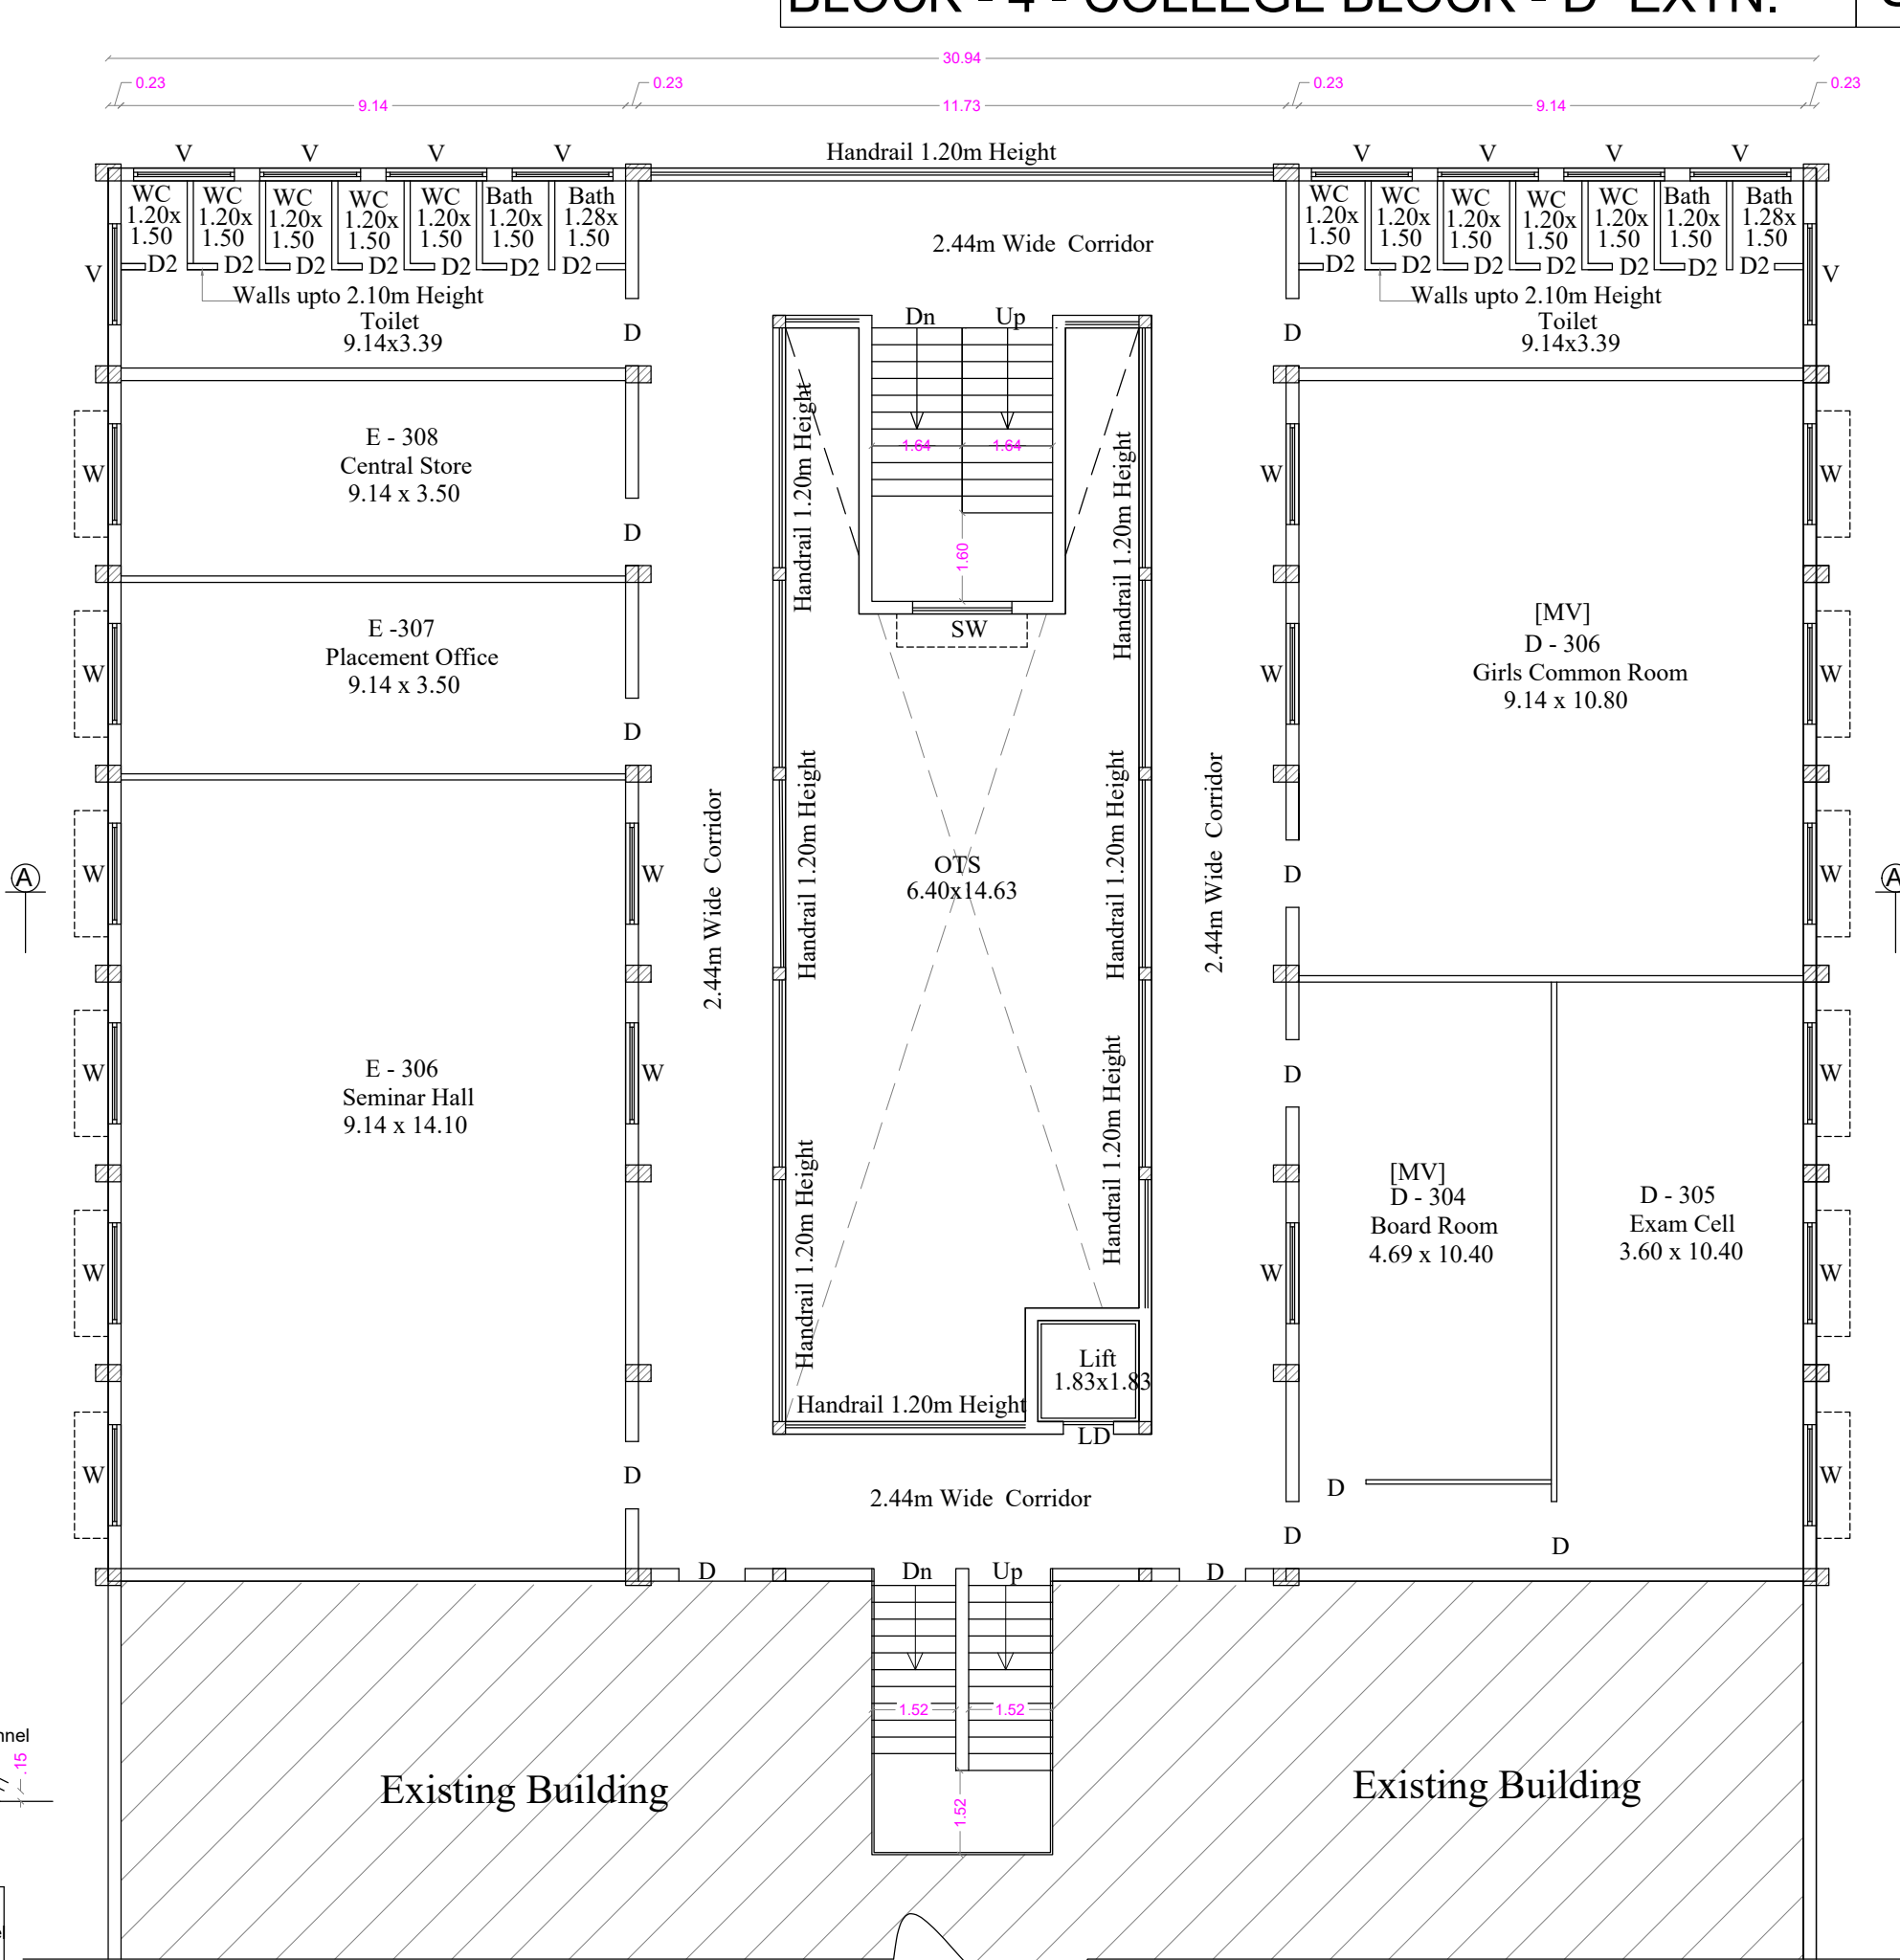

THIRD FLOOR PLAN

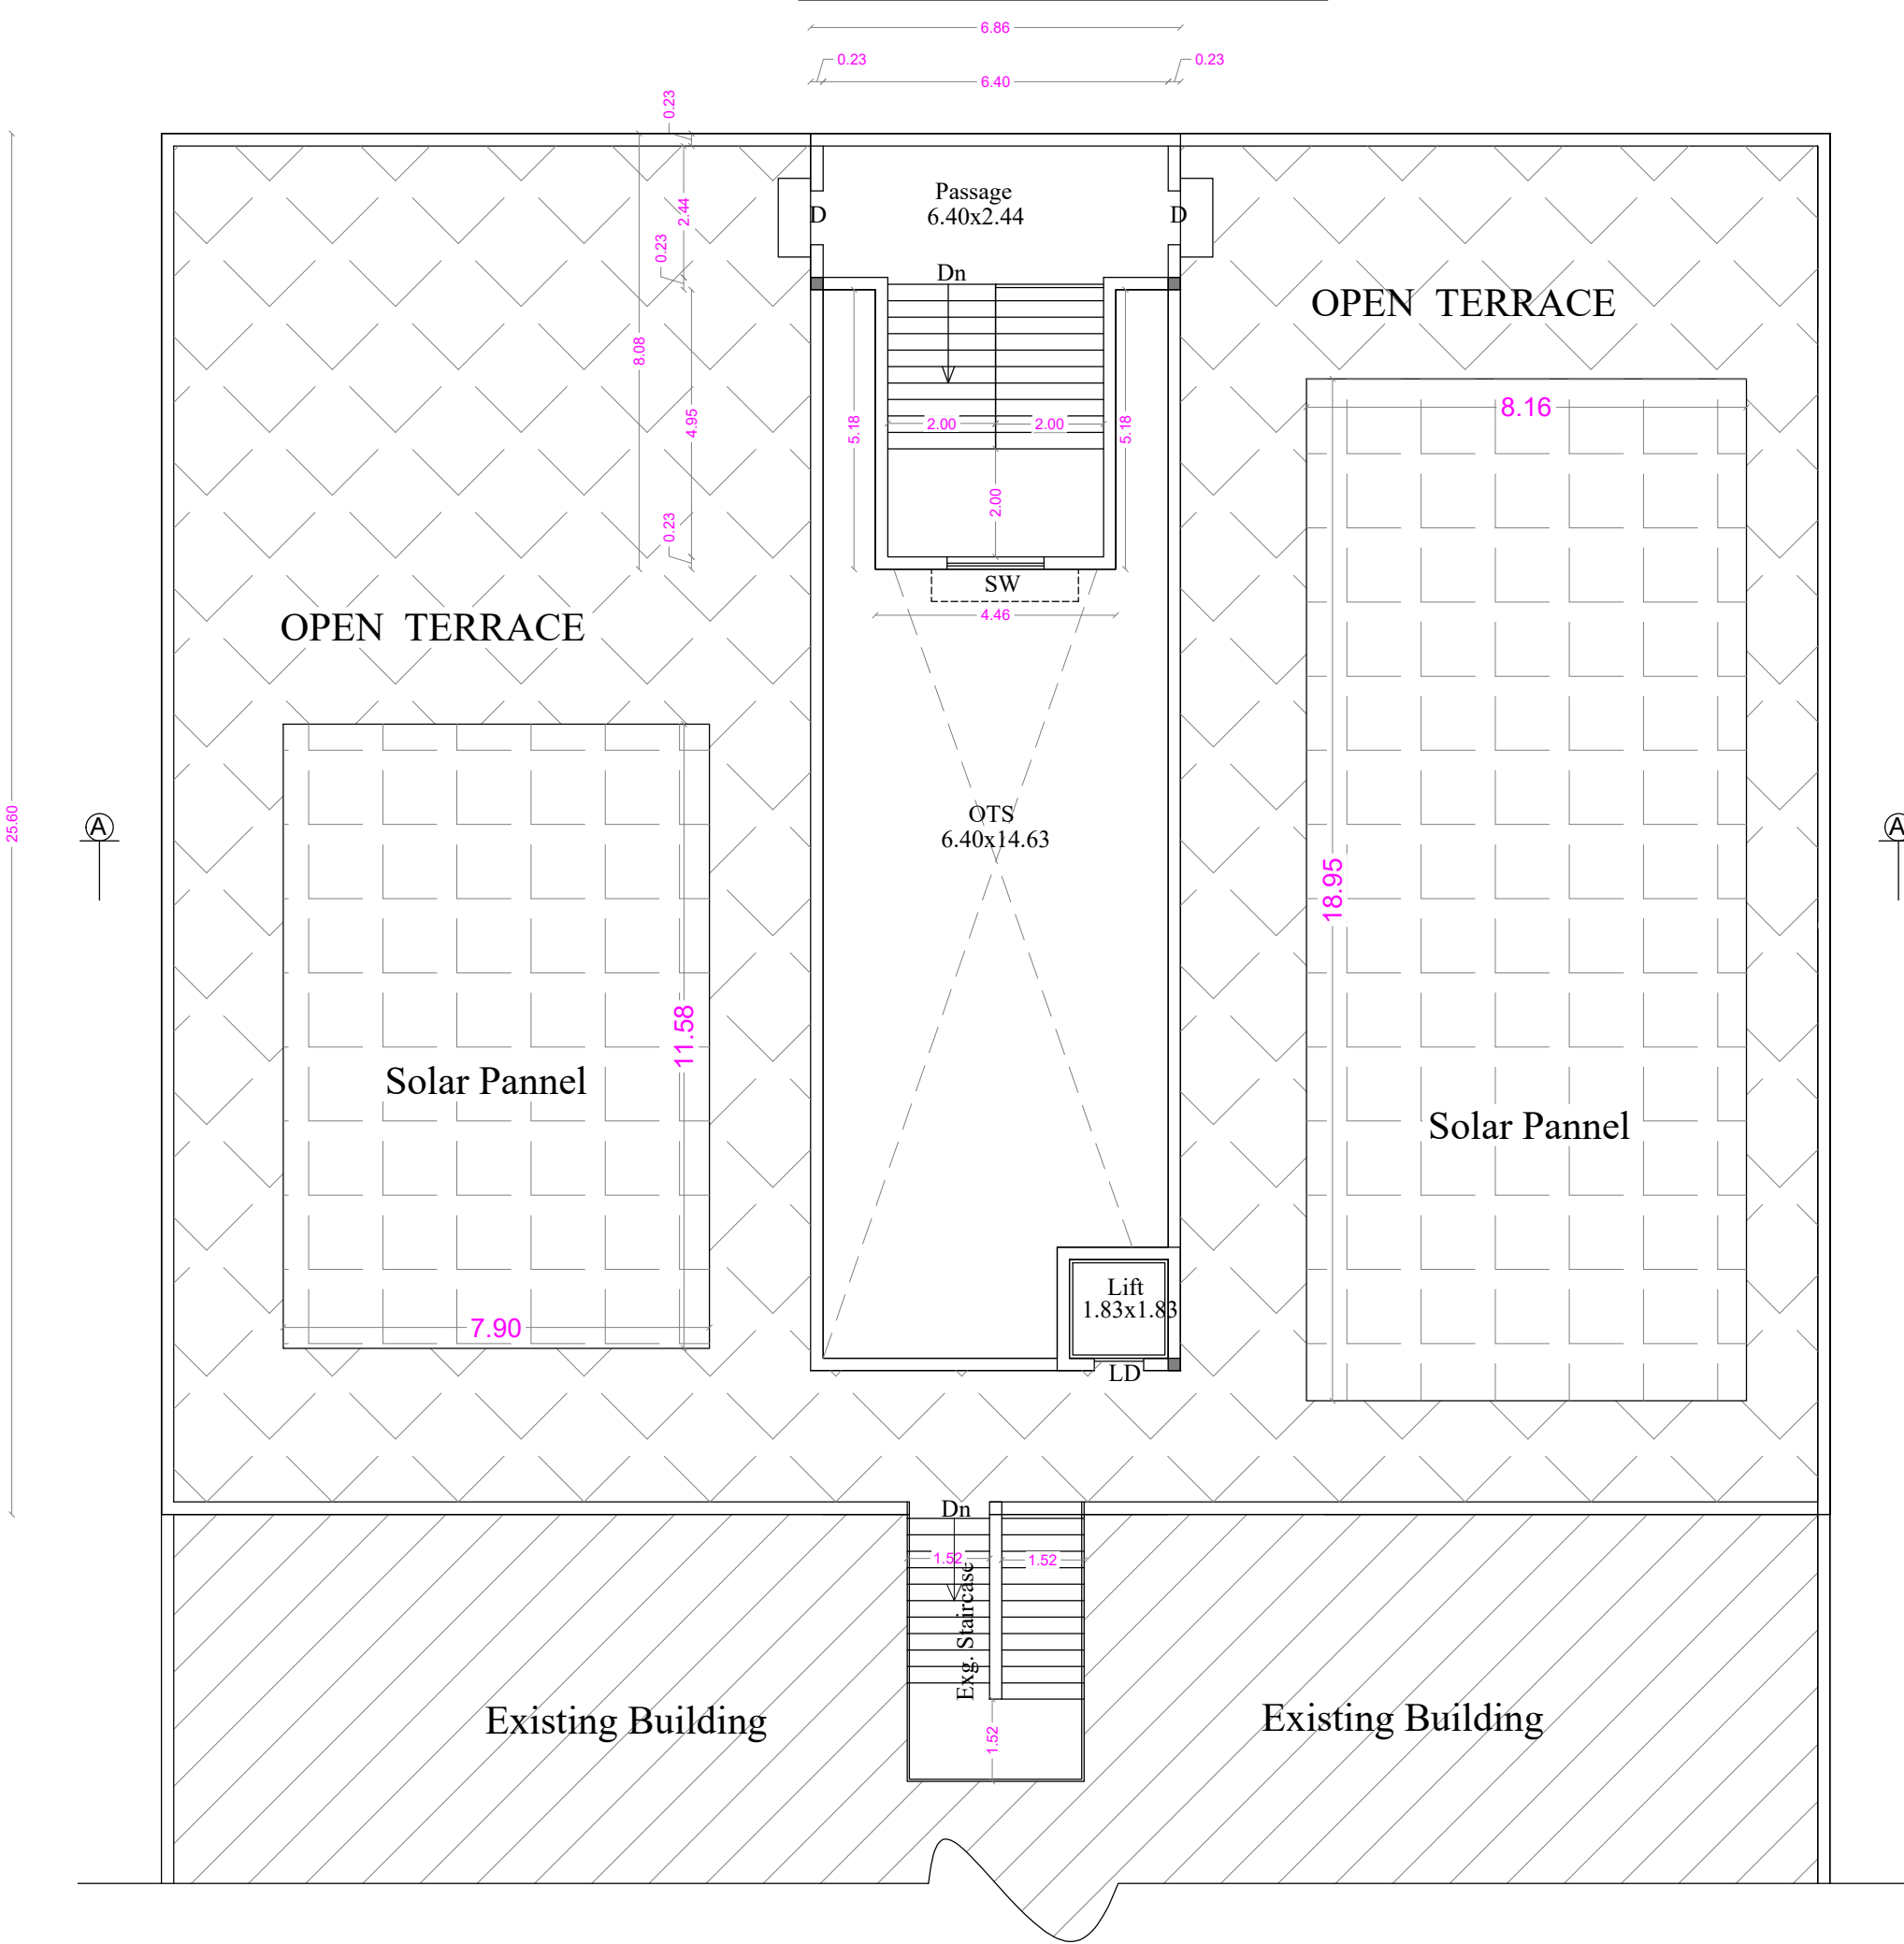

TERRACE FLOOR PLAN

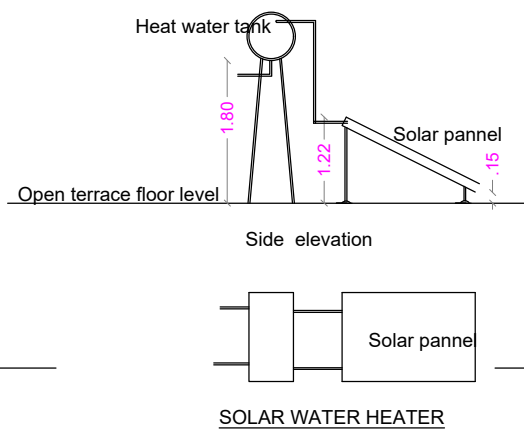

PLAN SHOWING THE EXISTING BUILDING IN T.S. No : 3,4,6 Pt, BLOCK No : 1 & T.S. No : 110 Pt, BLOCK No : 2, WARD No : AA [27], OF SOWRIPALAYAM VILLAGE, COIMBATORE SOUTH TALUK, T.S. No : 10/12, BLOCK No: 1, WARD No : AA [27], OF KRISHNARAYAPURAM VILLAGE, COIMBATORE CORPORATION. SCALE 1: 100
For M/s. S.N.R SONS CHARITABLE TRUST, COIMBATORE

AREA DETAILS


FLOOR NAME	EXG.ALREADY APP. AREA		BUILDING TO BE APP. AREA		TOTAL AREA	
	F.S.I.	Non. F.S.I.	F.S.I.	Non. F.S.I.	F.S.I.	Non. F.S.I.
GROUND FLOOR	1071.11	----	693.22	----	1764.33	----
FIRST FLOOR	1071.11	----	653.92	----	1725.03	----
SECOND FLOOR	1032.41	----	692.62	----	1725.03	----
THIRD FLOOR	1032.41	----	692.62	----	1725.03	----
TERRACE FLOOR	----	130.36	----	42.97	----	173.33
TOTAL AREA	4207.04	130.36	2732.38	42.97	6939.42	173.33

TOTAL F.S.I. AREA	6939.42 Sqm
HEIGHT OF THE BUILDING	15.76 m

SCHEDULE OF JOINERY		METRE
DD	DOUBLE DOOR	1.80 x 2.10
LD	LIFT DOOR	0.91 x 2.10
D	DOOR	1.22 x 2.10
D2	DOOR	0.76 x 2.10
W	WINDOW	1.83 x 1.50
SW	STAIR WINDOW	1.80 x 1.50
V	VENTILATOR	1.83 x 0.60

STAIRCASE DETAILS

WIDTH	-	1.52m & 2.00 m
TREAD	-	0.30 m
RISE	-	0.15 m

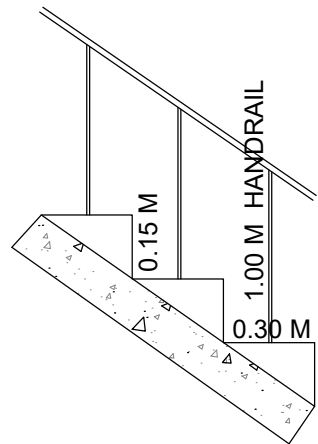

ONLINE APPLICATION No:
SWP/BPA/031879/2023

*Dr.A.Sudhakar S.E (Civil) M.E (Struct), Ph.D,
Registered Structural Engineer Grade - I
Coimbatore LPA / SE / GR - I / 19/03/009
#57,Krishnasamy Mudhaliyar Street,
R.S.Puram, Coimbatore - 641 002.*

STRUCTURAL ENGINEER

For S.N.R. Sons Charitable Trust
(C.V. RAMKUMAR)
Chief Executive

APPLICANT

*C. NATARAJAN, B.E.,
Consulting Engineer
NAVEEN ASSOCIATES
364, Second St., Extension
Gandhipuram, Coimbatore - 641 012.
COIMBATORE LPA / RE /
GR-1/19/03/002*



LBS/ REGISTERED ENGINEER

PLAN SHOWING THE EXISTING BUILDING IN T.S. No : 3,4,6 Pt, BLOCK No : 1 & T.S. No : 110 pt, BLOCK No : 2, WARD No : AA [27], OF SOWRIPALAYAM VILLAGE, COIMBATORE SOUTH TALUK, T.S. No : 10/12, BLOCK No: 1, WARD No : AA [27], OF KRISHNARAYAPURAM VILLAGE,


COIMBATORE CORPORATION. SCALE 1: 100
For M/s. S.N.R SONS CHARITABLE TRUST, COIMBATORE

BLOCK - 5 - BLOCK - E SHEET NO : 08


ONLINE APPLICATION No:
SWP/BPA/031879/2023

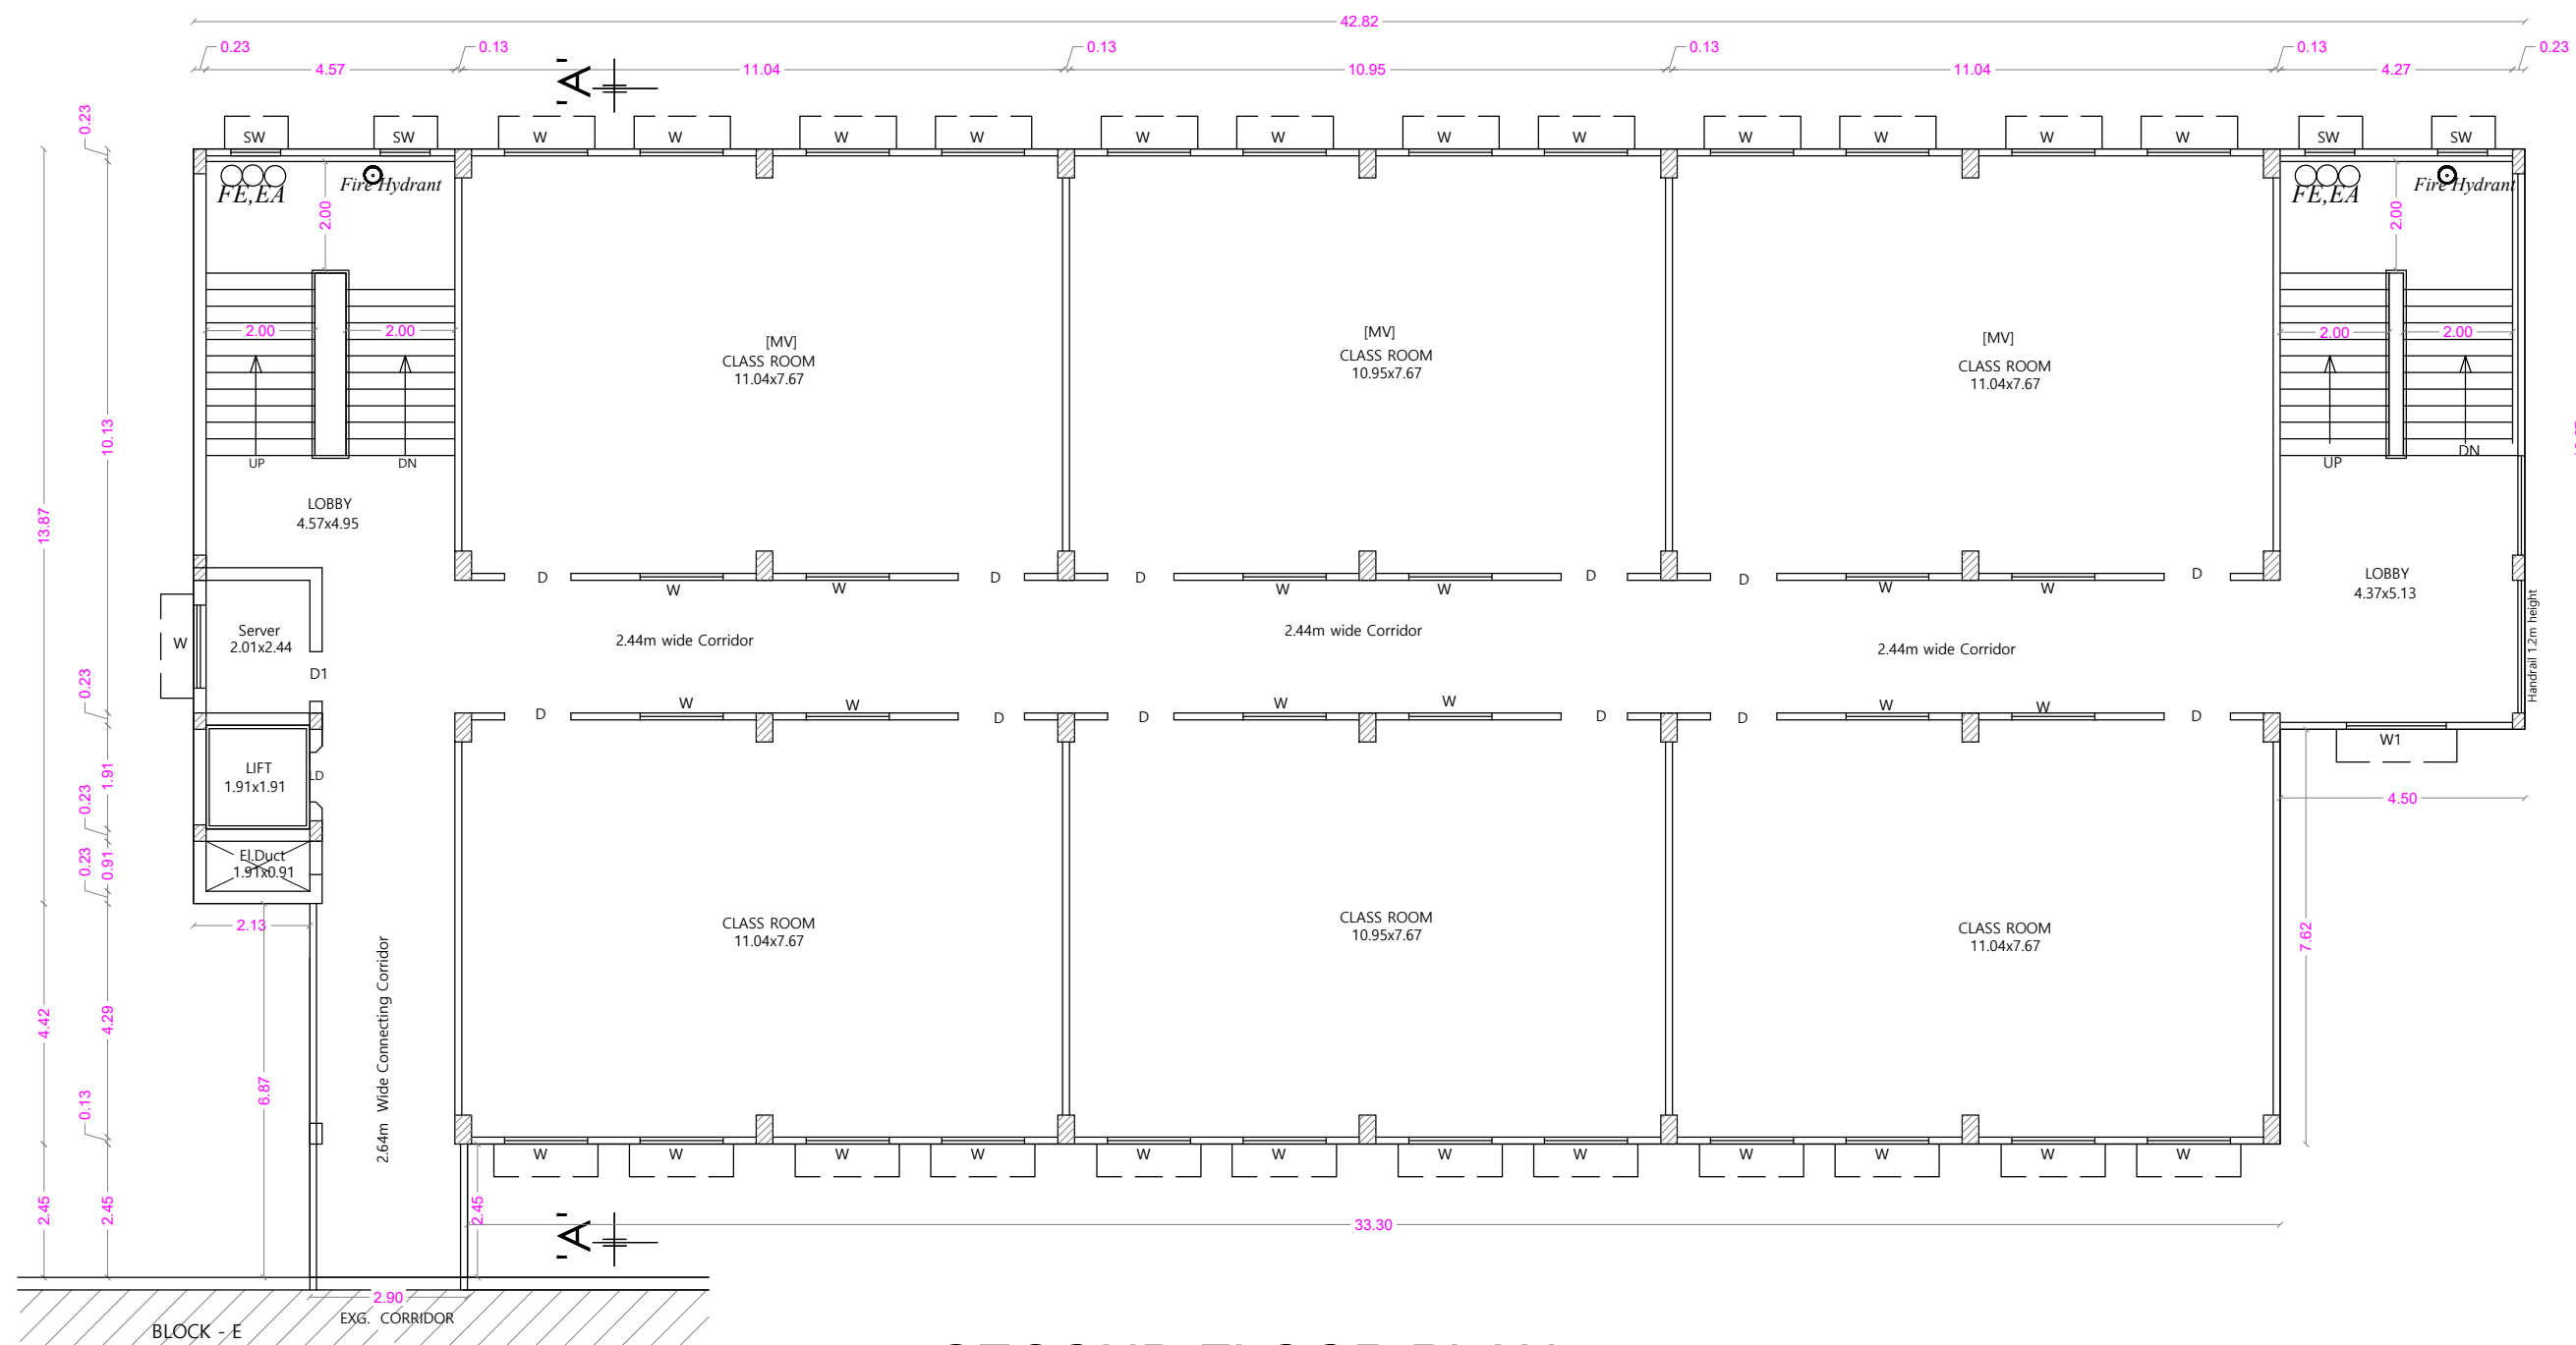 


SECOND FLOOR PLAN

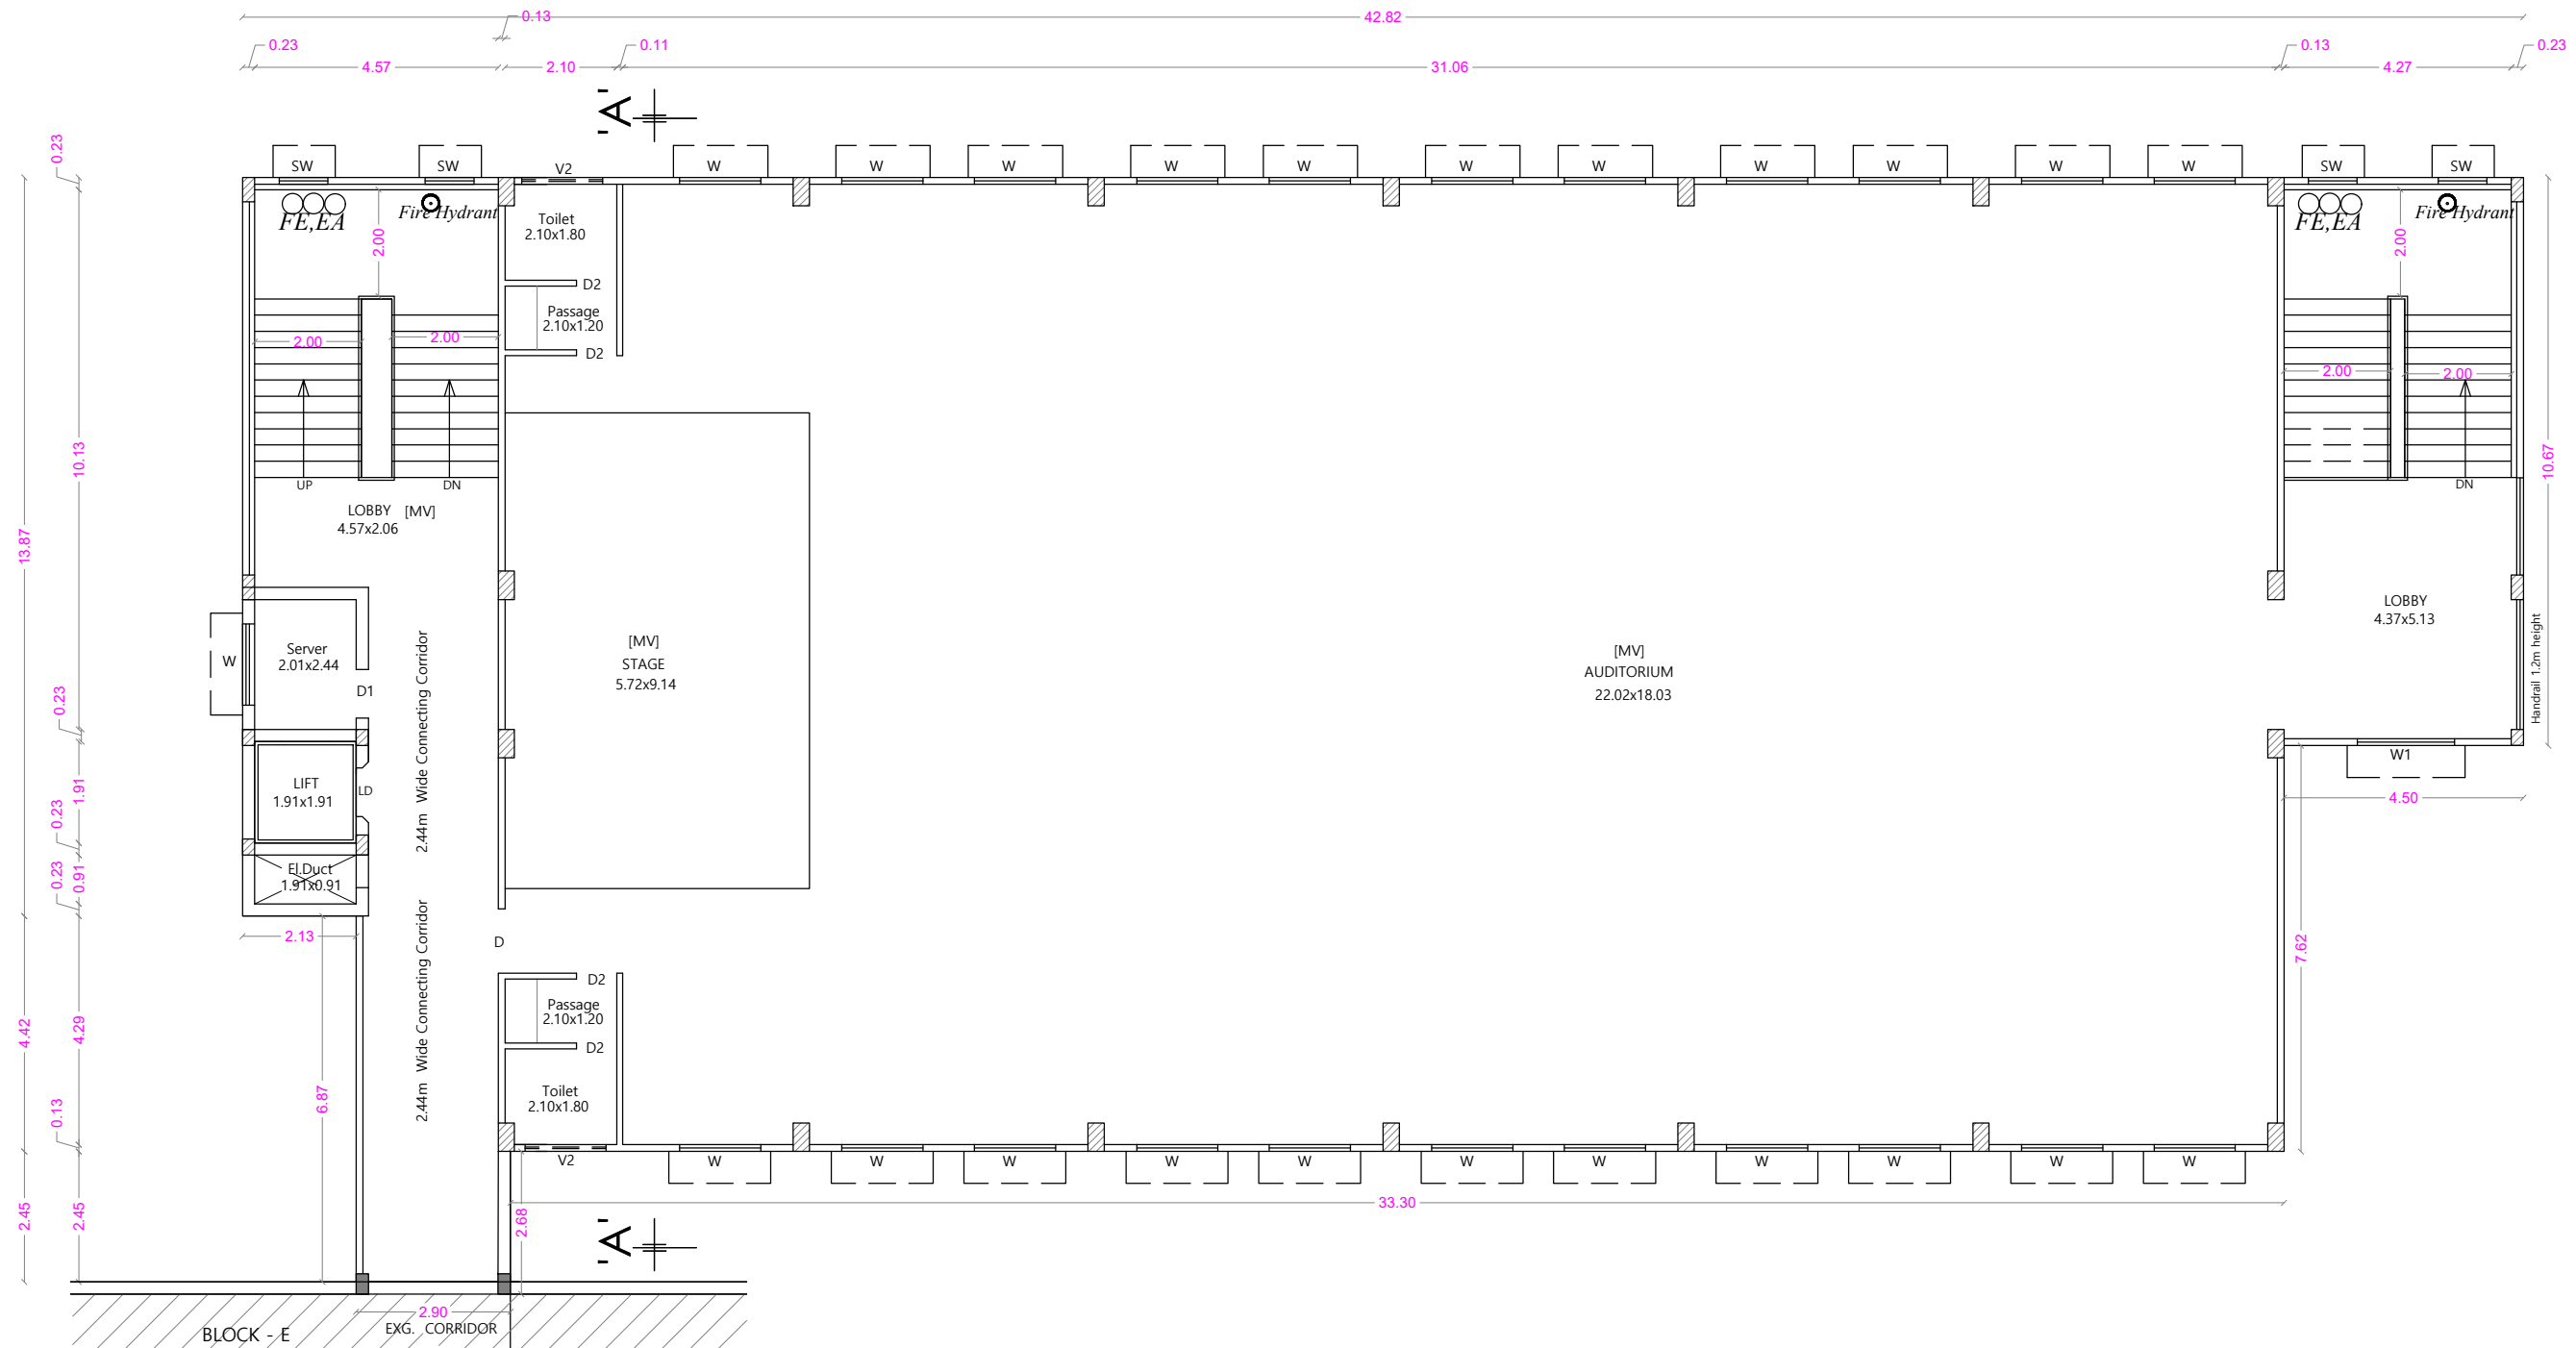

THIRD FLOOR PLAN

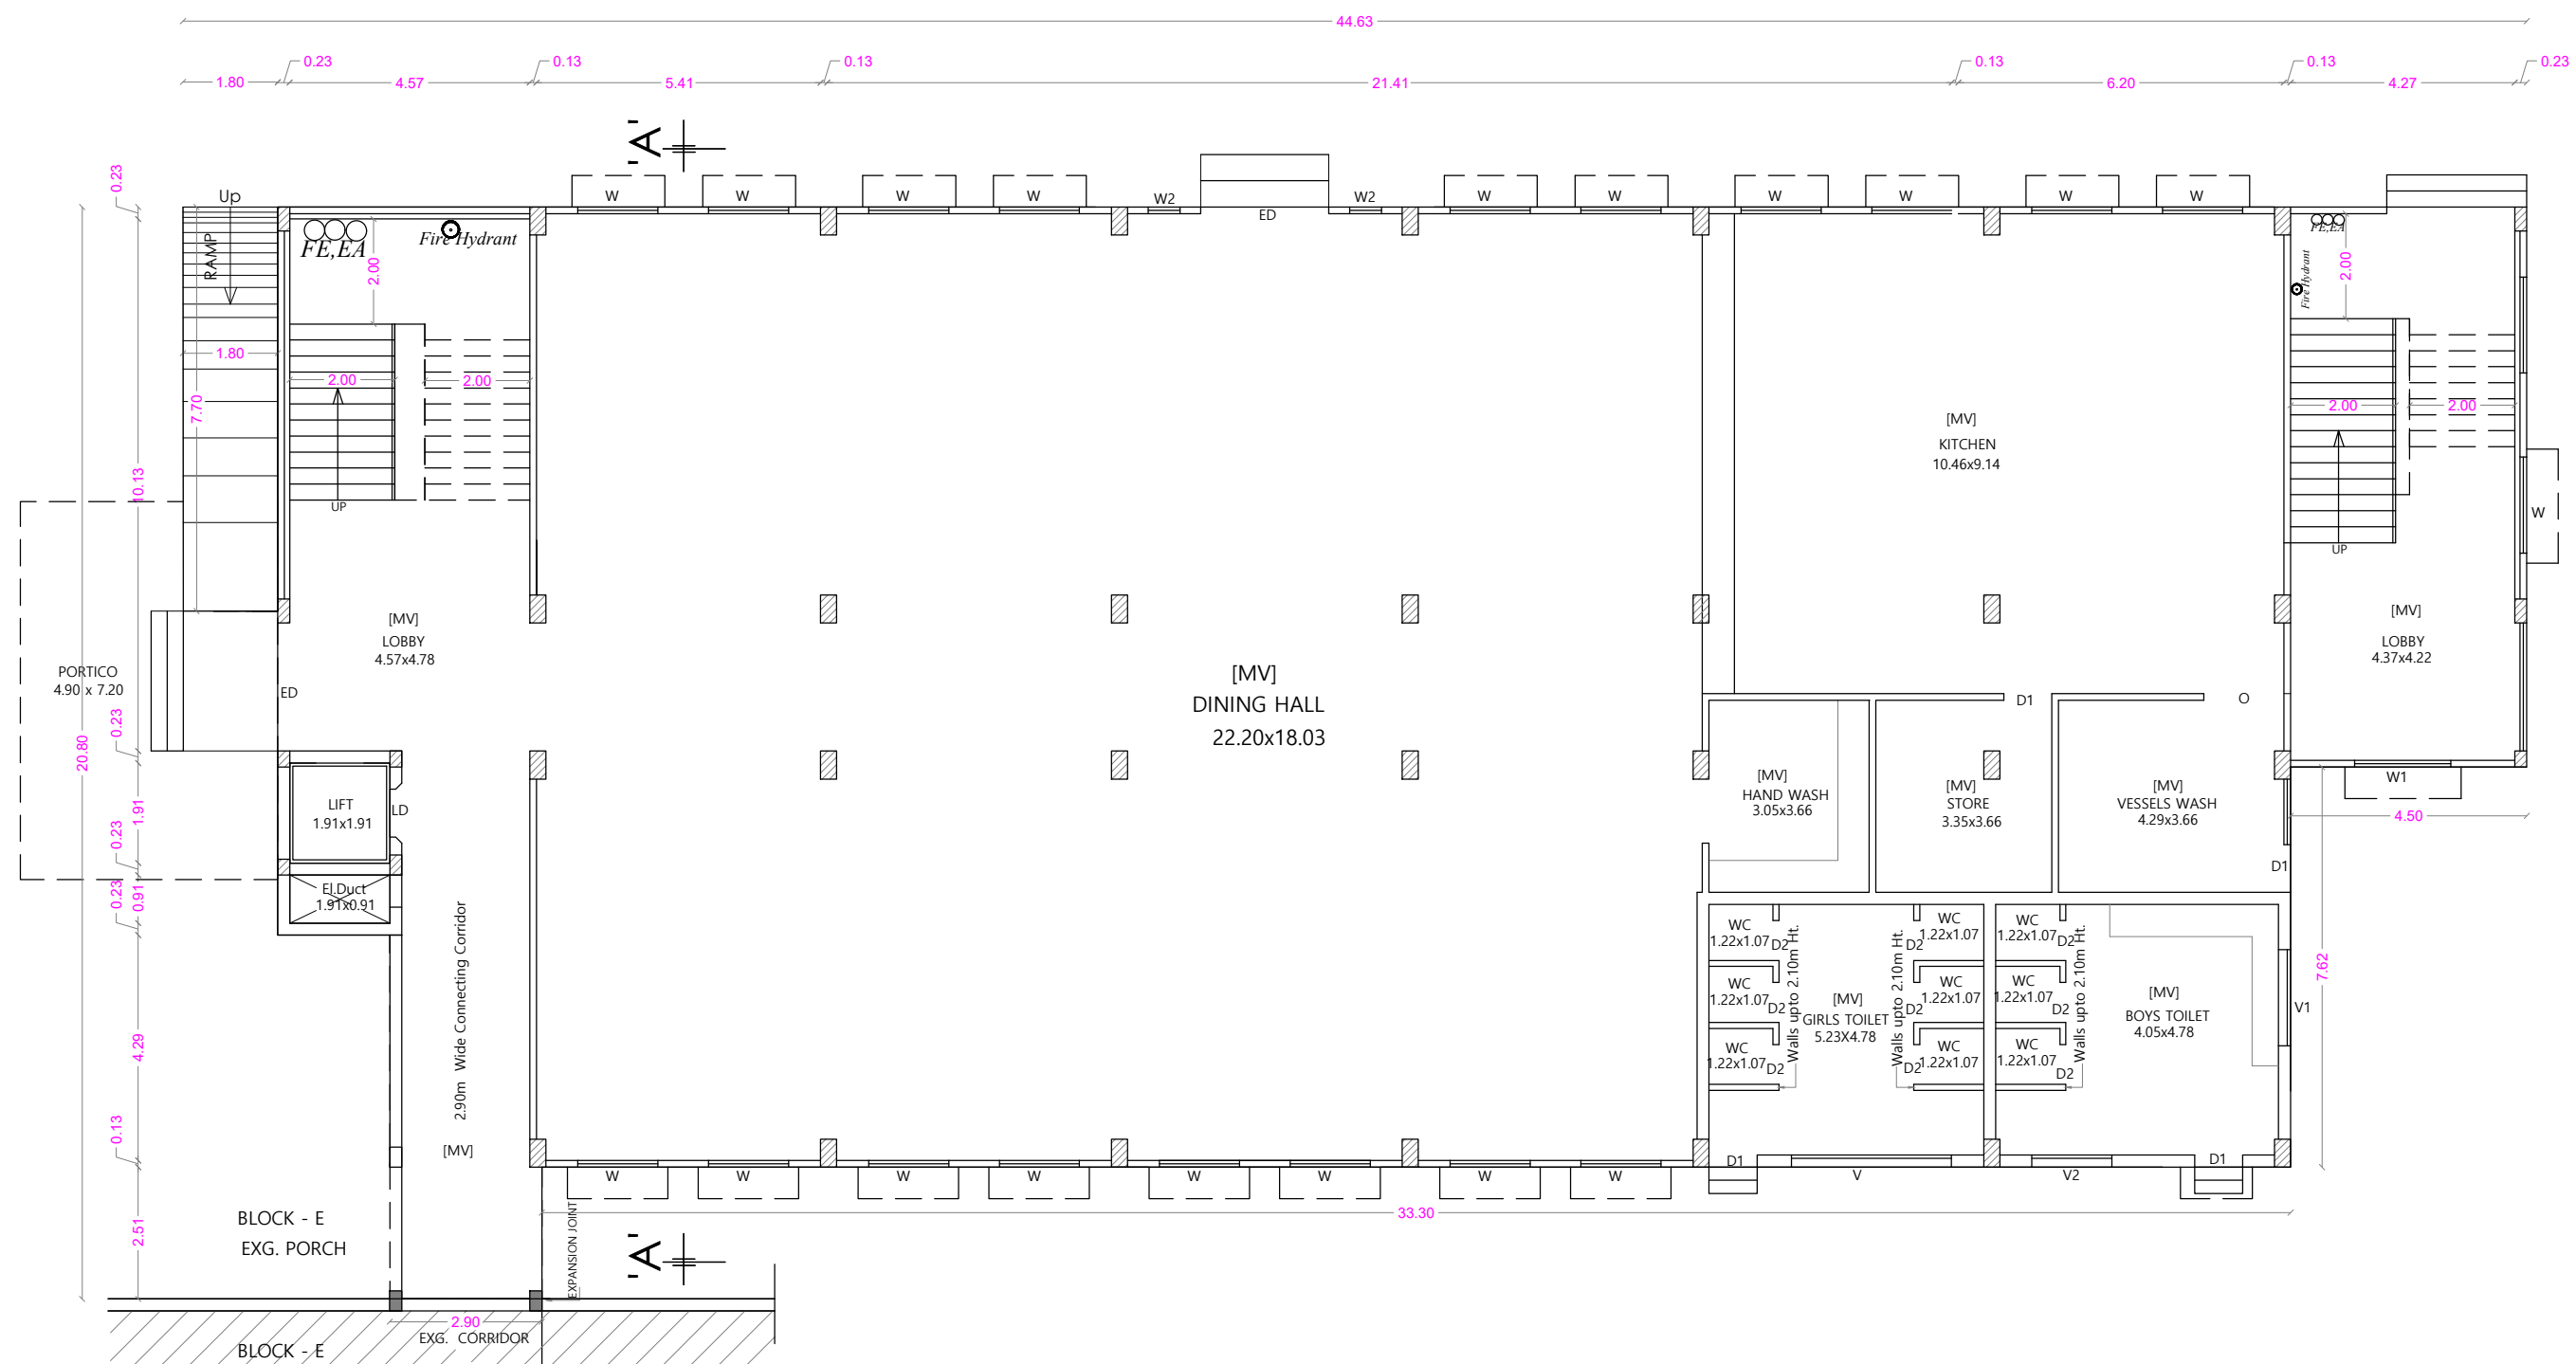

GROUND FLOOR PLAN

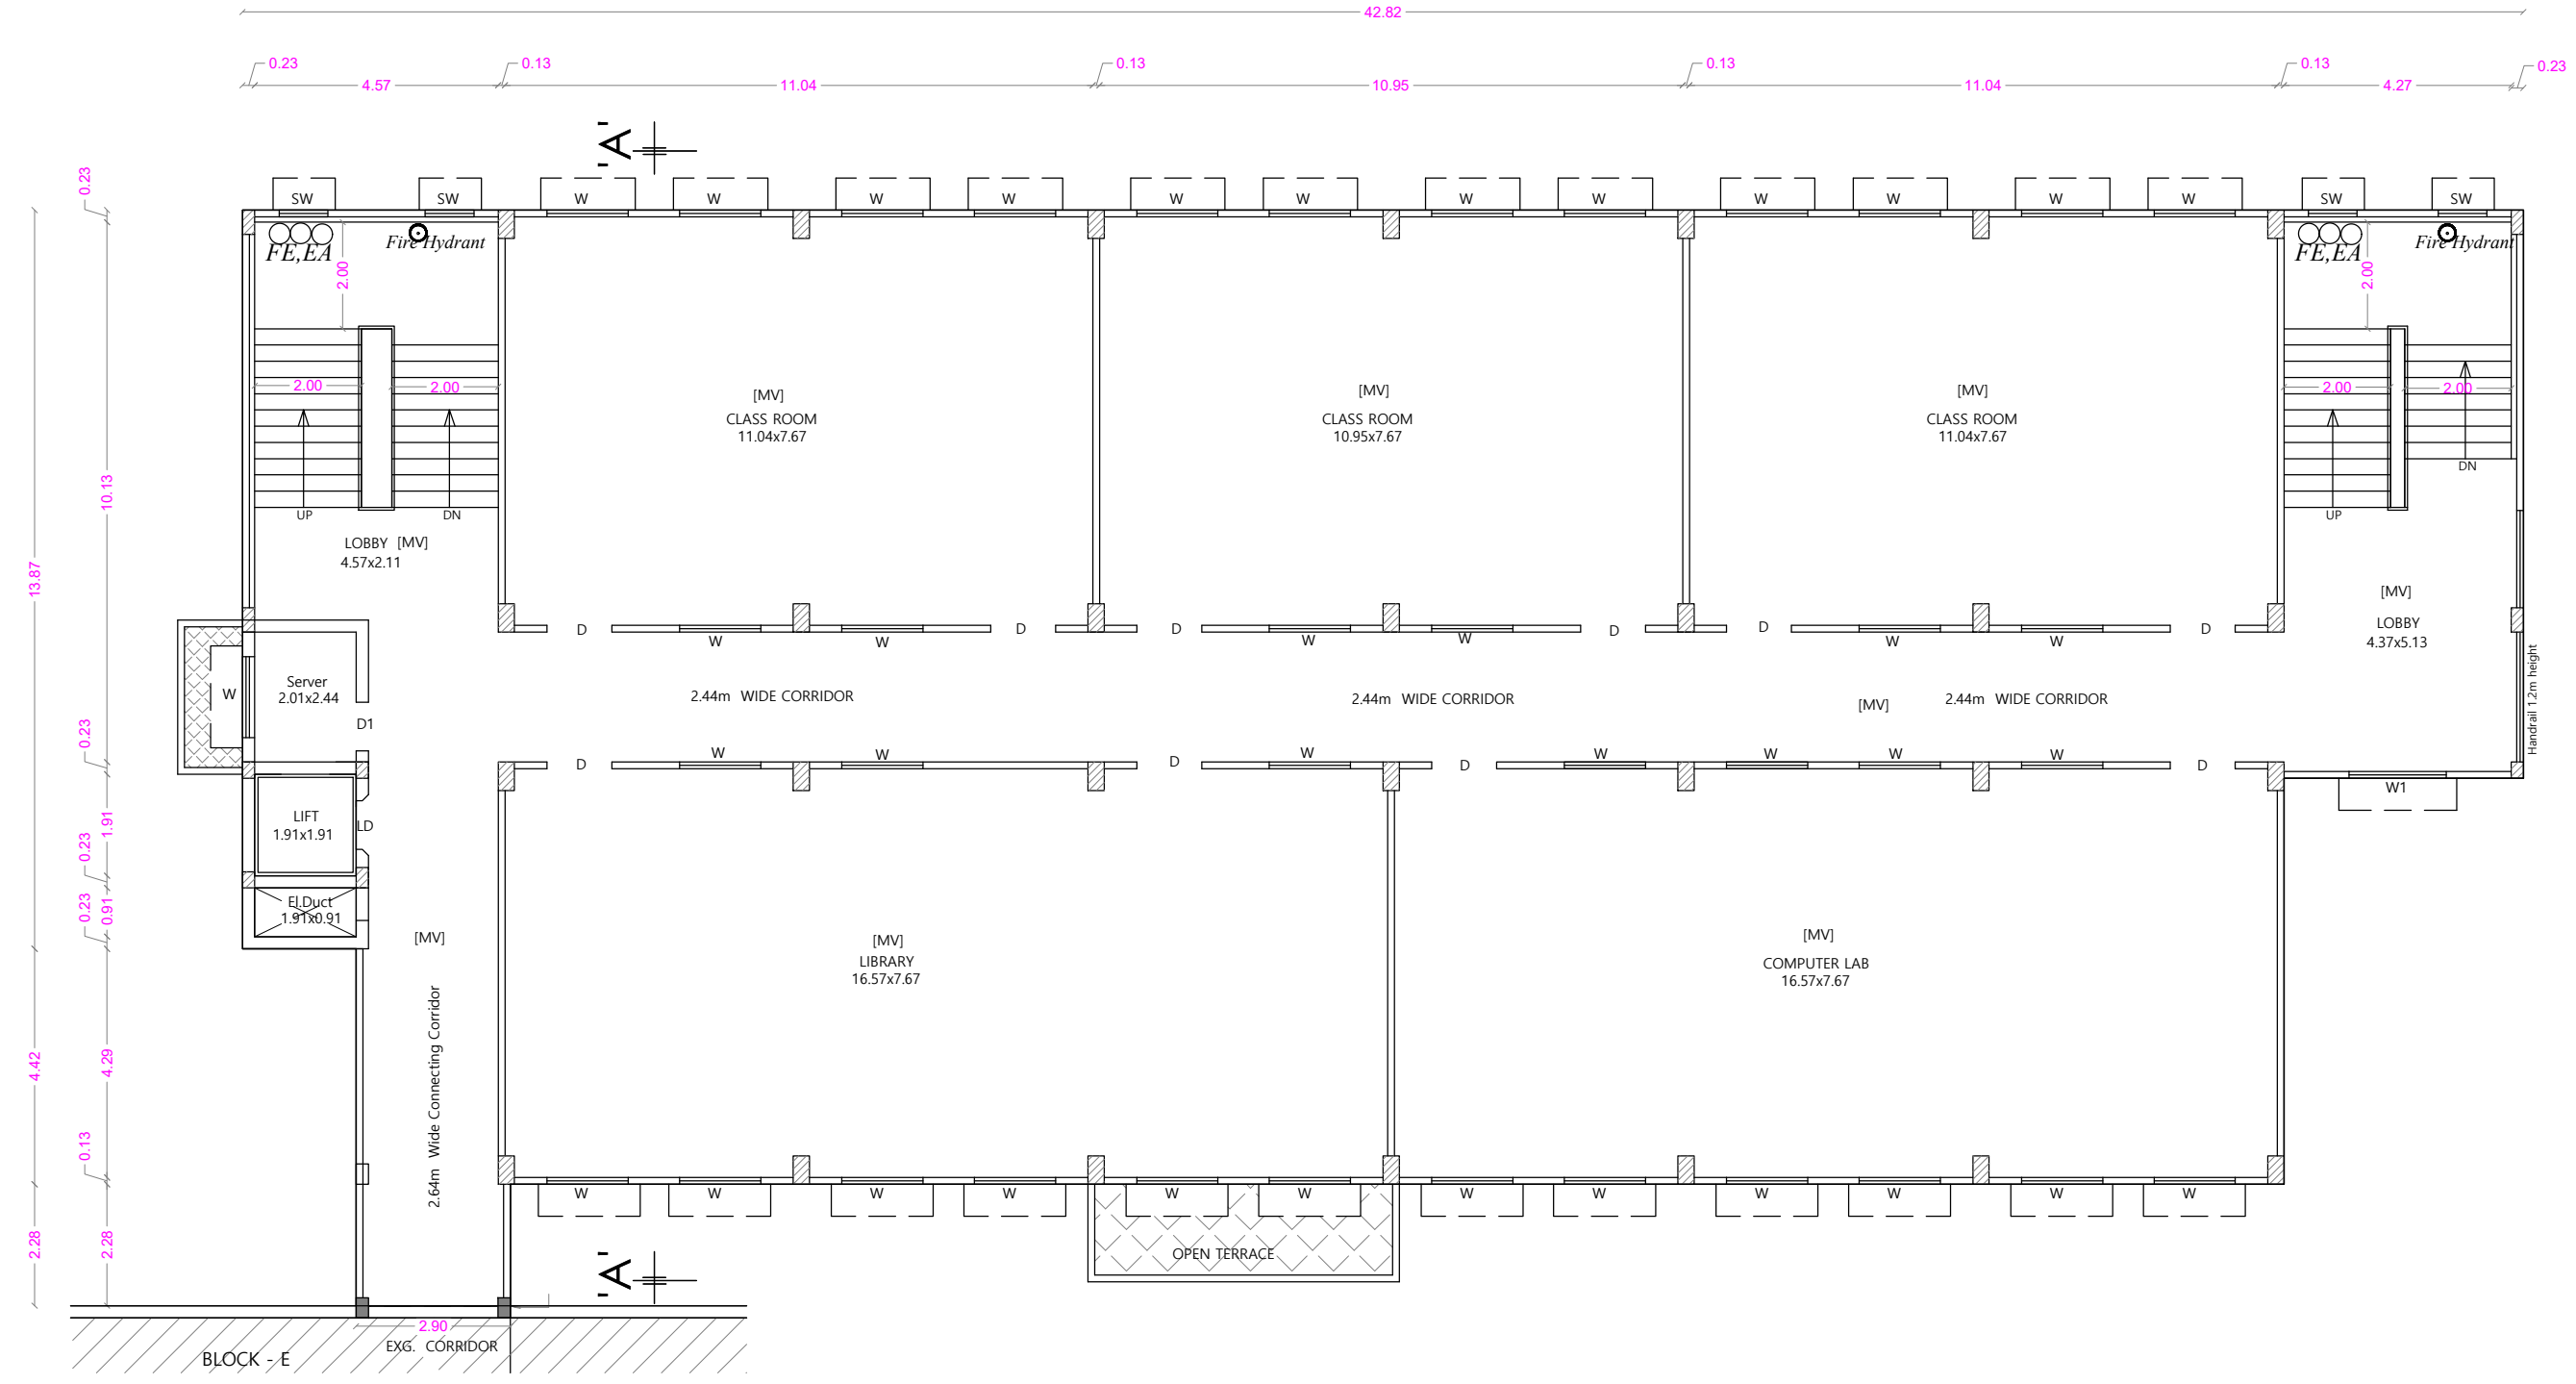

FIRST FLOOR PLAN

AREA STATEMENT

FLOOR NAME	F.S.I. Sqm	Non. F.S.I. Sqm	Total area Sqm
GROUND FLOOR	792.82	----	792.82
FIRST FLOOR	746.76	----	746.76
SECOND FLOOR	746.76	----	746.76
THIRD FLOOR	746.76	----	746.76
TOTAL AREA	3033.10		3033.10

TOTAL F.S.I. AREA	3033.10 Sqm
HEIGHT OF BUILDING	18.00 m


SCHEDULE OF JOINERY

		METRE
ED	ENTRANCE DOOR	2.44 x 2.40
LD	LIFT DOOR	0.91 x 2.10
D	DOOR	1.22 x 2.10
D1	DOOR	0.91 x 2.10
D2	DOOR	0.76 x 2.10
O	OPEN	1.52 x 2.10
W	WINDOW	1.52 x 1.50
W1	WINDOW	1.83 x 1.50
W2	WINDOW	0.61 x 1.50
SW	STAIR WINDOW	0.91 x 1.80
V	VENTILATOR	3.05 x 0.61
V1	VENTILATOR	1.83 x 0.61
V2	VENTILATOR	1.52 x 0.61

FE :- FIRE DETECTING AND EXTINGUISHING SYSTEM PROVIDED.
EA :- EMERGENCY ALARM PROVIDED.
SAND BUCKTS PROVIDED.
○ - FIRE HYDRANT

STAIRCASE DETAILS

WIDTH - 2.00 m
TREAD - 0.30 m
RISE - 0.15 m

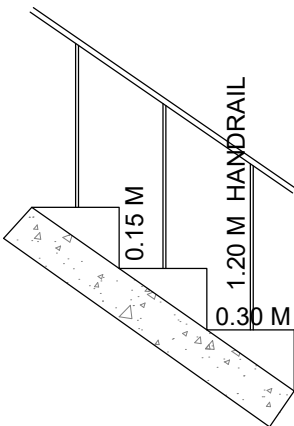

Dr.A.Sudhakar B.E (Civl), M.E (Struct), Ph.D,
Registered Structural Engineer Grade - I
Coimbatore LPA / SE / GR - I / 19/03/009
#57, Krishnasamy Mudaliyar Street,
R.S.Puram, Coimbatore - 641 002.

STRUCTURAL ENGINEER

For S.N.R. Sons Charitable Trust
(C.V. RAMKUMAR)
Chief Executive

APPLICANT



C. NATARAJAN B.E.,
Consulting Engineer
NAVEEN ASSOCIATES
364, Second St., Extension
Gandhipuram, Coimbatore - 641 012.
COIMBATORE LPA / RE /
GR-1 / 19 / 03 / 002

LBS/ REGISTERED ENGINEER


PLAN SHOWING THE EXISTING BUILDING IN T.S. No : 3,4,6 Pt, BLOCK No : 1 & T.S. No : 110 pt,
BLOCK No : 2, WARD No : AA [27], OF SOWRIPALAYAM VILLAGE, COIMBATORE SOUTH TALUK,
T.S. No : 10/12, BLOCK No: 1, WARD No : AA [27], OF KRISHNARAYAPURAM VILLAGE,
COIMBATORE CORPORATION. SCALE 1: 100
For M/s. S.N.R SONS CHARITABLE TRUST, COIMBATORE

BLOCK - 5 - BLOCK - F | SHEET NO : 09

ONLINE APPLICATION No:
SWP/BPA/031879/2023

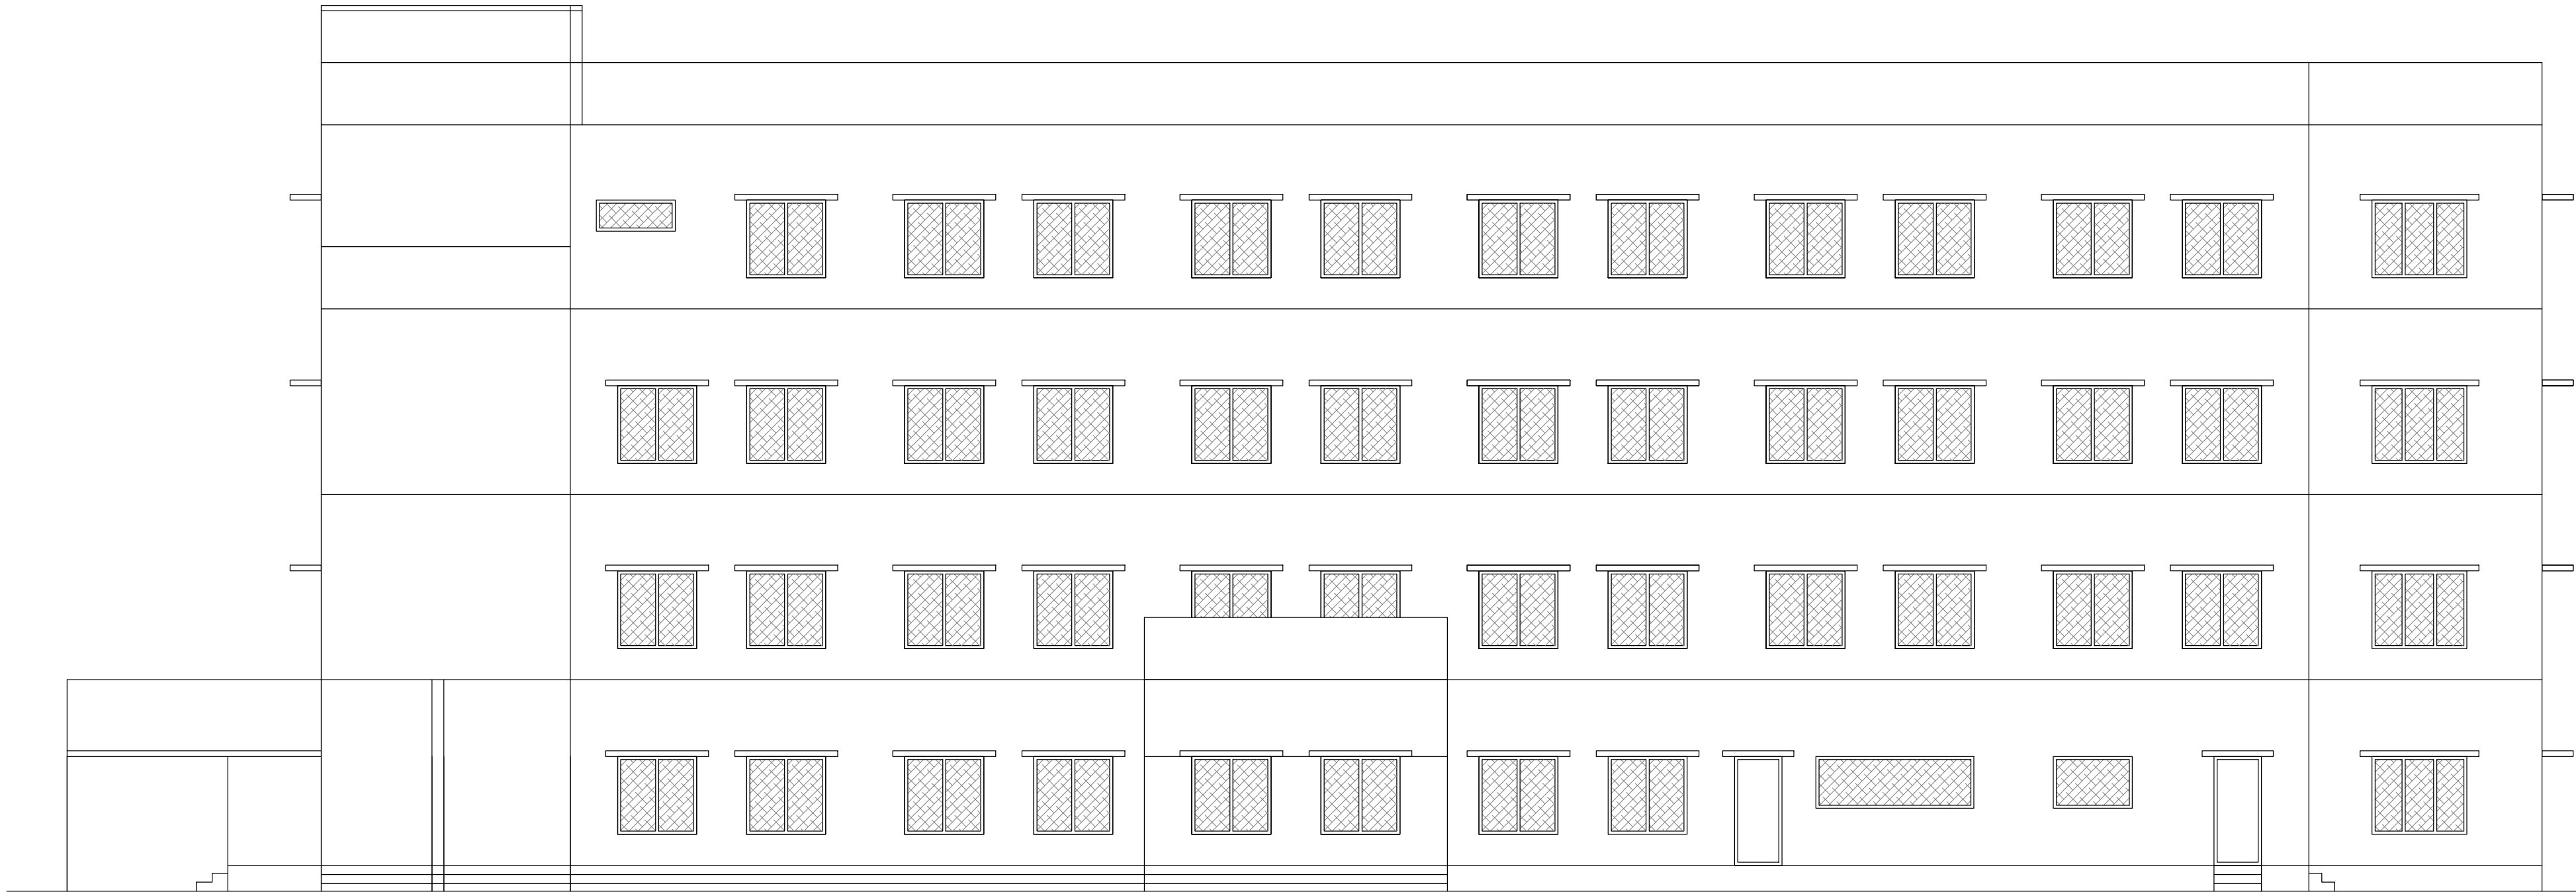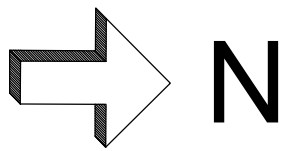

ELEVATION

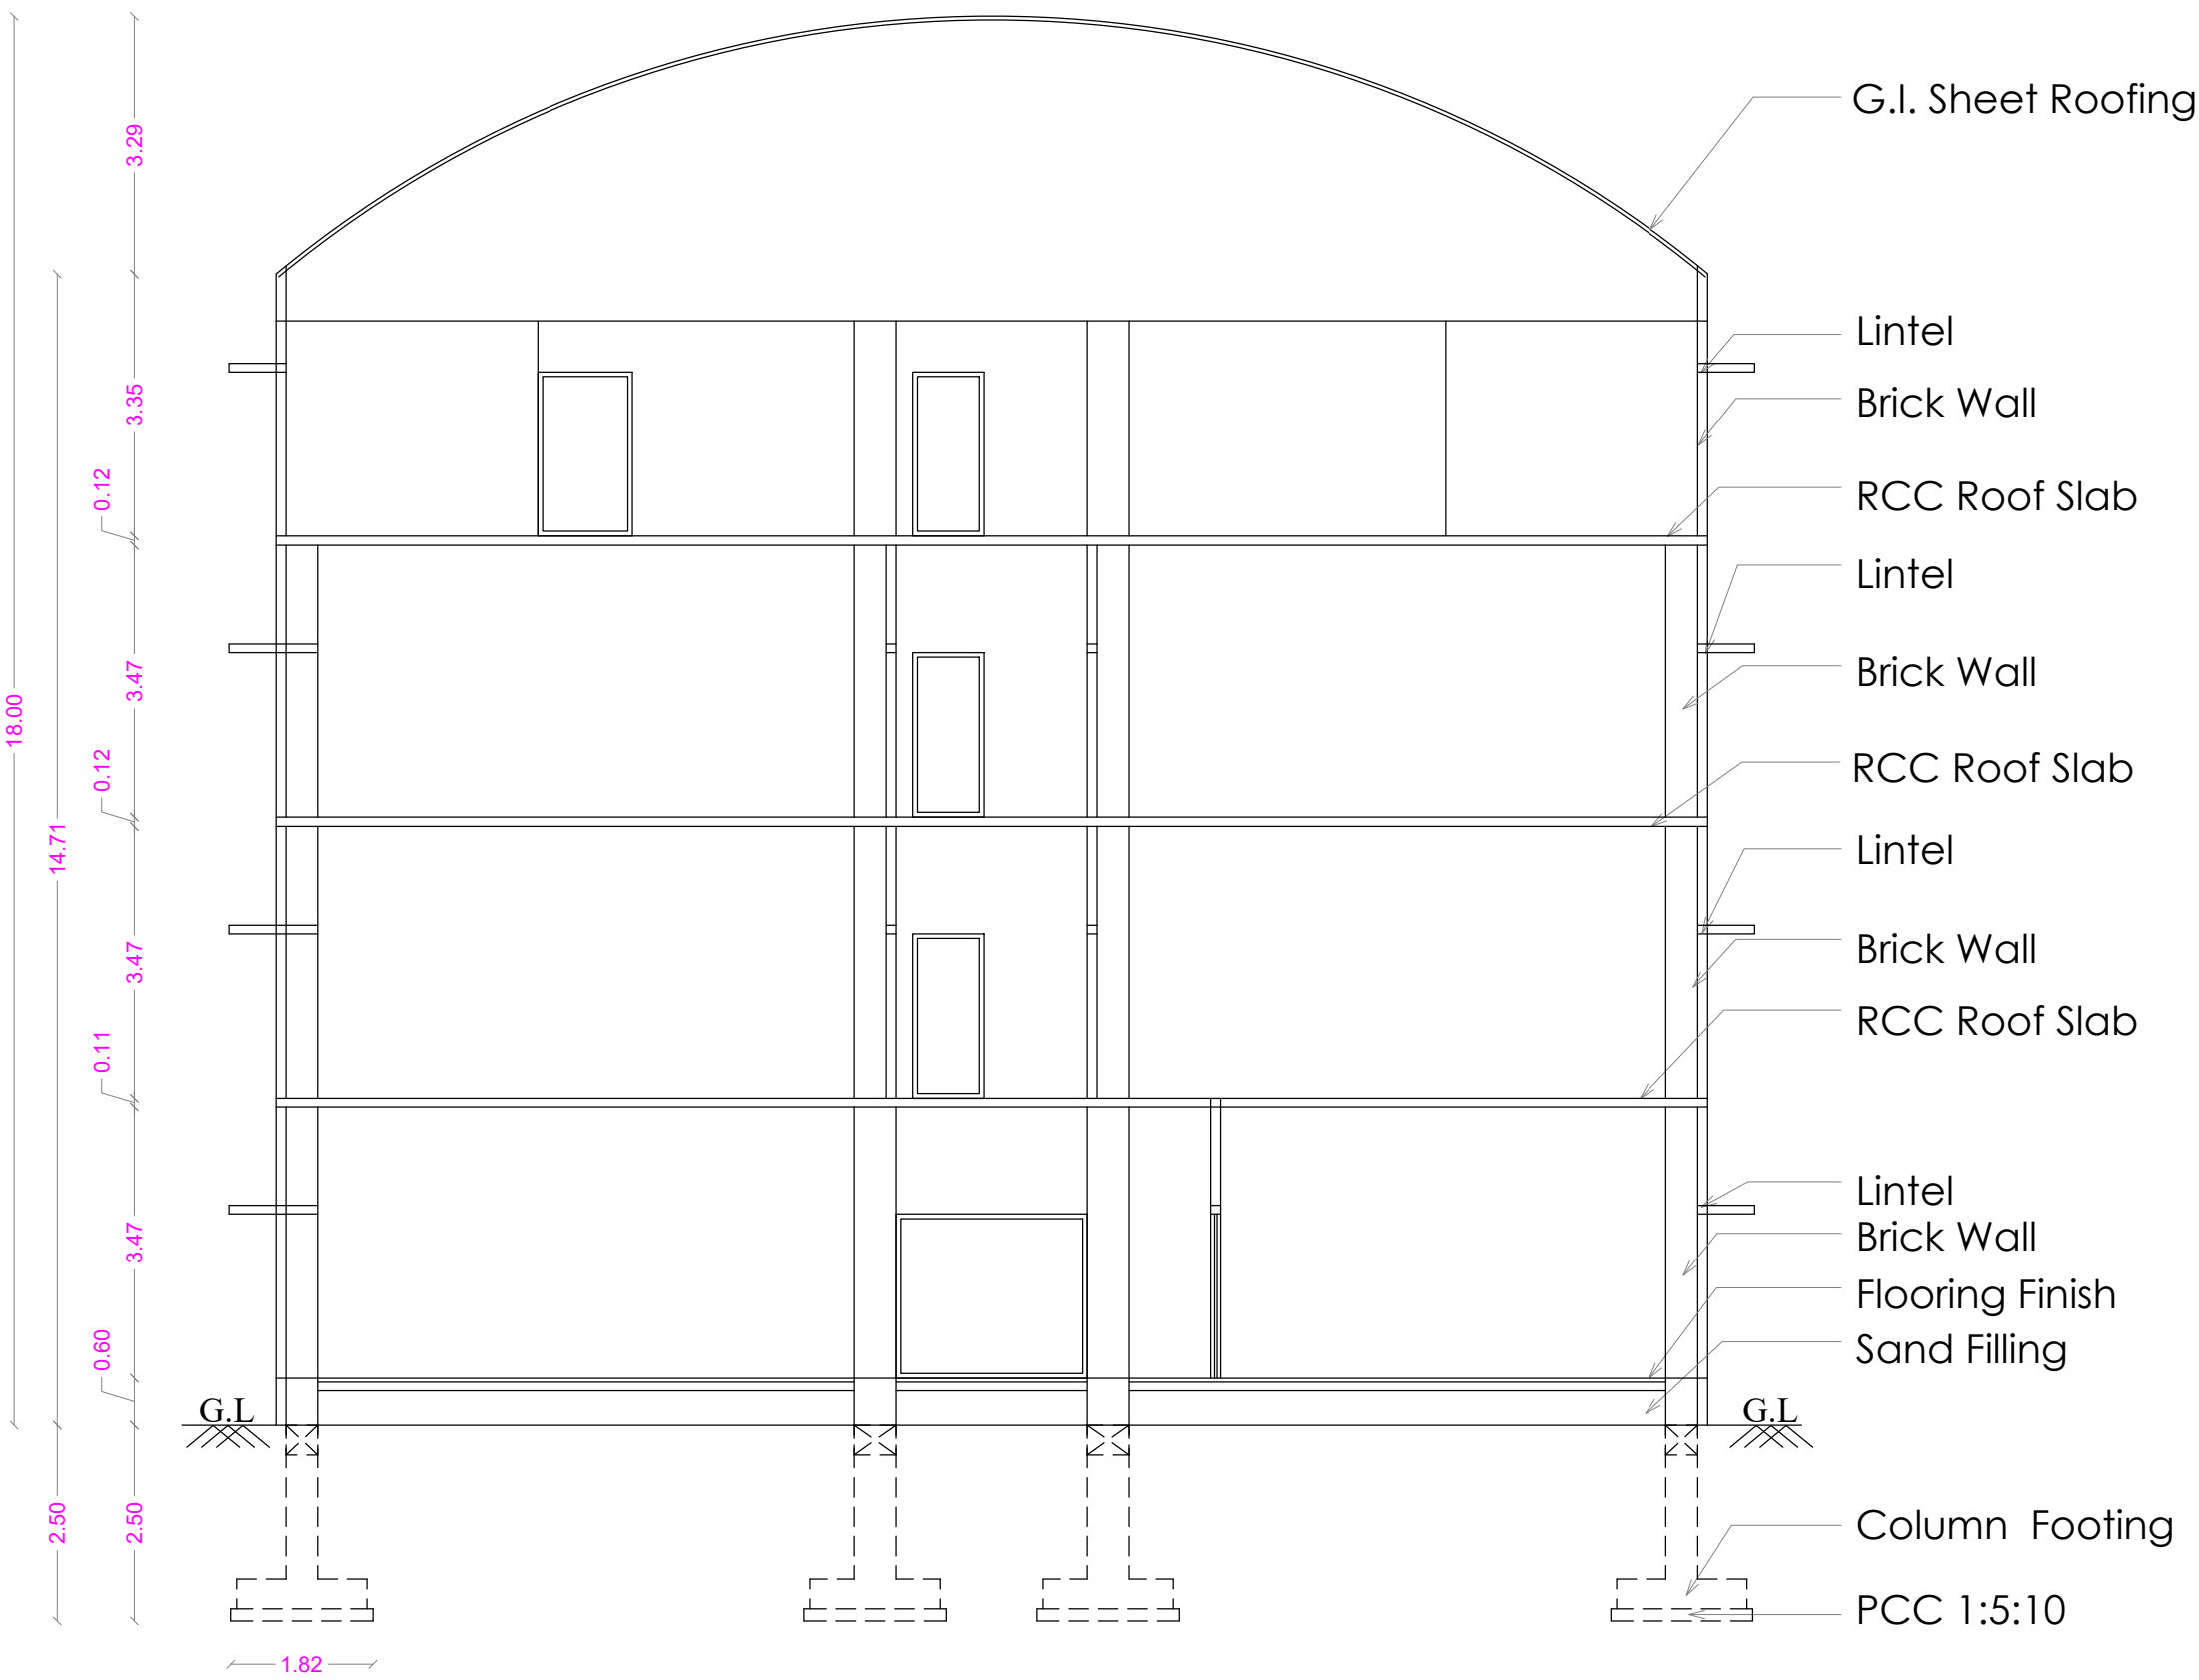

SECTION ON A A

AREA STATEMENT

FLOOR NAME	F.S.I. Sqm	Non. F.S.I. Sqm	Total area Sqm
GROUND FLOOR	792.82	----	792.82
FIRST FLOOR	746.76	----	746.76
SECOND FLOOR	746.76	----	746.76
THIRD FLOOR	746.76	----	746.76
TOTAL AREA	3033.10		3033.10

TOTAL F.S.I. AREA 3033.10 Sqm

HEIGHT OF BUILDING 18.00 m

SCHEDULE OF JOINERY

		METRE
ED	ENTRANCE DOOR	2.44 x 2.40
LD	LIFT DOOR	0.91 x 2.10
D	DOOR	1.22 x 2.10
D1	DOOR	0.91 x 2.10
D2	DOOR	0.76 x 2.10
O	OPEN	1.52 x 2.10
W	WINDOW	1.52 x 1.50
W1	WINDOW	1.83 x 1.50
W2	WINDOW	0.61 x 1.50
SW	STAIR WINDOW	0.91 x 1.80
V	VENTILATOR	3.05 x 0.61
V1	VENTILATOR	1.83 x 0.61
V2	VENTILATOR	1.52 x 0.61

FE :- FIRE DETECTING AND EXTINGUISHING SYSTEM PROVIDED.

EA :- EMERGENCY ALARAM PROVIDED.
SAND BUCKTS PROVIDED.

☉ - FIRE HYDRANT

Dr.A.Sudhakar B.E.(CIVIL) M.E.(Struct), Ph.D.
Registered Structural Engineer Grade - I
Coimbatore LPA/SE/GR-1/19/000009
#57,Krishnasamy Mudhaliyar Street,
R.S.Puram, Coimbatore - 641 002.

STRUCTURAL ENGINEER




For S.N.R. Sons Charitable Trust

(C.V. RAMKUNNAR)
Chief Executive

APPLICANT


C. NATARAJAN, B.E.,
Consulting Engineer
NAVEEN ASSOCIATES
304, Second St., Extension
Gandhipuram, Coimbatore - 641 012.
COIMBATORE LPA/RE/GR/19/03/002

LBS/ REGISTERED ENGINEER

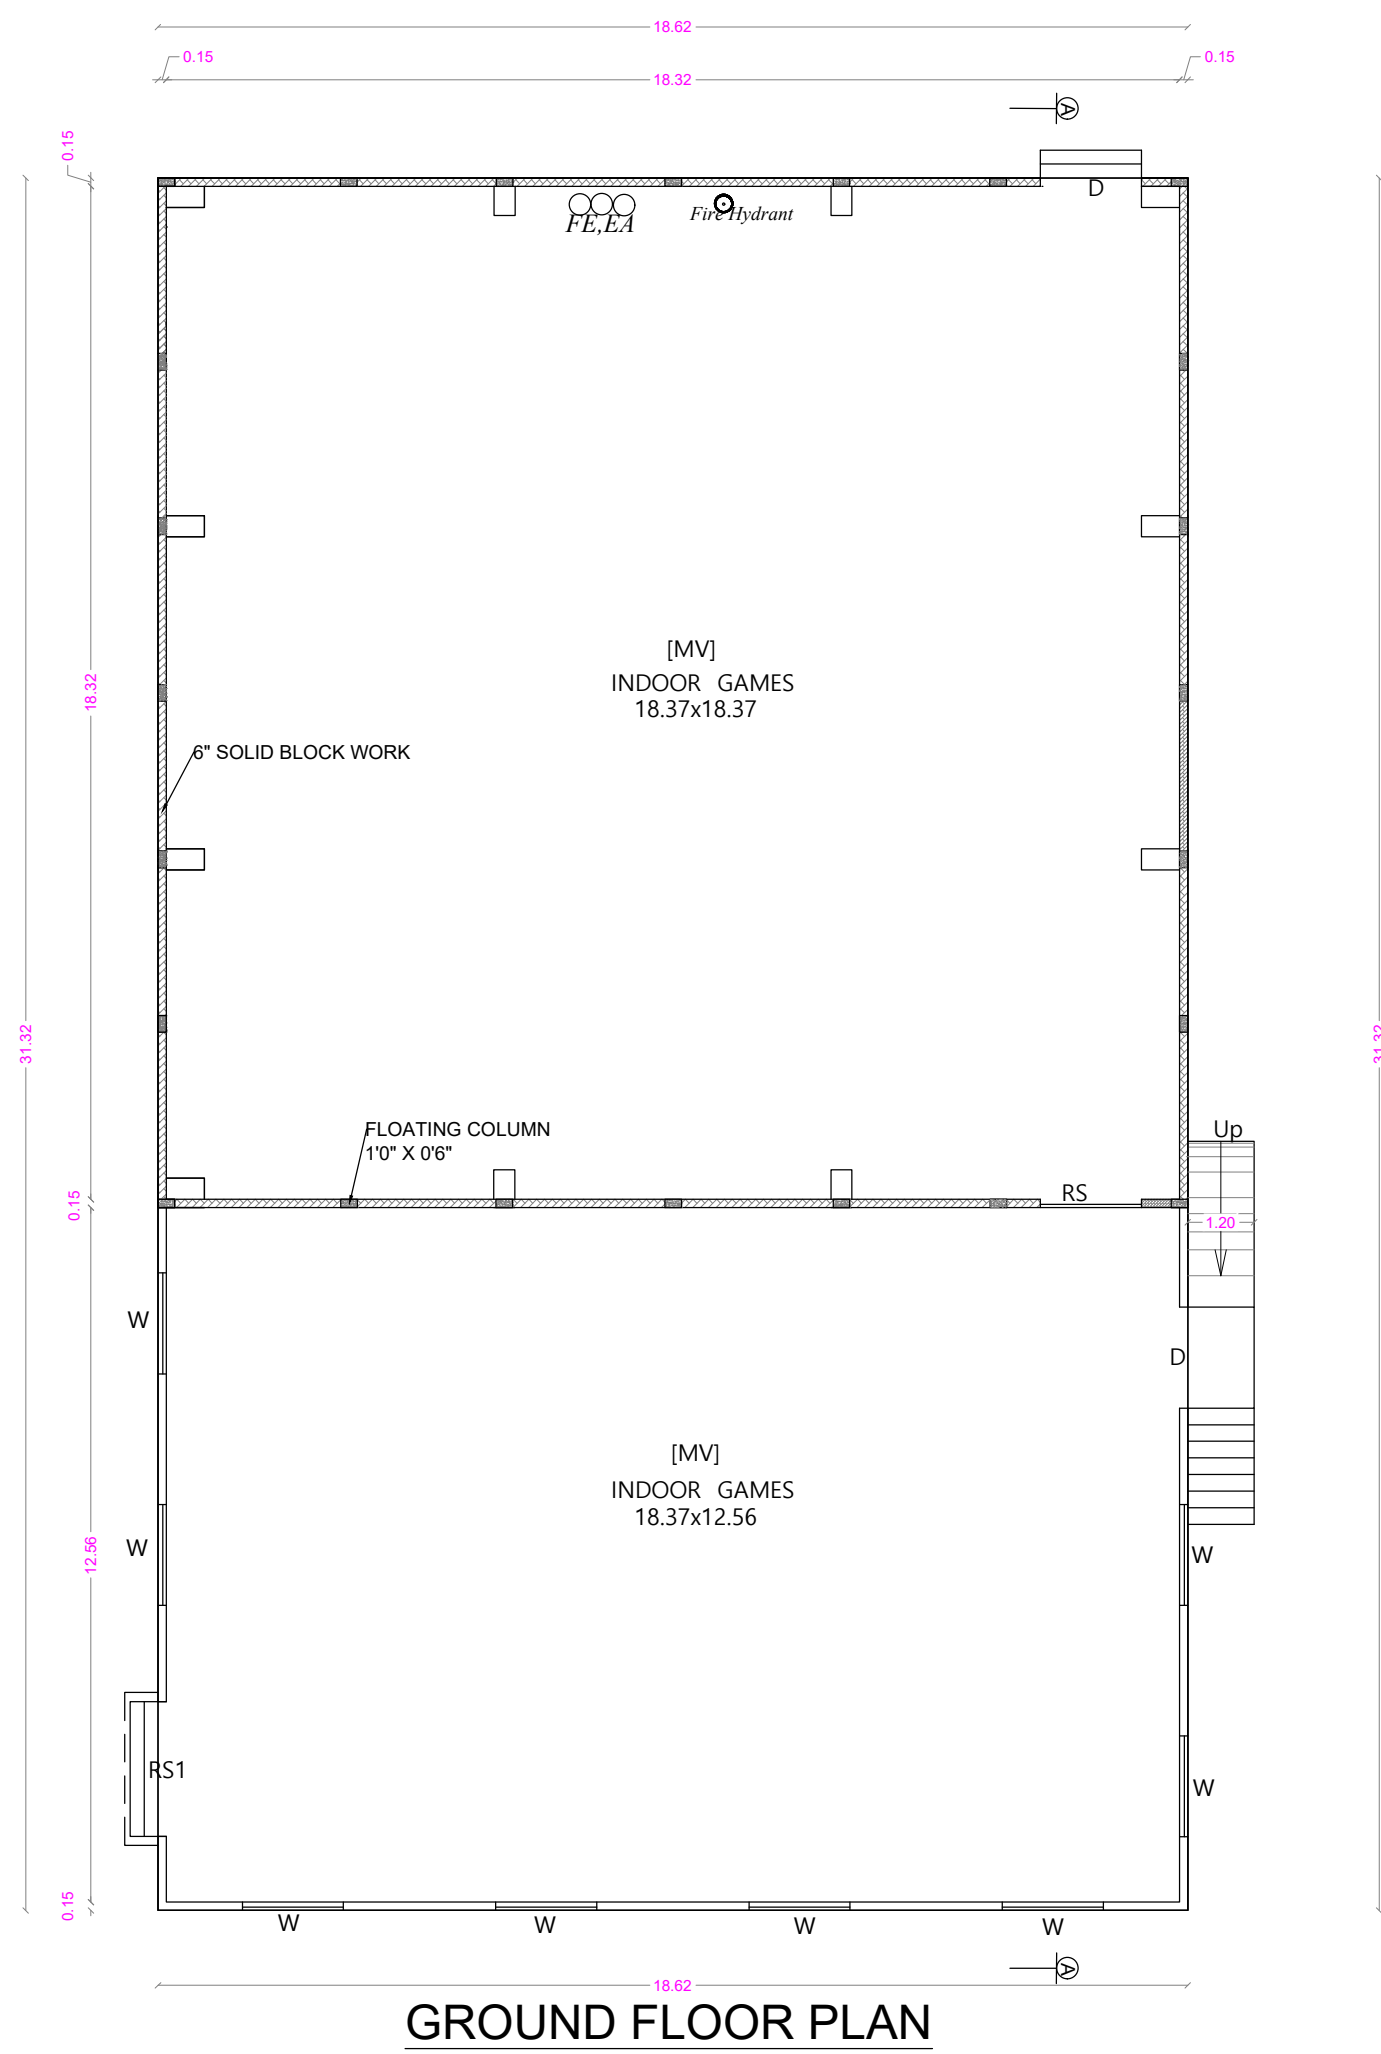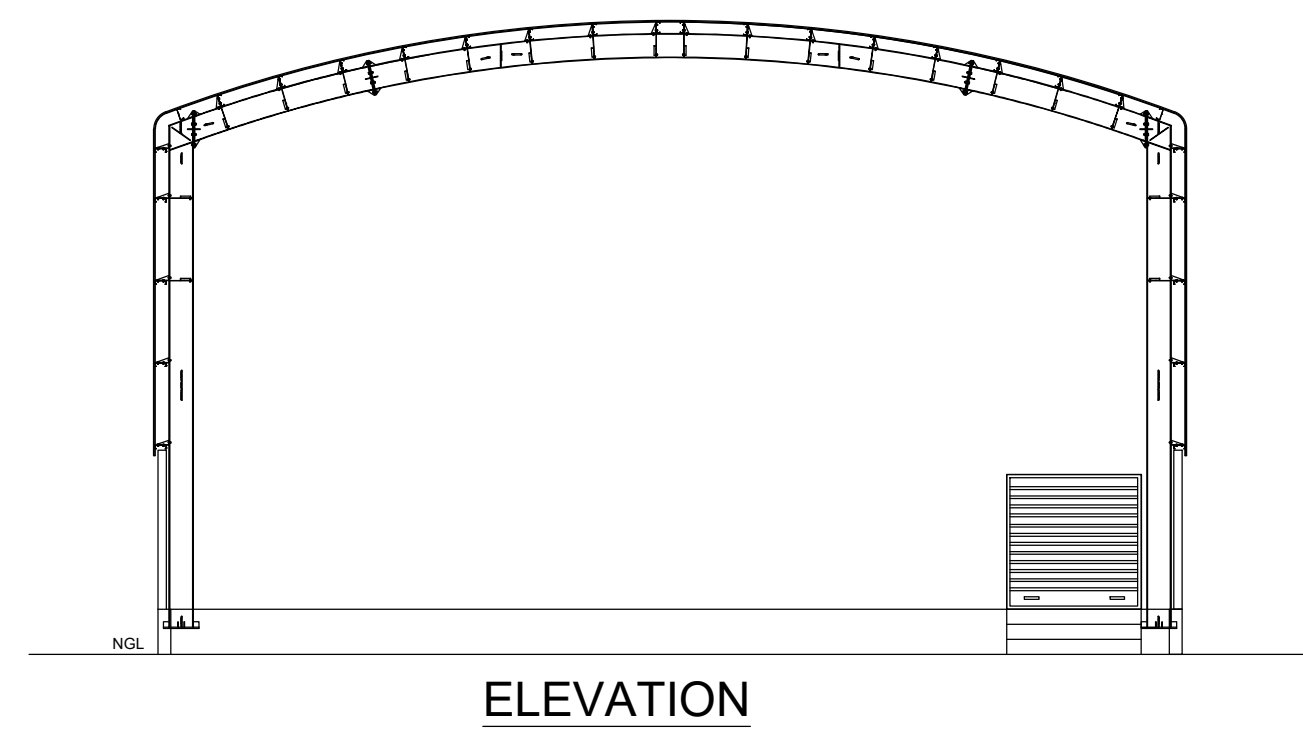
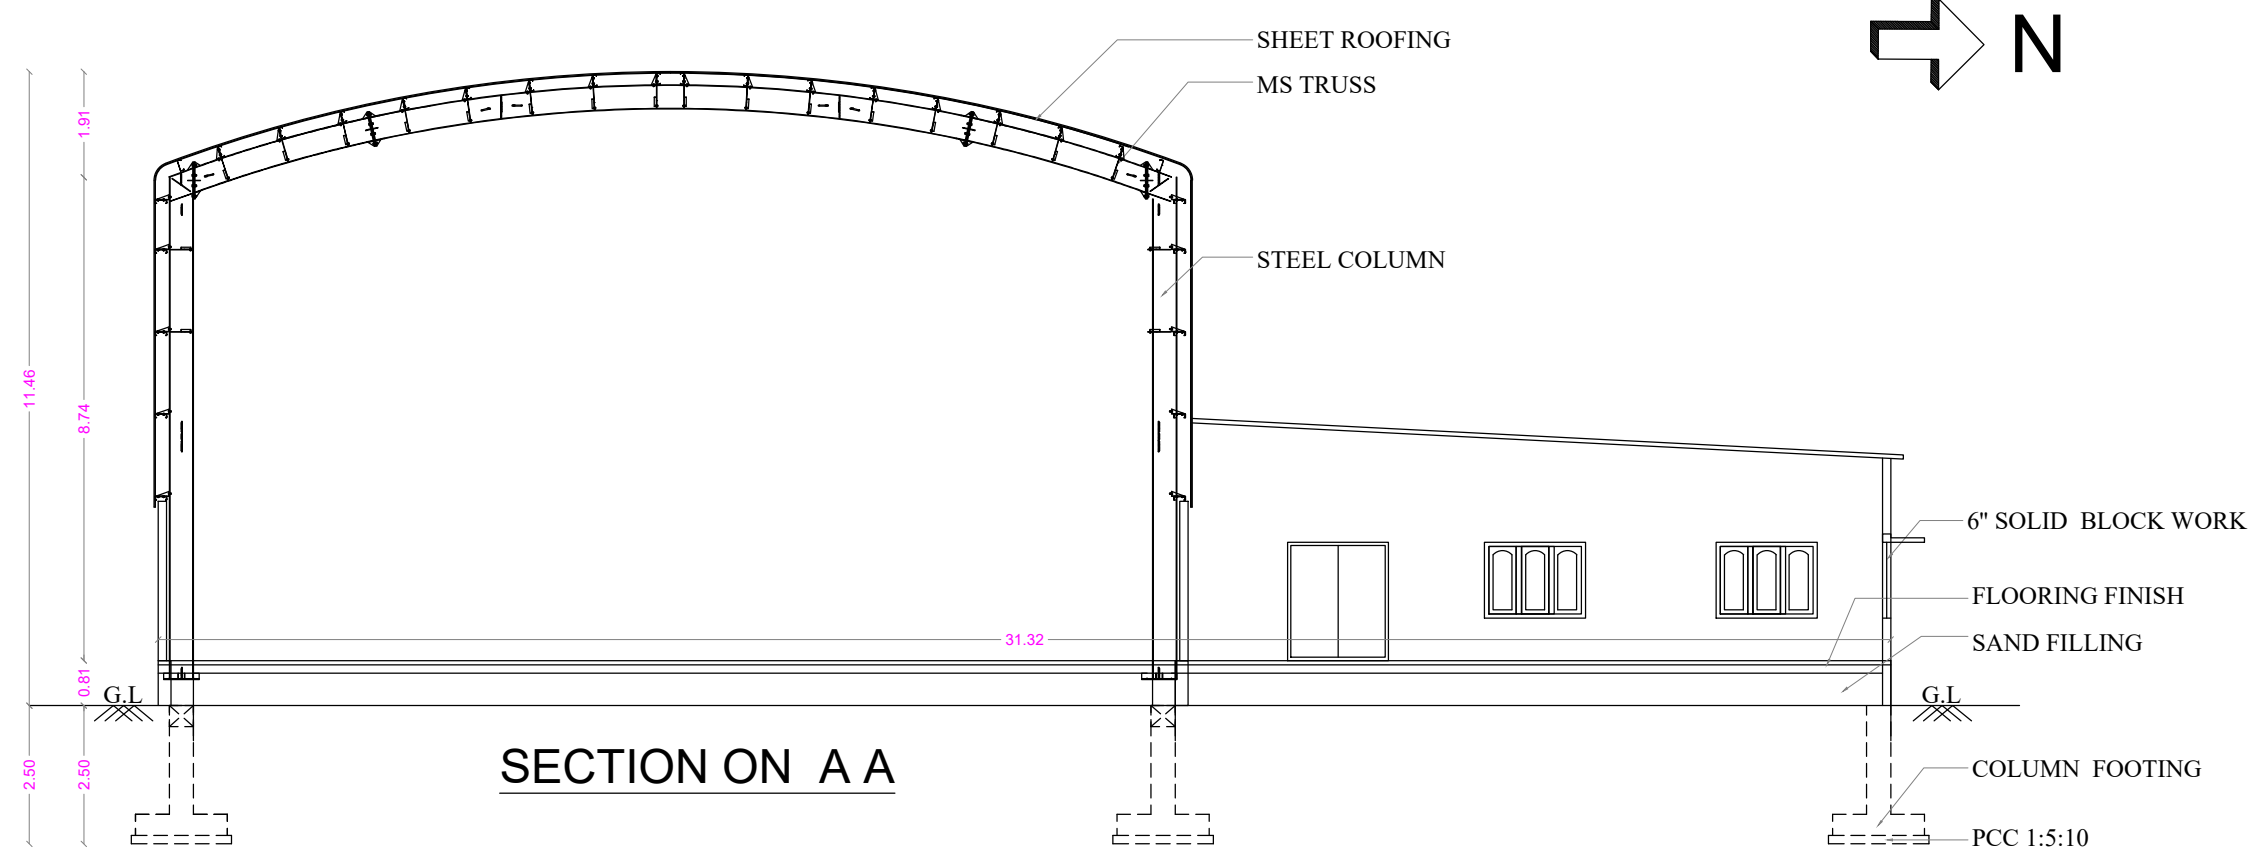


PLAN SHOWING THE EXISTING BUILDING IN T.S. No : 3,4,6 Pt, BLOCK No : 1 & T.S. No : 110 pt, BLOCK No : 2, WARD No : AA [27], OF SOWRIPALAYAM VILLAGE, COIMBATORE SOUTH TALUK, T.S. No : 10/12, BLOCK No: 1, WARD No : AA [27], OF KRISHNARAYAPURAM VILLAGE, COIMBATORE CORPORATION. SCALE 1: 100

For M/s. S.N.R SONS CHARITABLE TRUST, COIMBATORE

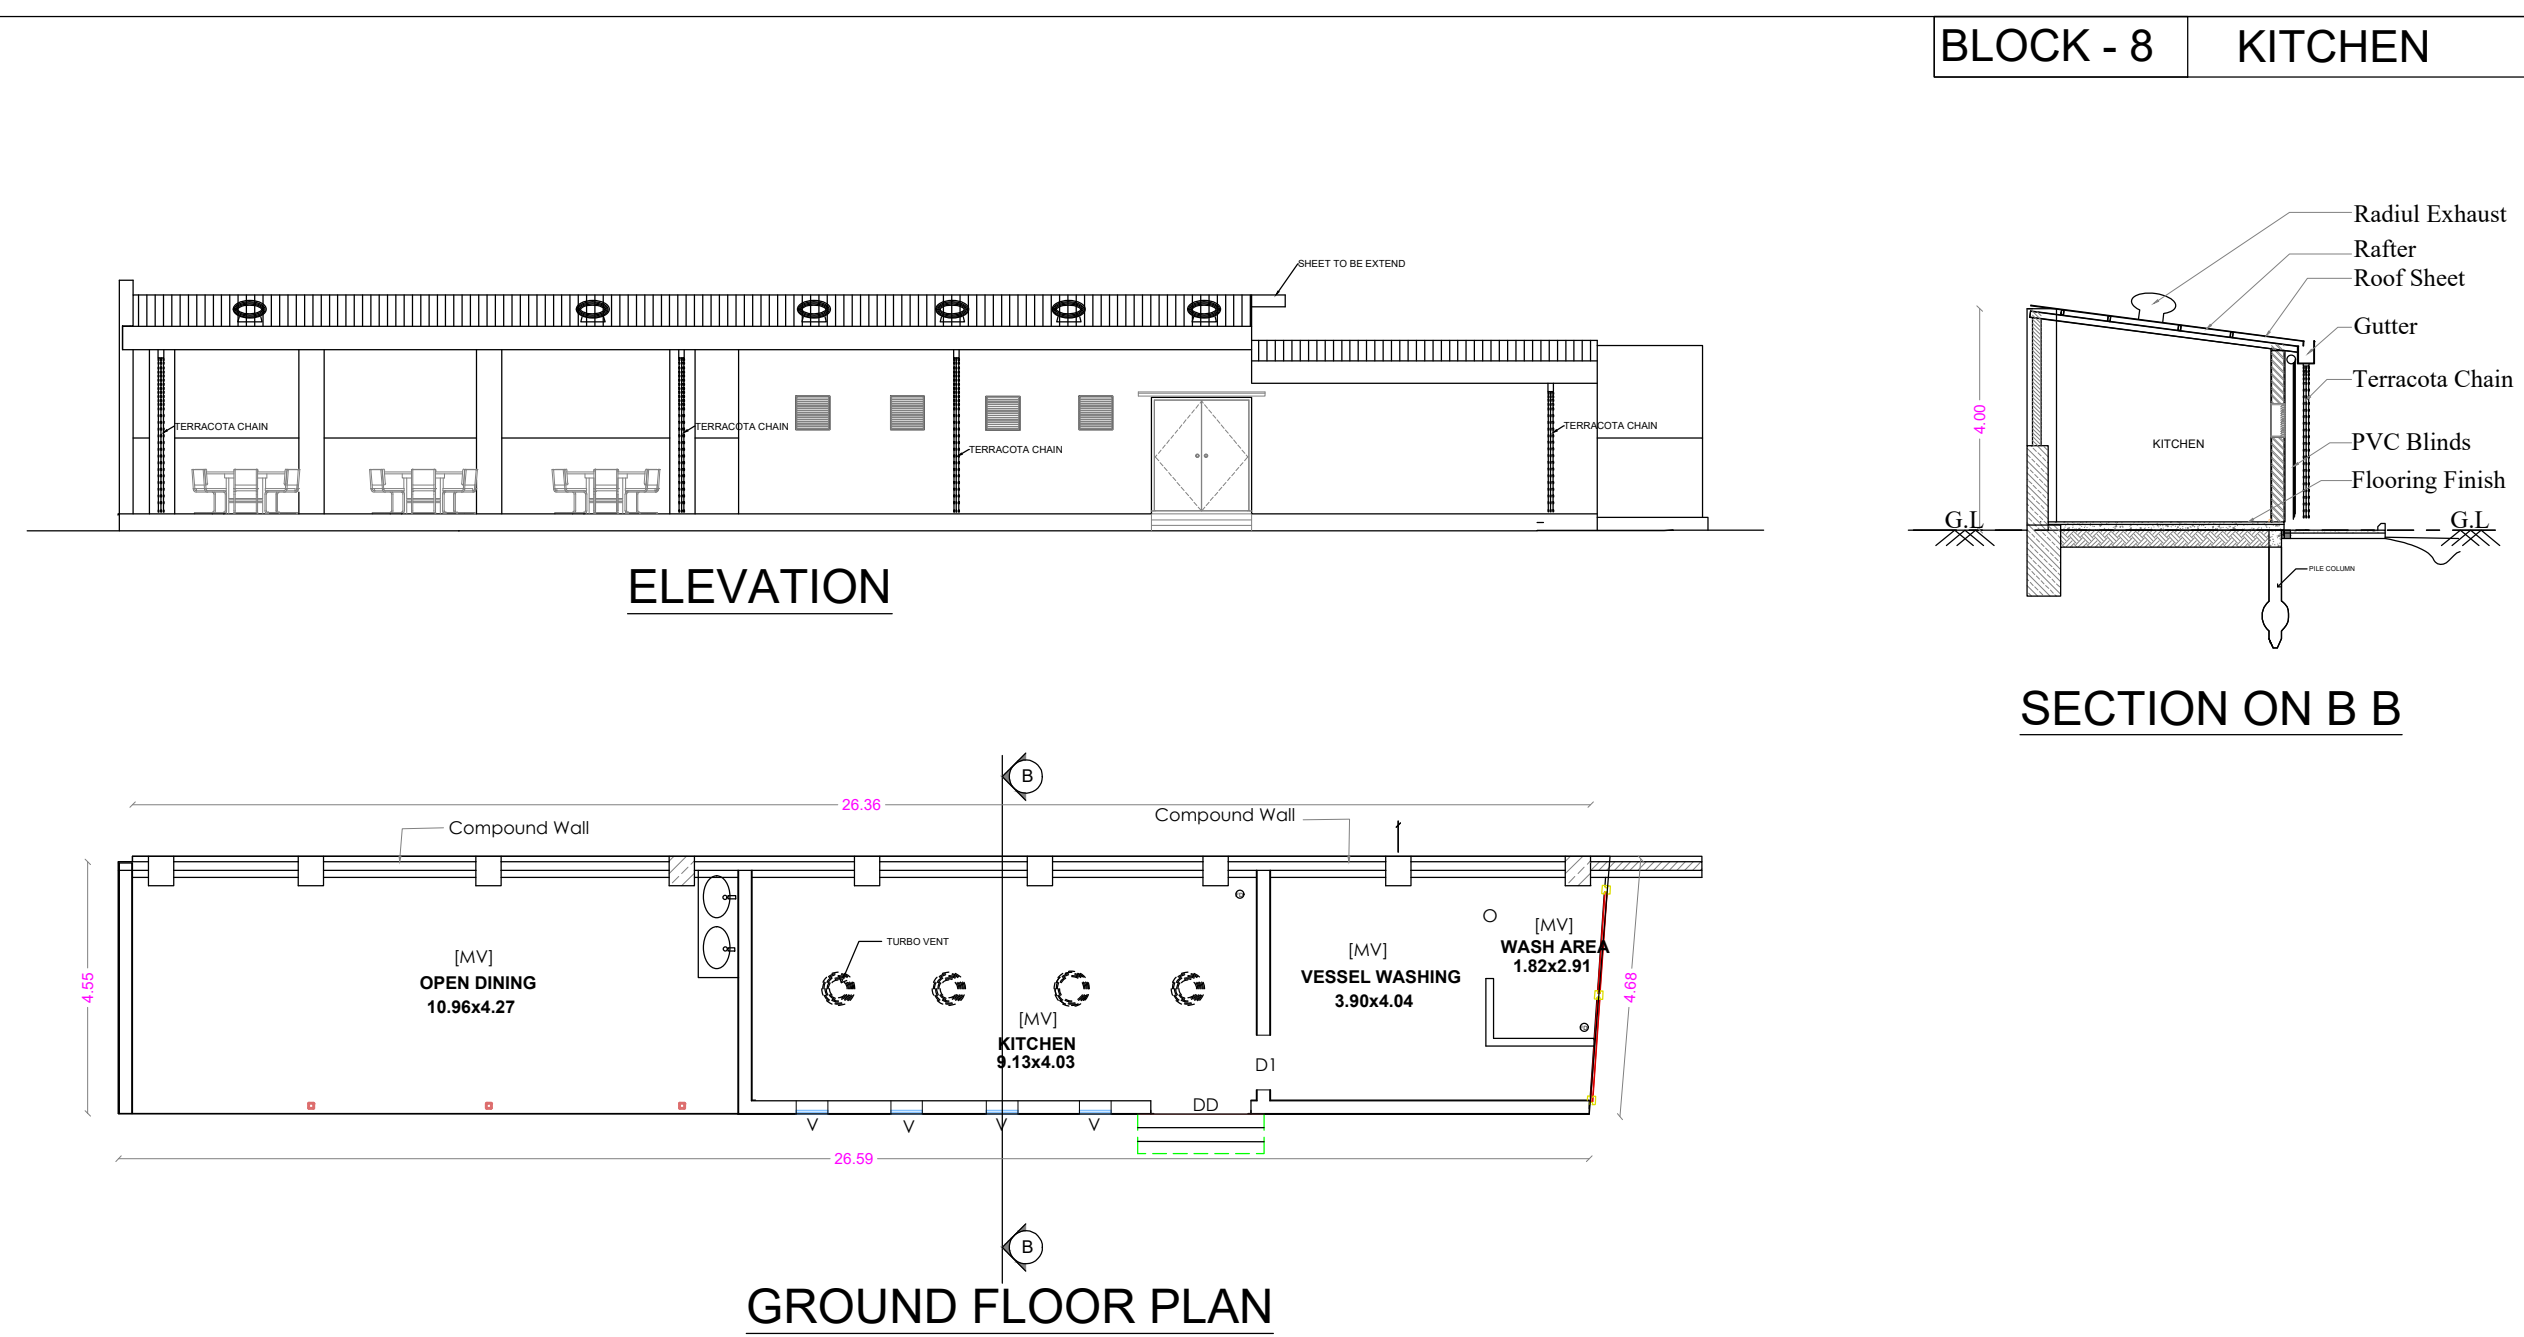

BLOCK - 7	PLAYER PAVILION REGIONAL BUILDING
-----------	-----------------------------------

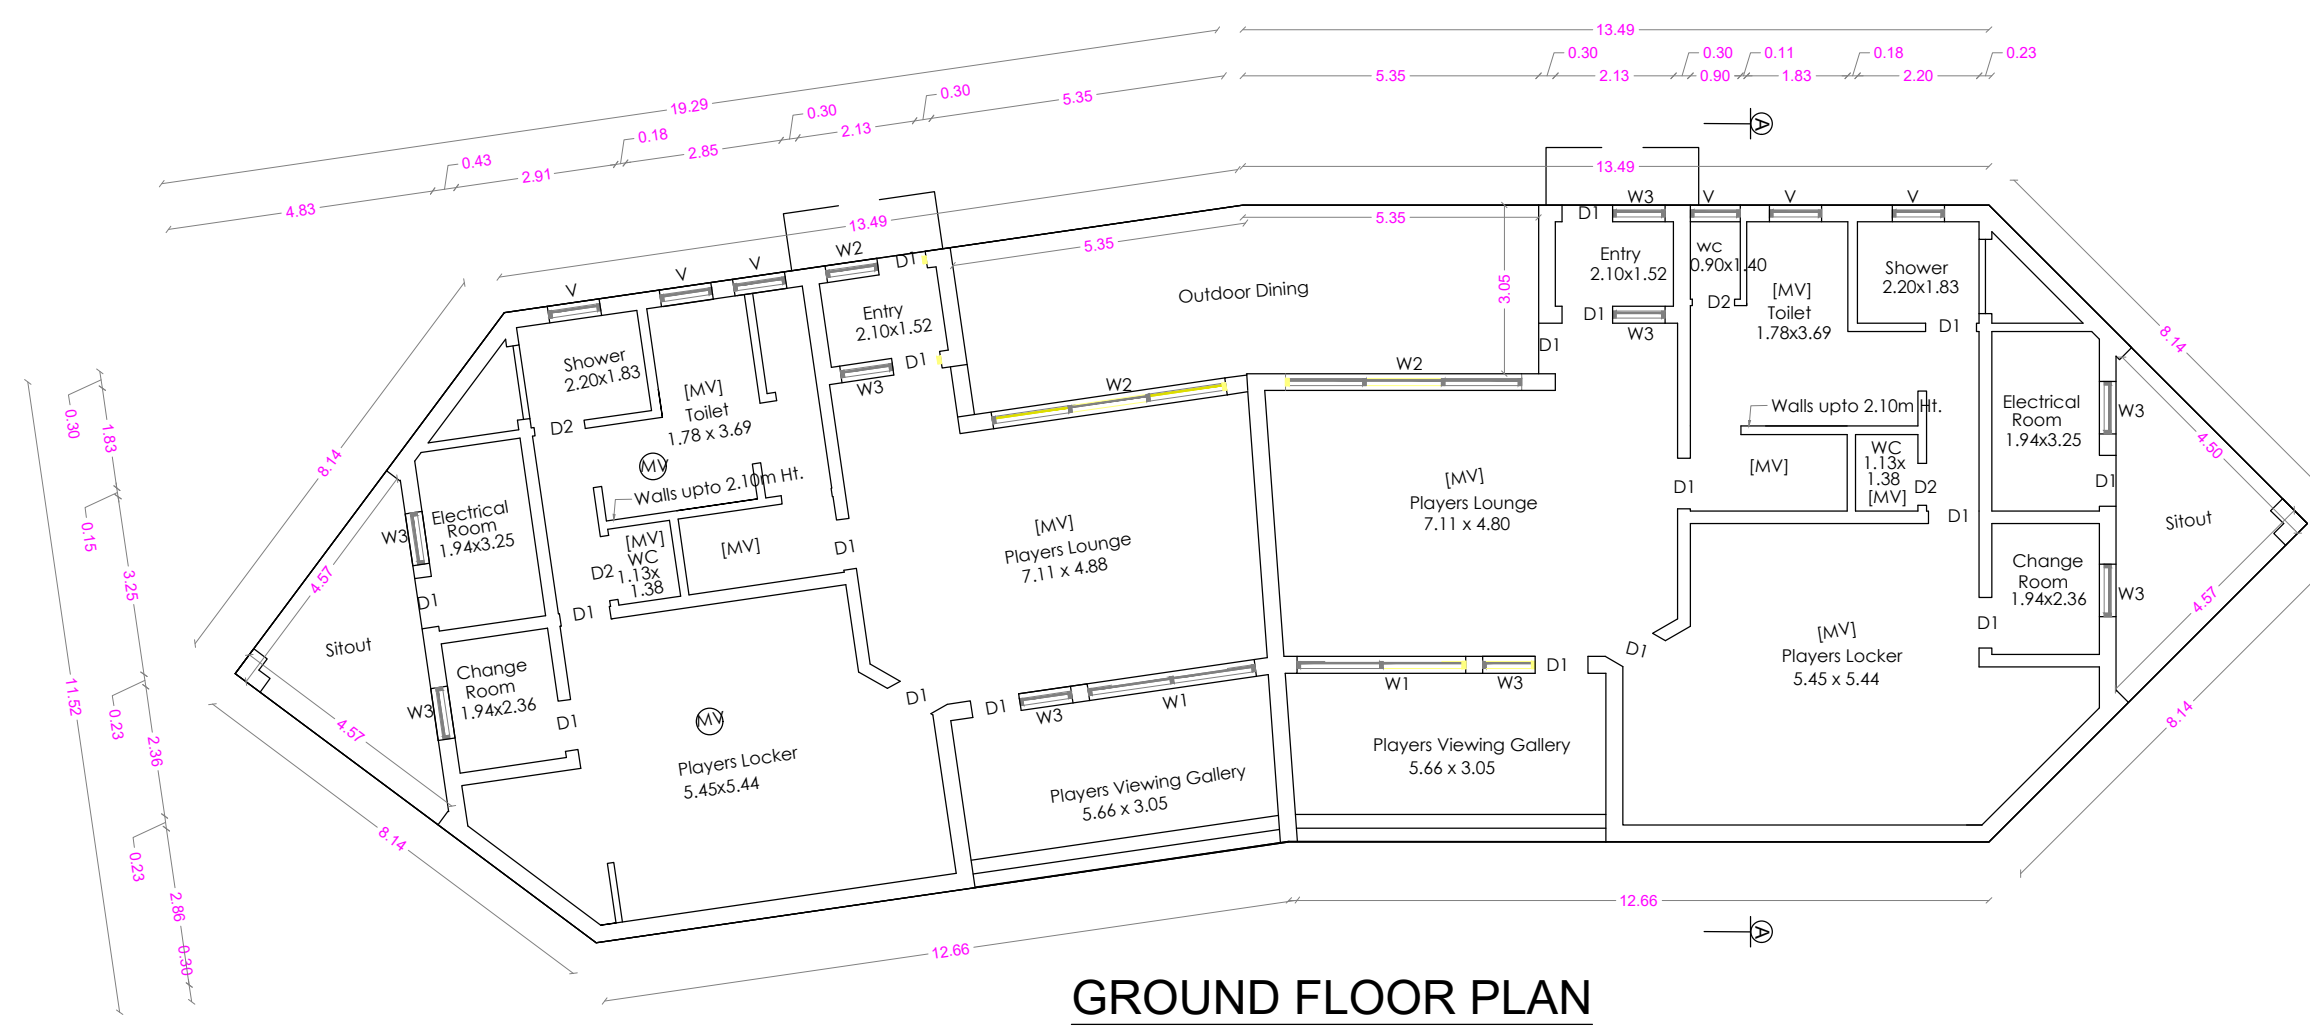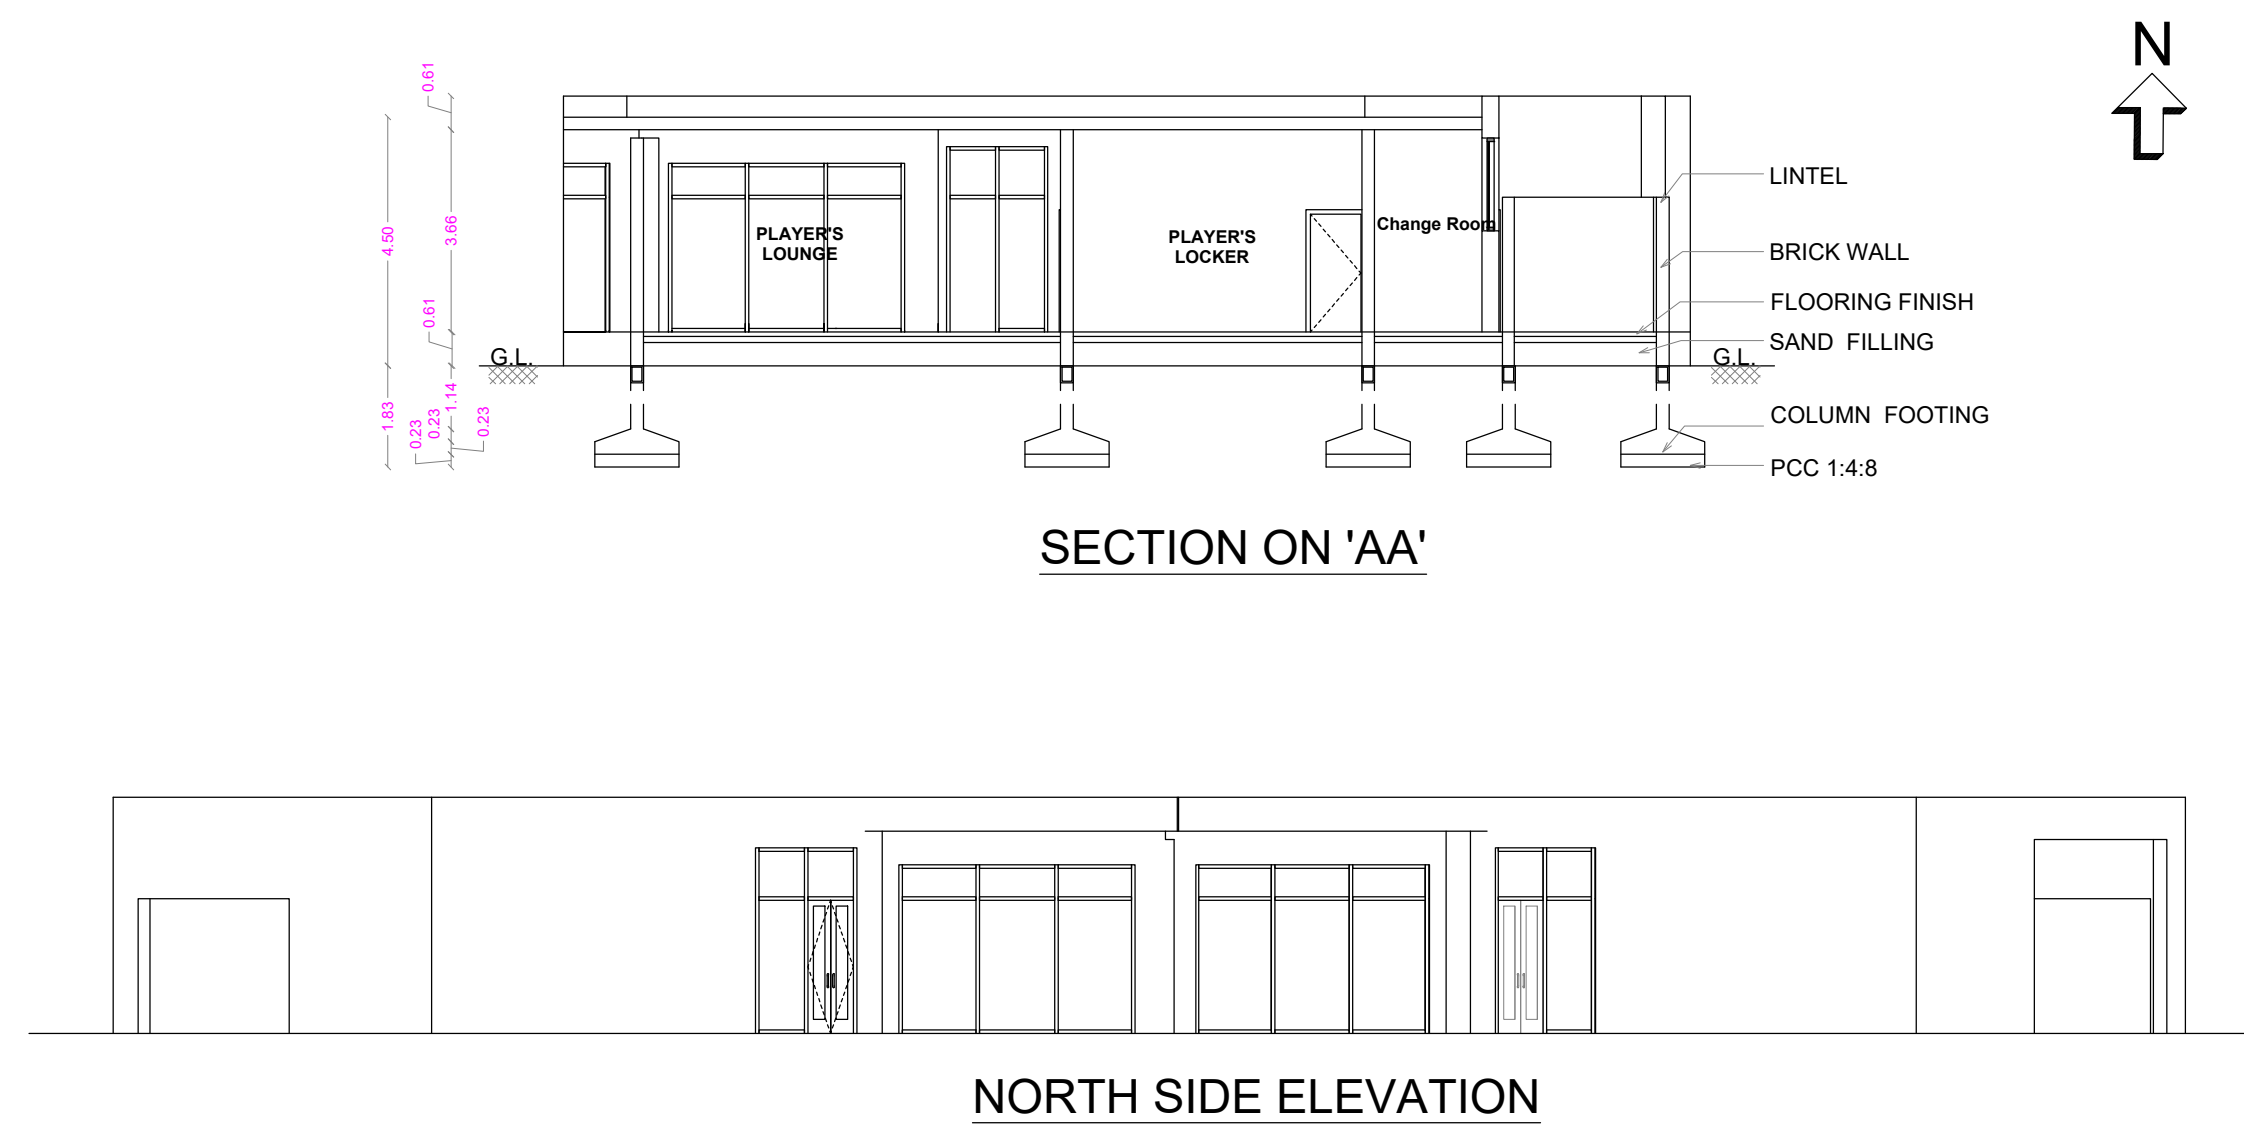

SHEET No : 10

ONLINE APPLICATION No:
SWP/BPA/031879/2023

BLOCK - 6 - INDOOR GAMES
BLOCK - 7 - PLAYER PAVILION REGIONAL
BUILDING

BLOCK - 8 - KITCHEN

AREA DETAILS			
6. INDOOR GAMES	F.S.I. Sqm	Non. F.S.I. Sqm	TOTAL AREA
GROUND FLOOR	583.19	----	583.19
HEIGHT OF THE BUILDING		11.46 m	
7. PLAYER PAVILION REGIONAL BUILDING	F.S.I. Sqm	Non. F.S.I. Sqm	TOTAL AREA
GROUND FLOOR	367.41	----	367.41
HEIGHT OF THE BUILDING		4.50 m	
8. KITCHEN	F.S.I. Sqm	Non. F.S.I. Sqm	TOTAL AREA
GROUND FLOOR	124.62	----	124.62
HEIGHT OF THE BUILDING		4.00 m	
SCHEDULE OF JOINERY			METRE
RS	ROLLING SHUTTER	1.83 x 2.10	
RS1	ROLLING SHUTTER	2.44 x 2.10	
DD	DOUBLE DOOR	1.81 x 2.10	
D	DOOR	1.83 x 2.10	
D1	DOOR	0.91 x 2.10	
D2	DOOR	0.76 x 2.10	
W	WINDOW	1.83 x 1.35	
W1	WINDOW	3.05 x 1.35	
W2	WINDOW	4.27 x 1.35	
W3	WINDOW	0.95 x 1.35	
V	VENTILATOR	0.95 x 0.60	
V1	VENTILATOR	0.60 x 0.60	


Dr. A. Sudhahar B.E (Civil), M.E (Struct), Ph.D.,
Registered Structural Engineer Grade - I
Coimbatore LPA / SE / GR - I / 19/03/009
#57, Krishnasamy Mudhaliyar Street,
R.S.Puram, Coimbatore - 641 002.

STRUCTURAL ENGINEER

For S.N.R. Sons Charitable Trust





(C. V. RAMKUMAR)
Chief Executive

APPLICANT


C. NATARAJAN, B.E.,
Consulting Engineer
NAVEEN ASSOCIATES
364, Second St., Extension
Gandhipuram, Coimbatore - 641 012.
COIMBATORE LPA/RE/
GR-1/19/03/002

LBS/ REGISTERED ENGINEER

PLAN SHOWING THE EXISTING BUILDING IN T.S. No : 3,4,6 Pt, BLOCK No : 1 & T.S. No : 110 pt, BLOCK No : 2, WARD No : AA [27], OF SOWRIPALAYAM VILLAGE, COIMBATORE SOUTH TALUK, T.S. No : 10/12, BLOCK No: 1, WARD No : AA [27], OF KRISHNARAYAPURAM VILLAGE, COIMBATORE CORPORATION. SCALE 1: 100
For M/s. S.N.R SONS CHARITABLE TRUST, COIMBATORE

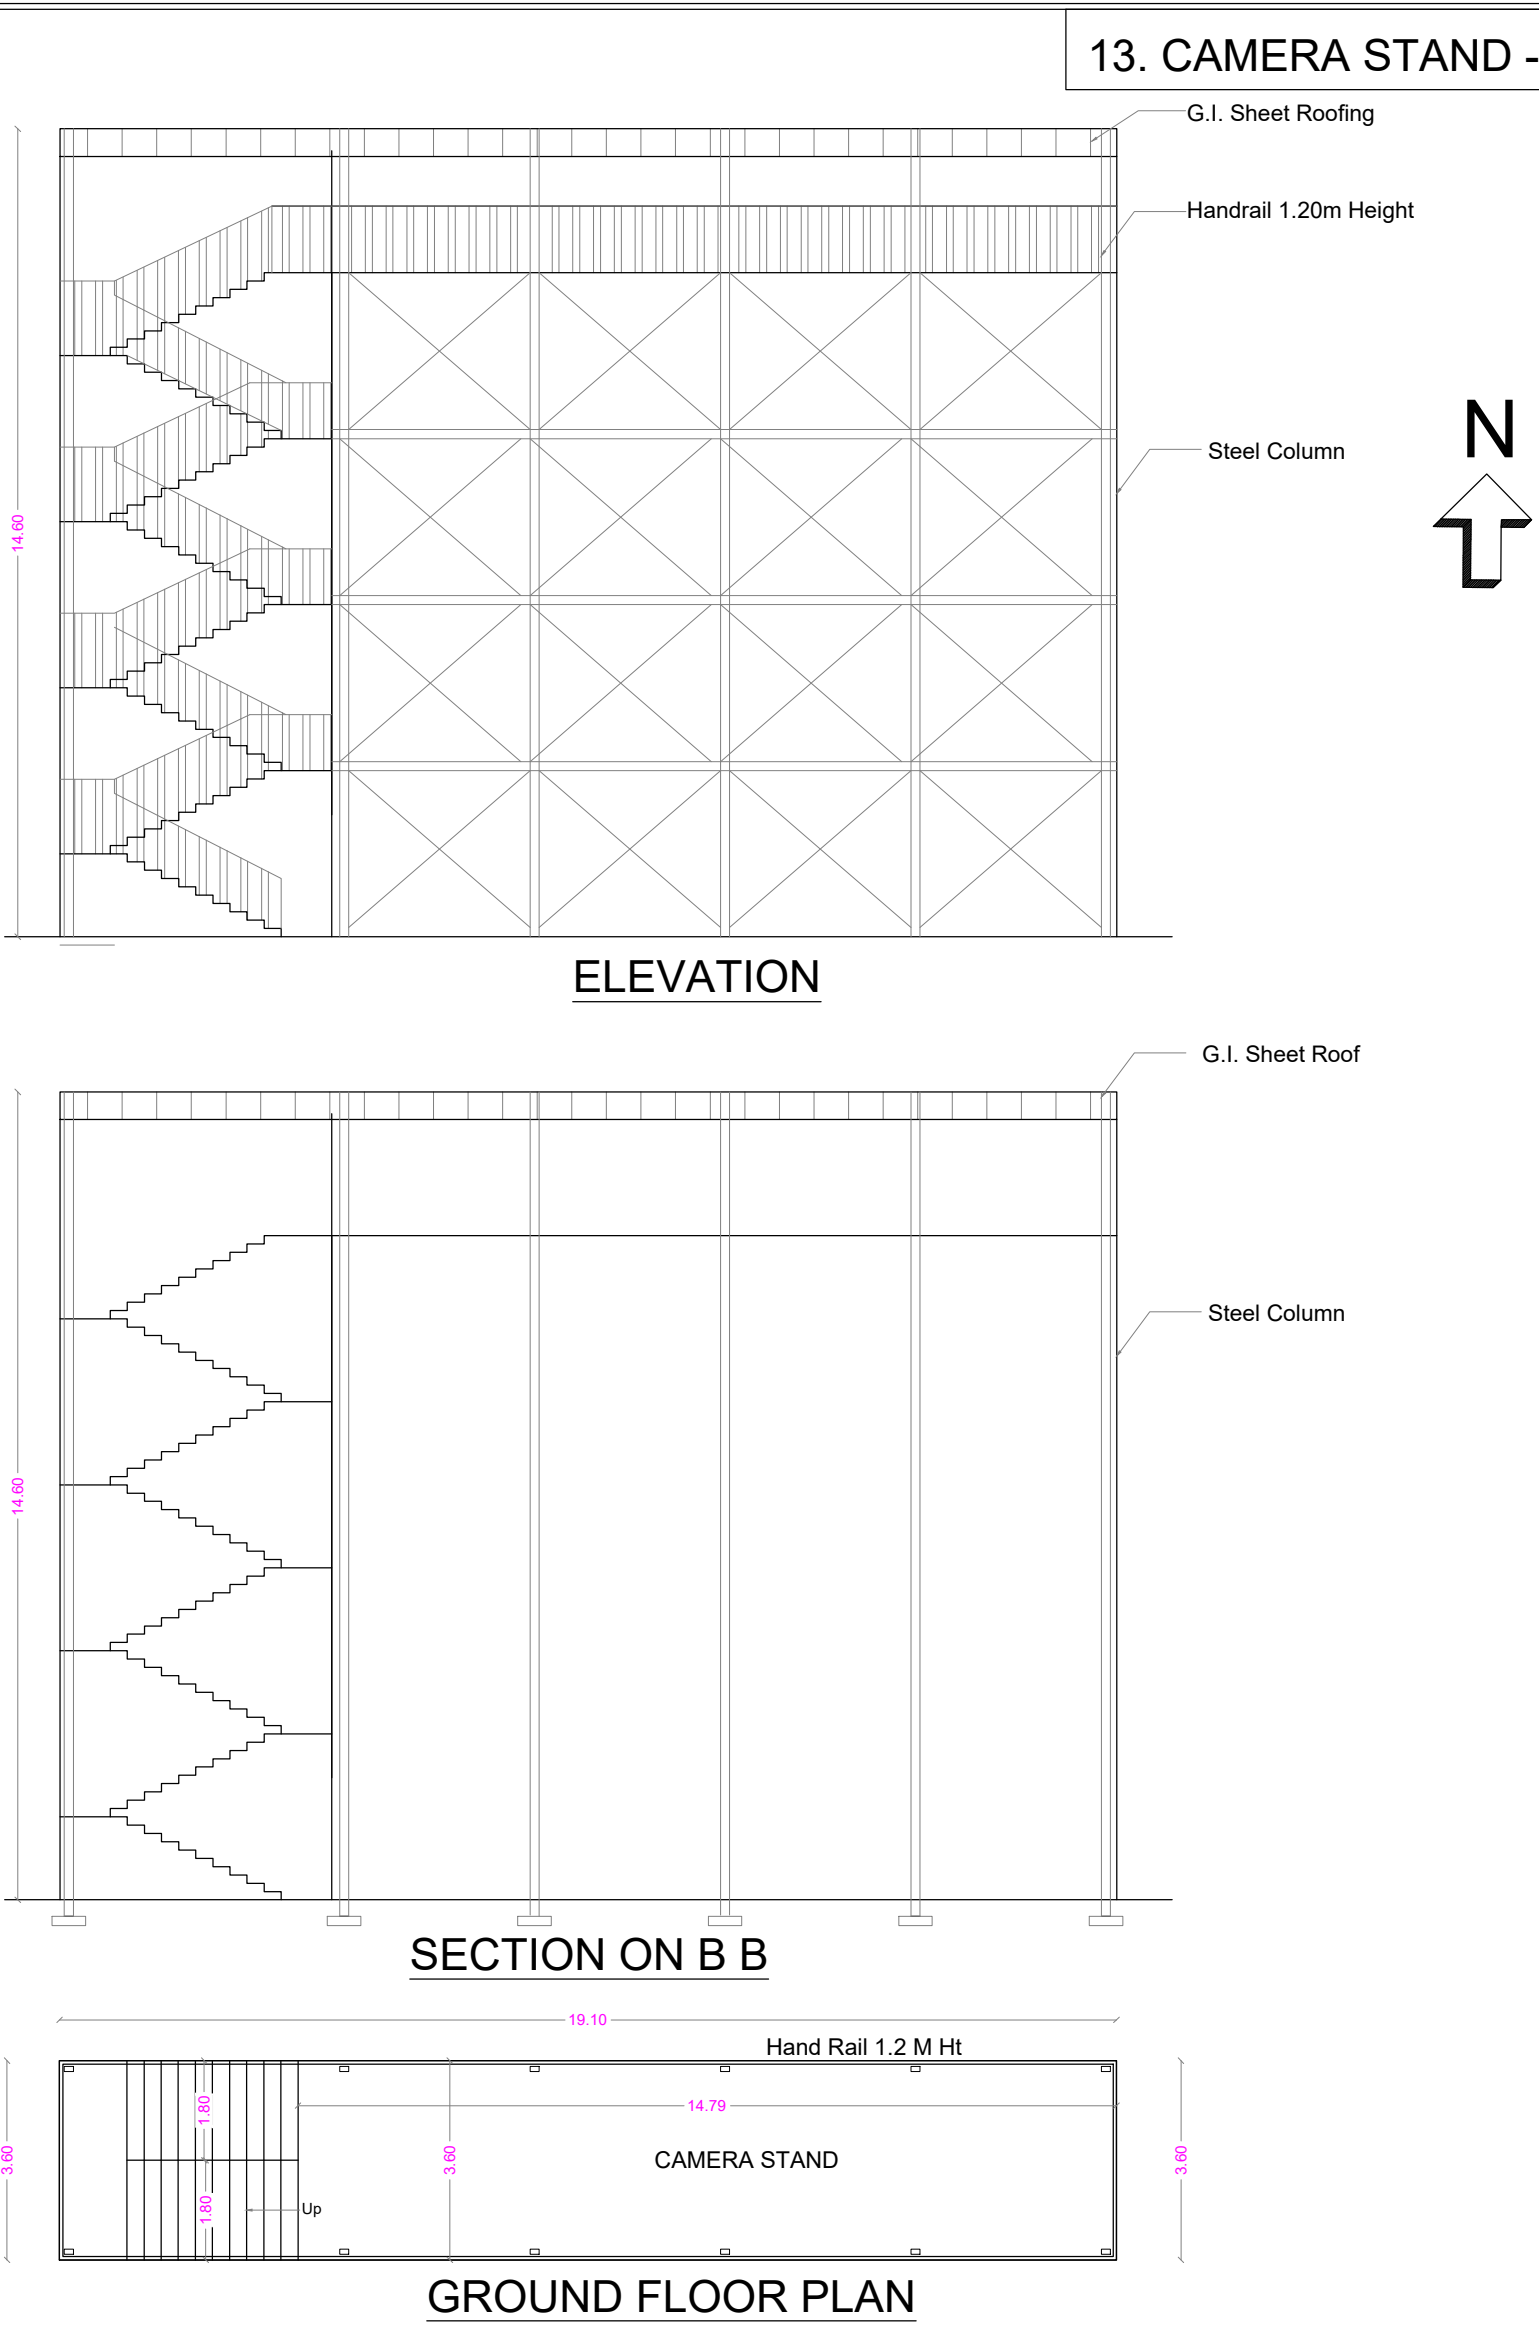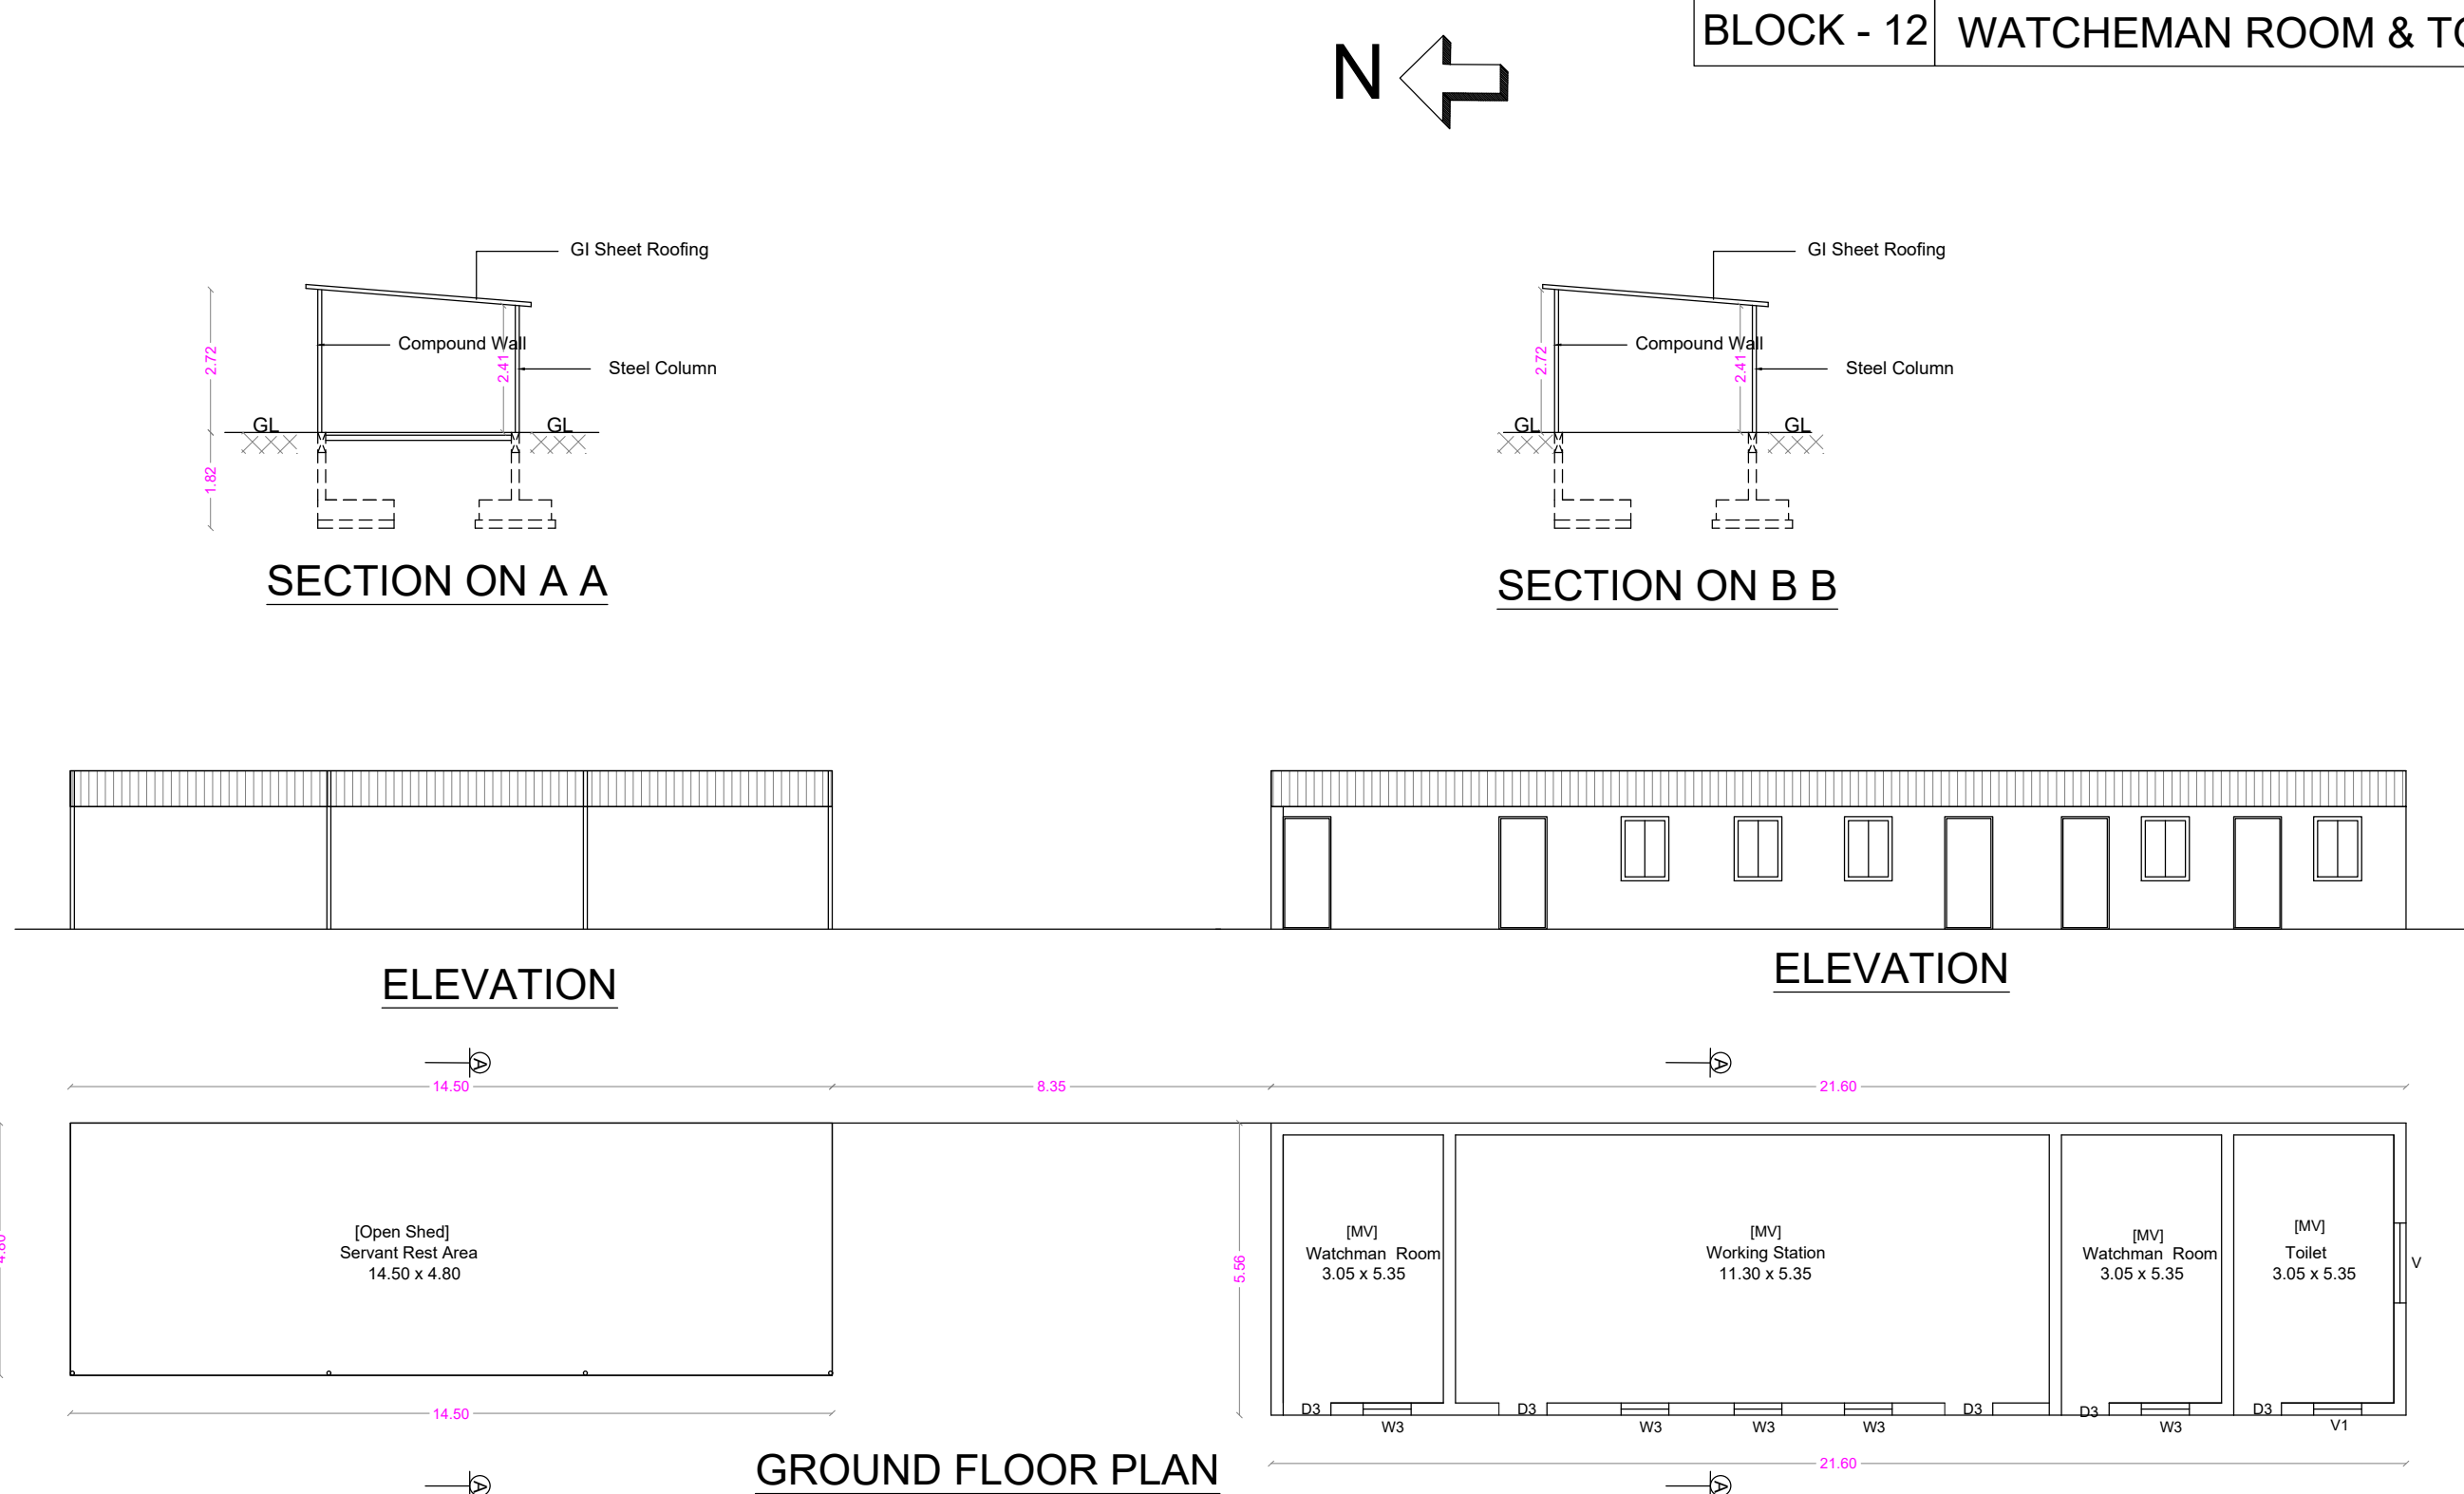

SHEET No : 11

ONLINE APPLICATION No:
SWP/BPA/031879/2023

BLOCK - 9 - WATCHMAN ROOM
BLOCK - 10 - SERVANT TOILET
BLOCK - 11 - TOILET BLOCK
BLOCK - 12 - SERVANT ROOM
BLOCK - 13 - CAMARA STAND - 1 & 2

AREA DETAILS

9. WATCHMAN ROOM	EXG.ALREADY APP. AREA		BUILDING TO BE APP. AREA		TOTAL AREA	
	F.S.I.	Non. F.S.I.	F.S.I.	Non. F.S.I.	F.S.I.	Non. F.S.I.
GROUND FLOOR	45.60	----	27.38	----	72.98	----

HEIGHT OF THE BUILDING 3.67 m

10. SERVANT ROOM	EXG.ALREADY APP. AREA		BUILDING TO BE APP. AREA		TOTAL AREA	
	F.S.I.	Non. F.S.I.	F.S.I.	Non. F.S.I.	F.S.I.	Non. F.S.I.
GROUND FLOOR	159.50	----	213.88	----	373.38	----

HEIGHT OF THE BUILDING 3.65 m

11. TOILET BLOCK	F.S.I. Sqm	Non. F.S.I. Sqm	TOTAL AREA
	68.50	----	68.50
GROUND FLOOR			

HEIGHT OF THE BUILDING 3.57 m




12. SERVANT ROOM	F.S.I. Sqm	Non. F.S.I. Sqm	TOTAL AREA
	189.70	----	189.70
GROUND FLOOR			

HEIGHT OF THE BUILDING 14.60 m

13. CAMARA STAND - 1 & 2	F.S.I. Sqm	Non. F.S.I. Sqm	TOTAL AREA
	137.52	----	137.52
GROUND FLOOR			

HEIGHT OF THE BUILDING 14.60 m

SCHEDULE OF JOINERY			METER
D	DOOR		1.22 x 2.10
D1	DOOR		0.92 x 2.10
D2	DOOR		0.77 x 2.10
D3	DOOR		0.91 x 2.10
SD	DOOR		0.92 x 2.10
O	OPEN		1.22 x 2.10
W	WINDOW		2.52 x 1.35
W1	WINDOW		1.52 x 1.35
W2	WINDOW		1.23 x 1.35
W3	WINDOW		0.92 x 1.35
V	VENTILATOR		0.61 x 0.60
V1	VENTILATOR		1.23 x 0.60
V2	VENTILATOR		0.92 x 0.60

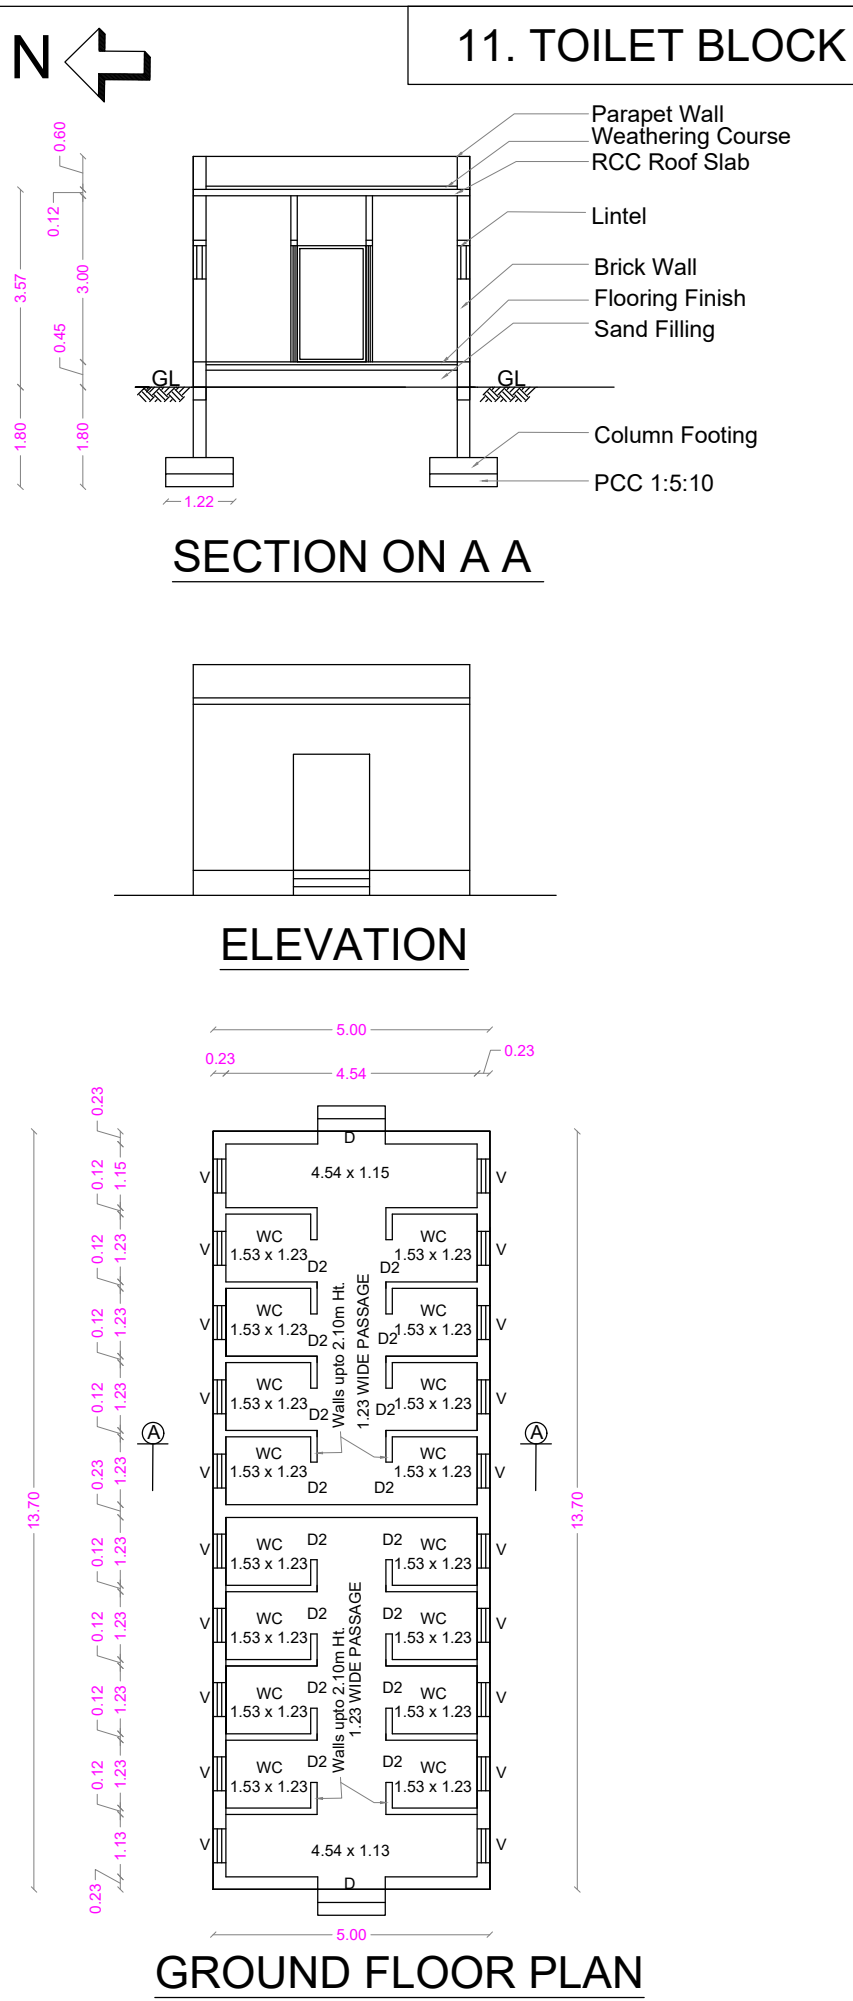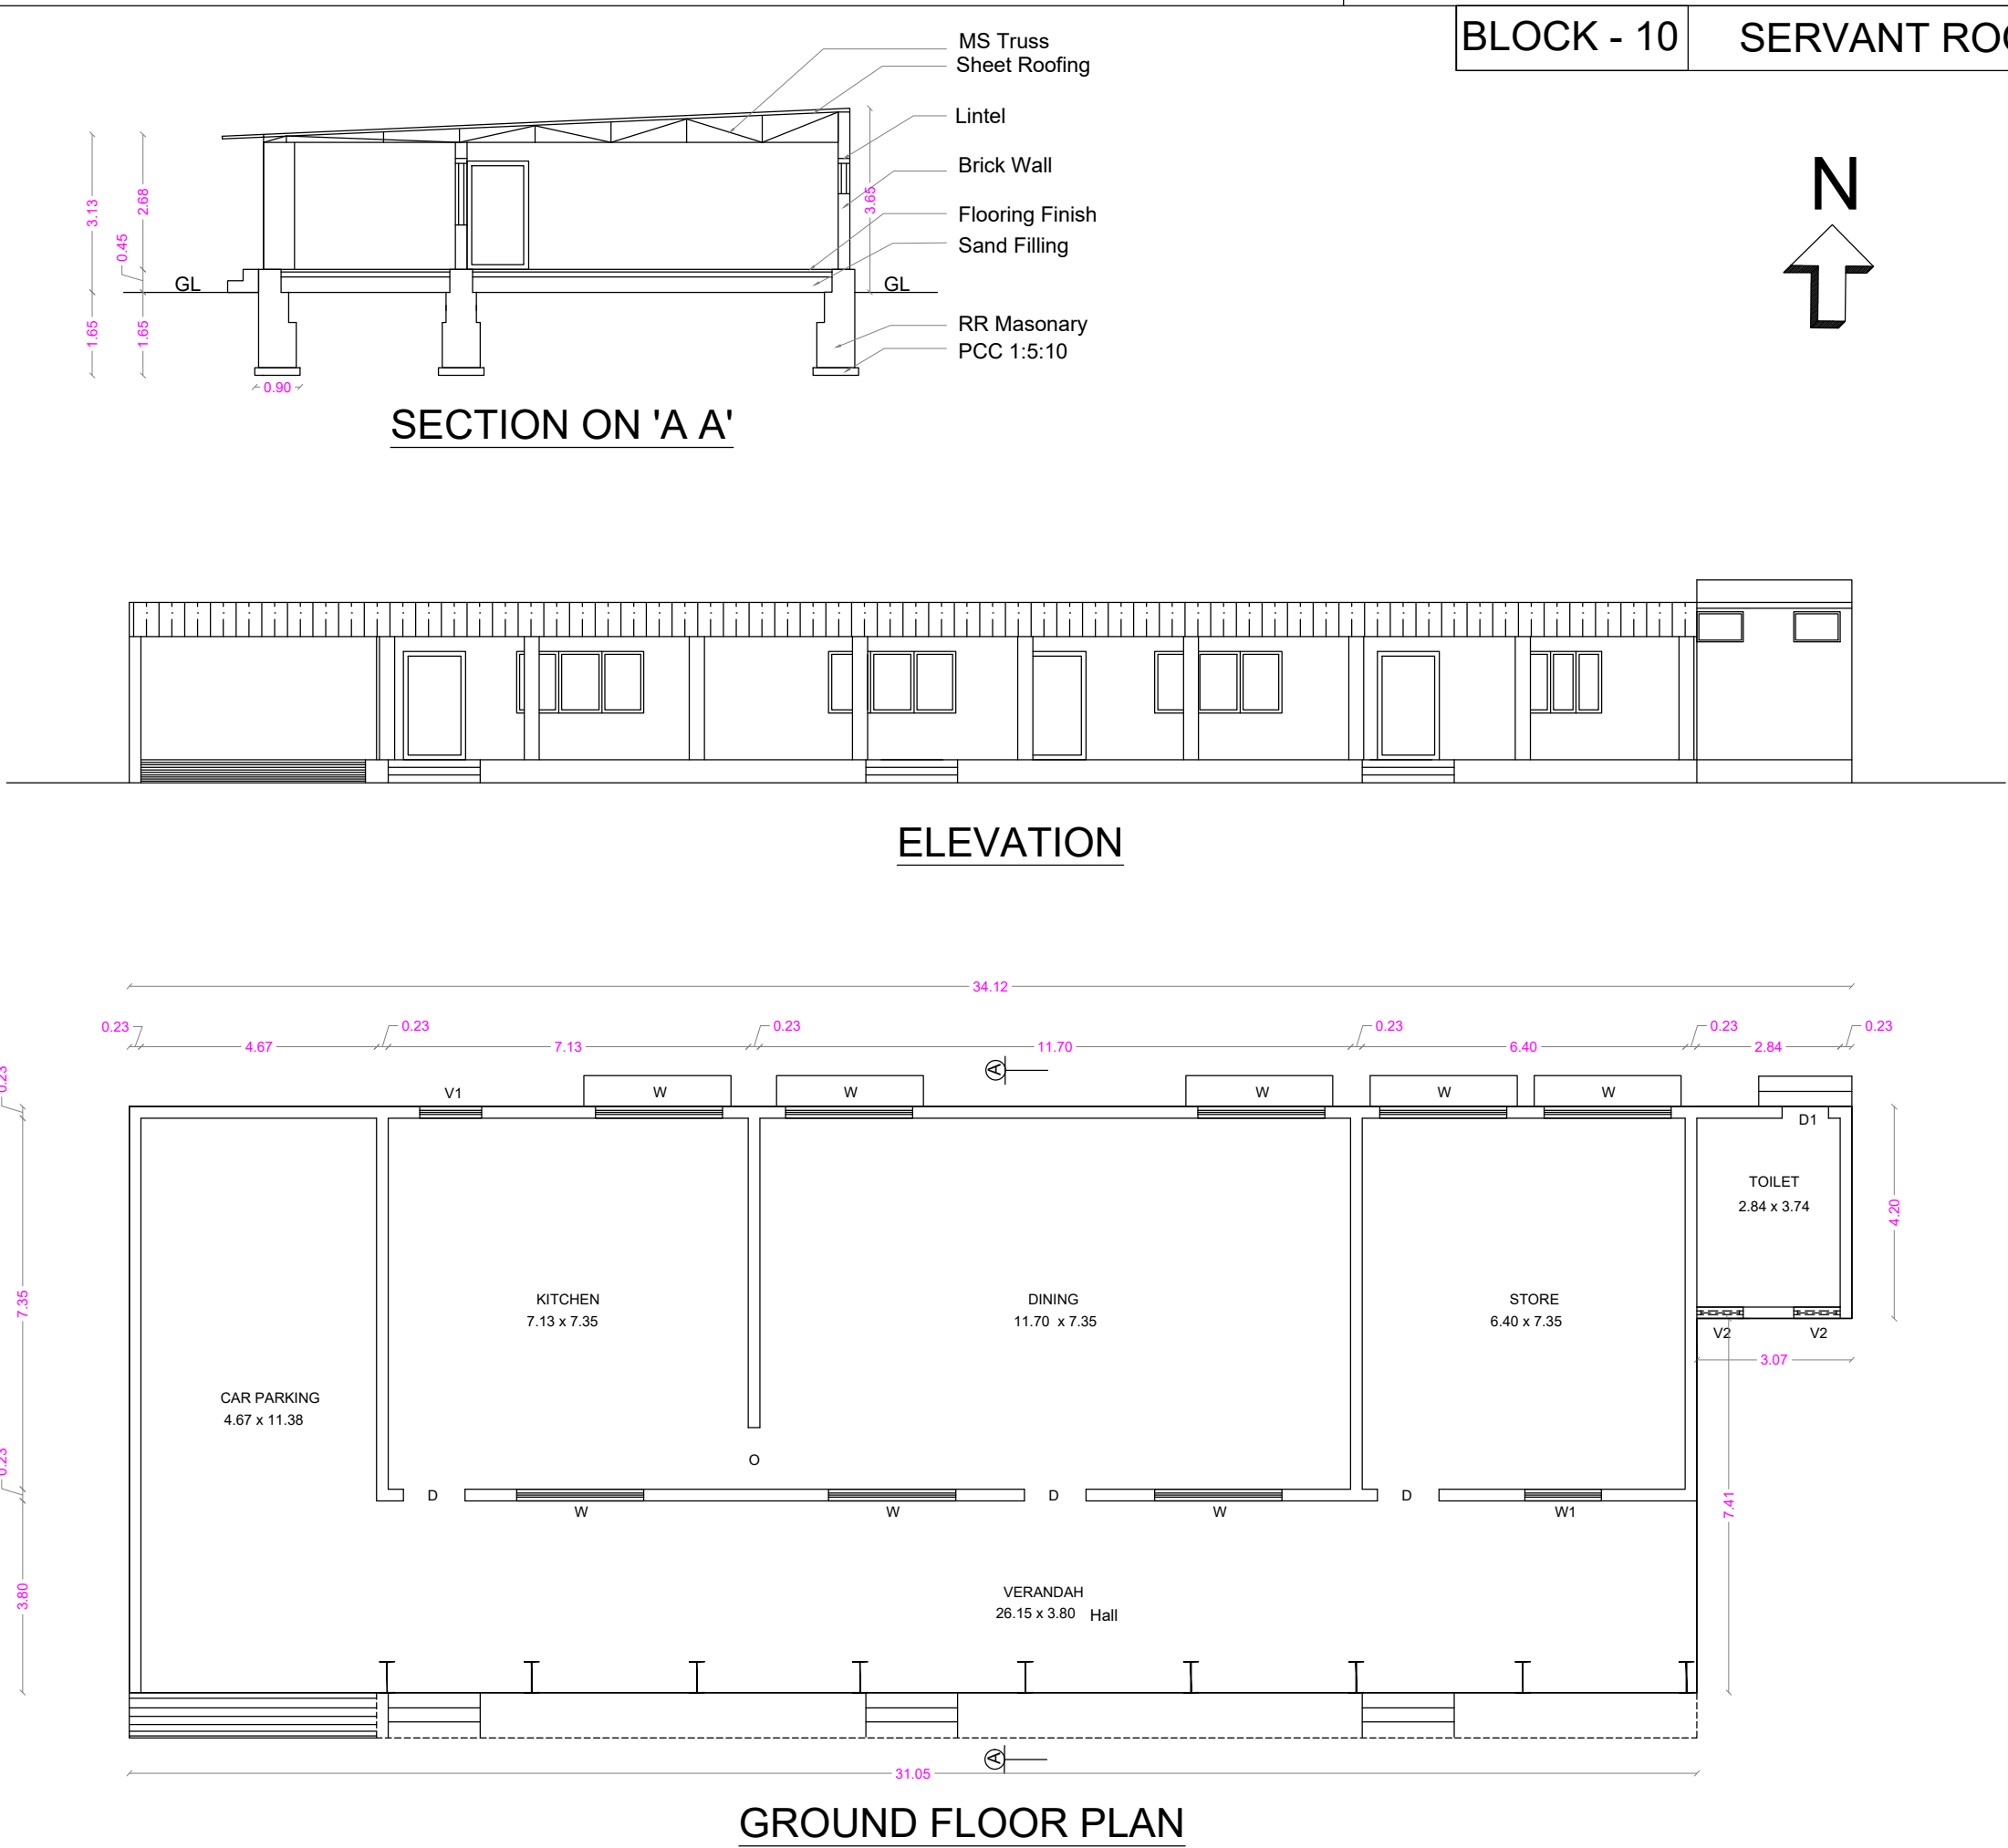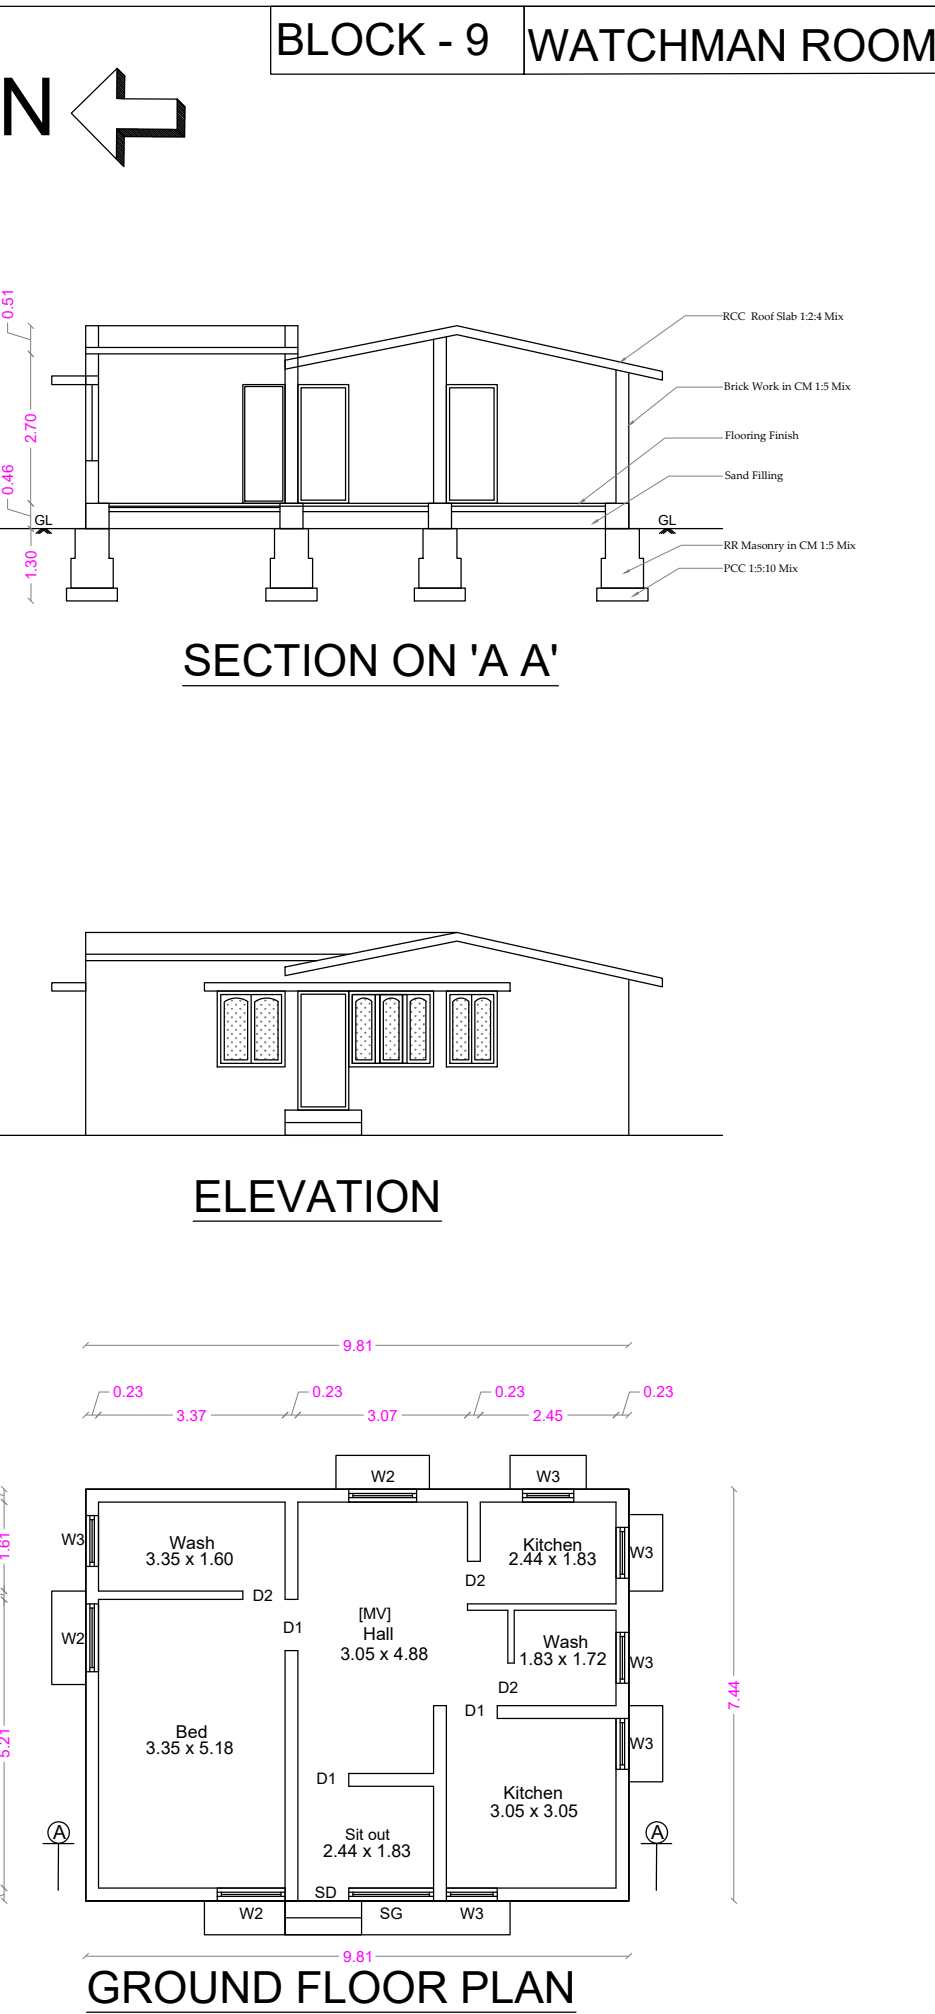

Dr.A.Sudhakar B.E (Civl), M.E (Struct), Ph.D.
Registered Structural Engineer Grade - I
Coimbatore LPA / SE / GR - I / 19/03/009
#57, Krishnasamy Mudhaliyar Street,
R.S.Puram, Coimbatore - 641 002.

STRUCTURAL ENGINEER

For S.N.R. Sons Charitable Trust
C.V. RAMKUMAR
Chief Executive

APPLICANT

C. NATARAJAN, B.E.,
Consulting Engineer
NAVEEN ASSOCIATES
364, Second St., Extension
Gandhipuram, Coimbatore - 641 012.
COIMBATORE LPA / RE /
GR-I / 19 / 03 / 002

LBS/ REGISTERED ENGINEER

PLAN SHOWING THE EXISTING BUILDING IN T.S. No : 3,4,6 Pt, BLOCK No : 1 & T.S. No : 110 pt, BLOCK No : 2, WARD No : AA [27], OF SOWRIPALAYAM VILLAGE, COIMBATORE SOUTH TALUK, T.S. No : 10/12, BLOCK No: 1, WARD No : AA [27], OF KRISHNARAYAPURAM VILLAGE, COIMBATORE CORPORATION. SCALE 1: 100
For M/s. S.N.R SONS CHARITABLE TRUST, COIMBATORE

ONLINE APPLICATION No:
SWP/BPA/031879/2023

BLOCK - 14 - STEEL CONTAINER - 1
BLOCK - 15 - STEEL CONTAINER - 2
BLOCK - 16 - STEEL CONTAINER - 3
BLOCK - 17 - STEEL CONTAINER - 4
BLOCK - 18 - GENTS WC
BLOCK - 19 - GENTS BATH
BLOCK - 20 - LADIES TOILET

SHEET No : 12

AREA DETAILS

	F.S.I. Sqm	Non. F.S.I. Sqm	TOTAL Sqm
14. STEEL CONTAINER - 1			
GROUND FLOOR	62.28	----	62.28
FIRST FLOOR	62.28	----	62.28
TOTAL	124.56	----	124.56

TOTAL F.S.I. AREA 124.56 Sqm

HEIGHT OF THE BUILDING 6.35 m

	F.S.I. Sqm	Non. F.S.I. Sqm	TOTAL Sqm
15. STEEL CONTAINER - 2			
GROUND FLOOR	42.27	----	42.27
FIRST FLOOR	42.27	----	42.27
TOTAL	84.54	----	84.54

TOTAL F.S.I. AREA 84.54 Sqm

HEIGHT OF THE BUILDING 6.35 m

	F.S.I. Sqm	Non. F.S.I. Sqm	TOTAL Sqm
16. STEEL CONTAINER - 3			
GROUND FLOOR	29.97	----	29.97

TOTAL F.S.I. AREA 29.97 Sqm

HEIGHT OF THE BUILDING 3.23 m

	F.S.I. Sqm	Non. F.S.I. Sqm	TOTAL Sqm
17. STEEL CONTAINER - 4			
GROUND FLOOR	9.00 x 2 = 18.00	----	18.00

TOTAL F.S.I. AREA 9.00 Sqm

HEIGHT OF THE BUILDING 3.23 m

	F.S.I. Sqm	Non. F.S.I. Sqm	TOTAL Sqm
18. GENTS WC			
GROUND FLOOR	25.21	----	25.21

TOTAL F.S.I. AREA 25.21 Sqm

HEIGHT OF THE BUILDING 2.75 m

	F.S.I. Sqm	Non. F.S.I. Sqm	TOTAL Sqm
19. GENTS BATH			
GROUND FLOOR	50.31	----	50.31

TOTAL F.S.I. AREA 50.31 Sqm

HEIGHT OF THE BUILDING 3.00 m

	F.S.I. Sqm	Non. F.S.I. Sqm	TOTAL Sqm
20. LADIES TOILET			
GROUND FLOOR	17.16	----	17.16

TOTAL F.S.I. AREA 17.16 Sqm

HEIGHT OF THE BUILDING 3.00 m

SCHEDULE OF JOINERY METER

D	DOOR	1.20 x 2.10
D1	DOOR	0.91 x 2.10
D2	DOOR	0.77 x 2.10
D3	DOOR	0.92 x 2.10
D4	DOOR	0.75 x 2.10
W1	WINDOW	0.90 x 0.90
V1	VENTILATOR	1.24 x 0.60
V2	VENTILATOR	0.92 x 0.60
V3	VENTILATOR	0.60 x 0.60

Dr.A.Sudhakar B.E (Civl) M.E (Struct), Ph.D.
Registered Structural Engineer Grade - I
Coimbatore LPA / SE / GR - I / 19/03/009
#57, Krishnasamy Mudhaliyar Street,
R.S.Puram, Coimbatore - 641 002.

STRUCTURAL ENGINEER

For S.N.R. Sons Charitable Trust

C.V. RAMKUMAR


Chief Executive

APPLICANT


C. NATARAJAN, B.E.,
Consulting Engineer
NAVEEN ASSOCIATES
364, Second St., Extension
Gandhipuram, Coimbatore - 641 012.
COIMBATORE LPA / RE /
GR-1 / 19 / 03 / 002

LBS/ REGISTERED ENGINEER


BLOCK - 16 STEEL CONTAINER - 3

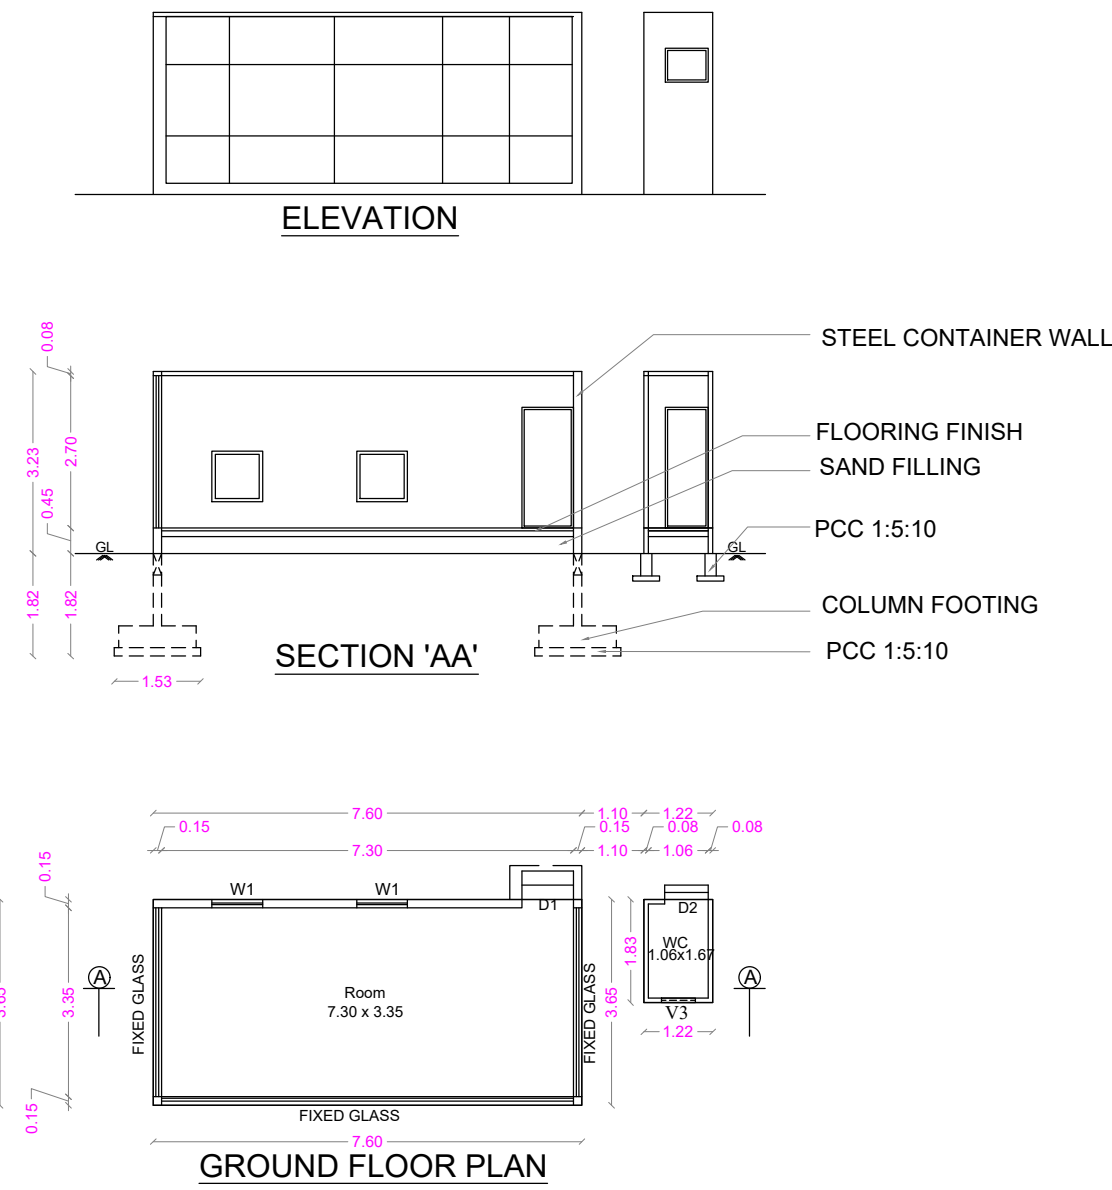


BLOCK - 17 STEEL CONTAINER - 4

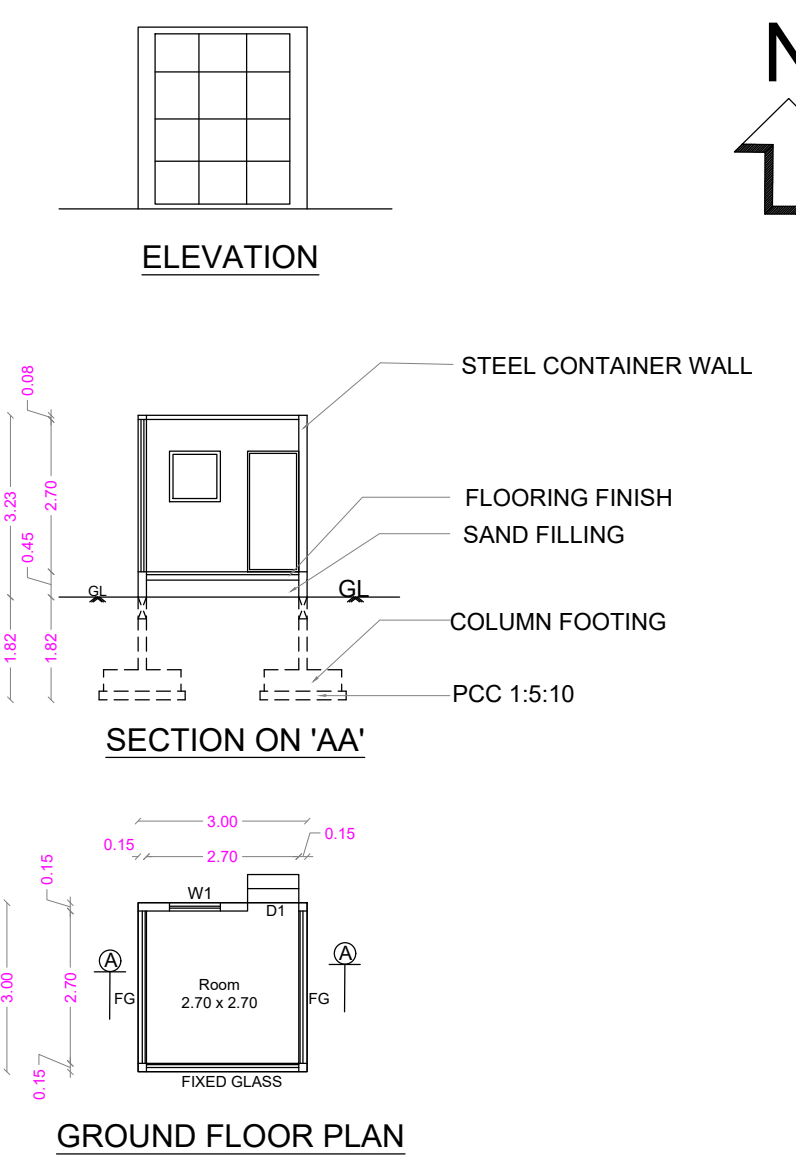


BLOCK - 20 LADIES TOILET

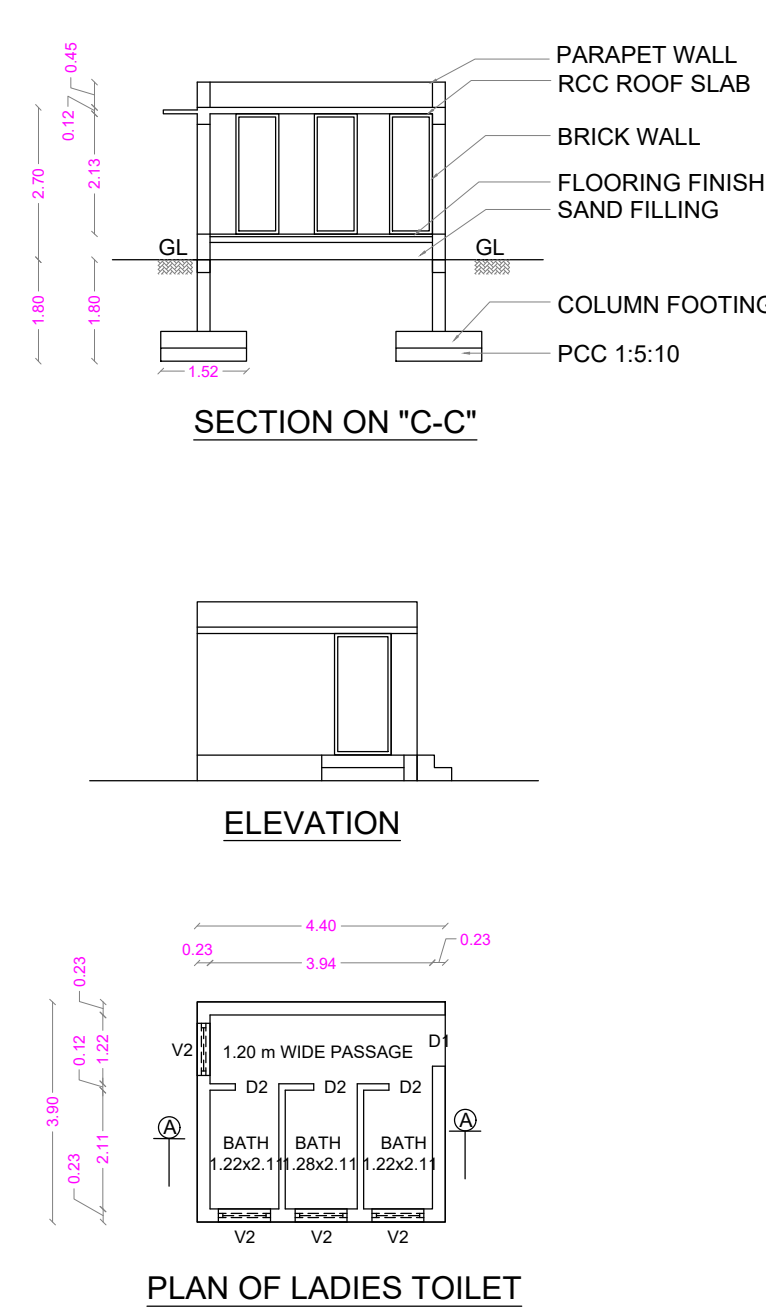


BLOCK - 14 STEEL CONTAINER - 1

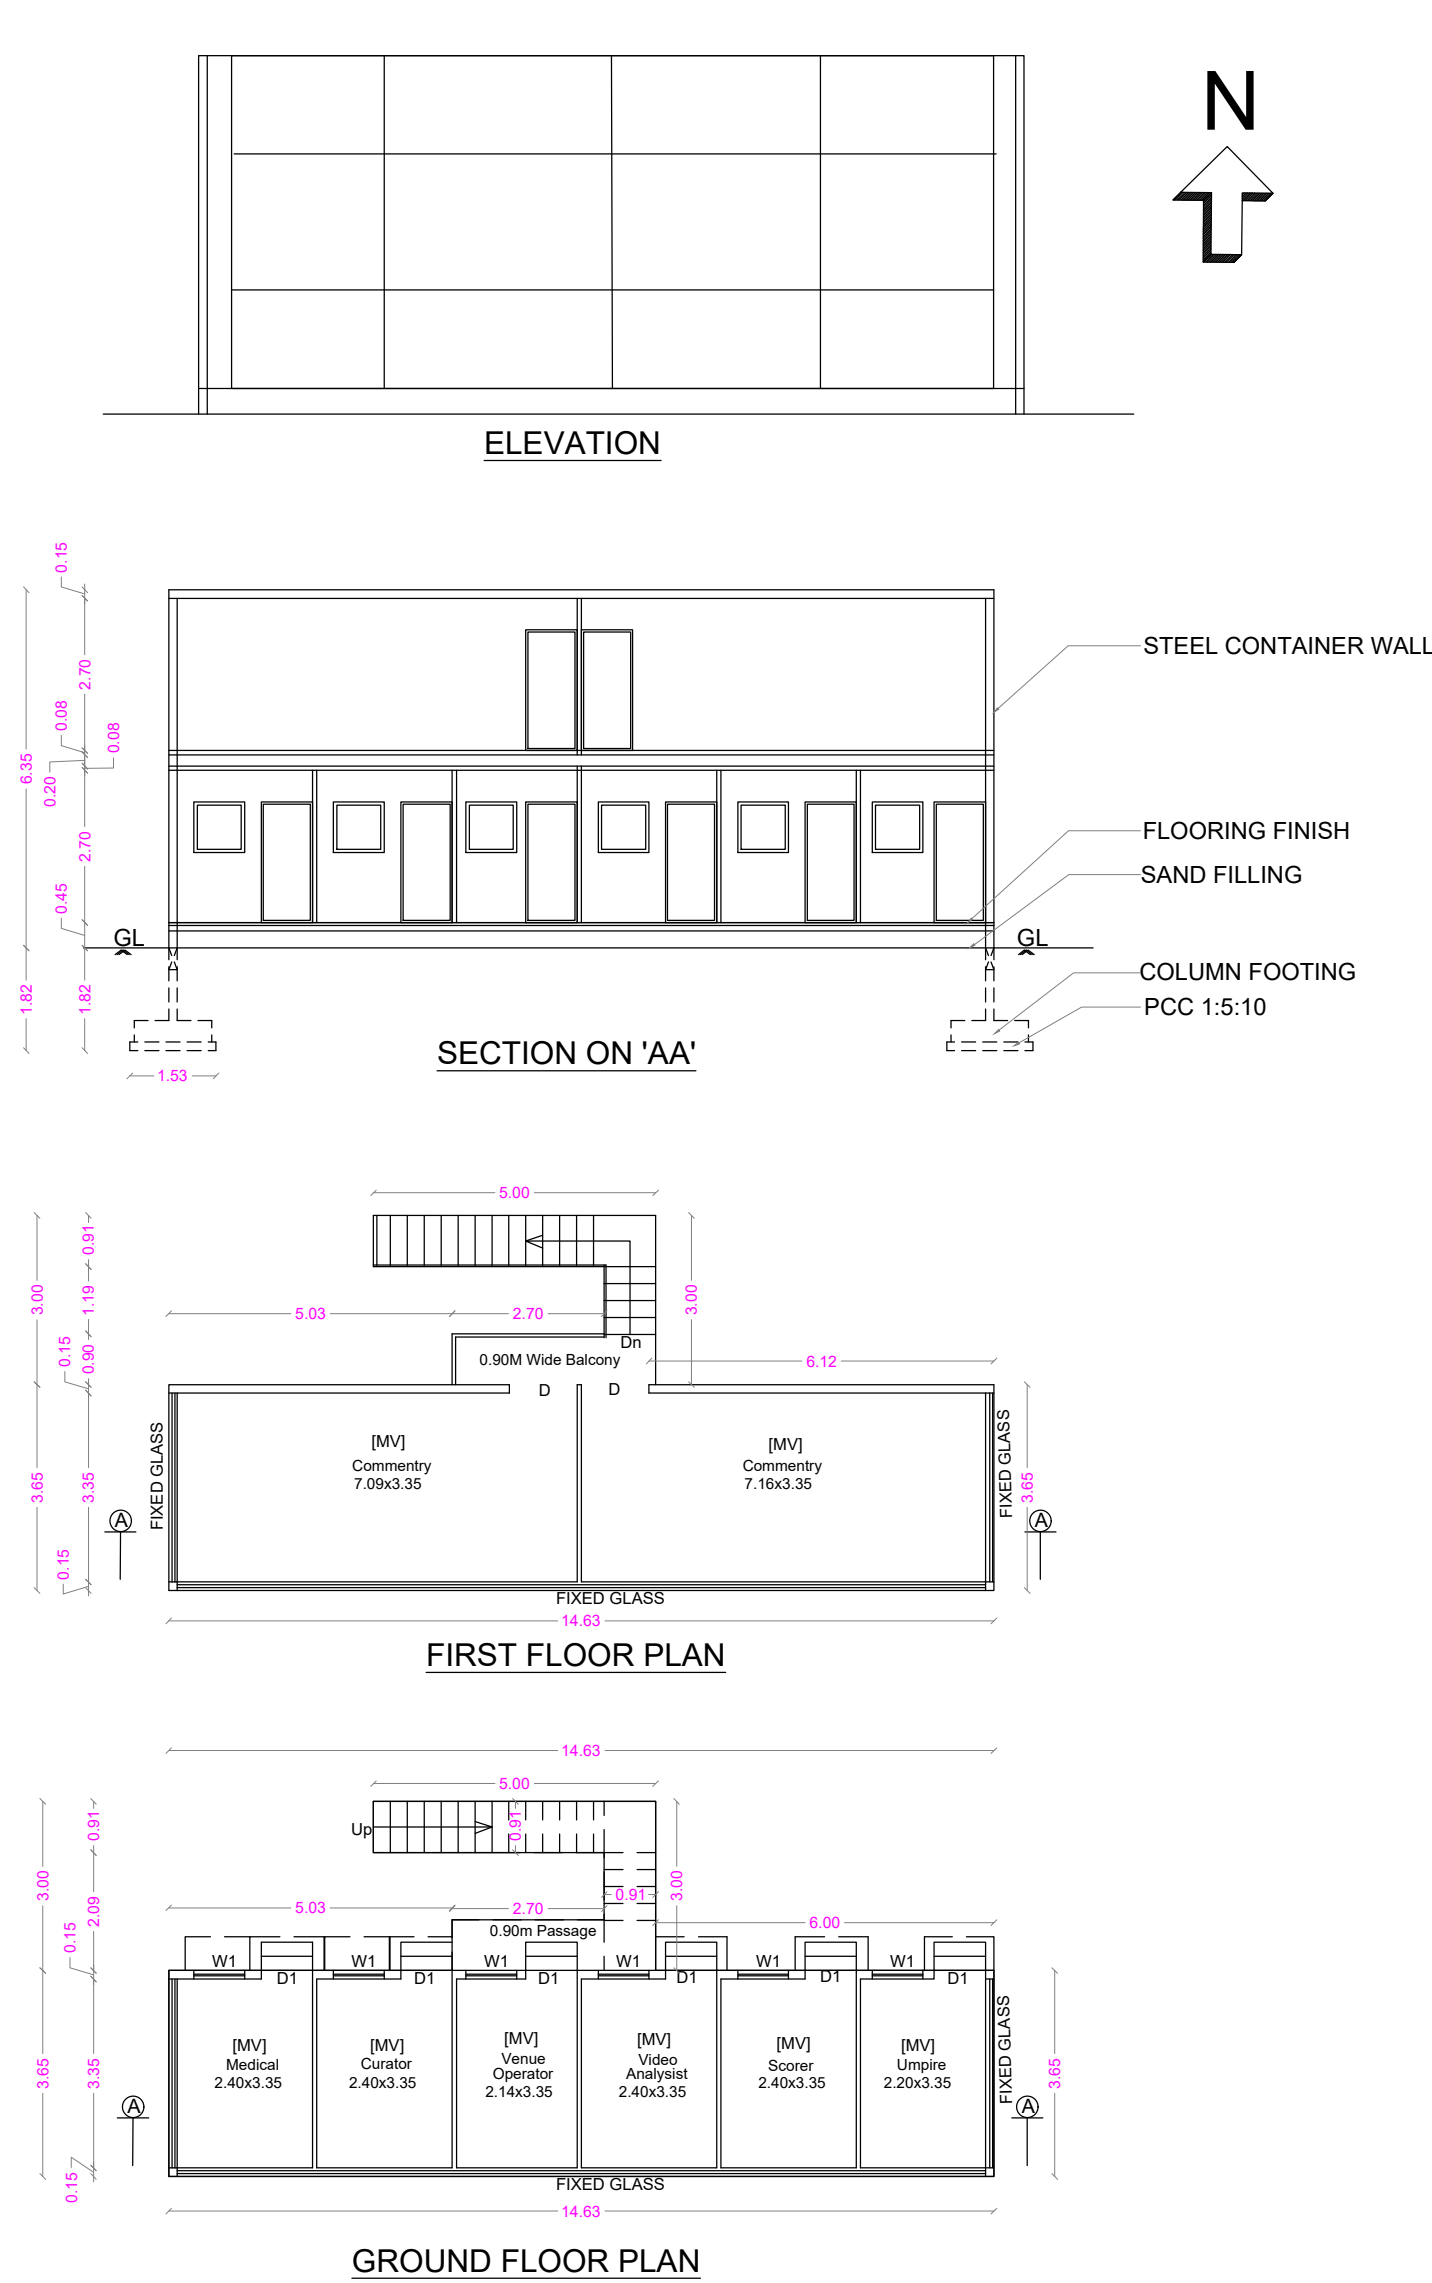


BLOCK - 15 STEEL CONTAINER - 2

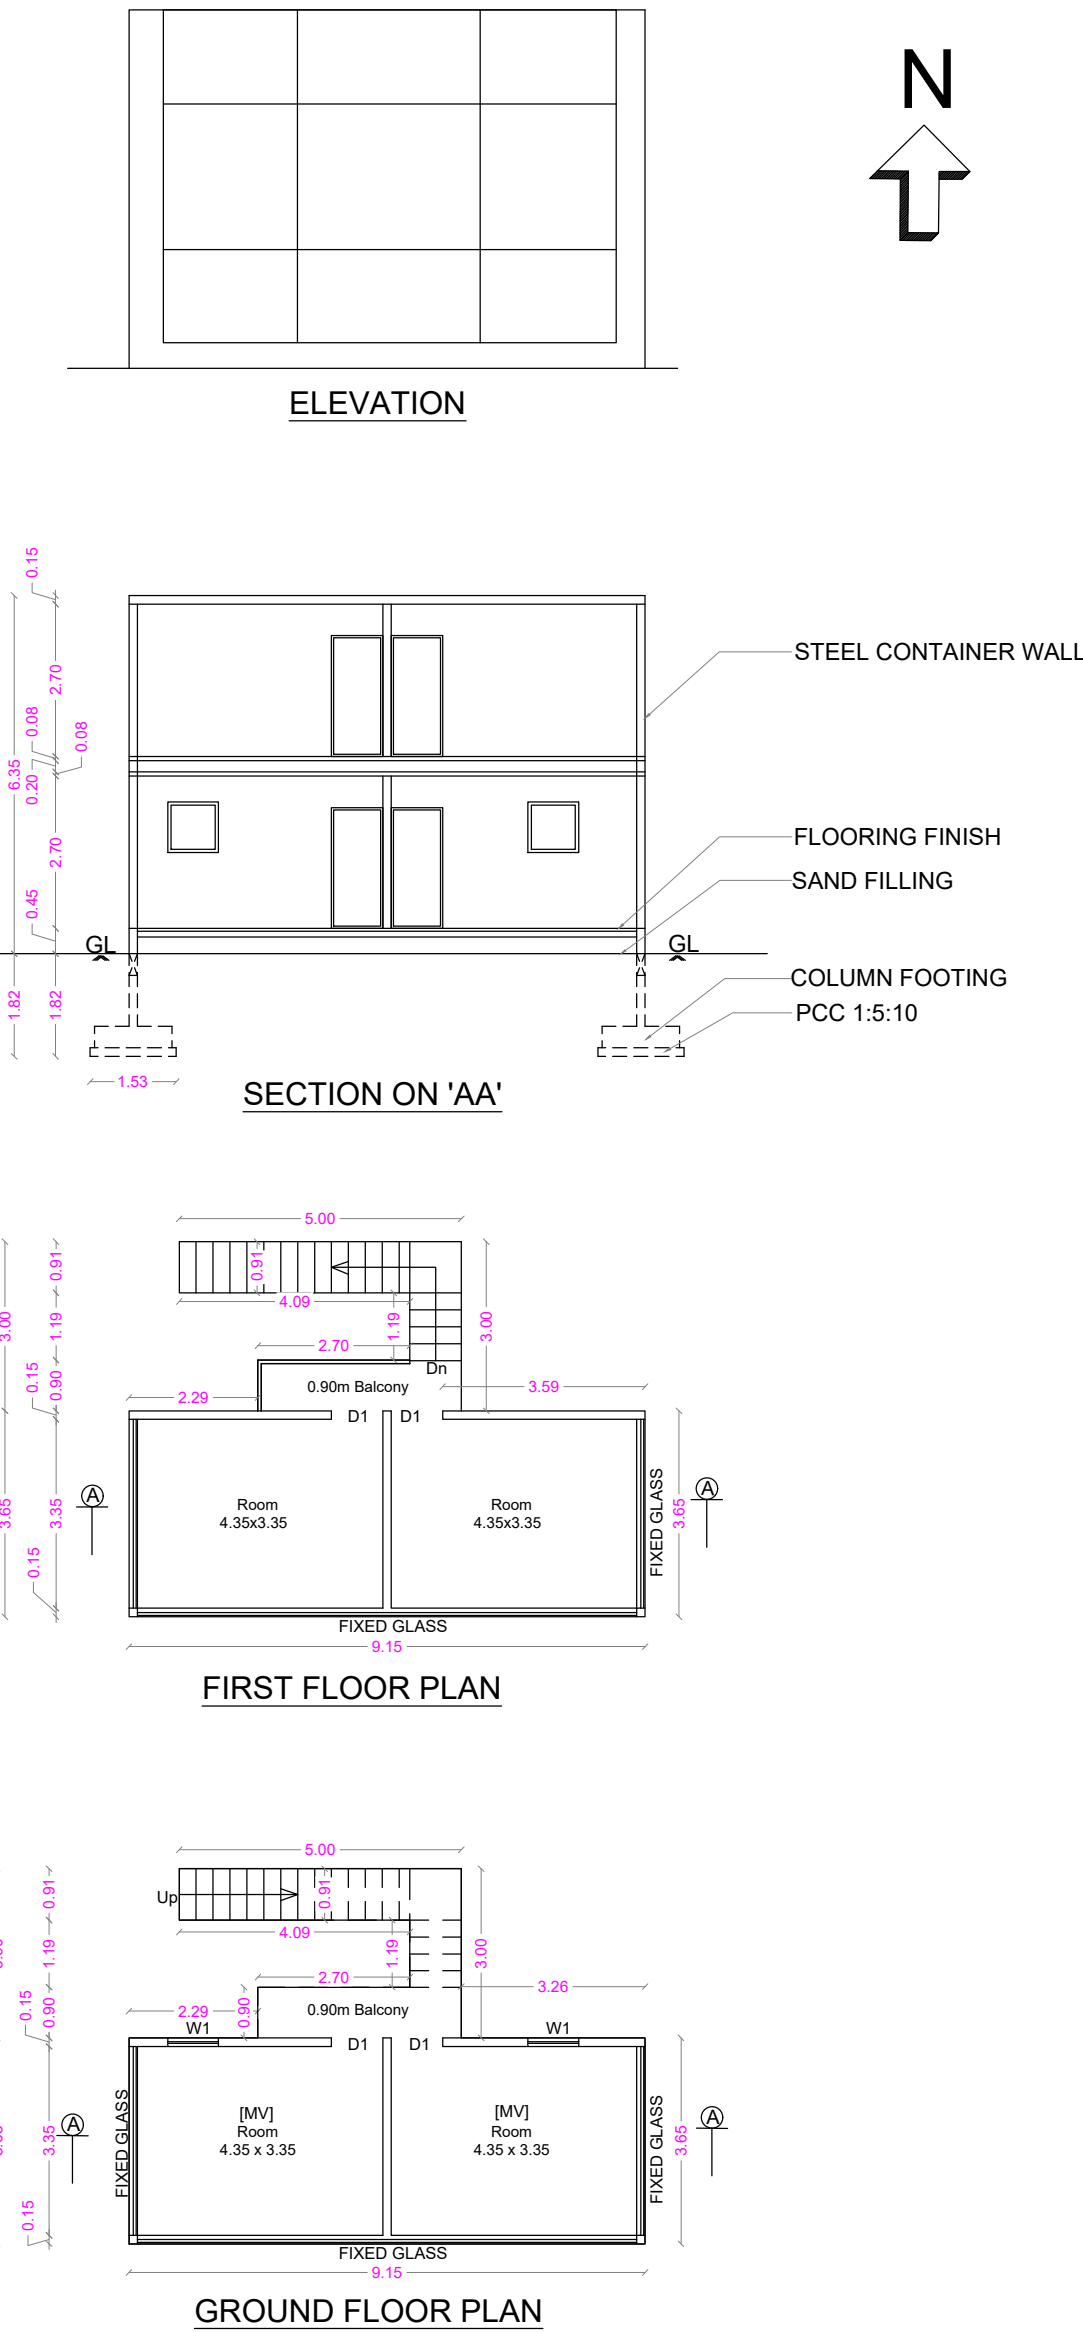

BLOCK - 18 GENTS WC

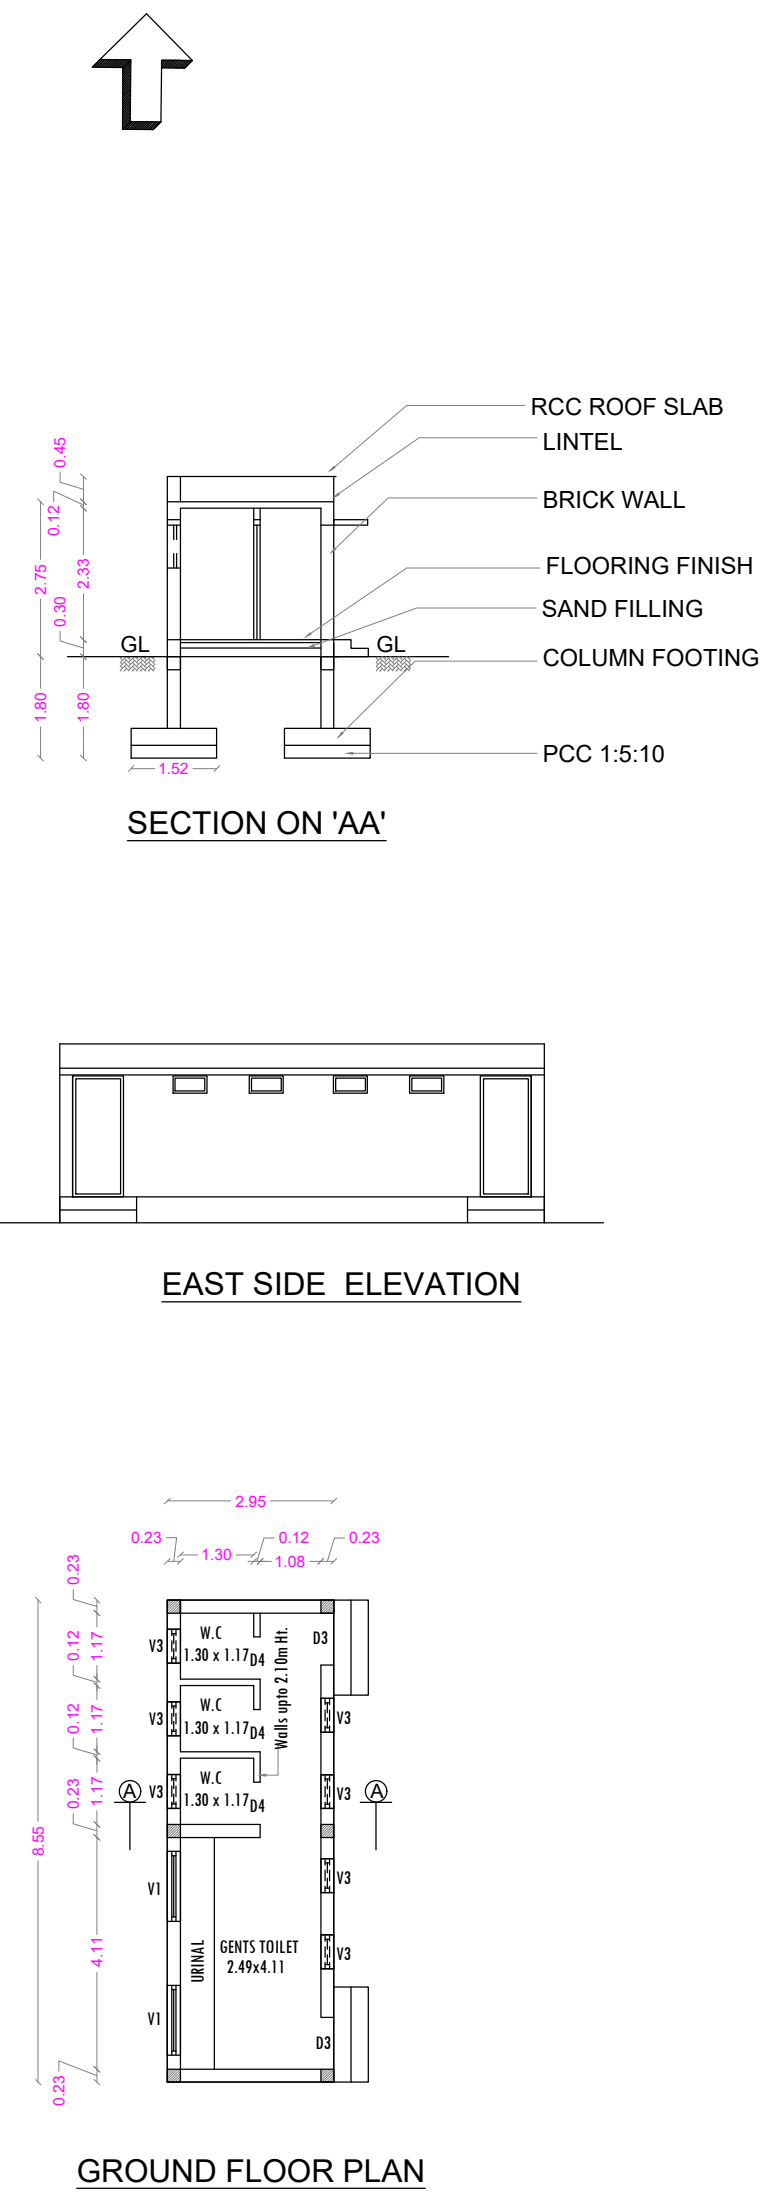

BLOCK - 19 GENTS BATH

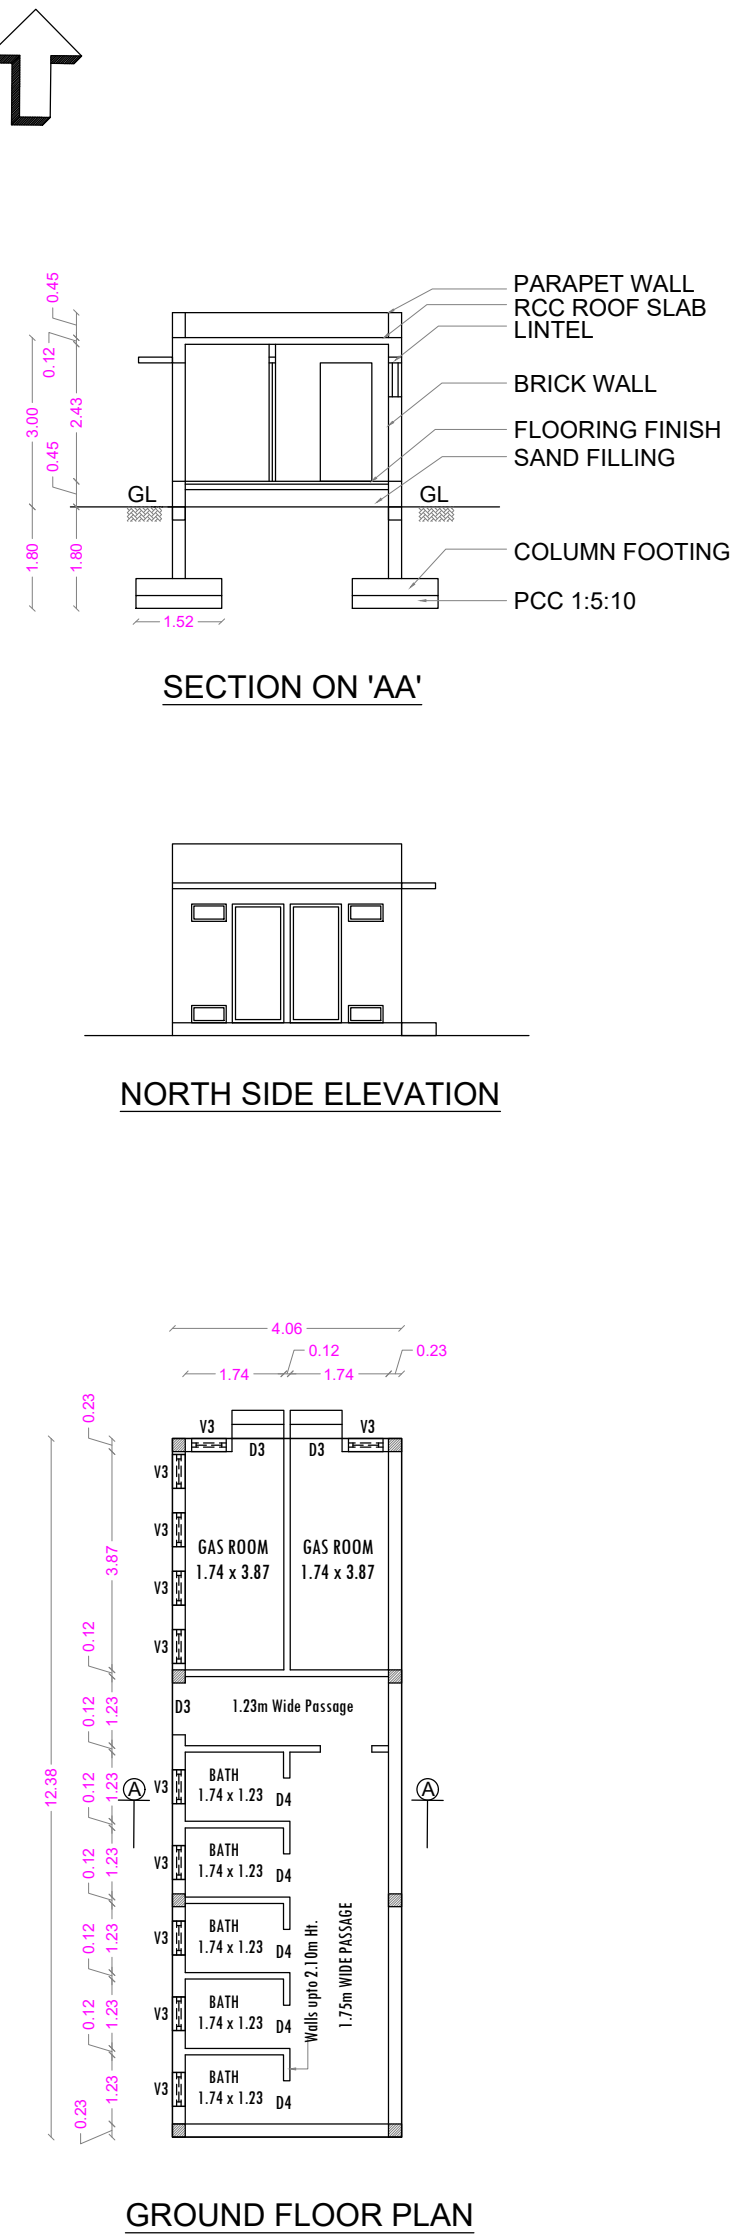

PLAN SHOWING THE EXISTING BUILDING IN T.S. No : 3,4,6 Pt, BLOCK No : 1 & T.S. No : 110 pt,
BLOCK No : 2, WARD No : AA [27], OF SOWRIPALAYAM VILLAGE, COIMBATORE SOUTH TALUK,
T.S. No : 10/12, BLOCK No: 1, WARD No : AA [27], OF KRISHNARAYAPURAM VILLAGE,


COIMBATORE CORPORATION. SCALE 1: 100
For M/s. S.N.R SONS CHARITABLE TRUST, COIMBATORE

ONLINE APPLICATION No:
SWP/BPA/031879/2023


SHEET No : 14

BLOCK - 26 - STEEL CONTAINER
BLOCK - 27 - STEEL CONTAINER
BLOCK - 28 - CLOCK ROOM
BLOCK - 29 - WATCHMEN ROOM
BLOCK - 30 - PARKING AREA
BLOCK - 31 - PARKING AREA


BLOCK - 30 PARKING AREA

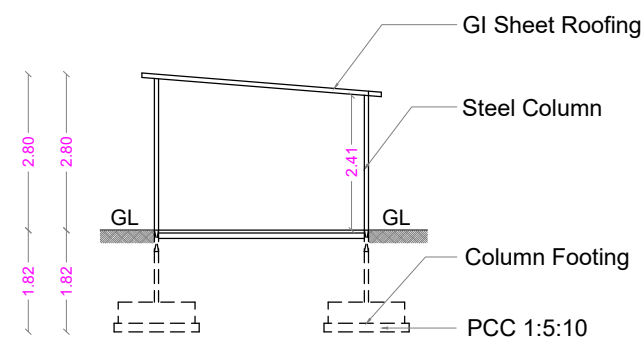


SECTION ON 'AA'

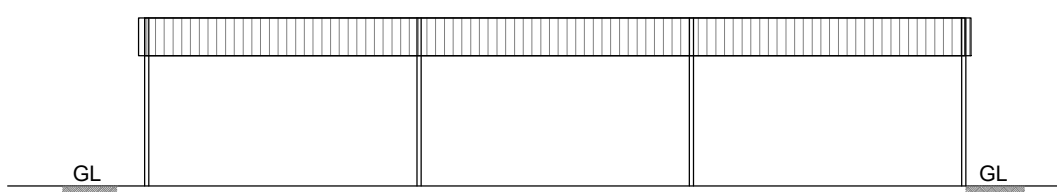


ELEVATION

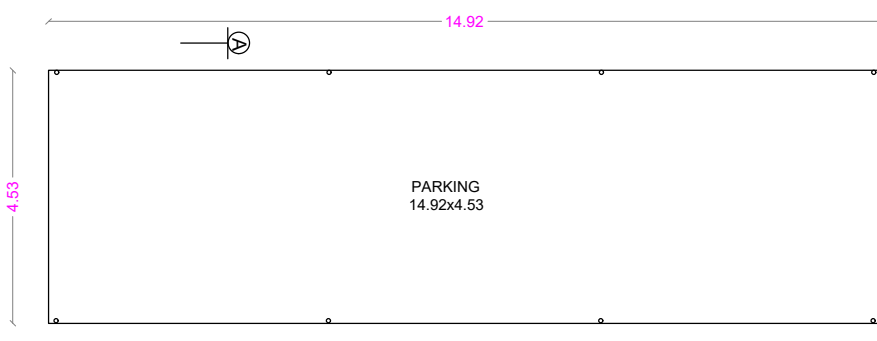


GROUND FLOOR PLAN

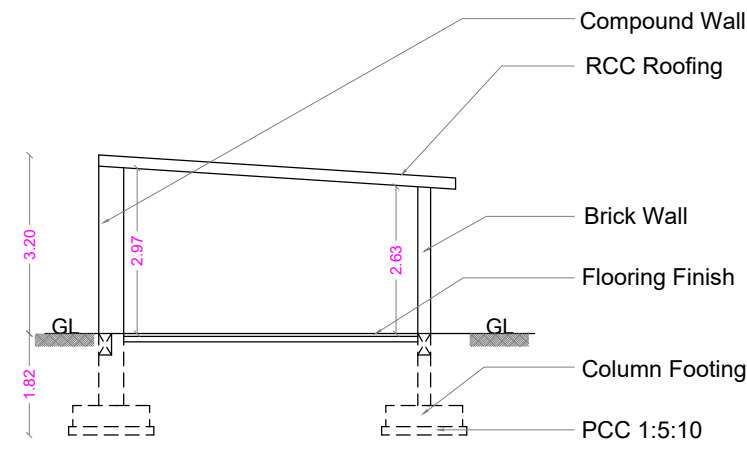

SECTION ON 'AA'

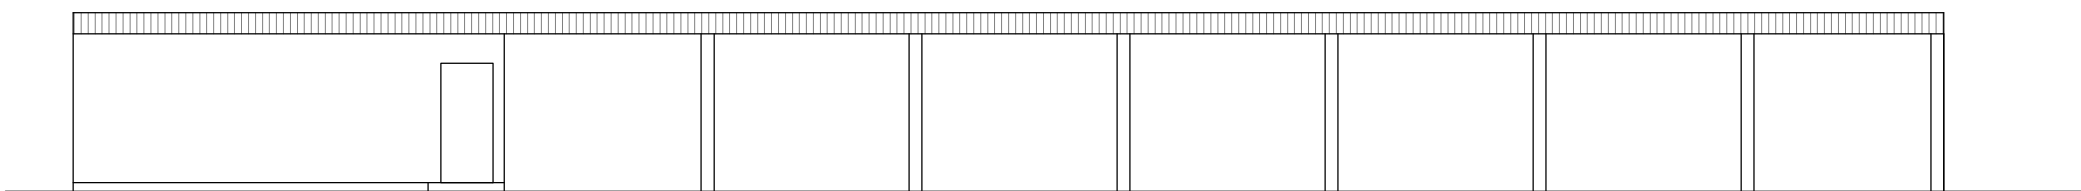

ELEVATION

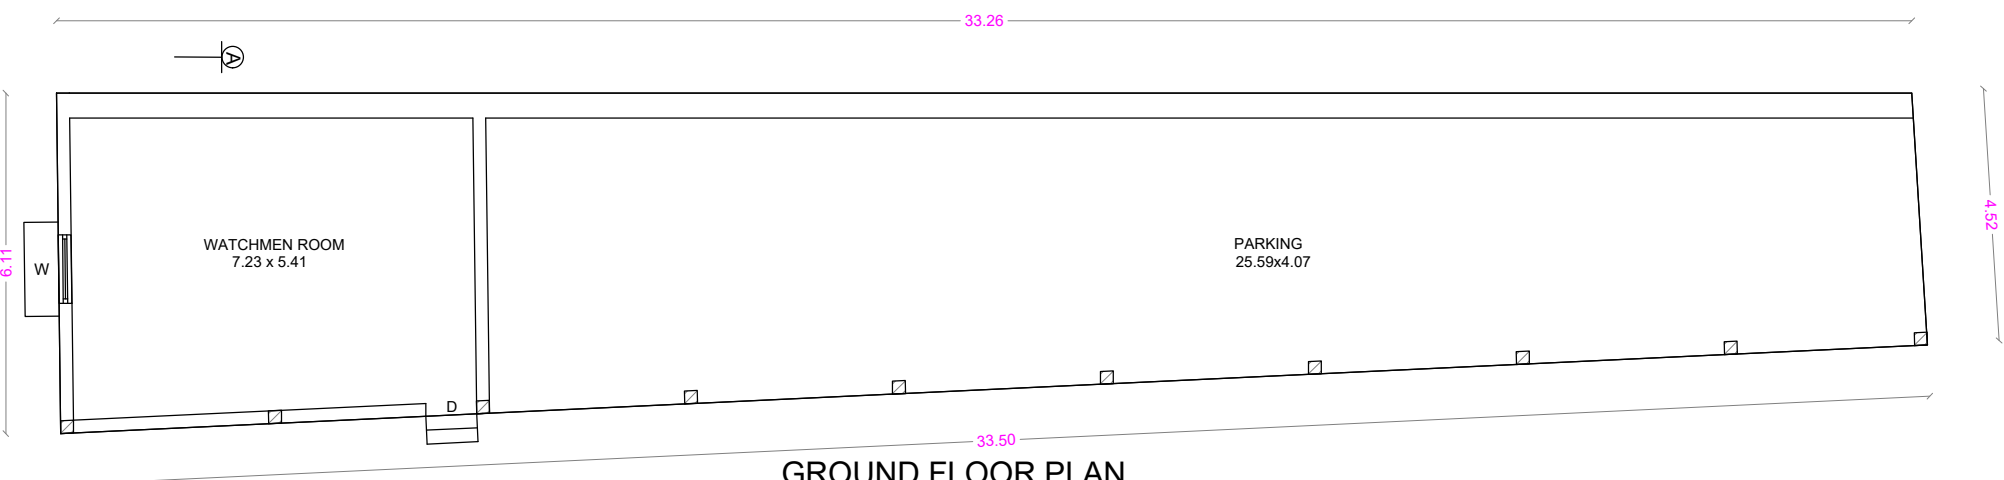

GROUND FLOOR PLAN



BLOCK - 31 PARKING AREA

AREA DETAILS

26 STEEL CONTAINER	F.S.I. Sqm	Non. F.S.I. Sqm	TOTAL Sqm
GROUND FLOOR	11.01	----	11.01

HEIGHT OF THE BUILDING 3.23 Sqm

27 STEEL CONTAINER	F.S.I. Sqm	Non. F.S.I. Sqm	TOTAL Sqm
GROUND FLOOR	53.38	----	53.38
FIRST FLOOR	53.38	----	53.38
TOTAL	106.76	----	106.76

HEIGHT OF THE BUILDING 3.23 Sqm

28 CLOCK ROOM	F.S.I. Sqm	Non. F.S.I. Sqm	TOTAL Sqm
GROUND FLOOR	13.60	----	13.60

HEIGHT OF THE BUILDING 3.60 Sqm

29 WATCHMEN ROOM	F.S.I. Sqm	Non. F.S.I. Sqm	TOTAL Sqm
GROUND FLOOR	8.76	----	8.76

HEIGHT OF THE BUILDING 3.60 Sqm

30 PARKING AREA	F.S.I. Sqm	Non. F.S.I. Sqm	TOTAL Sqm
GROUND FLOOR	67.65	----	67.65

HEIGHT OF THE BUILDING 2.80 Sqm


31 PARKING AREA	F.S.I. Sqm	Non. F.S.I. Sqm	TOTAL Sqm
GROUND FLOOR	177.29	----	177.29

HEIGHT OF THE BUILDING 3.20 Sqm


SCHEDULE OF JOINERY

		METRE
D	DOOR	1.20 x 2.10
D1	DOOR	1.00 x 2.10
D2	DOOR	0.91 x 2.10
W	WINDOW	1.23 x 1.35
W1	WINDOW	0.90 x 0.90


BLOCK - 26 STEEL CONTAINER

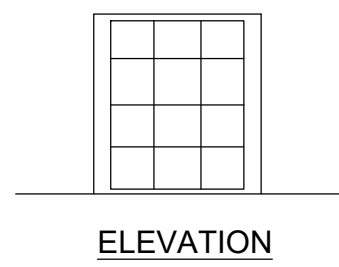

ELEVATION

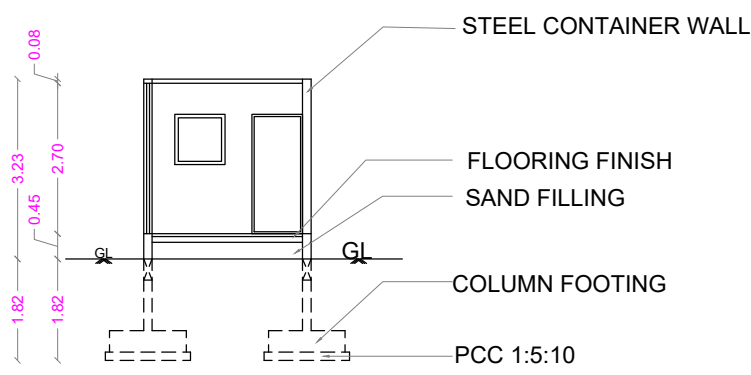


SECTION ON 'AA'

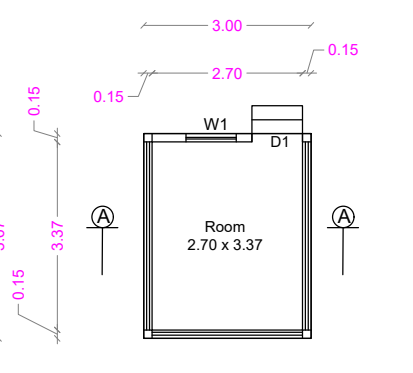


GROUND FLOOR PLAN


BLOCK - 27 STEEL CONTAINER

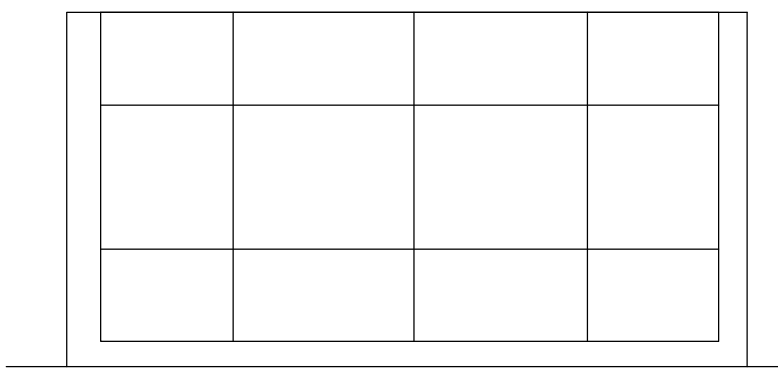


ELEVATION

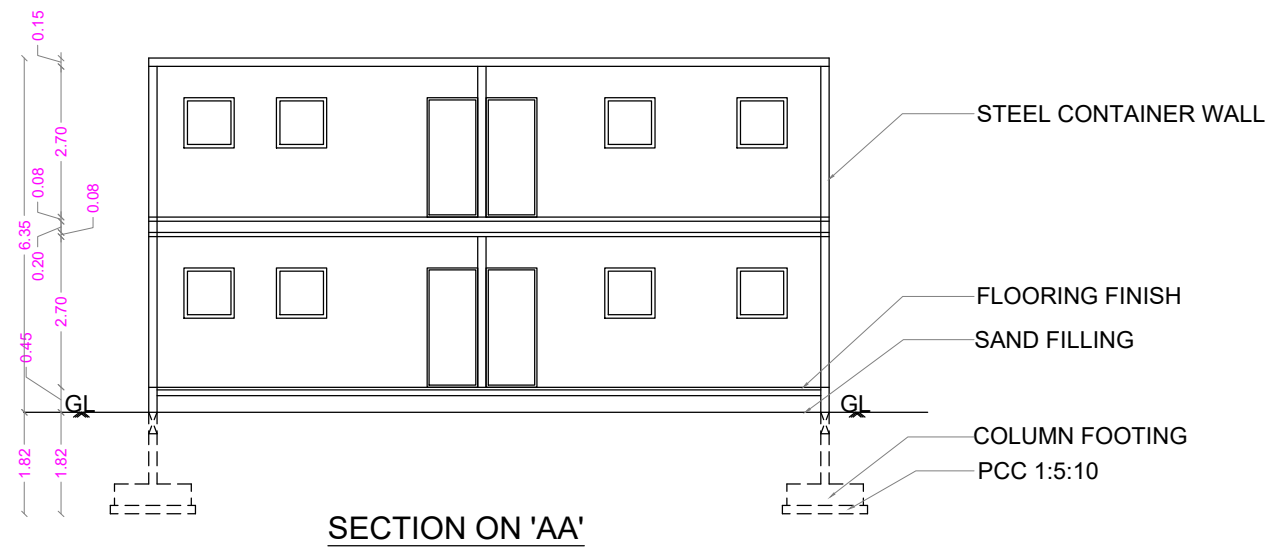

SECTION ON 'AA'

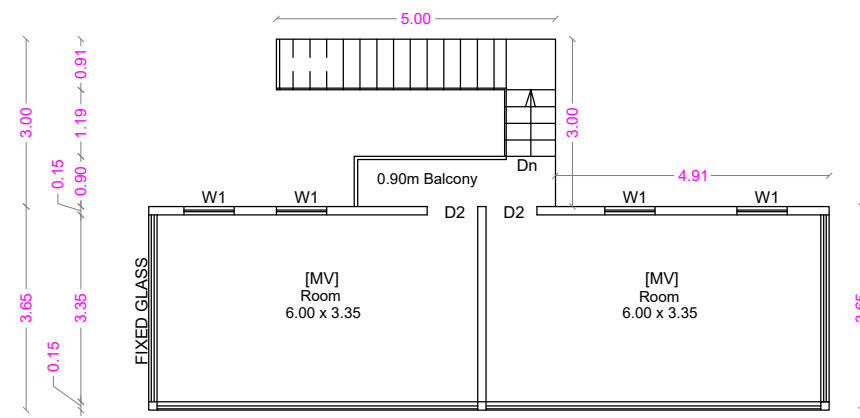


FIRST FLOOR PLAN

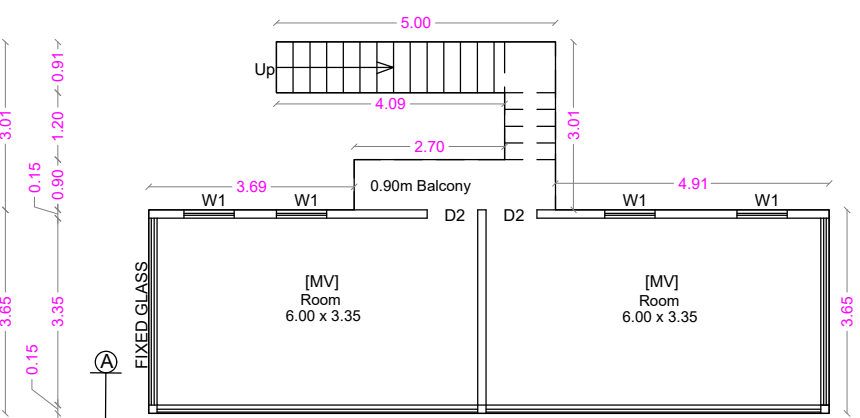


GROUND FLOOR PLAN


BLOCK - 28 CLOCK ROOM

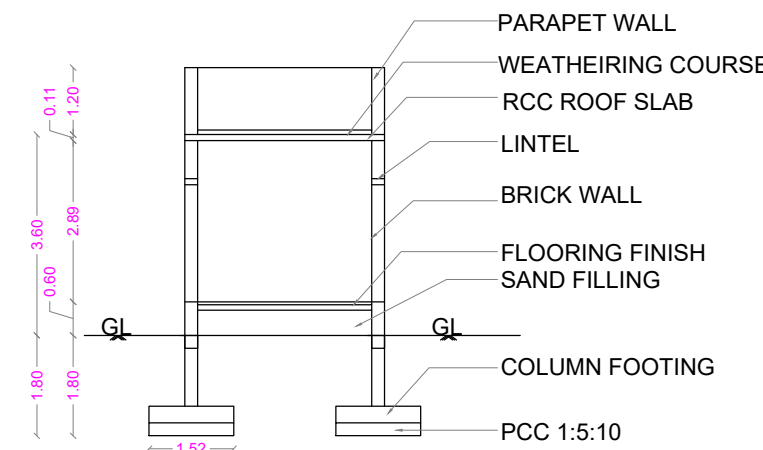


SECTION ON 'A A'

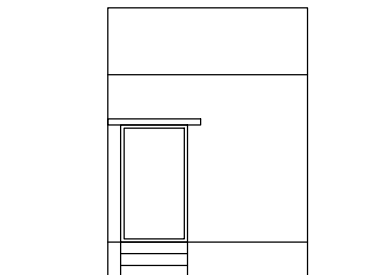


ELEVATION

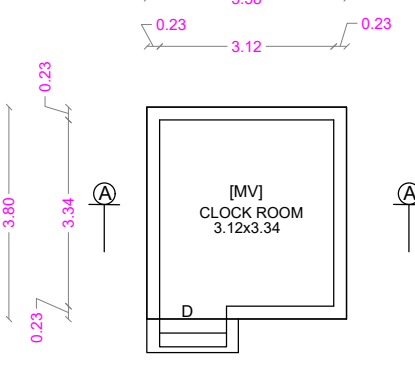


GROUND FLOOR PLAN

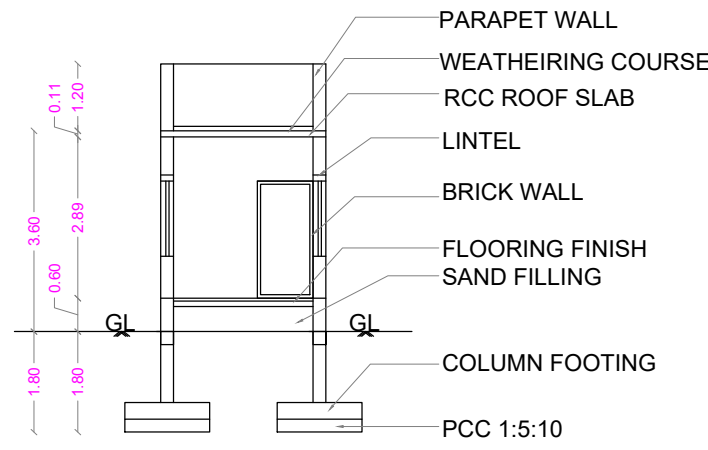

SECTION ON 'A A'

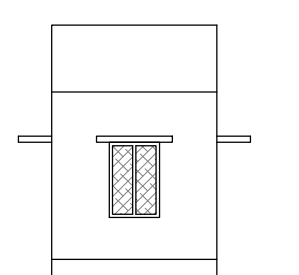

ELEVATION

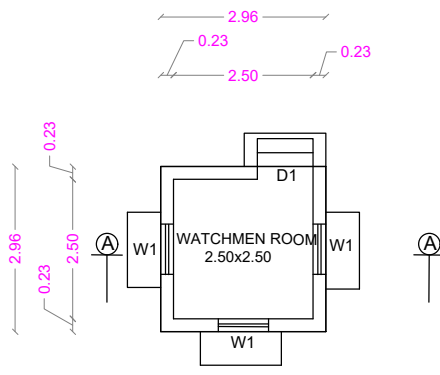

GROUND FLOOR PLAN

BLOCK - 29 WATCHMEN ROOM

Dr.A.Sudhakar B.E (Civl), M.E (Struct), Ph.D,
Registered Structural Engineer Grade - I
Coimbatore LPA / SE / GR - I / 19/03/009
#57, Krishnasamy Mudhaliyar Street,
R.S.Puram, Coimbatore - 641 002.

STRUCTURAL ENGINEER


For S.N.R. Sons Charitable Trust

(C. V. RAMKUMAR)
Chief Executive

APPLICANT

C. NATARAJAN, B.E.,
Consulting Engineer
NAVEEN ASSOCIATES
364, Second St., Extension
Gandhipuram, Coimbatore - 641 012.
COIMBATORE LPA / RE /
GR-1 / 19 / 03 / 002

LBS/ REGISTERED ENGINEER

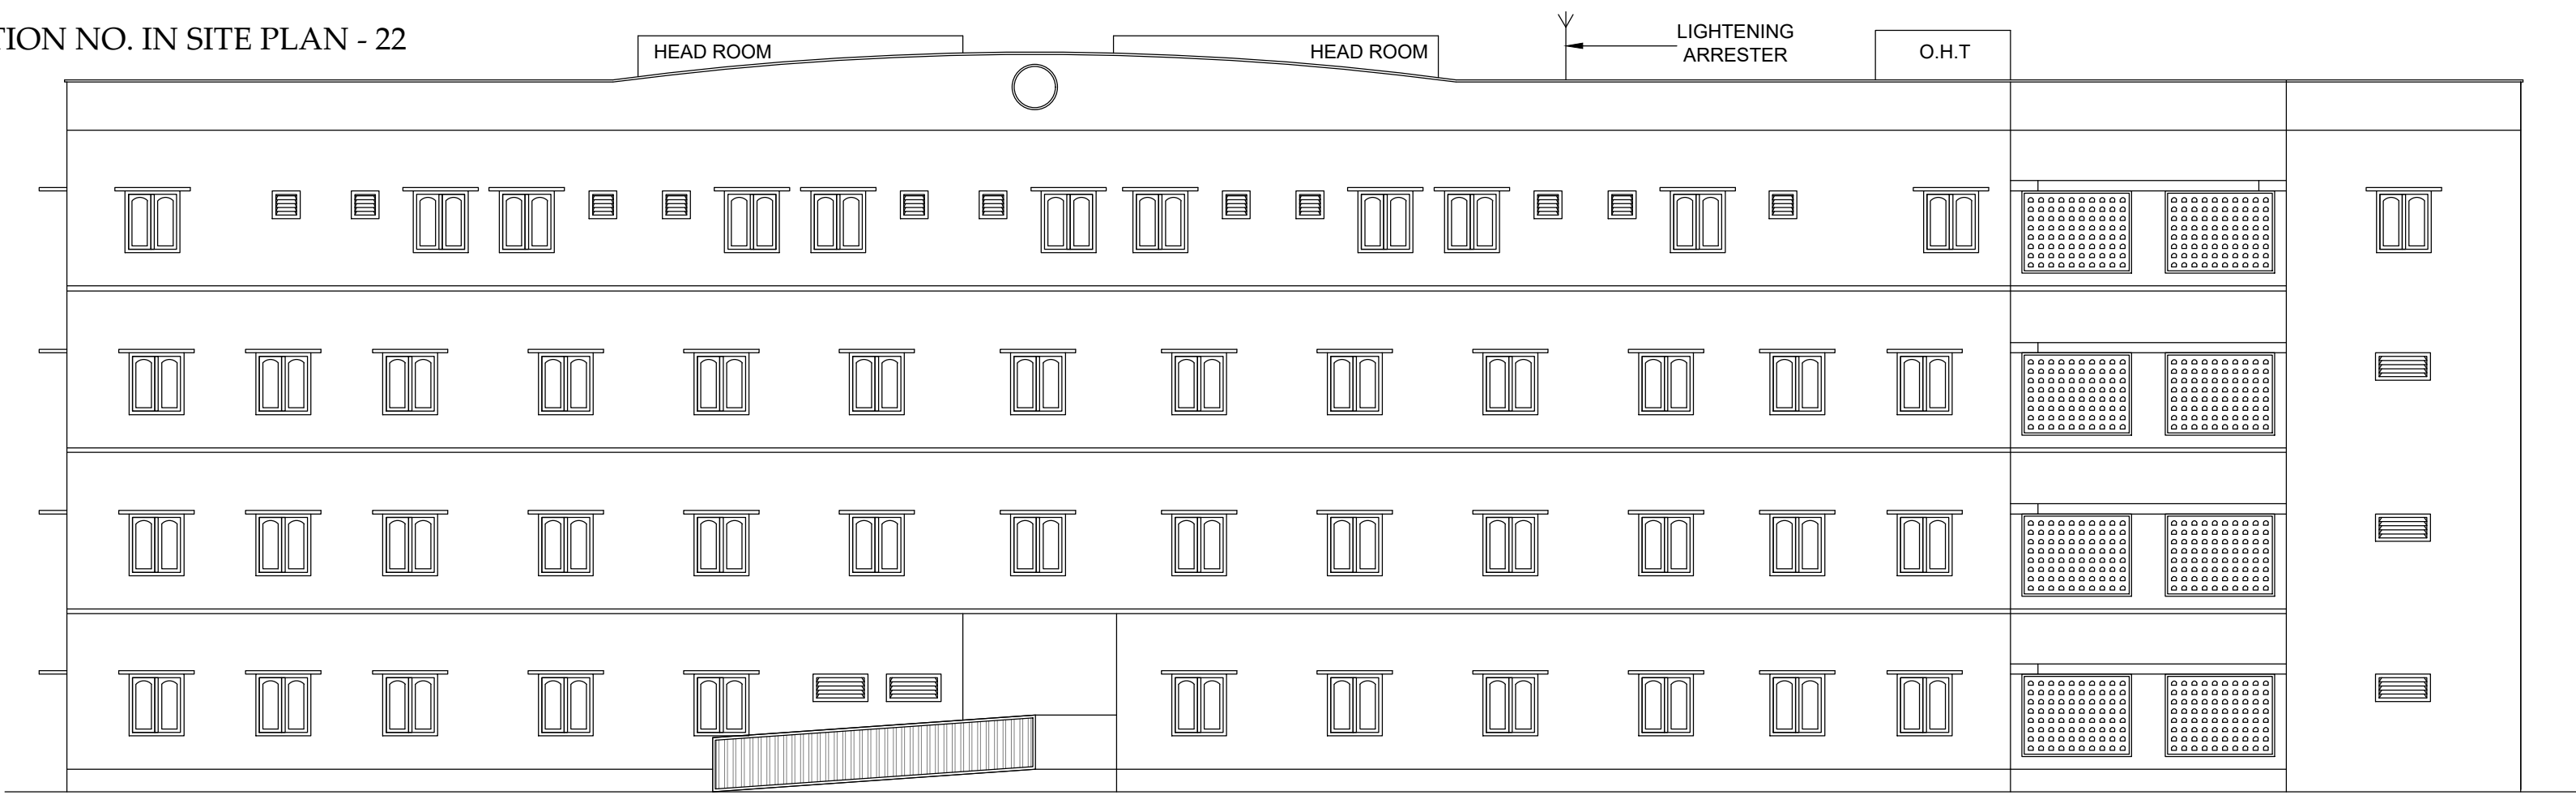


ELEVATION



GROUND FLOOR PLAN

EMERGENCY STEEL STAIRCASE DETAILS

WIDTH - 1.12 m
TREAD - 0.30 m
RISE - 0.15 m

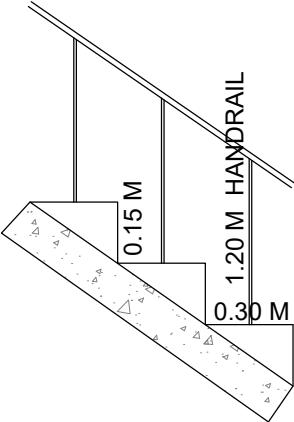

SHEET No : 15
BLOCK - 32 - DENTAL COLLEGE LADIES HOSTEL
ONLINE APPLICATION No:
SWP/BPA/031879/2023
PLAN SHOWING THE EXISTING BUILDING IN
T.S. No : 3,4,6 Pt, BLOCK No : 1 & T.S. No : 110 pt,
BLOCK No : 2, WARD No : AA [27], OF
SOWRIPALAYAM VILLAGE, COIMBATORE
SOUTH TALUK, T.S. No : 10/12, BLOCK No: 1,
WARD No : AA [27], OF KRISHNARAYAPURAM
VILLAGE, COIMBATORE CORPORATION.
For M/s. S.N.R SONS CHARITABLE TRUST, COIMBATORE
SCALE 1: 100

AREA DETAILS

FLOOR NAME	EXG.ALREADY APP. AREA		BUILDING TO BE APP. AREA		TOTAL AREA	
	F.S.I.	Non. F.S.I.	F.S.I.	Non. F.S.I.	F.S.I.	Non. F.S.I.
GROUND FLOOR	1631.66	----	8.76	----	1640.42	----
FIRST FLOOR	1088.86	----	305.39	----	1394.25	----
SECOND FLOOR	1088.86	----	----	----	1088.86	----
THIRD FLOOR	1088.86	----	----	----	1088.86	----
TERRACE FLOOR	----	46.40	----	----	----	46.40
TOTAL AREA	4898.24	46.40	314.15	----	5212.39	46.40

TOTAL F.S. I. AREA 5212.39 Sqm
HEIGHT OF THE BUILDING 11.46 m


SCHEDULE OF JOINERY

METRE

SD	SLIDING DOOR	0.91 x 2.10
D1	DOOR	1.20 x 2.10
D2	DOOR	0.76 x 2.10
D3	DOOR	1.80 x 2.10
DIV	DOOR \ VENTILATOR	0.99 x 2.10
O	OPEN	1.83 x 2.10
W	WINDOW	1.23 x 1.35
WV	WINDOW \ VENTILATOR	1.23 x 1.35
V	VENTILATOR	2.44 x 0.60
V2	VENTILATOR	1.22 x 0.60
J	JOLLY	2.43 x 1.52

STAIRCASE DETAILS

WIDTH - 1.60 m
TREAD - 0.25 m
RISE - 0.175 m

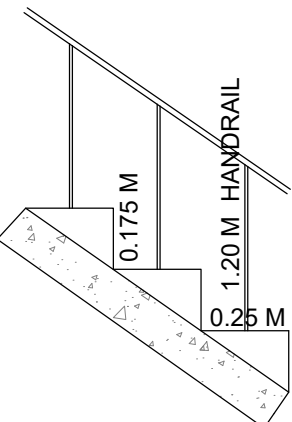

Dr.A.Sudhakar B.E (Civil),M.E (Struct), Ph.D,
Registered Structural Engineer Grade - I
Coimbatore LPA / SE / GR - I / 19/03/009
#57,Krishnasamy Mudhaliyar Street,
R.S.Puram, Coimbatore – 641 002.

STRUCTURAL ENGINEER

For S.N.R. Sons Charitable Trust
(C.V. RAMKUMAR)
Chief Executive

APPLICANT

C. NATARAJAN, B.E.,
Consulting Engineer
NAVEEN ASSOCIATES
364, Second St., Extension
Gandhipuram, Coimbatore - 641 012.
COIMBATORE LPA / RE /
GR-1 / 19 / 03 / 002

LBS/ REGISTERED ENGINEER

ONLINE APPLICATION No:
SWP/BPA/031879/2023

PLAN SHOWING THE EXISTING BUILDING IN
T.S. No : 3,4,6 Pt, BLOCK No : 1 & T.S. No : 110 pt,
BLOCK No : 2, WARD No : AA [27], OF
SOWRIPALAYAM VILLAGE, COIMBATORE
SOUTH TALUK, T.S. No : 10/12, BLOCK No: 1,
WARD No : AA [27], OF KRISHNARAYAPURAM
VILLAGE, COIMBATORE CORPORATION.

For M/s. S.N.R SONS CHARITABLE TRUST, COIMBATORE

SCALE 1: 100

AREA DETAILS

FLOOR NAME	EXG.ALREADY APP. AREA		BUILDING TO BE APP. AREA		TOTAL AREA	
	F.S.I.	Non F.S.I	F.S.I.	Non F.S.I	F.S.I.	Non F.S.I
GROUND FLOOR	1631.66	----	8.76	----	1640.42	----
FIRST FLOOR	1088.86	----	305.39	----	1394.25	----
SECOND FLOOR	1088.86	----	----	----	1088.86	----
THIRD FLOOR	1088.86	----	----	----	1088.86	----
TERRACE FLOOR	----	46.40	----	----	----	46.40
TOTAL AREA	4898.24	46.40	314.15	----	5212.39	46.40



TOTAL F.S. I. AREA 5212.39 Sqm
HEIGHT OF THE BUILDING 14.80 m

SCHEDULE OF JOINERY

		METRE
D	DOOR	0.99 x 2.10
D1	DOOR	1.22 x 2.10
D2	DOOR	0.76 x 2.10
DIV	DOOR \ VENTILATOR	0.99 x 2.10
O	OPEN	1.83 x 2.10
W	WINDOW	1.23 x 1.35
V	VENTILATOR	2.44 x 0.60
V2	VENTILATOR	1.22 x 0.60
J	JOLLY	2.43 x 1.52

STAIRCASE DETAILS

WIDTH - 1.60 m
TREAD - 0.25 m
RISE - 0.175 m

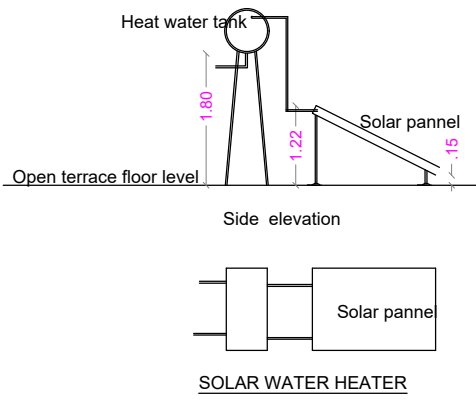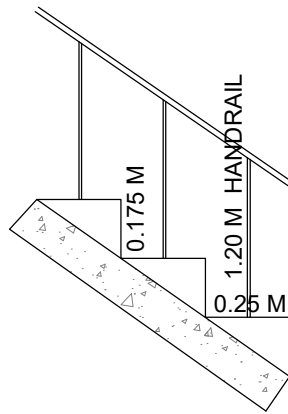


STRUCTURAL ENGINEER

For S.N.R. Sons Charitable Trust
C.V. RAMKUMAR
Chief Executive


APPLICANT

C. NATARAJAN, B.E.,
Consulting Engineer
NAVEEN ASSOCIATES
364, Second St., Extension
Gandhipuram, Coimbatore - 641 012.
COIMBATORE LPA / RE /
GR-1/19 / 03 / 002

LBS/ REGISTERED ENGINEER

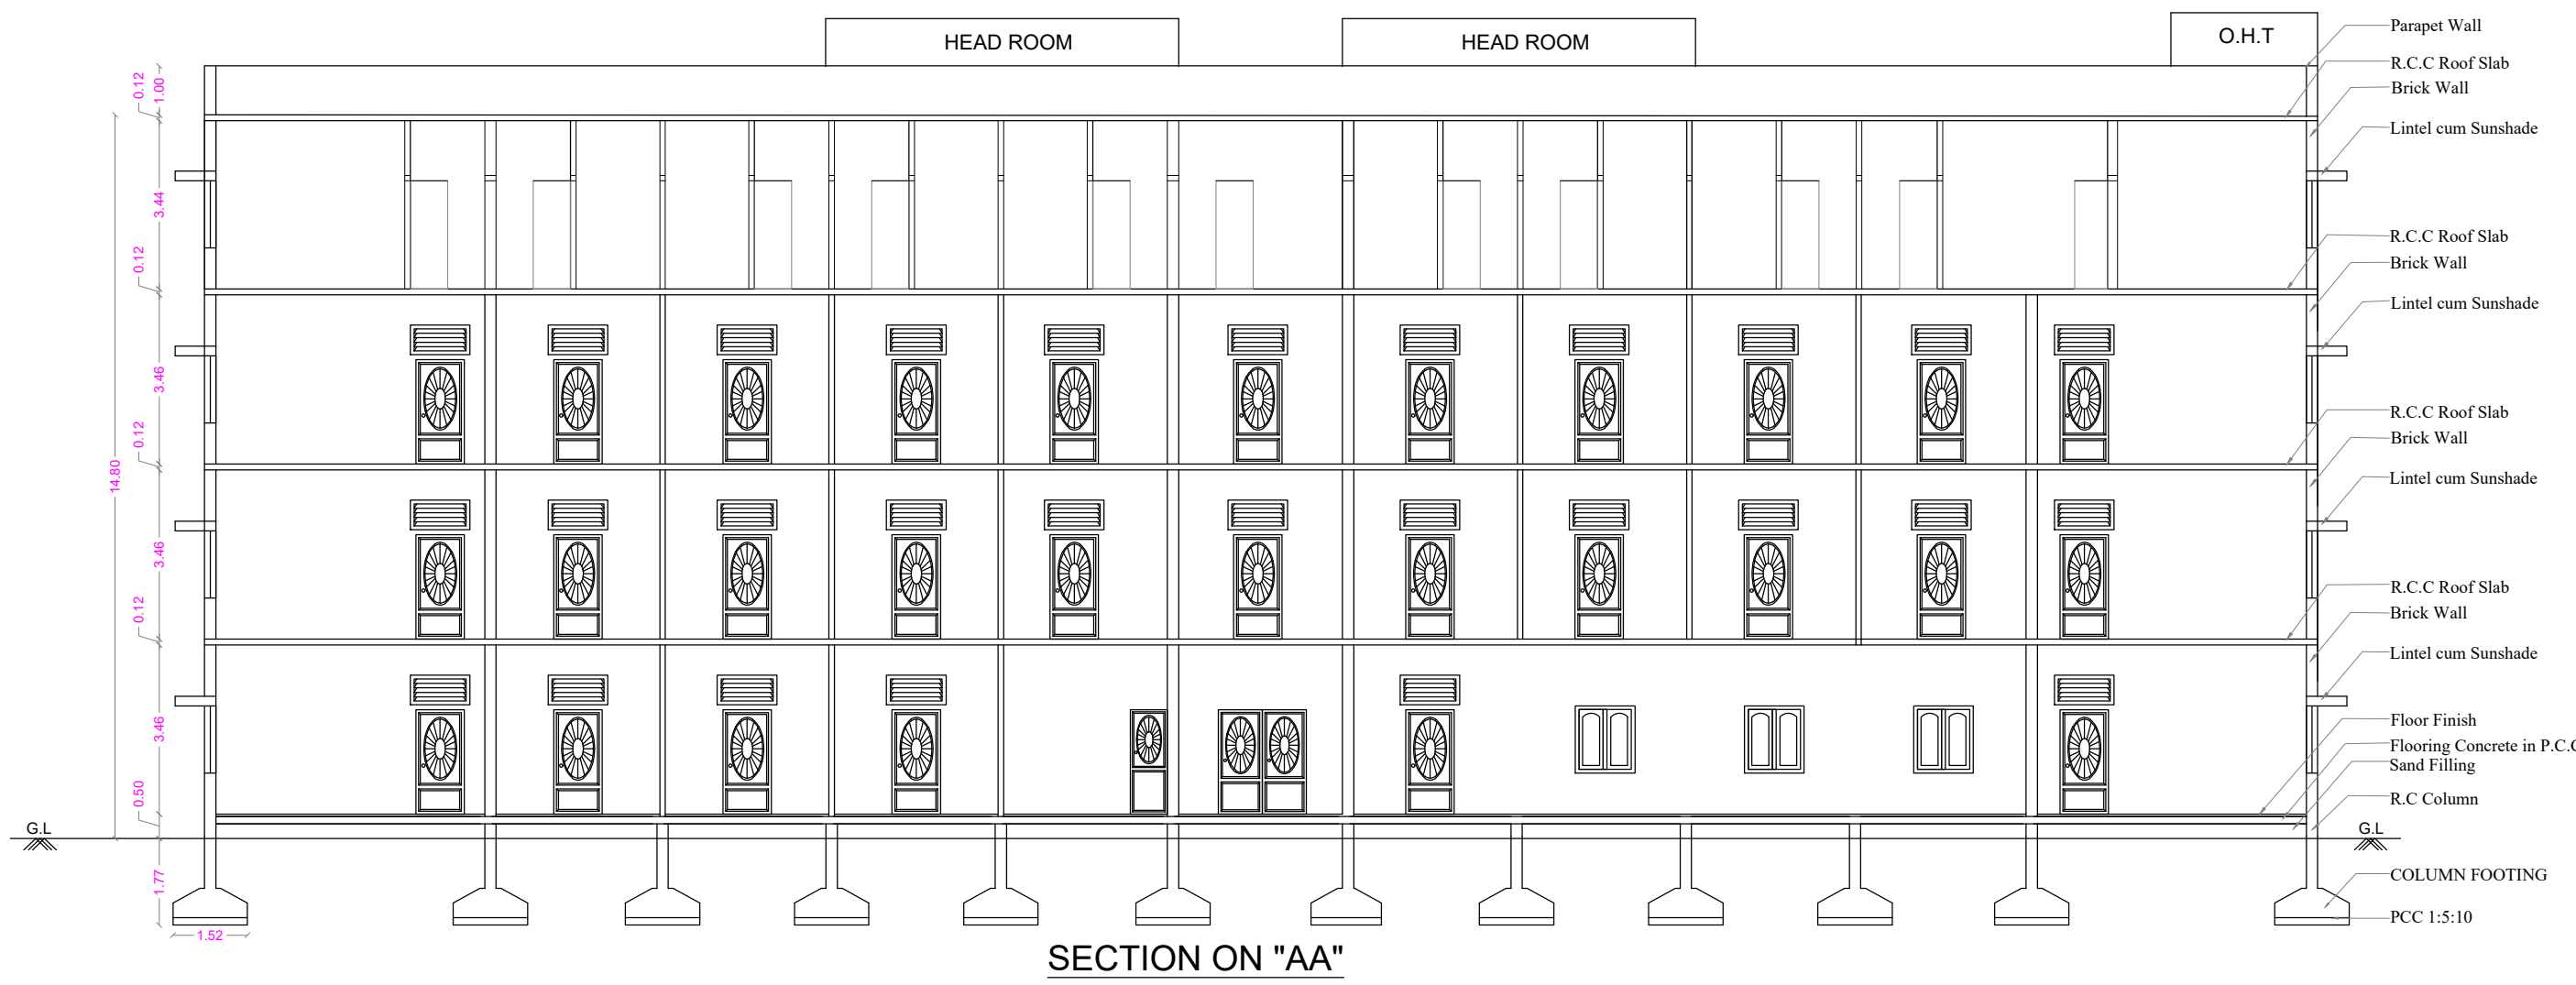

SECTION ON "AA"

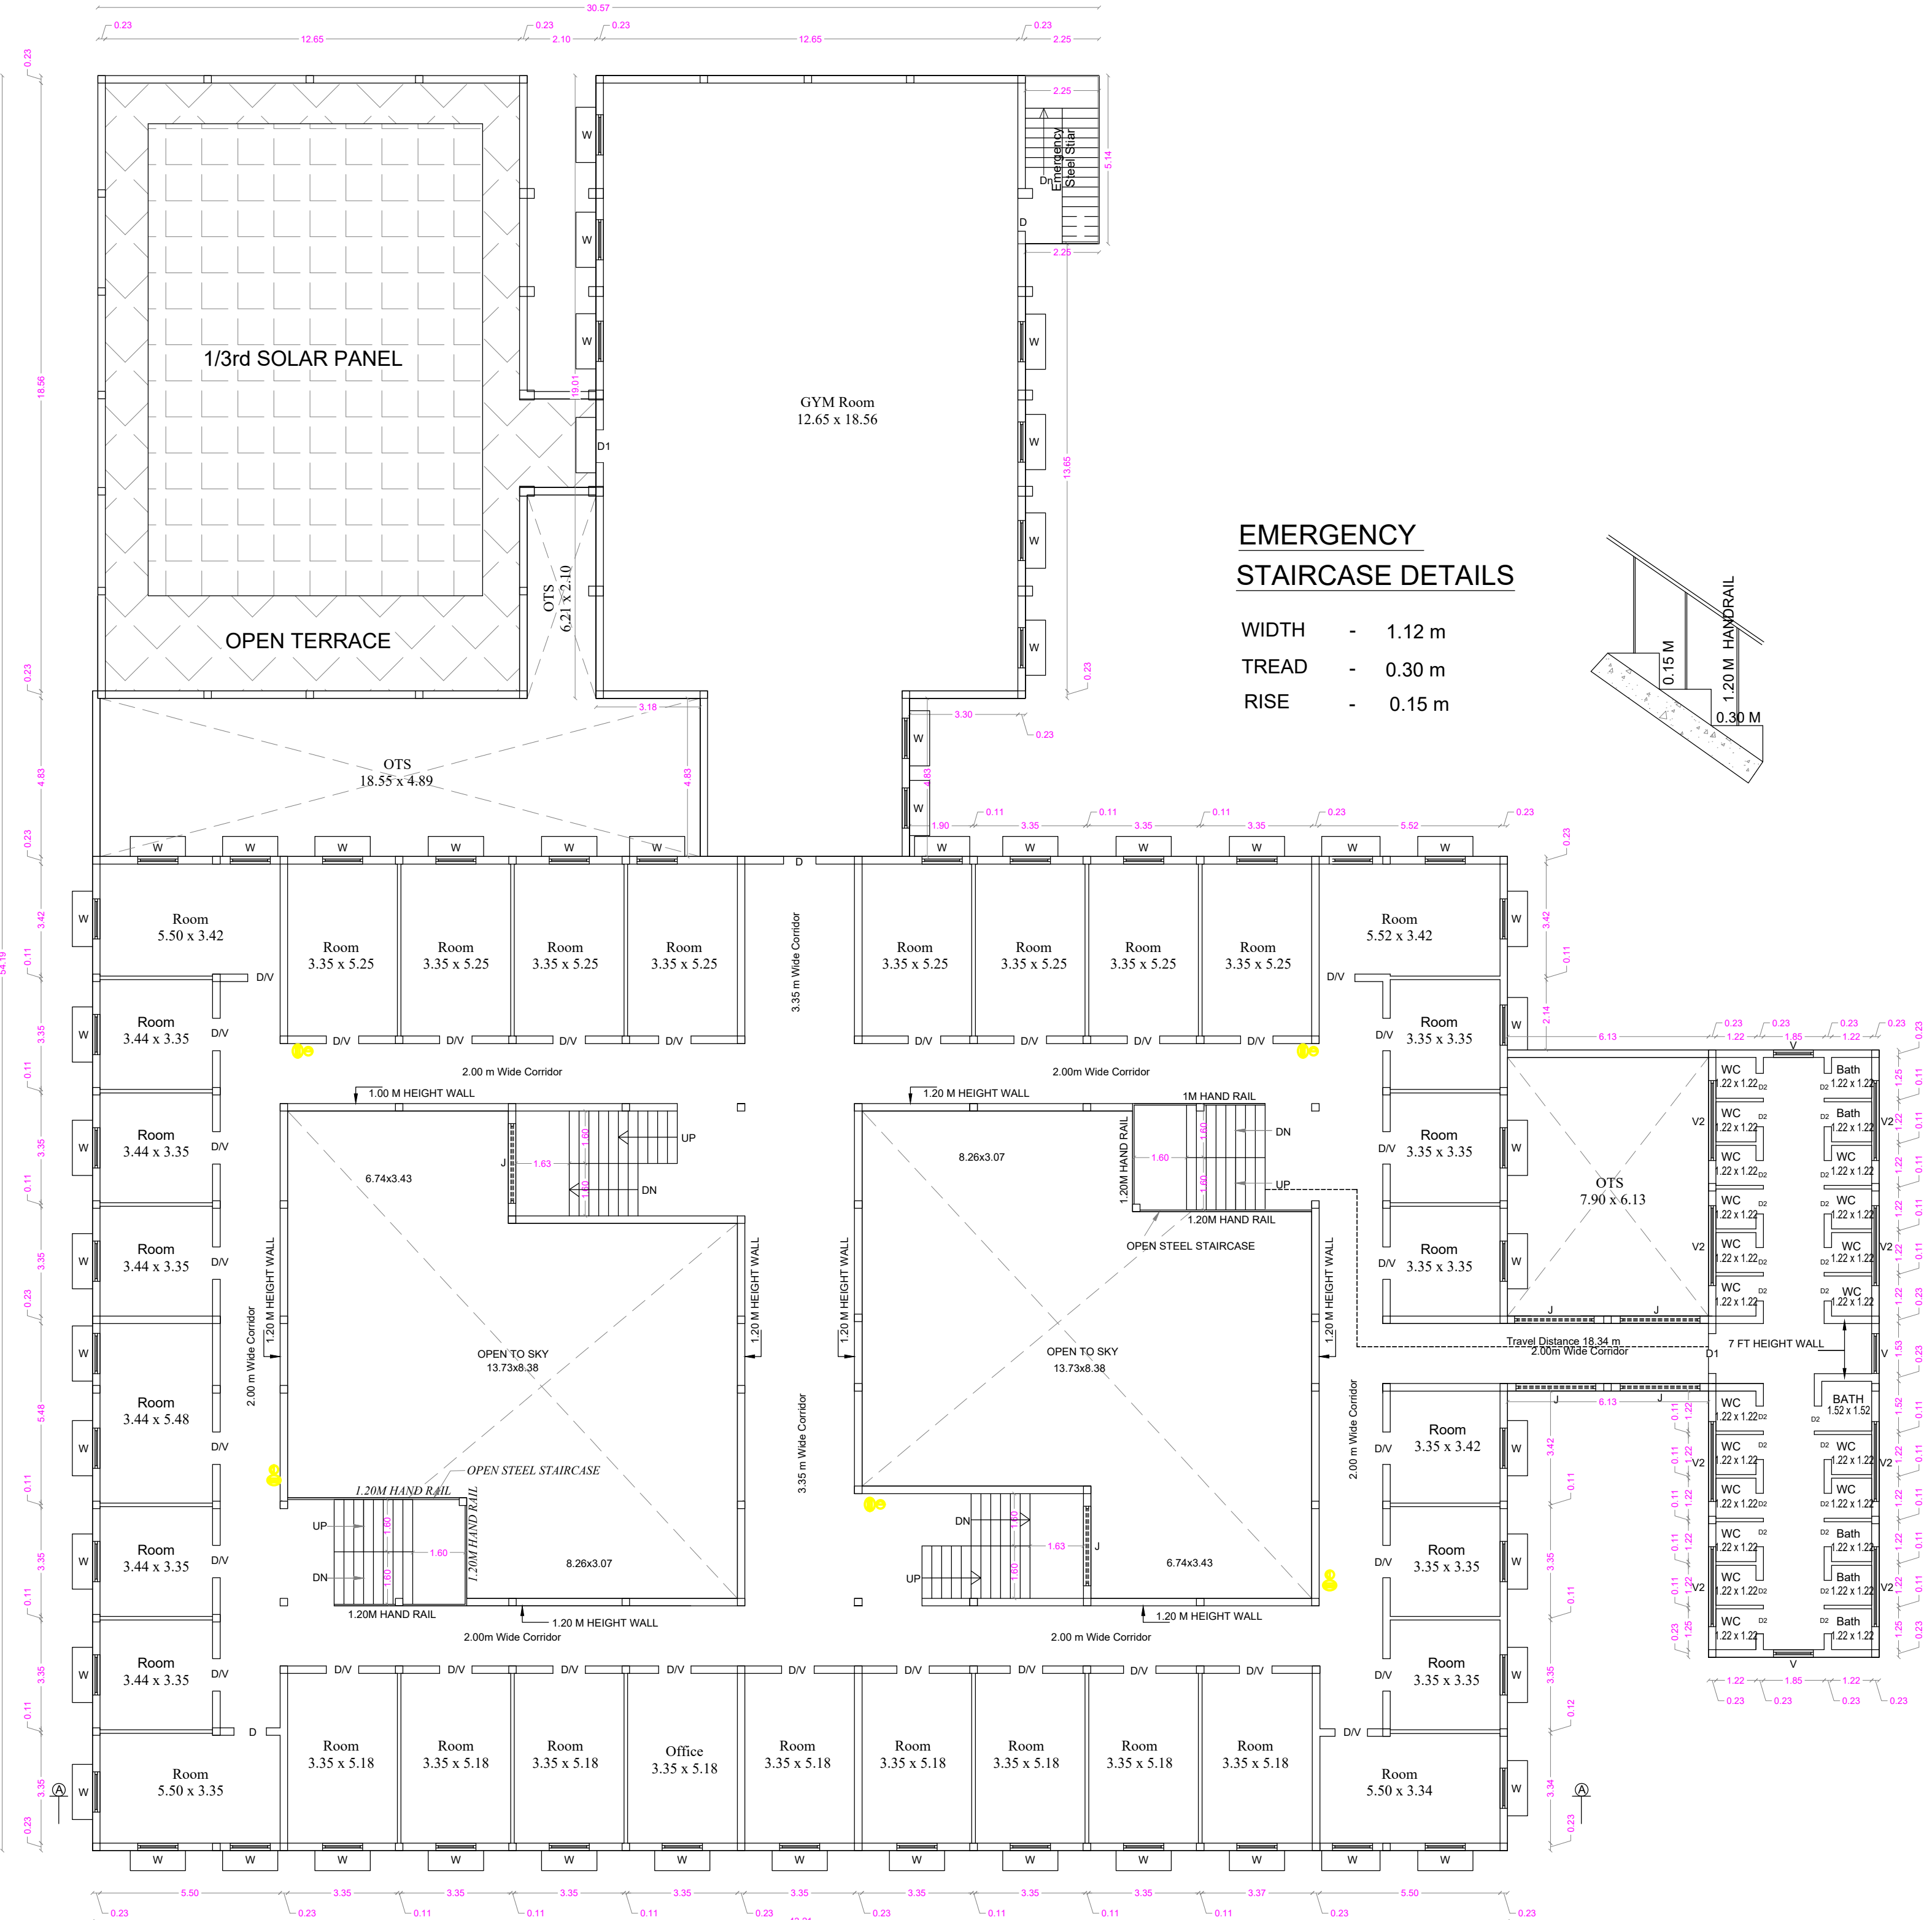

FIRST FLOOR PLAN

VILLAGE, COIMBATORE CORPORATION.

AREA DETAILS

FLOOR NAME	EXG.ALREADY APP. AREA		BUILDING TO BE APP. AREA		TOTAL AREA	
	F.S.I.	Non. F.S.I.	F.S.I.	Non. F.S.I.	F.S.I.	Non. F.S.I.
GROUND FLOOR	1631.66	----	8.76	----	1640.42	----
FIRST FLOOR	1088.86	----	305.39	----	1394.25	----
SECOND FLOOR	1088.86	----	----	----	1088.86	----
THIRD FLOOR	1088.86	----	----	----	1088.86	----
TERRACE FLOOR	----	46.40	----	----	----	46.40
TOTAL AREA	4898.24	46.40	314.15	----	5212.39	46.40

HEIGHT OF THE BUILDING	11.46 m
------------------------	---------

SCHEDULE OF JOINERY		METRE
SD	SLIDING DOOR	0.91 x 2.10
D1	DOOR	1.20 x 2.10
D2	DOOR	0.76 x 2.10
D3	DOOR	1.80 x 2.10
DIV	DOOR \ VENTILATOR	0.99 x 2.10
O	OPEN	1.83 x 2.10
W	WINDOW	1.23 x 1.35
WV	WINDOW \ VENTILATOR	1.23 x 1.35
V	VENTILATOR	2.44 x 0.60
V2	VENTILATOR	1.22 x 0.60
J	JOLLY	2.43 x 1.52

Dr.A.Sudhahar B.E (Civil), M.E (Struct), Ph.D,
Registered Structural Engineer Grade - I
Coimbatore LPA / SE / GR - I / 19/03/009
#57, Krishnasamy Mudhaliyar Street,
R.S.Puram, Coimbatore - 641 002.

STRUCTURAL ENGINEER

For S.N.R. Sons Charitable Trust

(C. V. RAMKUMAR)
Chief Executive

APPLICANT


C. NATARAJAN, B.E.,
Consulting Engineer
NAVEEN ASSOCIATES
364, Second St., Extension
Gandhipuram, Coimbatore - 641 012.
COIMBATORE LPA / RE /
GR-1/ 19/ 03/ 002



LBS/ REGISTERED ENGINEER

STAIRCASE DETAILS

WIDTH - 1.60 m

TREAD - 0.25 m

RISE - 0.175 m

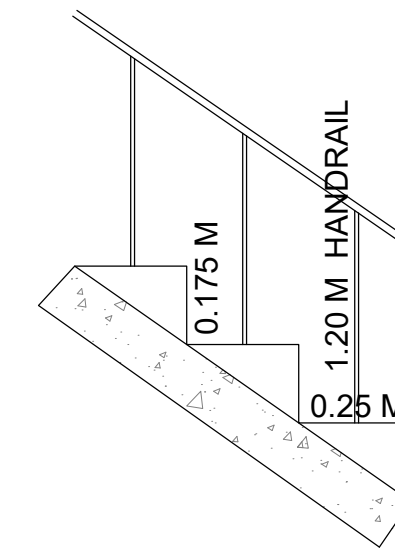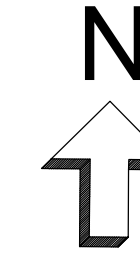

SECOND FLOOR PLAN

For M/s. S.N.R SONS CHARITABLE TRUST, COIMBATORE

AREA DETAILS SCALE 1: 100

FLOOR NAME	EXG.ALREADY APP. AREA		BUILDING TO BE APP. AREA		TOTAL AREA	
	F.S.I.	Non. F.S.I.	F.S.I.	Non. F.S.I.	F.S.I.	Non. F.S.I.
GROUND FLOOR	1631.66	----	8.76	----	1640.42	----
FIRST FLOOR	1088.86	----	305.39	----	1394.25	----
SECOND FLOOR	1088.86	----	----	----	1088.86	----
THIRD FLOOR	1088.86	----	----	----	1088.86	----
TERRACE FLOOR	----	46.40	----	----	----	46.40
TOTAL AREA	4898.24	46.40	314.15	----	5212.39	46.40

TOTAL F.S. I. AREA	5212.39 Sqm
--------------------	-------------

HEIGHT OF THE BUILDING	11.46 m
------------------------	---------

SCHEDULE OF JOINERY

SD	SLIDING DOOR	0.91 x 2.10
D1	DOOR	1.20 x 2.10
D2	DOOR	0.76 x 2.10
D3	DOOR	1.80 x 2.10
DIV	DOOR \ VENTILATOR	0.99 x 2.10
O	OPEN	1.83 x 2.10
W	WINDOW	1.23 x 1.35
WIV	WINDOW \ VENTILATOR	1.23 x 1.35
V	VENTILATOR	2.44 x 0.60
V2	VENTILATOR	1.22 x 0.60
J	JOLLY	2.43 x 1.52

Dr.A.Sudhahar B.E (Civil), M.E (Struct), Ph.D,
Registered Structural Engineer Grade - I
Coimbatore LPA / SE / GR - I / 19/03/009
#57,Krishnasamy Mudhaliyar Street,
R.S.Puram, Coimbatore - 641 002.

STRUCTURAL ENGINEER

For S.N.R. Sons Charitable Trust


(C. V. RAMKUMAR)
Chief Executive

APPLICANT

C. NATARAJAN, B.E.,
Consulting Engineer
NAVEEN ASSOCIATES
364, Second St., Extension
Gandhipuram, Coimbatore - 641 012.
COIMBATORE LPA / RE /
GR-I / 19 / 03 / 002



LBS/ REGISTERED ENGINEER

ONLINE APPLICATION No:
SWP/BPA/031879/2023

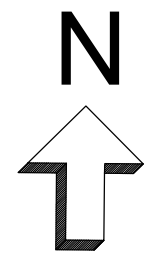

STAIRCASE DETAILS

WIDTH - 1.60 m
TREAD - 0.25 m
RISE - 0.175 m

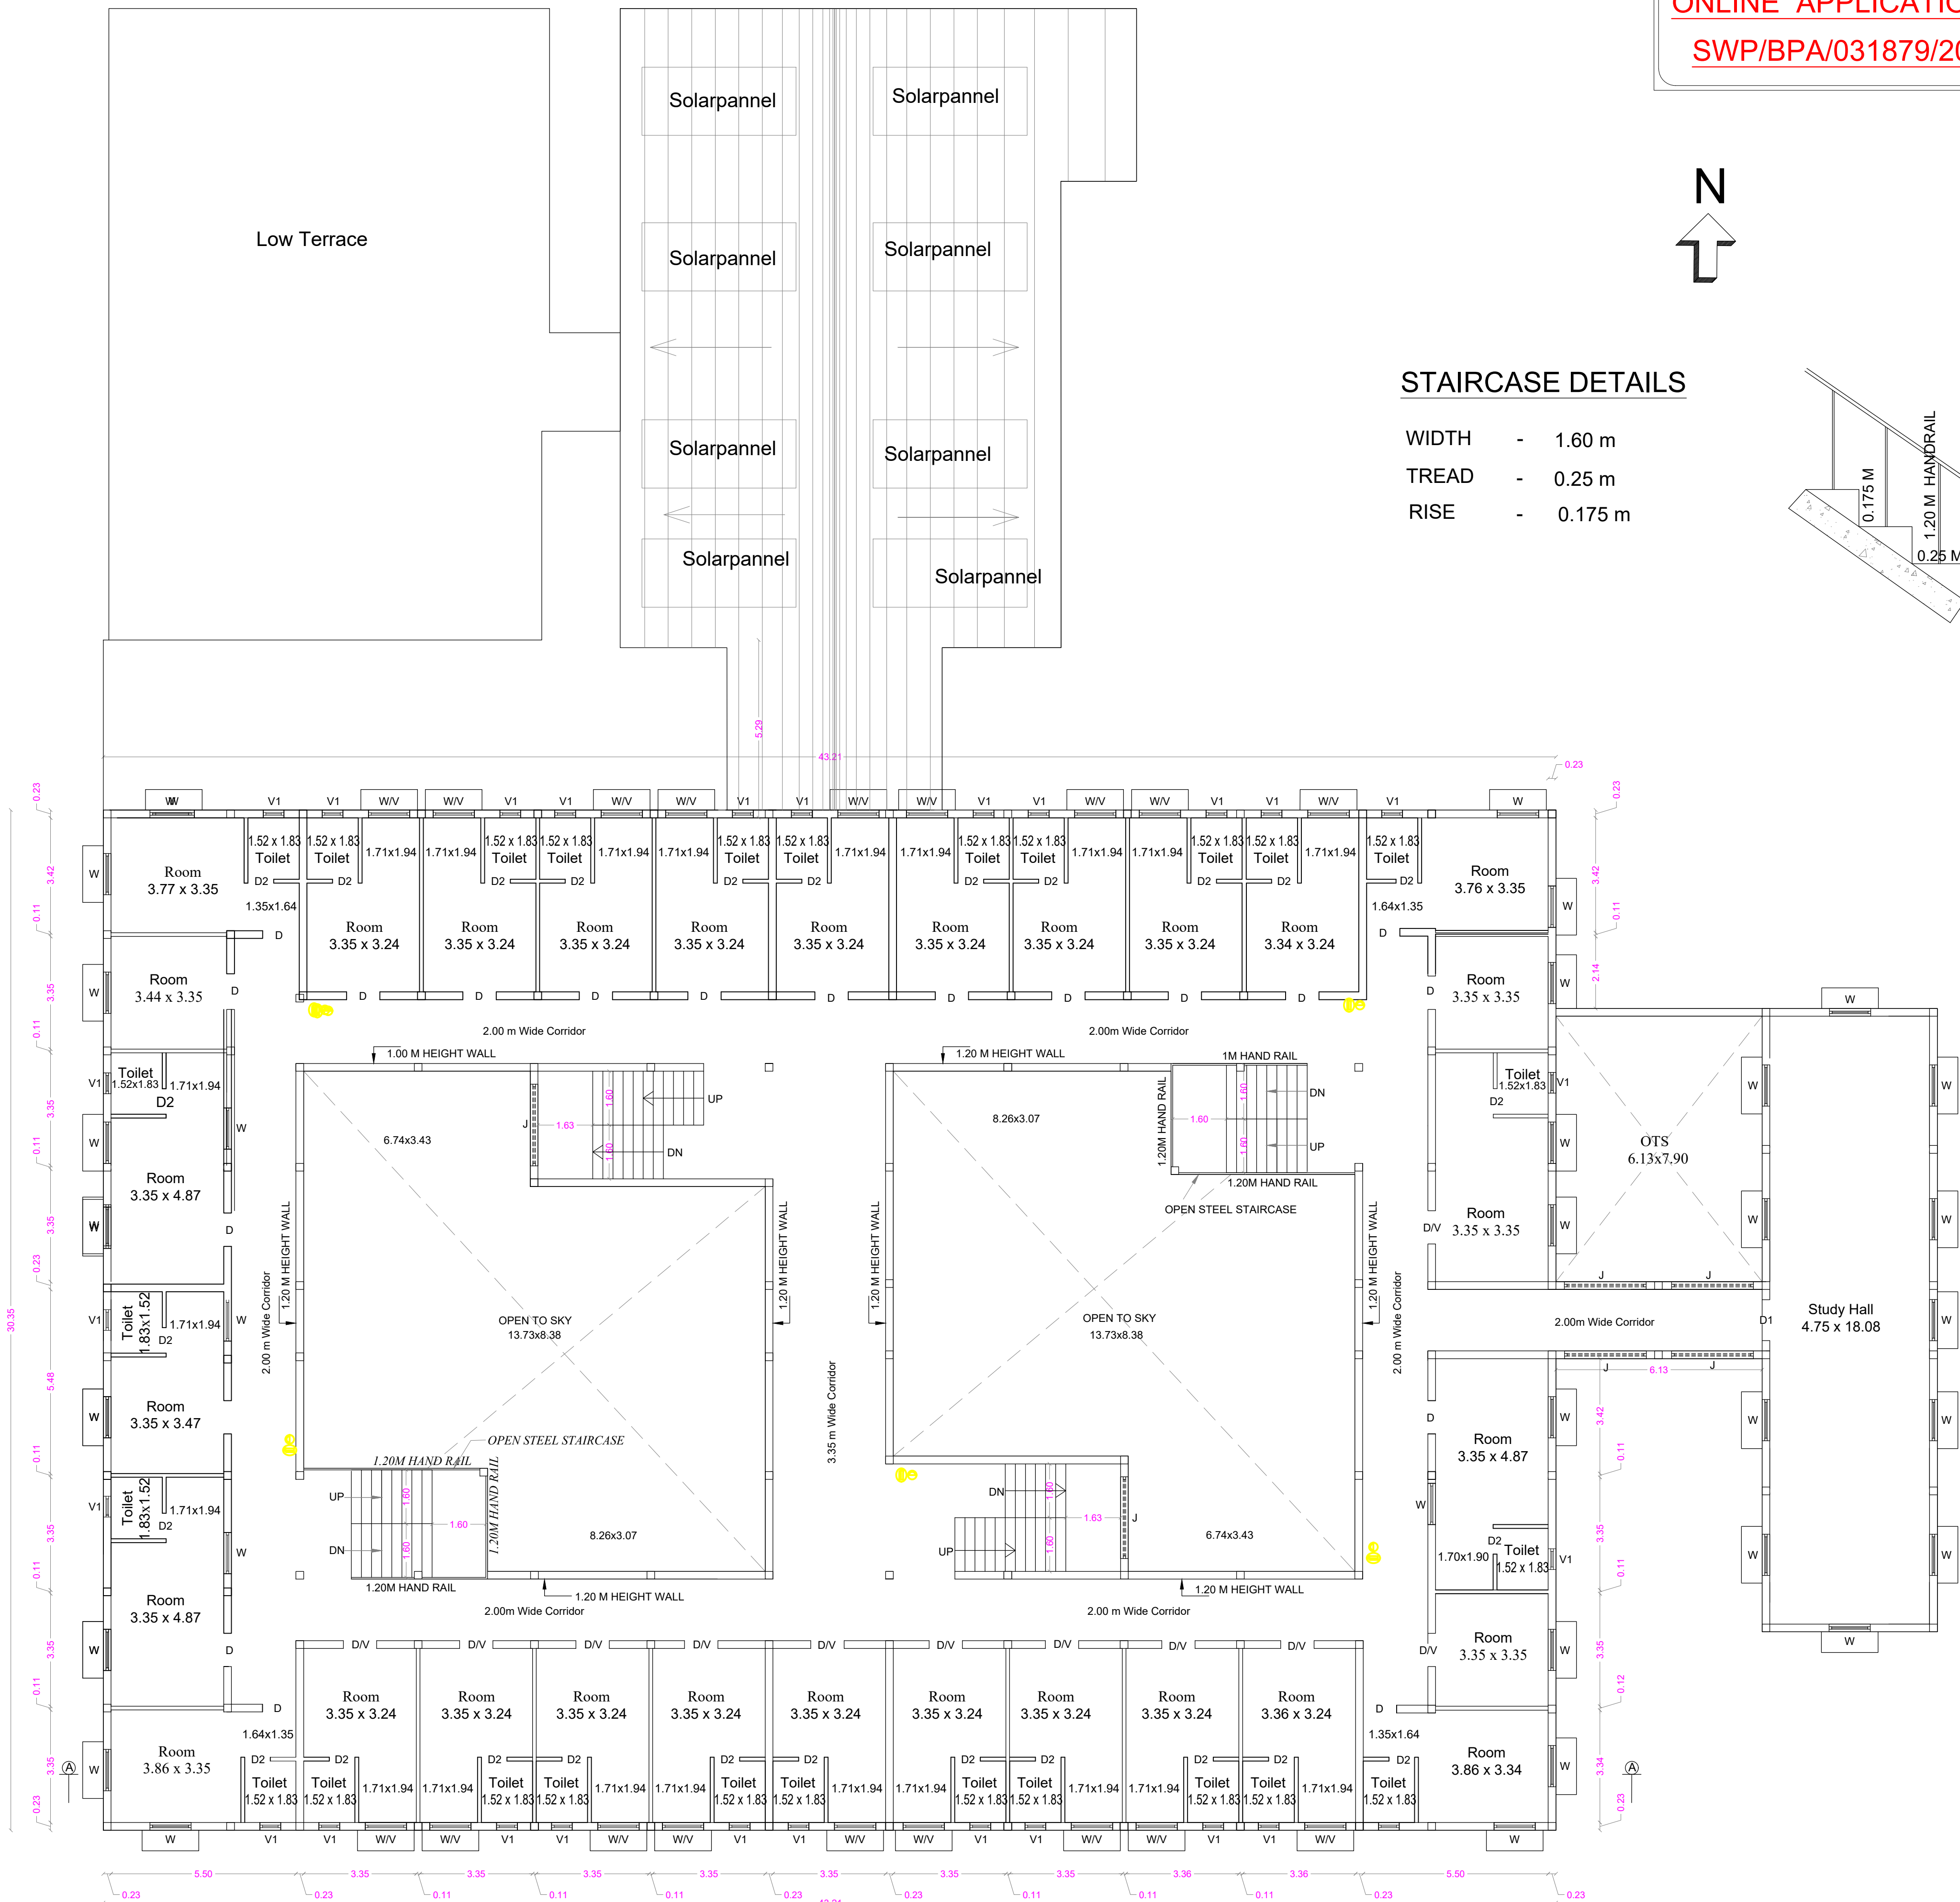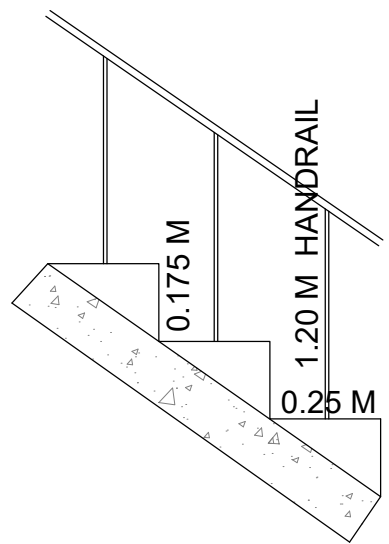


THIRD FLOOR PLAN

COIMBATORE CORPORATION. SCALE 1: 100
For M/s. S.N.R SONS CHARITABLE TRUST, COIMBATORE

EMERGENCY



STAIRCASE DETAILS

WIDTH - 1.12 m
TREAD - 0.30 m
RISE - 0.15 m

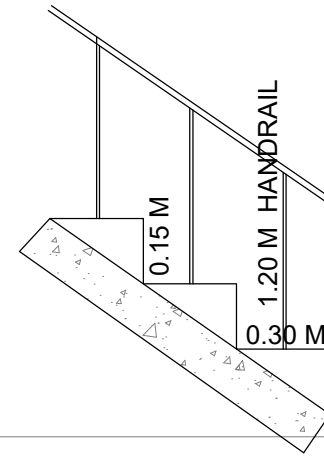

STAIRCASE DETAILS

WIDTH - 1.60 m
TREAD - 0.25 m
RISE - 0.175 m

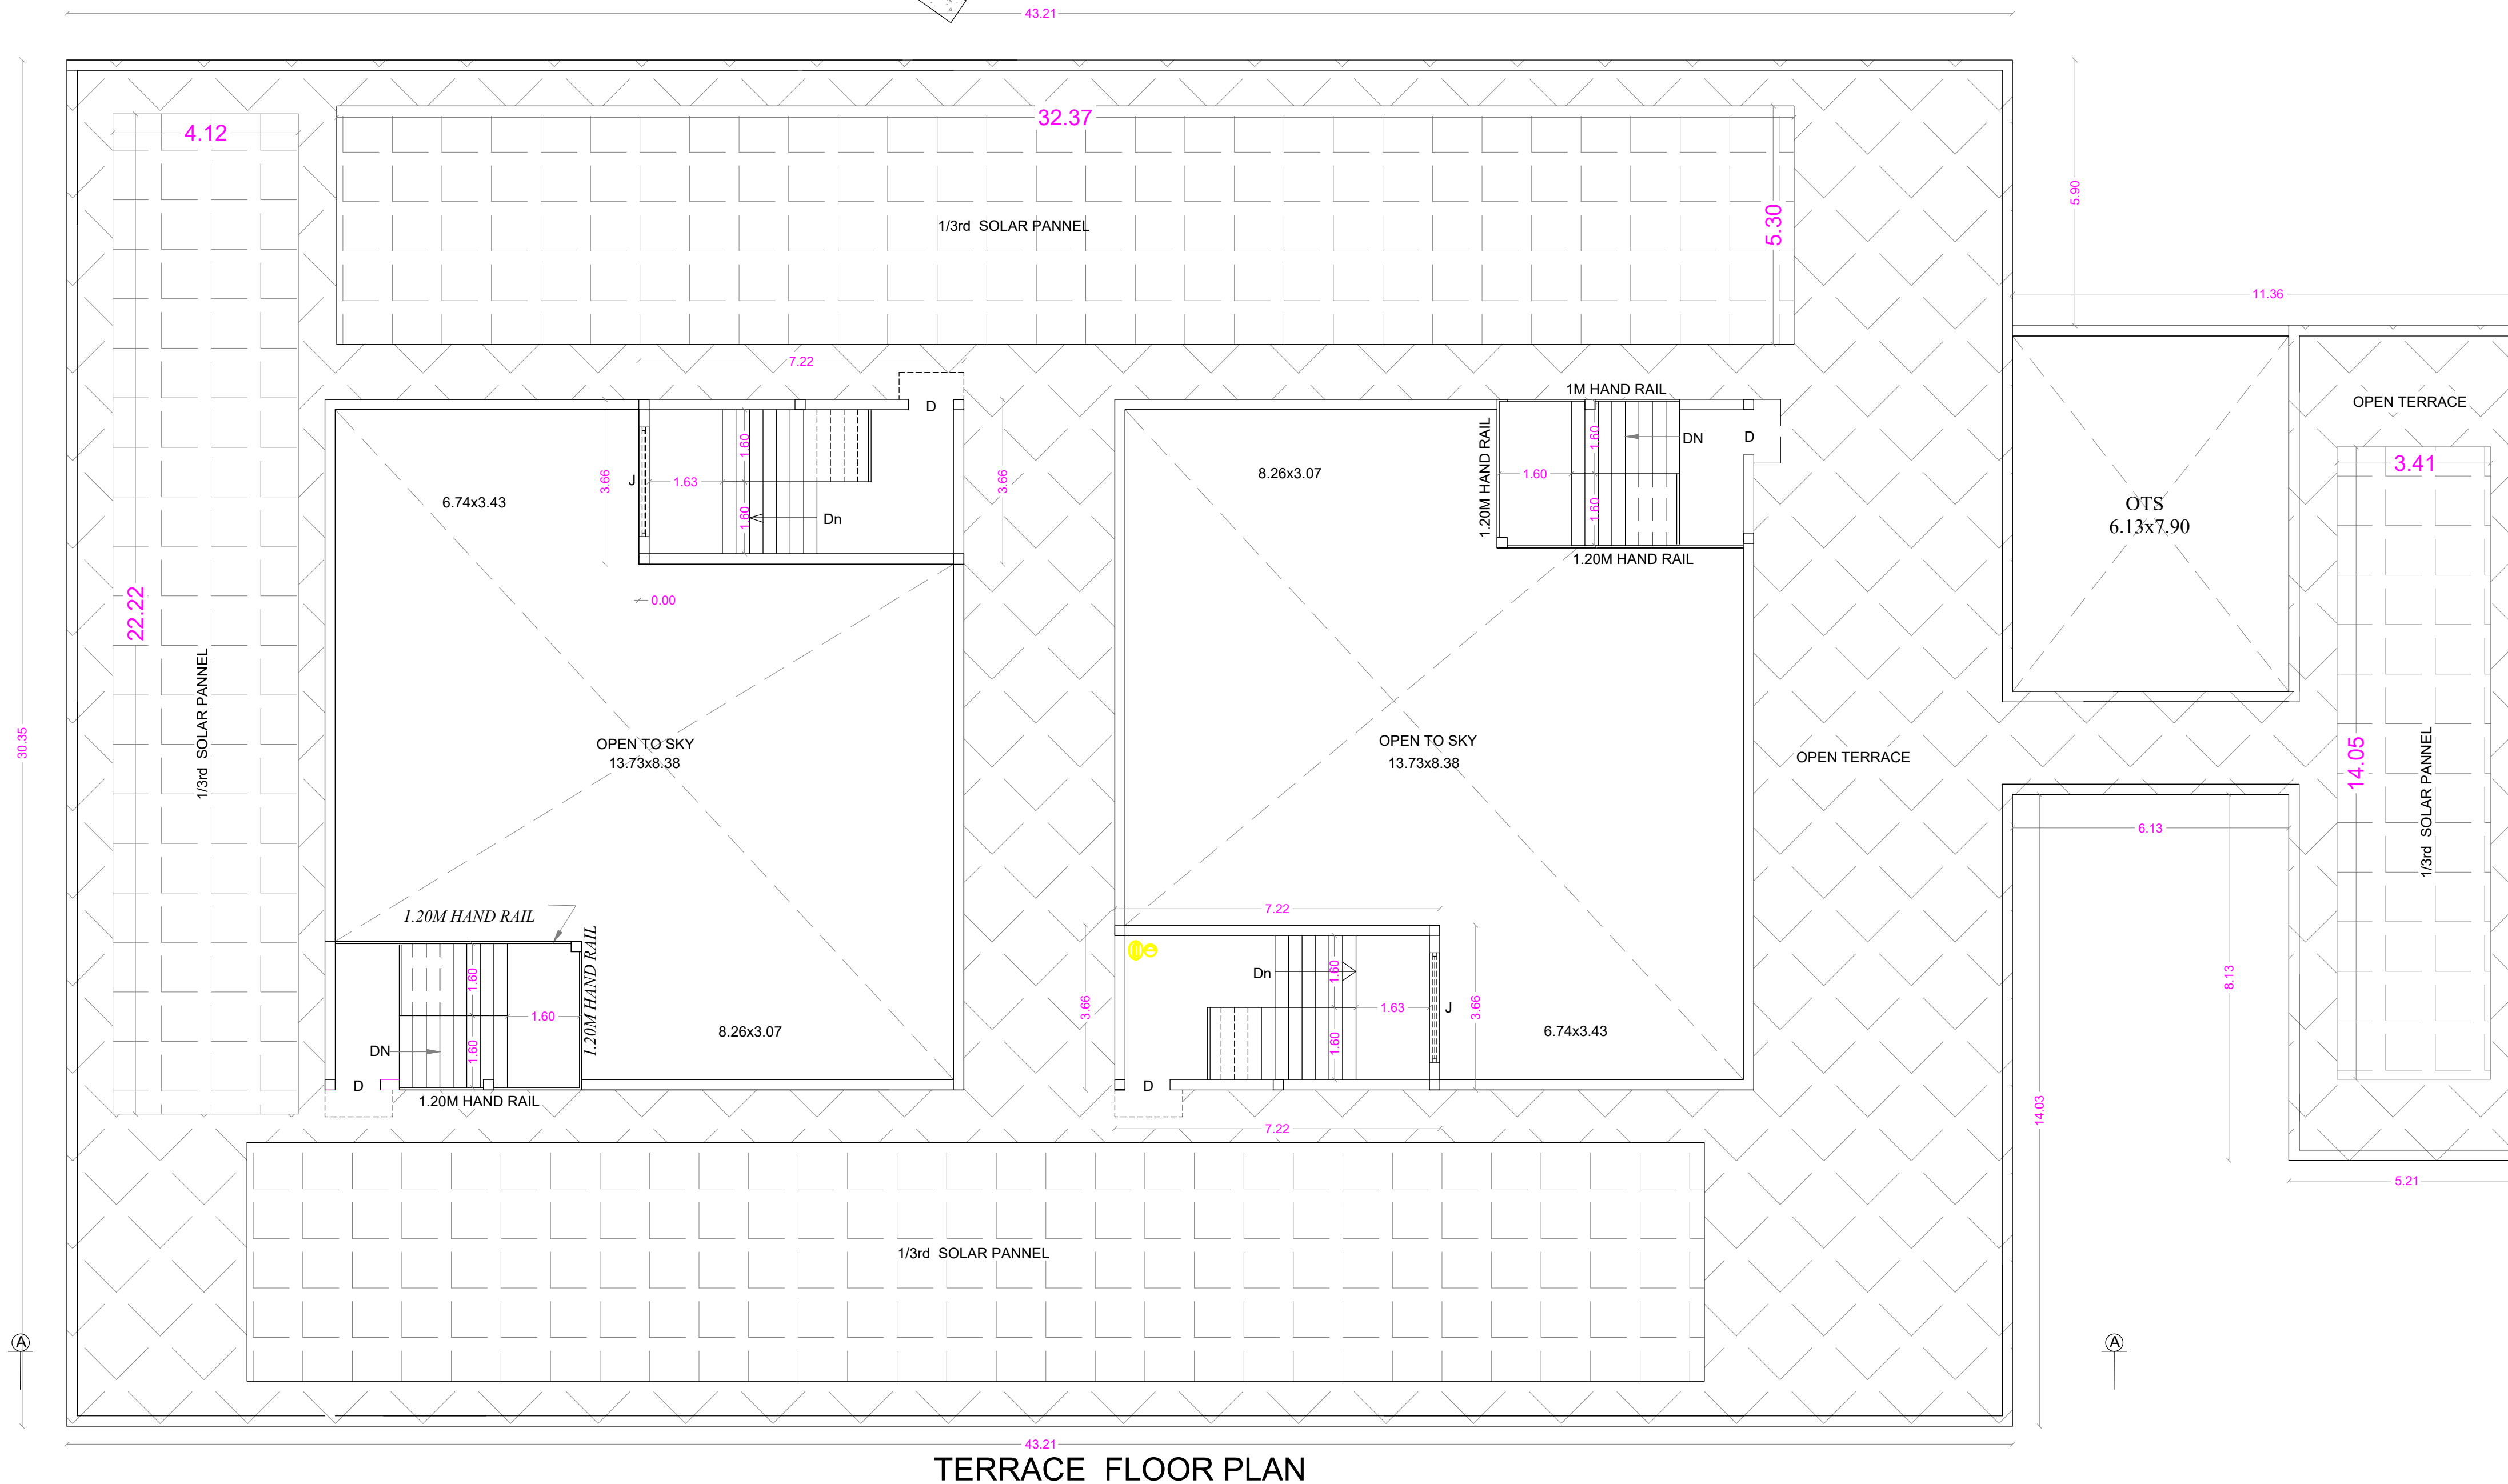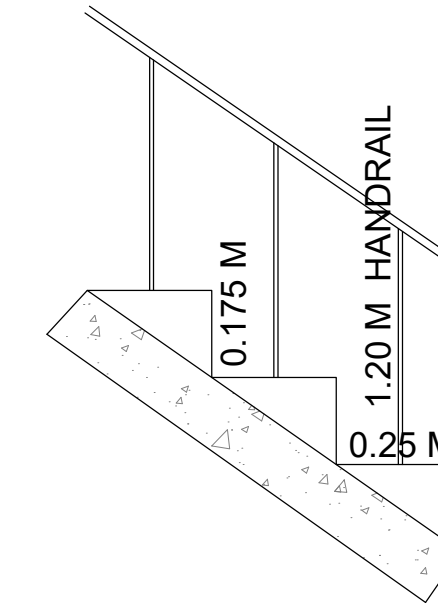

BLOCK - 32 - DENTAL COLLEGE LADIES HOSTEL

FLOOR NAME	EXG.ALREADY APP. AREA		BUILDING TO BE APP. AREA		TOTAL AREA	
	F.S.I.	Non. F.S.I.	F.S.I.	Non. F.S.I.	F.S.I.	Non. F.S.I.
GROUND FLOOR	1631.66	----	8.76	----	1640.42	----
FIRST FLOOR	1088.86	----	305.39	----	1394.25	----
SECOND FLOOR	1088.86	----	----	----	1088.86	----
THIRD FLOOR	1088.86	----	----	----	1088.86	----
TERRACE FLOOR	----	46.40	----	----	----	46.40
TOTAL AREA	4898.24	46.40	314.15	----	5212.39	46.40

HEIGHT OF THE BUILDING	11.46 m
------------------------	---------

METRE

SD	SLIDING DOOR	0.91 x 2.10
D1	DOOR	1.20 x 2.10
D2	DOOR	0.76 x 2.10
D3	DOOR	1.80 x 2.10
DIV	DOOR \ VENTILATOR	0.99 x 2.10
O	OPEN	1.83 x 2.10
W	WINDOW	1.23 x 1.35
WV	WINDOW \ VENTILATOR	1.23 x 1.35
V	VENTILATOR	2.44 x 0.60
V2	VENTILATOR	1.22 x 0.60
J	JOLLY	2.43 x 1.52


STRUCTURAL ENGINEER

APPLICANT


LBS/ REGISTERED ENGINEER

PLAN SHOWING THE EXISTING BUILDING IN T.S.No : 3,4,6 Pt, BLOCK No : 1 & T.S. No : 110 pt, BLOCK No : 2, WARD No : AA [27], OF SOWRIPALAYAM VILLAGE, COIMBATORE SOUTH TALUK, T.S. No : 10/12, BLOCK No: 1, WARD No : AA [27], OF KRISHNARAYAPURAM VILLAGE,


COIMBATORE CORPORATION. SCALE 1: 100
For M/s. S.N.R SONS CHARITABLE TRUST, COIMBATORE

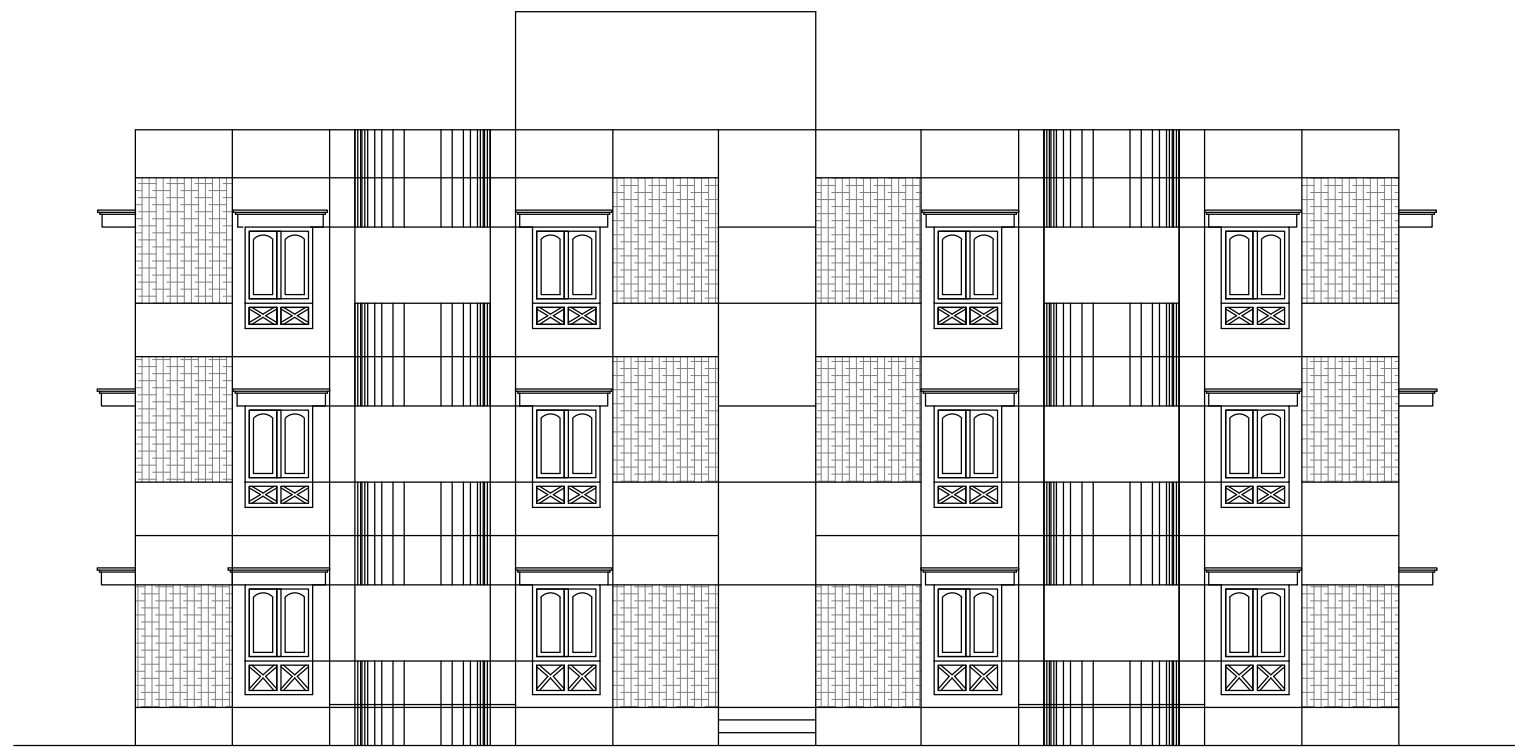

ELEVATION

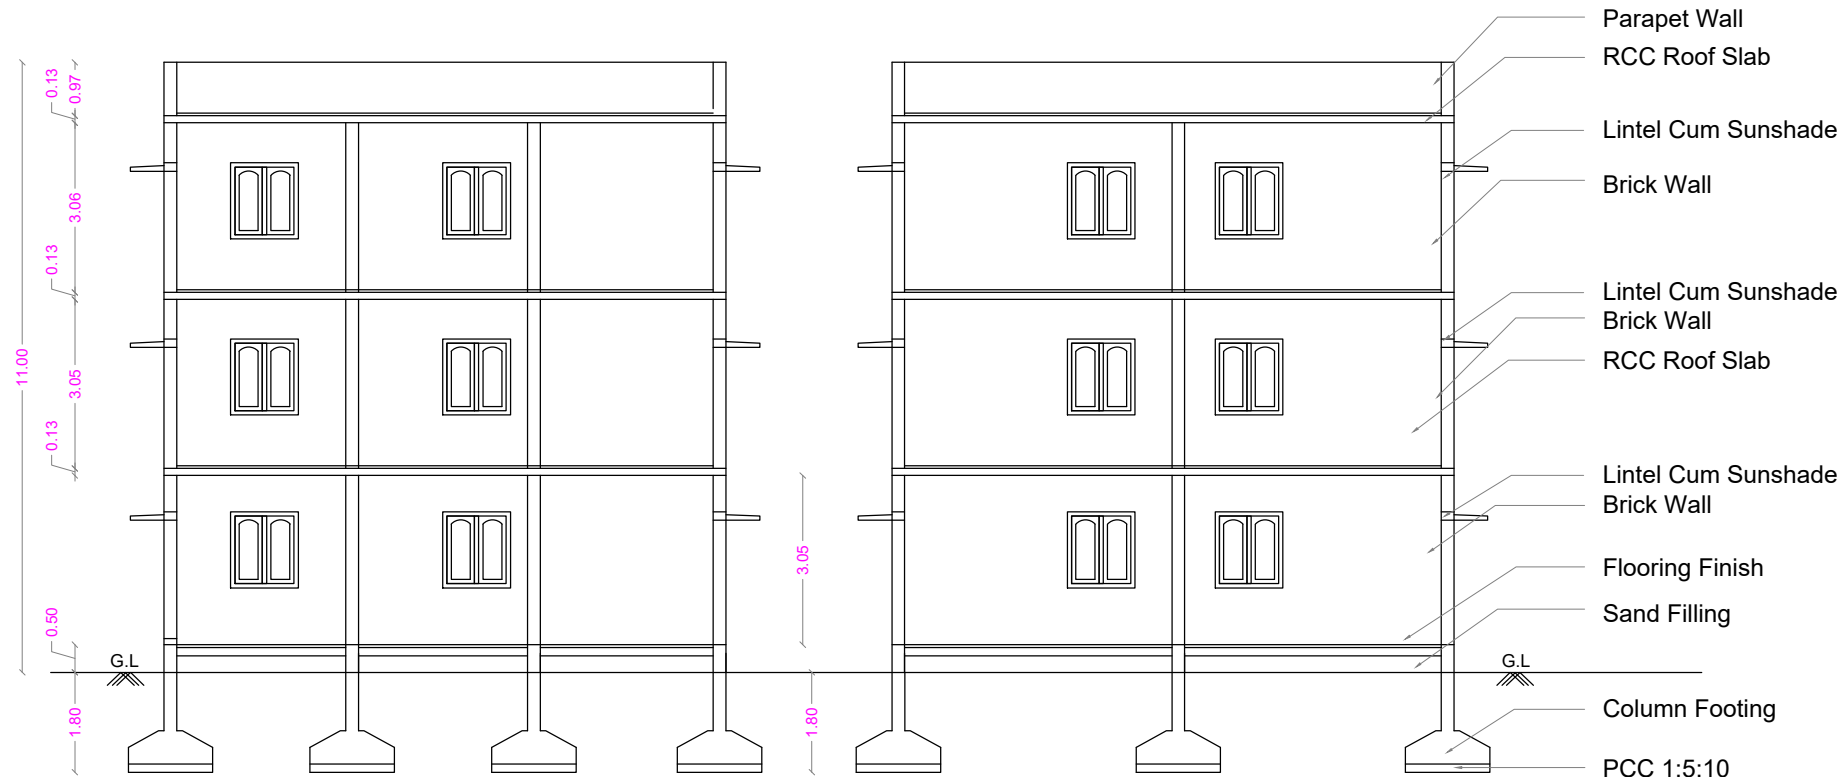





SECTION ON A A

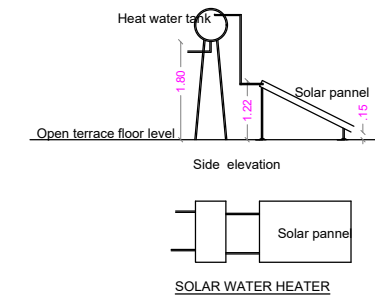


STAIRCASE DETAILS

WIDTH - 0.91 m
TREAD - 0.25 m
RISE - 0.175 m


EARTHQUAKE SAFE DESIGN DETAILS

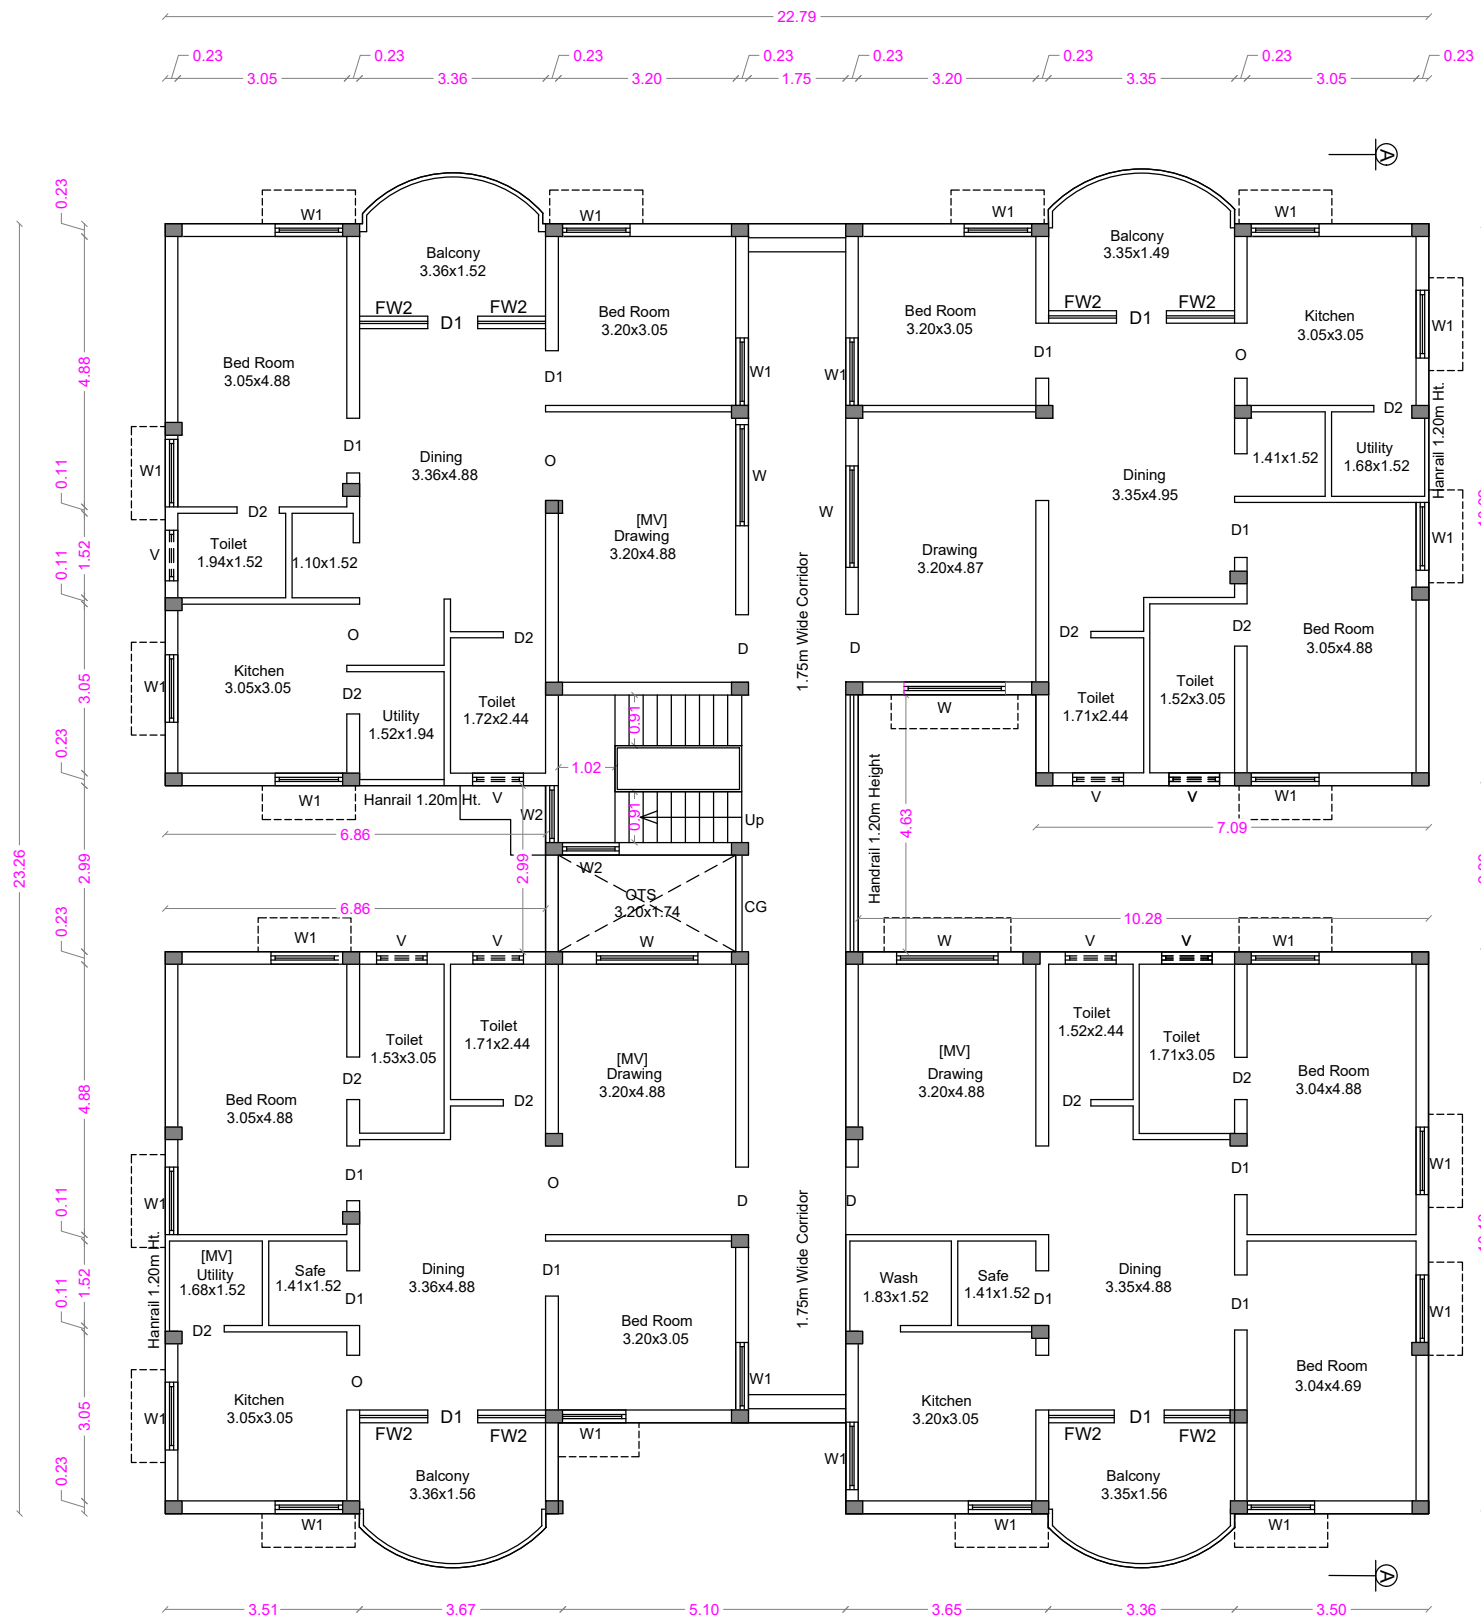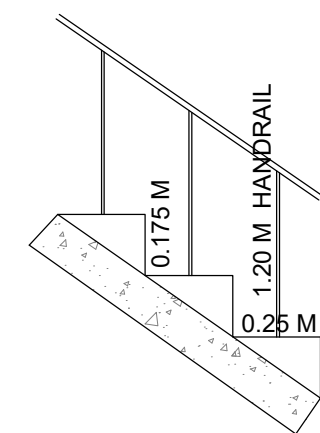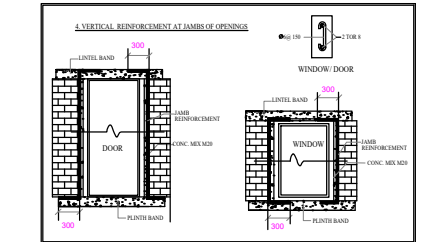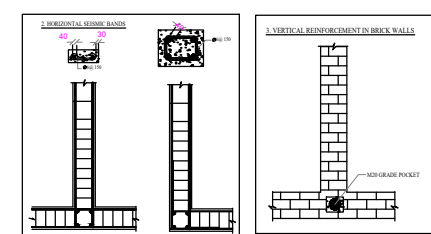

GROUND FLOOR PLAN

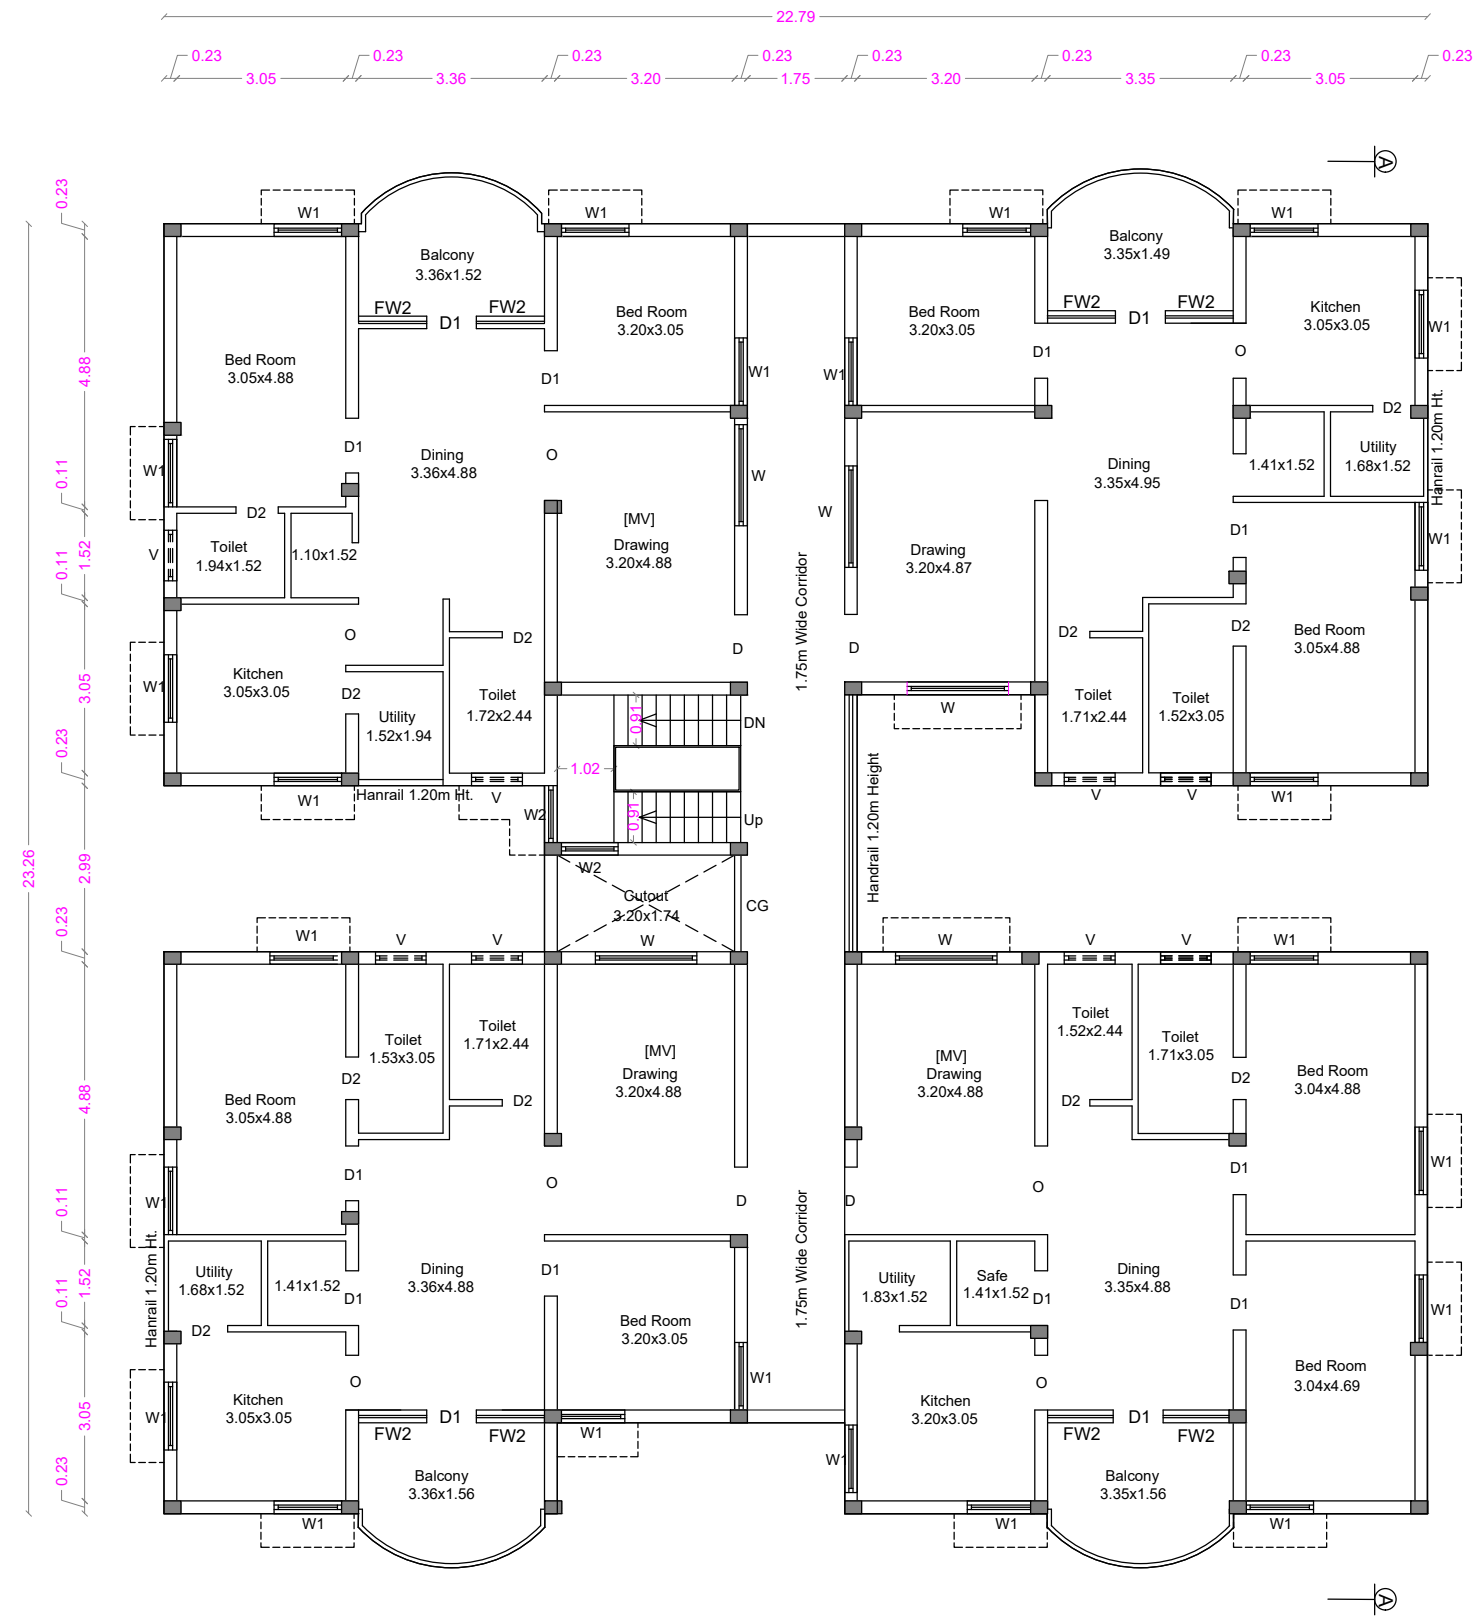

TYPICAL FLOOR PLAN
[FIRST & SECOND]

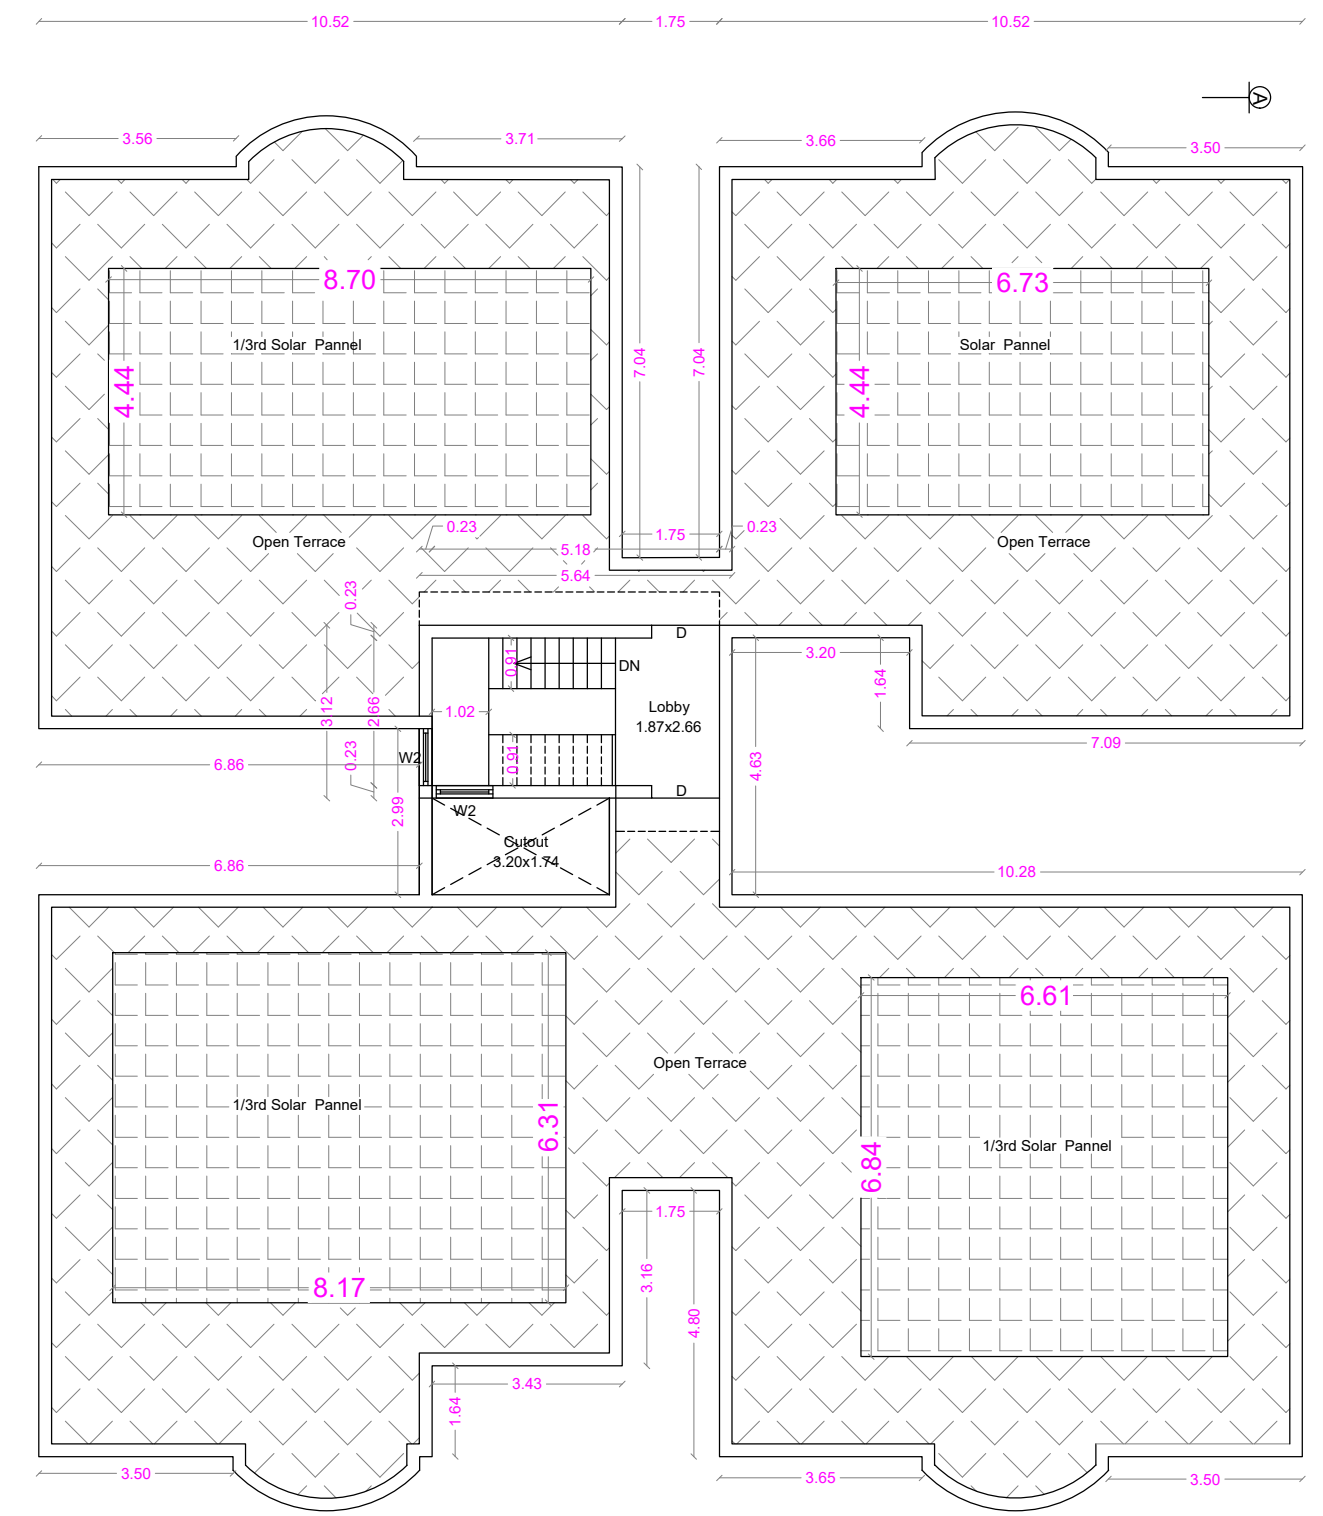

TERRACE FLOOR PLAN

ONLINE APPLICATION No:
SWP/BPA/031879/2023

SHEET No : 20

BLOCK - 33 - STAFF QUARTERS

AREA DETAILS

FLOOR NAME	EXG.ALREADY APP. AREA		BUILDING TO BE APP. AREA		TOTAL AREA	
	F.S.I.	Non F.S.I.	F.S.I.	Non F.S.I.	F.S.I.	Non F.S.I.
GROUND FLOOR	373.26	----	96.00	----	469.26	----
FIRST FLOOR	373.26	----	96.00	----	469.26	----
SECOND FLOOR	373.26	----	96.00	----	469.26	----
TERRACE FLOOR	----	11.19	----	6.41	----	17.60
TOTAL AREA	1119.78	11.19	288.00	6.41	1407.78	17.60

TOTAL F.S.I. AREA 1407.78 Sqm

HEIGHT OF THE BUILDING 11.00 m

SCHEDULE OF JOINERY

		METRE
D	DOOR	1.22 x 2.10
D1	DOOR	0.99 x 2.10
D2	DOOR	0.76 x 2.10
W	WINDOW	1.83 x 1.35
W1	WINDOW	1.22 x 1.35
W2	WINDOW	1.02 x 1.35
FW2	FRENCH WINDOW	1.23 x 2.10
V	VENTILATOR	0.91 x 0.60

[Signature]
Dr.A.Sudhakar B.E.(Civil),M.E.(Struct), Ph.D,
Registered Structural Engineer Grade - I
Coimbatore LPA / SE / GR - I / 19/03/009
#57,Krishnasamy Mudhaliyar Street,
R.S.Puram, Coimbatore - 641 002.

STRUCTURAL ENGINEER

For S.N.R. Sons Charitable Trust

[Signature]
(C.V. RAMKUMAR)
Chief Executive

APPLICANT

[Signature]
C. NATARAJAN, B.E.,
Consulting Engineer
NAVEEN ASSOCIATES
364, Second St., Extension
Gandhipuram, Coimbatore - 641 012.
COIMBATORE LPA / RE /
GR-I / 19 / 03 / 002

LBS/ REGISTERED ENGINEER

PLAN SHOWING THE EXISTING BUILDING IN T.S. No : 3,4,6 Pt, BLOCK No : 1 & T.S. No : 110 pt, BLOCK No : 2, WARD No : AA [27], OF SOWRIPALAYAM VILLAGE, COIMBATORE SOUTH TALUK, T.S. No : 10/12, BLOCK No: 1, WARD No : AA [27], OF KRISHNARAYAPURAM VILLAGE, COIMBATORE CORPORATION. SCALE 1: 100
For M/s. S.N.R SONS CHARITABLE TRUST, COIMBATORE

ONLINE APPLICATION No:
SWP/BPA/031879/2023

SHEET No : 21

BLOCK - 34 - GIRLS HOSTEL

AREA DETAILS

34. GIRLS HOSTEL	F.S.I. Sqm	Non F.S.I. Sqm	TOTAL Sqm
GROUND FLOOR	1015.05	----	1015.05
FIRST FLOOR	929.83	----	929.83
SECOND FLOOR	929.83	----	929.83
THIRD FLOOR	929.83	----	929.83
FOURTH FLOOR	929.83	----	929.83
TERRACE FLOOR	----	137.99	137.99
TOTAL	4734.37	137.99	4872.36

TOTAL F.S.I. AREA 4734.37 Sqm


HEIGHT OF THE BUILDING 17.90 m

SCHEDULE OF JOINERY


METRE		
ED	ENTRANCE DOOR	2.50 x 2.10
DD	DOOR	1.20 x 2.10
SD	DOOR	1.80 x 2.10
D	DOOR	1.07 x 2.10
D2	DOOR	0.84 x 2.10
W	WINDOW	1.88 x 1.50
W1	WINDOW	1.22 x 1.50
SW	STAIR WINDOW	1.88 x 1.80
V	VENTILATOR	2.44 x 0.60
V1	VENTILATOR	1.20 x 0.60
V2	VENTILATOR	0.91 x 0.76
V3	VENTILATOR	1.88 x 0.60
MV	MECHANICAL VENTILATION	

STAIRCASE DETAILS


WIDTH - 1.83 & 1.50 m
TREAD - 0.30 m
RISE - 0.15 m

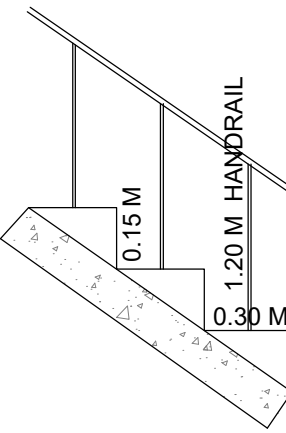

SOUTH SIDE ELEVATION

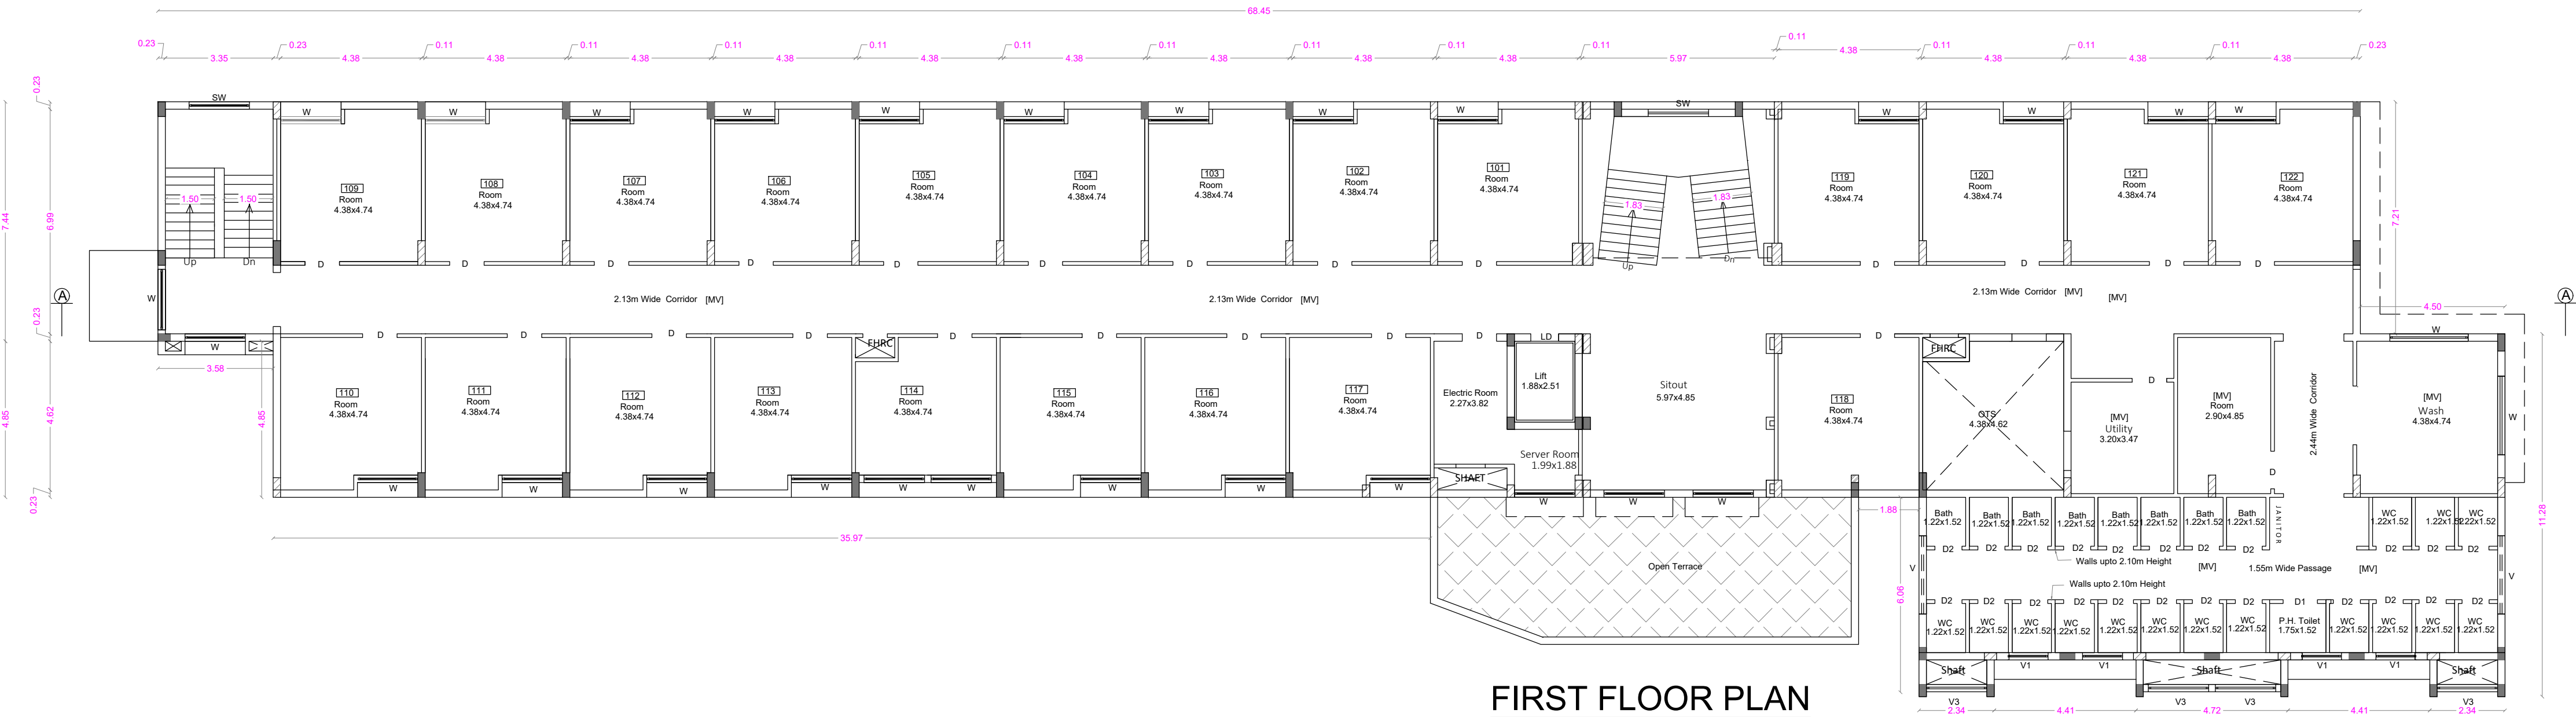

FIRST FLOOR PLAN

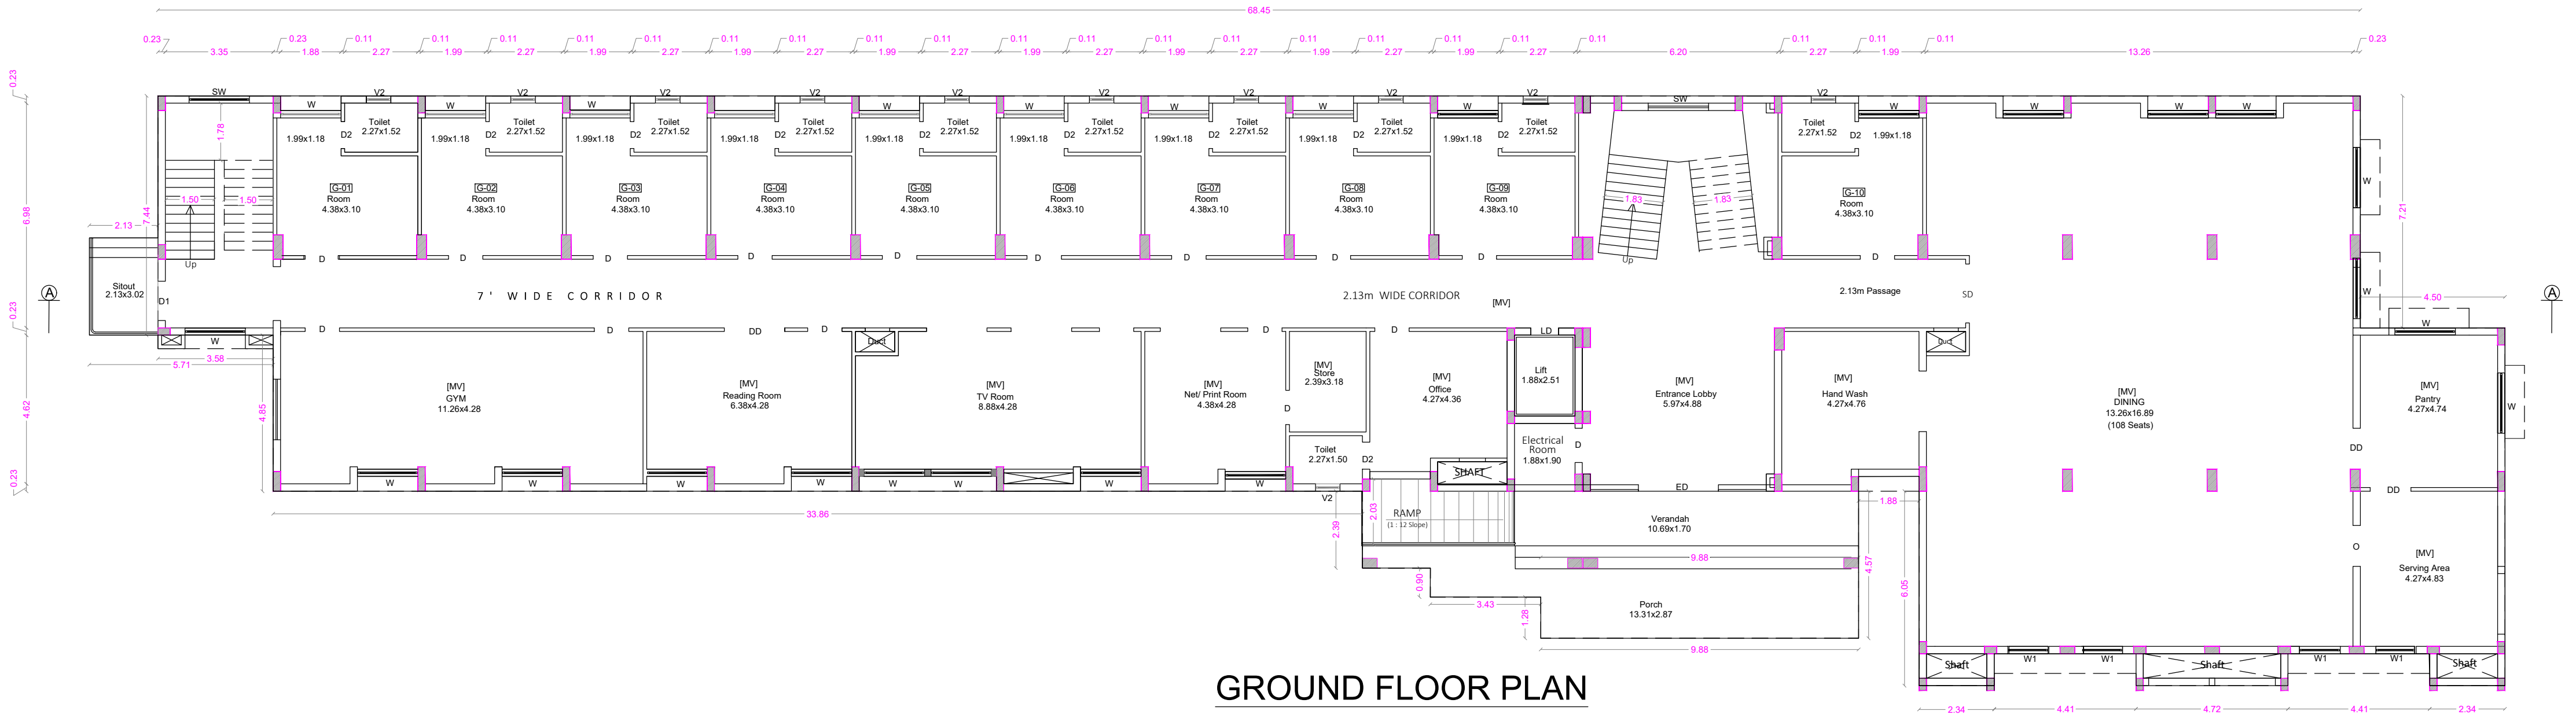

GROUND FLOOR PLAN

*Dr.A.Sudhakar B.E (Civl), M.E (Struct), Ph.D,
Registered Structural Engineer Grade - I
Coimbatore LPA / SE / GR - I / 19/03/009
#57, Krishnasamy Mudhaliyar Street,
R.S.Puram, Coimbatore - 641 002.*

STRUCTURAL ENGINEER


For S.N.R. Sons Charitable Trust
(C.V. RAMKUMAR)
Chief Executive

APPLICANT

*C. NATARAJAN, B.E.,
Consulting Engineer
NAVEEN ASSOCIATES
354, Second St., Extension
Gandhipuram, Coimbatore - 641 012.
COIMBATORE LPA / RE /
GR-I / 19 / 03 / 002*

LBS/ REGISTERED ENGINEER

N
↑

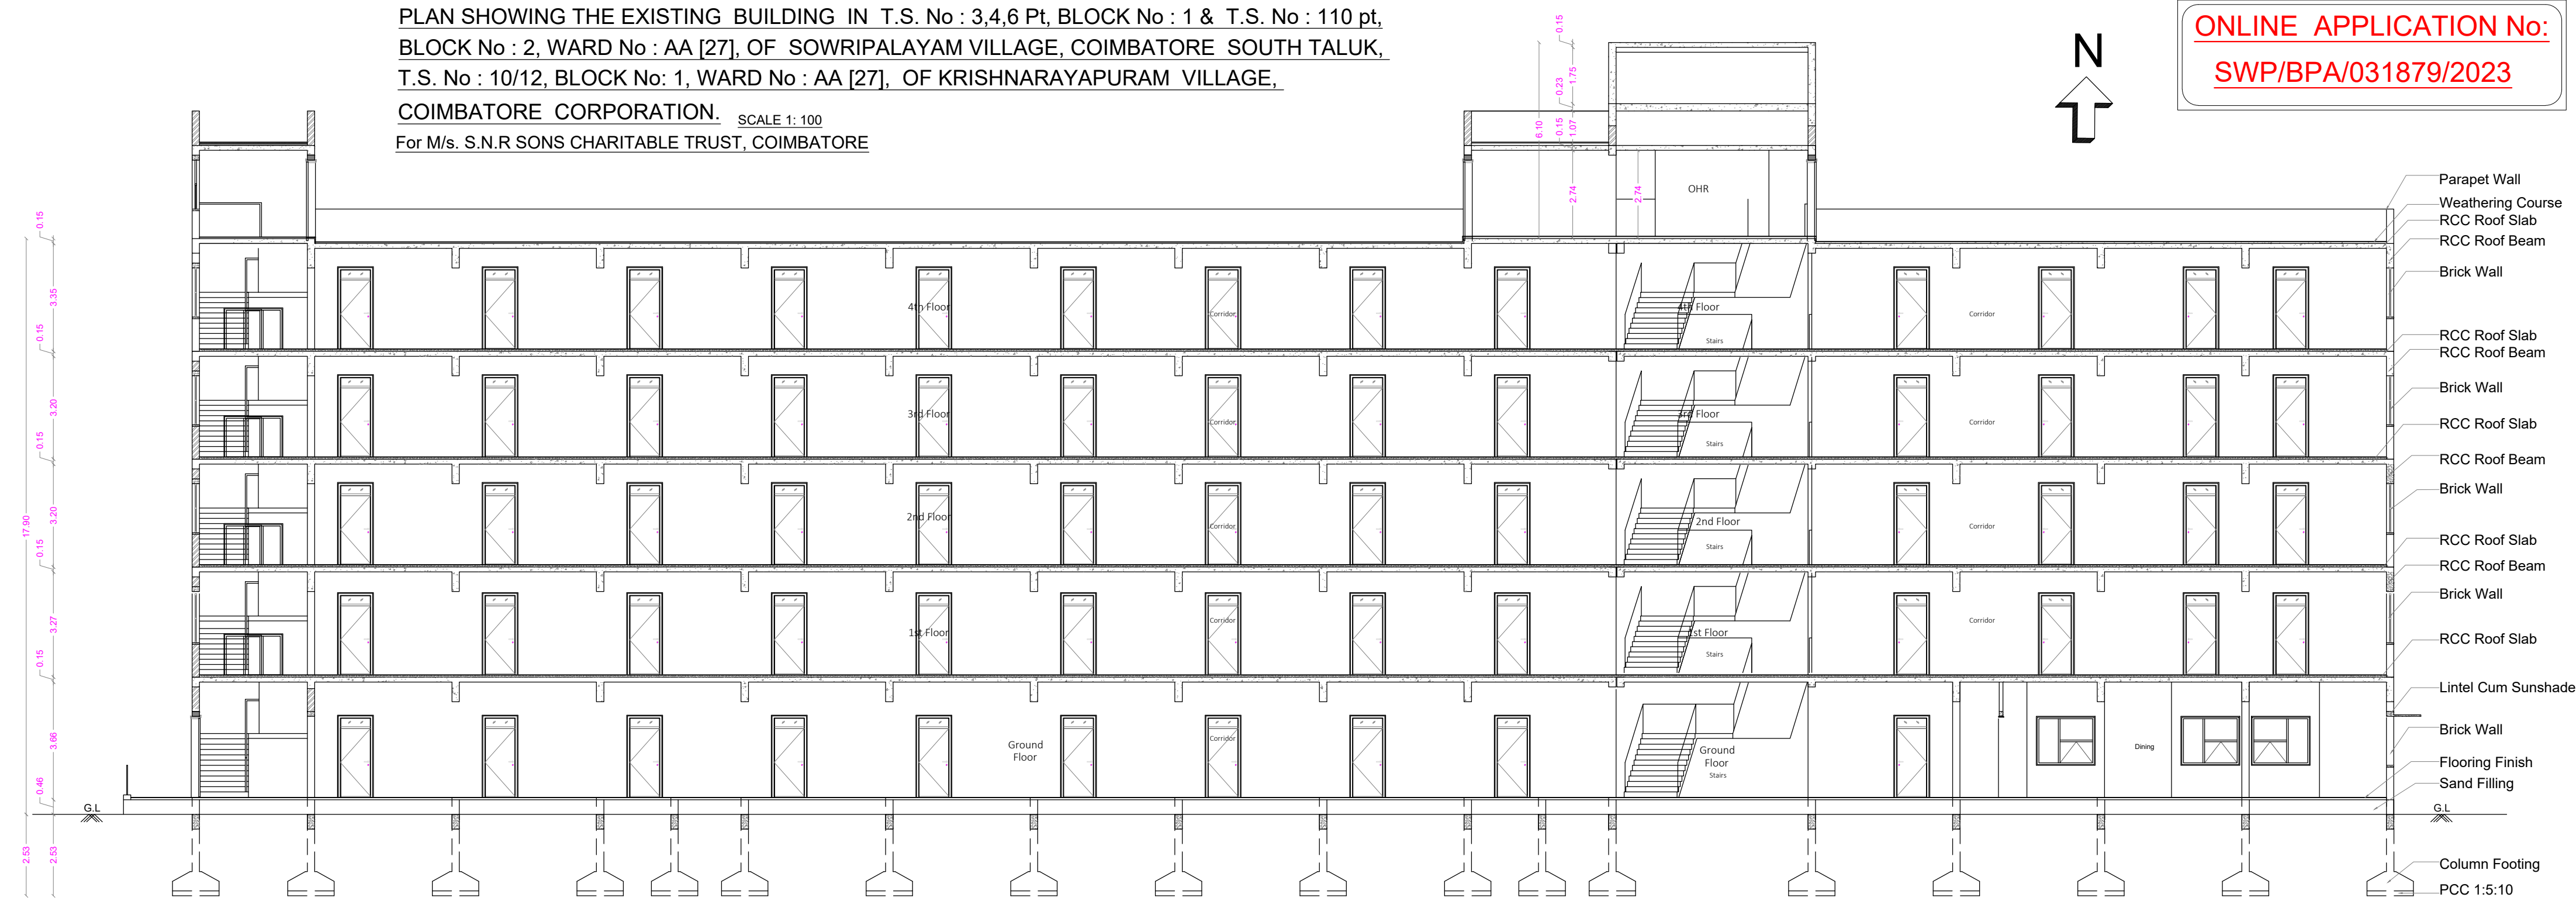



TERRACE FLOOR PLAN

TYPICAL FLOOR PLAN
[SECOND, THIRD & FOURTH]

TYPICAL FLOOR PLAN
[SECOND, THIRD & FOURTH]

STAIRCASE DETAILS

WIDTH	-	1.83 & 1.50 m
TREAD	-	0.30 m
RISE	-	0.15 m

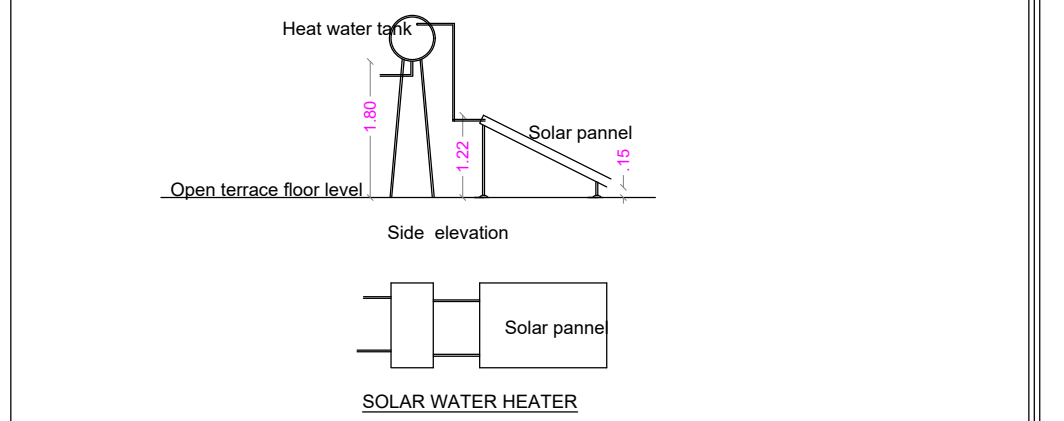 


Dr. A. Sudhahar B.E (Civil), M.E (Struct), Ph.D.,
Registered Structural Engineer Grade - I
Coimbatore LPA / SE / GR - I / 19/03/009
#57, Krishnasamy Mudhaliyar Street,
R.S.Puram, Coimbatore - 641 002.

STRUCTURAL ENGINEER

For S.N.R. Sons Charitable Trust



(C. V. RAMKUMAR)
Chief Executive

APPLICANT


C. NATARAJAN, B.E.,
Consulting Engineer
NAVEEN ASSOCIATES
364, Second St., Extension
Gandhipuram, Coimbatore - 641 012.
COIMBATORE LPA / RE /
GR-1 / 19 / 03 / 002

LBS/ REGISTERED ENGINEER

COIMBATORE CORPORATION. SCALE 1: 100
For M/s. S.N.R SONS CHARITABLE TRUST, COIMBATORE



WIDTH - 0.96 m
TREAD - 0.25 m
RISE - 0.175 m



ONLINE APPLICATION No:
SWP/BPA/031879/2023

AREA DETAILS

HEIGHT OF THE BUILDING	2.72 Sqm
------------------------	----------

TOTAL F.S.I. AREA	434.67 Sqm
-------------------	------------

TOTAL F.S.I. AREA	3.40 Sqm
-------------------	----------

TOTAL F.S.I. AREA	3.00 Sqm
-------------------	----------

HEIGHT OF THE BUILDING	3.40 Sqm
------------------------	----------

HEIGHT OF THE BUILDING	3.14 Sqm
------------------------	----------

HEIGHT OF THE BUILDING	3.14 Sqm
------------------------	----------

D	DOOR	1.20 x 2.10
D1	DOOR	1.20 x 2.10

D1	DOOR	1.00 x 2.10
D2	DOOR	0.91 x 2.10
D3	DOOR	1.00 x 2.10
W	WINDOW	1.83 x 1.35
W1	WINDOW	1.52 x 1.35
W2	WINDOW	1.22 x 1.35
V	VENTILATOR	0.90 x 0.60
V1	VENTILATOR	1.20 x 0.60
V2	VENTILATOR	0.60 x 0.90

SECTION ON 'A A'



SECTION ON 'A A'



ELEVATION

ELEVATION

STRUCTURAL ENGINEER

APPLICANT

LBS/ REGISTERED ENGINEER

PLAN SHOWING THE EXISTING BUILDING IN T.S. No : 3,4,6 Pt, BLOCK No : 1 & T.S. No : 110 pt, BLOCK No : 2, WARD No : AA [27], OF SOWRIPALAYAM VILLAGE, COIMBATORE SOUTH TALUK, T.S. No : 10/12, BLOCK No: 1, WARD No : AA [27], OF KRISHNARAYAPURAM VILLAGE, COIMBATORE CORPORATION. SCALE 1: 100
For M/s. S.N.R SONS CHARITABLE TRUST, COIMBATORE

SHEET No : 24

ONLINE APPLICATION No:
SWP/BPA/031879/2023

BLOCK - 42	LABOUR REST ROOM - I
------------	----------------------

BLOCK - 43	LABOUR REST ROOM -II
------------	----------------------

BLOCK - 42 - LABOUR REST ROOM - I
BLOCK - 43 - LABOUR REST ROOM - II

AREA DETAILS

42. LABOUR REST ROOM - I	F.S.I. Sqm	Non, F.S.I. Sqm	TOTAL Sqm
GROUND FLOOR	89.65	----	89.65

HEIGHT OF THE BUILDING	4.00 Sqm
------------------------	----------

43. LABOUR REST ROOM - II	EXG.ALREADY APP. AREA		BUILDING TO BE APP. AREA		TOTAL AREA	
	F.S.I.	Non. F.S.I.	F.S.I.	Non. F.S.I.	F.S.I.	Non. F.S.I.
GROUND FLOOR	238.29	----	149.76	----	388.05	----

TOTAL F.S.I. AREA	388.05 Sqm
-------------------	------------

HEIGHT OF THE BUILDING	3.68 Sqm
------------------------	----------

SCHEDULE OF JOINERY

METRE

D	DOOR	1.00 x 2.10
D1	DOOR	0.90 x 2.10
D2	DOOR	0.76 x 2.10
W	WINDOW	1.83 x 1.35
W1	WINDOW	1.22 x 1.35
W2	WINDOW	0.90 x 1.35
V	VENTILATOR	1.00 x 0.60

Dr.A.Sudhahar B.E (Civil), M.E (Struct), Ph.D.
Registered Structural Engineer Grade - I
Coimbatore LPA / SE / GR - I / 19/03/009
#57, Krishnasamy Mudhaliyar Street,
R.S.Puram, Coimbatore - 641 002.

STRUCTURAL ENGINEER

For S.N.R. Sons Charitable Trust

C. V. RAMKUMAR)
Chief Executive

APPLICANT

C. NATARAJAN, B.E.,
Consulting Engineer
NAVEEN ASSOCIATES
364, Second St., Extension
Gandhipuram, Coimbatore - 641 012.
COIMBATORE LPA / RE /
GR-1 / 19 / 03 / 002

LBS/ REGISTERED ENGINEER

N
↑



SECTION ON 'A A'

ELEVATIONELEVATION

GROUND FLOOR PLAN


GROUND FLOOR PLAN

PLAN SHOWING THE PROPOSED ADDITIONAL & ALTERATION OF THE SCHOOL BUILDING IN S.N.R. SONS COLLEGE IN
T.S.NO : 3,4,5, 10/12, WARD No : AA [27], BLOCK No : 1, OF KRISHNARAYAPURAM VILLAGE AND SOWRIPALAYAM VILLAGE,
COIMBATORE CORPORATION. SCALE - 1"= 8' (1 : 100)

ONLINE APPLICATION No:
SWP/BPA/031879/2023

SHEET No : 25

44. SRI RAMAKRISHNA CENTRAL
SCHOOL [CBSE]

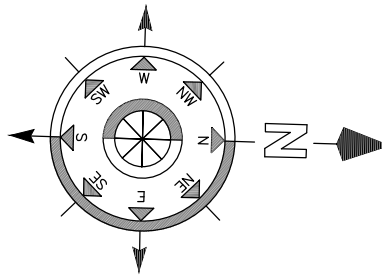

SCALE = 1 : 100

AREA STATEMENT

FLOOR NAME	EXG.ALREADY APP. AREA		BUILDING TO BE APP. AREA		TOTAL AREA	
	F.S.I.	Non F.S.I.	F.S.I.	Non F.S.I.	F.S.I.	Non F.S.I.
GROUND FLOOR	----	----	1257.27	----	1257.27	----
FIRST FLOOR	----	----	1155.97	----	1155.97	----
SECOND FLOOR	----	----	1155.97	----	1155.97	----
THIRD FLOOR	----	----	1155.97	----	1155.97	----
TERRACE FLOOR	----	----	61.36	----	61.36	----
TOTAL AREA	----	----	4725.18	61.36	4725.18	61.36

TOTAL F.S.I. AREA 4725.18 Sqm

HEIGHT OF THE BUILDING 13.50 m


* All Dimensions are in metre.

SCHEDULE OF JOINERY

METRE		
LD	LIFT DOOR	0.91 x 2.10
D	DOOR	1.22 x 2.10
D1	DOOR	0.91 x 2.10
D2	DOOR	0.76 x 2.10
W	WINDOW	1.22 x 1.22
W1	WINDOW	2.44 x 1.22
W2	WINDOW	0.61 x 1.52
V	VENTILATOR	1.52 x 0.61
V1	VENTILATOR	1.92 x 0.61
V2	VENTILATOR	1.22 x 0.61

STAIRCASE DETAILS

WIDTH - 1.60 m
TREAD - 0.30 m
RISE - 0.15 m

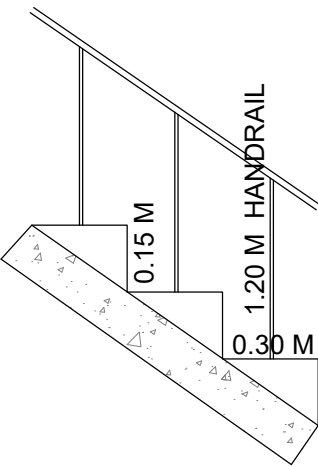

Dr.A.Sudhakar
Dr.A.Sudhakar B.E (Civl), M.E (Struct), Ph.D.,
Registered Structural Engineer Grade - I
Coimbatore LPA / SE / GR - I / 19/03/009
#57, Krishnasamy Mudhaliyar Street,
R.S.Puram, Coimbatore - 641 002.


STRUCTURAL ENGINEER

For S.N.R. Sons Charitable Trust
C.V. RAMKUMAR
Chief Executive


APPLICANT

C. NATARAJAN, B.E.,
Consulting Engineer
NAVEEN ASSOCIATES
364, Second St., Extension
Gandhipuram, Coimbatore - 641 012.
COIMBATORE LPA / RE /
GR-1 / 19 / 03 / 002

LBS/ REGISTERED ENGINEER

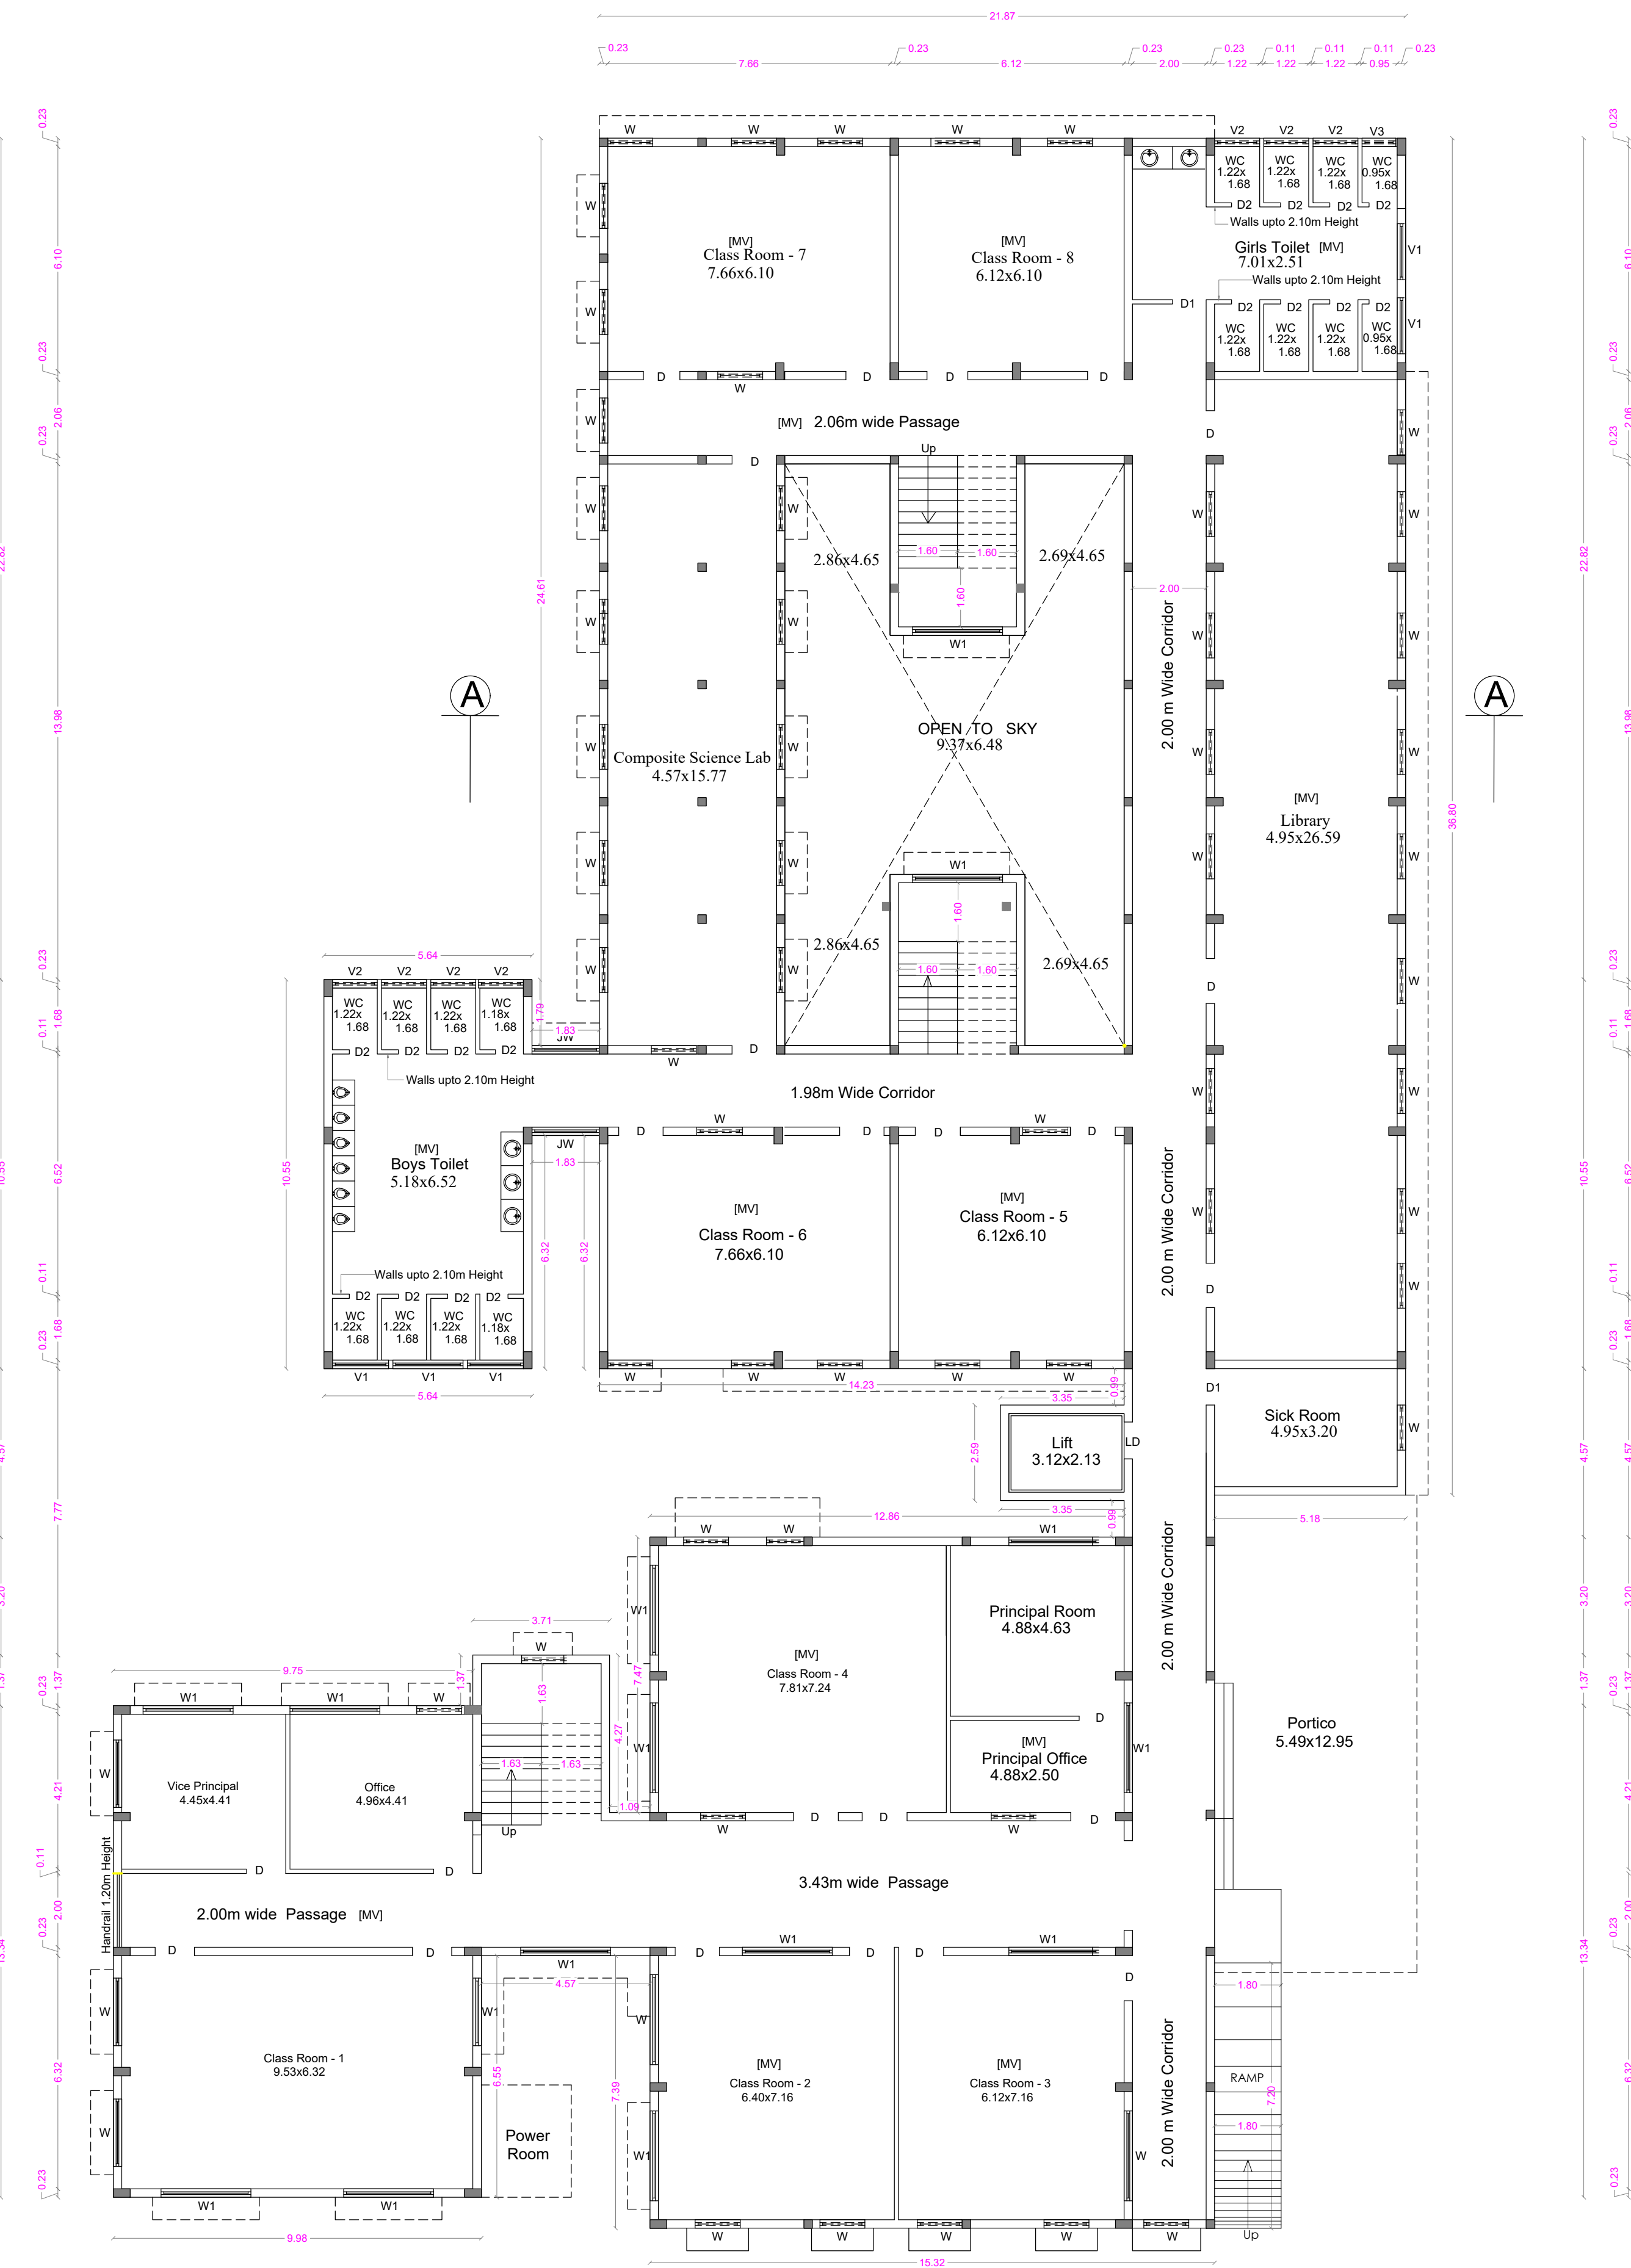

GROUND FLOOR PLAN

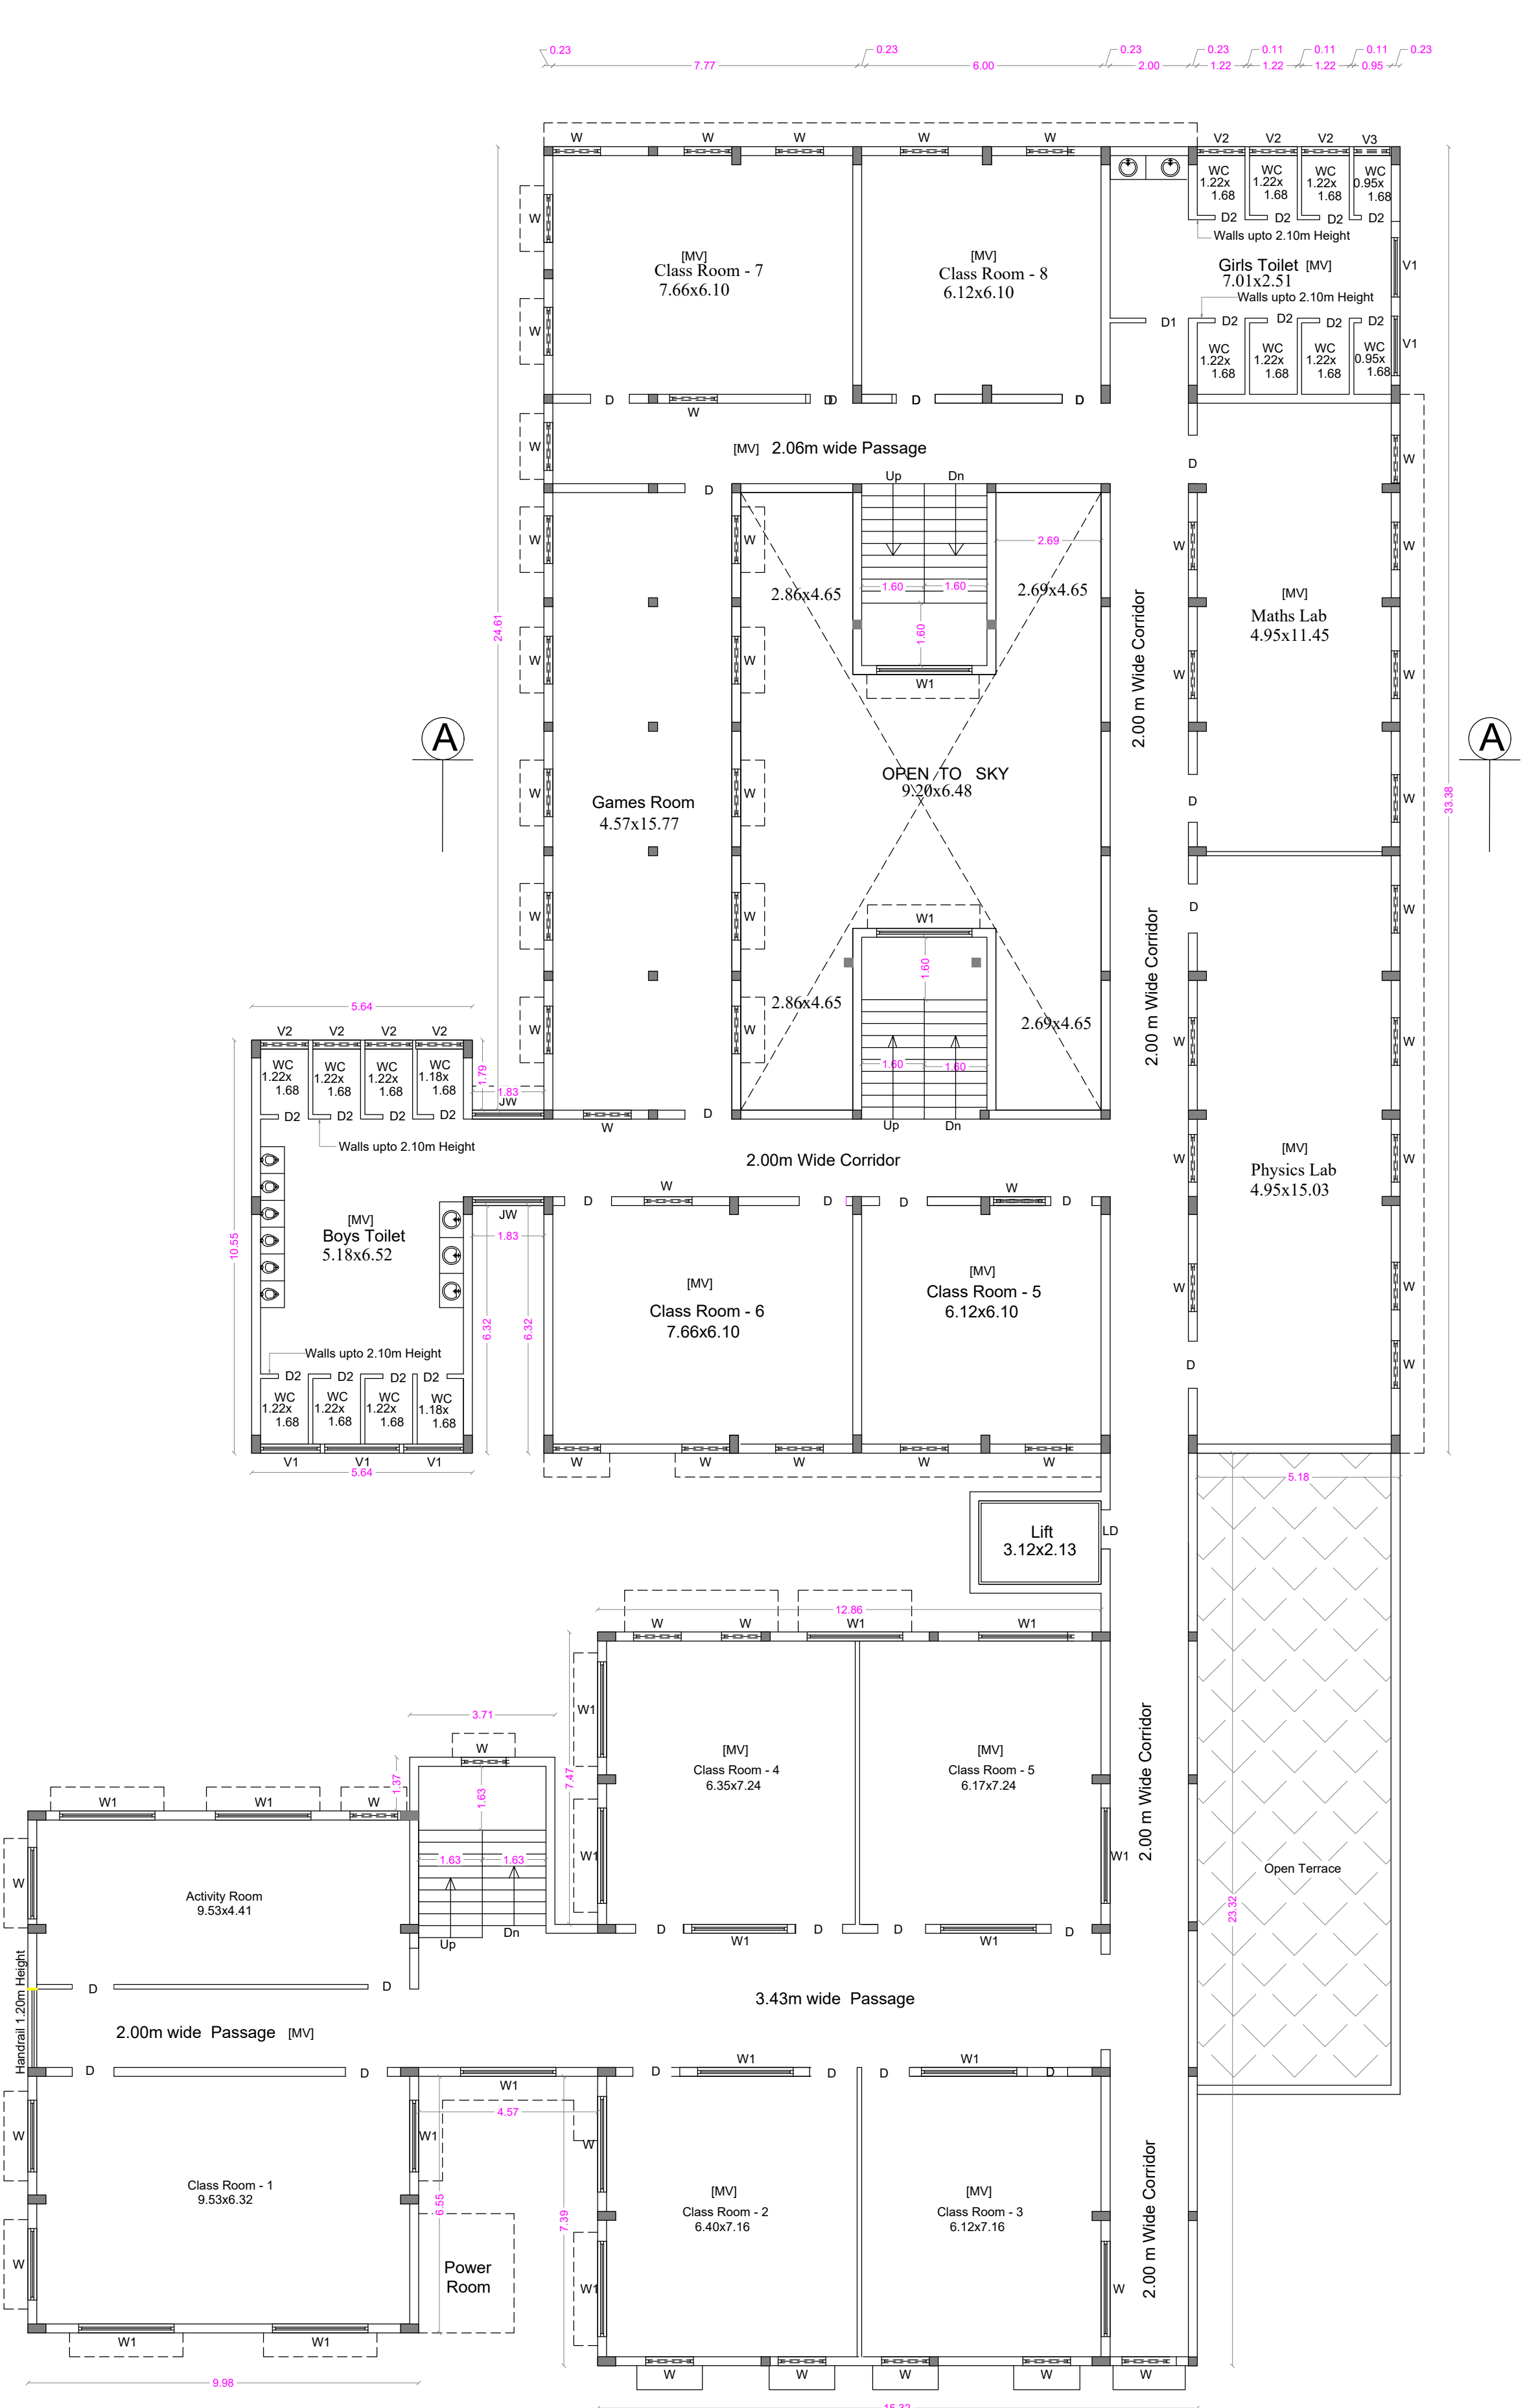

FIRST FLOOR PLAN


PLAN SHOWING THE PROPOSED ADDITIONAL & ALTERATION OF THE SCHOOL BUILDING IN S.N.R. SONS COLLEGE IN T.S.NO : 3,4,5, 10/12, WARD No : AA [27], BLOCK No : 1, OF KRISHNARAYAPURAM VILLAGE AND SOWRIPALAYAM VILLAGE, COIMBATORE CORPORATION.

SCALE - 1"= 8' (1 : 100)

ONLINE APPLICATION No:
SWP/BPA/031879/2023

SHEET No : 26

44. SRI RAMAKRISHNA CENTRAL
SCHOOL [CBSE]

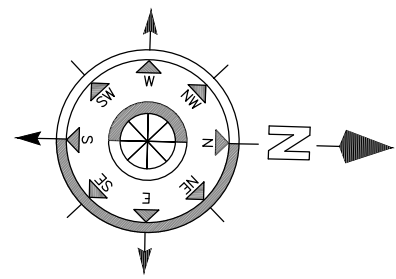

SCALE = 1 : 100

AREA STATEMENT

FLOOR NAME	EXG.ALREADY APP. AREA		BUILDING TO BE APP. AREA		TOTAL AREA	
	F.S.I.	Non F.S.I.	F.S.I.	Non F.S.I.	F.S.I.	Non F.S.I.
GROUND FLOOR	----	----	1257.27	----	1257.27	----
FIRST FLOOR	----	----	1155.97	----	1155.97	----
SECOND FLOOR	----	----	1155.97	----	1155.97	----
THIRD FLOOR	----	----	1155.97	----	1155.97	----
TERRACE FLOOR	----	----	61.36	----	61.36	----
TOTAL AREA	----	----	4725.18	61.36	4725.18	61.36

TOTAL F.S.I. AREA 4698.00Sqm

HEIGHT OF THE BUILDING 13.50 m


* All Dimensions are in metre.

SCHEDULE OF JOINERY

METRE		
LD	LIFT DOOR	0.91 x 2.10
D	DOOR	1.22 x 2.10
D1	DOOR	0.91 x 2.10
D2	DOOR	0.76 x 2.10
W	WINDOW	1.22 x 1.22
W1	WINDOW	2.44 x 1.22
W2	WINDOW	0.61 x 1.52
V	VENTILATOR	1.52 x 0.61
V1	VENTILATOR	1.92 x 0.61
V2	VENTILATOR	1.22 x 0.61

STAIRCASE DETAILS

WIDTH - 1.60 m
TREAD - 0.30 m
RISE - 0.15 m

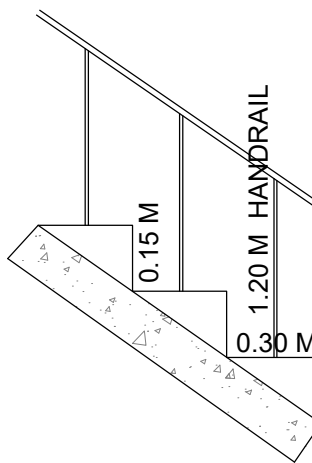

Dr.A.Sudhakar
Dr.A.Sudhakar B.E.(Civl),M.E.(Struc),Ph.D.
Registered Structural Engineer Grade - I
Coimbatore LPA / SE / GR - I / 19/03/009
#57,Krishnasamy Mudaliyar Street,
R.S.Puram, Coimbatore - 641 002.


STRUCTURAL ENGINEER

For S.N.R. Sons Charitable Trust
C.V.RAMKUMAR
Chief Executive


APPLICANT

C.Natarajan
C. NATARAJAN, B.E.,
Consulting Engineer
NAYEEN ASSOCIATES
364, Second St., Extension
Gandhipuram, Coimbatore - 641 012.
COIMBATORE LPA / RE /
GR-17/19 / 03 / 002


LBS/ REGISTERED ENGINEER

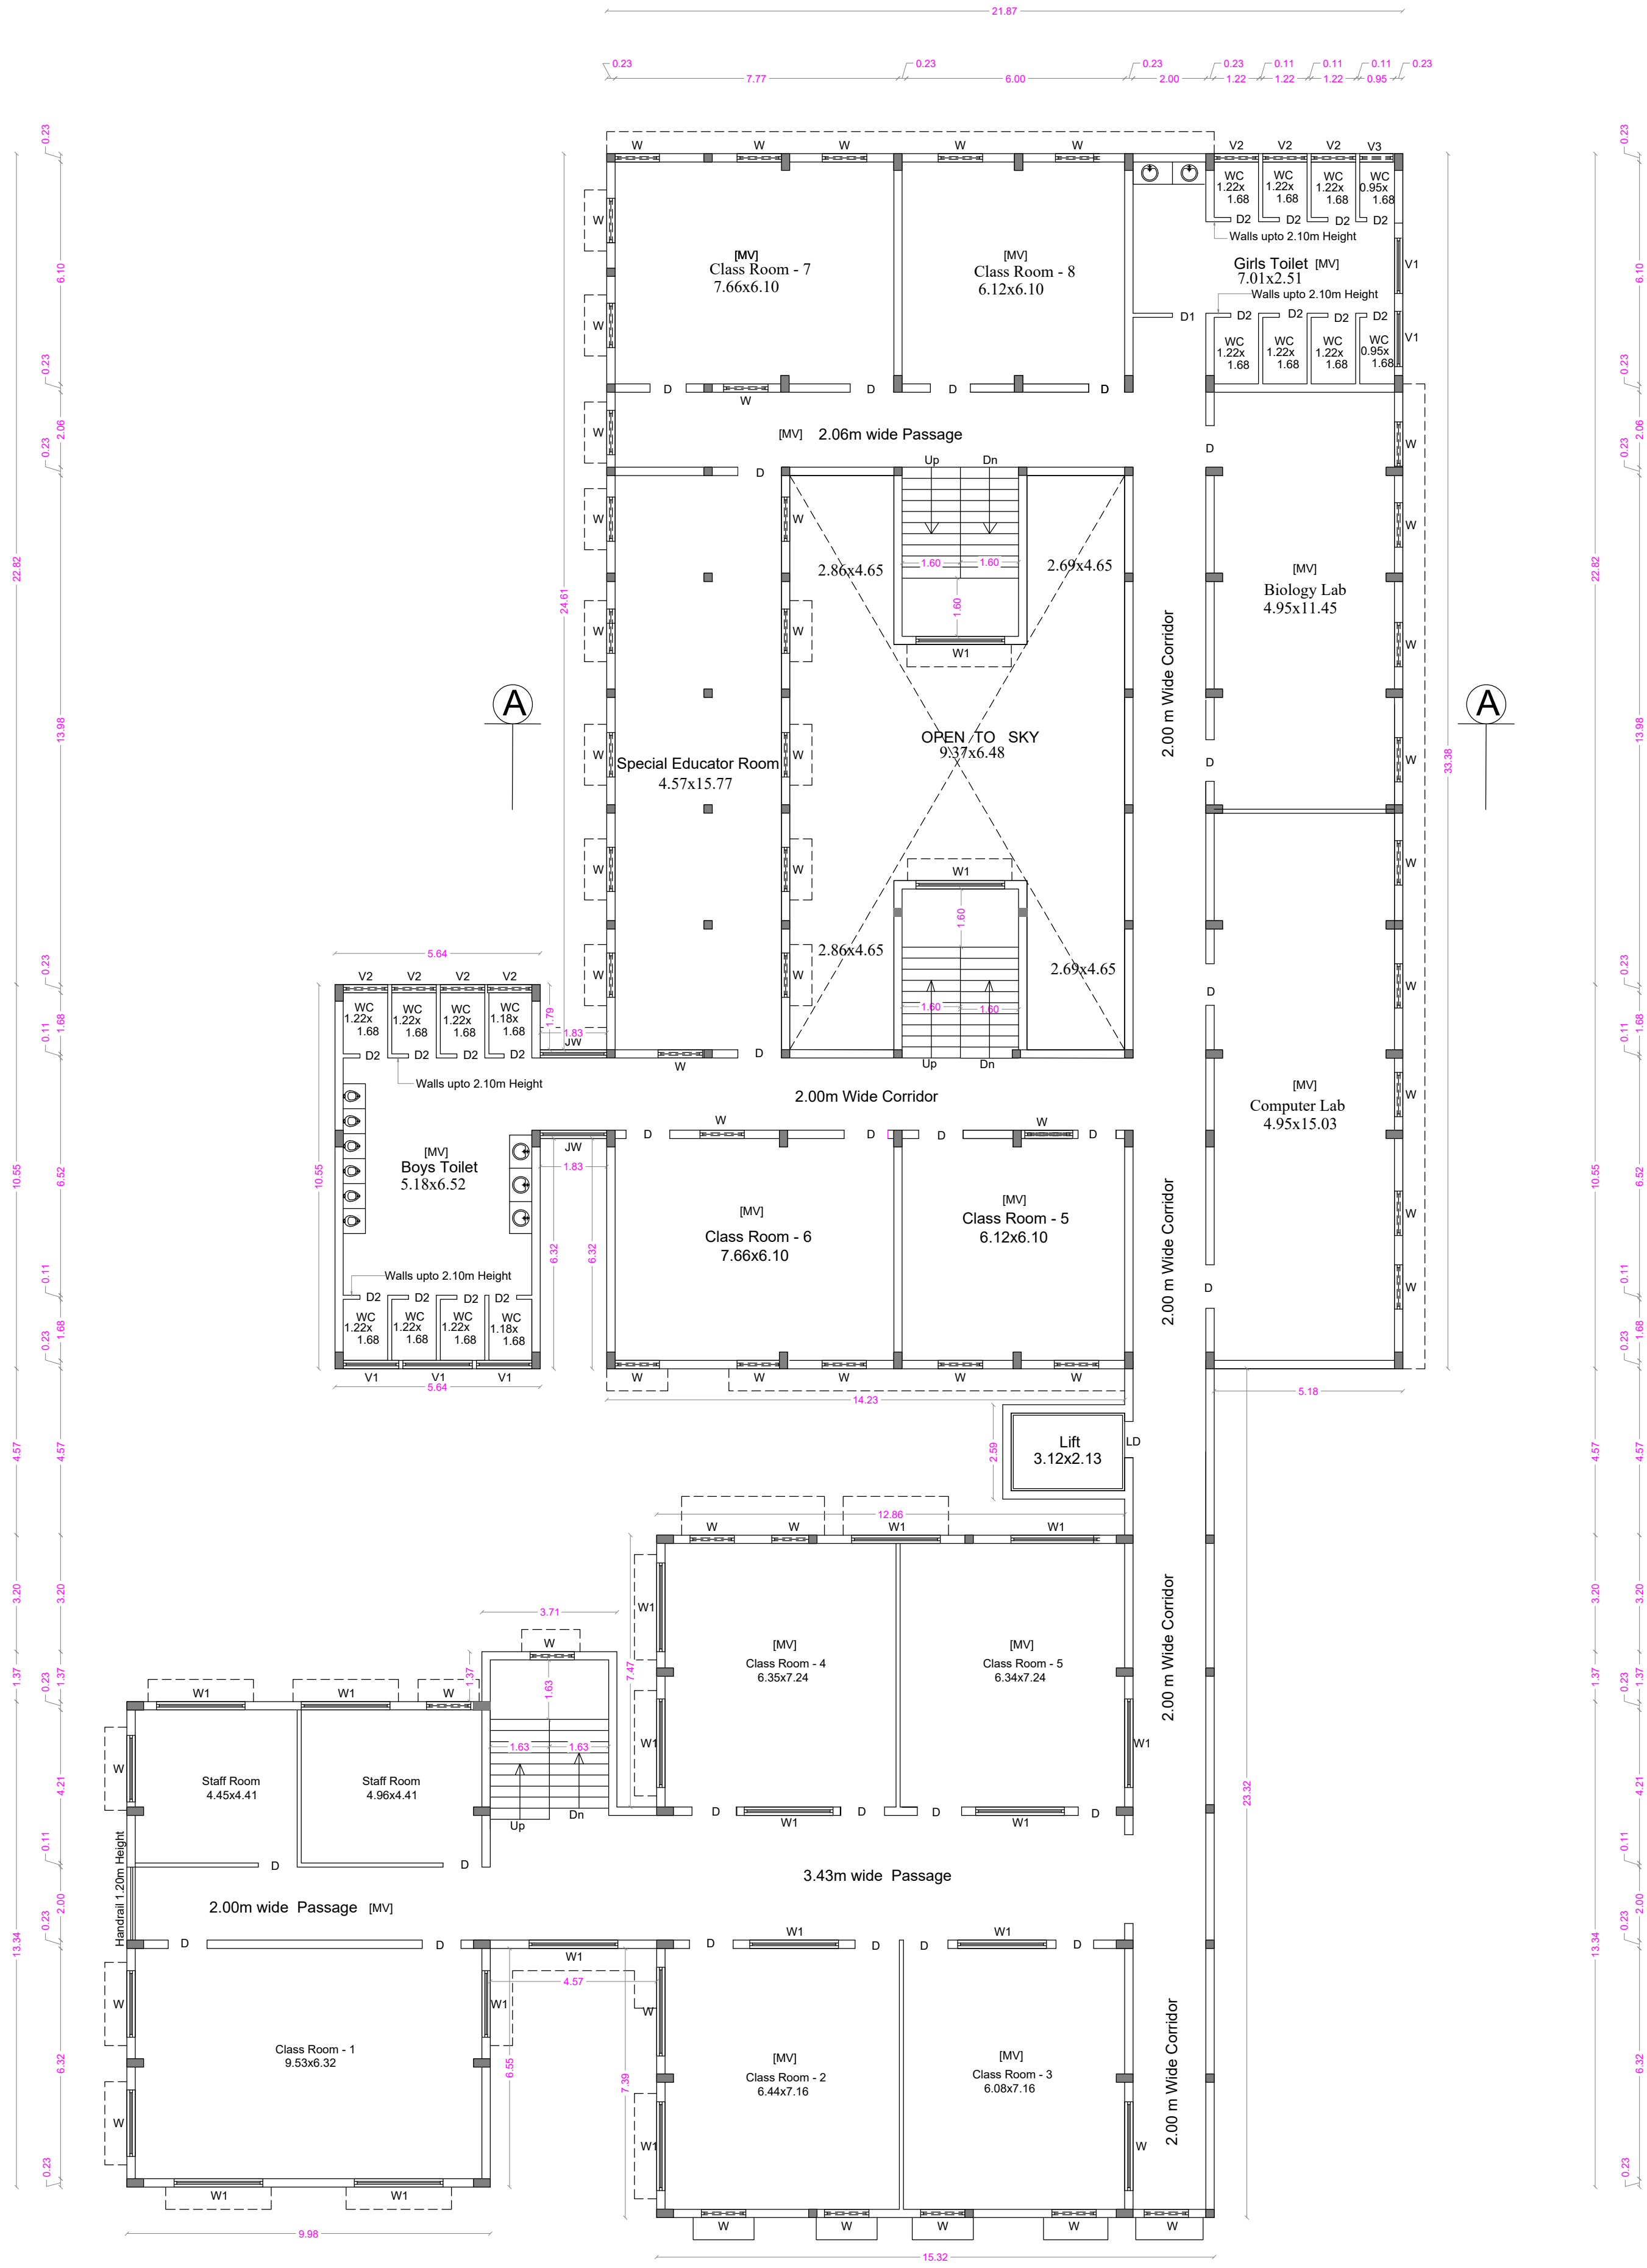

SECOND FLOOR PLAN

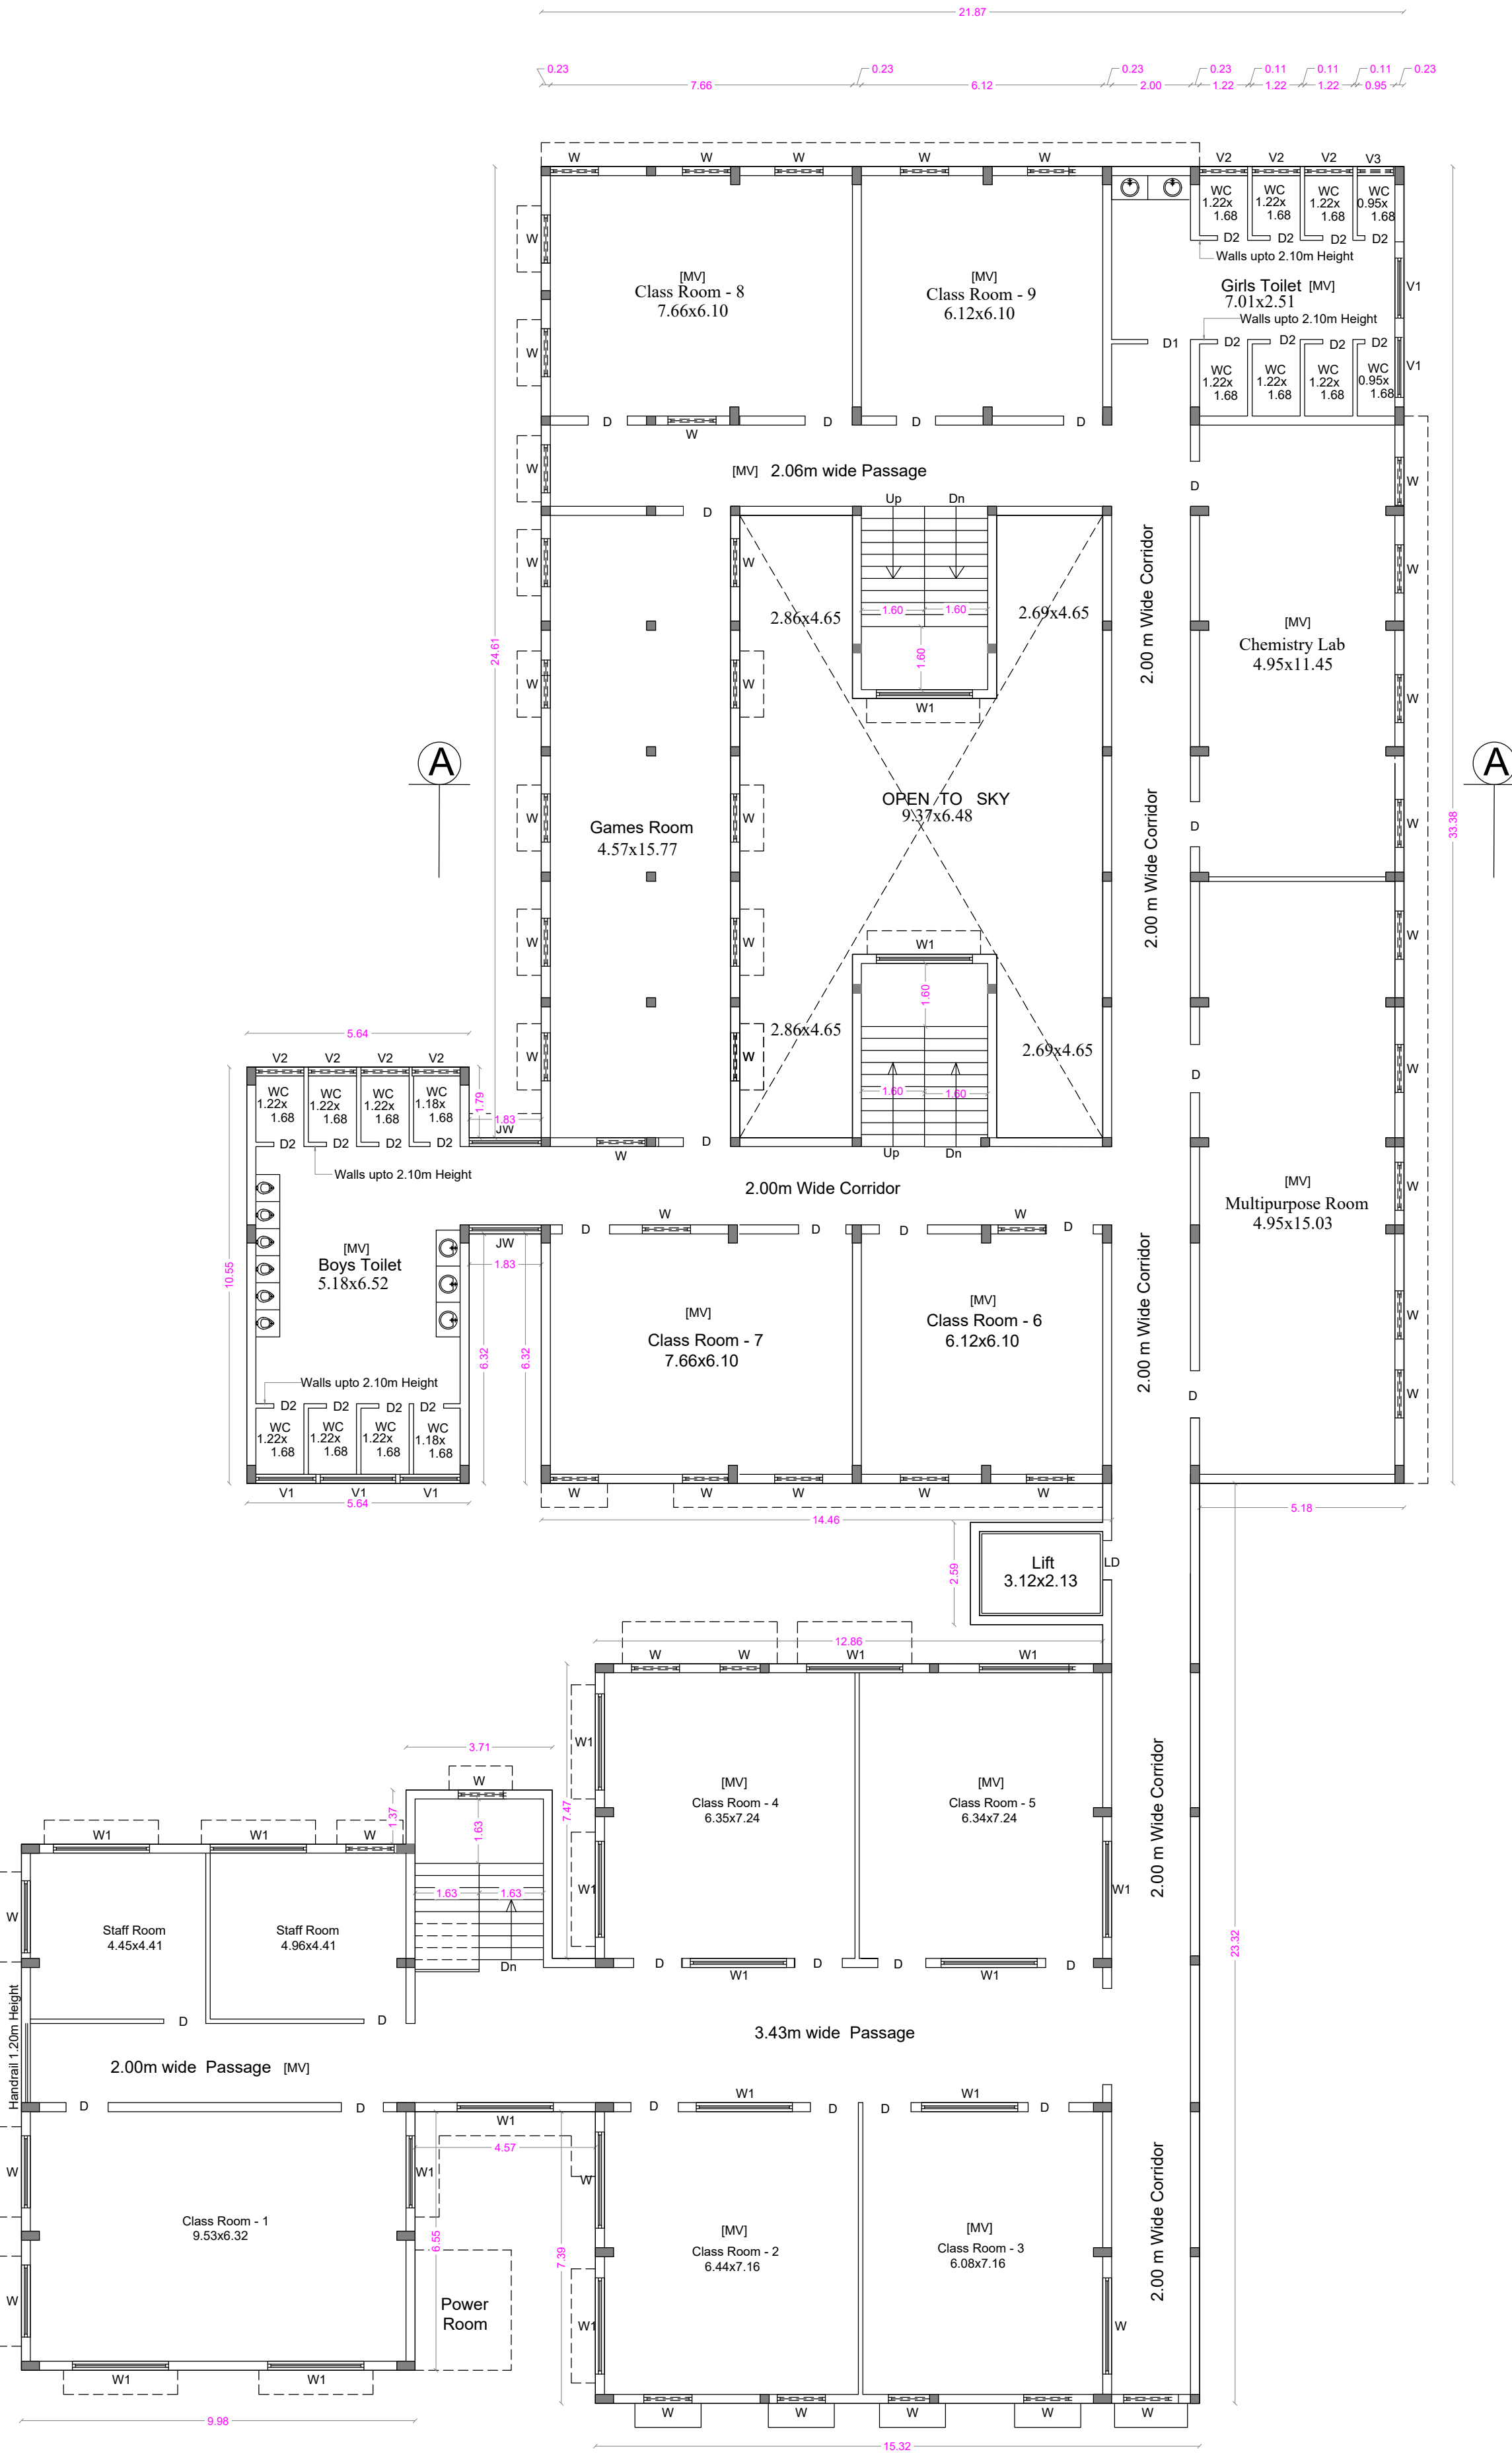

THIRD FLOOR PLAN

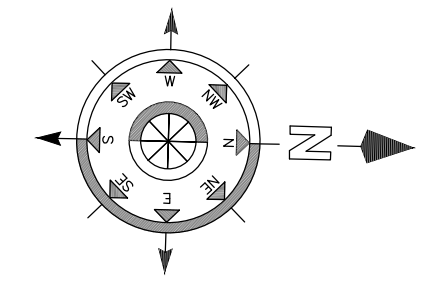[illegible]

This architectural drawing shows a building facade with a grid of windows. The facade is divided into four horizontal rows of windows. Each row contains six windows, arranged in two groups of three. The windows are represented by simple rectangular outlines with internal lines indicating panes. A compass rose is located in the top right corner, showing the cardinal directions (N, S, E, W) and intermediate directions (NE, SE, SW, NW). A scale bar is located in the bottom right corner, indicating a length of 10.00 units. The drawing is a black and white line drawing.

The drawing shows a cross-section of a building facade with the following details:

- Dimensions (mm):**
 - Overall height: 13,500
 - Window heights: 2,100 (top), 2,100 (middle), 2,100 (bottom)
 - Window spacings: 3,000 (top), 3,000 (middle), 3,000 (bottom)
 - Wall thickness: 200
 - Foundation depth: 2,500
 - Column height: 1,200
- Materials and Construction:**
 - Parapet Wall
 - R.C.C. Roof Slab - 5"tk
 - Lintel cum Sunshade Ventilator
 - Brick Work in C.M. 1:6
 - R.C.C. Roof Slab - 5"tk
 - Lintel cum Sunshade Ventilator
 - Brick Work in C.M. 1:6
 - Floor Finish with c.m. 1:3
 - Flooring Concrete in P.C.C.
 - Sand Filling
 - R.C.C. Column
 - R.C.C. Column Footing
 - P.C.C. 1:4:8 Mix

The floor plan shows a house with the following dimensions and area calculations:


- Overall Dimensions:**
 - Overall Width: 13.24
 - Overall Depth: 15.32
- Room Dimensions and Area Calculations:**
 - Living Room:** 14.70 (width) x 11.33 (depth) = 166.55
 - Bedroom:** 10.16 (width) x 6.24 (depth) = 63.40
 - Other Dimensions:**
 - Top Right Section: 12.86 (width) x 3.95 (depth) = 50.80
 - Top Left Section: 9.75 (width) x 3.71 (depth) = 36.19
 - Bottom Left Section: 4.57 (width) x 7.39 (depth) = 33.76
 - Bottom Right Section: 4.57 (width) x 1.08 (depth) = 4.93
 - Small Section: 1.37 (width) x 7.47 (depth) = 10.24

FLOOR NAME	EXG ALREADY APP. AREA		BUILDING TO BE APP. AREA		TOTAL AREA	
	F.S.I.	Non F.S.I.	F.S.I.	Non F.S.I.	F.S.I.	Non F.S.I.
GROUND FLOOR	----	----	1257.27	----	1257.27	----
FIRST FLOOR	----	----	1155.97	----	1155.97	----
SECOND FLOOR	----	----	1155.97	----	1155.97	----
THIRD FLOOR	----	----	1155.97	----	1155.97	----
TERRACE FLOOR	----	----	61.36	----	61.36	----
TOTAL AREA	----	----	4725.18	61.36	4725.18	61.36


0.15 M

0.30 M

1.20 M HANDRAIL

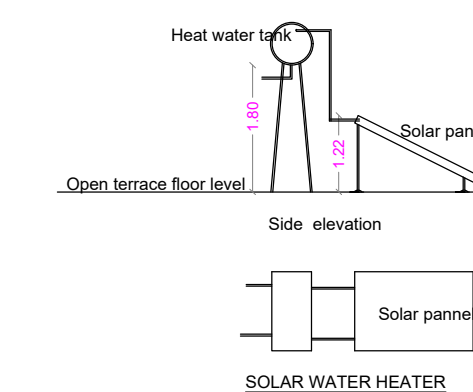

LBS/ REGISTERED ENGINEER

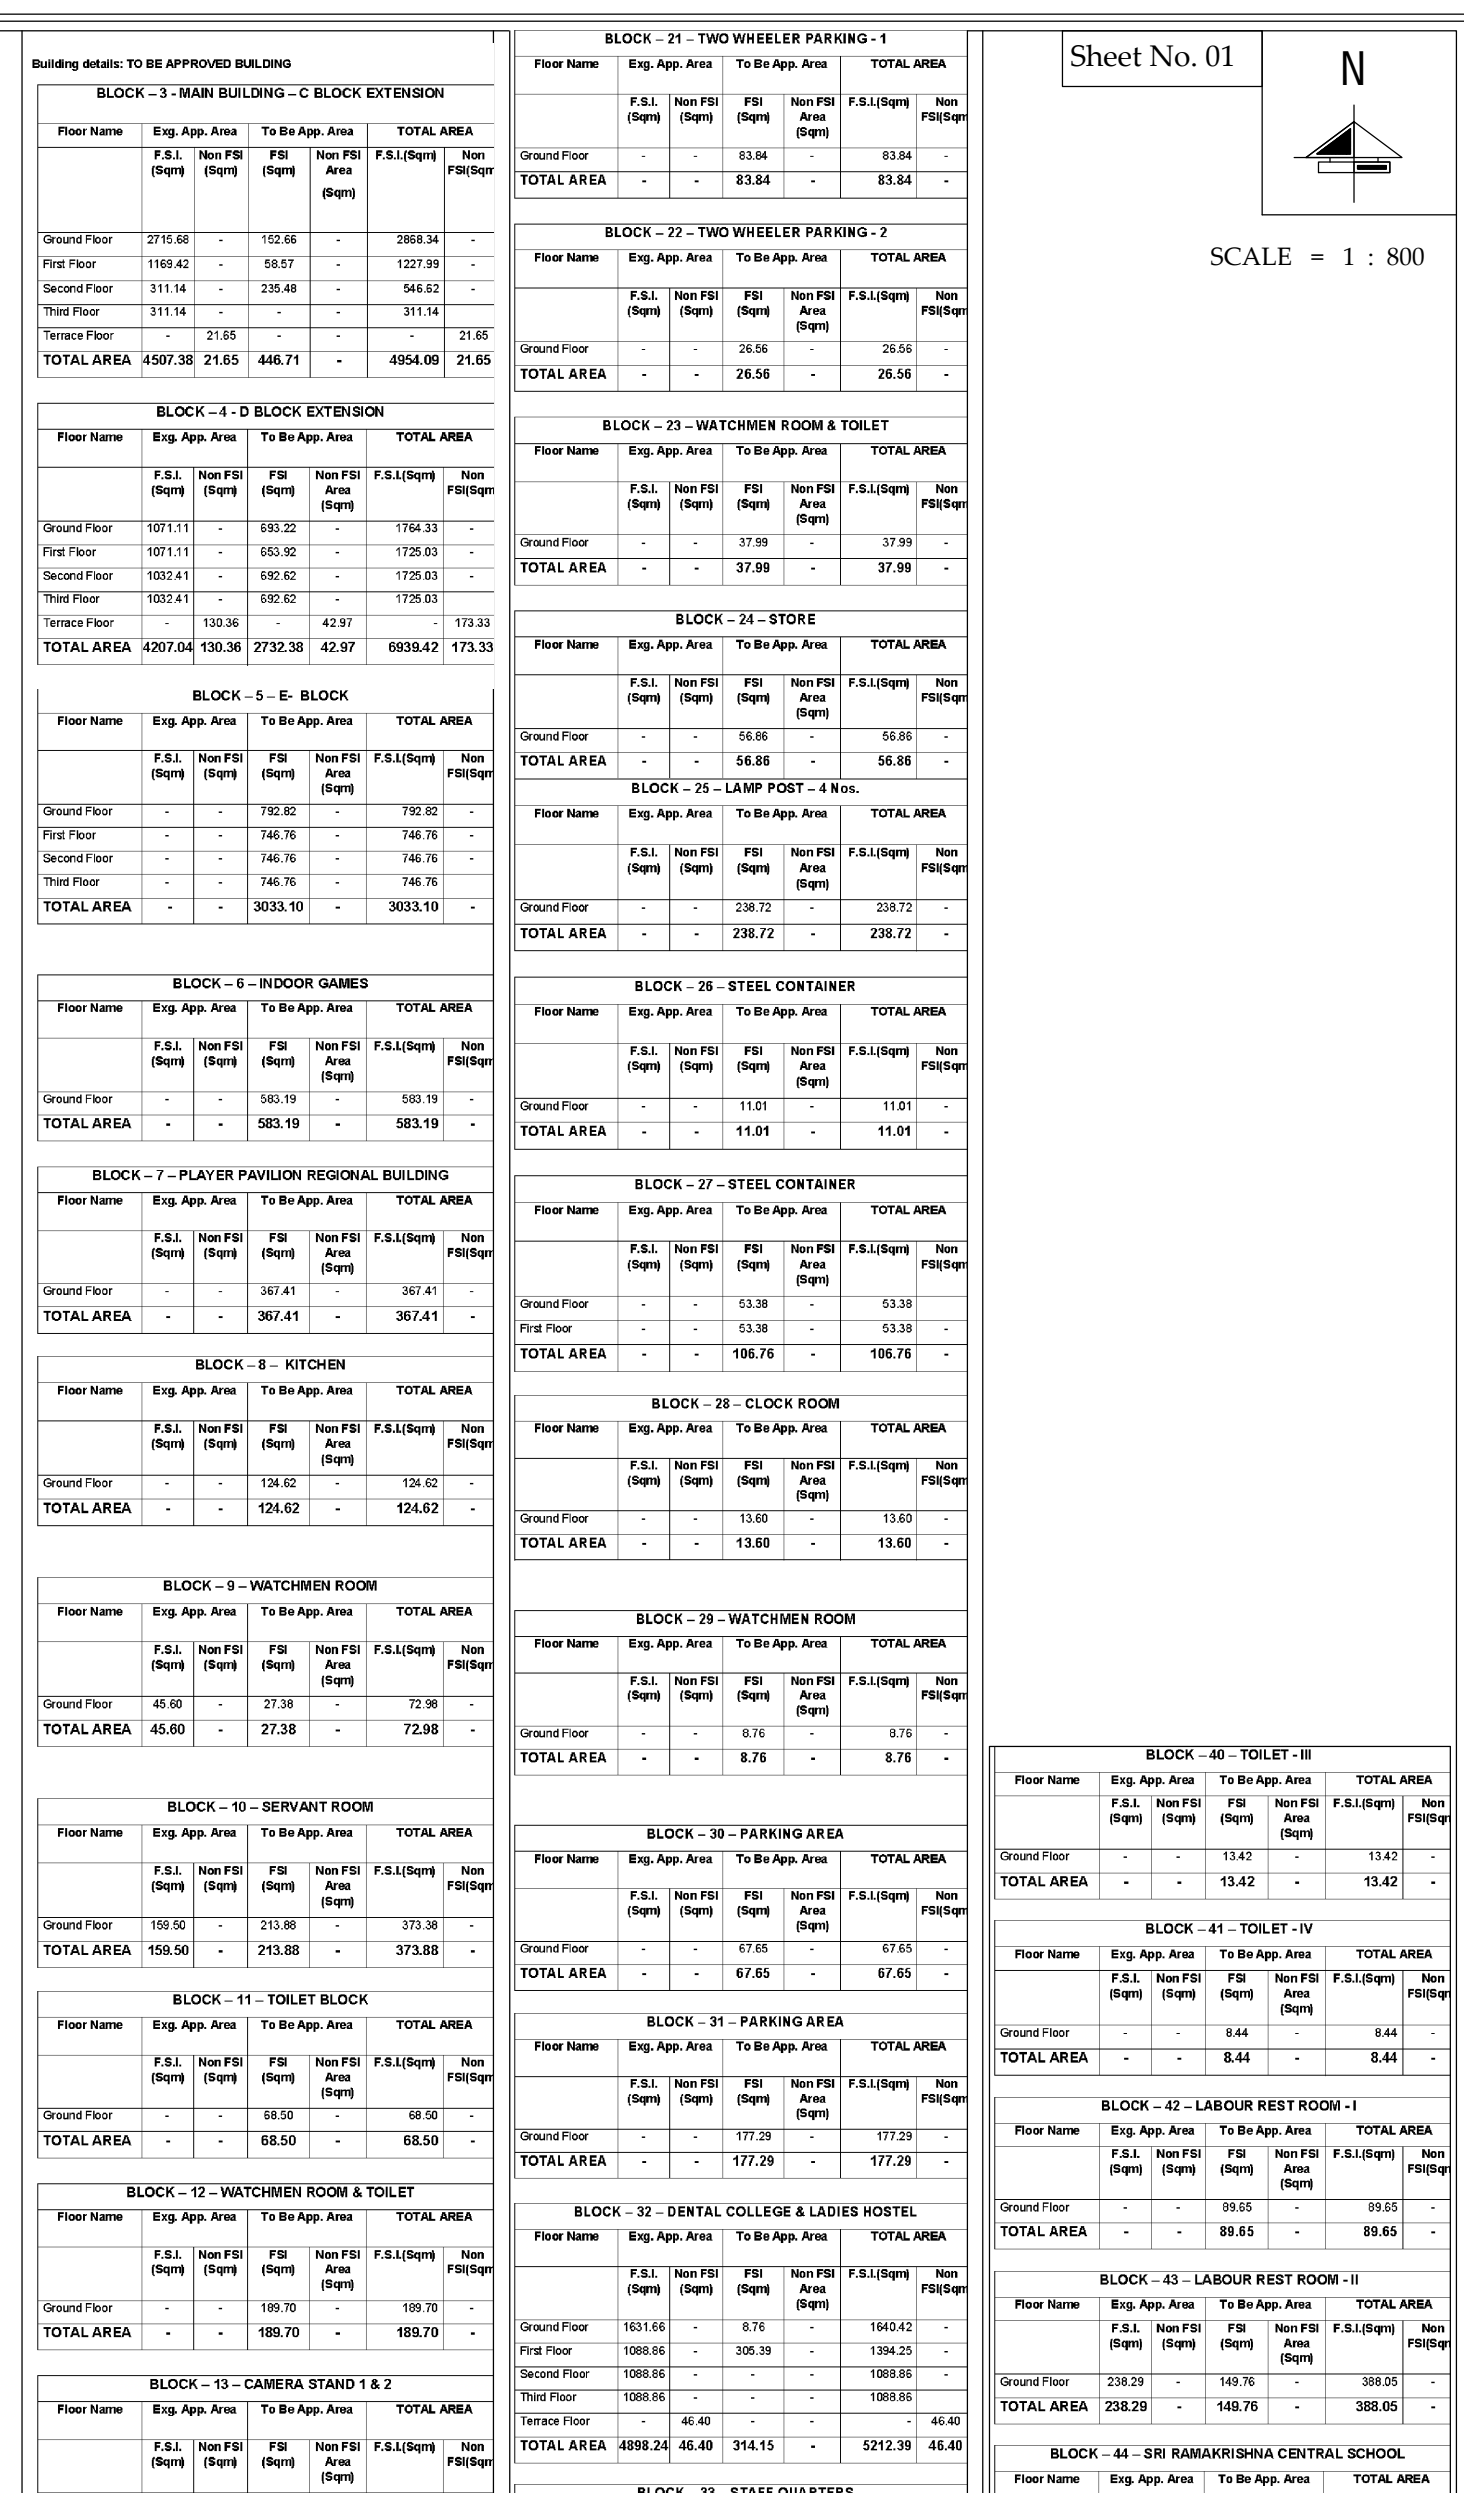

CORPORATION FINAL APPROVAL DETAILS

B.A. No: BA/0559/2017/MH3/N
DATE: 22-12-2017

B.L. No: BL/0684/2017/MH3/N
DATE: 22-12-2017

P.P. No: 18 - 1 to 42 / 2017
DATE: 10-02-2017

COLOUR INDEX-

PROPOSED BUILDING EXISTING ROAD TO BE REMOVED

RAIN WATER PERCOLATION BED & COMPOUND WALL

RAILWAY TRACKS

RAILWAY TRACKS

Signature Not Verified
Signed by: Joint Director
Location: Coimbatore
Date: 2024.01.30 13:25:00

John Anthony JR Registered Professional Architect B.Arch, AIA, No. 440, 445 West 99th St. Suite 100 Olathe, Kansas 66061	ARCHITECT
<i>Dr. P. Sudhakar B. (Diploma) Grad. P.D. Registered Structural Engineer (GSR-1) Registration No. 151 / R.S. / 1970000 907 Jayashree Kalyan Nagar R.S. Puram, Coimbatore - 641 002.</i>	STRUCTURAL ENGINEER
<i>For S.R.R. - State Capitalist Trust</i>	APPLICANT
<i>C. NARAYAN J.E. NARAYAN ASSOCIATES 10A, 1st Floor, D-2, 100-002 Gopalnagar, Coimbatore - 641 002 Coimbatore - 641 002 0845119701002</i>	LSBS REGISTERED ENGINEER
<i>Sheet No</i>	SHEET NO