




BLOCK-3_ELEVATION @ WEST SIDE

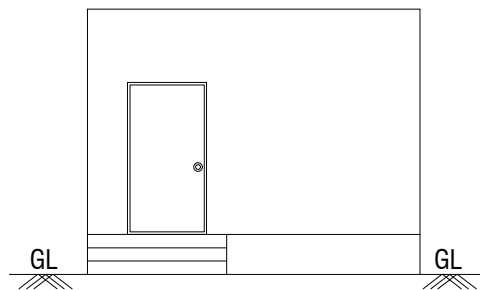


BLOCK-3_ELEVATION @ EAST SIDE

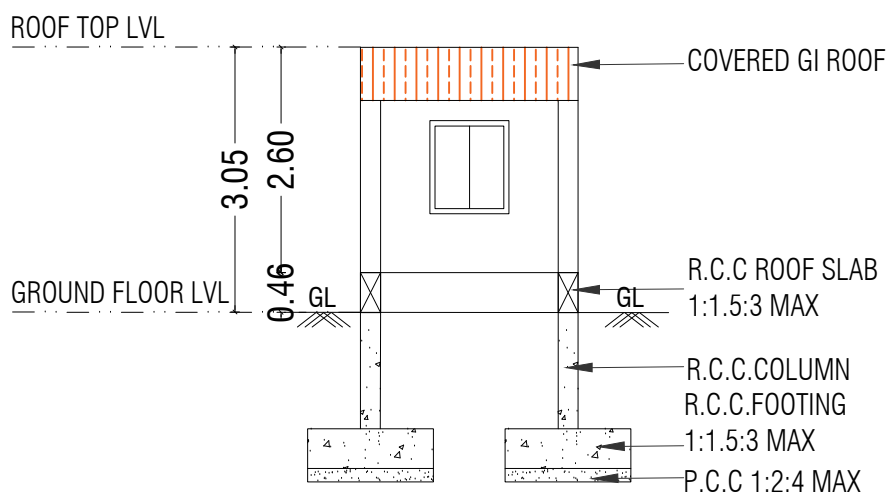

BLOCK-2_SECTION "BB" @ WEST SIDE

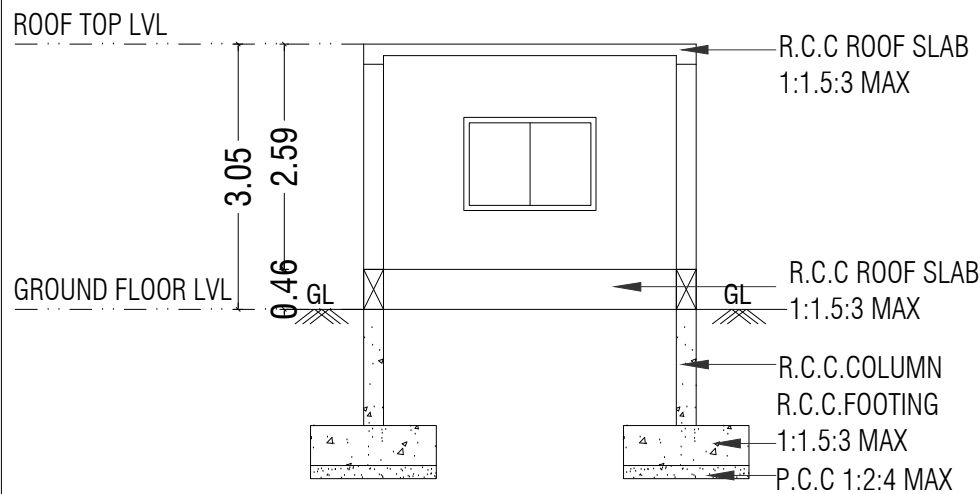


BLOCK-3_SECTION "CC" @ EAST SIDE

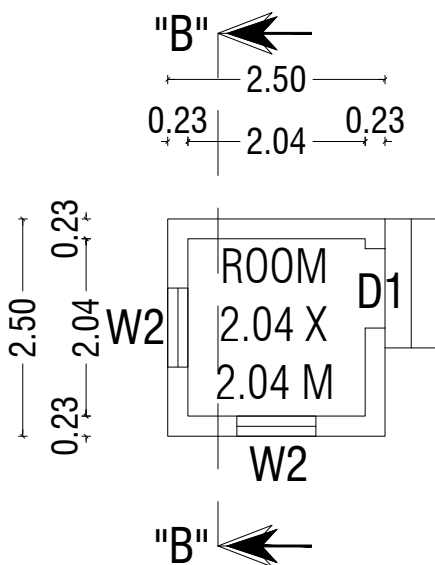


BLOCK-2_GROUND FLOOR PLAN

BLOCK-2_GUARD ROOM

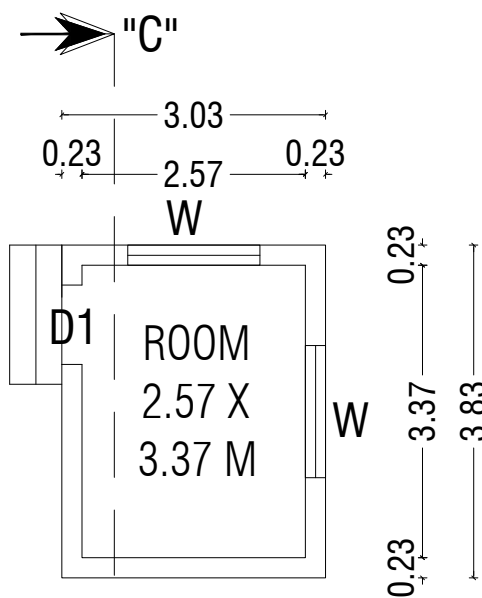


BLOCK-3_GROUND FLOOR PLAN

BLOCK-3_SERVENT ROOM

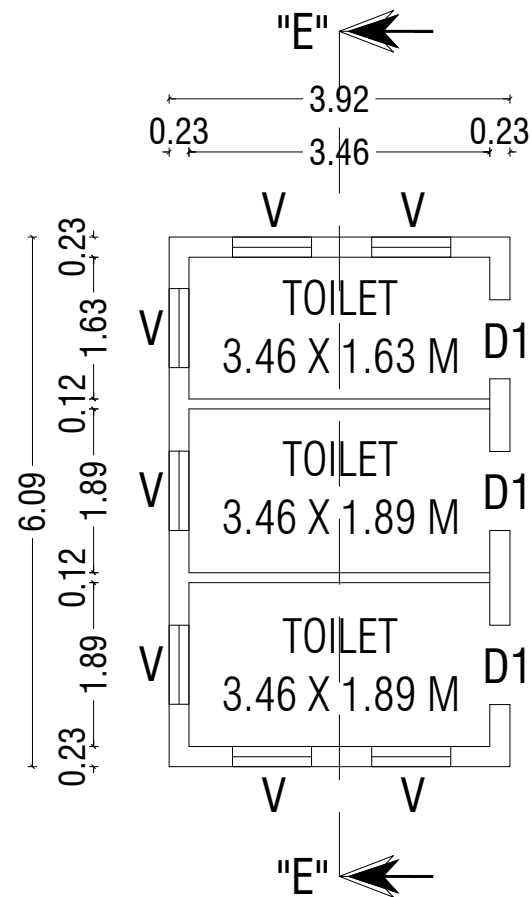


BLOCK-5_GROUND FLOOR PLAN


BLOCK-5_TOILET BLOCK

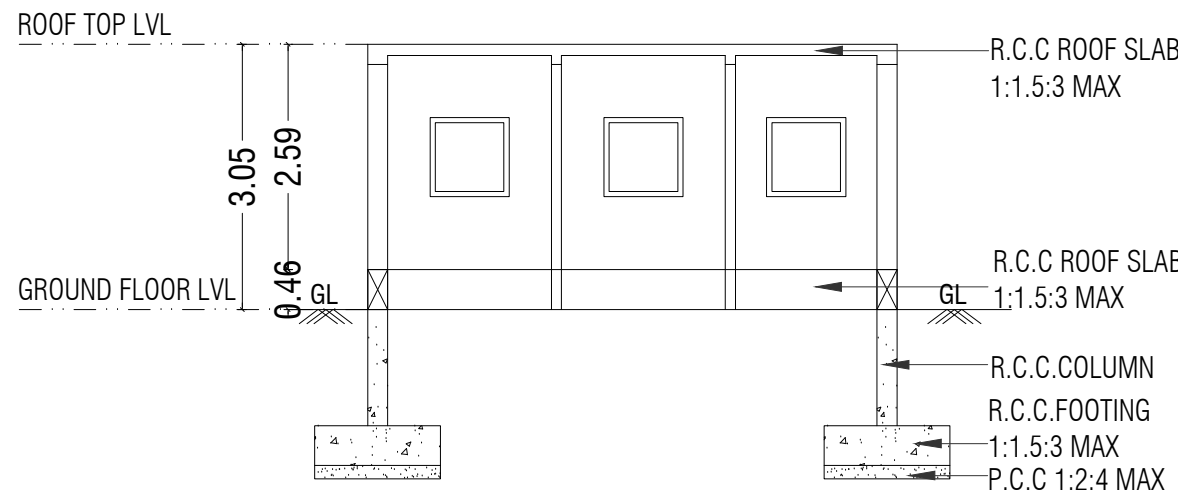

BLOCK-5_SECTION "EE" @ WEST SIDE

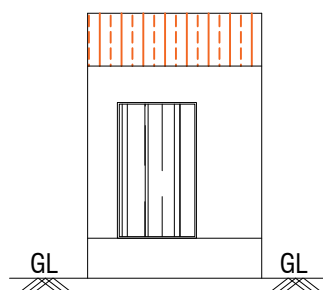


BLOCK-4_ELEVATION @ SOUTH SIDE

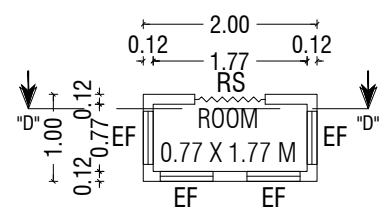

BLOCK-4_GROUND FLOOR PLAN

BLOCK-4_MOTOR ROOM

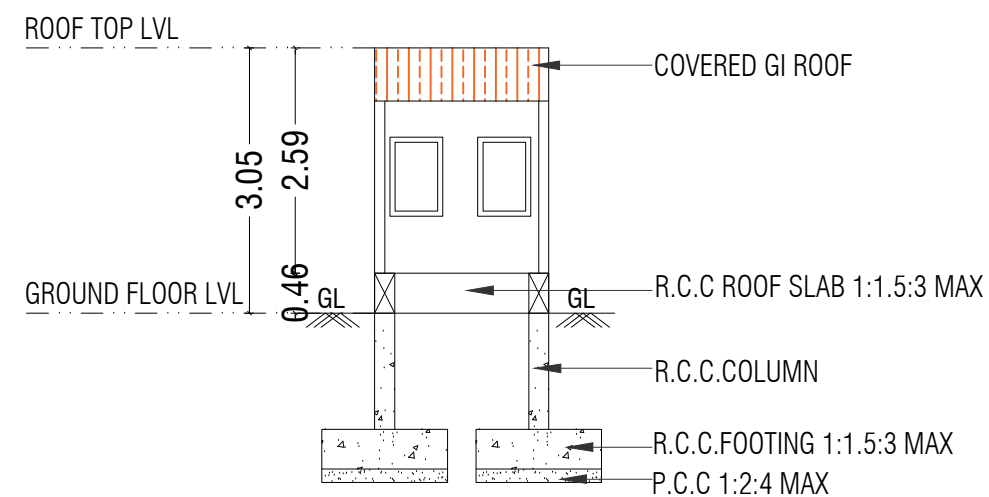

BLOCK-4_SECTION "DD" @ SOUTH SIDE

PLAN SHOWING THE EXISTING & PROPOSED CONSTRUCTION OF A INDUSTRIAL (WOOD TURNERS INDUSTRY) BUILDING IN SF.NO: 680/2A AT SIKKARAMAPALAYAM VILLAGE, METTUPALAYAM TALUK, COIMBATORE DISTRICT.

SCALE :- 1:100
COTTAGE INDUSTRIES



ONLINE APPLICATION NO :SWP/BPA/033520/2023
APPLICANT NAME : Mr. A. VADIVELU

AREA DETAILS:-		IN SQM	IN ACRE
AREA OF SITE AS PER FMB / PATTA	=	2710.00 Sqm	0.66 Acre
AREA OF SITE AS PER DOCUMENT	=	2710.00 Sqm	0.66 Acre
SUPER IMPOSED PLOT AREA	=	2709.75 Sqm	0.66 Acre

BUILDING AREA DETAILS (Sq.mt):-

S.NO	BLOCK NO & NAME	FLOOR	FSI AREA	NON-FSI AREA	TOTAL AREA
01	BLOCK-1 MAIN BUILDING	EXISTING GROUND FLOOR	1440.98	-	1440.98
		PROPOSED FIRST FLOOR	150.28	-	150.28
		PROPOSED SECOND FLOOR	150.28	-	150.28
02	BLOCK-2 GUARD ROOM	PROPOSED GROUND FLOOR	-	6.25	6.25
03	BLOCK-3 SERVENT ROOM	PROPOSED GROUND FLOOR	11.60	-	11.60
04	BLOCK-4 MOTOR ROOM	EXISTING GROUND FLOOR	2.00	-	2.00
05	BLOCK-5 TOILET BLOCK	EXISTING GROUND FLOOR	23.87	-	23.87
TOTAL AREA			1779.01	6.25	1785.26

SYM	JOINERY DETAILS	SIZE IN METER
RS	ROLLING SHUTTER	6.00 X 2.44
SD	SLIDING DOOR	2.44 X 2.44
SD1	SLIDING DOOR	1.52 X 2.44
D1	DOOR	0.76 X 2.44
W	WINDOW	2.44 X 1.83
W1	WINDOW	1.52 X 1.07
W2	WINDOW	0.91 X 1.07
SW	STAIECASE WINDOW	2.44 X 1.83
V	VENTILATOR	0.91 X 0.91

NOTE:-

- * All Dimensions are in Metre
- * Rainwater percolation pits provided all round the site.
- * All round compound wall Provided.
- * Lightning Conductor provided in the roof.
- * Fire Detecting and Emergency Alaram provided.

S. Pradeep
Er. S. PRADEEP, B.E., M.E.(ST)
REGISTERED STRUCTURAL ENGINEER Grade - II
DTCP / NAMAKKAL / RSE-II / 001 / 2022
First Floor, No. 02, MIG-2208, Gandhimaa Nagar,
Peelamedu, Coimbatore - 641 004.
Ph: 96550 08064


REGISTERED STRUCTURAL ENGINEER

S. Pradeep
Er. S. PRADEEP, B.E., M.E.(ST)
REGISTERED ENGINEER Grade - II
DTCP / NAMAKKAL / RE-II / 003 / 2022
First Floor, No. 02, MIG-2208, Gandhimaa Nagar,
Peelamedu, Coimbatore - 641 004.
Ph: 96550 08064


REGISTERED ENGINEER / ARCHITECT

A. V. Vadivelu


OWNER / APPLICANT

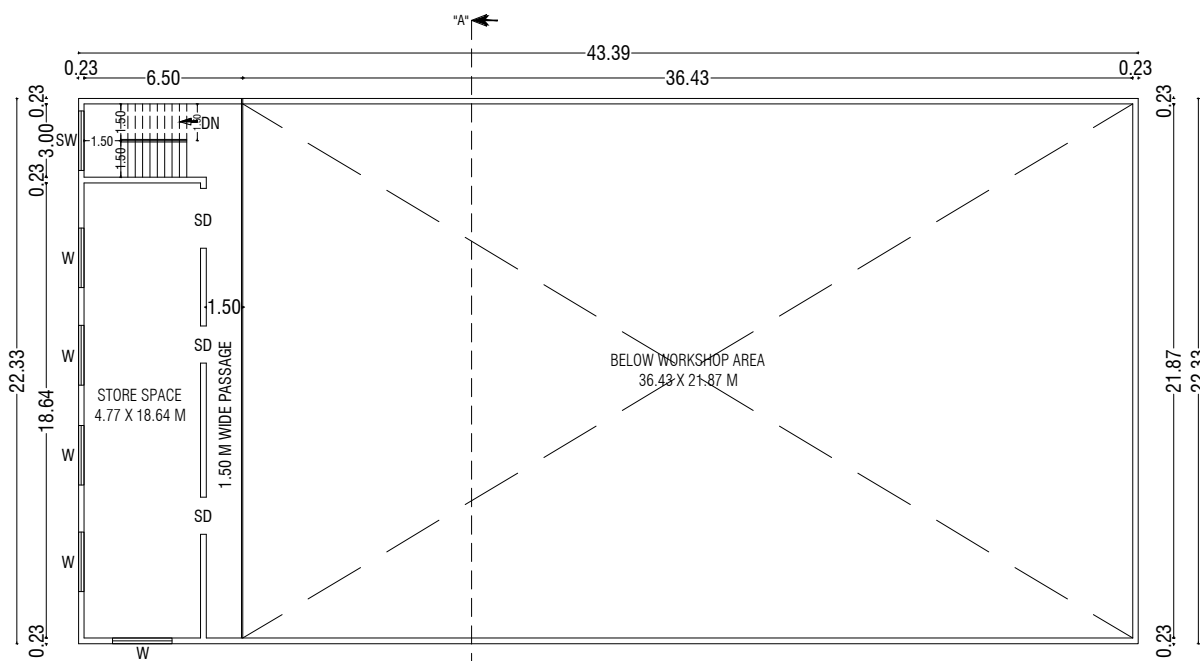


TERRACE FLOOR PLAN

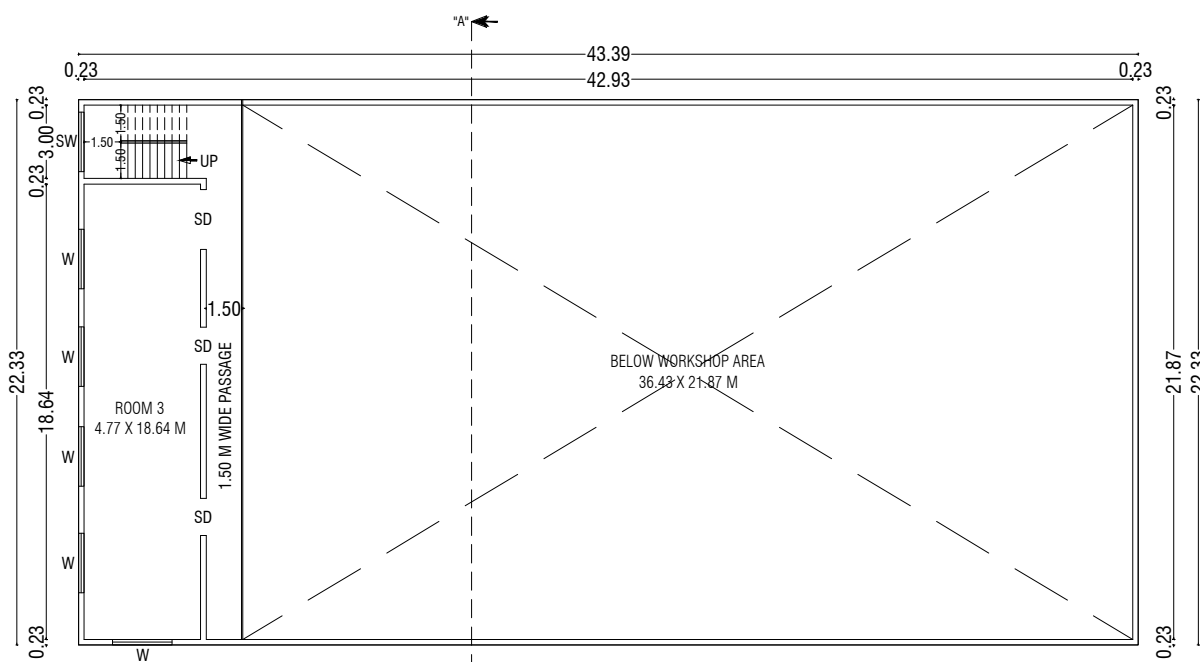


FIRST FLOOR PLAN

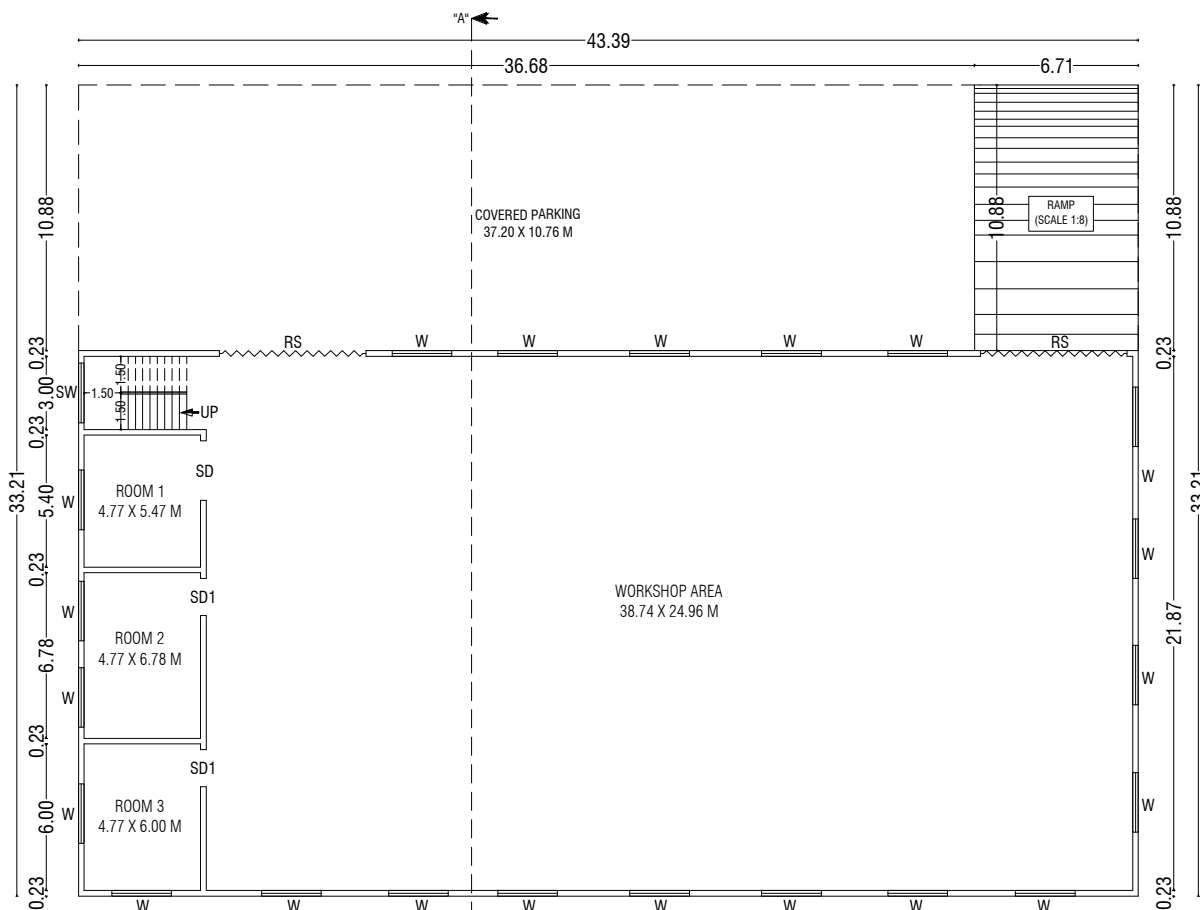








GROUND FLOOR PLAN

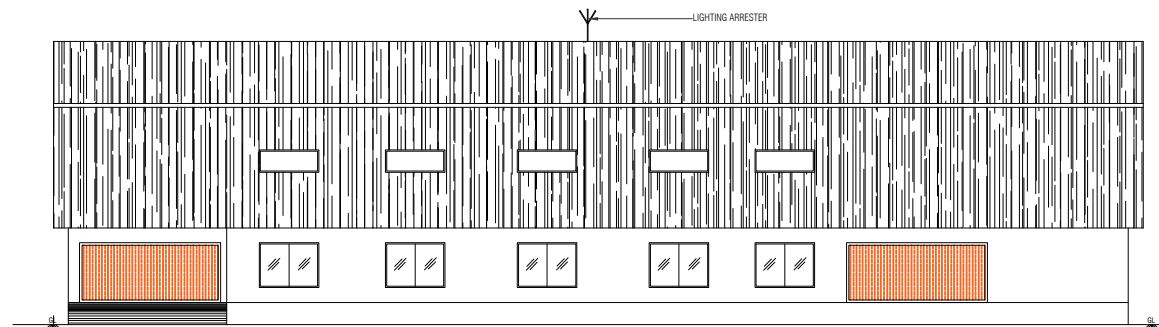

ELEVATION @ SOUTH SIDE

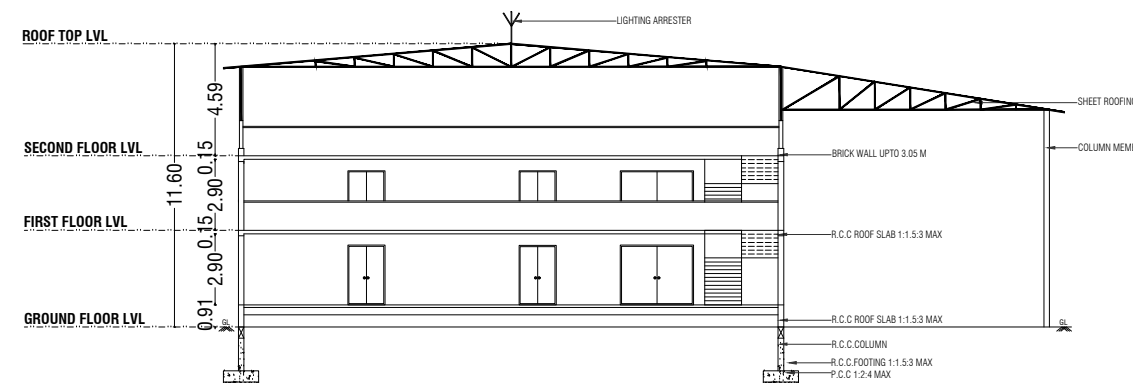

SECTION "AA" @ WEST SIDE

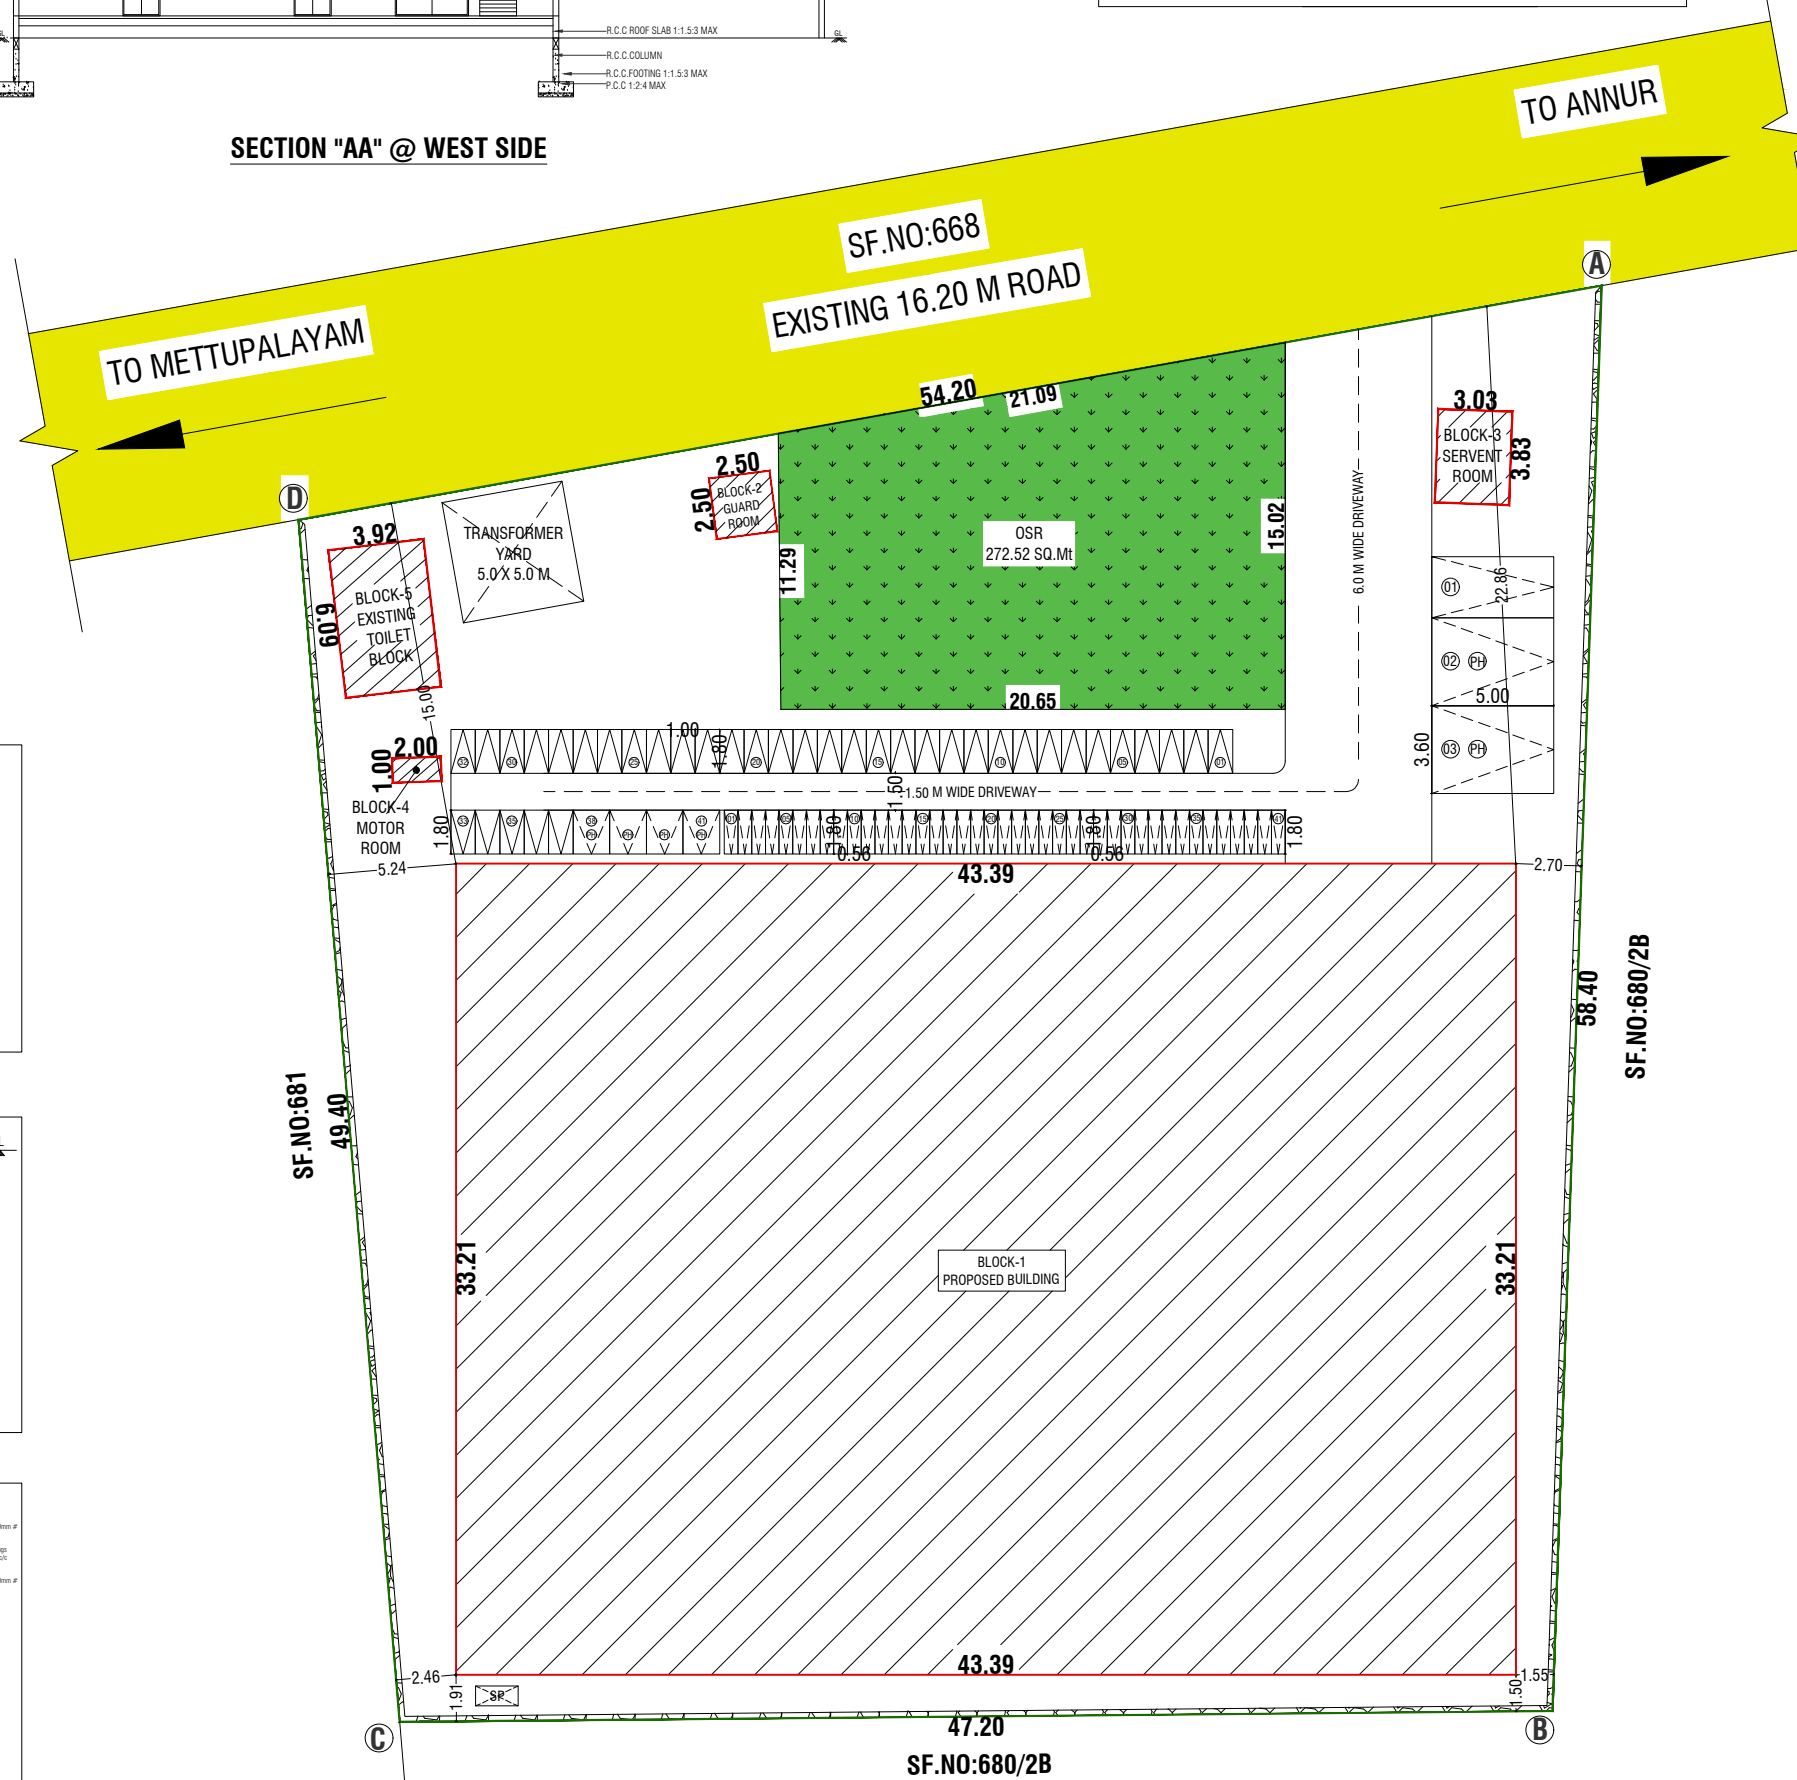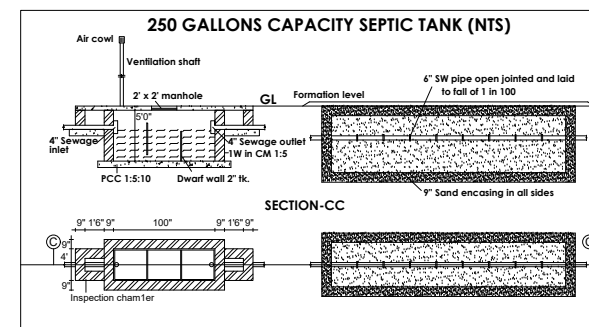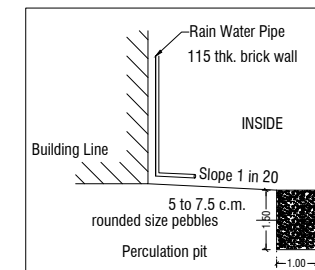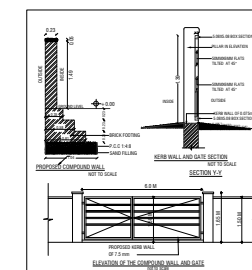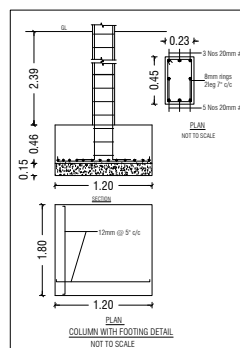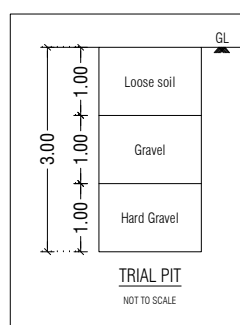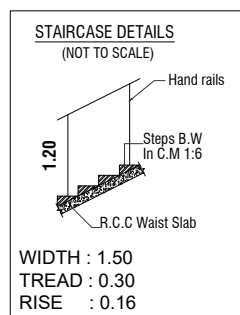

SITE PLAN (SCALE 1:200)

ONLINE APPLICATION NO : SWP/BPA/033520/2023
SWP / L.P / R(C) NO : 378/2023
SWP / BP / DTCPR(C) NO : 63/2023

PLAN SHOWING THE EXISTING & PROPOSED CONSTRUCTION OF A INDUSTRIAL (WOOD TURNERS INDUSTRY) BUILDING IN SF.NO: 680/2A AT SIKKARAMAPALAYAM VILLAGE, METTUPALAYAM TALUK, COIMBATORE DISTRICT.

SCALE :- 1:100
COTTAGE INDUSTRIAL
ONLINE APPLICATION NO : SWP/BPA/033520/2023
APPLICANT NAME : Mr. A. VADIVELU

AREA DETAILS:-
AREA OF SITE AS PER FMB / PATTI = 2710.00 Sqm IN ACRE 0.66 Acre
AREA OF SITE AS PER DOCUMENT = 2710.00 Sqm IN ACRE 0.66 Acre
SUPER IMPOSED PLOT AREA = 2709.75 Sqm IN ACRE 0.66 Acre

BUILDING AREA DETAILS (Sq.mt):-				
S.NO	BLOCK NO & NAME	FLOOR	FSI AREA	NON-FSI AREA
01	BLOCK-1 MAIN BUILDING	EXISTING GROUND FLOOR	1440.98	-
		PROPOSED FIRST FLOOR	150.28	-
		PROPOSED SECOND FLOOR	150.28	-
02	BLOCK-2 GUARD ROOM	PROPOSED GROUND FLOOR	-	6.25
03	BLOCK-3 SERVIENT ROOM	PROPOSED GROUND FLOOR	11.60	-
04	BLOCK-4 MOTOR ROOM	EXISTING GROUND FLOOR	2.00	-
05	BLOCK-5 TOILET BLOCK	EXISTING GROUND FLOOR	23.87	-
TOTAL AREA			1779.01	6.25

F.S.I CALCULATION AS PER SITE AREA:-
F.S.I (1779.01/2709.75) = 0.656

BUILDING HEIGHT :-
BUILDING HEIGHT = 11.60 Mt

PARKING DETAILS	REQUIRED	PROVIDED (INCLUDED PH)
TOTAL CAR PARKING	03 No's	03 No's
TOTAL TWO WHEELER PARKING	41 No's	41 No's
TOTAL CYCLE WHEELER PARKING	41 No's	41 No's

SYM	JOINERY DETAILS	SIZE IN METER
RS	ROLLING SHUTTER	6.00 X 2.44
SD	SLIDING DOOR	2.44 X 2.44
SD1	SLIDING DOOR	1.52 X 2.44
D1	DOOR	0.76 X 2.44
W	WINDOW	2.44 X 1.83
W1	WINDOW	1.52 X 1.07
W2	WINDOW	0.91 X 1.07
SW	STAIECASE WINDOW	2.44 X 1.83
V	VENTILATOR	0.91 X 0.91

COLOUR INDEX:-	HP & WORKER'S DTEAILS:-
BOUNDARY OF THE SITE	NO OF HP:5 NO'S
EXISTING ROADS	NO OF WORKERS: 20 NO'S
PROPOSED CONSTRUCTION	OSR DETAILS:-
PROPOSED DRIVEWAY	OSR AREA : 272.52 Sq.mt
OSR	(10.05 %)

NOTE:-
* All Dimensions are in Metre
* Rainwater percolation pits provided all round the site.
* All round compound wall Provided.
* Lighting Conductor provided in the roof.
* Fire Detecting and Emergency Alaram provided.

Dr. S. PRADEEP, B.E., M.E.(ST)
REGISTERED STRUCTURAL ENGINEER Grade-II
DTCP / NAMAKKAL / RSE-II / 001 / 2022
First Floor, No. 02, MIG-2208, Gandhimaa Nagar,
Peeelamedu, Coimbatore - 641 004.
Ph: 96550 08064

REGISTERED STRUCTURAL ENGINEER

Dr. S. PRADEEP, B.E., M.E.(ST)
REGISTERED ENGINEER Grade - II
DTCP / NAMAKKAL / RE-II / 003 / 2022
First Floor, No. 02, MIG-2208, Gandhimaa Nagar,
Peeelamedu, Coimbatore - 641 004.
Ph: 96550 08064

REGISTERED ENGINEER / ARCHITECT

Mr. A. VADIVELU
OWNER / APPLICANT

Signature Not Verified
Signed by: Mr. A. VADIVELU
Location: Coimbatore
Date: 2023.12.13 17:56:44

சுவேல்குமார்
வரைவாளர் நிலை- III

பொ.வசந்தி
கட்டிடக்கலை / திட்ட உதவியாளர்