




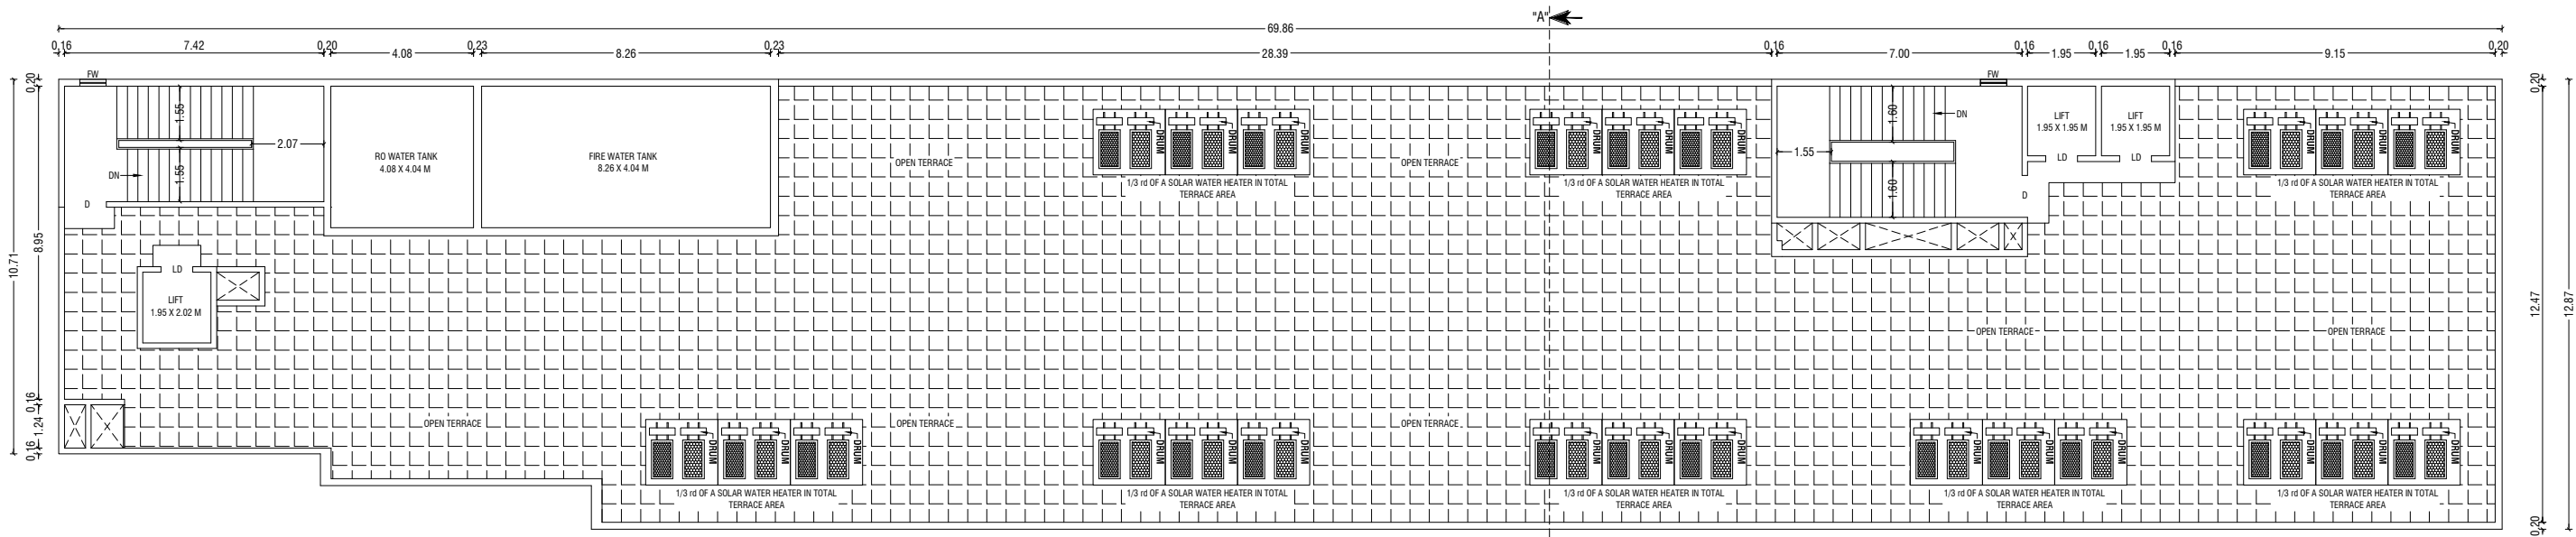


TERRACE FLOOR PLAN

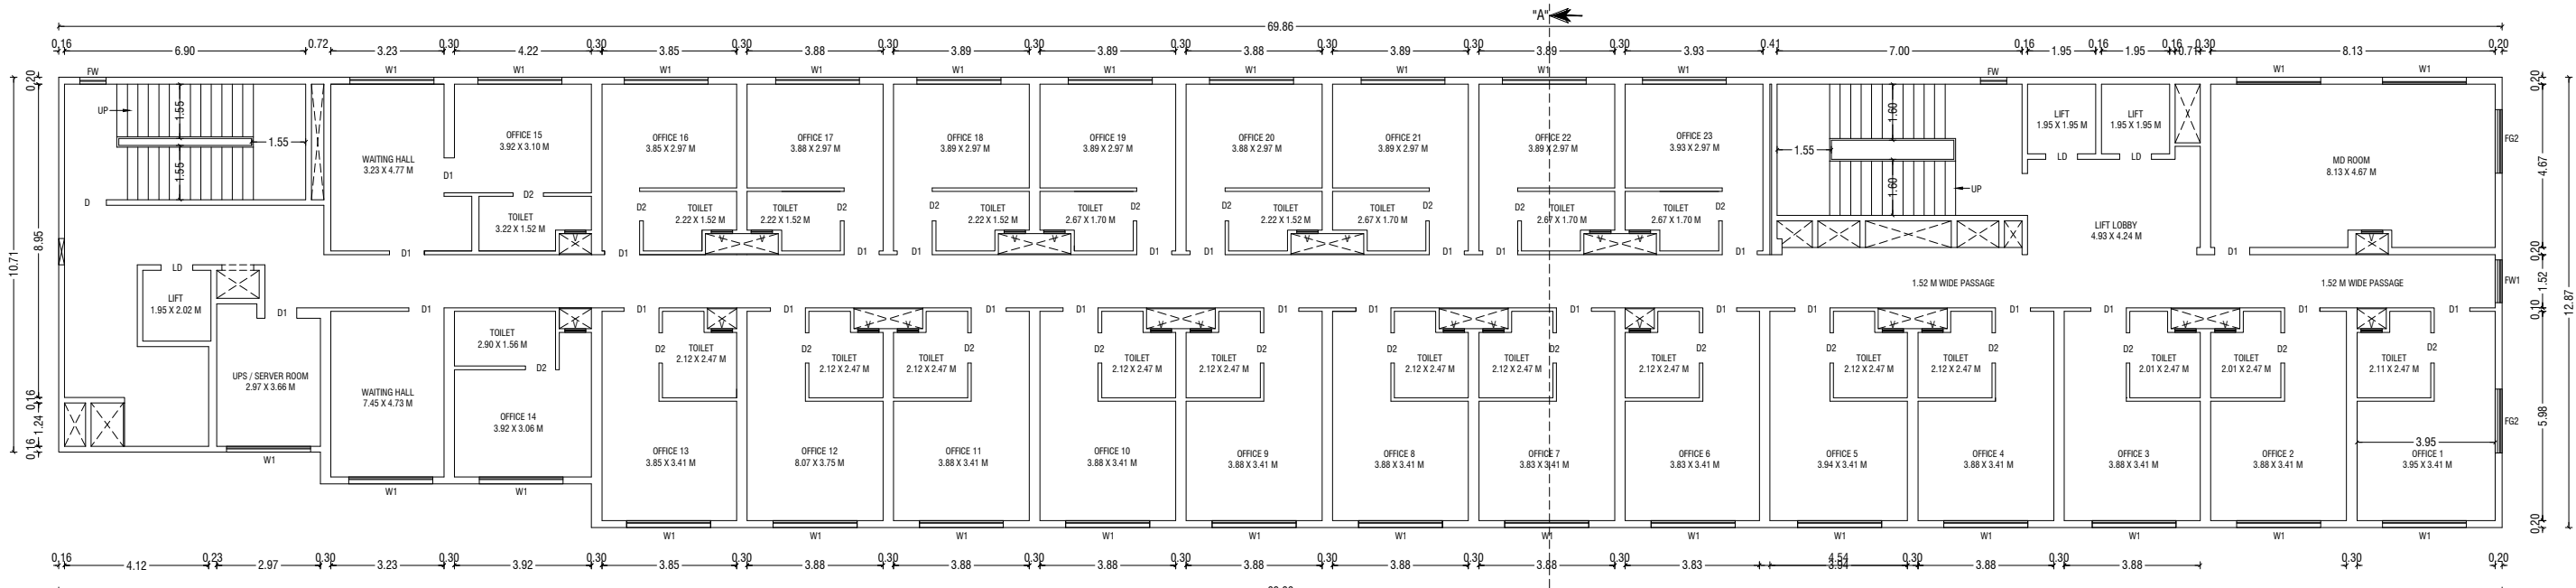


THIRD FLOOR PLAN

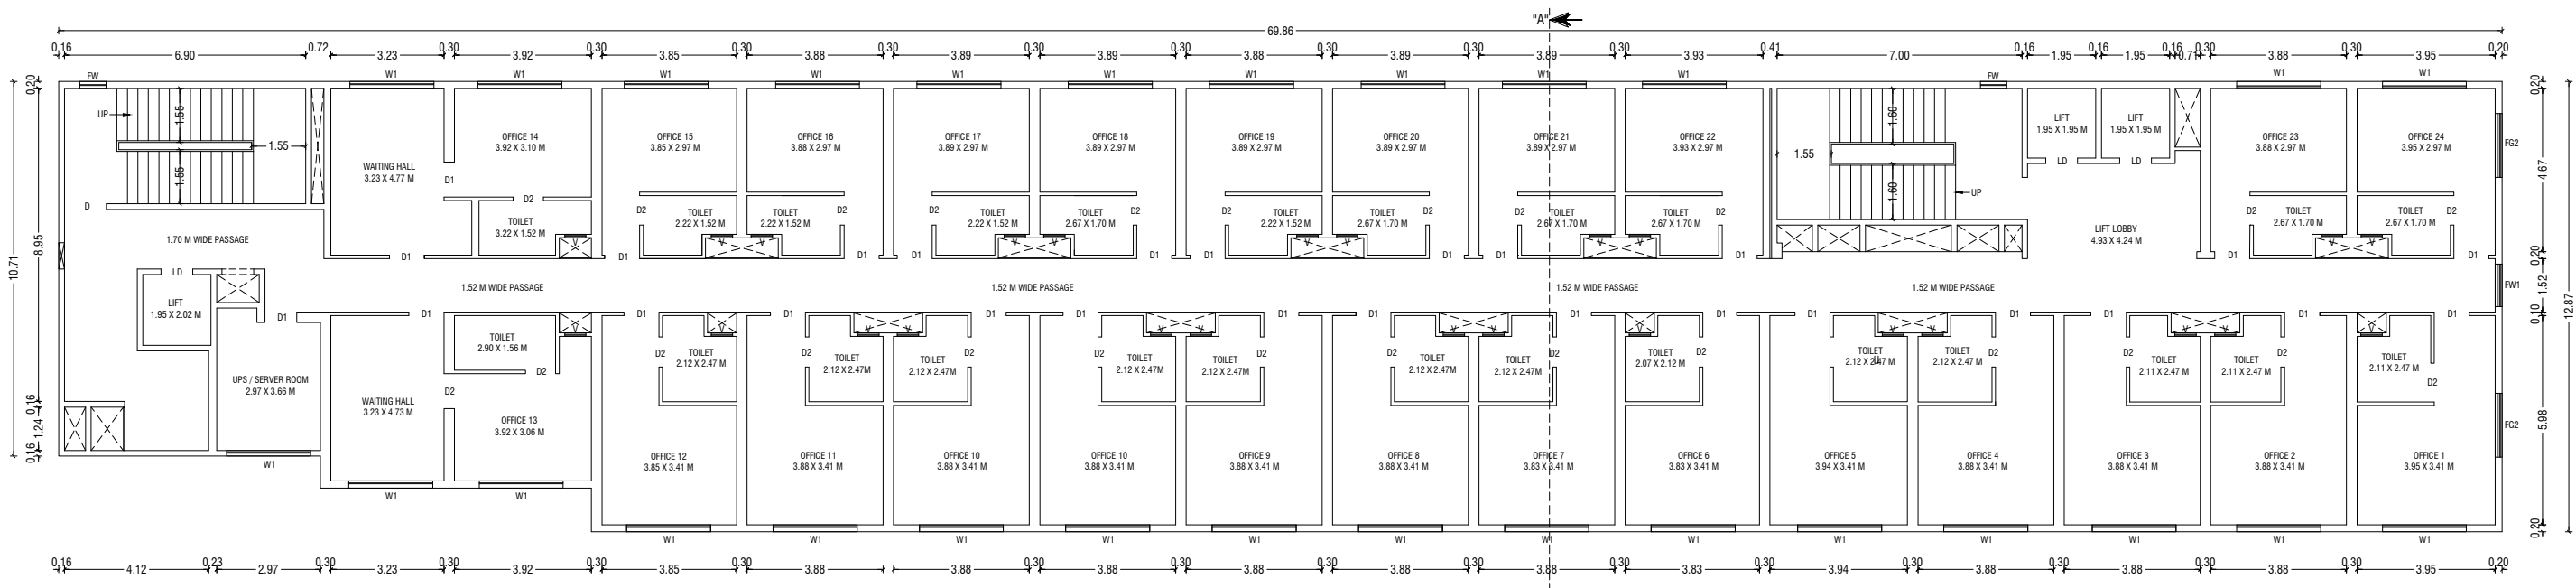


SECOND FLOOR PLAN

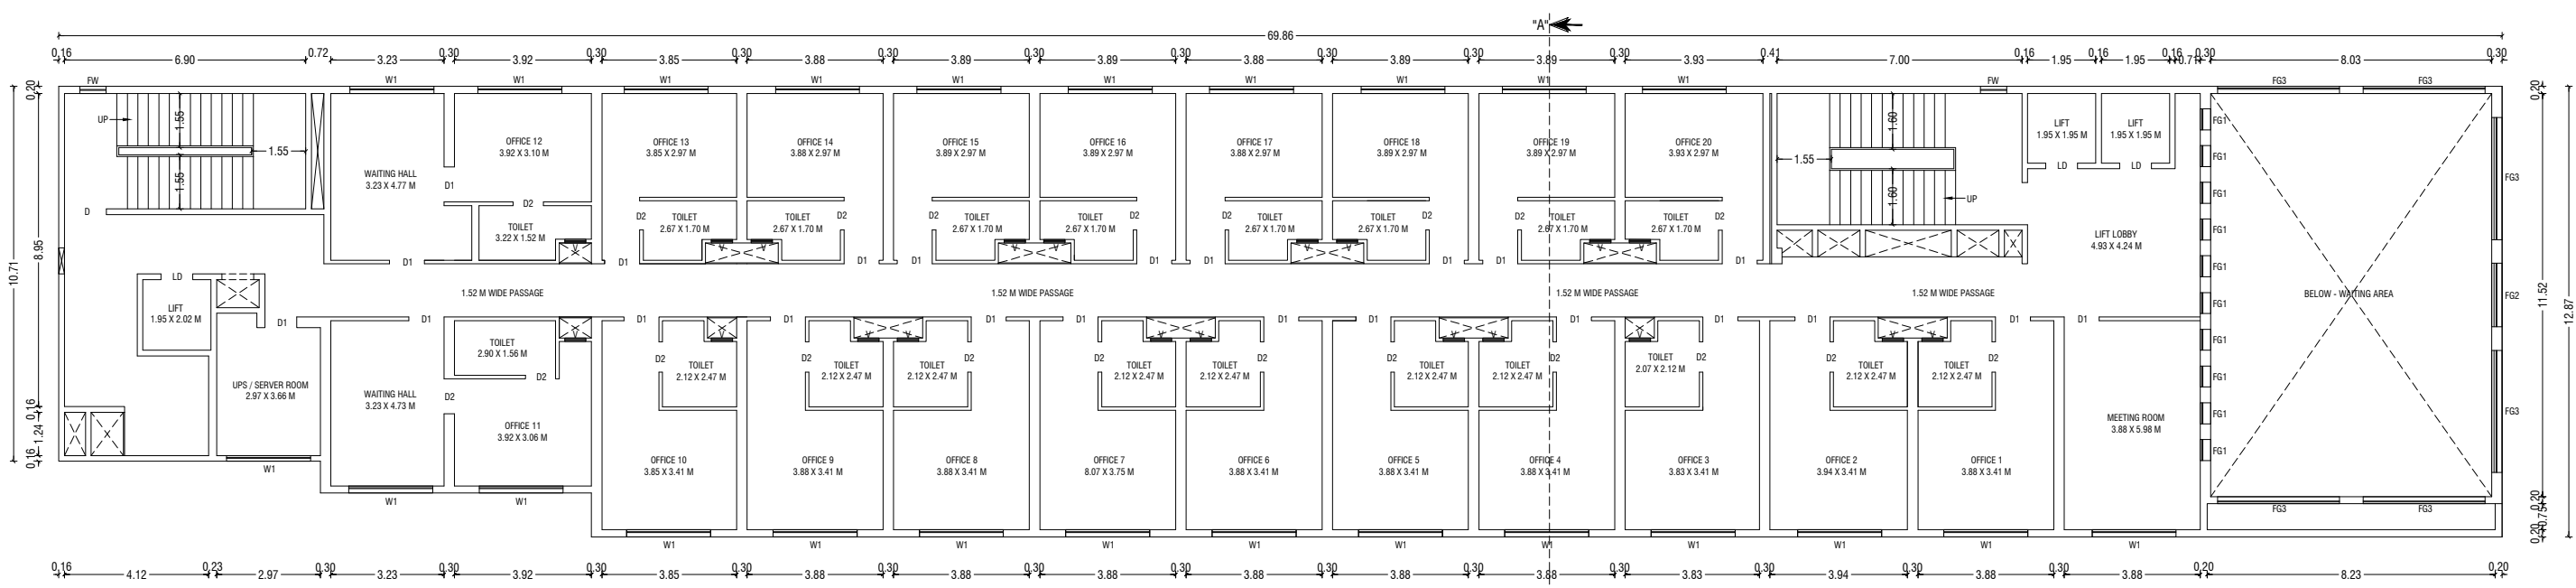

FIRST FLOOR PLAN

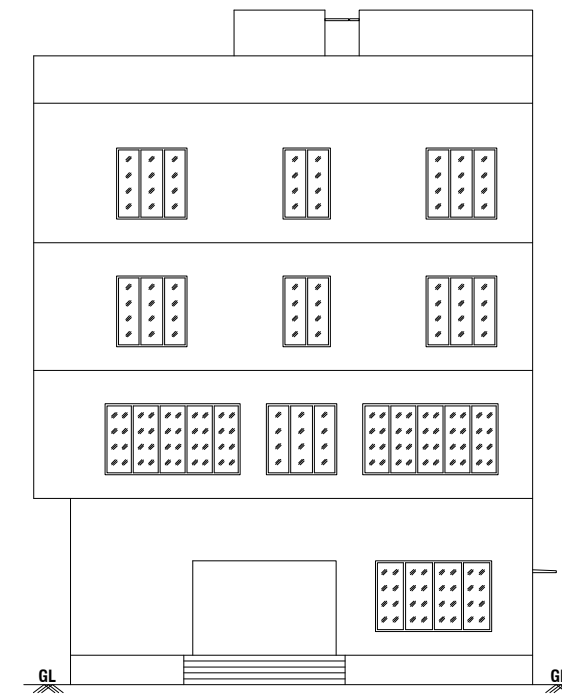

ELEVATION

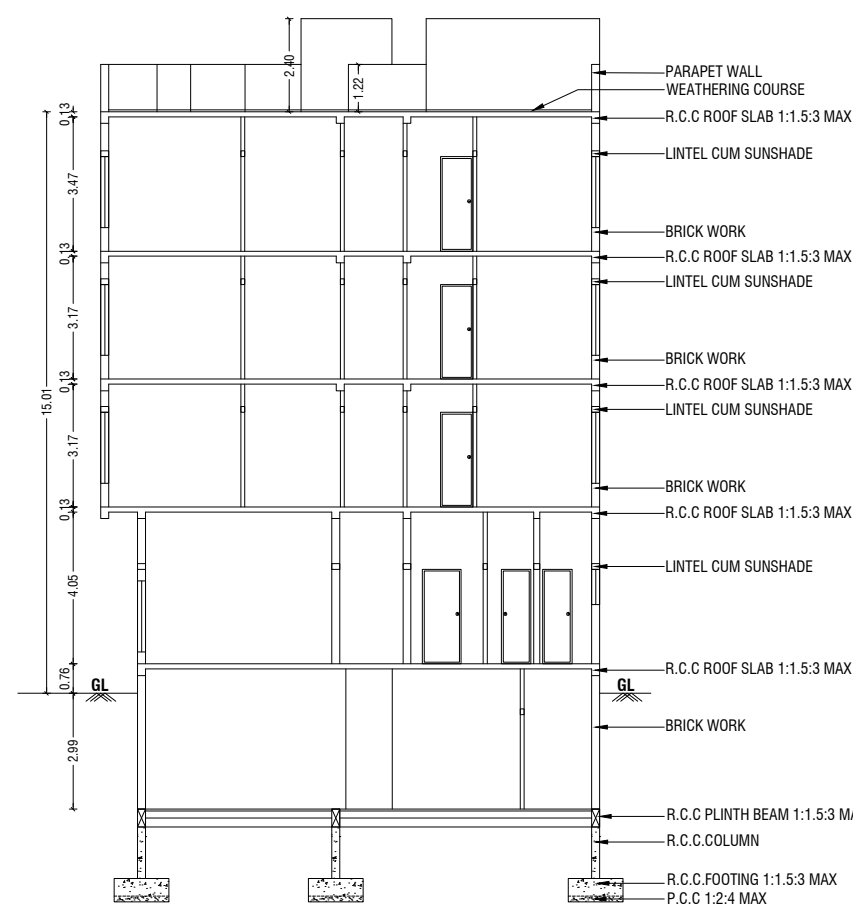

SECTION - "AA"

ONLINE APPLICATION NO : SWP/BPA/034433/2023
SWP / SITE APPROVAL : L.P / CLPA NO : 11/2024
SWP / PLANNING PERMISSION NO : 15/2024
(தி.அ.எண்-175“அ.ஆ.இ”2019 - நாள்-13.08.2019
திருத்தி மாற்றியமைக்கபடுகிறது)

BUILDING PLAN SHOWING THE REVISED APPROVAL OF A
COMMERCIAL BUILDING IN S.F.NOS: 574/9, 282, 281B, 281C &
281D AT KALAPATTI VILLAGE, COIMBATORE NORTH TALUK,
COIMBATORE CORPORATION, COIMBATORE DISTRICT.

SCALE :- 1:100
COMMERCIAL BUILDING
ONLINE APPLICATION NO: SWP/BPA/034433/2023
APPLICANT NAME: GEETHA KUMAR'S HOSPITALITY
AND HEALTHCARE PRIVATE LIMITED,
1.T.SATHIS KUMAR & 2.T.MARAGATHAM

AREA DETAILS:-	IN SQM	IN ACRE
AREA OF SITE AS PER PATTI	= 2507.00 Sqm	0.620 Acre
AREA OF SITE AS PER DOCUMENT	= 2557.77 Sqm	0.632 Acre
SUPER IMPOSED PLOT AREA	= 2590.90 Sqm	

PROPOSED BUILDING AREA DETAILS:-			
S.No	FLOOR	FSI	NON-FSI
1	FIRST FLOOR	760.60	112.70
2	SECOND FLOOR	849.10	24.20
3	THIRD FLOOR	849.80	23.50
4	TERRACE FLOOR	-	131.20

JOINERY DETAILS:-		
SYM	JOINERY DETAILS	SIZE IN METER
MD	DOOR	3.70 X 2.13
D	DOOR	1.20 X 2.13
D1	DOOR	1.00 X 2.13
D2	DOOR	0.76 X 2.13
FD	FRENCH DOOR	1.50 X 2.13
LD	LIFT DOOR	0.91 X 2.13
W	WINDOW	3.00 X 1.83
W1	WINDOW	2.40 X 1.83
FW	FIXED WINDOW	0.75 X 1.83
FG1	FIXED GLASS	0.60 X 1.83
FG2	FIXED GLASS	1.83 X 1.83
FG3	FIXED GLASS	3.49 X 1.83
V	VENTILATOR	1.83 X 0.91
V1	VENTILATOR	0.91 X 0.91
EF	EXHAUST FAN	0.91 X 0.91

NOTE:-
* All Dimensions are in Metre
* Rainwater percolation pits provided all round the site.
* All round compound wall Provided.
* S.T.P provided in the SW Corner of the Site.
* Sump and Fire Sump provided.
* Lightning Conductor provided in the roof.
* Fire Detecting and Extinguishing system provided.
* Emergency Alarm provided. Sand buckets provided.

D. ARUN KUMAR, B.E (CIVIL)
REGISTERED CONSTRUCTION ENGINEER
Reg No : Coimbatore LPA/CE/20/07/028
205, Alagesan Road, Saibaba Colony, Coimbatore - 641 011

REGISTERED CONSTRUCTION ENGINEER

R.SABARIMANIKANDAN M.E (Civil)
Registered Structural Engineer
Reg. No: DTCP/RE/Gr-II/003/2022
SRI RANGA ASSOCIATES
46, KERALA CLUB ROAD, CBE - 641 018.

REGISTERED STRUCTURAL ENGINEER

R.SABARIMANIKANDAN B.E (Civil)
Registered Engineer
Reg. No: DTCP/RE/Gr-II/002/2022
SRI RANGA ASSOCIATES
46, KERALA CLUB ROAD, CBE - 641 018.

REGISTERED ENGINEER / ARCHITECT

For GEETHAKUMAR'S HOSPITALITY
AND HEALTHCARE PRIVATE LIMITED
T. Sathis KUMAR
T. Maragatham
CHAIRMAN
10/10/2020

OWNER / APPLICANT
SHEET NO : 02

