




EAST SIDE ELEVATION

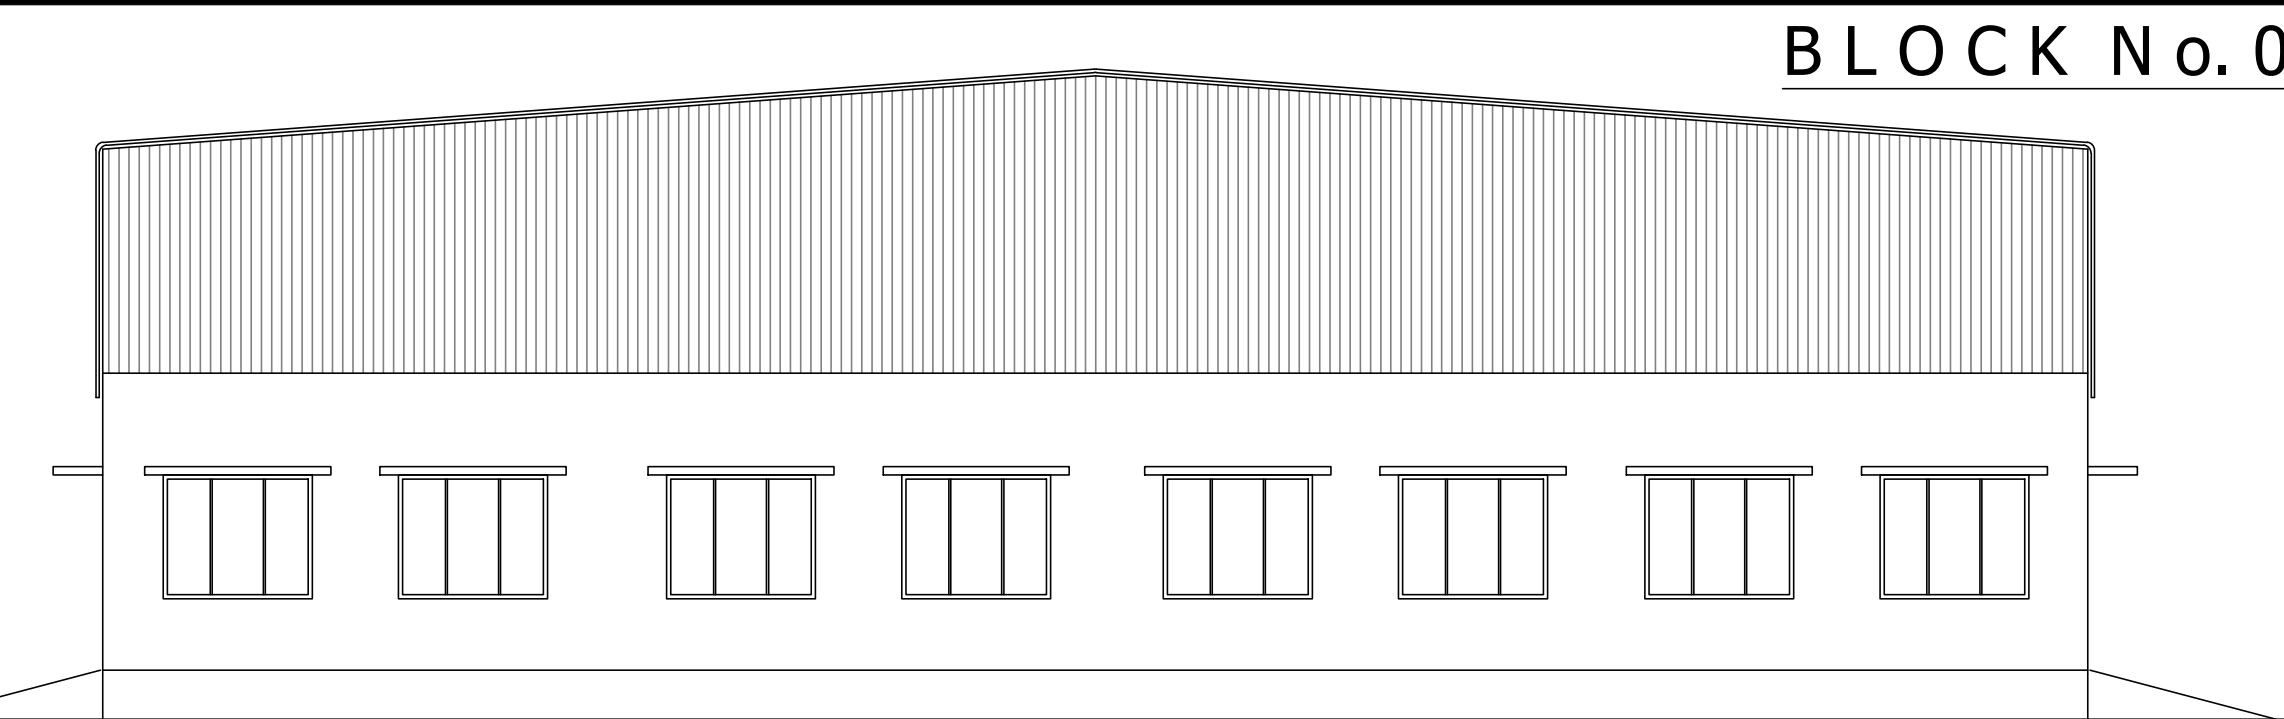


NORTH SIDE ELEVATION

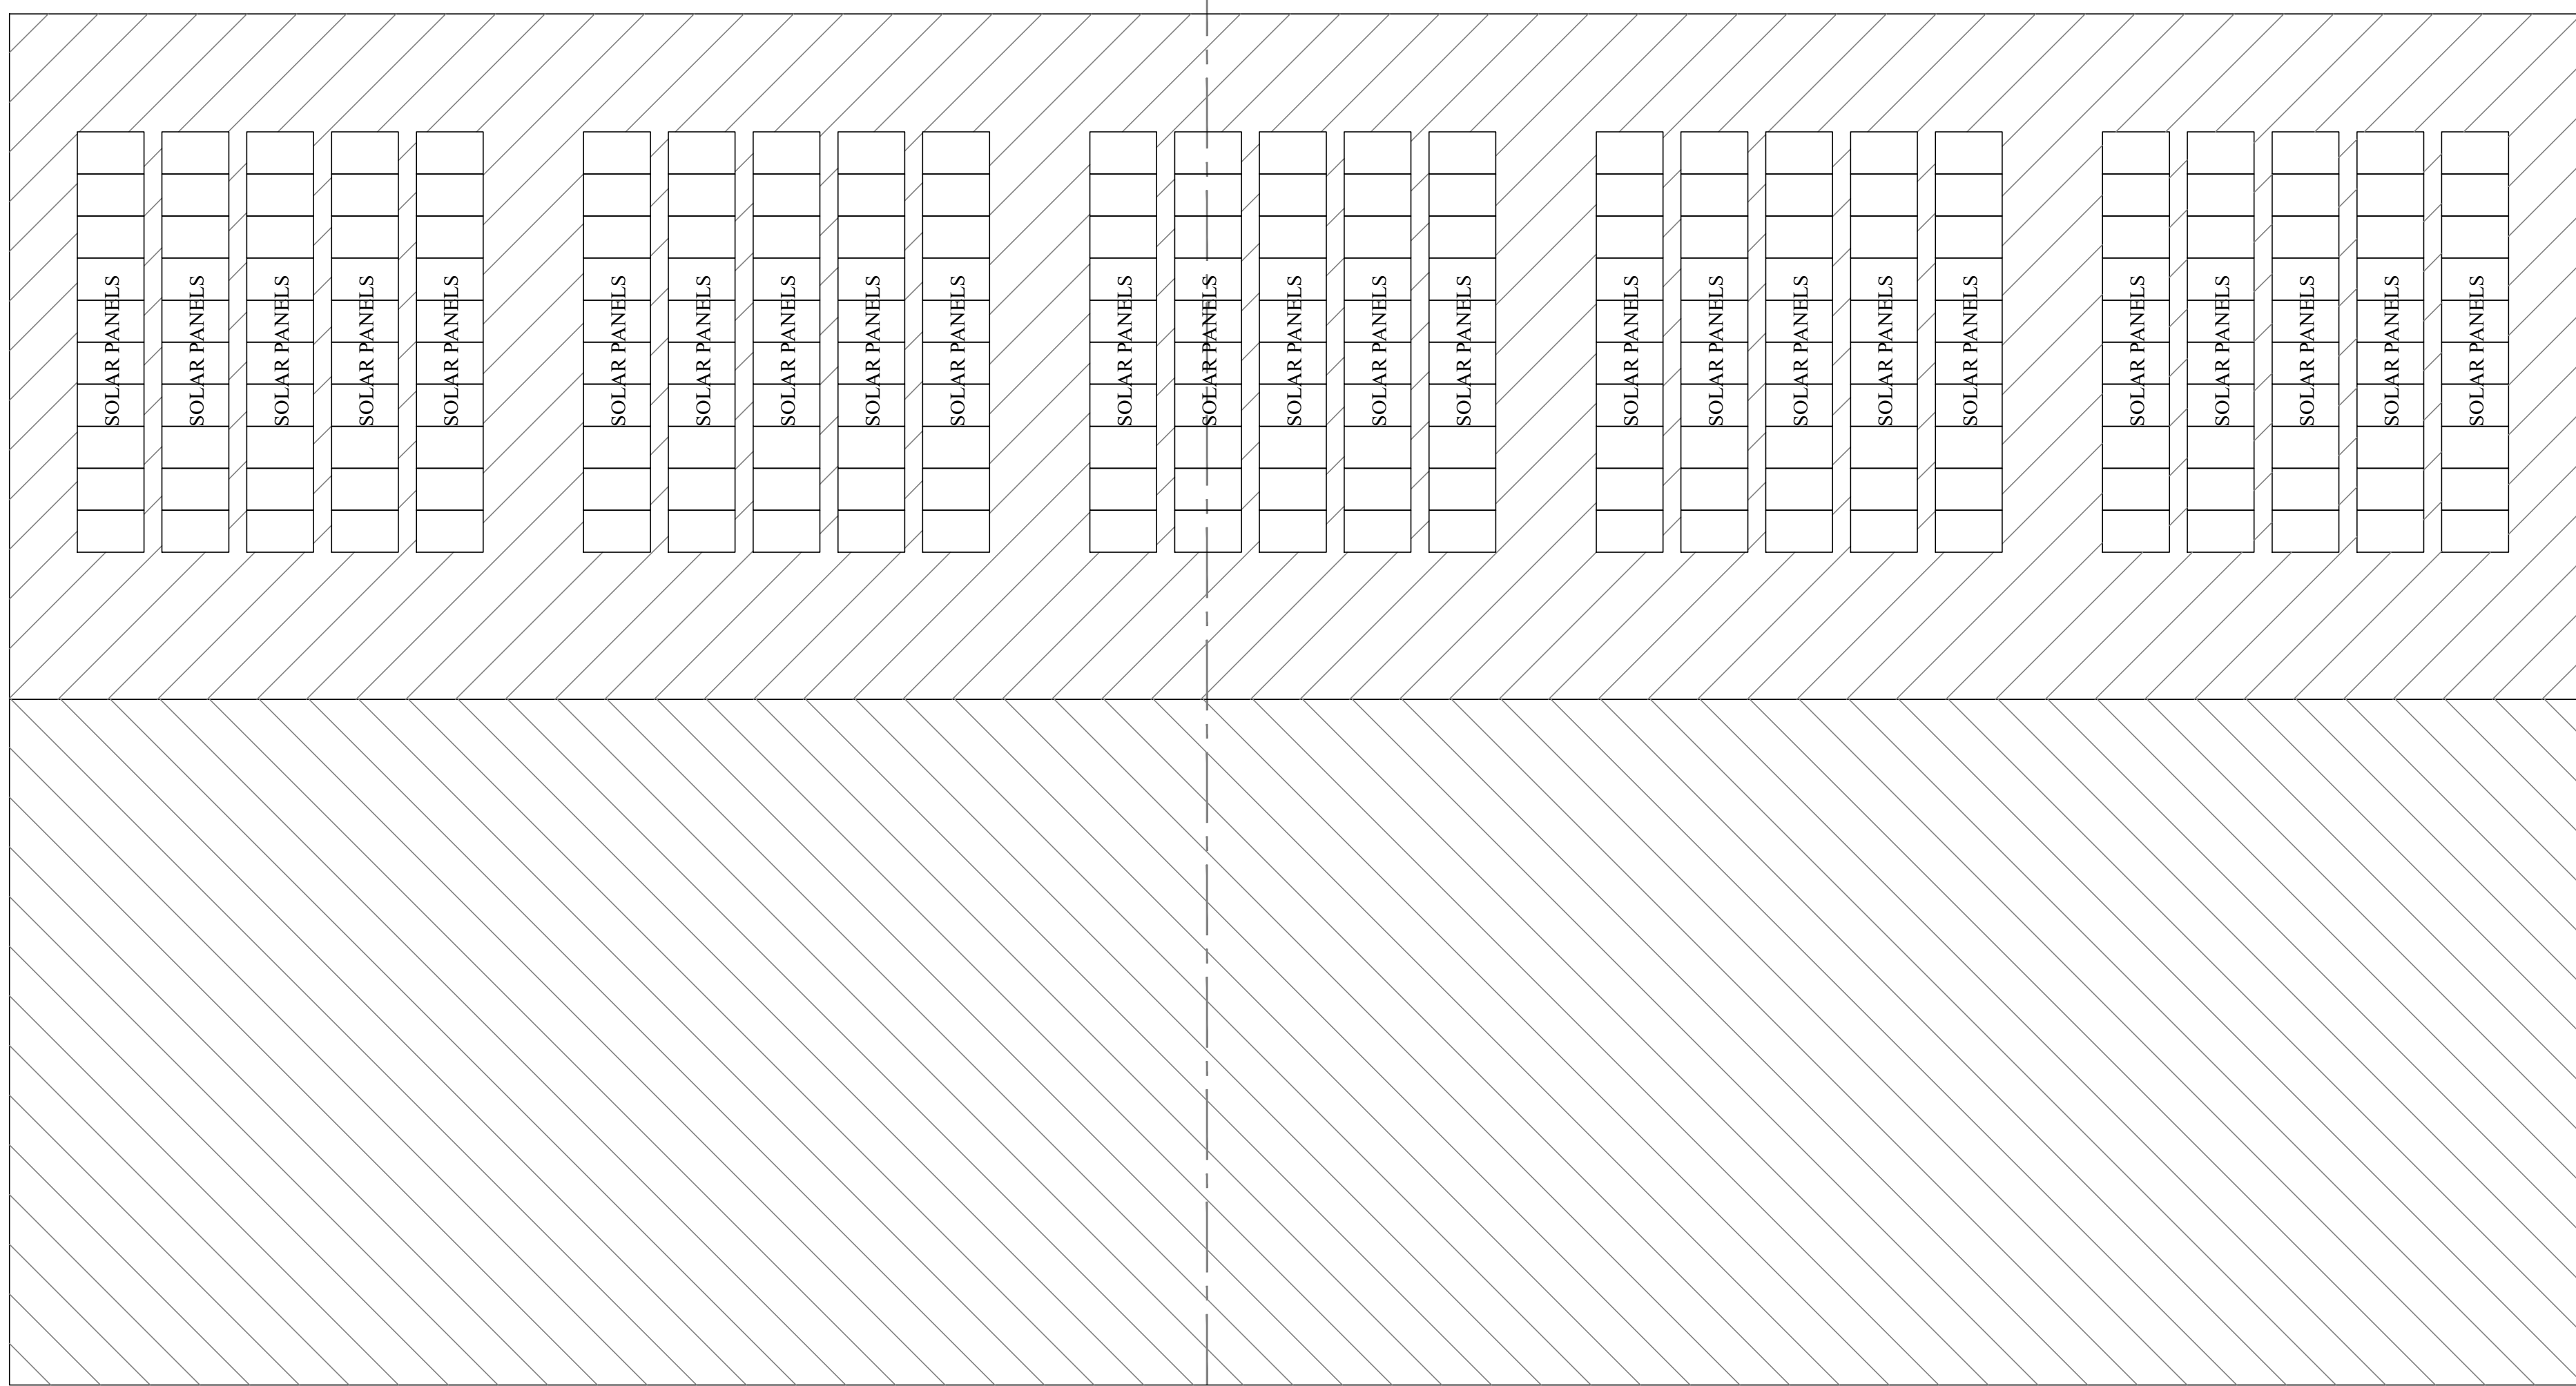


ROOF PLAN

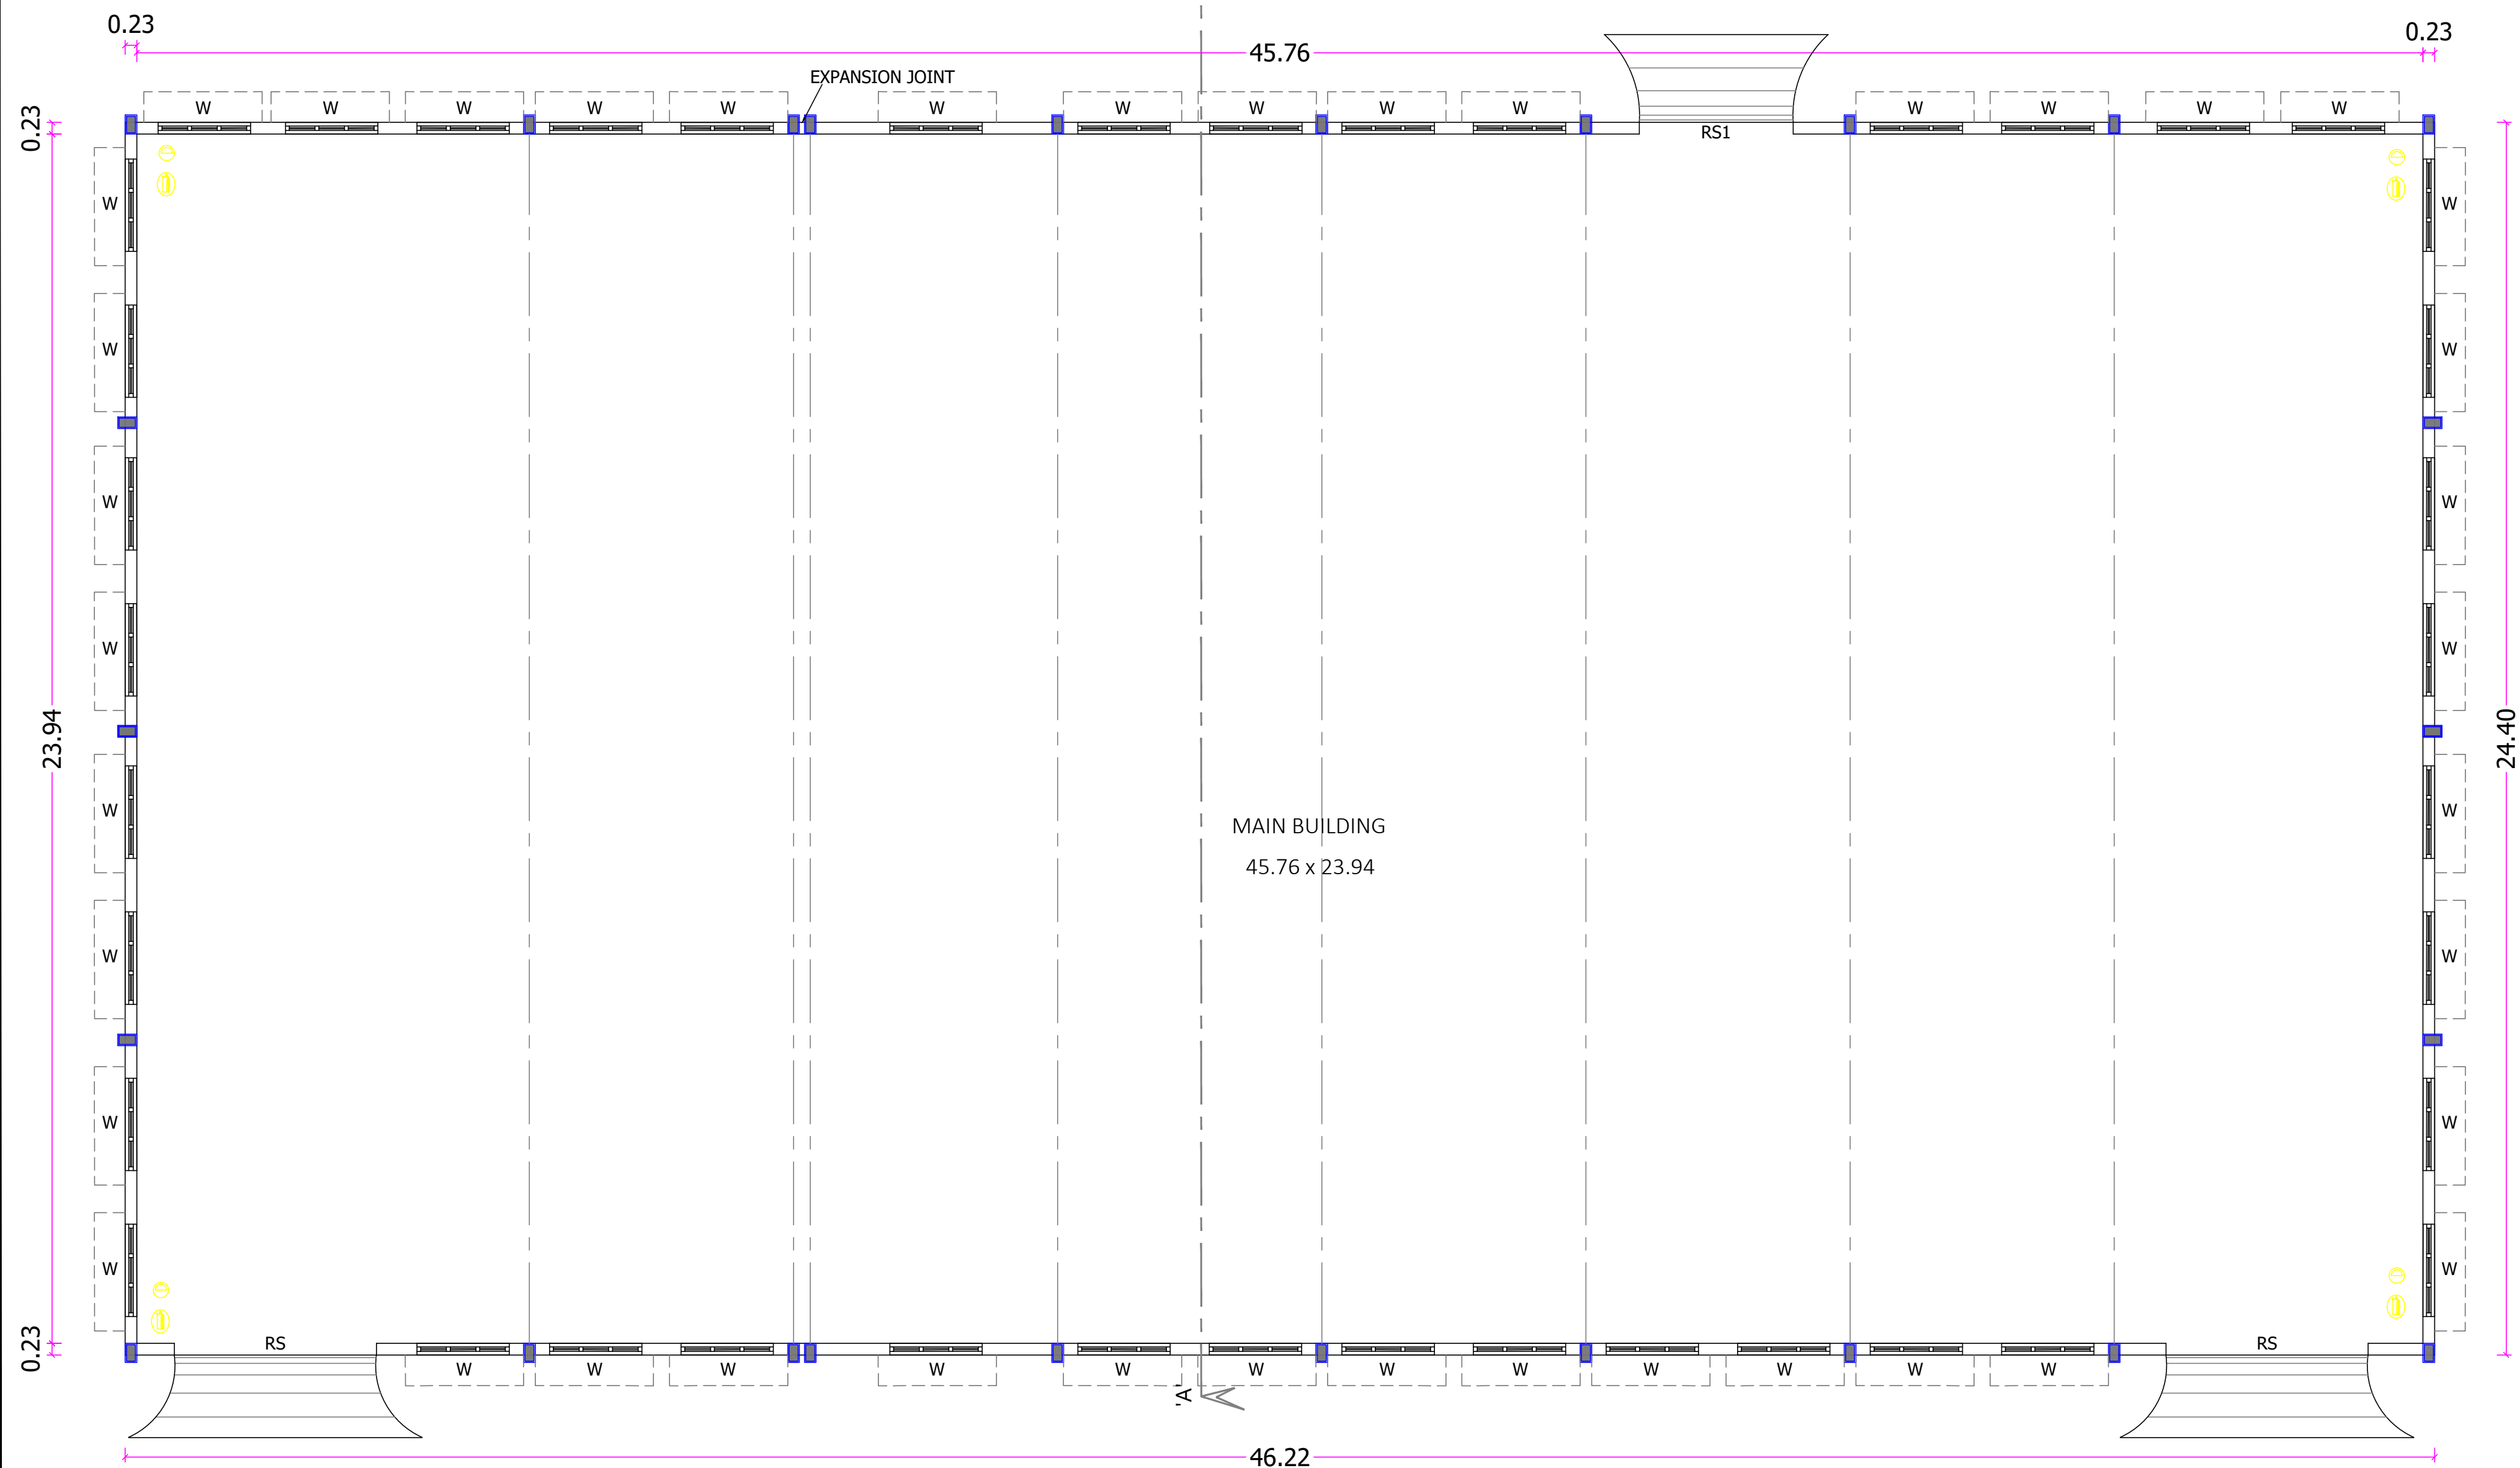

GROUND FLOOR PLAN

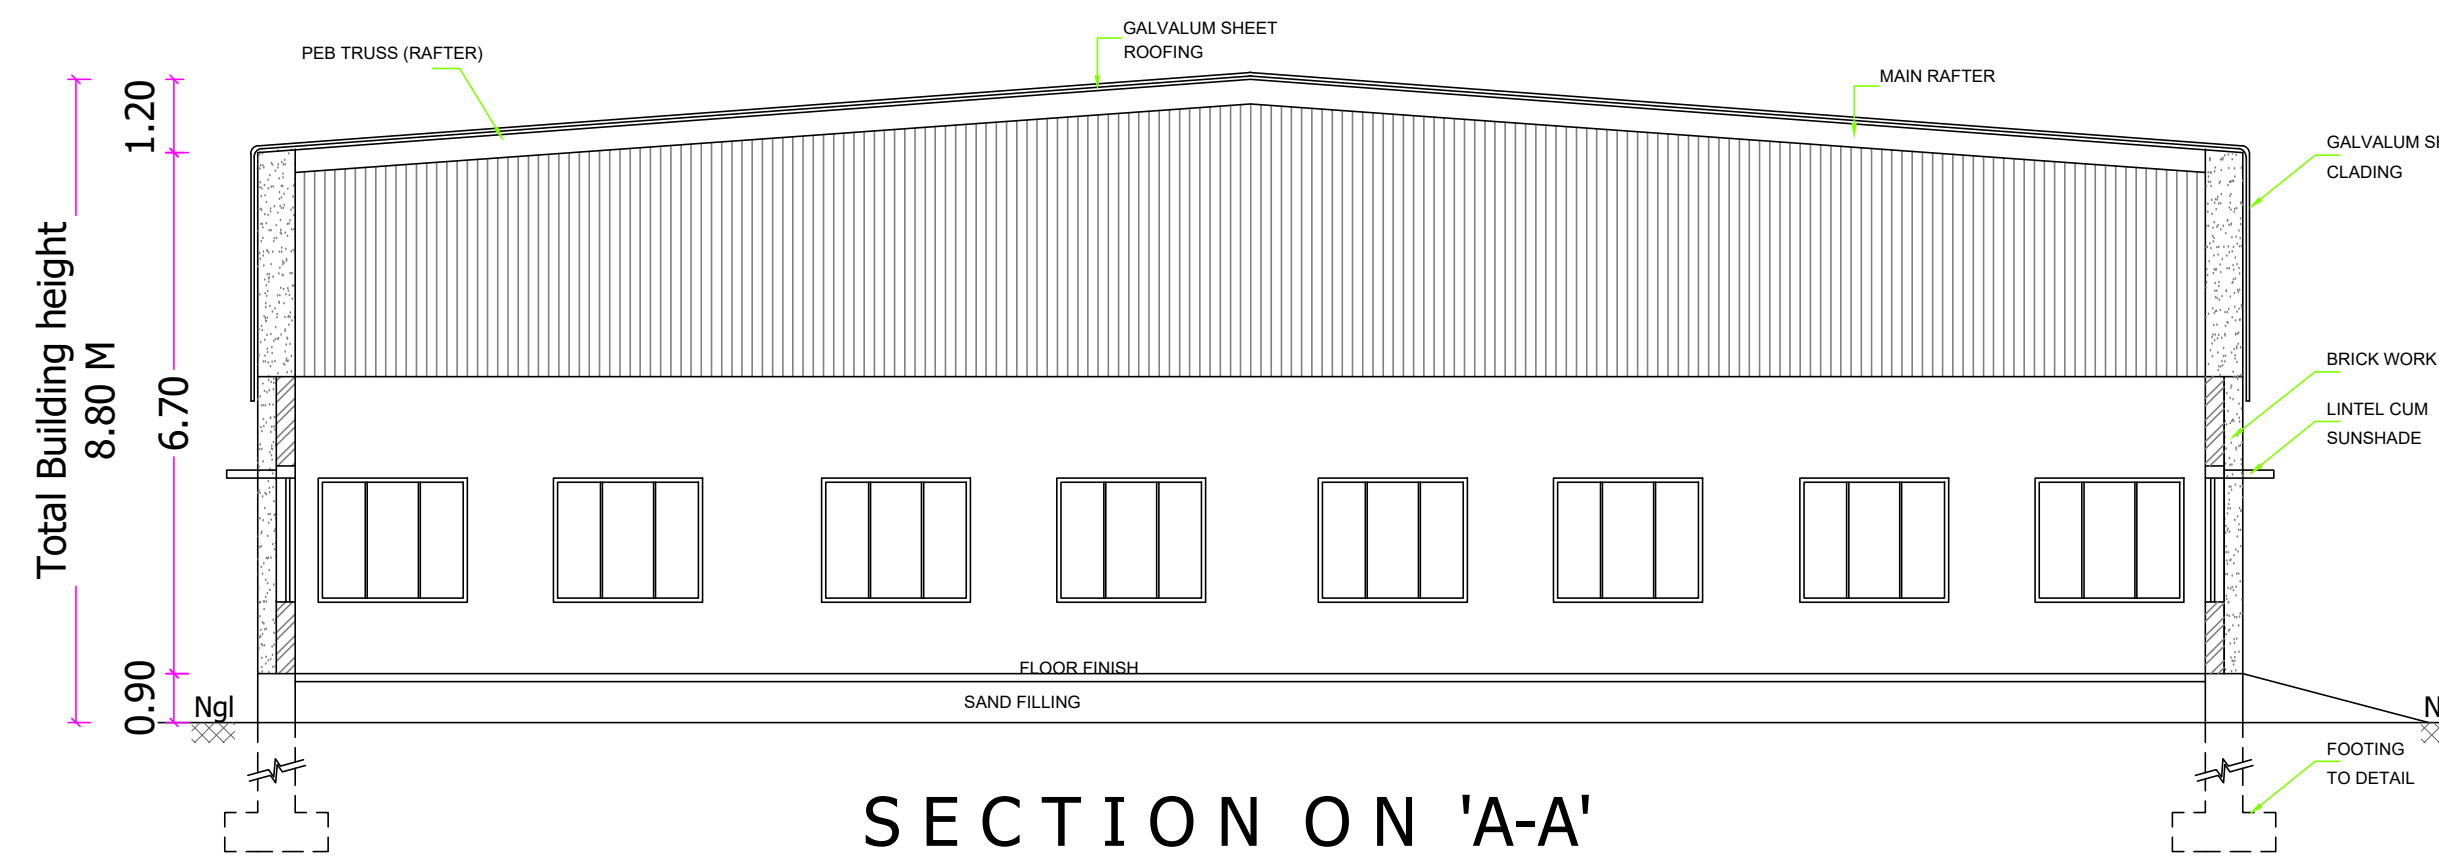


SECTION ON 'A-A'

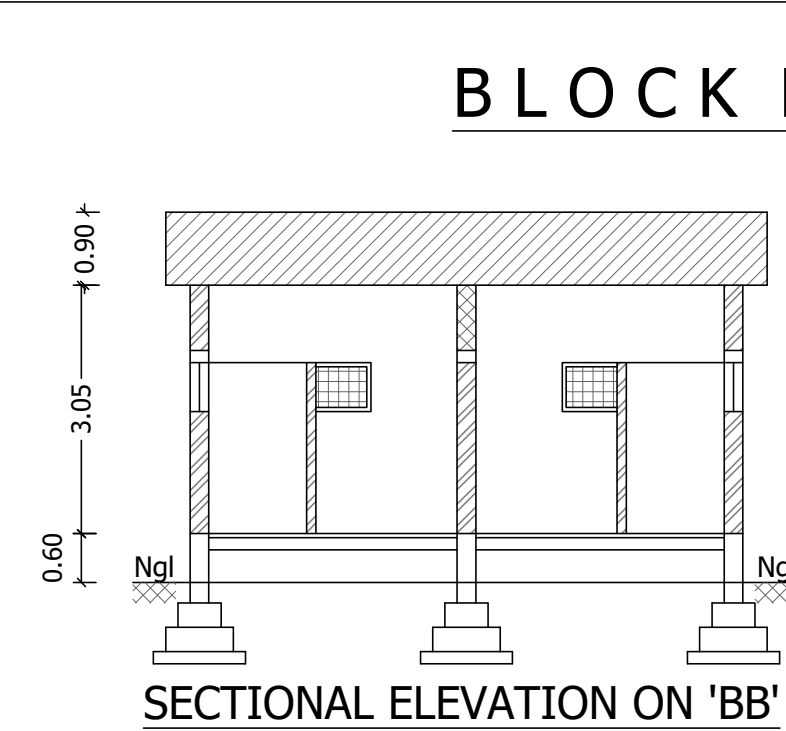


SECTIONAL ELEVATION ON 'BB'


ELEVATION

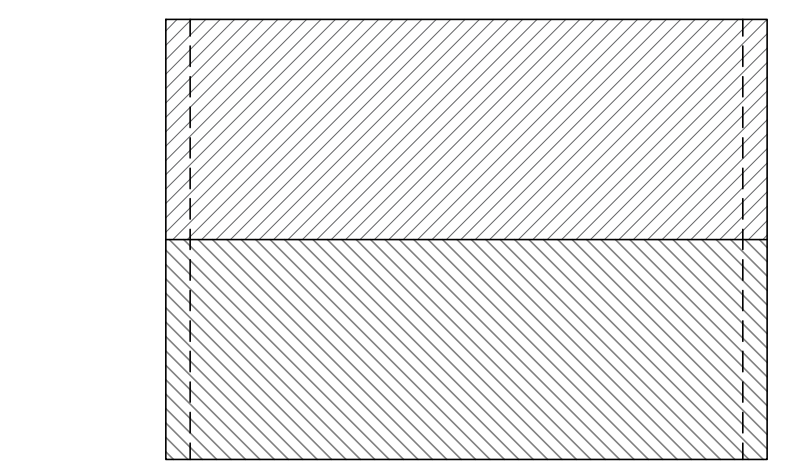

ROOF PLAN

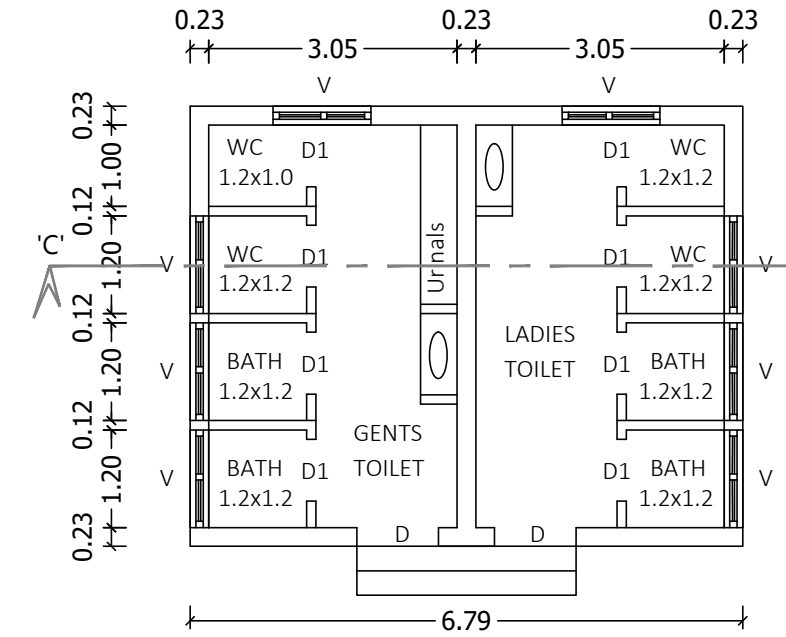


GROUND FLOOR PLAN

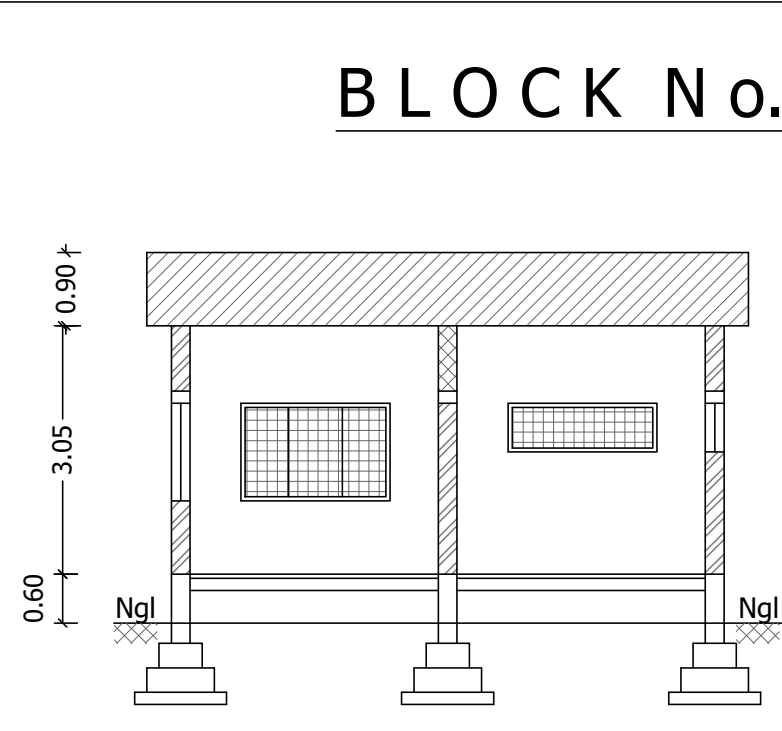


SECTIONAL ELEVATION ON 'CC'


ELEVATION

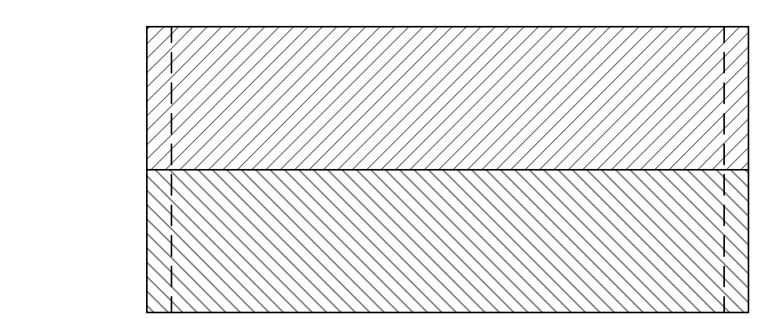

ROOF PLAN

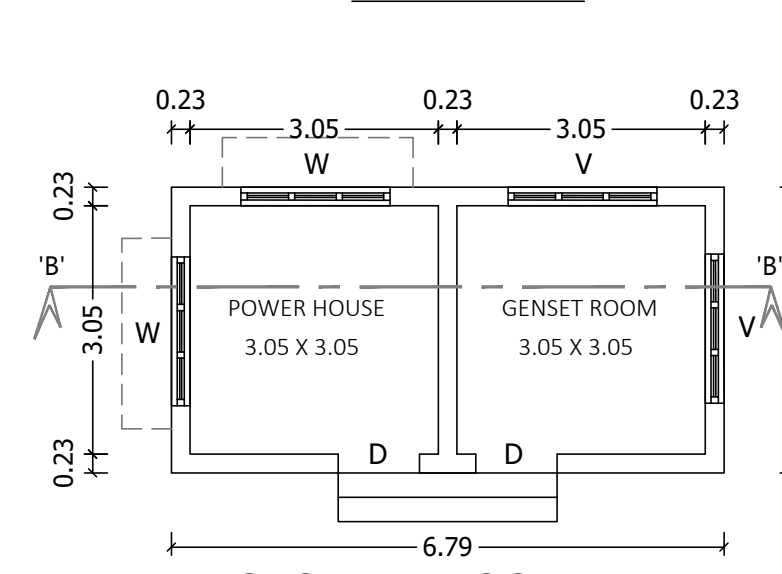

GROUND FLOOR PLAN

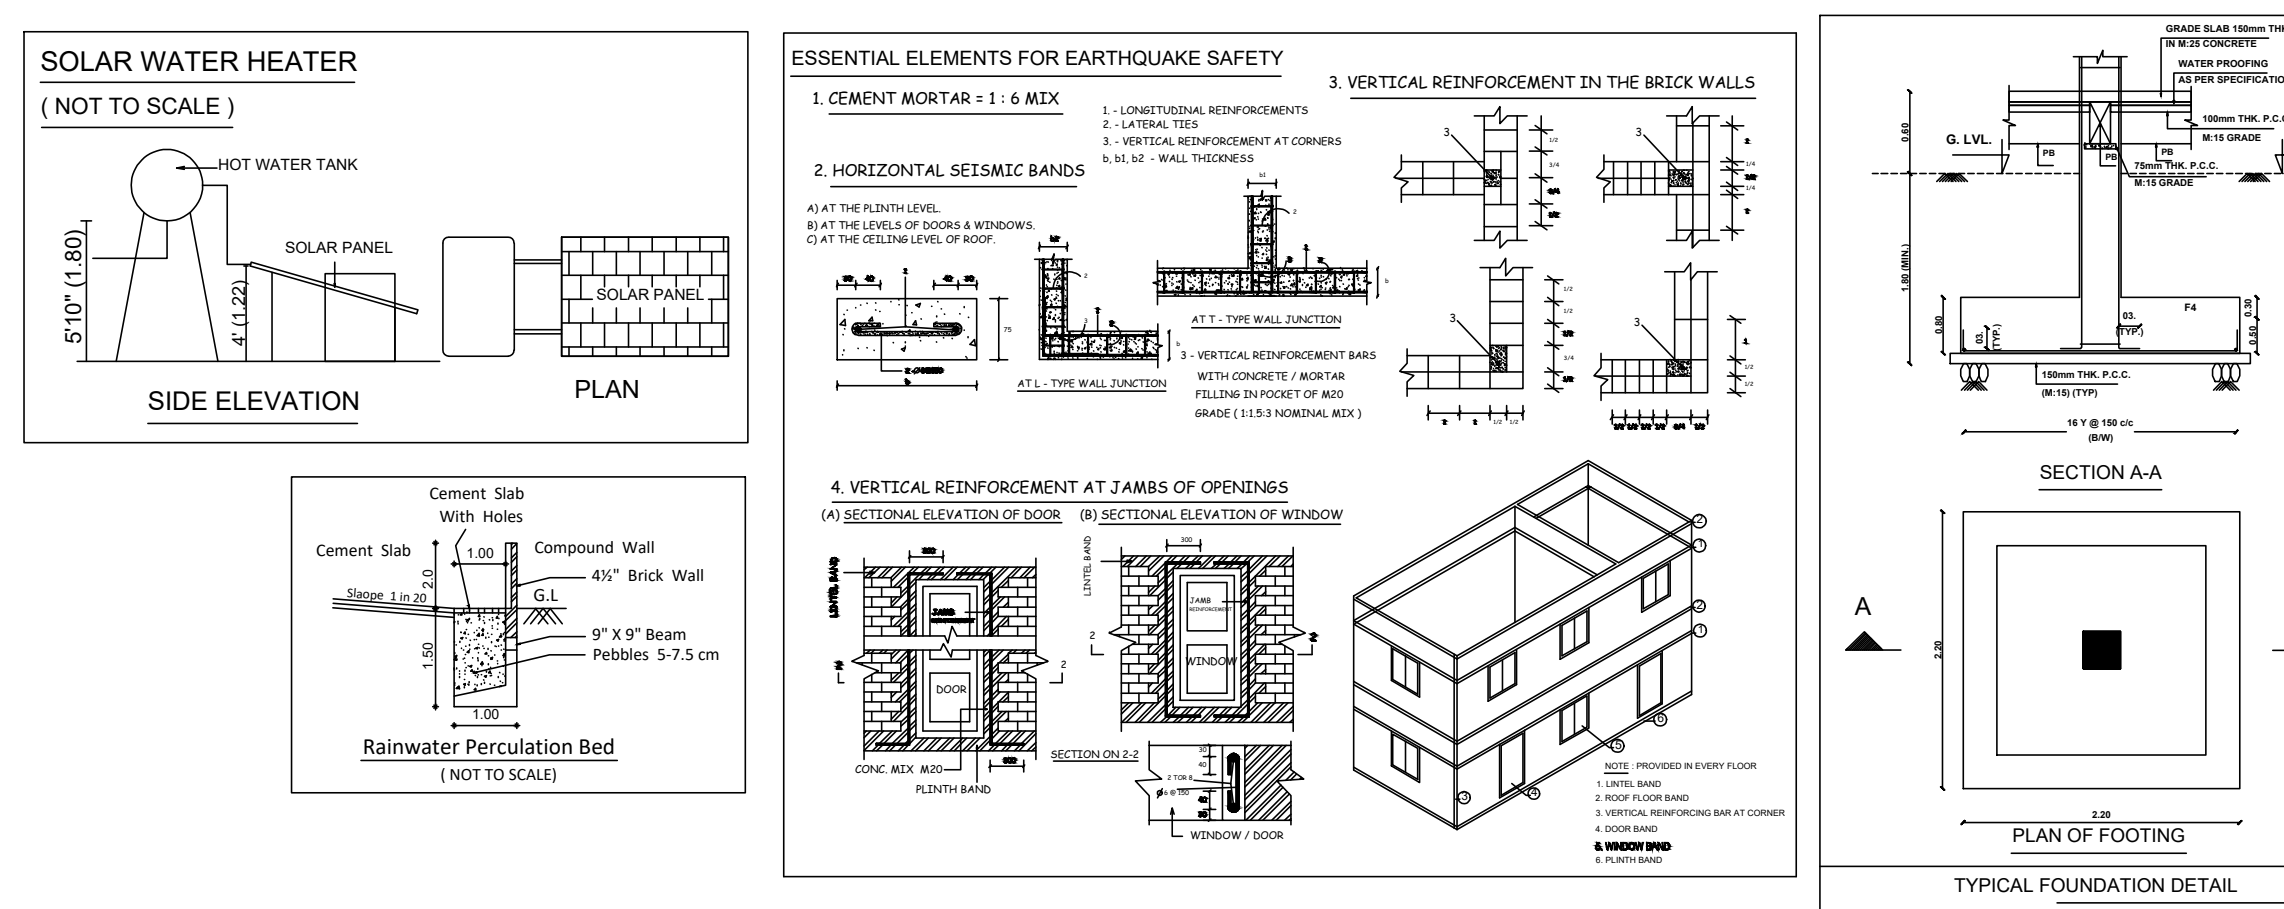

BLOCK No. 01


SHEET No. 02 of 02

PLAN SHOWING THE PROPOSED CONSTRUCTION OF G.I.SHEET ROOF INDUSTRIAL BUILDING IN S.F.No. 619/1A2 AT METTUBAVI VILLAGE AND PANCHAYAT, KINATHUKADAVU TALUK, COIMBATORE DISTRICT.

SCALE DETAILS:

PLAN, SECTION & ELEVATION - 1 : 100

All Linear Measurements Values Are in Metres.

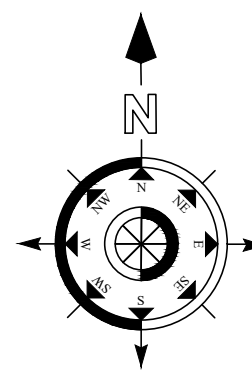

JOINERY DETAILS:

DESCRIPTION	IN METER
RS ROLLING SHUTTER	(5.00 x 4.20)
RS1 ROLLING SHUTTER	(3.05 x 4.20)
W WINDOW	(2.00 x 1.50)
D DOOR	(1.00 x 2.10)
D1 DOOR	(0.76 x 2.10)
V VENTILATOR	(2.00 x 1.00)
V1 VENTILATOR	(0.90 x 0.90)

AREA DETAILS:

DESCRIPTION	Total Built up Area	Non FSI Area	FSI Area
BLOCK No. 01 Factory Building	1127.77	----	1127.77
BLOCK No. 02 Toilet block	36.70	----	36.70
BLOCK No. 03 Power house & Genset	23.83	----	23.83

AS PER ANNEXURE - V (Type of Industry)
Cottage Industry - Coir Making Products

M. ASWINTH M.E(SR)-AMIE-
CE-NO : AM158596-2
REGISTERED ENGINEER GRADE-II
Reg. No : BE0801 / 15/06/07
COIMBATORE LPA

REGISTERED STRUCTURAL
ENGINEER

Er. S. P. N. MANICKAM, DCE, BE.,
REGISTERED CONSTRUCTION ENGINEER (CE)
DTCPC/CE/017/2022
No.198-A, NGN Street, New Siddhapudur,
Coimbatore - 641 044.
Cell : 73391 17438
Email : skannan705@gmail.com

REGISTERED CONSTRUCTION
ENGINEER

Mrs. SHANTHI
APPLICANT

I. ANANDARAJ DCE., B.E.,
Registered Engineer Grade-III
CDTCP - REG - III / 02/2021
No.30, VGR Complex, 2nd Floor,
Saibaba Colony, Coimbatore - 641011

REGISTERED ENGINEER


Er. K.P. VETRISSELVAN, M.E. (GEOTECHNICALS), MISTE.,
GEOTECHNICAL ENGINEER
CLPA REG. No: CLPA/GE/19/03/001
"GEODESIGN INDIA PRIVATE LIMITED"
O.No.40, N.No.29, 8th Street, K.K.Pudur,
Coimbatore - 641 028.
+91 90432 44408, E-mail: geodesign123@gmail.com

REGISTERED GEO TECH ENGINEER

SITE PLAN SHOWING THE PROPOSED CONSTRUCTION OF G.I.SHEET ROOF INDUSTRIAL BUILDING IN S.F.No. 619/1A2 AT METTUBAVI VILLAGE AND PANCHAYAT, KINATHUKADAVU TALUK, COIMBATORE DISTRICT.

SCALE : 1 : 200

All Linear Measurements
Values Are in Metres.

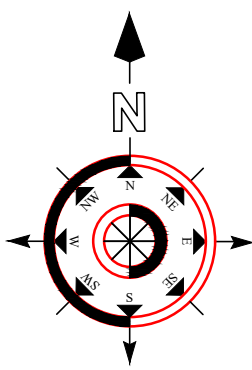

AREA DETAILS:

DESCRIPTION	IN SQM
SITE AREA AS PER DOCUMENT	9850.0
SITE AREA AS PER PATTA	9850.0

DESCRIPTION	Total Built up Area	Deduction	Net FSI Area
BLOCK No. 1	1127.77	----	1127.77
BLOCK No. 2	36.70	----	36.70
BLOCK No. 3	23.83	----	23.83

TOTAL FSI AREA 1188.30

AREA OF THE OPEN SPACE 8661.70

PARKING DETAILS	REQUIRED	PROVIDED
LORRY PARKING	4 Nos	4 Nos
CAR PARKING	2 Nos	4 Nos
TWO WHEELER PARKING	30 Nos	45 Nos
CYCLE PARKING	81.0 sqmt	82.50 sqmt

OPEN SPACE RESERVATION 999.56 Sqmt

AS PER ANNEXURE - V (Type of Industry)
Cottage Industry - Coir Making Products

M. Aswini
M. ASWINTH M.E.(Str)-AMIE
CE-NO : AM18898-3
STRUCTURAL ENGINEER GRADE-I
Reg. No : SE/GR-I / 1806/071
COIMBATORE LPA

REGISTERED STRUCTURAL
ENGINEER

B. Shanthi
Mrs. B.SHANTHI

APPLICANT

I. Anand
I. ANANDARAJ DCE., B.E.,
Registered Engineer Grade-III
CDTCP - RE-GR - III /02/2021
No.30, VGR Complex, 2nd Floor,
Saibaba Colony, Coimbatore - 641011



REGISTERED ENGINEER

S. Ponmanickam
Er. S. PONMANICKAM, DCE,BE.,
REGISTERED CONSTRUCTION ENGINEER (CE)
DTCP/CE/017/2022
No.198-A, NGN Street, New Siddhapudur,
Coimbatore - 641 044.
Call : 72391 17438
Email : skannan705@gmail.com

REGISTERED CONSTRUCTION
ENGINEER

K.P. Vetriselvan
Er. K.P. VETRISELVAN, M.E. (GEOTECH) MNS,MSTE.,
GEOTECHNICAL ENGINEER
CLPA REGN. No: CLPA/GE/19/03/001
'GEODESIGN INDIA PRIVATE LIMITED'
O.No.40, N.No.29, 8th Street, K.K.Pudur,
Coimbatore - 641 030.
+9190432 44488, E-mail: geodesign123@gmail.com

REGISTERED GEO TECH
ENGINEER

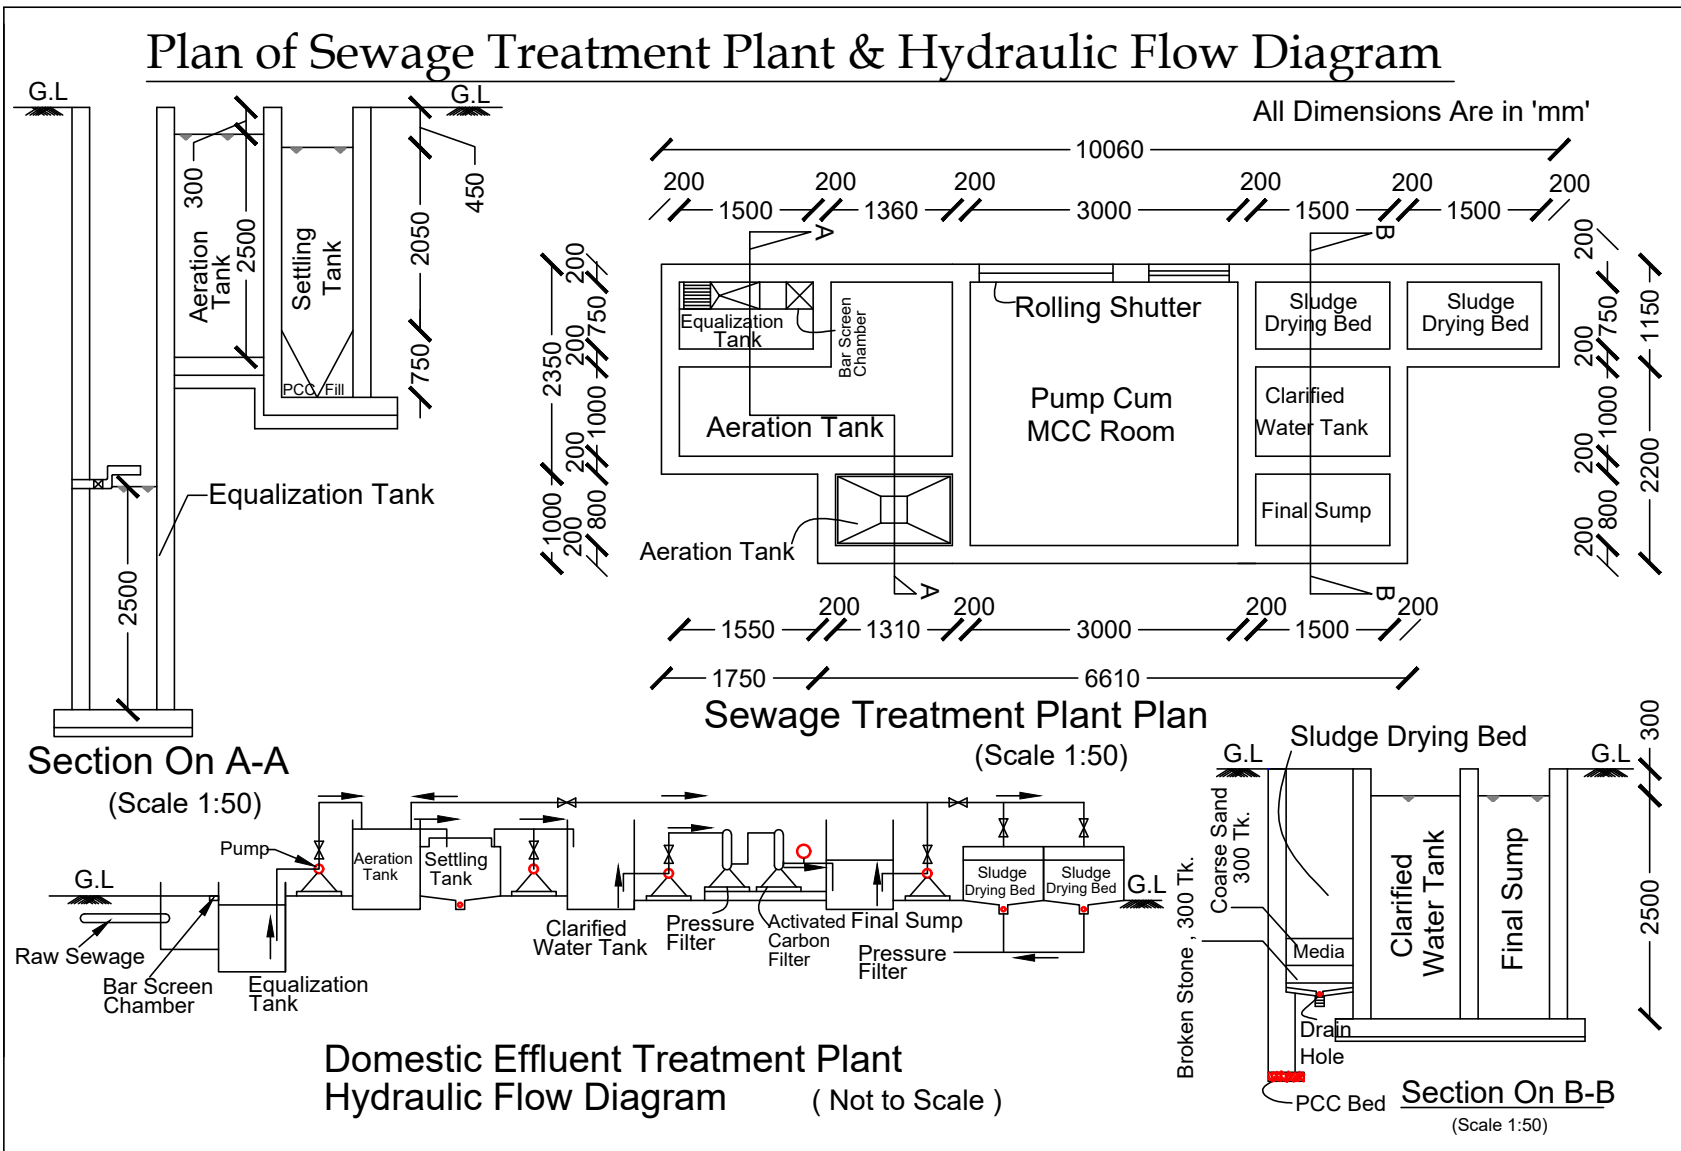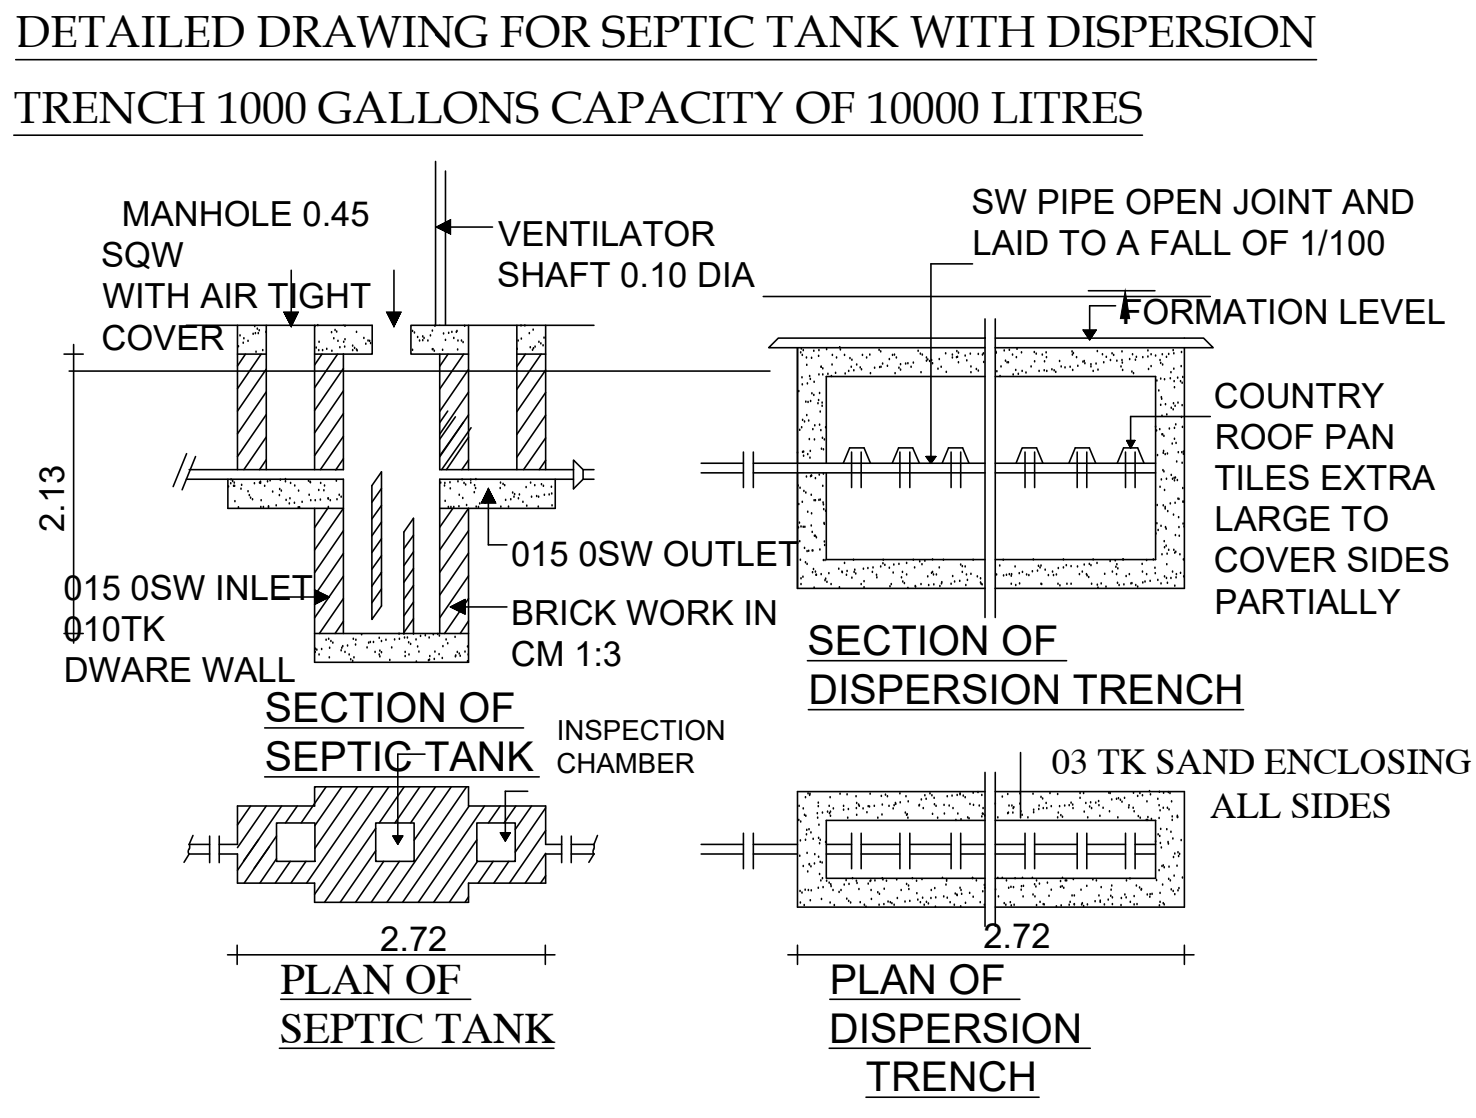

REFERENCE

SITE BOUNDARY	
PROPOSED BUILDING	
EXISTING ROAD	
DRIVE WAY	
OSR	

Floor Space Index :

= 1188.30
9850.00
= 0.126 < 2.0

SITE PLAN

ONLINE APPLICATION No. SWP / BPA / 0040515 / 2023

SWP / SITE APPROVAL / LP / R (C) No. 379 / 2023

SWP / BP / DTCP / R (C) No. 64 / 2023