




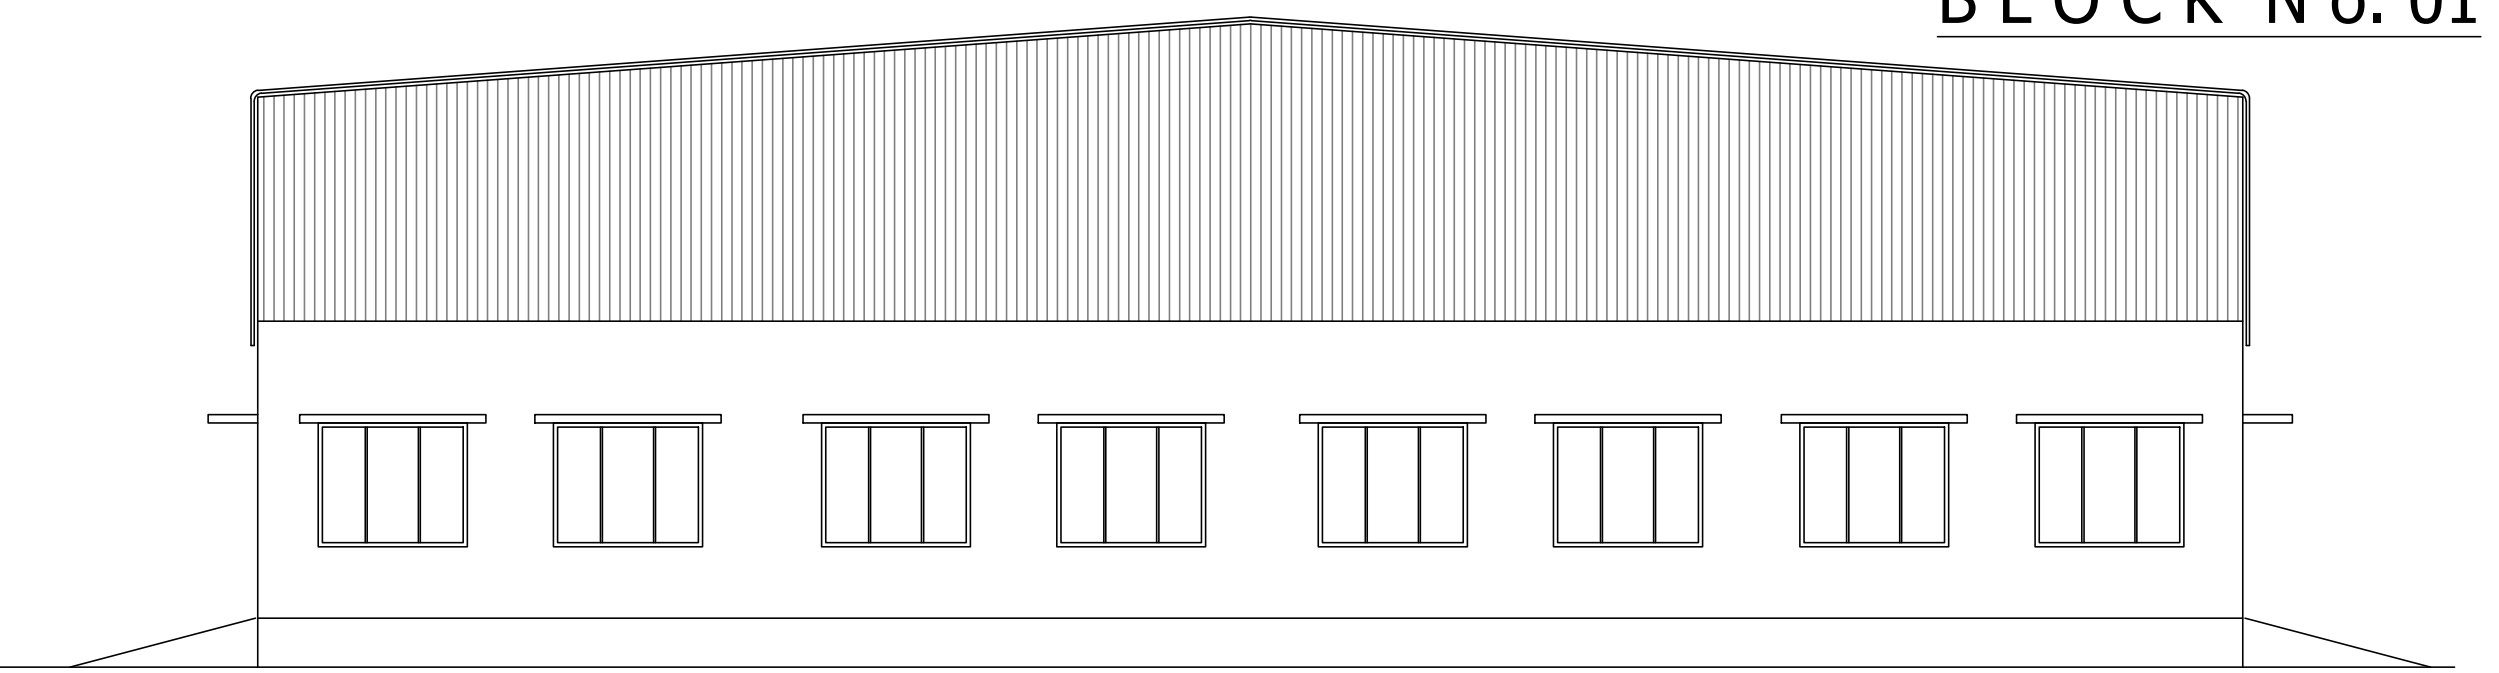



NORTH SIDE ELEVATION

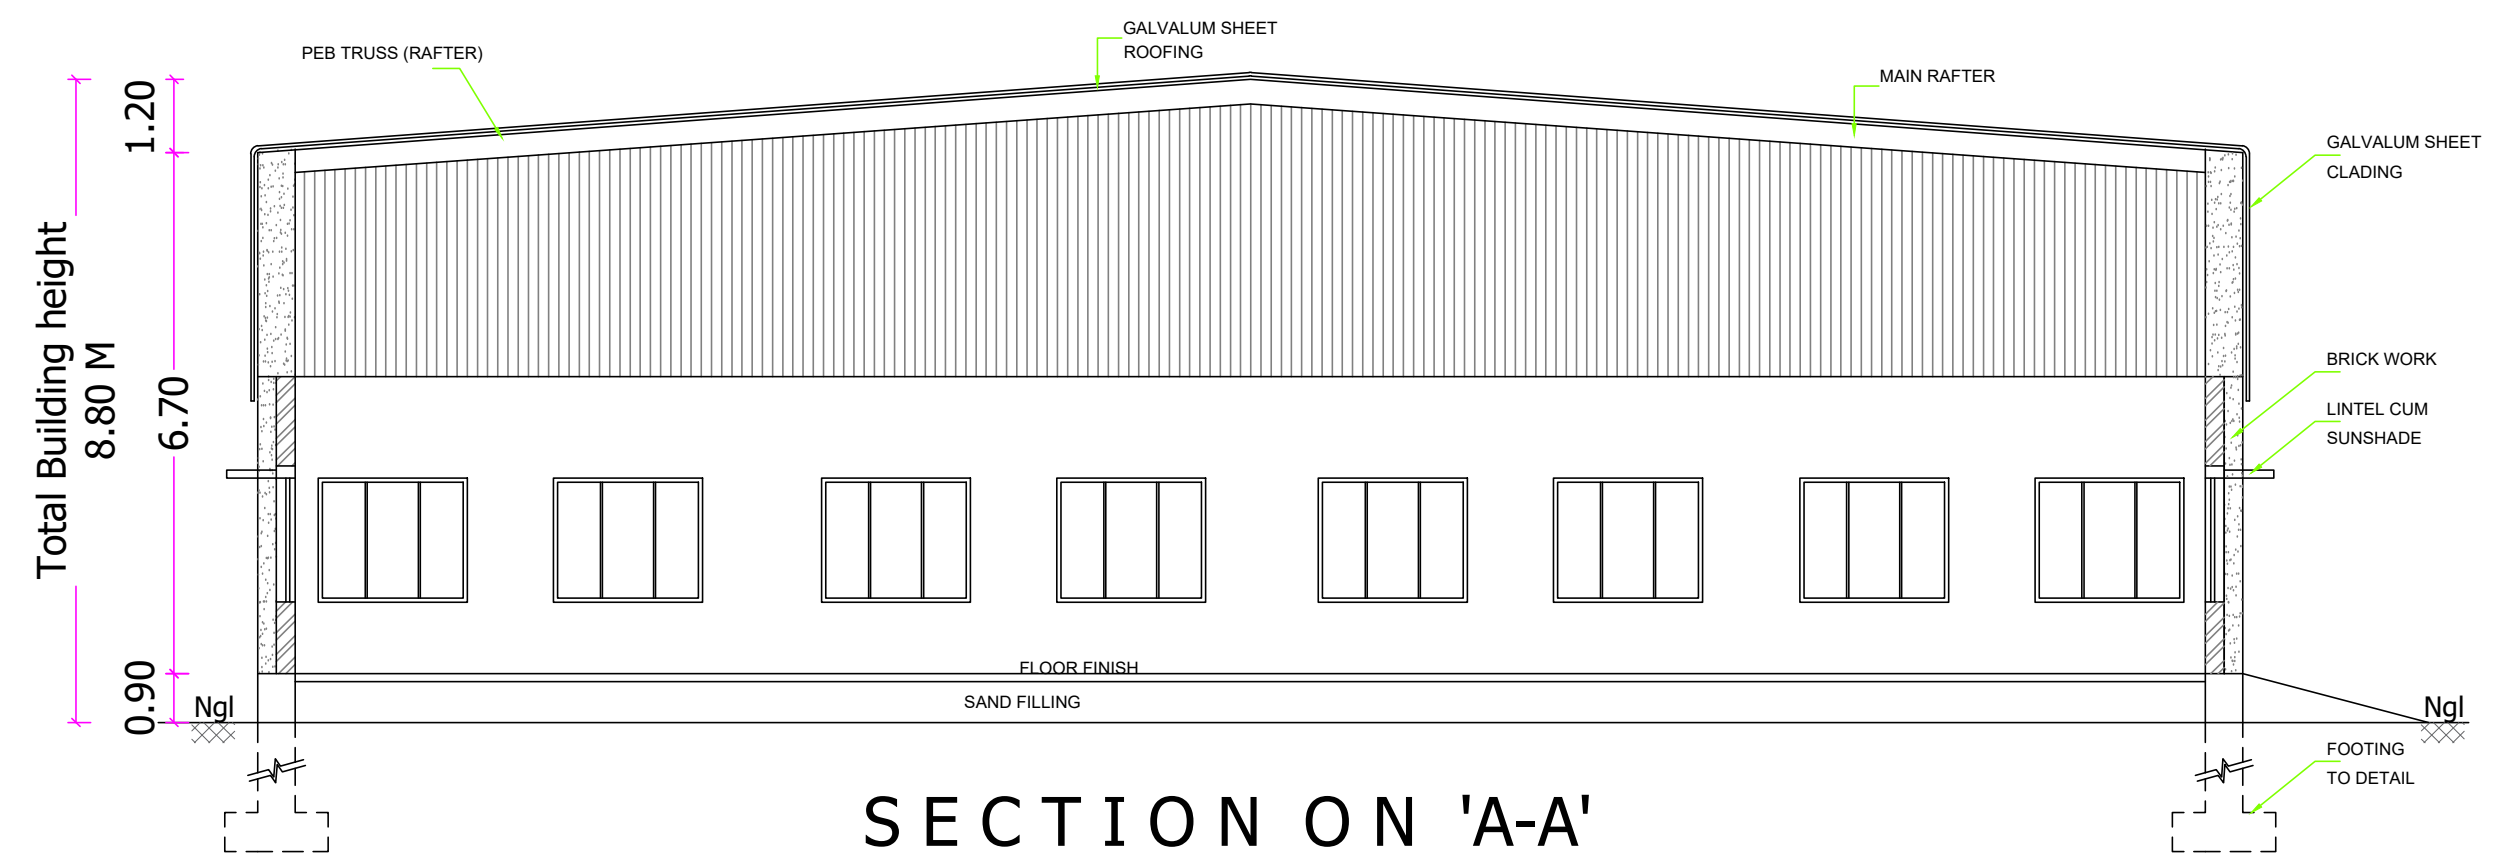


SECTION ON 'A-A'

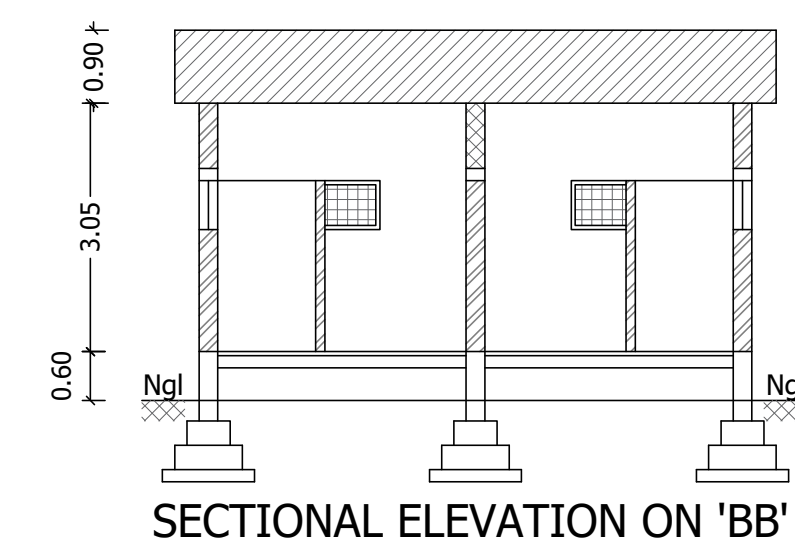

SECTIONAL ELEVATION ON 'BB'



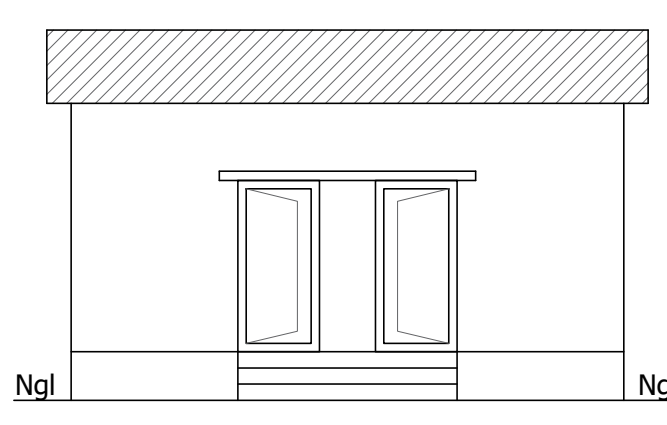
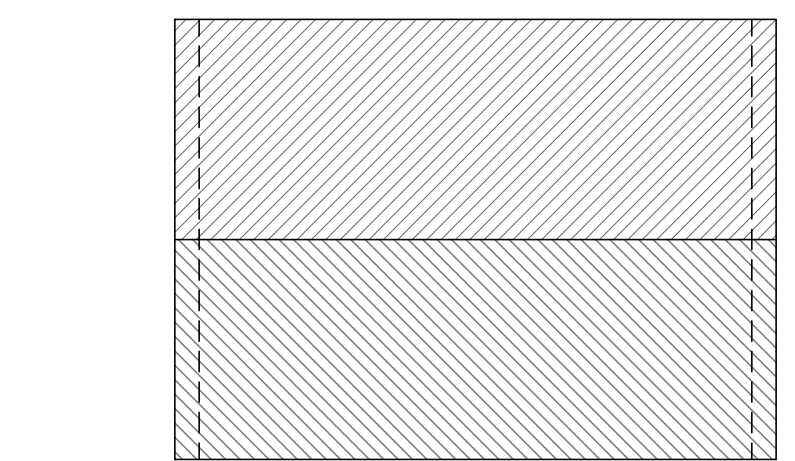
ELEVATION

ROOF PLAN

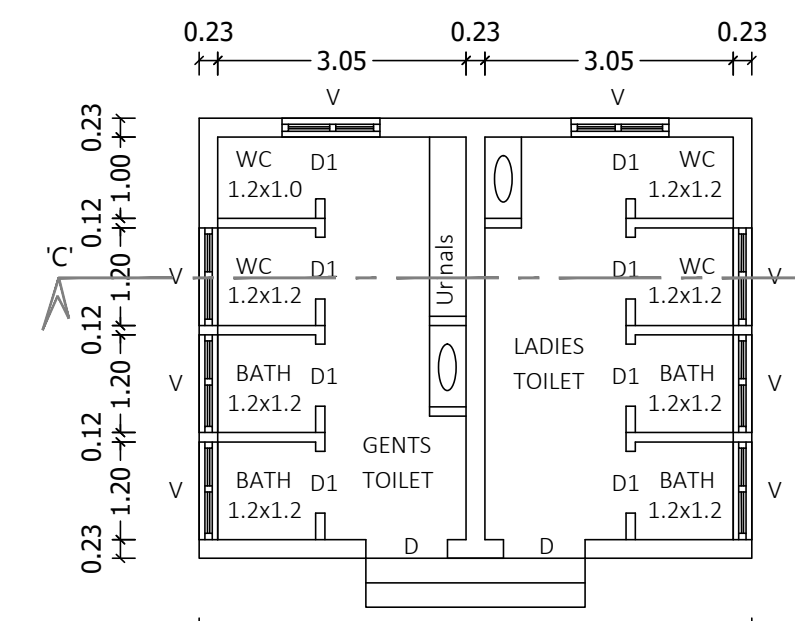


6.79

GROUND FLOOR PLAN

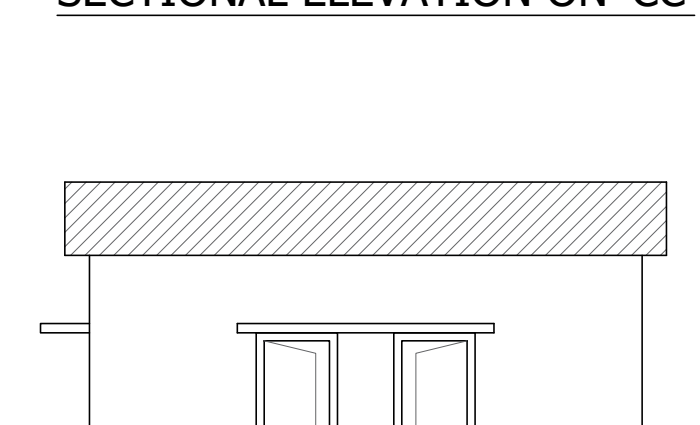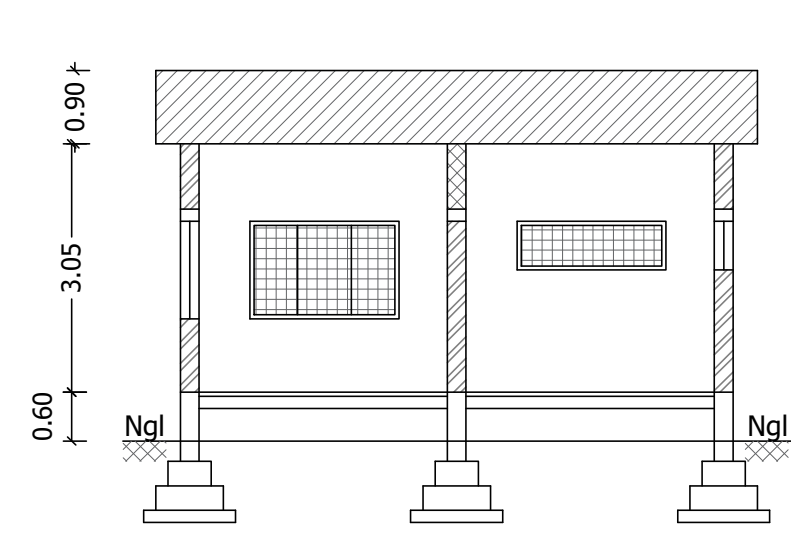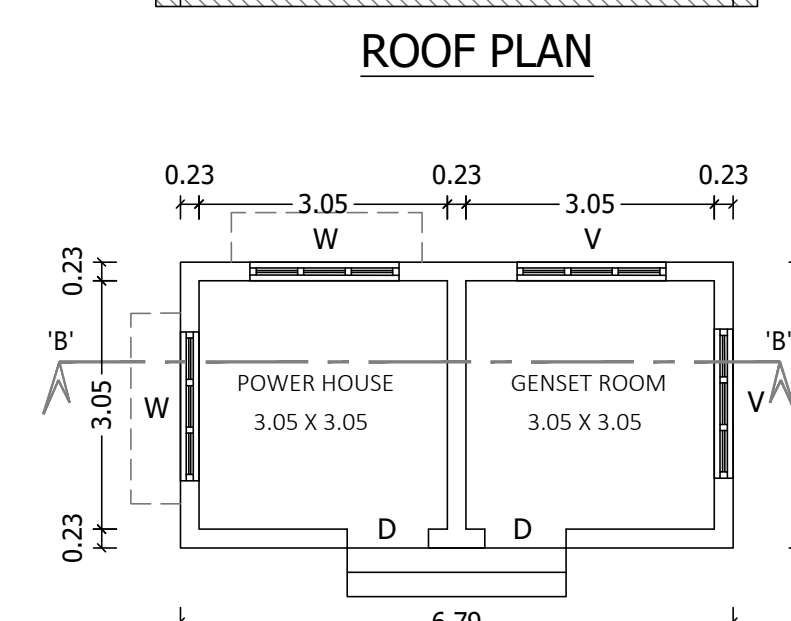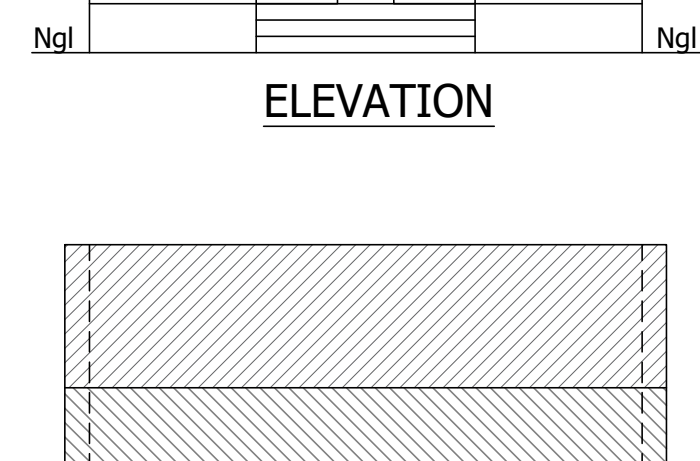[illegible]

GROUND FLOOR PLAN

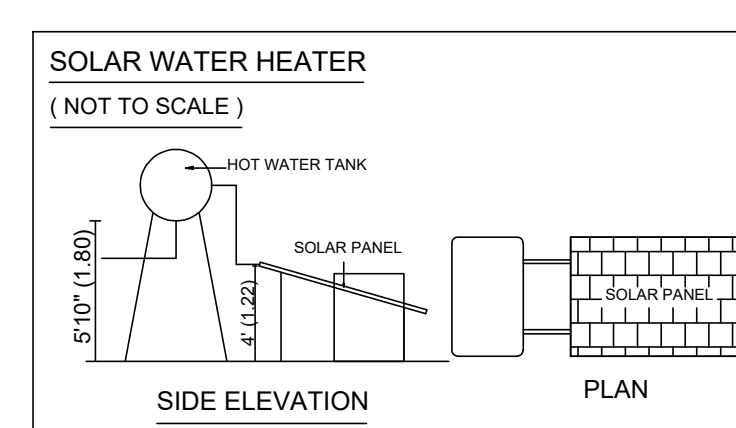

Cement Slab With Joists



Cement Slab

Compound Wall

4" Brick Wall

9" x 9" open pebbles 5-7.5 cm

Rainwater Percolation Bed
(NOT TO SCALE)

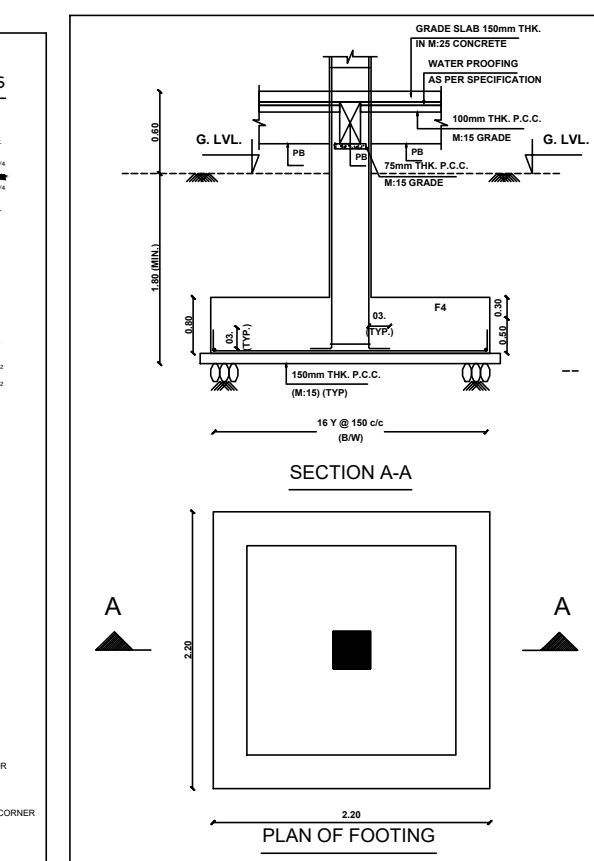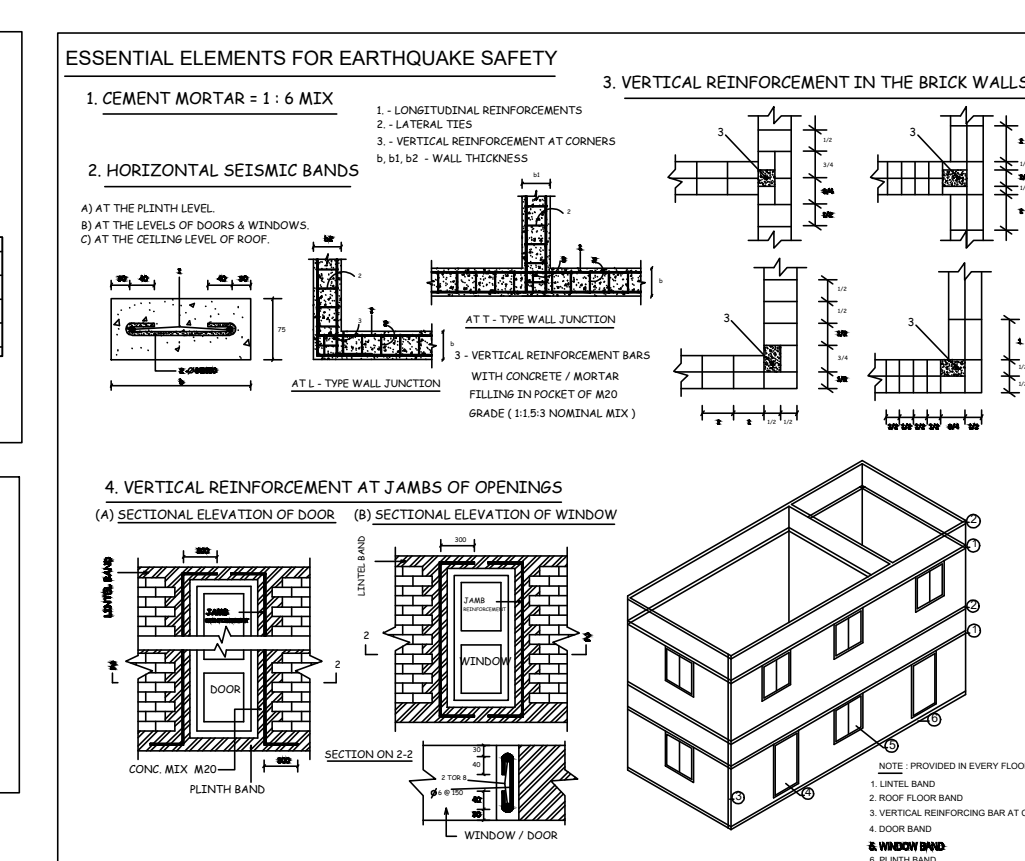

DESCRIPTION		IN METER
RS	ROLLING SHUTTER	(5.00 x 4.20)
RS1	ROLLING SHUTTER	(3.05 x 4.20)
W	WINDOW	(2.00 x 1.50)
D	DOOR	(1.00 x 2.10)
D1	DOOR	(0.76 x 2.10)
V	VENTILATOR	(2.00 x 1.00)
V1	VENTILATOR	(0.90 x 0.90)

DESCRIPTION	Total Built up Area	Non FSI Area	FSI Area
B L O C K N o. 01 Factory Building	1127.77	----	1127.77
B L O C K N o. 02 Toilet block	36.70	----	36.70
B L O C K N o. 03 Power house & Genset	23.83	----	23.83

M. ASWINTH M.E(Str)-AMIE-
CE-NO : AM158586-2
STRUCTURAL ENGINEER GRADE-I
Reg. No : SE/GR-I / 19/06/071
COIMBATORE LPA

Er. S. PONMANICKAM, DCE, BE.,
REGISTERED CONSTRUCTION ENGINEER (CE)
 DTCP/CE/017/2022
No.198-A, NGN Street, New Siddhapudur,
Coimbatore - 641 044.
Cell : 73391 17438
Email : skannan705@gmail.com

REGISTERED CONSTRUCTION
ENGINEER


I. ANANDARAJ DCE., B.E.,
Registered Engineer Grade-III
CDTCP - RE-GR - III /02/2021
No.30, VGR Complex, 2nd Floor,
Saibaba Colony, Coimbatore - 641011


Subramanyam
Er. K.P. VETRISILVAN, M.E. (GEOTECH).MIGS.MISTE...
GEOTECHNICAL ENGINEER
CLPA REGN. No.: CLPA/GTE/19/03/001
GEODESIGN INDIA PRIVATE LIMITED
O.No.40, M.No.29, 8th Street, K.K.Pudur,
Coimbatore - 661 038.
+91 90433 44698. E-mail: geodesign123@gmail.com

REGISTERED GEO TECH ENGINEER

SITE PLAN SHOWING THE PROPOSED CONSTRUCTION OF G.I.SHEET ROOF INDUSTRIAL BUILDING IN S.F.No. 619/1A2 AT METTUBAVI VILLAGE AND PANCHAYAT, KINATHUKADAVU TALUK, COIMBATORE DISTRICT.

SCALE : 1 : 200

All Linear Measurements
Values Are in Metres.

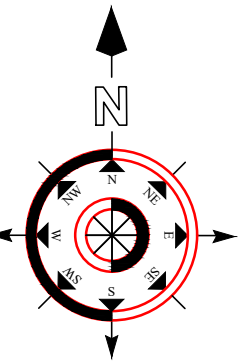

AREA DETAILS:

DESCRIPTION	IN SQM
SITE AREA AS PER DOCUMENT	9850.0
SITE AREA AS PER PATTA	9850.0

DESCRIPTION	Total Built up Area	Deduction	Net FSI Area
BLOCK No. 1	1127.77	----	1127.77
BLOCK No. 2	36.70	----	36.70
BLOCK No. 3	23.83	----	23.83

TOTAL FSI AREA 1188.30

AREA OF THE OPEN SPACE 8661.70

PARKING DETAILS	REQUIRED	PROVIDED
LORRY PARKING	4 Nos	4 Nos
CAR PARKING	2 Nos	4 Nos
TWO WHEELER PARKING	30 Nos	45 Nos
CYCLE PARKING	81.0 sqmt	82.50 sqmt

OPEN SPACE RESERVATION 999.56 Sqmt

AS PER ANNEXURE - V (Type of Industry)
Cottage Industry - Coir Making Products

M. Aswini
M. ASWINTH M.E.(Str)-AMIE
CE-NO : AM18898-3
STRUCTURAL ENGINEER GRADE-I
Reg. No : SE/GR-I / 1806/071
COIMBATORE LPA

S. Ponmanickam
Er. S. PONMANICKAM, DCE,BE.,
REGISTERED CONSTRUCTION ENGINEER (CE)
DTCP/CE/017/2022
No.198-A, NGN Street, New Siddhapudur,
Coimbatore - 641 044.
Call : 72391 17438
Email : skannan705@gmail.com

REGISTERED STRUCTURAL
ENGINEER

REGISTERED CONSTRUCTION
ENGINEER



B. Shanthi
Mrs. B.SHANTHI
APPLICANT

I. Anandraj
I. ANANDARAJ DCE., B.E.,
Registered Engineer Grade-III
CDTCP - RE-GR - III /02/2021
No.30, VGR Complex, 2nd Floor,
Saibaba Colony, Coimbatore - 641011

REGISTERED ENGINEER

K.P. Vetrivelan
Er. K.P. VETRISELVAN, M.E. (GEOTECH) MDS, MISTE.,
GEOTECHNICAL ENGINEER
CLPA REGN. No: CLPA/GE/19/03/001
'GEODESIGN INDIA PRIVATE LIMITED'
O.No.40, N.No.29, 8th Street, K.K.Pudur,
Coimbatore - 641 030.
+9190432 44488, E-mail: geodesign123@gmail.com

REGISTERED GEO TECH
ENGINEER

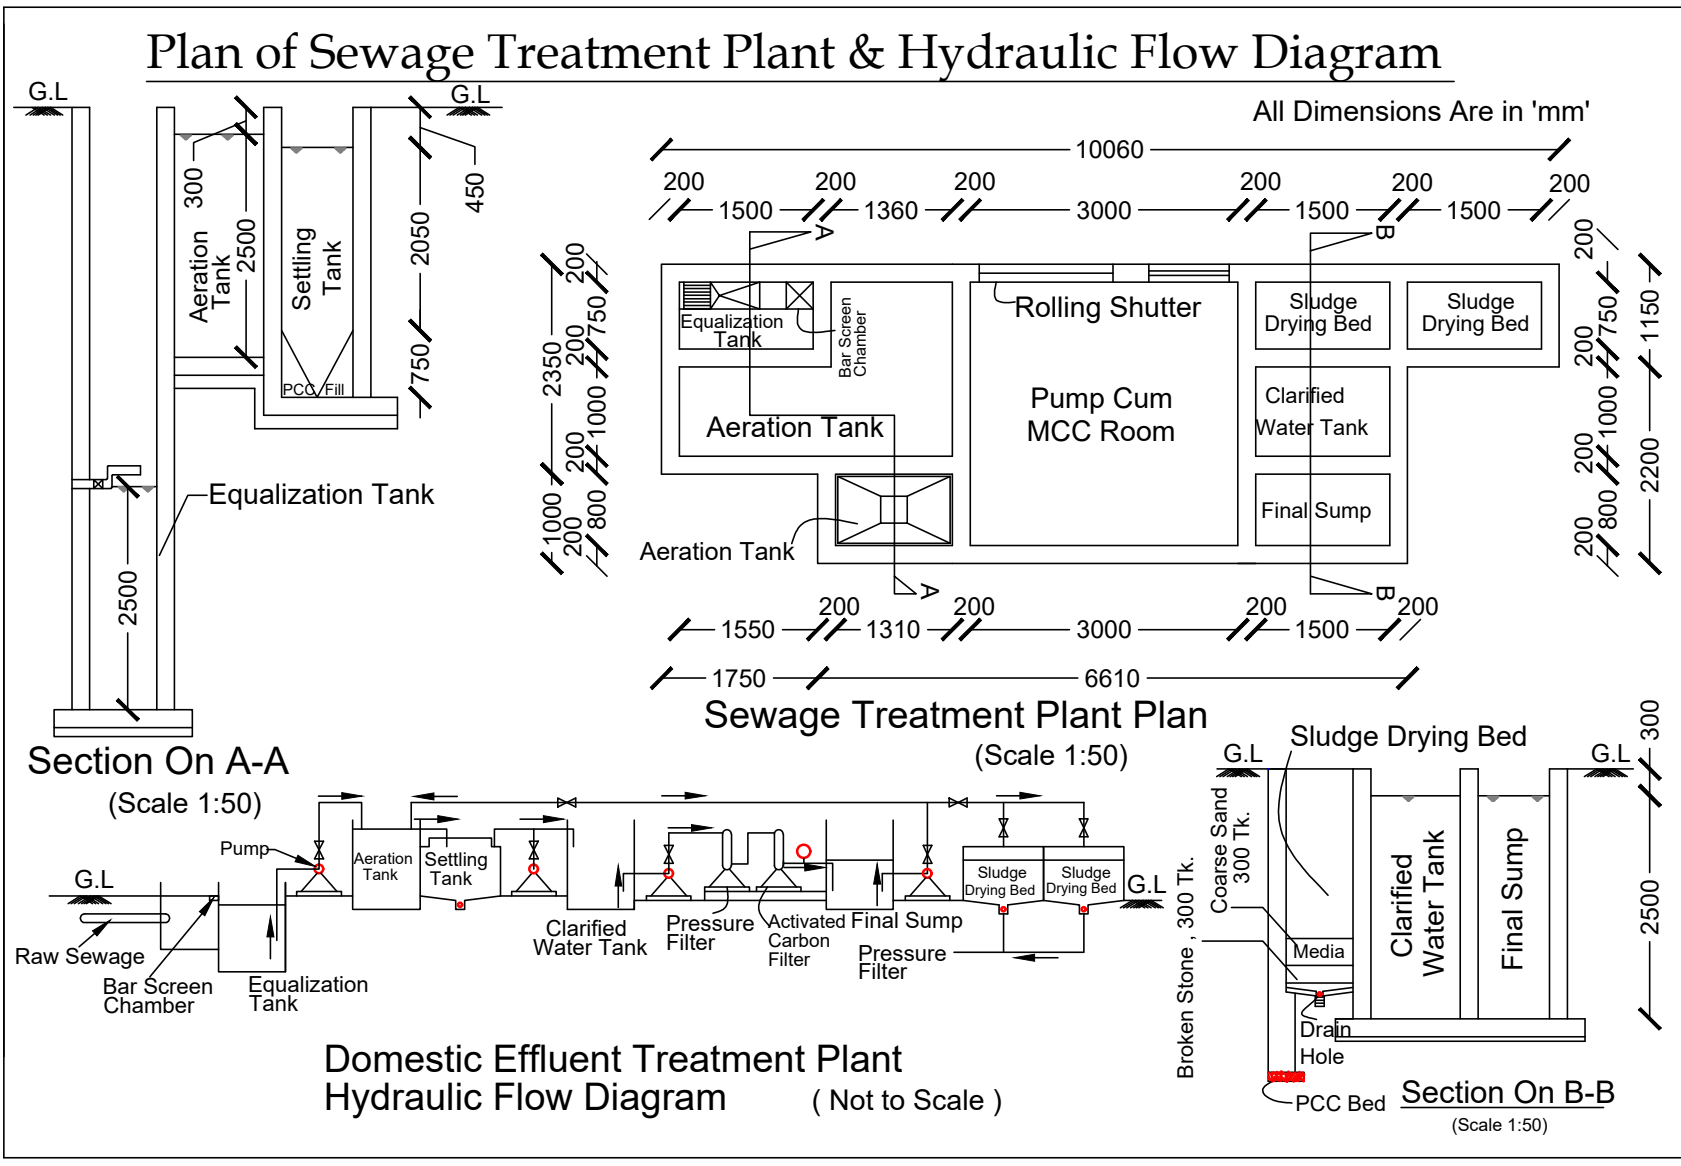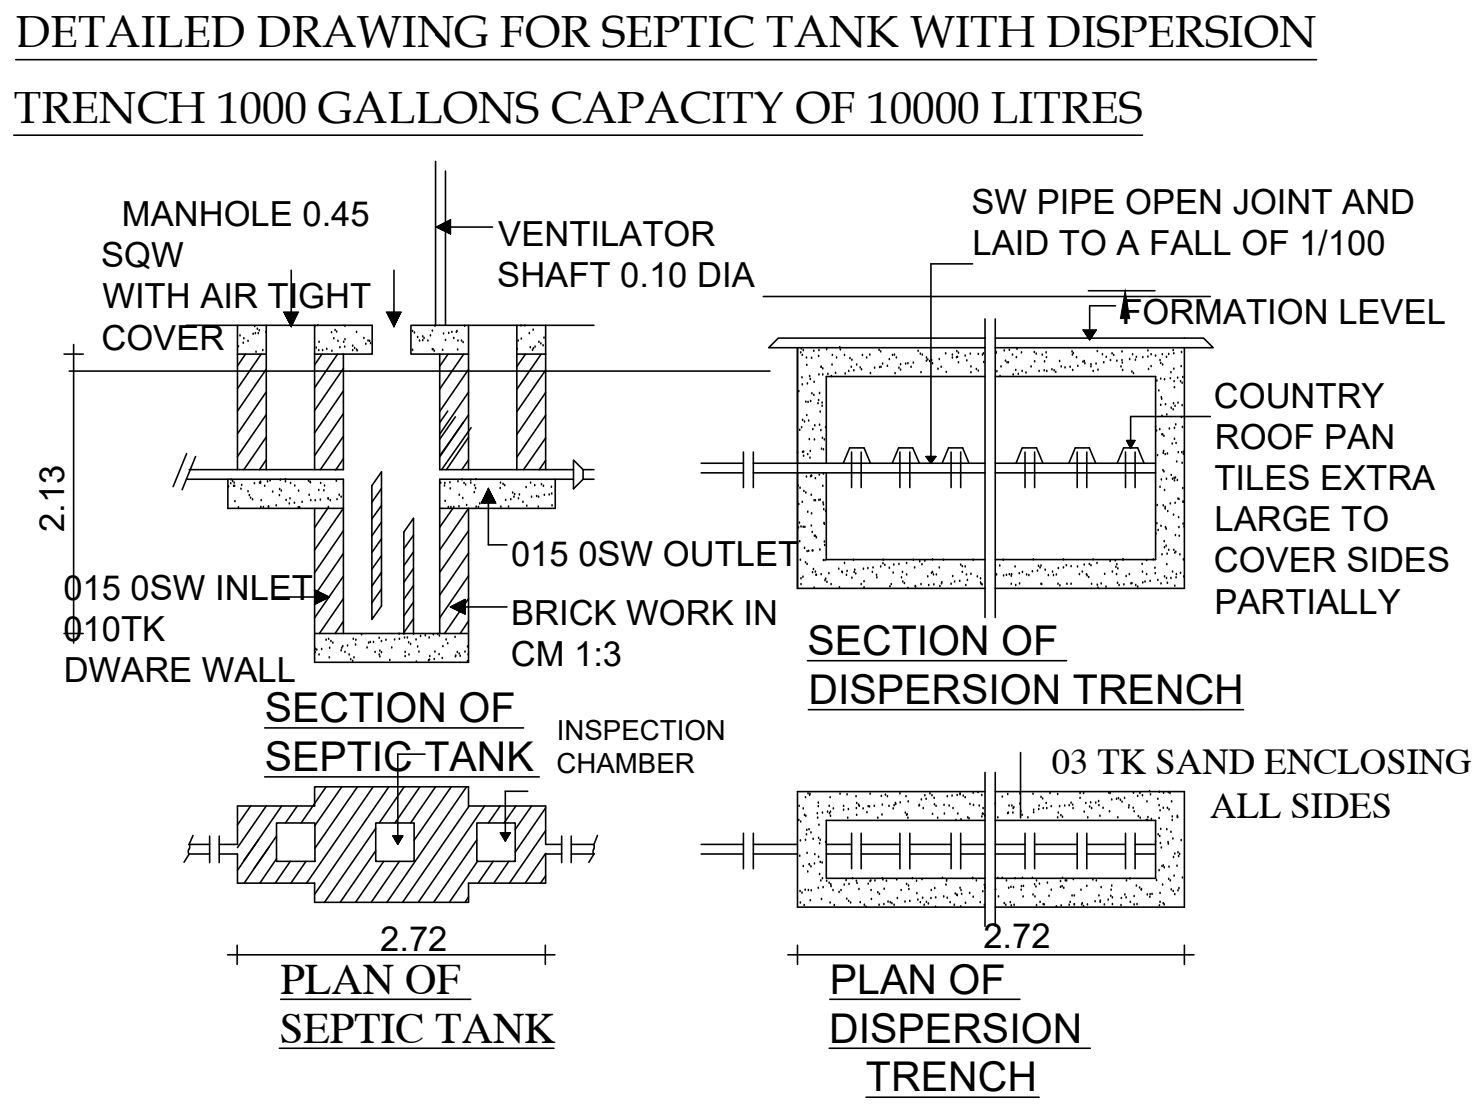

REFERENCE	
SITE BOUNDARY	
PROPOSED BUILDING	
EXISTING ROAD	
DRIVE WAY	
OSR	

Floor Space Index :
= 1188.30
9850.00
= 0.126 < 2.0

SITE PLAN

ONLINE APPLICATION No. SWP / BPA / 0040515 / 2023
SWP / SITE APPROVAL / LP / R (C) No. 379 / 2023
SWP / BP / DTCP / R (C) No. 64 / 2023