


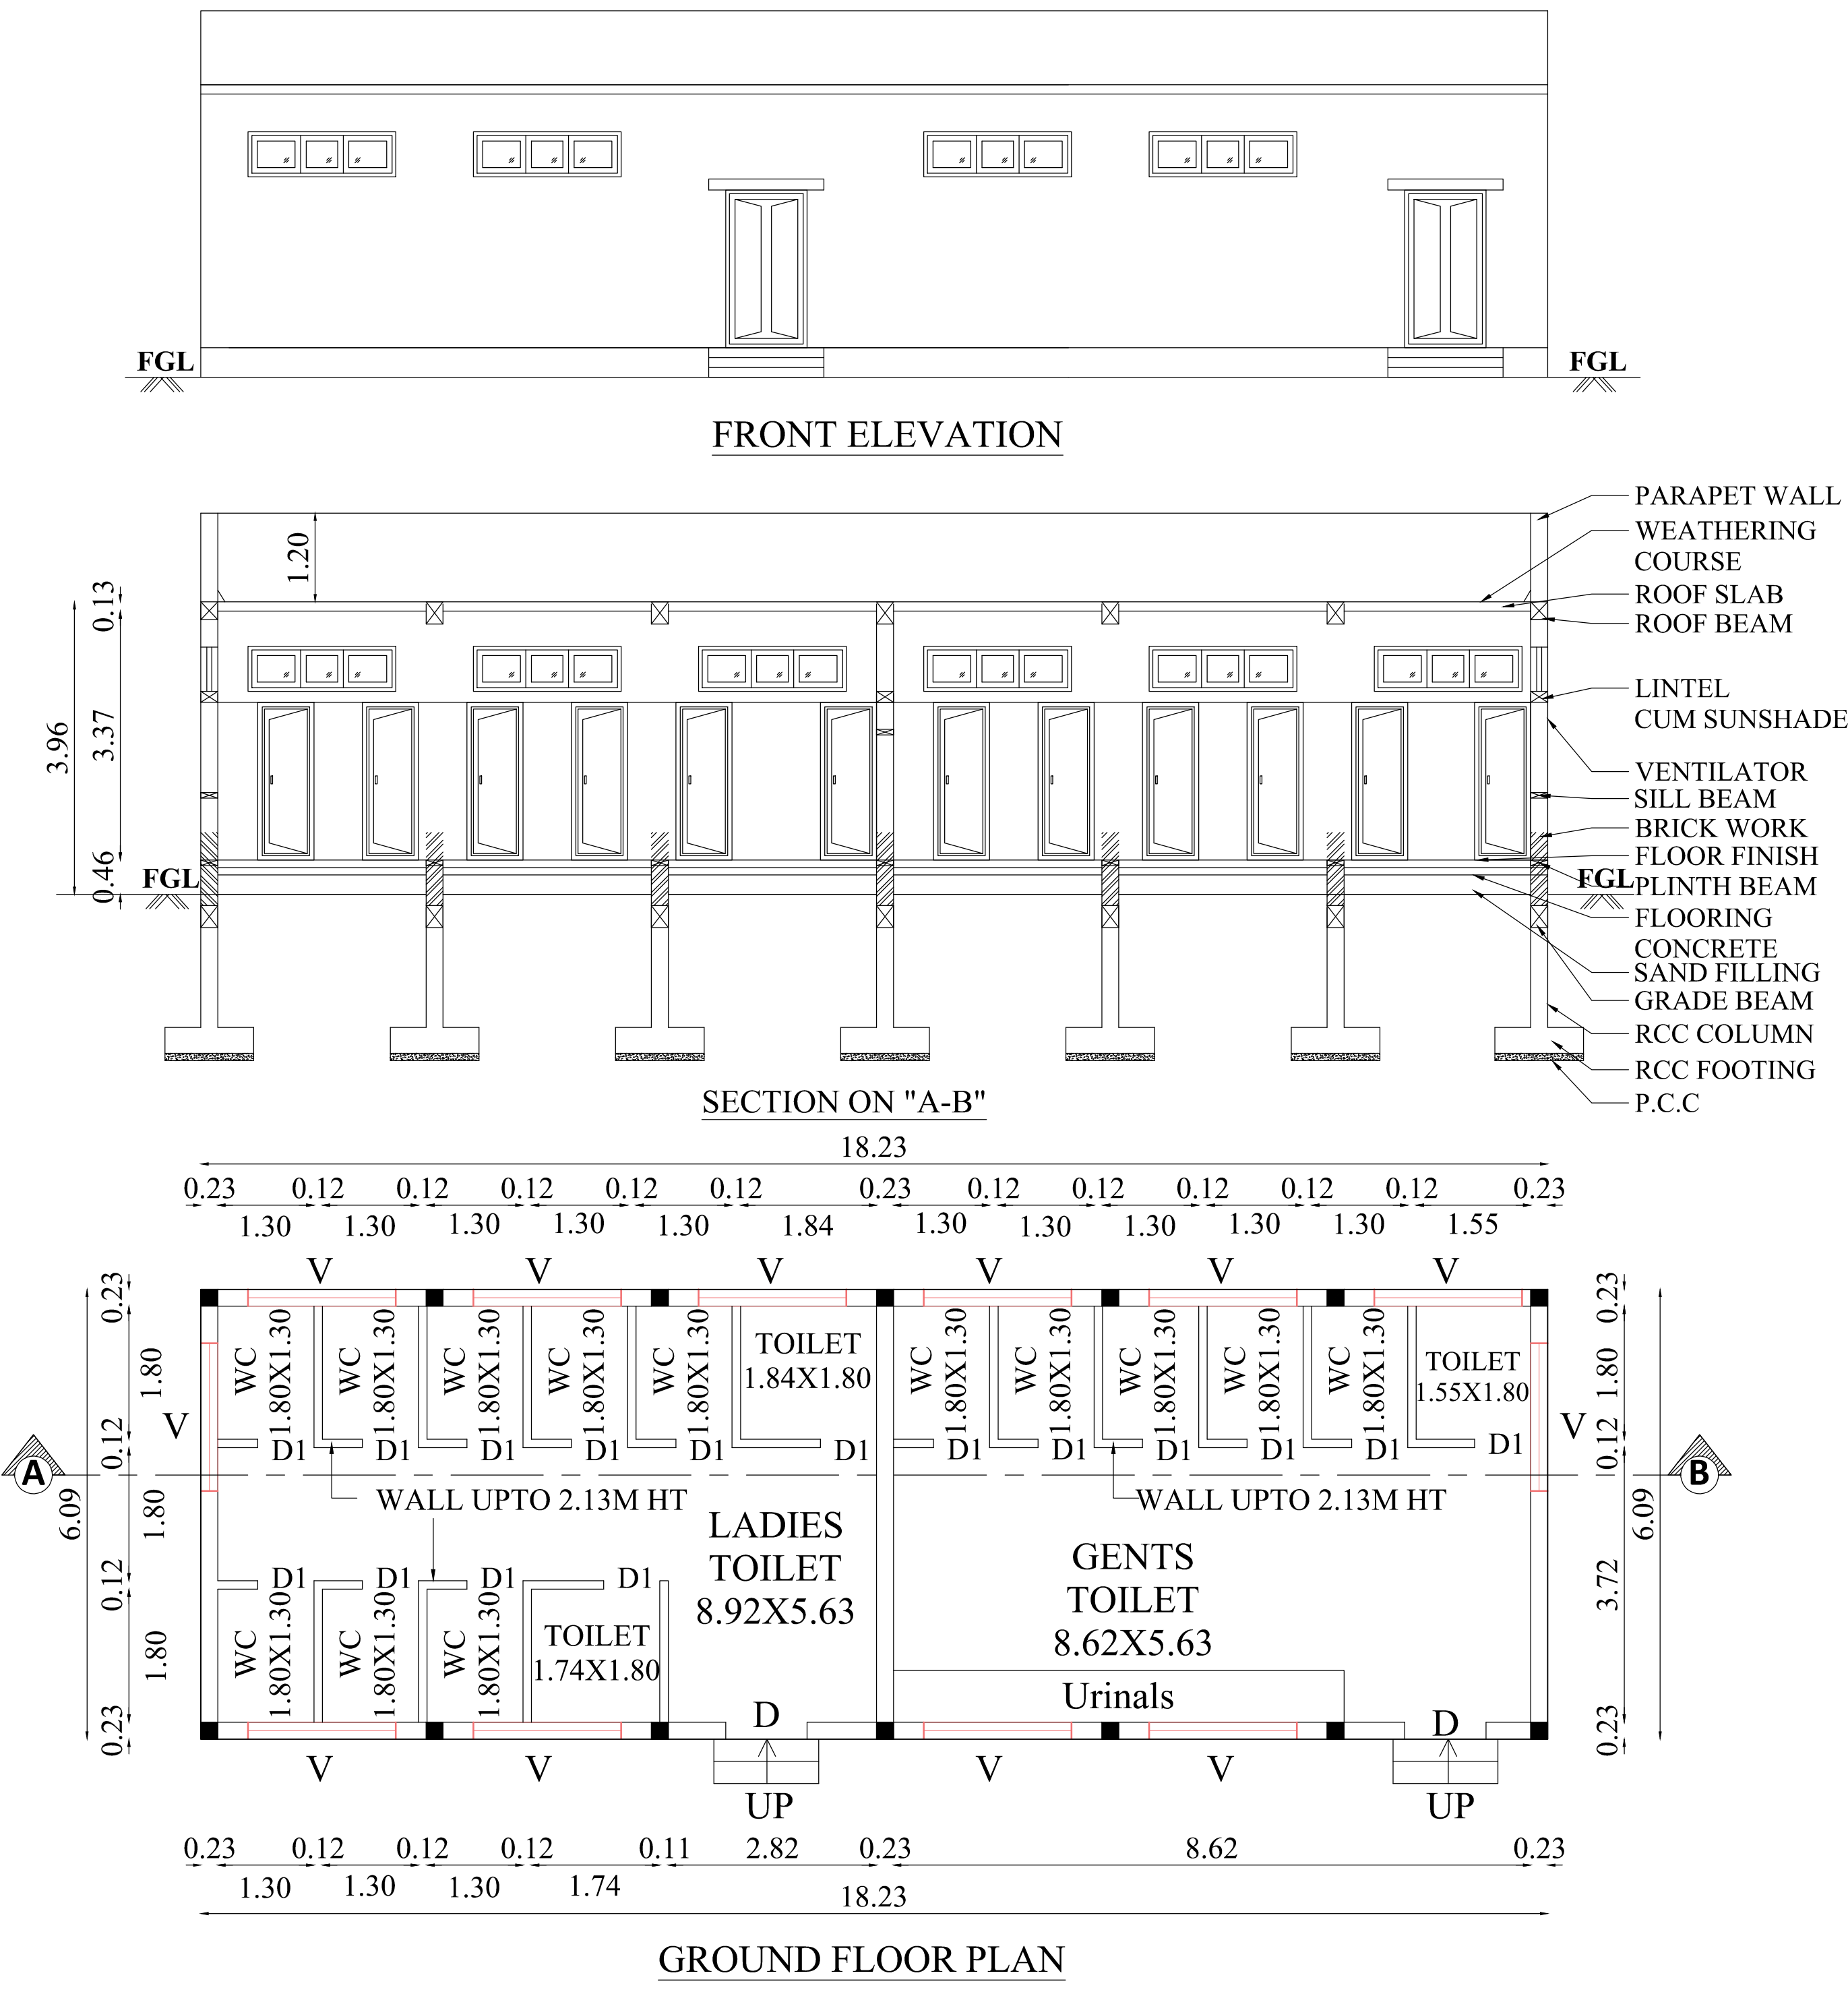

PLAN SHOWING THE PROPOSED CONSTRUCTION OF TOILET BUILDING IN S.F.NO: 451/1 & 451/2 AT SELLAKKARICHAL VILLAGE, SULUR TALUK, COIMBATORE DISTRICT.

Online Application No : SWP/BPA/045232/2023

N

Scale 1:100

AREA DETAILS:

FLOOR NAME	FSI AREA (in Sqm)	NON-FSI AREA (in Sqm)	TOTAL AREA (in Sqm)
------------	----------------------	--------------------------	------------------------

BLOCK - 2 (TOILET)

GROUND FLOOR	111.02	-	111.02
--------------	--------	---	--------

JOINERY DETAILS

TYPE	DESCRIPTION	SIZE
D	DOOR	1.10 X 2.43
D1	DOOR1	0.76 X 2.13
V	VENTILATOR	2.00 X 0.61

R.N. Krishna Kumar B.Arch.
CA / 2015 / 73097
LPA / RA / GR.1 / 19 / 03 / 006
GK ASSOCIATES
No : 603, 100 Feet Road, Gandhipuram
Coimbatore - 641 012.
Ph : 0422 - 4220048, 99442 11111


Architect

Er. S. SURENDAR, BE., ME., (Structures)
62, Alagampatti, Selakrishnapuram
Dindigul - 624 005.
Mob: 6379682087
REGISTERED STRUCTURAL ENGINEER
DINDIGUL LPA REG. No. SE 01/2023 (Gr.-1)


Structural Engineer

For PALLADAM STEELS PRIVATE LIMITED
V. S. Palladam
Director


Applicant

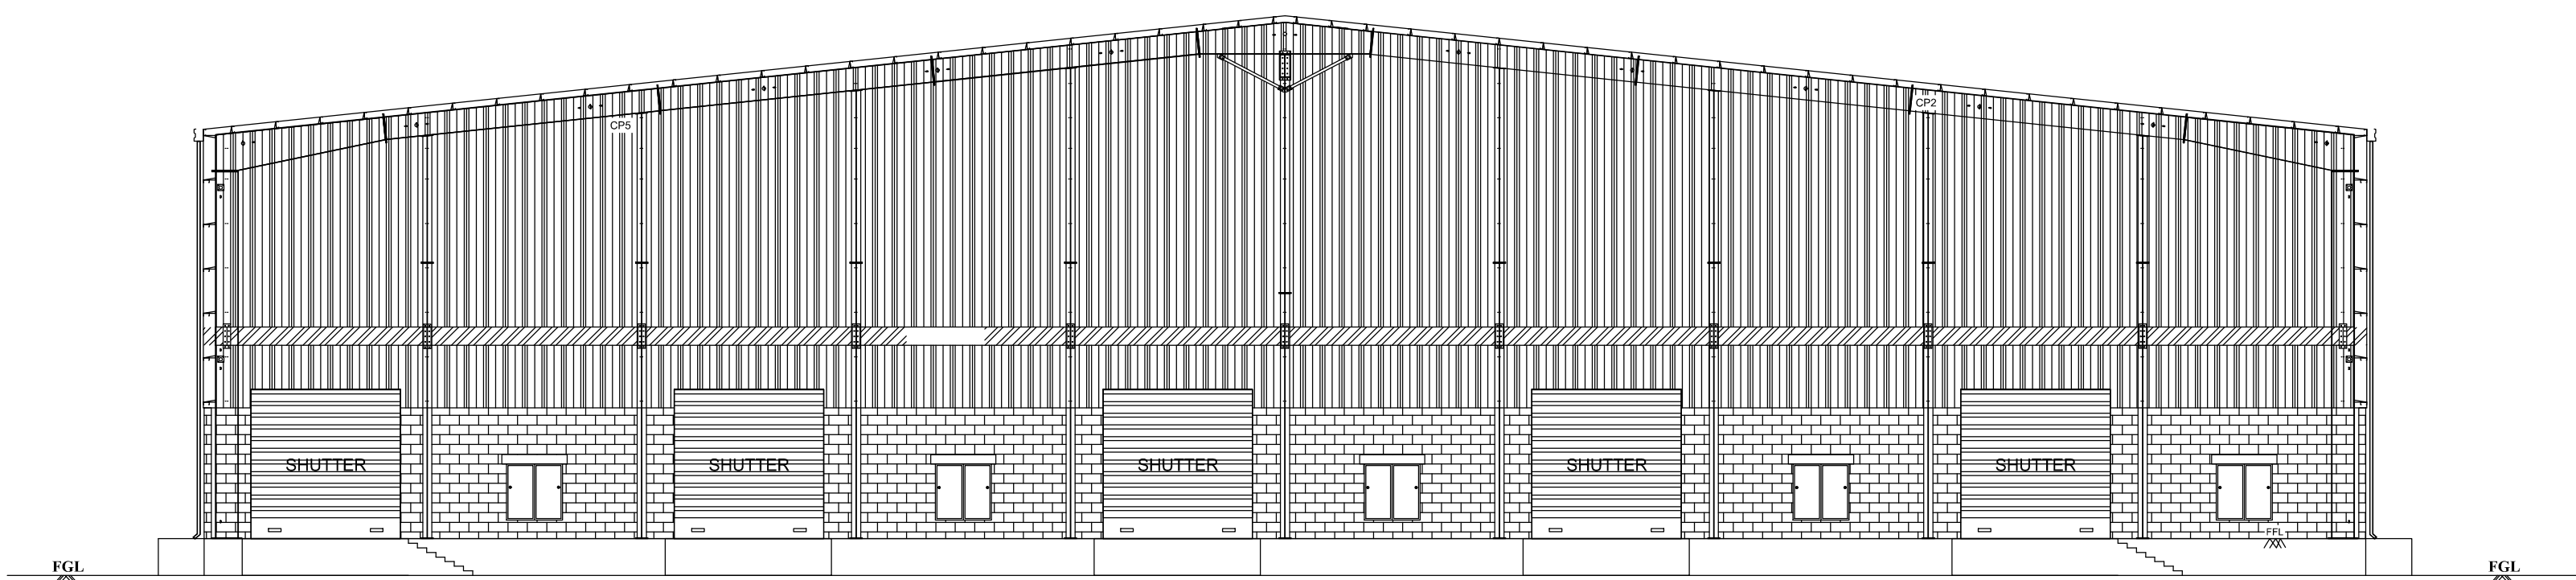

WEST SIDE ELEVATION

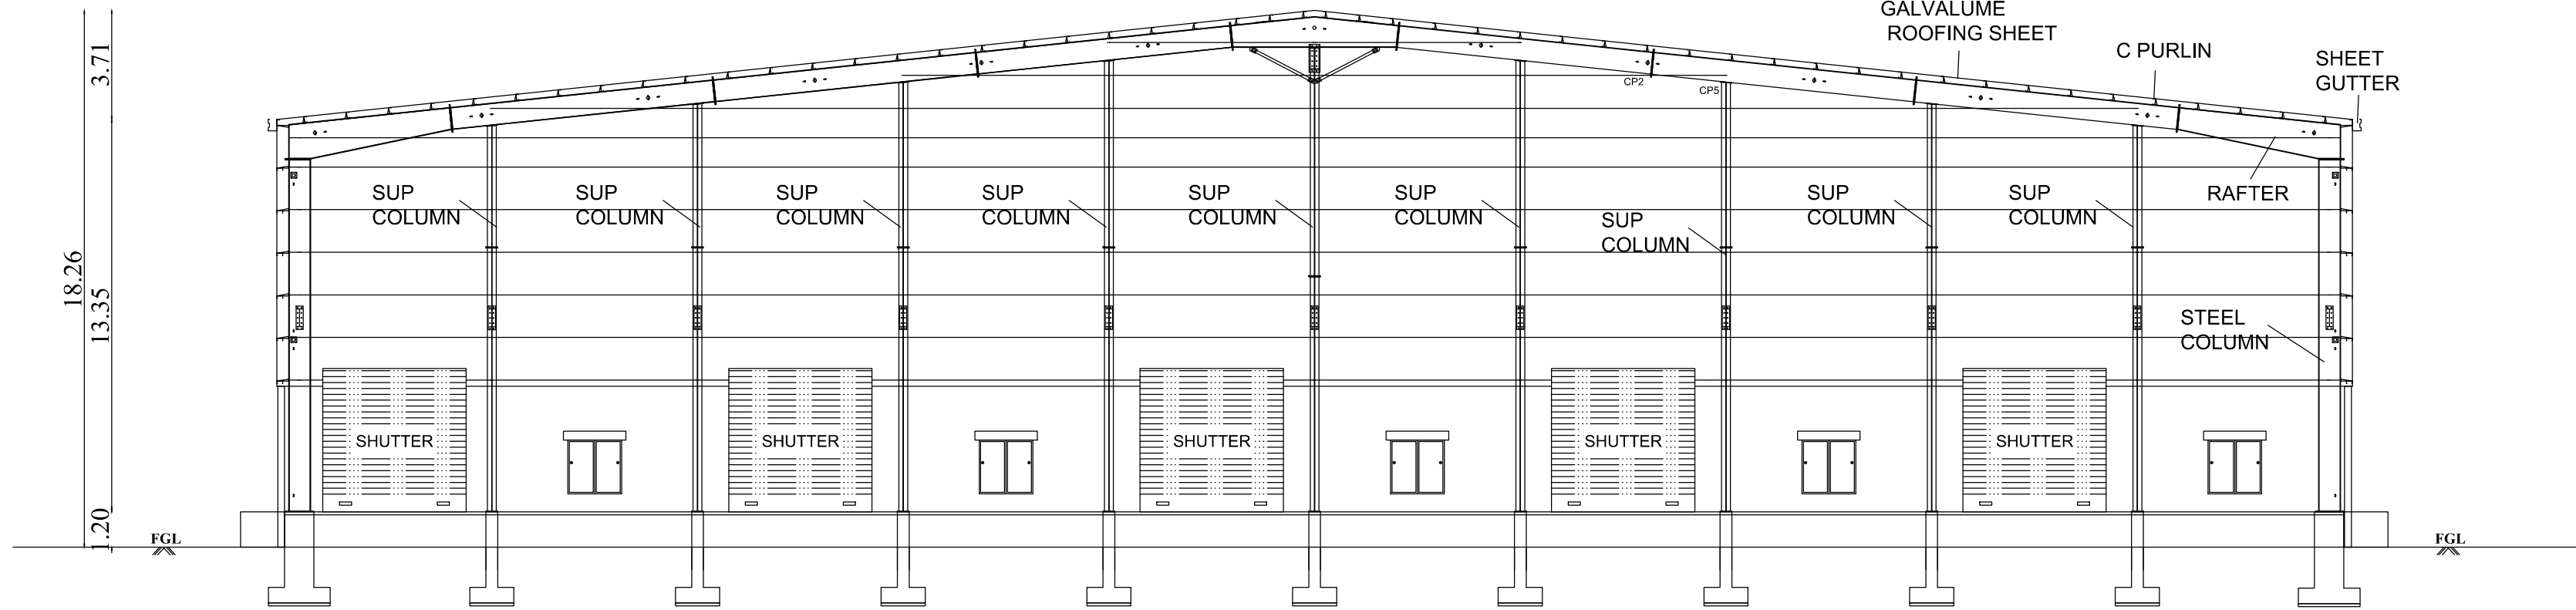

SECTION ON "A-B"

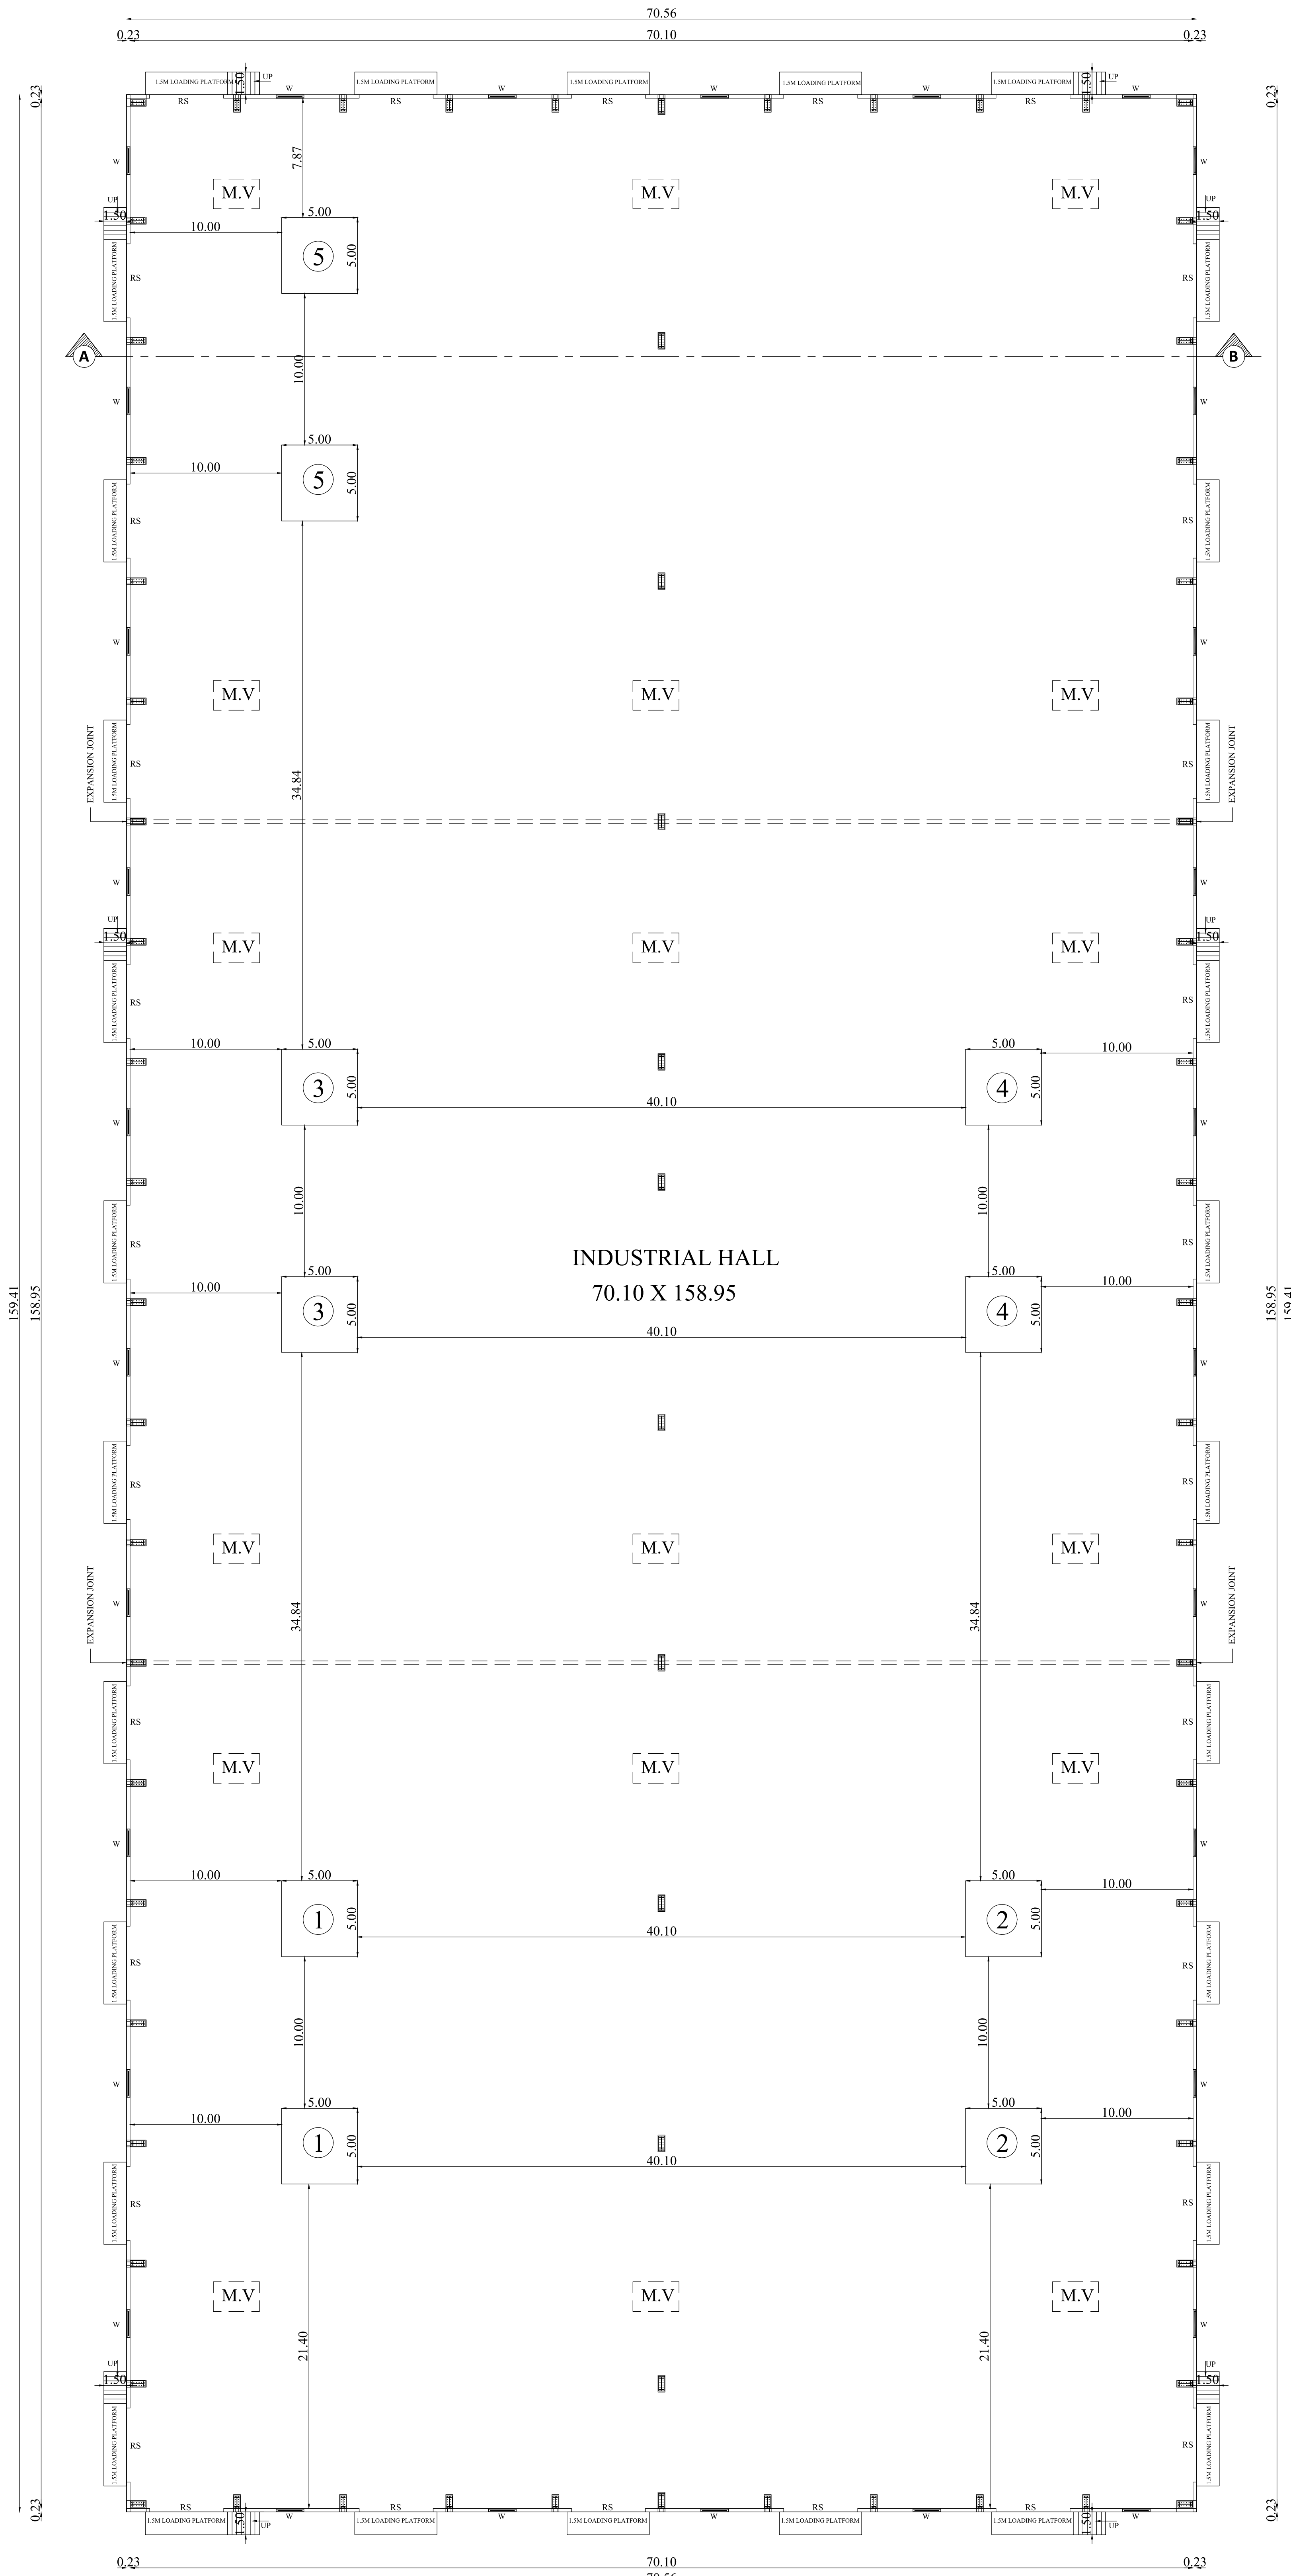

GROUND FLOOR PLAN

**PLAN SHOWING THE PROPOSED
CONSTRUCTION OF INDUSTRIAL
BUILDING (LIGHT ENGINEERING &
FABRICATION UNITS WITH PAINTING)
IN S.F.NO: 451/1 & 451/2 AT
SELLAKKARICHAL VILLAGE, SULUR
TALUK, COIMBATORE DISTRICT.**

Online Application No : SWP/BPA/045232/2023



Scale 1:200

AREA DETAILS:

BLOCK - 1 (MAIN BUILDING)

FLOOR NAME	FSI AREA (in Sqm)	NON-FSI AREA (in Sqm)	TOTAL AREA (in Sqm)
GROUND FLOOR	11248.78	-	11248.78

JOINERY DETAILS

TYPE	DESCRIPTION	SIZE
RS	ROLLING SHUTTER	4.88 X 4.88
W	WINDOW	1.83 X 1.83

MACHINERY DETAILS

S.NO	MACHINE NAME	POWER	QTY	TOTAL POWER
1	LATHE	15 HP	2	30 HP
2	MILLING MACHINE	15 HP	2	30 HP
3	DRILLING MACHINE	15 HP	2	30 HP
4	GRINDING MACHINE	15 HP	2	30 HP
5	WELDING MACHINE	15 HP	2	30 HP
TOTAL			10	150 HP

R.N. Krishna Kumar
R.N. Krishna Kumar B.Arch.
CA / 2015 / 73097
LPA / RA / GR.I / 19 / 03 / 006
GK ASSOCIATES
No : 603, 100 Feet Road, Gandhipuram
Coimbatore - 641 012,
Ph : 0422 - 4220048, 99442 11111

Architect

S. Suren

Er. S. SURENDAR, BE., ME., (Structures)
62, Aлагампалл, Balakrishnapuram
Dindigul - 624 005,
Mob: 6379 682 087

REGISTERED STRUCTURAL ENGINEER
DINDIGUL LPA REG. No. SE 01/2023 (Gr.-I)

Structural Engineer

for PALLADAM STEELS PRIVATE LIMITED

V. S. Suresh

Director

Applicant

