




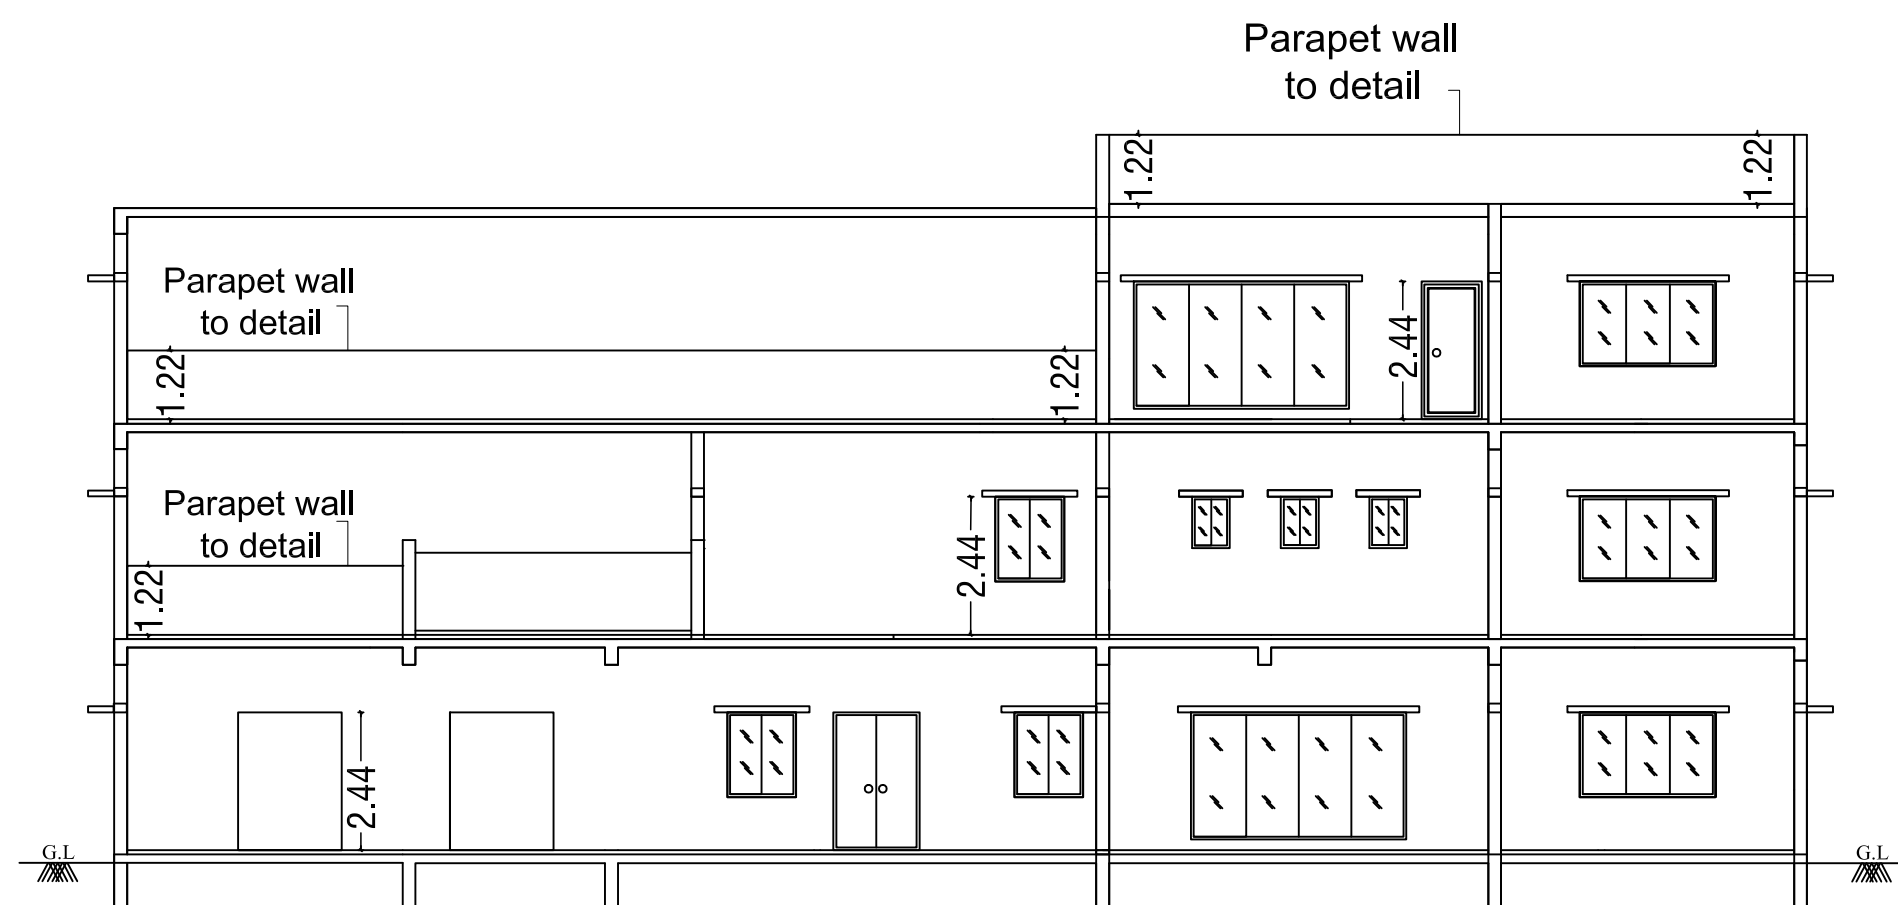

ELEVATION

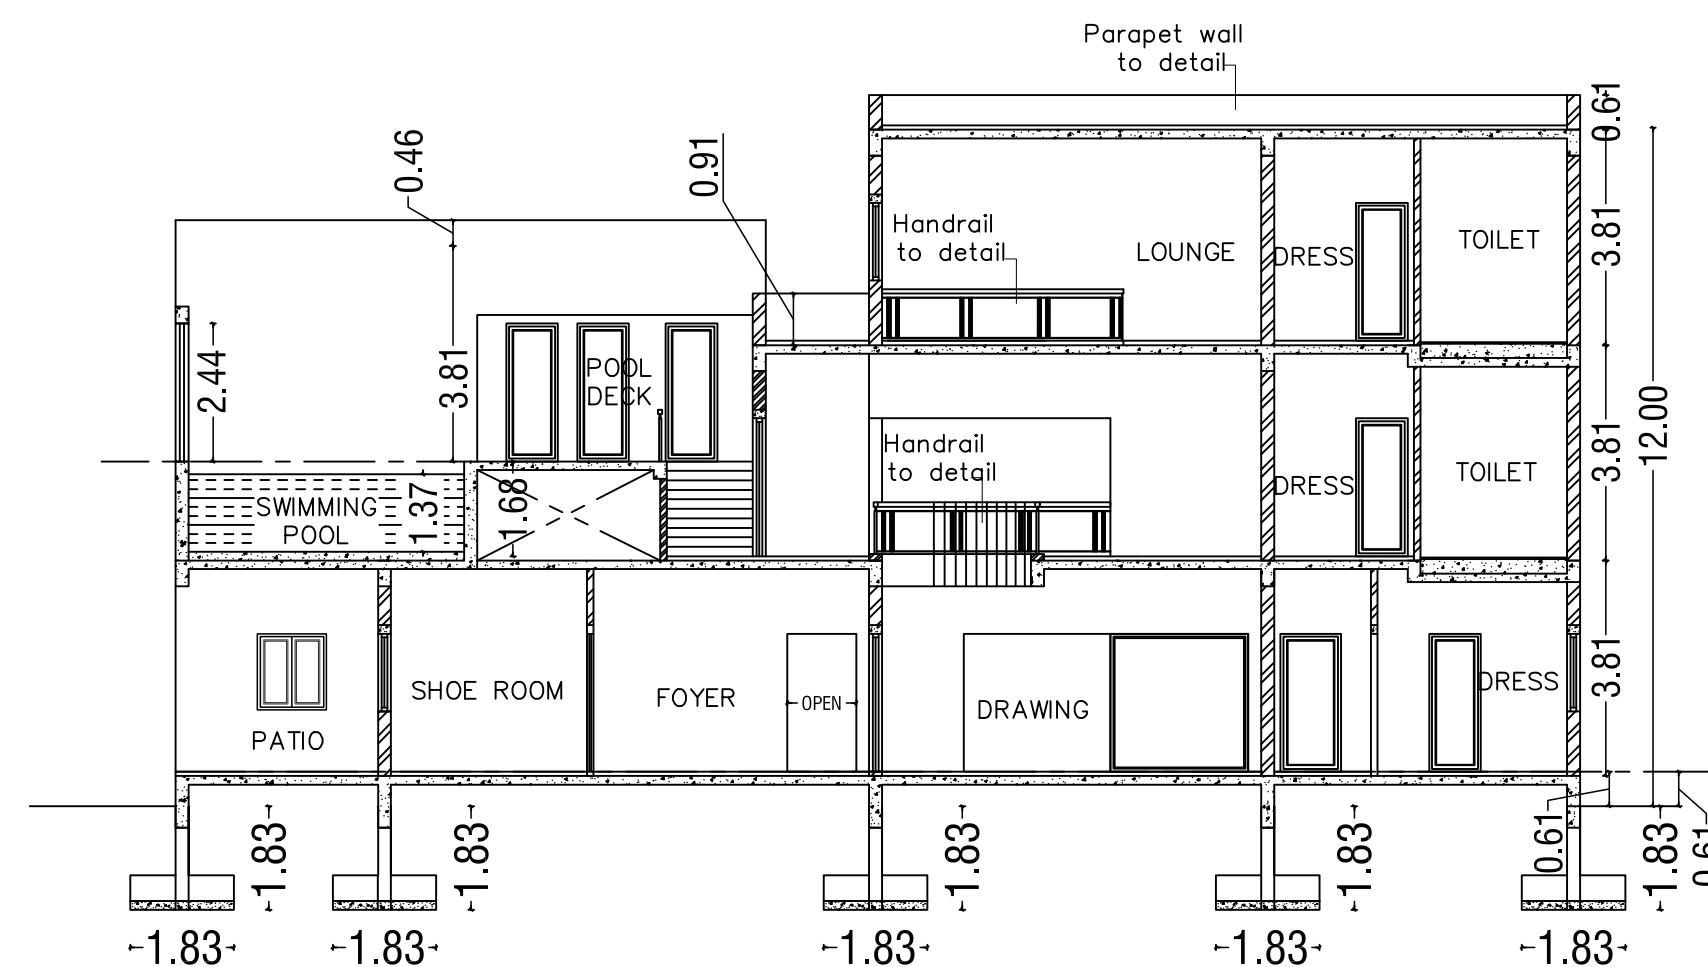


SECTION A - A

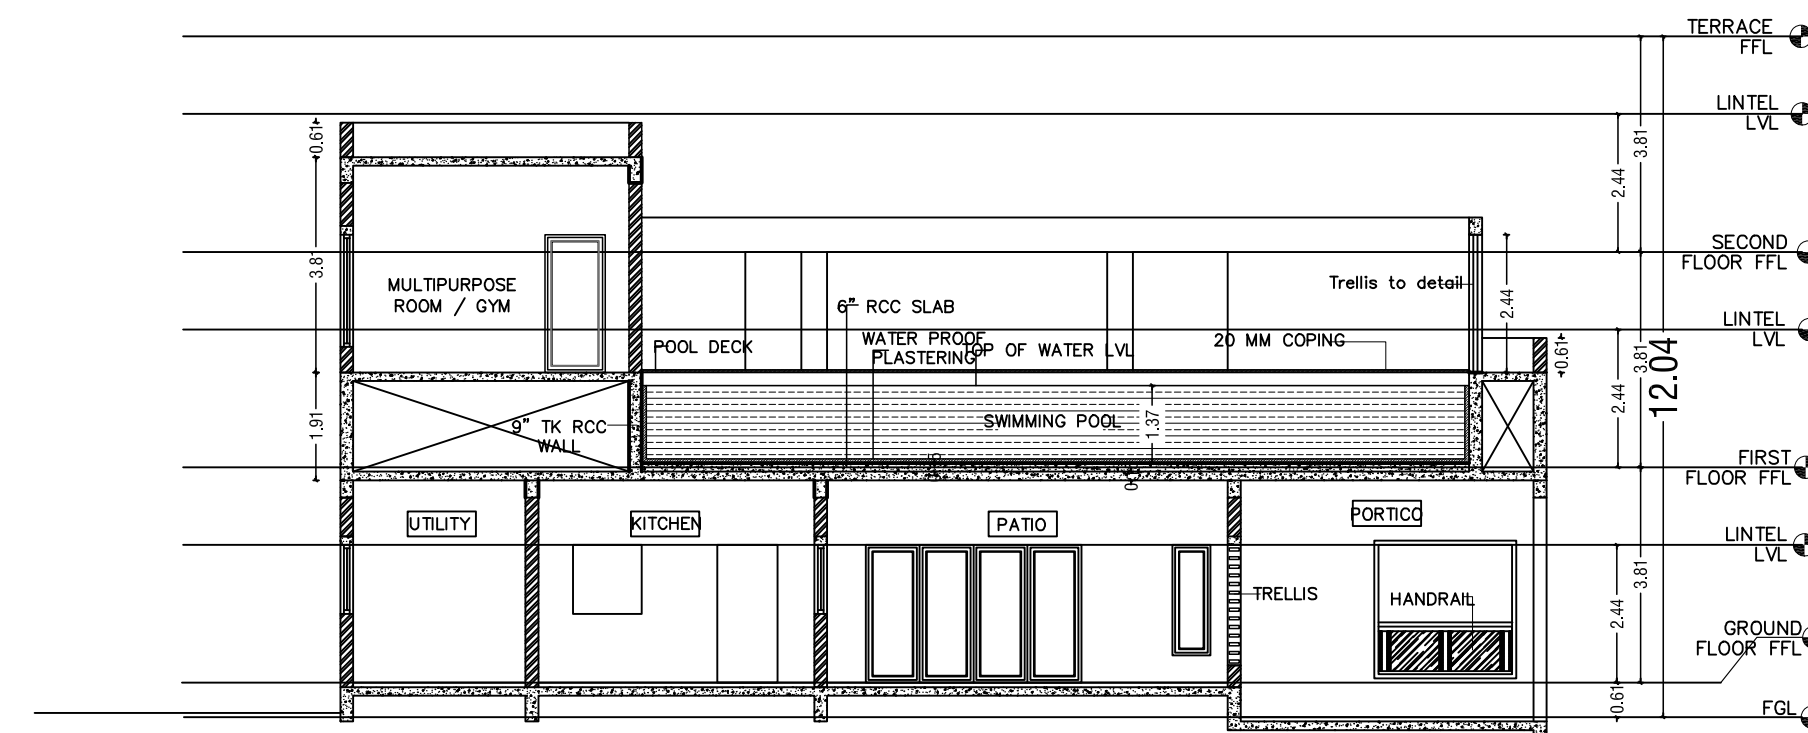


SECTION B - B


For Swimming Pool

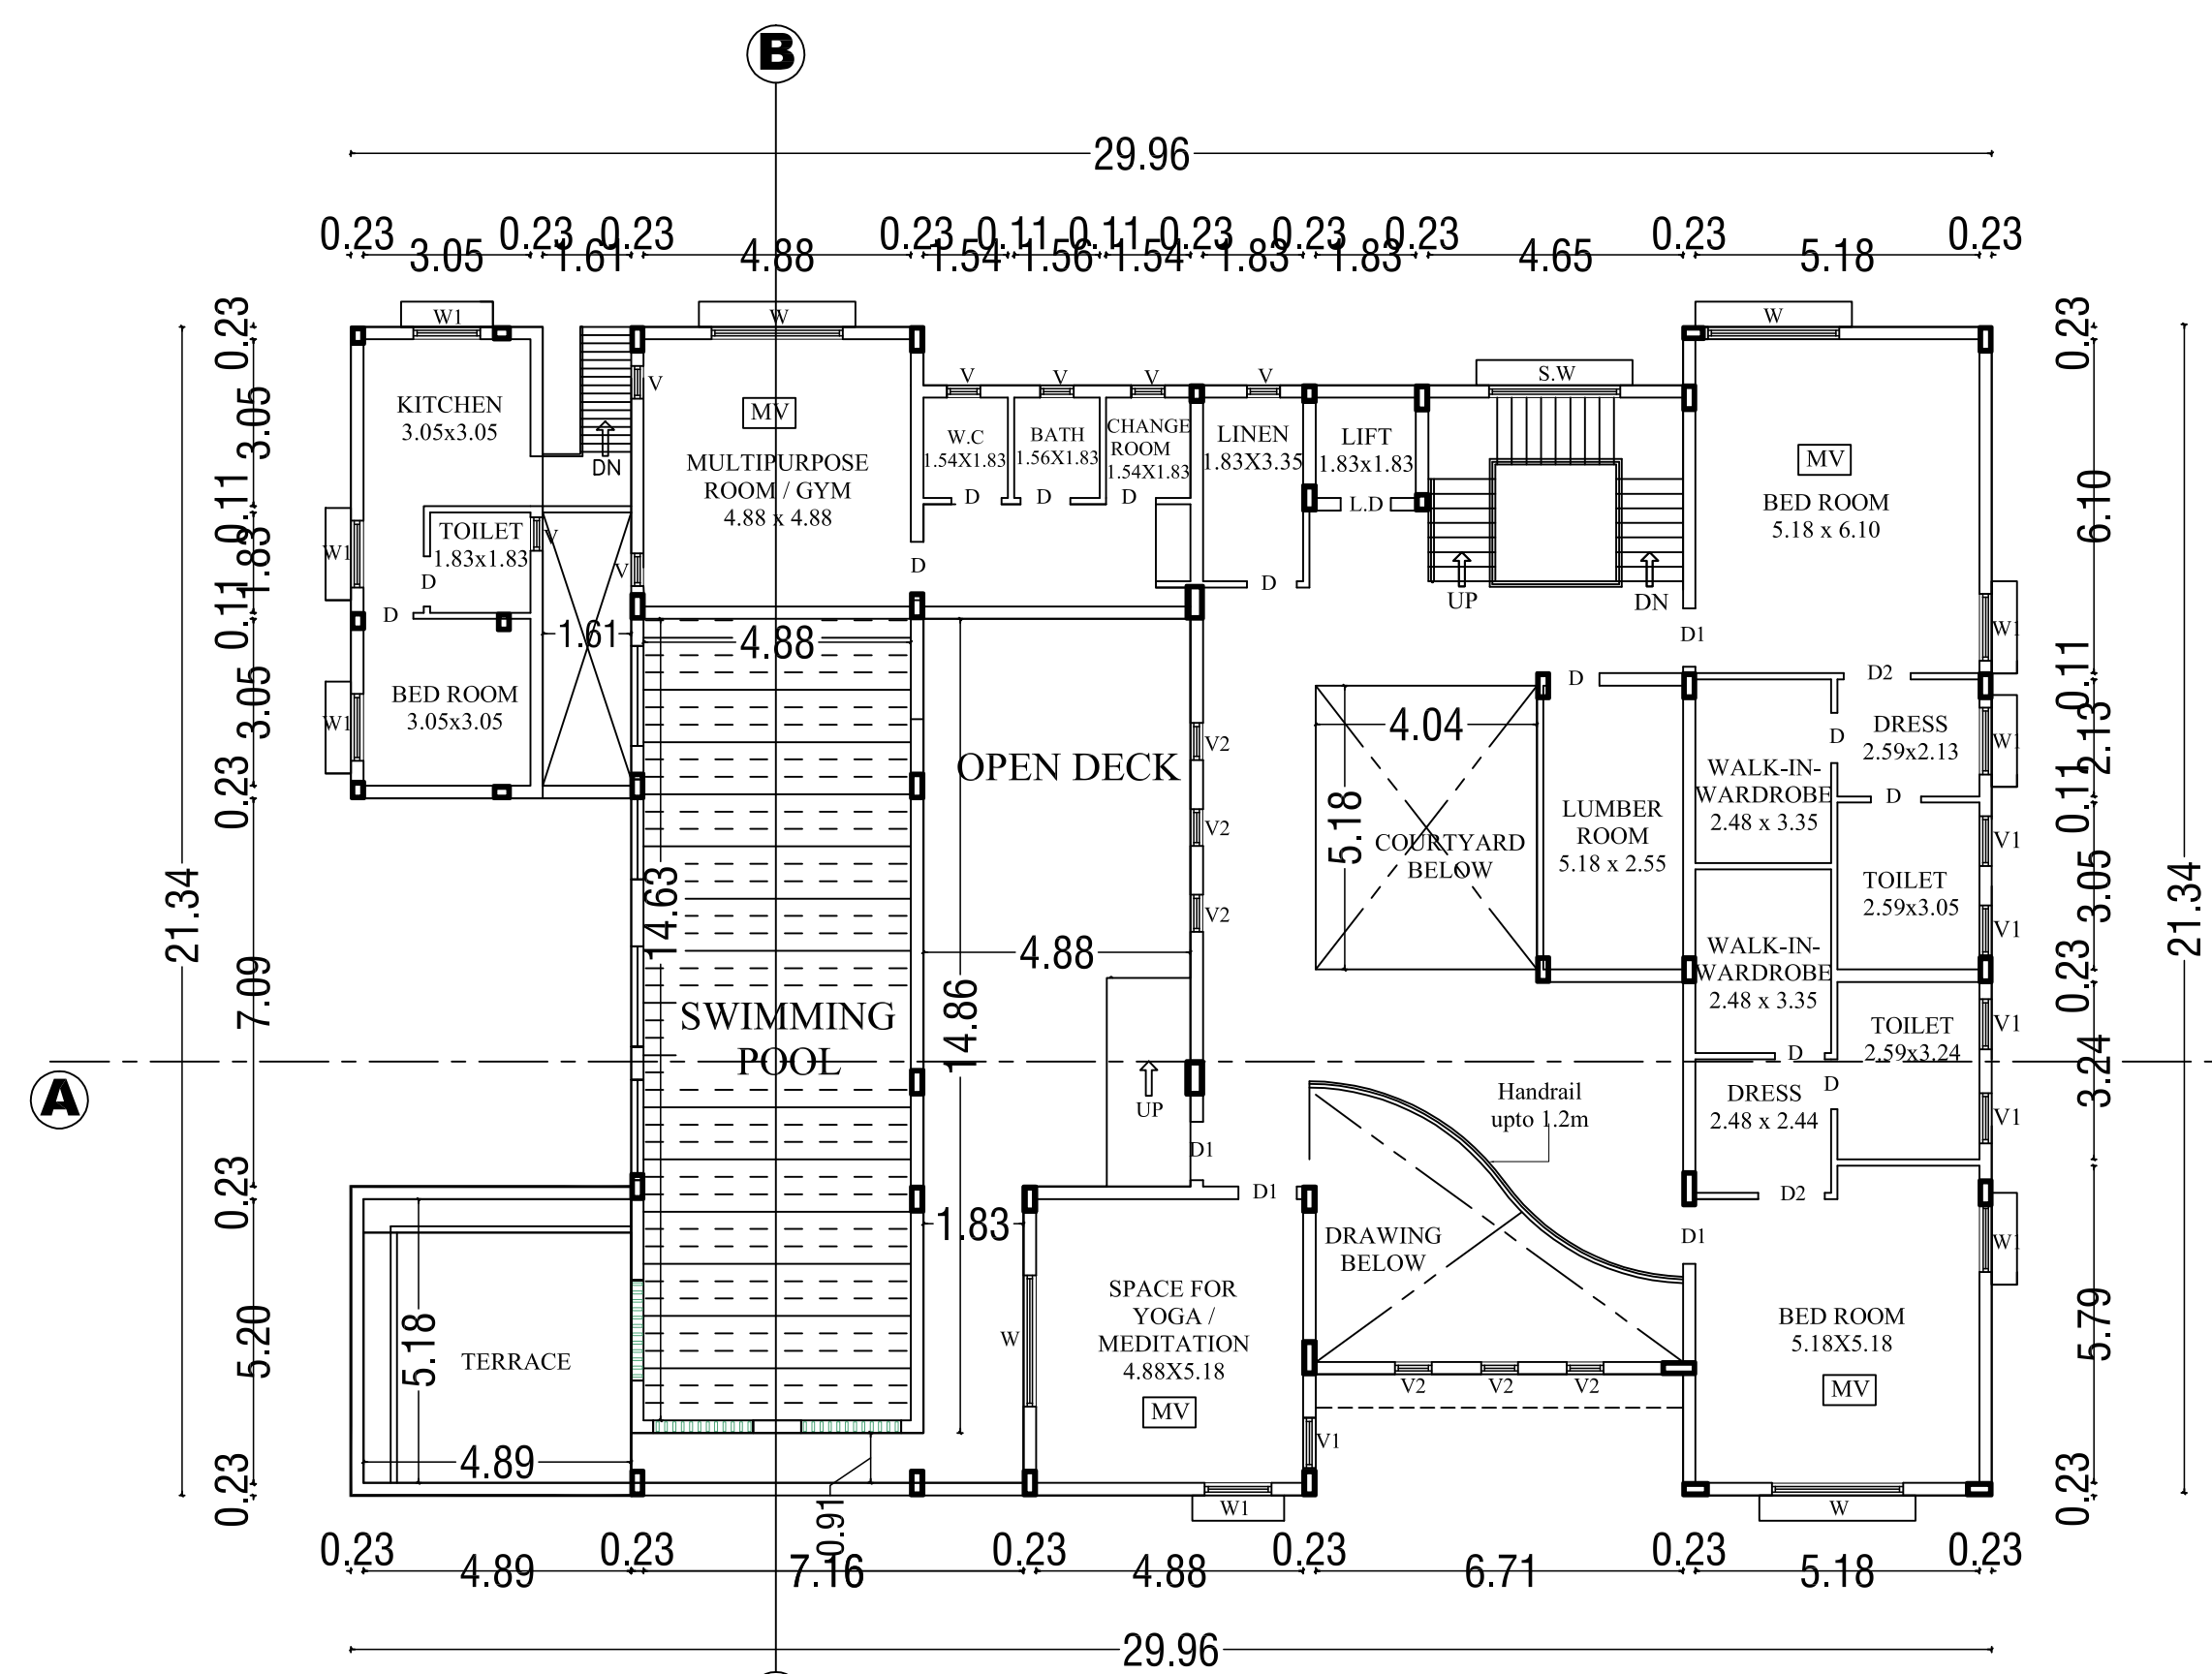


FIRST FLOOR PLAN

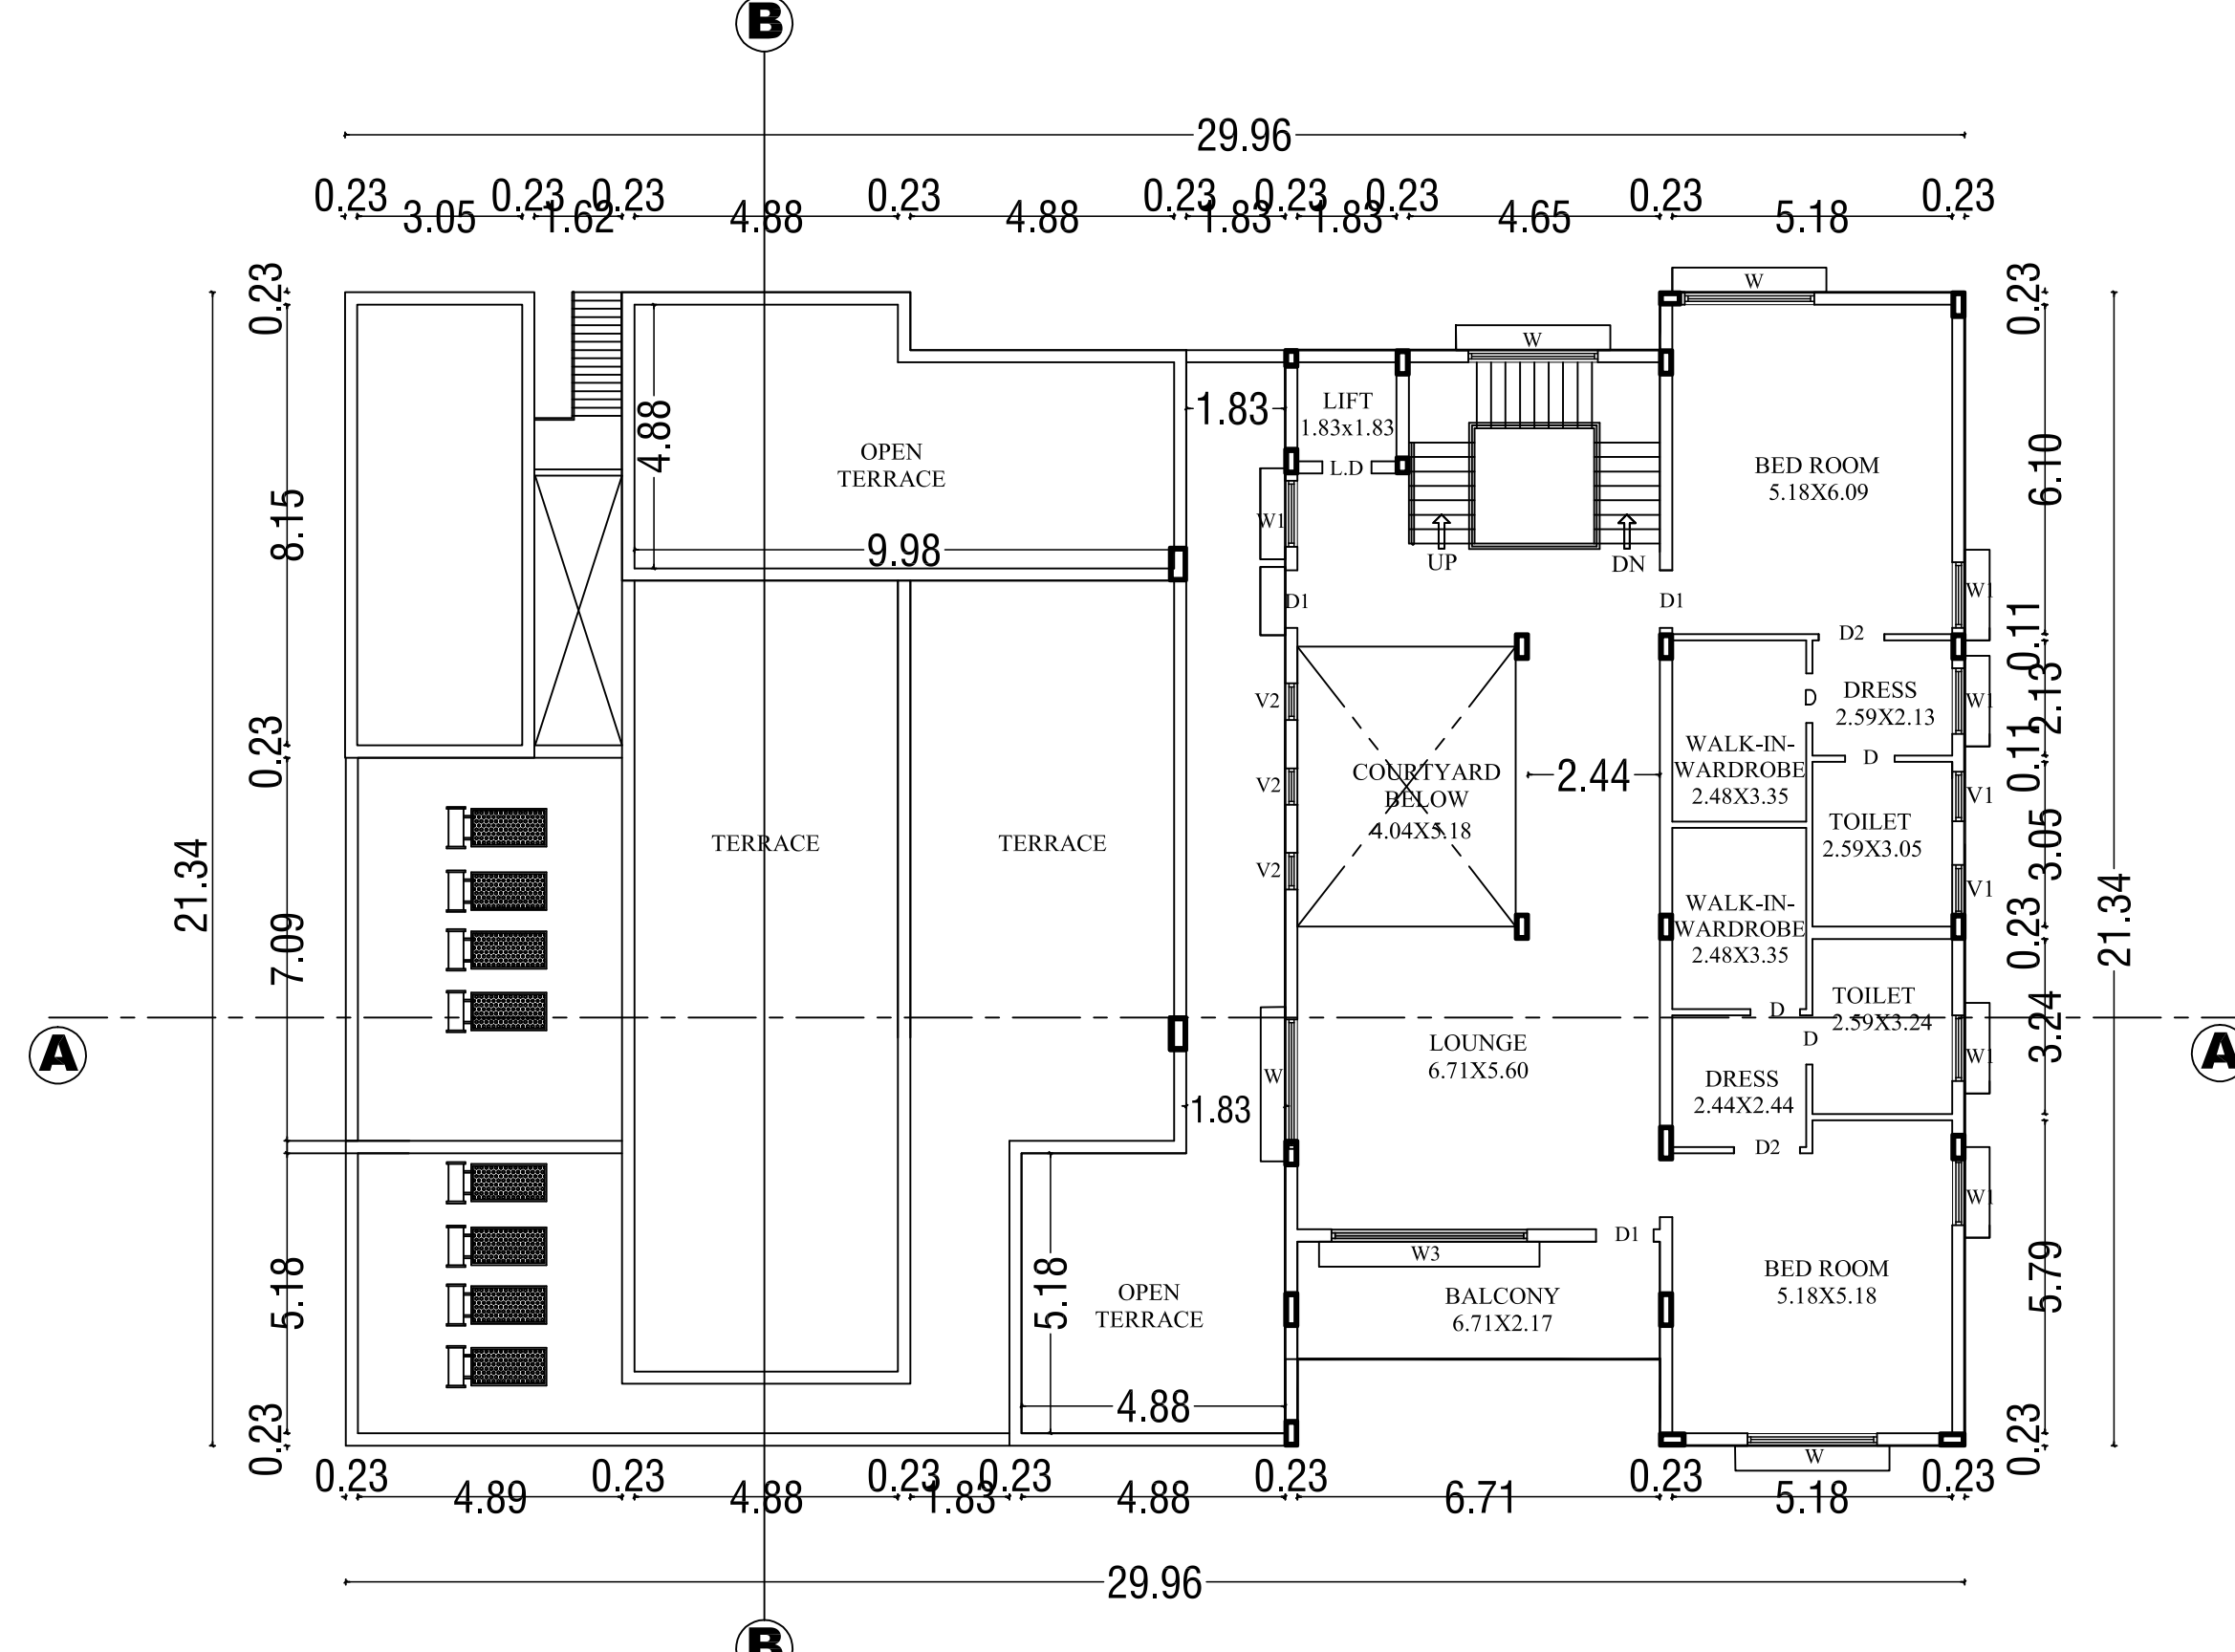




SECOND FLOOR PLAN

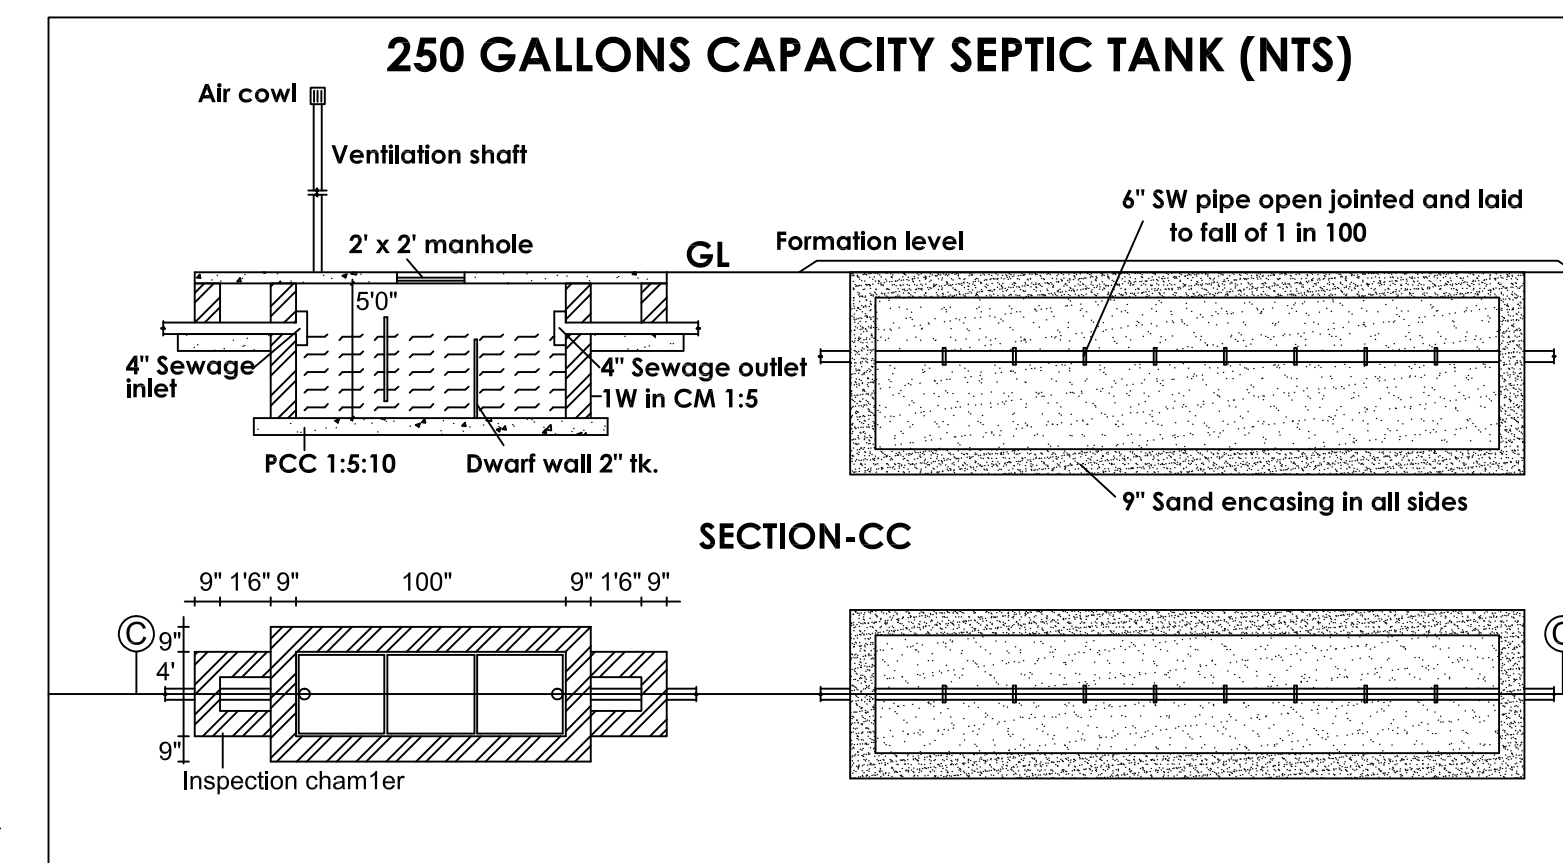

SECTION-CC

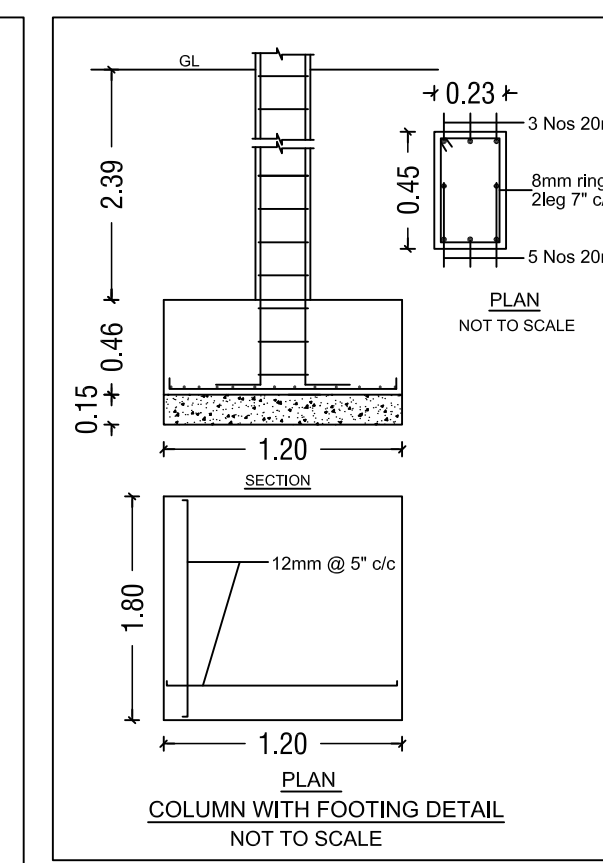


250 GALLONS CAPACITY SEPTIC TANK (NTS)

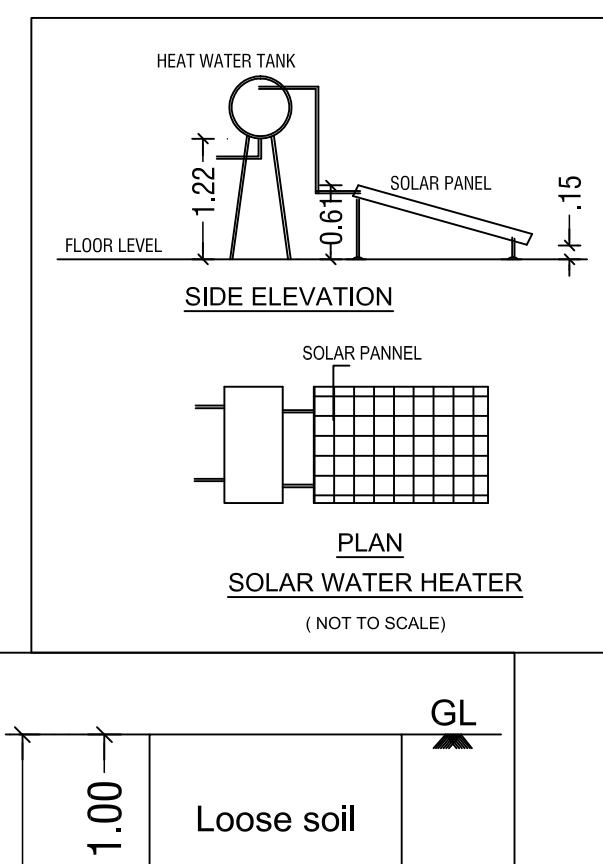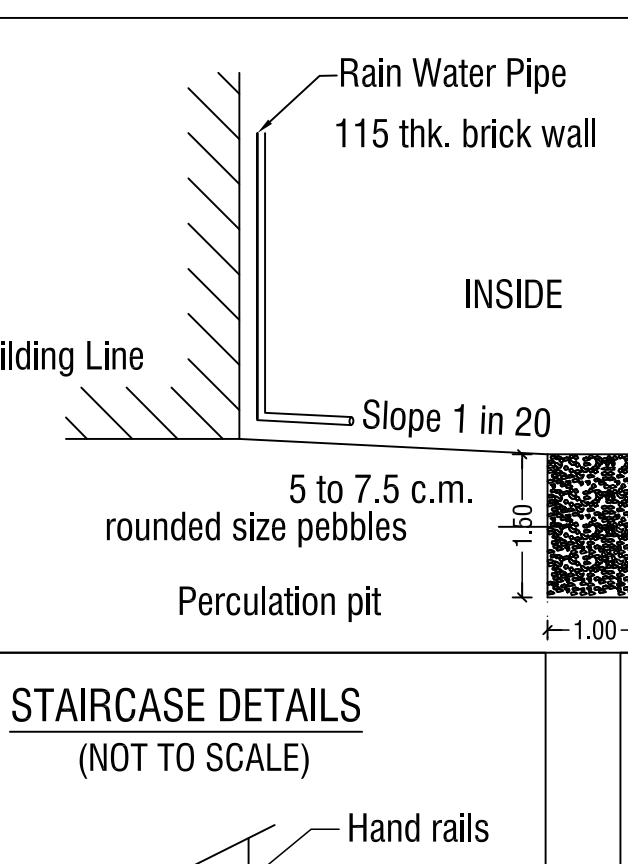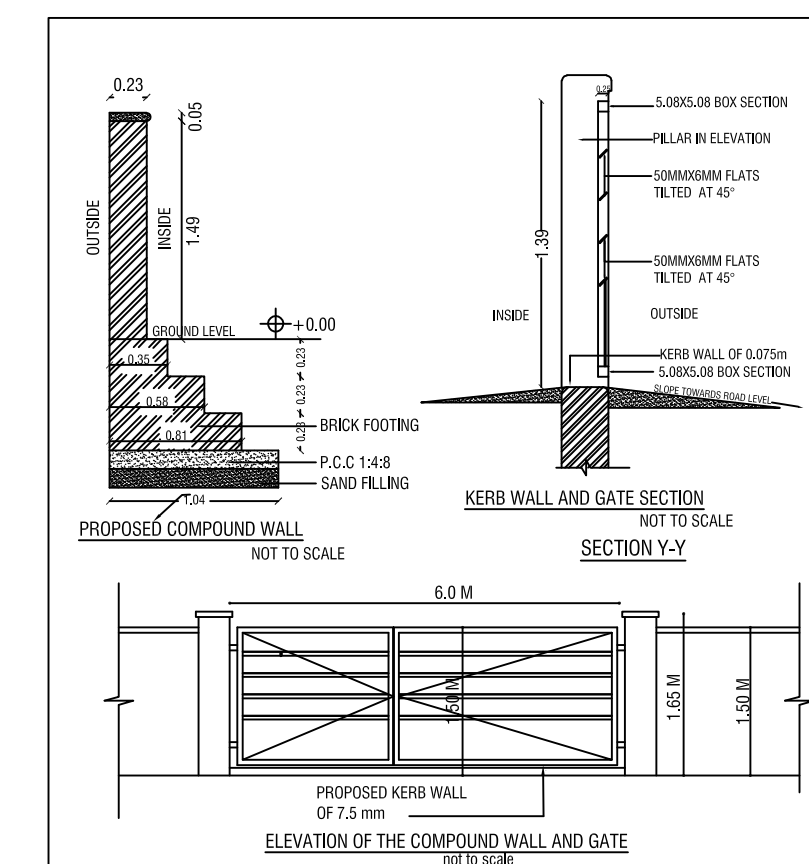


STAIRCASE DETAILS

RAIN WATER PIPE

SOLAR WATER HEATER

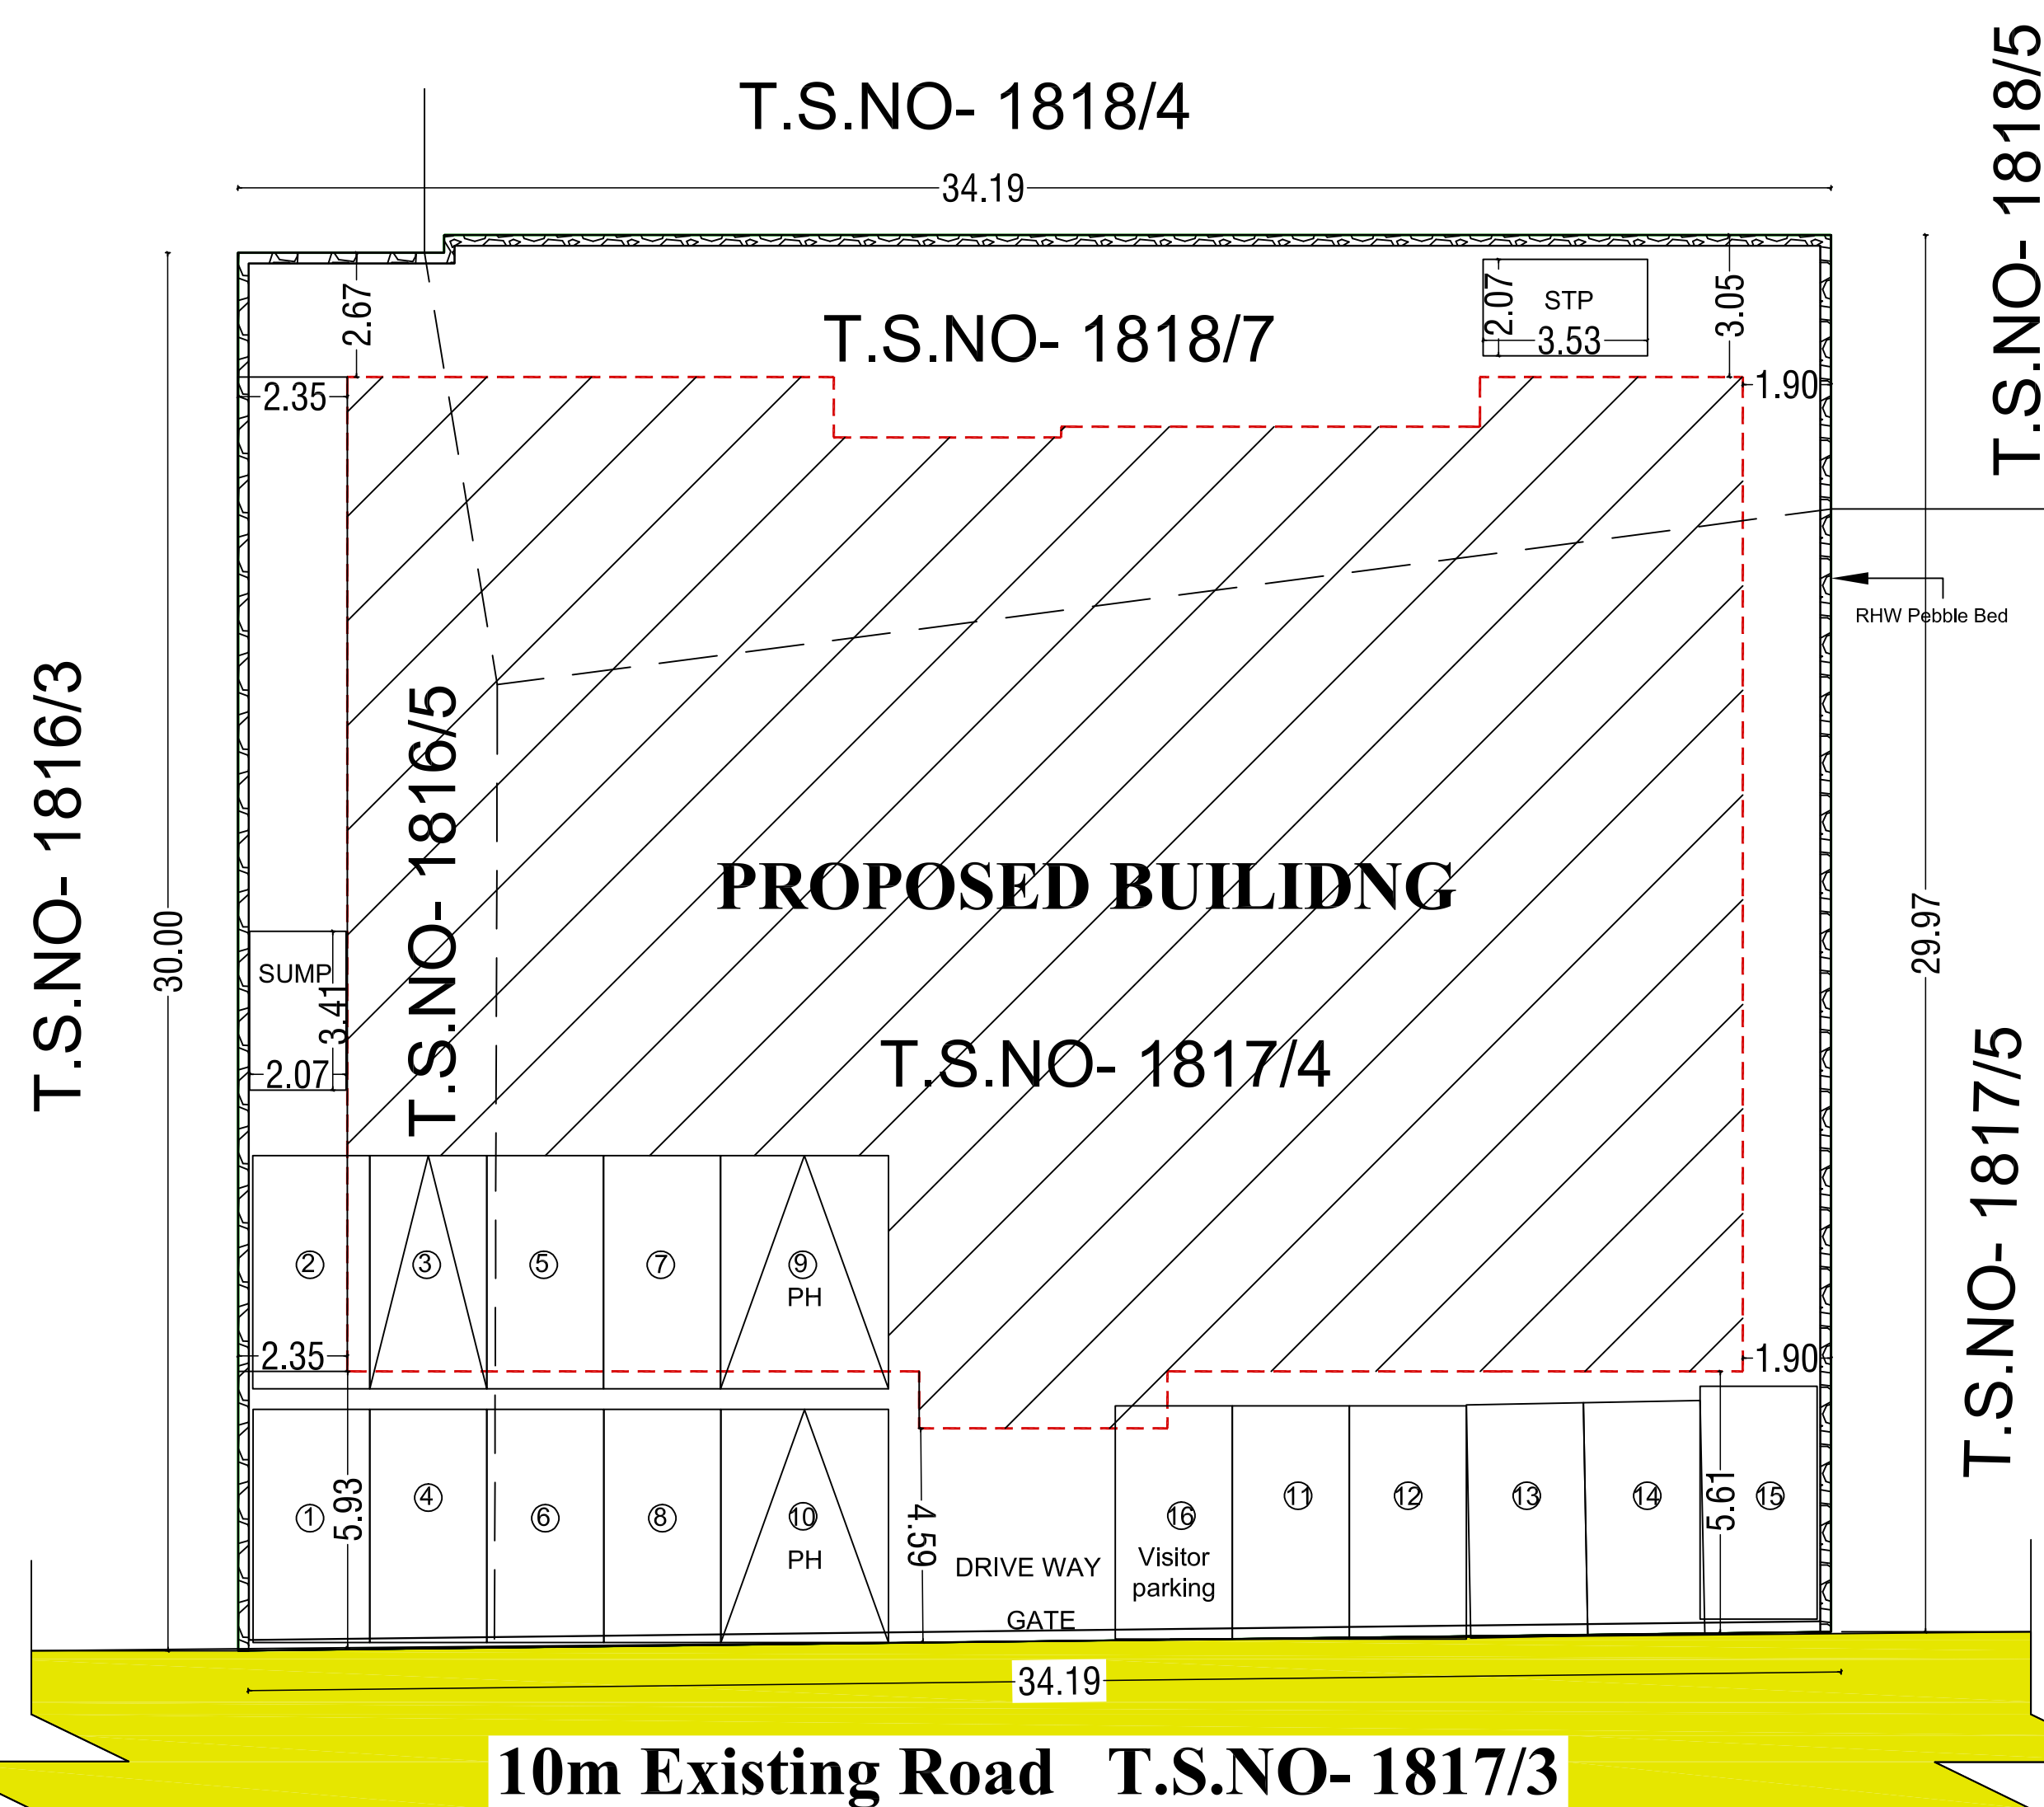

SITE PLAN

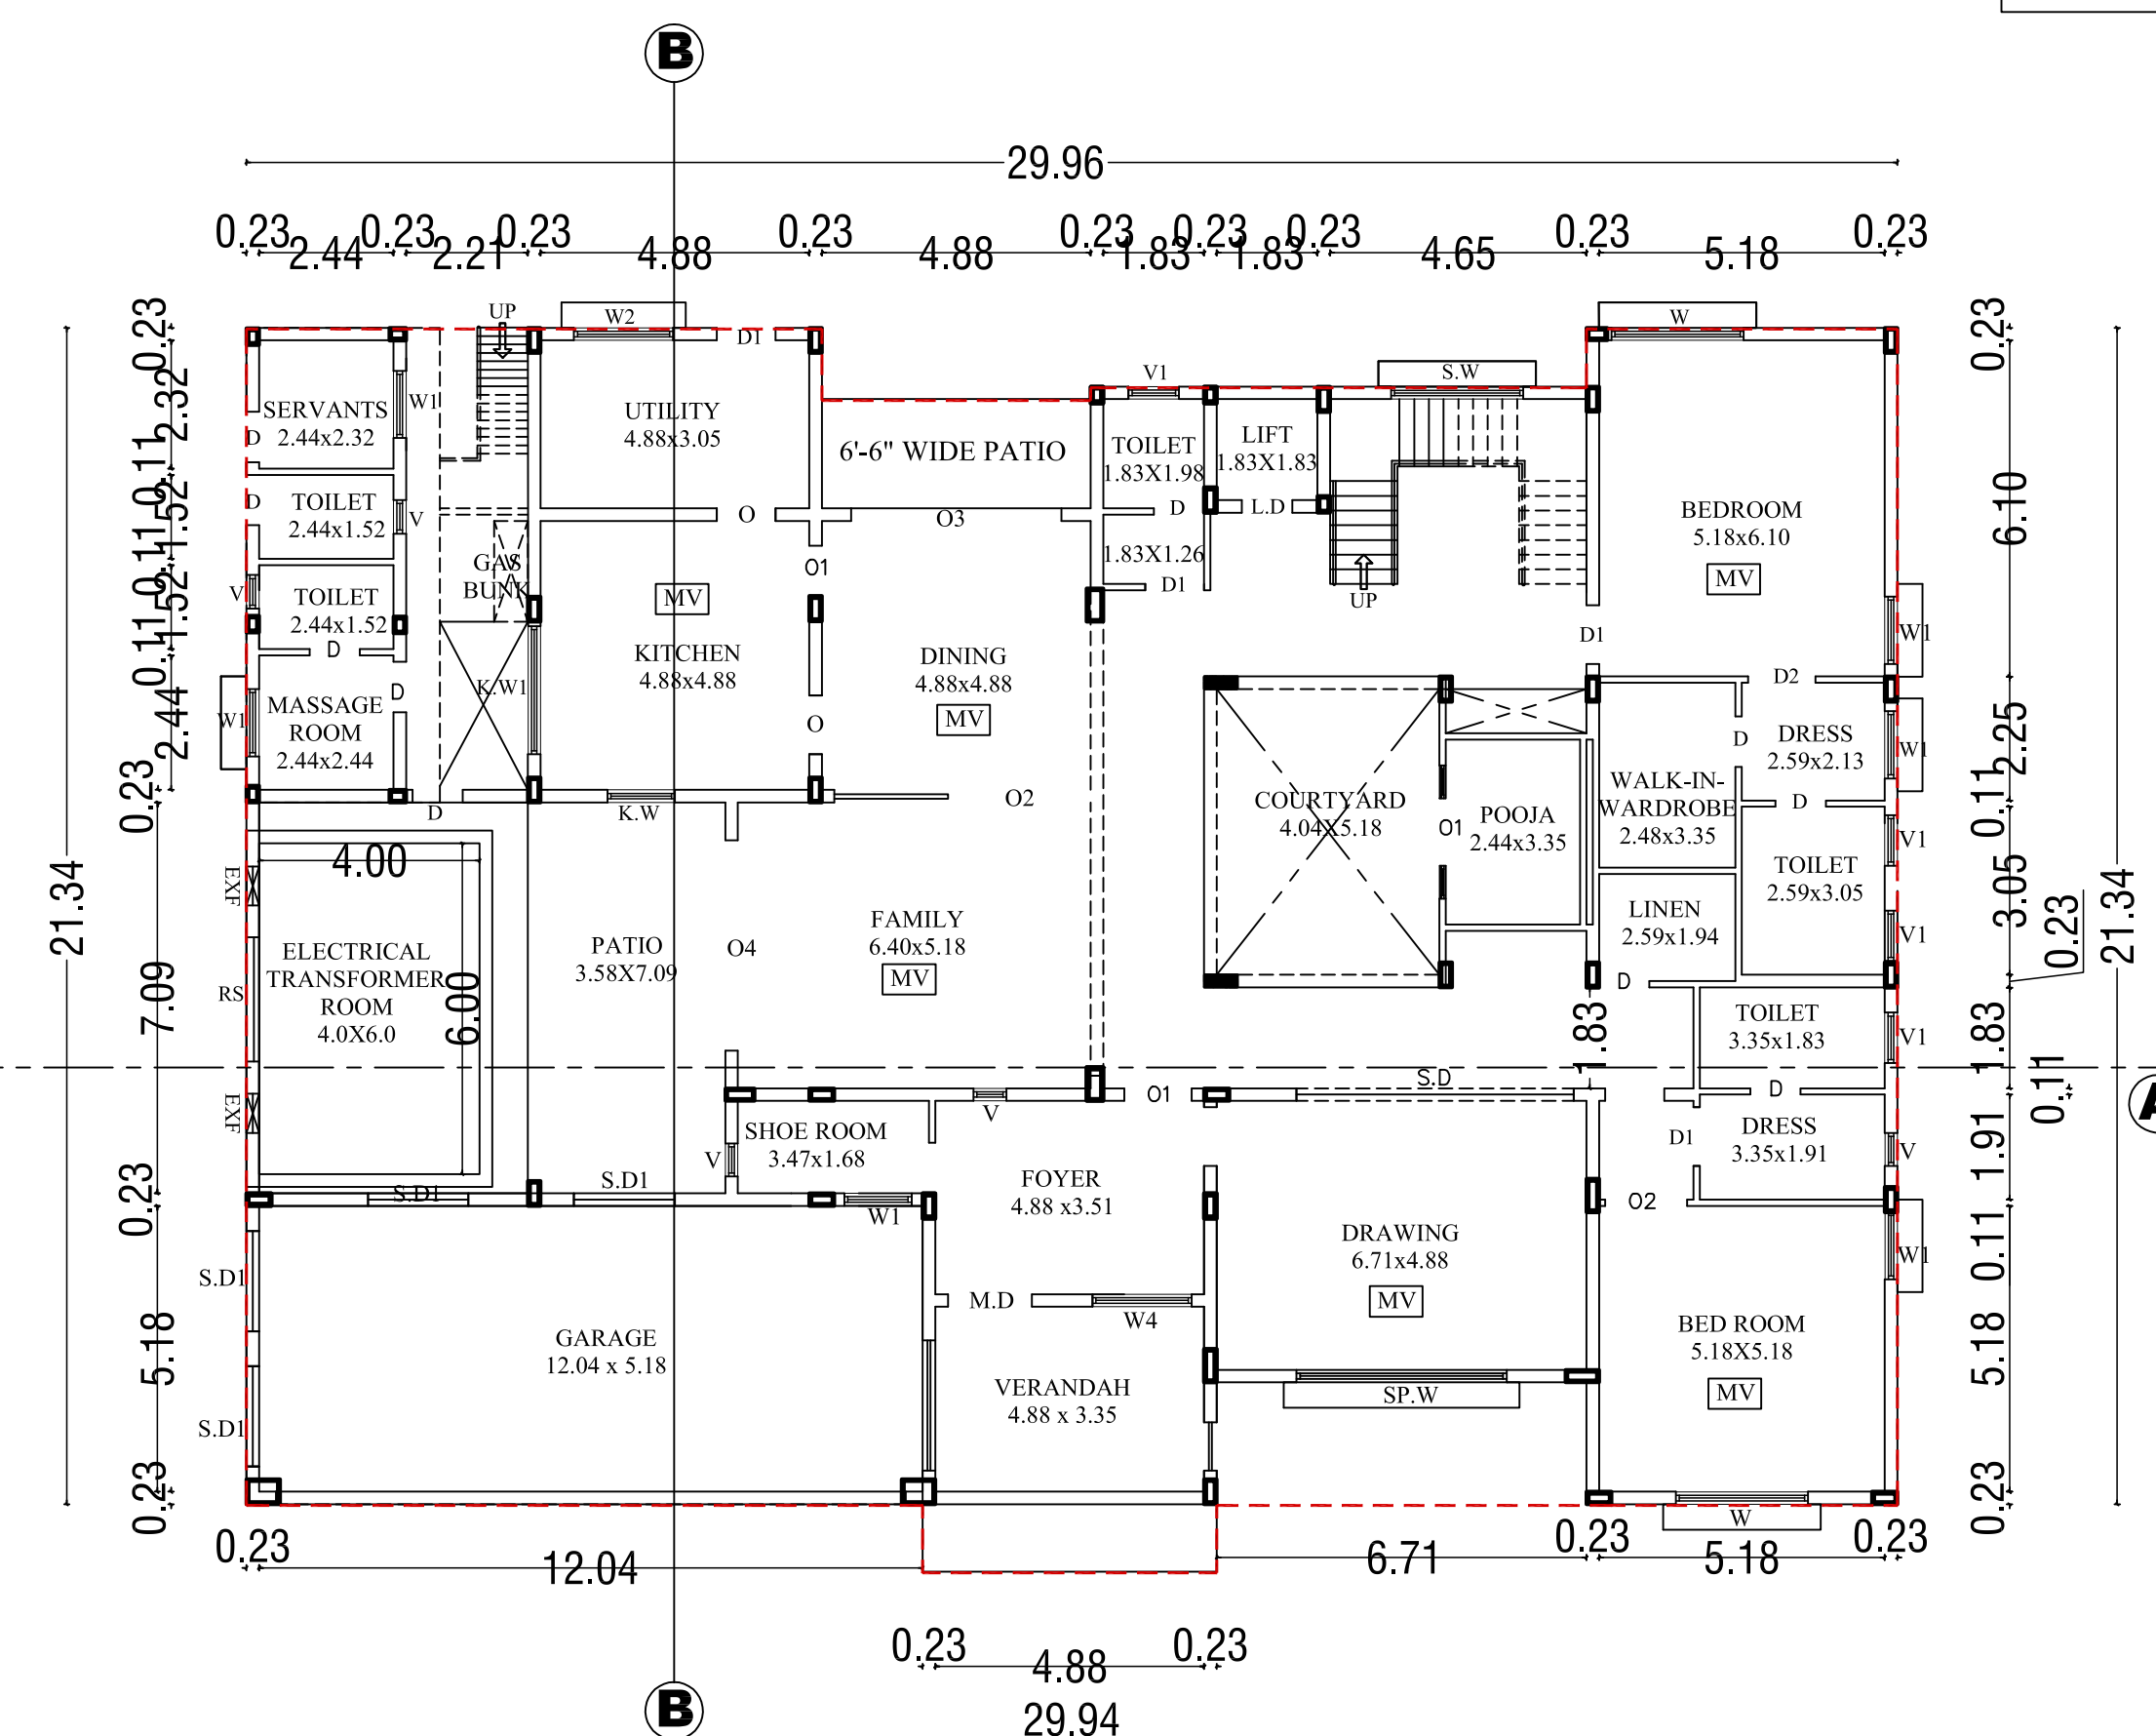

GROUND FLOOR PLAN

ONLINE APPLICATION NO : SWP/BPA/00863183/2023
SWP / PLANNING PERMISSION NO : 55/2024

R.SABARIMANIKANDAN M.E (Civil)
Registered Structural Engineer
Reg. No: DTCP/SE/Gr-II/003/2022
SRI RANGA ASSOCIATES
48, KERALA CLUB ROAD, CBE - 641 018.

REGISTERED STRUCTURAL
ENGINEER

SITE PLAN SHOWING THE PROPOSED CONSTRUCTION OF A
RESIDENTIAL BUILDING IN T.S.NO- 1817/4, 1818/7, 1816/5
WARD NO-10, BLOCK NO-30 OF SOWRIPALAYAM VILLAGE,
COIMBATORE NORTH, COIMBATORE DISTRICT.

SCALE: - 1" = 8' (or) 1 : 100

AREA DETAILS:-

AREA OF SITE AS PER DOCUMENT/PATTA = 1025.00 Sqm
SUPER IMPOSED PLOT AREA = 1029.92 Sqm

SITE APPROVED DETAILS:-

ம.வகோ.உதிரு.எண் : 212 /2023
தி.இ.அனுமதி.எண் : 246 /2023

PROPOSED BUILDING AREA DETAILS:-

S.NO	FLOOR	FSI	NON.FSI DEDUCTION	TOTAL
01	GROUND FLOOR	526.11	22.98	549.09
02	FIRST FLOOR + SWIMMING POOL	341.07+	42.54	464.00
03	SECOND FLOOR	249.76	20.93	270.69
04	OPEN TERRACE	-	50.27	50.27
TOTAL AREA		1197.33	136.72	1334.05

FSI CALCULATION
AREA OF SITE AS PER DOCUMENT/PATTA - 1197.33 Sqm = 1.168
1025.00 Sqm

HEIGHT OF THE BUILDING = 12.0 mt

PARKING DETAILS	REQUIRED	PROVIDED
TOTAL CAR PARKING 1197.33 - 80.39 = 1116.94	15+1 No's	16No's (Including PH)

JOINERY DETAILS:-

S.NO	DESCRIPTION	SYMBOL	DIMENSION
1	SPECIAL WINDOW	SP.W	3.81 X 2.25
2	WINDOW	W	2.40 X 1.50
3	WINDOW	W1	1.22 X 1.50
4	WINDOW	W2	1.80 X 1.50
5	WINDOW	W3	3.61 X 1.50
6	WINDOW	W4	1.80 X 1.50
7	KITCHEN WINDOW	K.W	1.22 X 1.35
8	KITCHEN WINDOW	K.W1	2.32 X 1.35
9	STAIR WINDOW	S.W	2.40 X 2.25
10	VENTILATOR	V	0.61 X 0.91
11	VENTILATOR	V1	0.91 X 0.91
12	VENTILATOR	V2	0.67 X 0.91
13	MAIN DOOR	M.D	1.52 X 2.44
14	DOOR	D	0.91 X 2.44
15	DOOR	D1	1.07 X 2.44
16	SLIDING DOOR	S.D	5.03 X 2.44
17	SLIDING DOOR	S.D1	1.83 X 2.44
18	OPEN	O	1.07 X 2.44
19	OPEN	O1	1.22 X 2.44
20	OPEN	O2	TO DETAILS
21	OPEN	O3	TO DETAILS
22	OPEN	O4	TO DETAILS
23	Mechanical Ventilator	MV	TO DETAILS

COLOUR INDEX:-

BOUNDARY OF THE SITE :

EXISTING ROADS :

PROPOSED CONSTRUCTION :

PROPOSED DRIVEWAY :

R.SABARIMANIKANDAN B.E (Civil)
Registered Engineer
Reg. No: DTCP/RE/Gr-II/002/2022
SRI RANGA ASSOCIATES
48, KERALA CLUB ROAD, CBE - 641 018.

REGISTERED ENGINEER

H. Maheswari
OWNER / APPLICANT