

PP

APPROVAL RECORD

Planning Permission




Coimbatore

Coimbatore district, Tamil Nadu


APPROVAL TYPE
Building PlanISSUING AUTHORITY
Town PanchayatPURPOSE
Residential

The approval as the planning authority issued it, reproduced in full behind this page.

An approval speaks to what was sanctioned, not to what was built. Completion is a separate record.

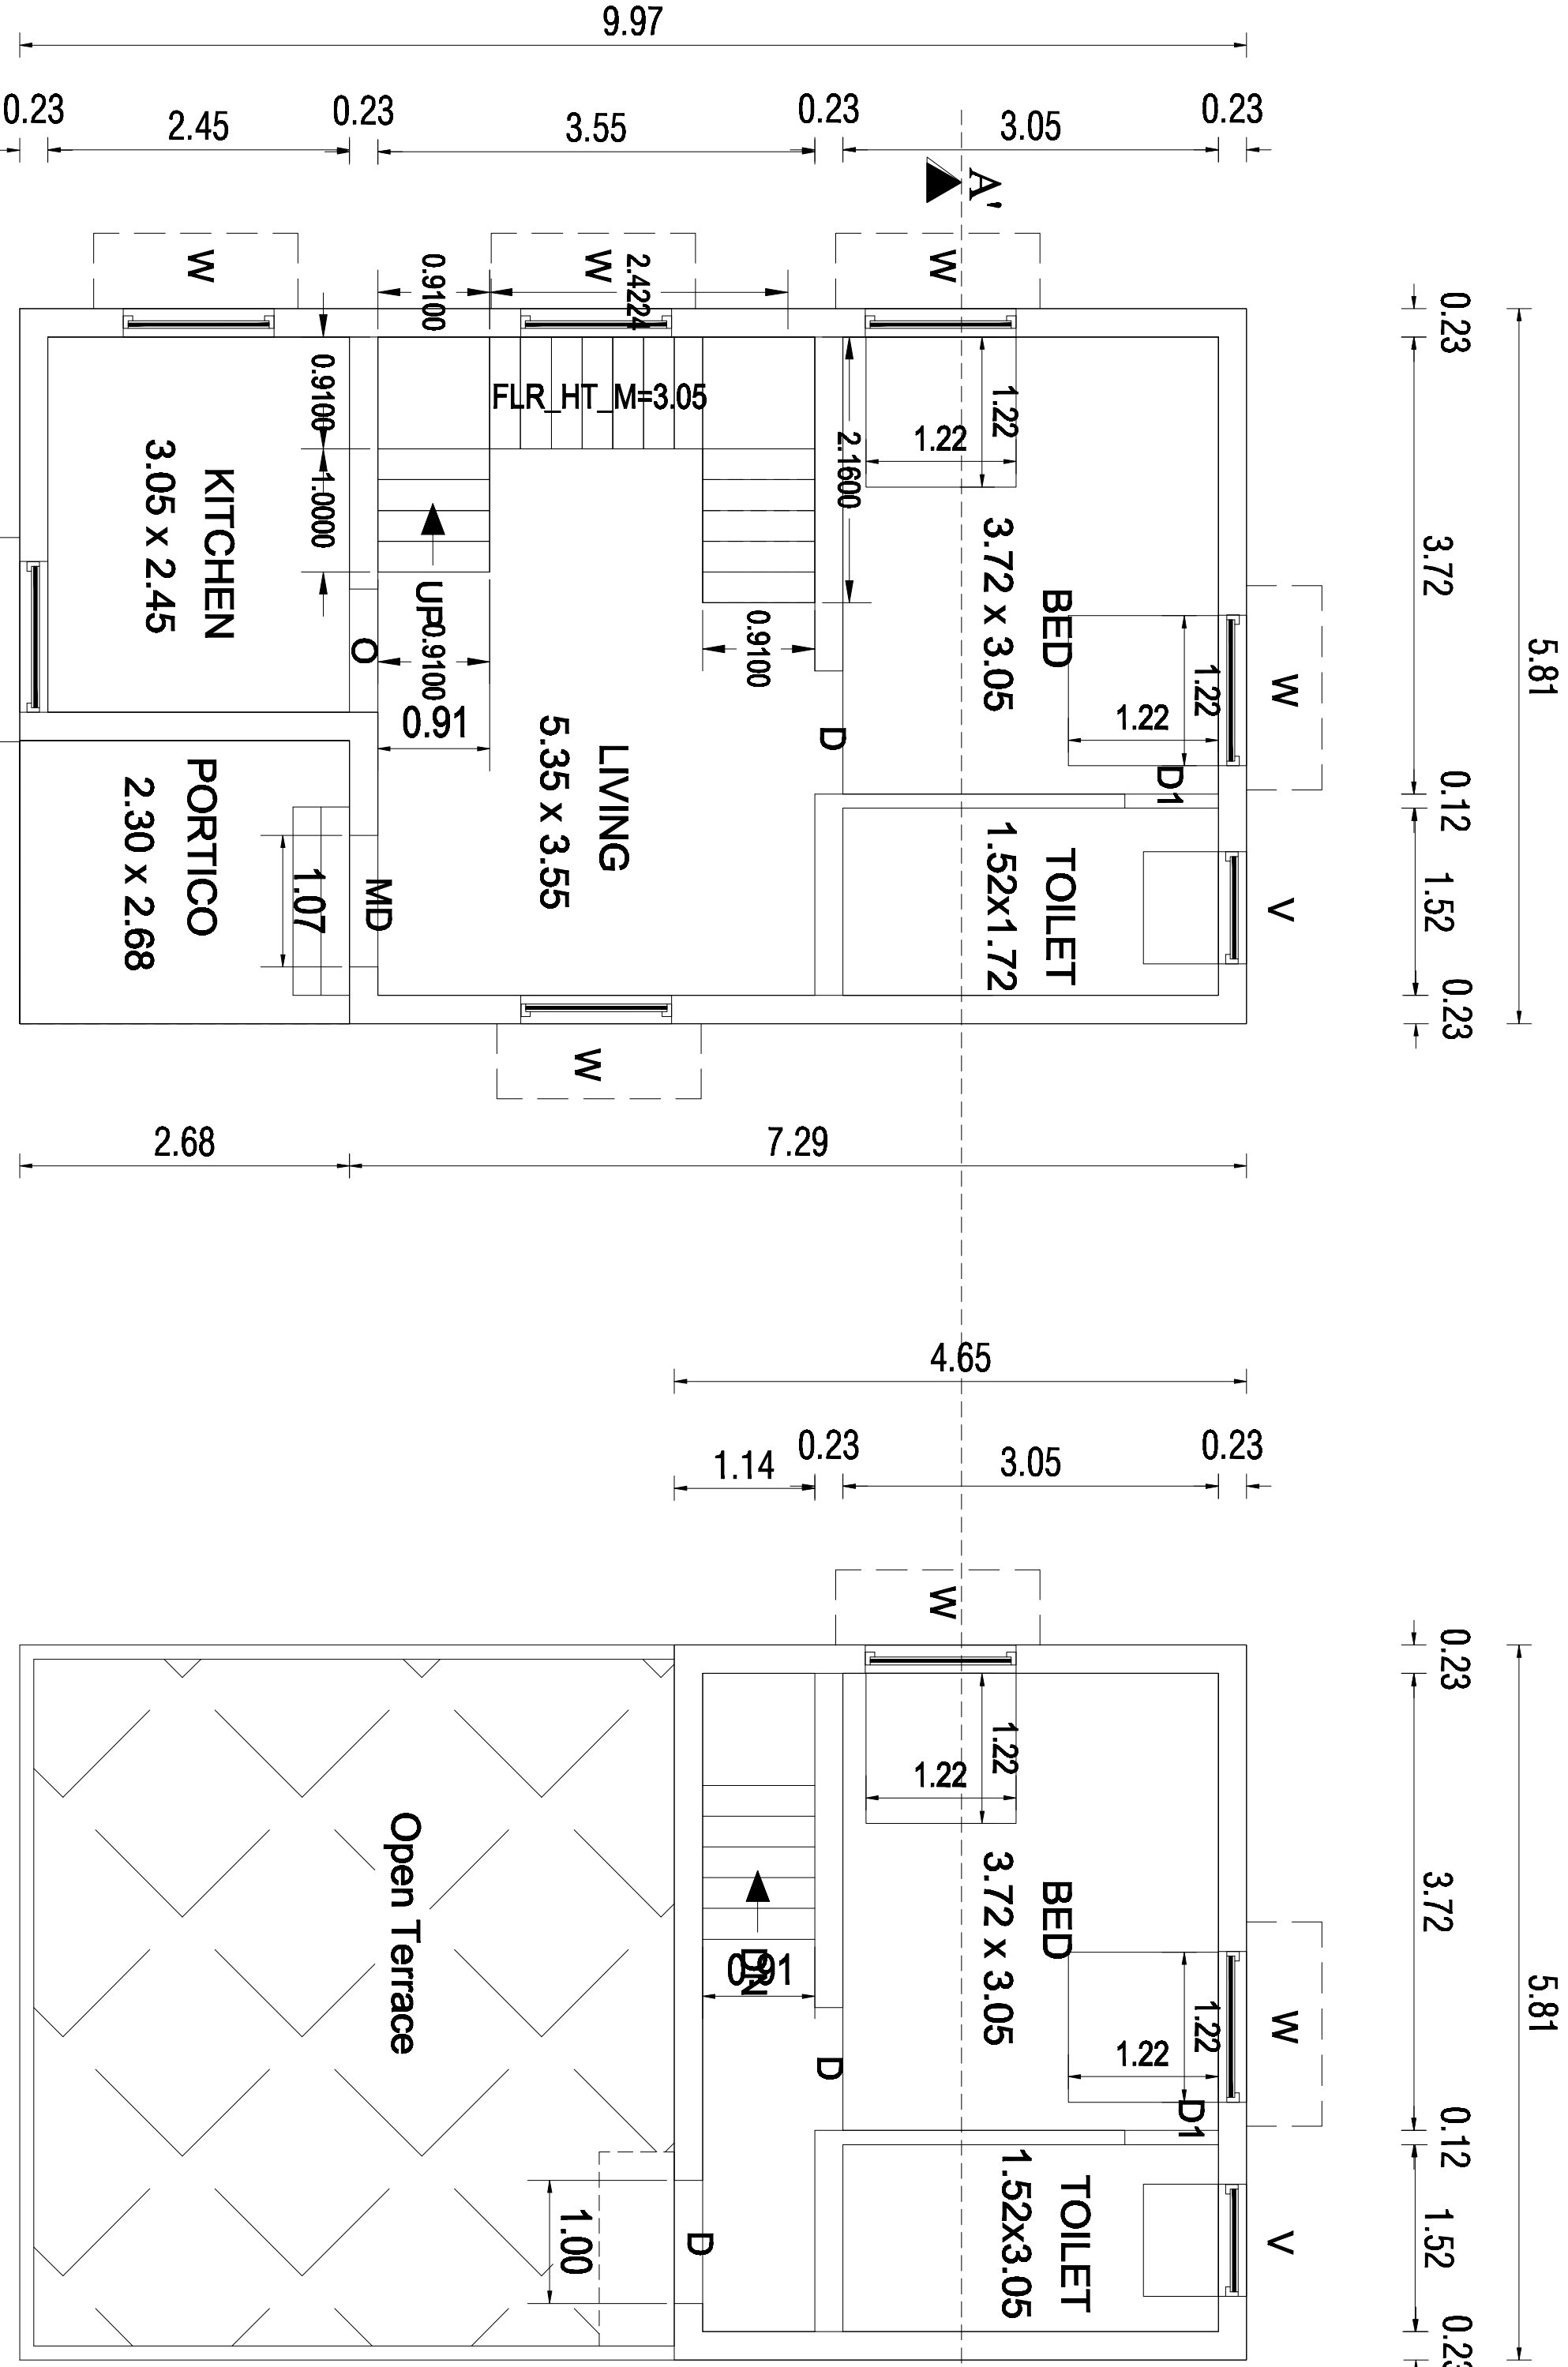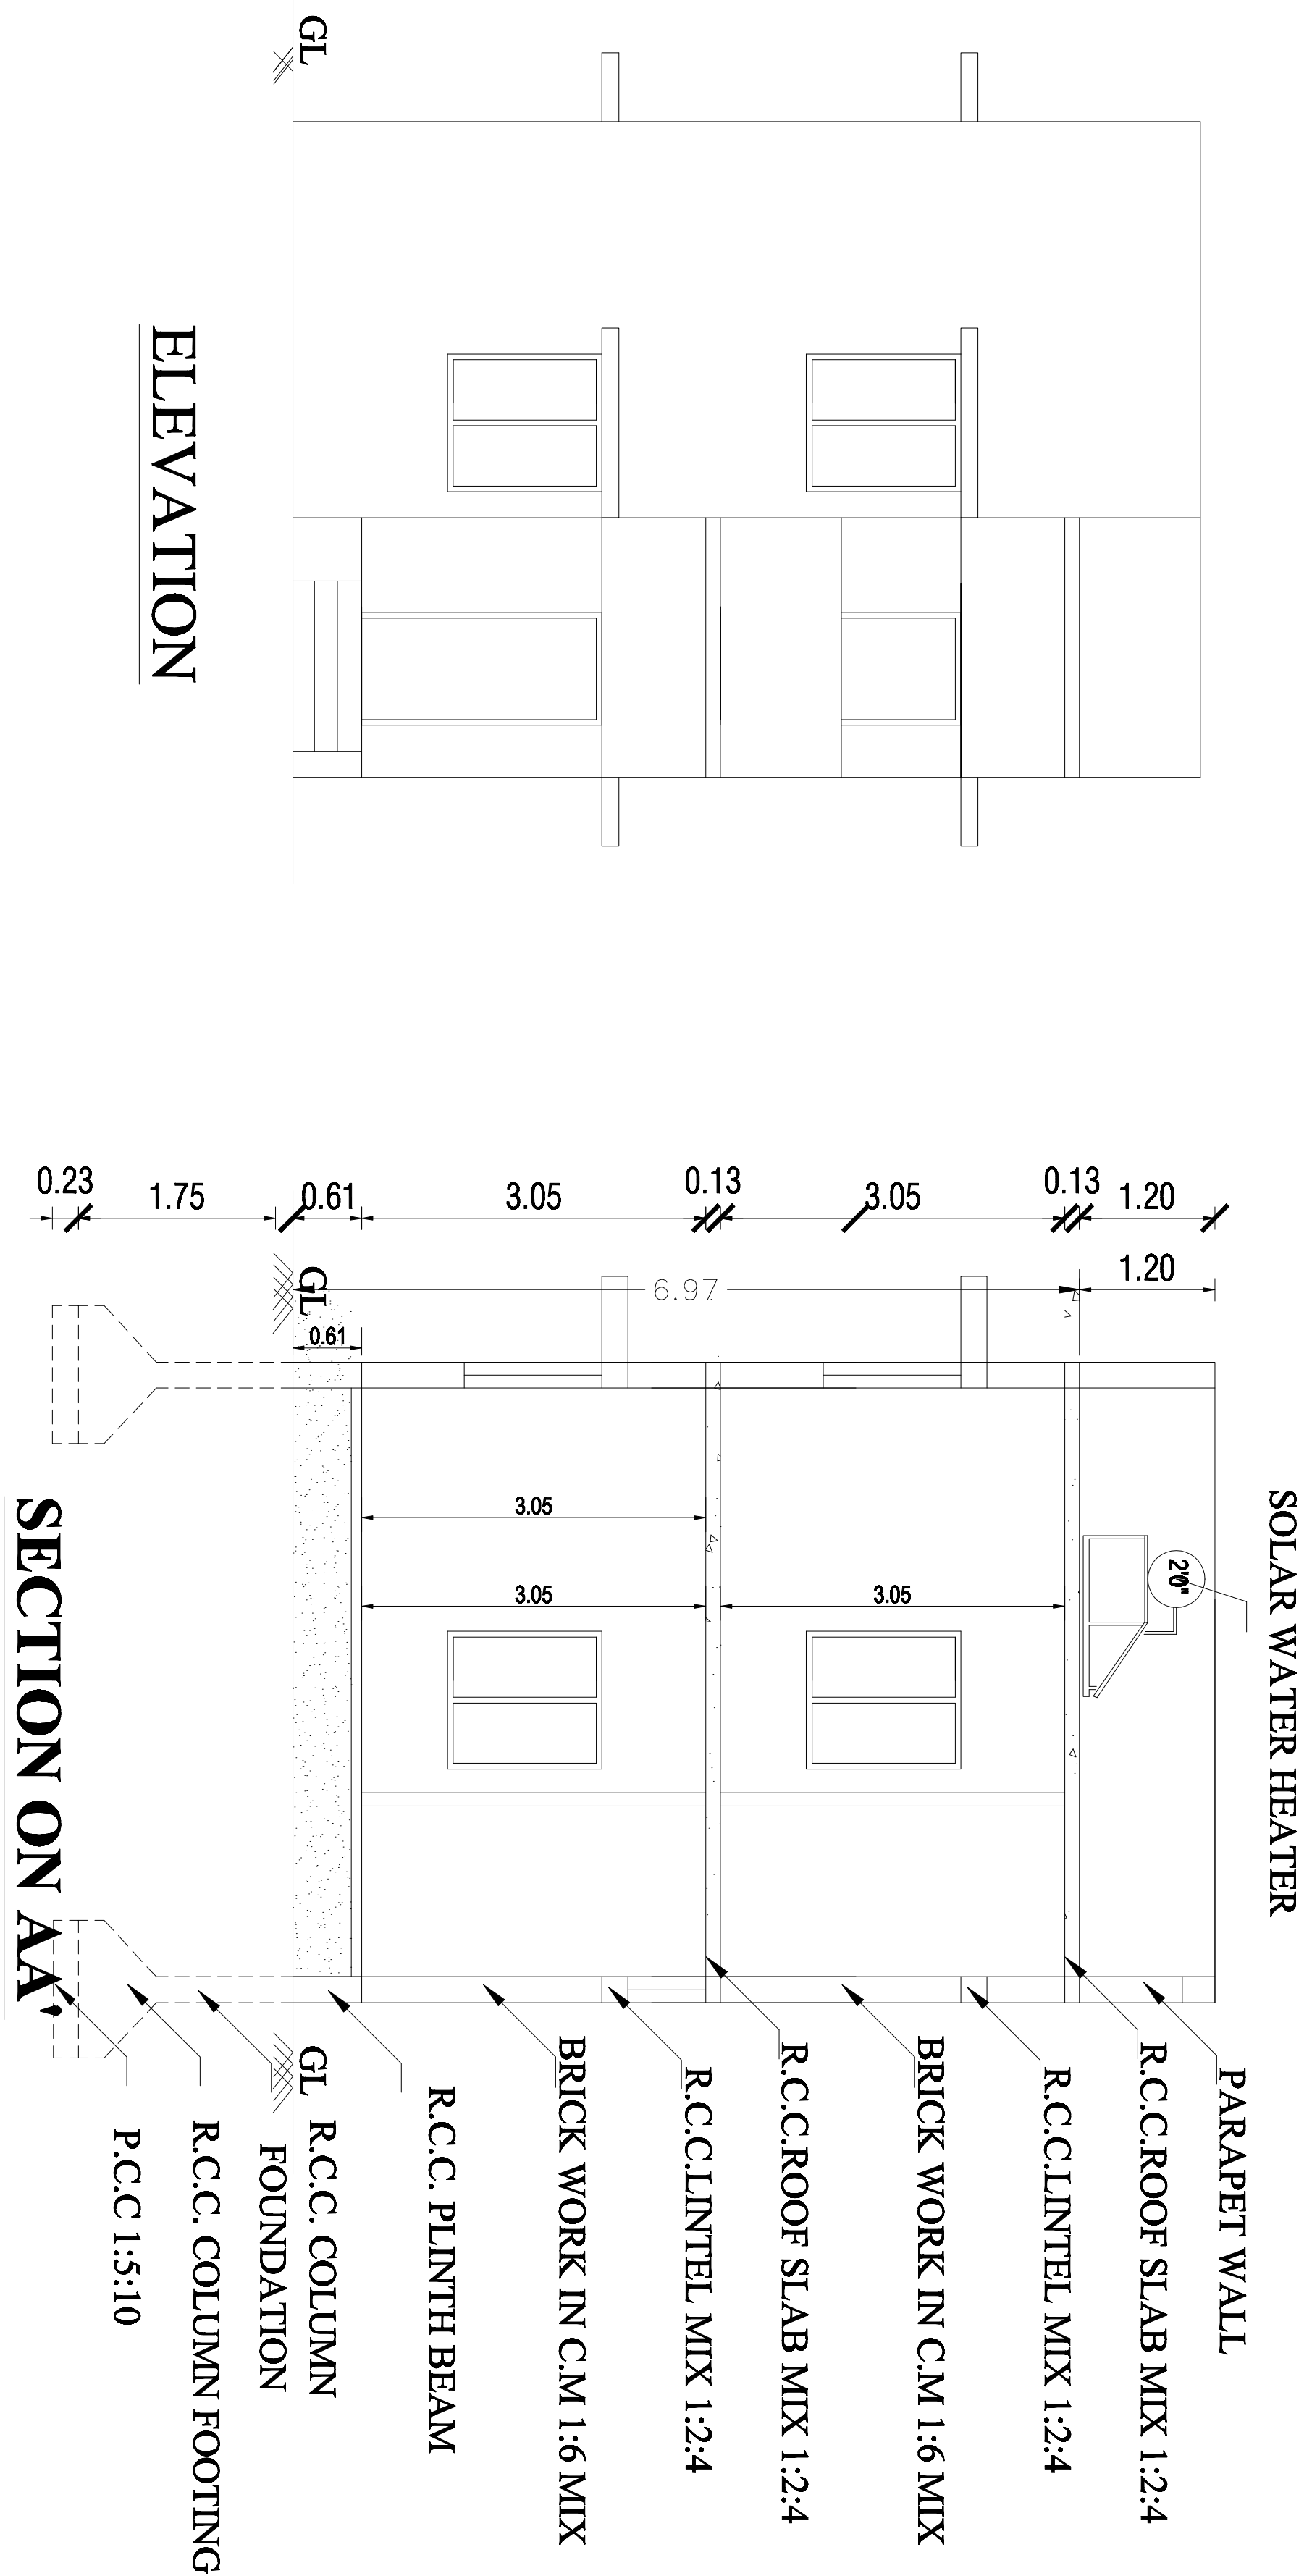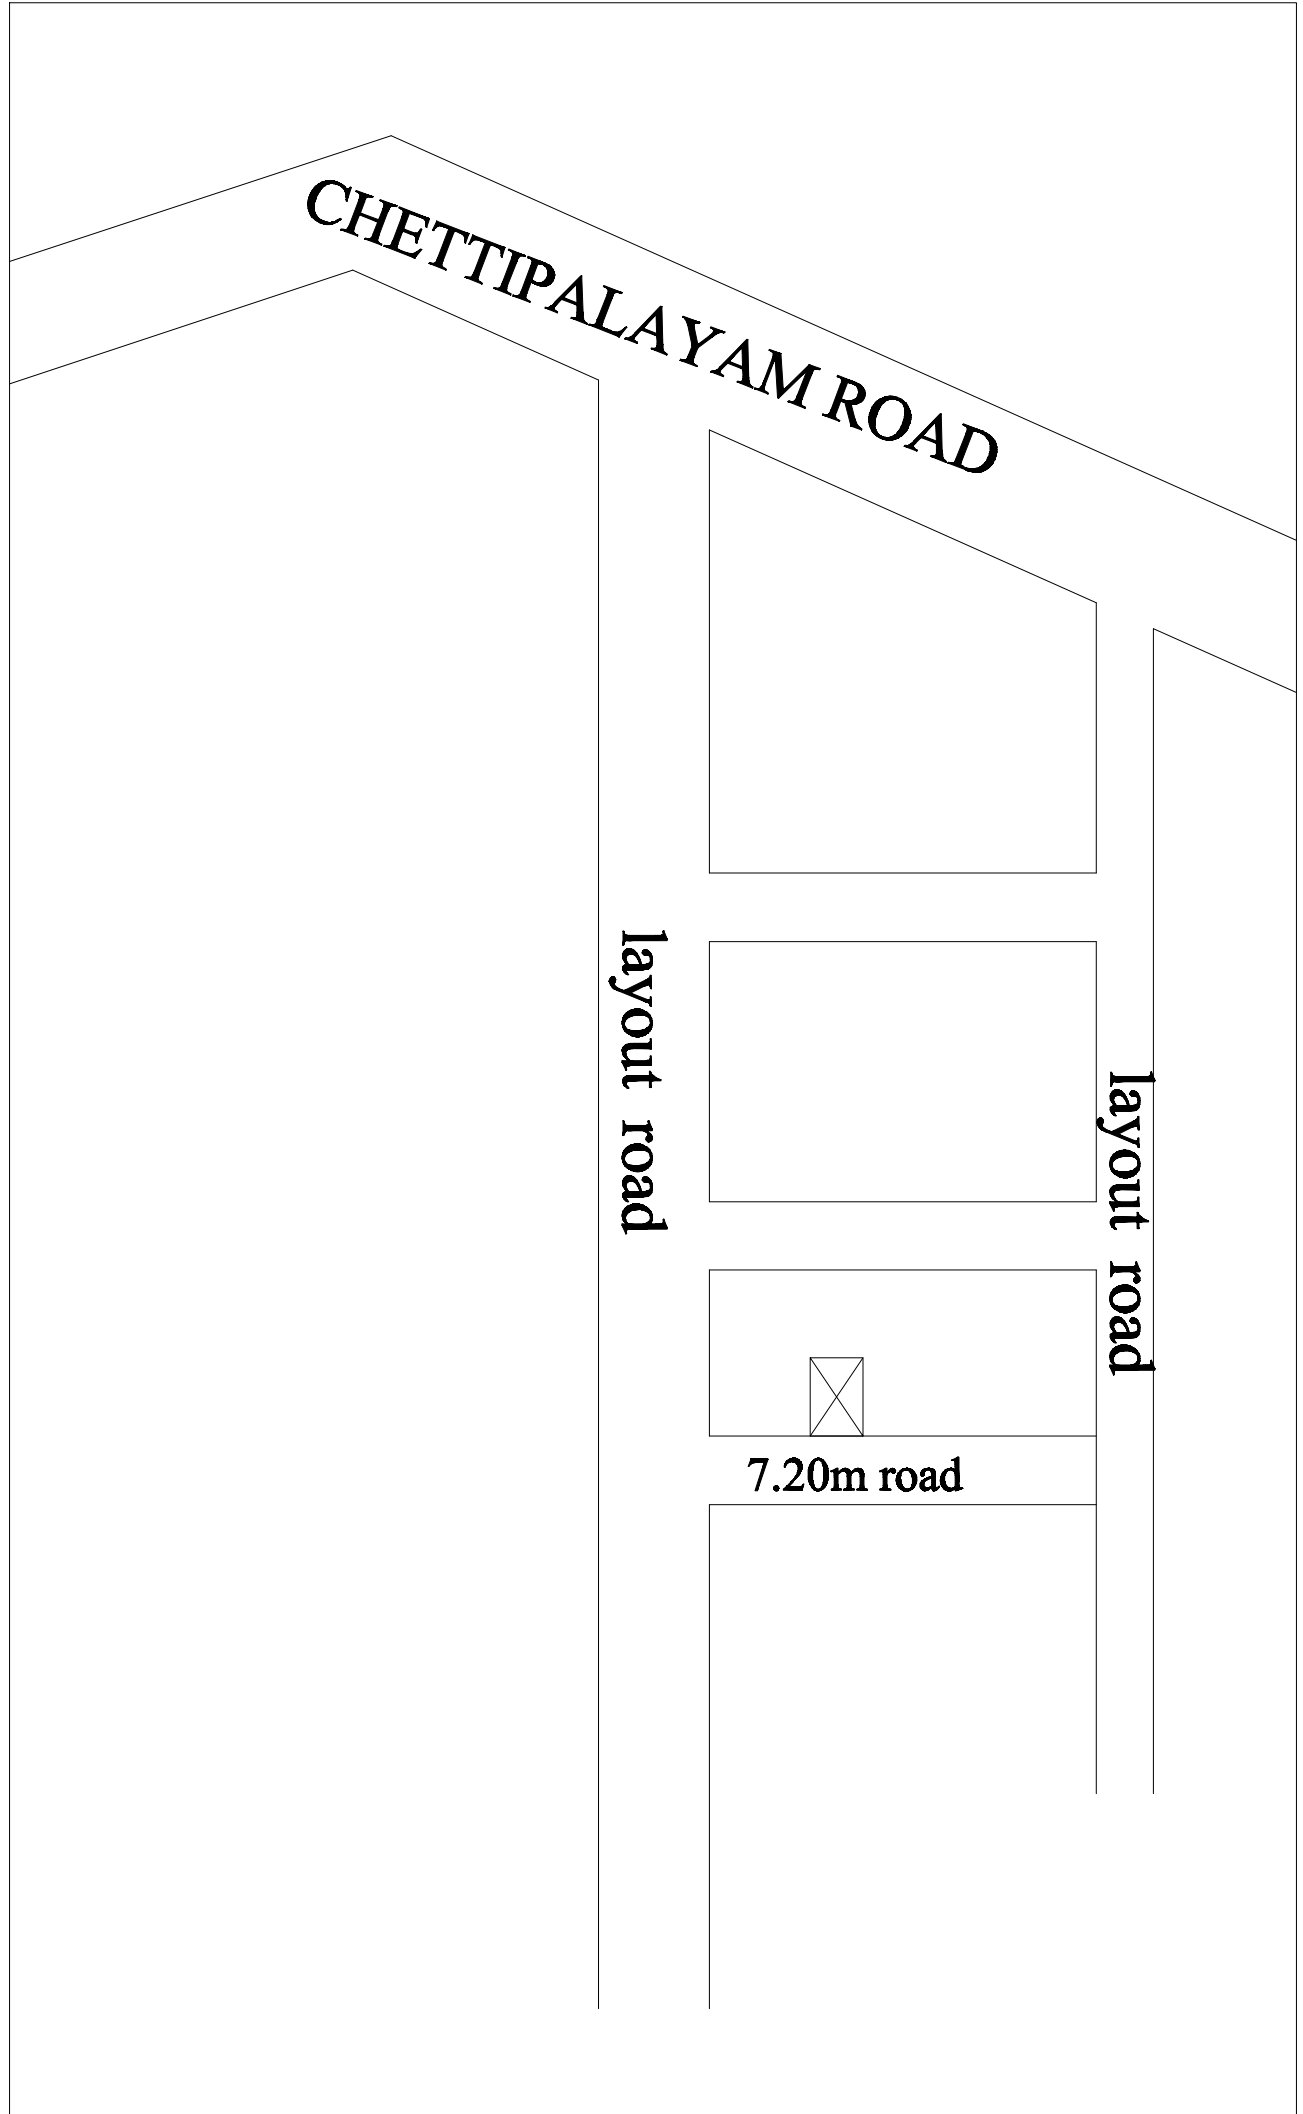


GROUND FLOOR PLAN

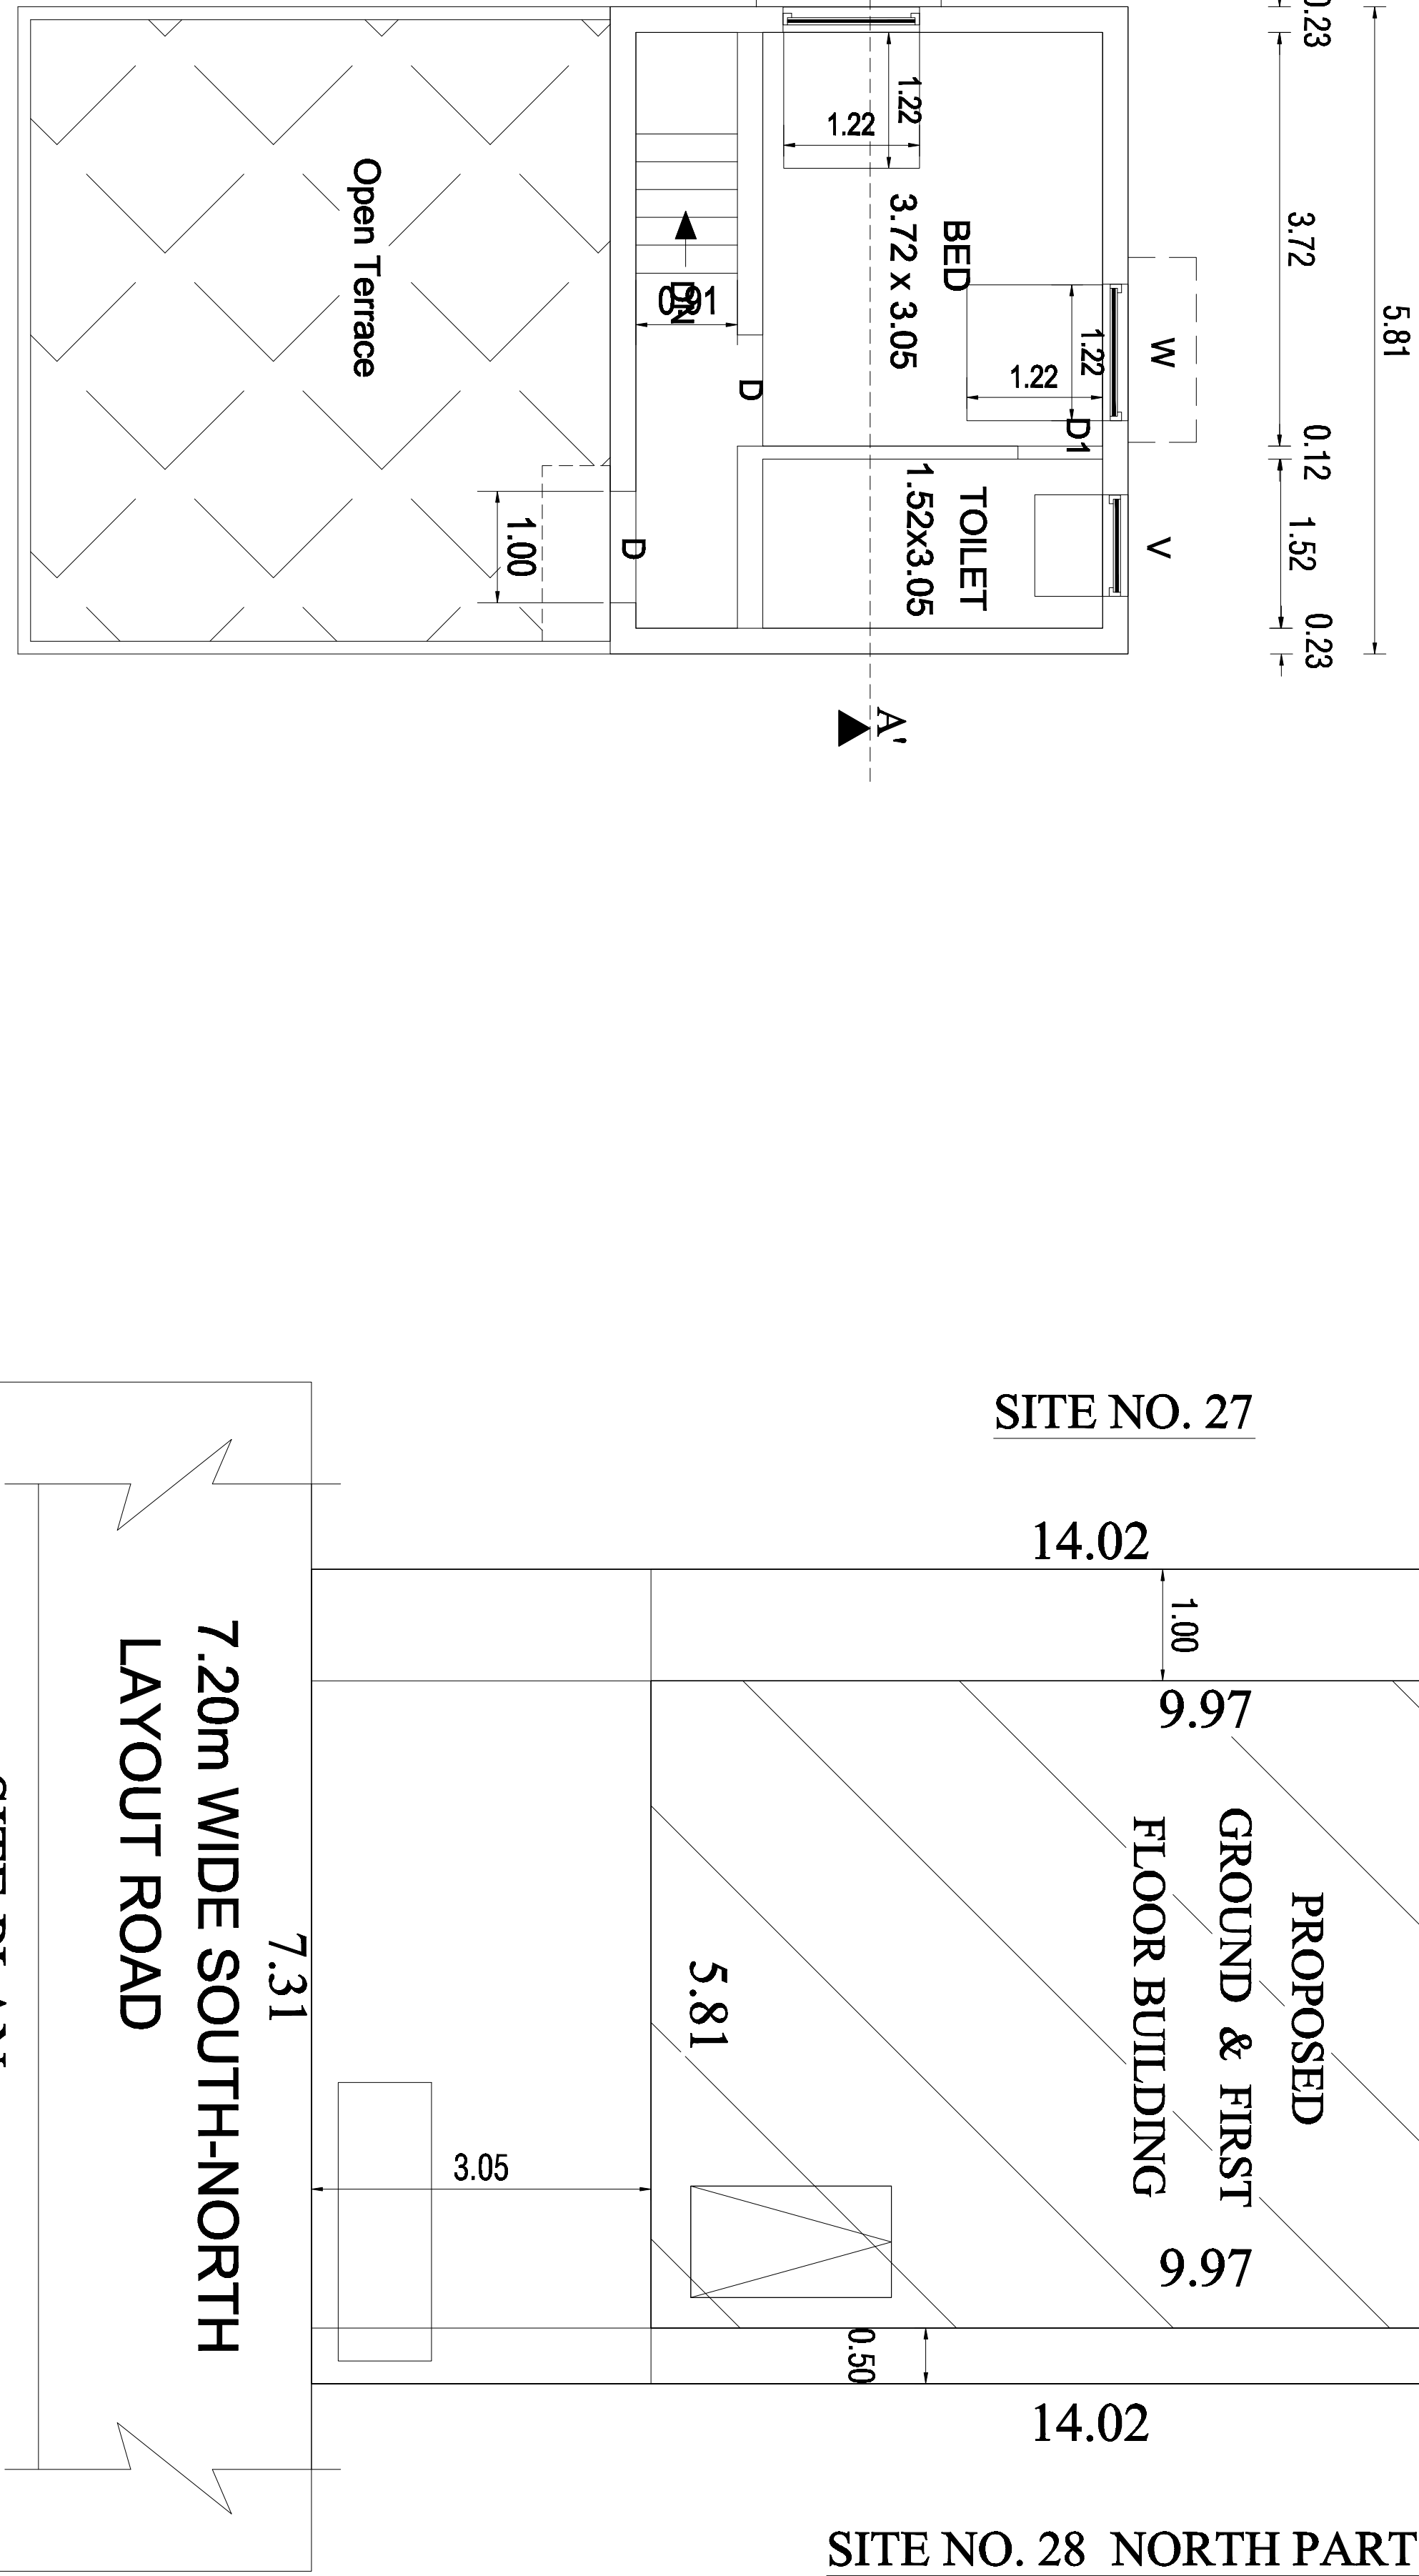

FIRST FLOOR PLAN


SITE PLAN
SCALE 1:100

7.20m WIDE SOUTH-NORTH
LAYOUT ROAD

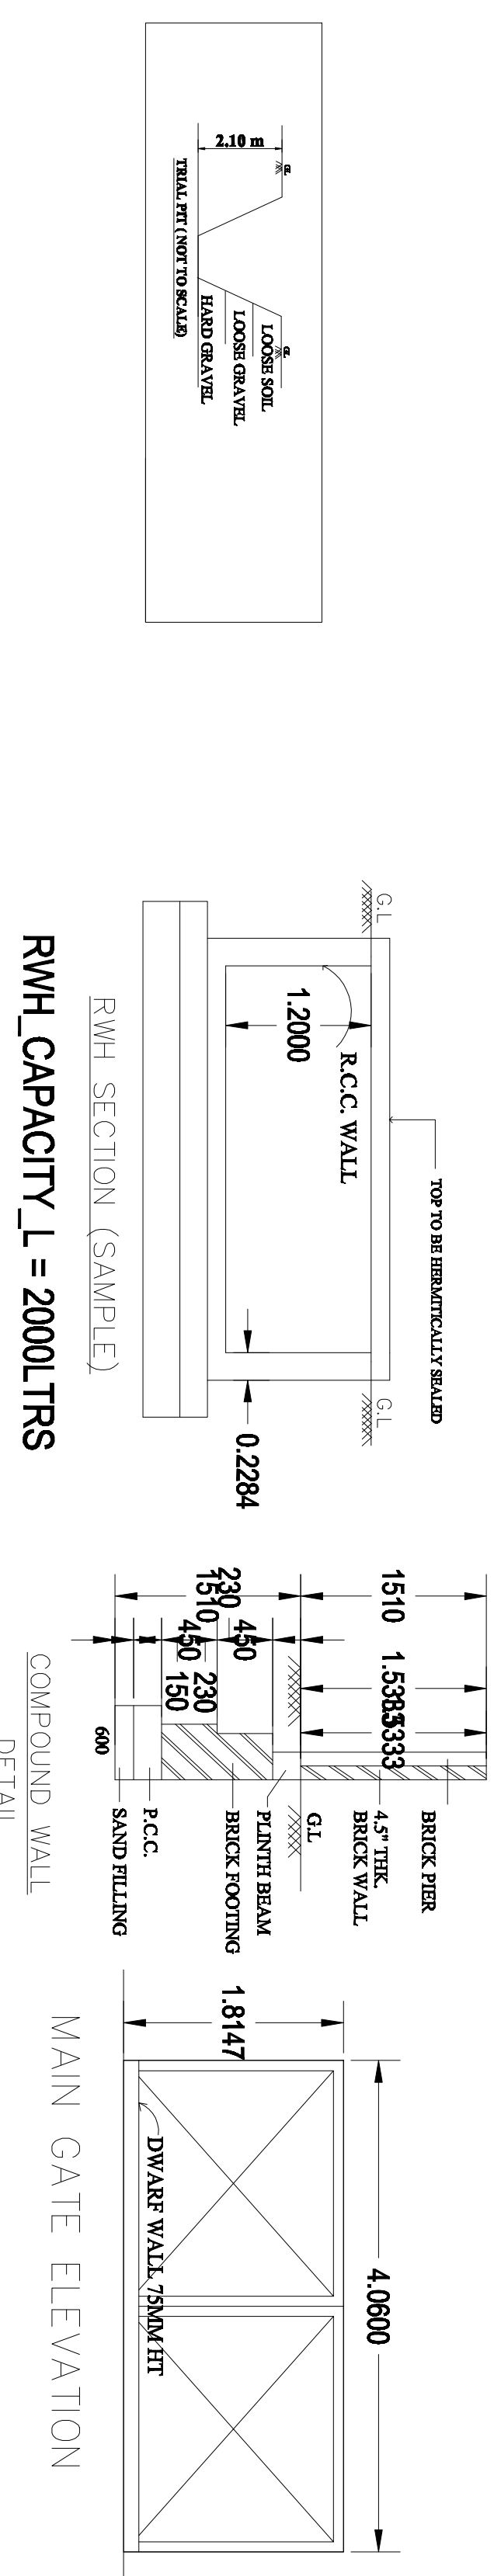


PERCOLATION PEBBLE BED
SCALE 1:100


DETAILS OF EARTHQUAKE
SCALE 1:100

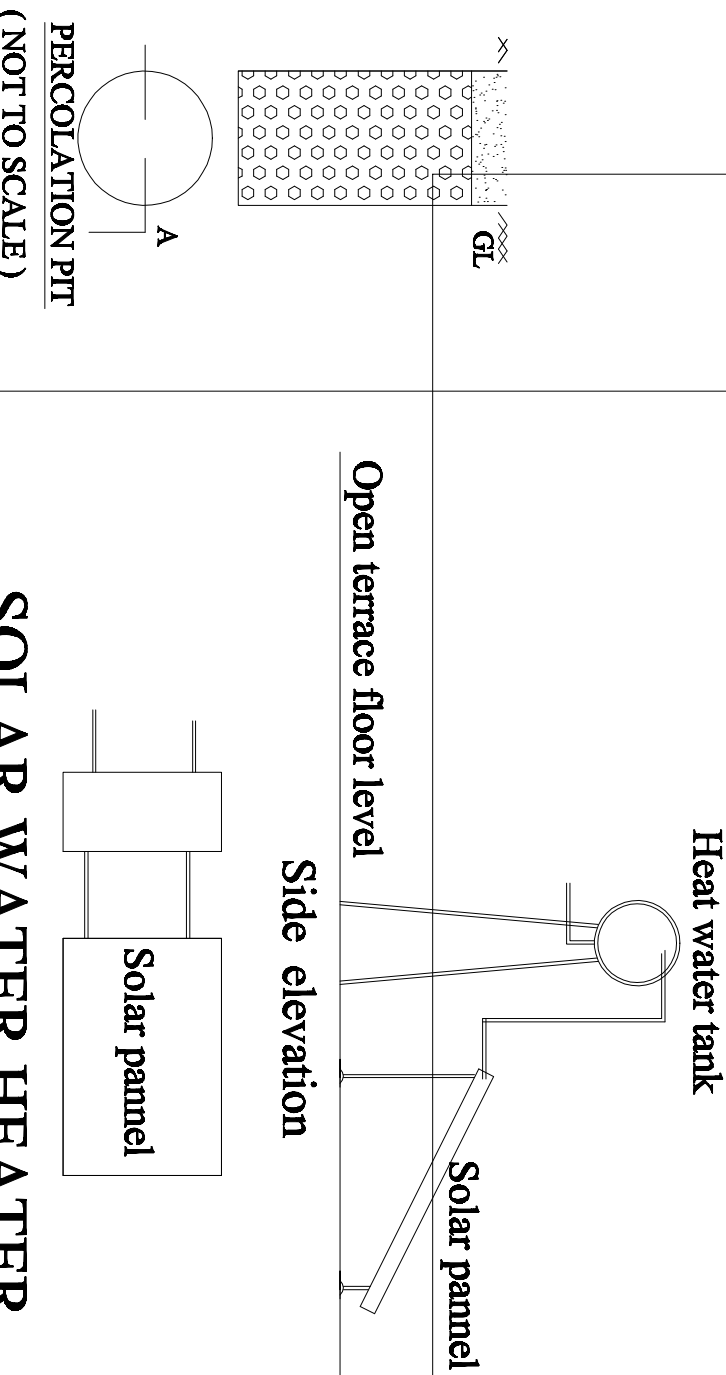


SOLAR WATER HEATER
SCALE 1:100

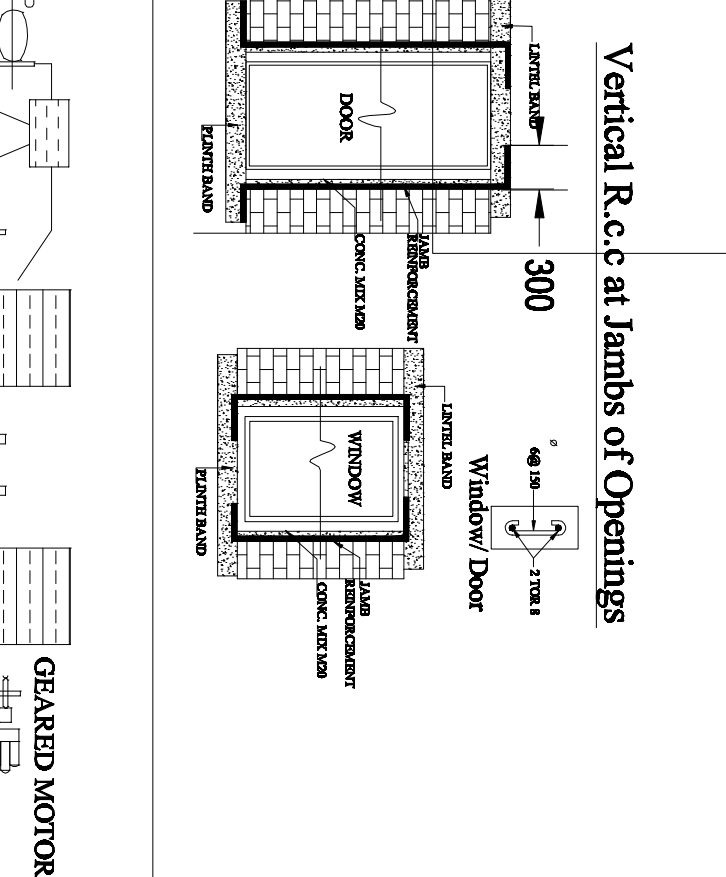


SEPTIC TANK
SCALE 1:100

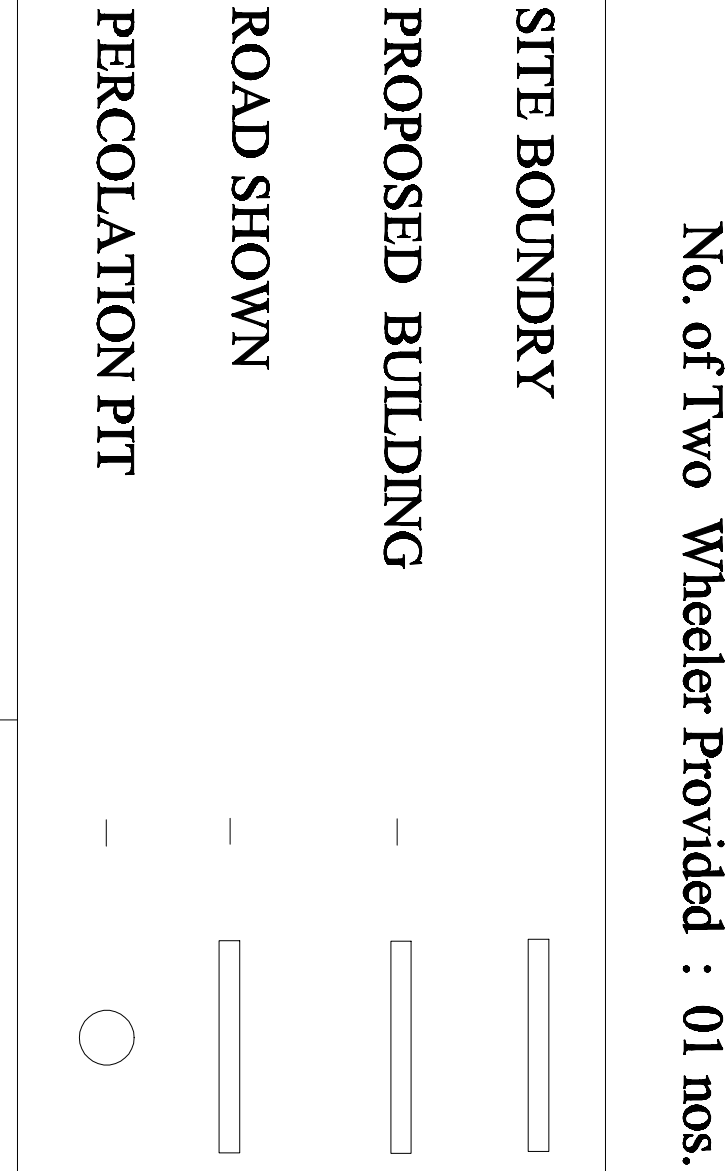


SEWAGE TREATMENT PLANT
SCALE 1:100

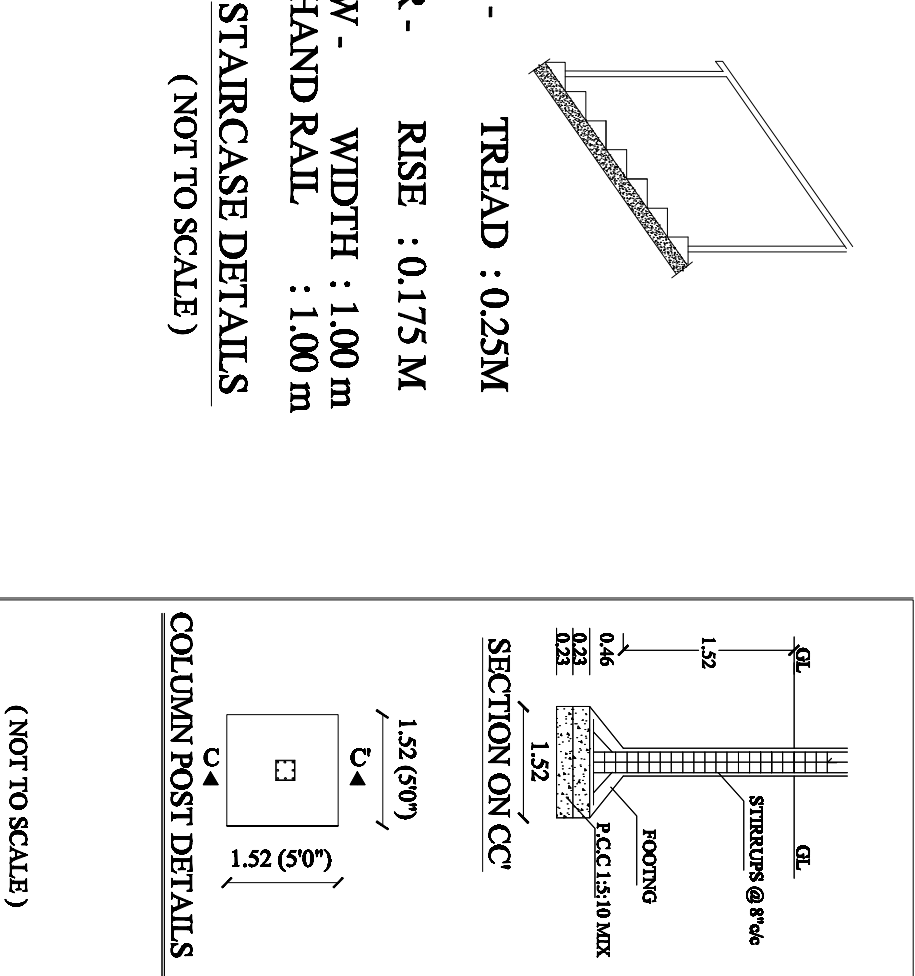


STAIRCASE
SCALE 1:100

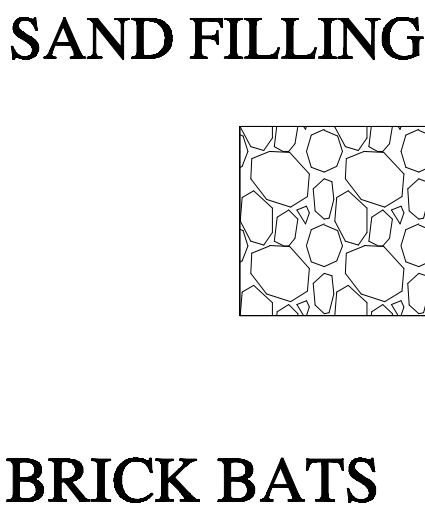


SAND FILLING
SCALE 1:100

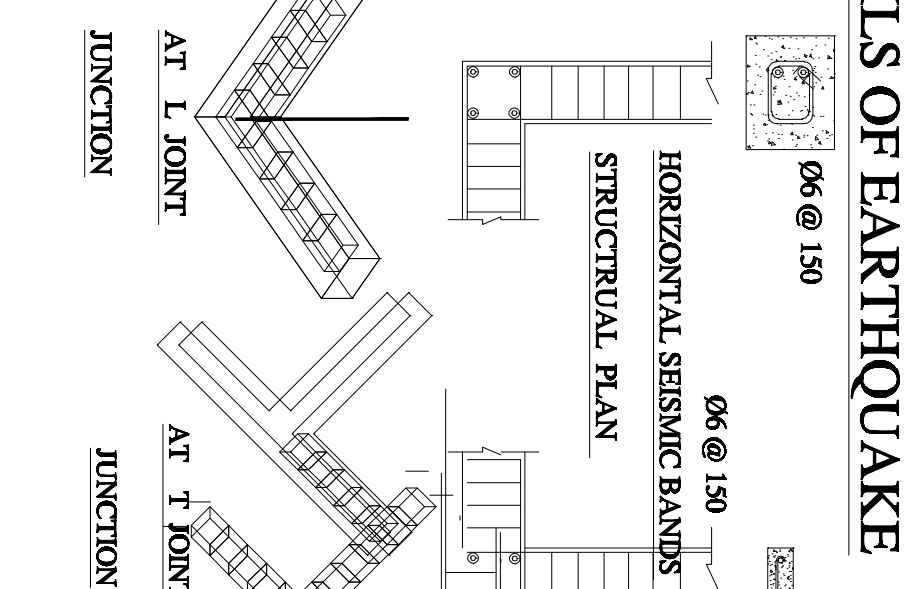

BRICK BATS
SCALE 1:100

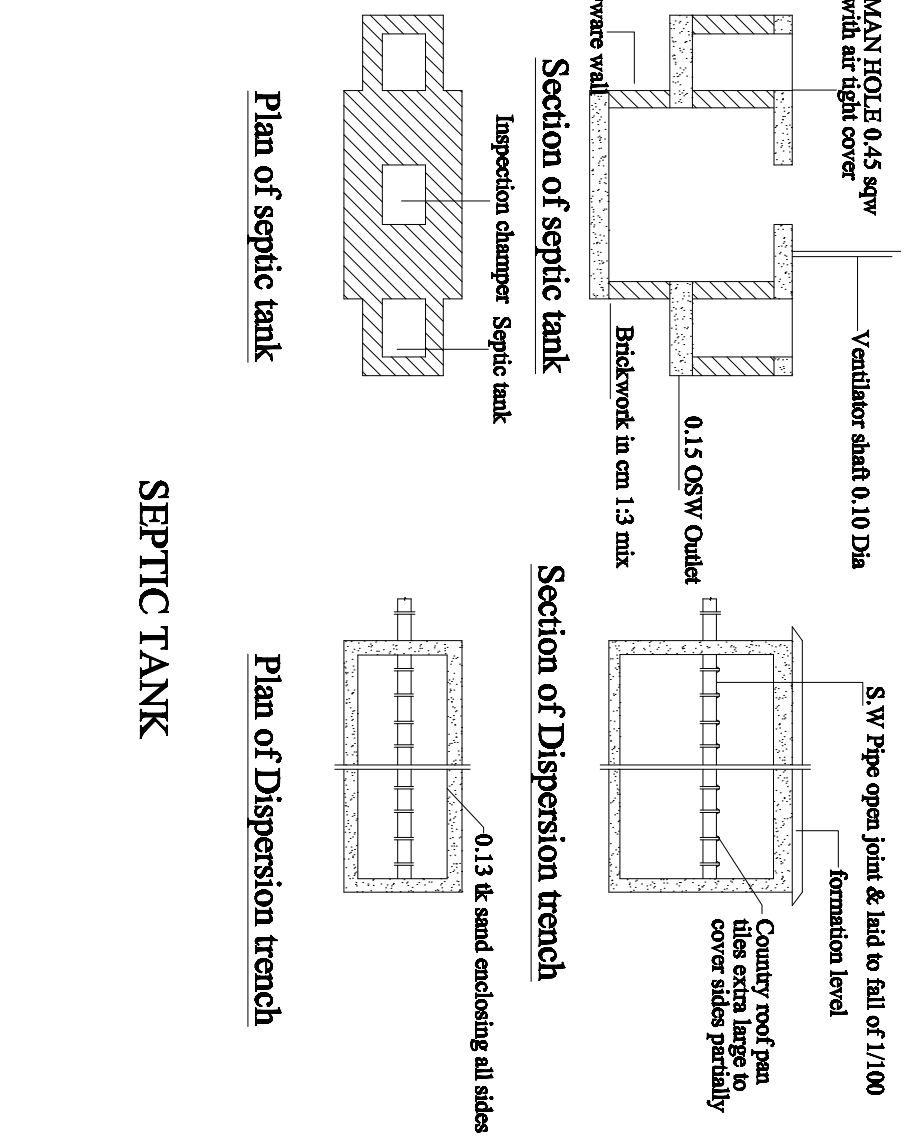

SEPTIC TANK
SCALE 1:100

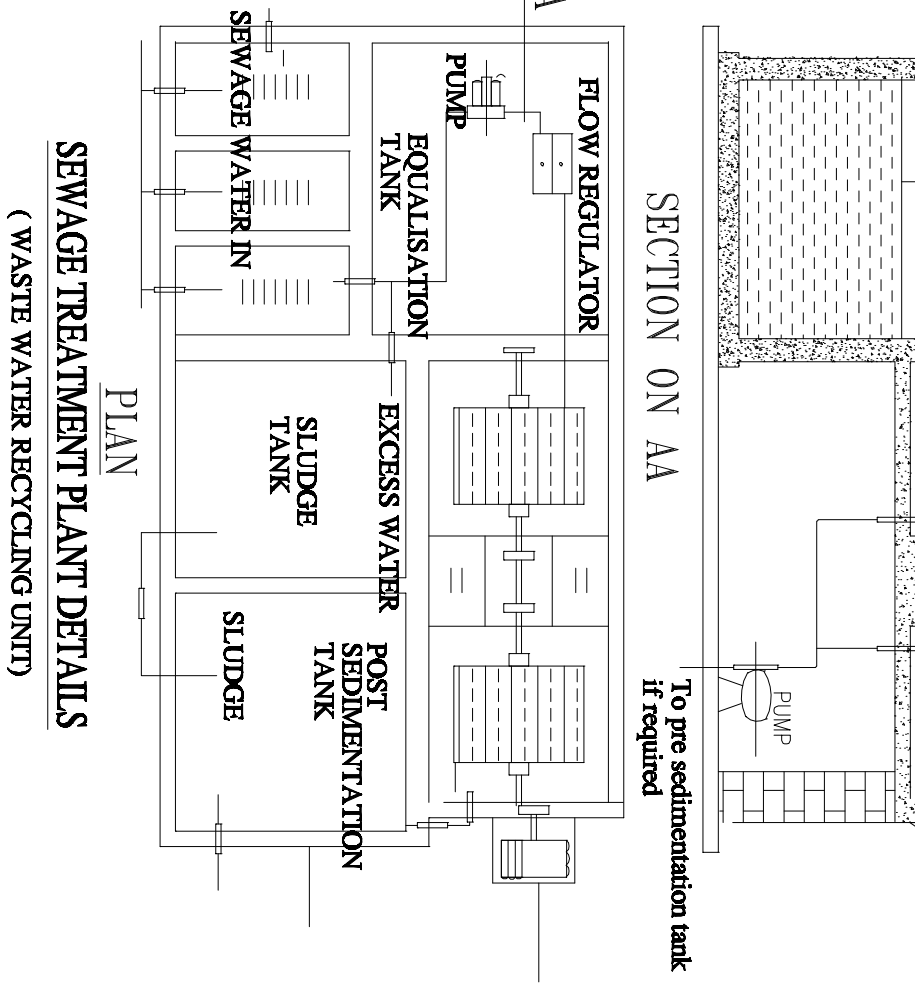


SEWAGE TREATMENT PLANT
SCALE 1:100

APPLICANT

ENGINEER/L.B.S

PLAN SHOWING THE PROPOSED CONSTRUCTION
OF R.C.C ROOF GROUND AND FIRST FLOOR
RESIDENTIAL BUILDING AT S.F.NO. 153/2A,
SITE NO. 28 SOUTH PART, "STAR SUPREME"
CHETTPALAYAM TOWN PANCHAYAT,
MADUKKARAI TALUK, COIMBATORE DISTRICT.
LP/DTCP - 65 /2022, DATE 22.10.2022

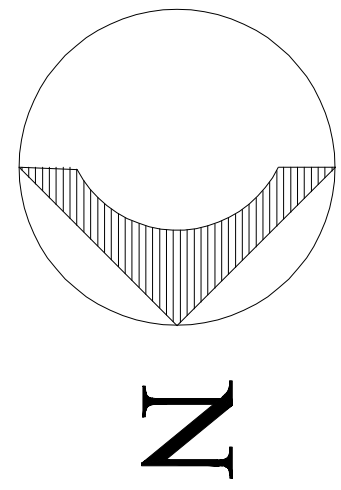

SCALE : 1:100

SITE NO. 22
7.31

SITE NO. 27

SITE NO. 28 NORTH PART

AREA DETAILS:-			
AREA OF THE SITE : 102.56 Sq.m (or) 1104.00 Sq.ft			
AREA OF PROPOSED CONSTRUCTION:-			
FLOOR NAME	F.S.L	NON F.S.I	TOTAL
GROUND FLOOR	51.76	6.16	57.92
FIRST FLOOR	27.01	--	27.01
TOTAL	78.77	6.16	84.93

SITE OPEN SPACE : 44.61 Sq.m (or) 480.18 Sq.ft
FLOOR SPACE INDEX - 78.77 = 0.768
102.56

JOINERY DETAILS :-

SYM	JOINERY	SIZE (M)
MD	DOOR	1.07 x 2.13
D	DOOR	1.00 x 2.13
D1	DOOR	0.76 x 2.13
W	WINDOW	1.83 x 1.37
W1	WINDOW	1.22 x 1.37
V	VENTILATOR	1.22 x 0.61

ALL METRIC DIMENSIONS ARE IN METER
CAPACITY OF THE SEPTIC TANK -4502 GLNS
HORIZONTAL DISTANCE FROM ELEC. IF ANY - NIL

SCALE :

PLAN, ELEVATION SECTION : 1:100

SITE PLAN: 1:100

PARKING DETAILS :

No. of Two Wheeler Required : 01 nos.
No. of Two Wheeler Provided : 01 nos.

SITE BOUNDRY

PROPOSED BUILDING

ROAD SHOWN

PERCOLATION PIT

Eight ways to know a piece of land before you pay for it.

This report covers one part of the picture. These cover the rest, drawn from the same government records, for any property in Tamil Nadu.

LandLens One

Ask anything about a property and get an answer grounded in live government records, with the sources shown.

[/landlens/one](#)



Verify My Land

Every record check run on one property and returned as a single report.

[/landlens/verify-my-land](#)



Legal Opinion

An advocate's written opinion on the title, built on the records we pull for it.

[/landlens](#)



One Map

Every layer on one map: the parcel, its boundary, zoning, water bodies and what sits around it.

[/landlens/one/map](#)



PriceMap

What land actually changed hands for around this plot, taken from the registered deeds.

[/landlens/pricemap](#)



Build Scope

What you are allowed to build here: floor space, height, coverage and setbacks.

[/landlens/build-scope](#)



Property Tracker

Watch a property and hear about it when something new is registered against it.

[/landlens/property-tracker](#)



Deal Room

Run the transaction in one place: documents, stamping, signatures and the parties.

[/landlens/deal-room](#)



Twenty-four checks you can run yourself, at no cost.

Records and verification

The registers themselves, read for you.

Encumbrance Certificate

Patta and Chitta

Field Measurement Sketch

EC Analyzer

Bank charge check

Court case search

Seller background check

Approval check by survey

Zoning and land use

What the plan says can happen on this land.

Land use zone finder

CMDA land use check

Coastal regulation zone

Master plan check

Water bodies finder

Airport height clearance

Value and duty

What it is worth and what it costs to register.

Guideline value by street

Guideline value by survey

Stamp duty and registration fees

Capital gains

Floor space index

Area unit converter

Registers and directories

Who holds it, and which office keeps the record.

Find your registering office

Temple property check

Waqf property check

RERA register



Every free tool
/tools



Services we run
for you
/services



The LandLens
suite
/landlens/one



Every claim in this document traces back to a government record.

Legal opinions, due diligence and title verification

Building plan, layout and sub-division approvals

Completion and occupancy certificates, regularisation

Escrow, negotiation and NRI property management

Land survey, soil testing, architecture and construction

Verified RealEstate
3/350/2 Mettukuppam,
OMR Thoraipakkam,
Chennai 600 097, India
hello@verified.realestate
+91 9996 12 9996

Prepared from the registers named on the page each finding sits on. Where a register could not be read, this document says so in its place rather than leaving the gap to be read as a clean result.

