

PP

APPROVAL RECORD

Planning Permission

Namakkal

Coimbatore district, Tamil Nadu

APPROVAL TYPE


Building Plan

ISSUING AUTHORITY

DTCP

The approval as the planning authority issued it, reproduced in full behind this page.

An approval speaks to what was sanctioned, not to what was built. Completion is a separate record.

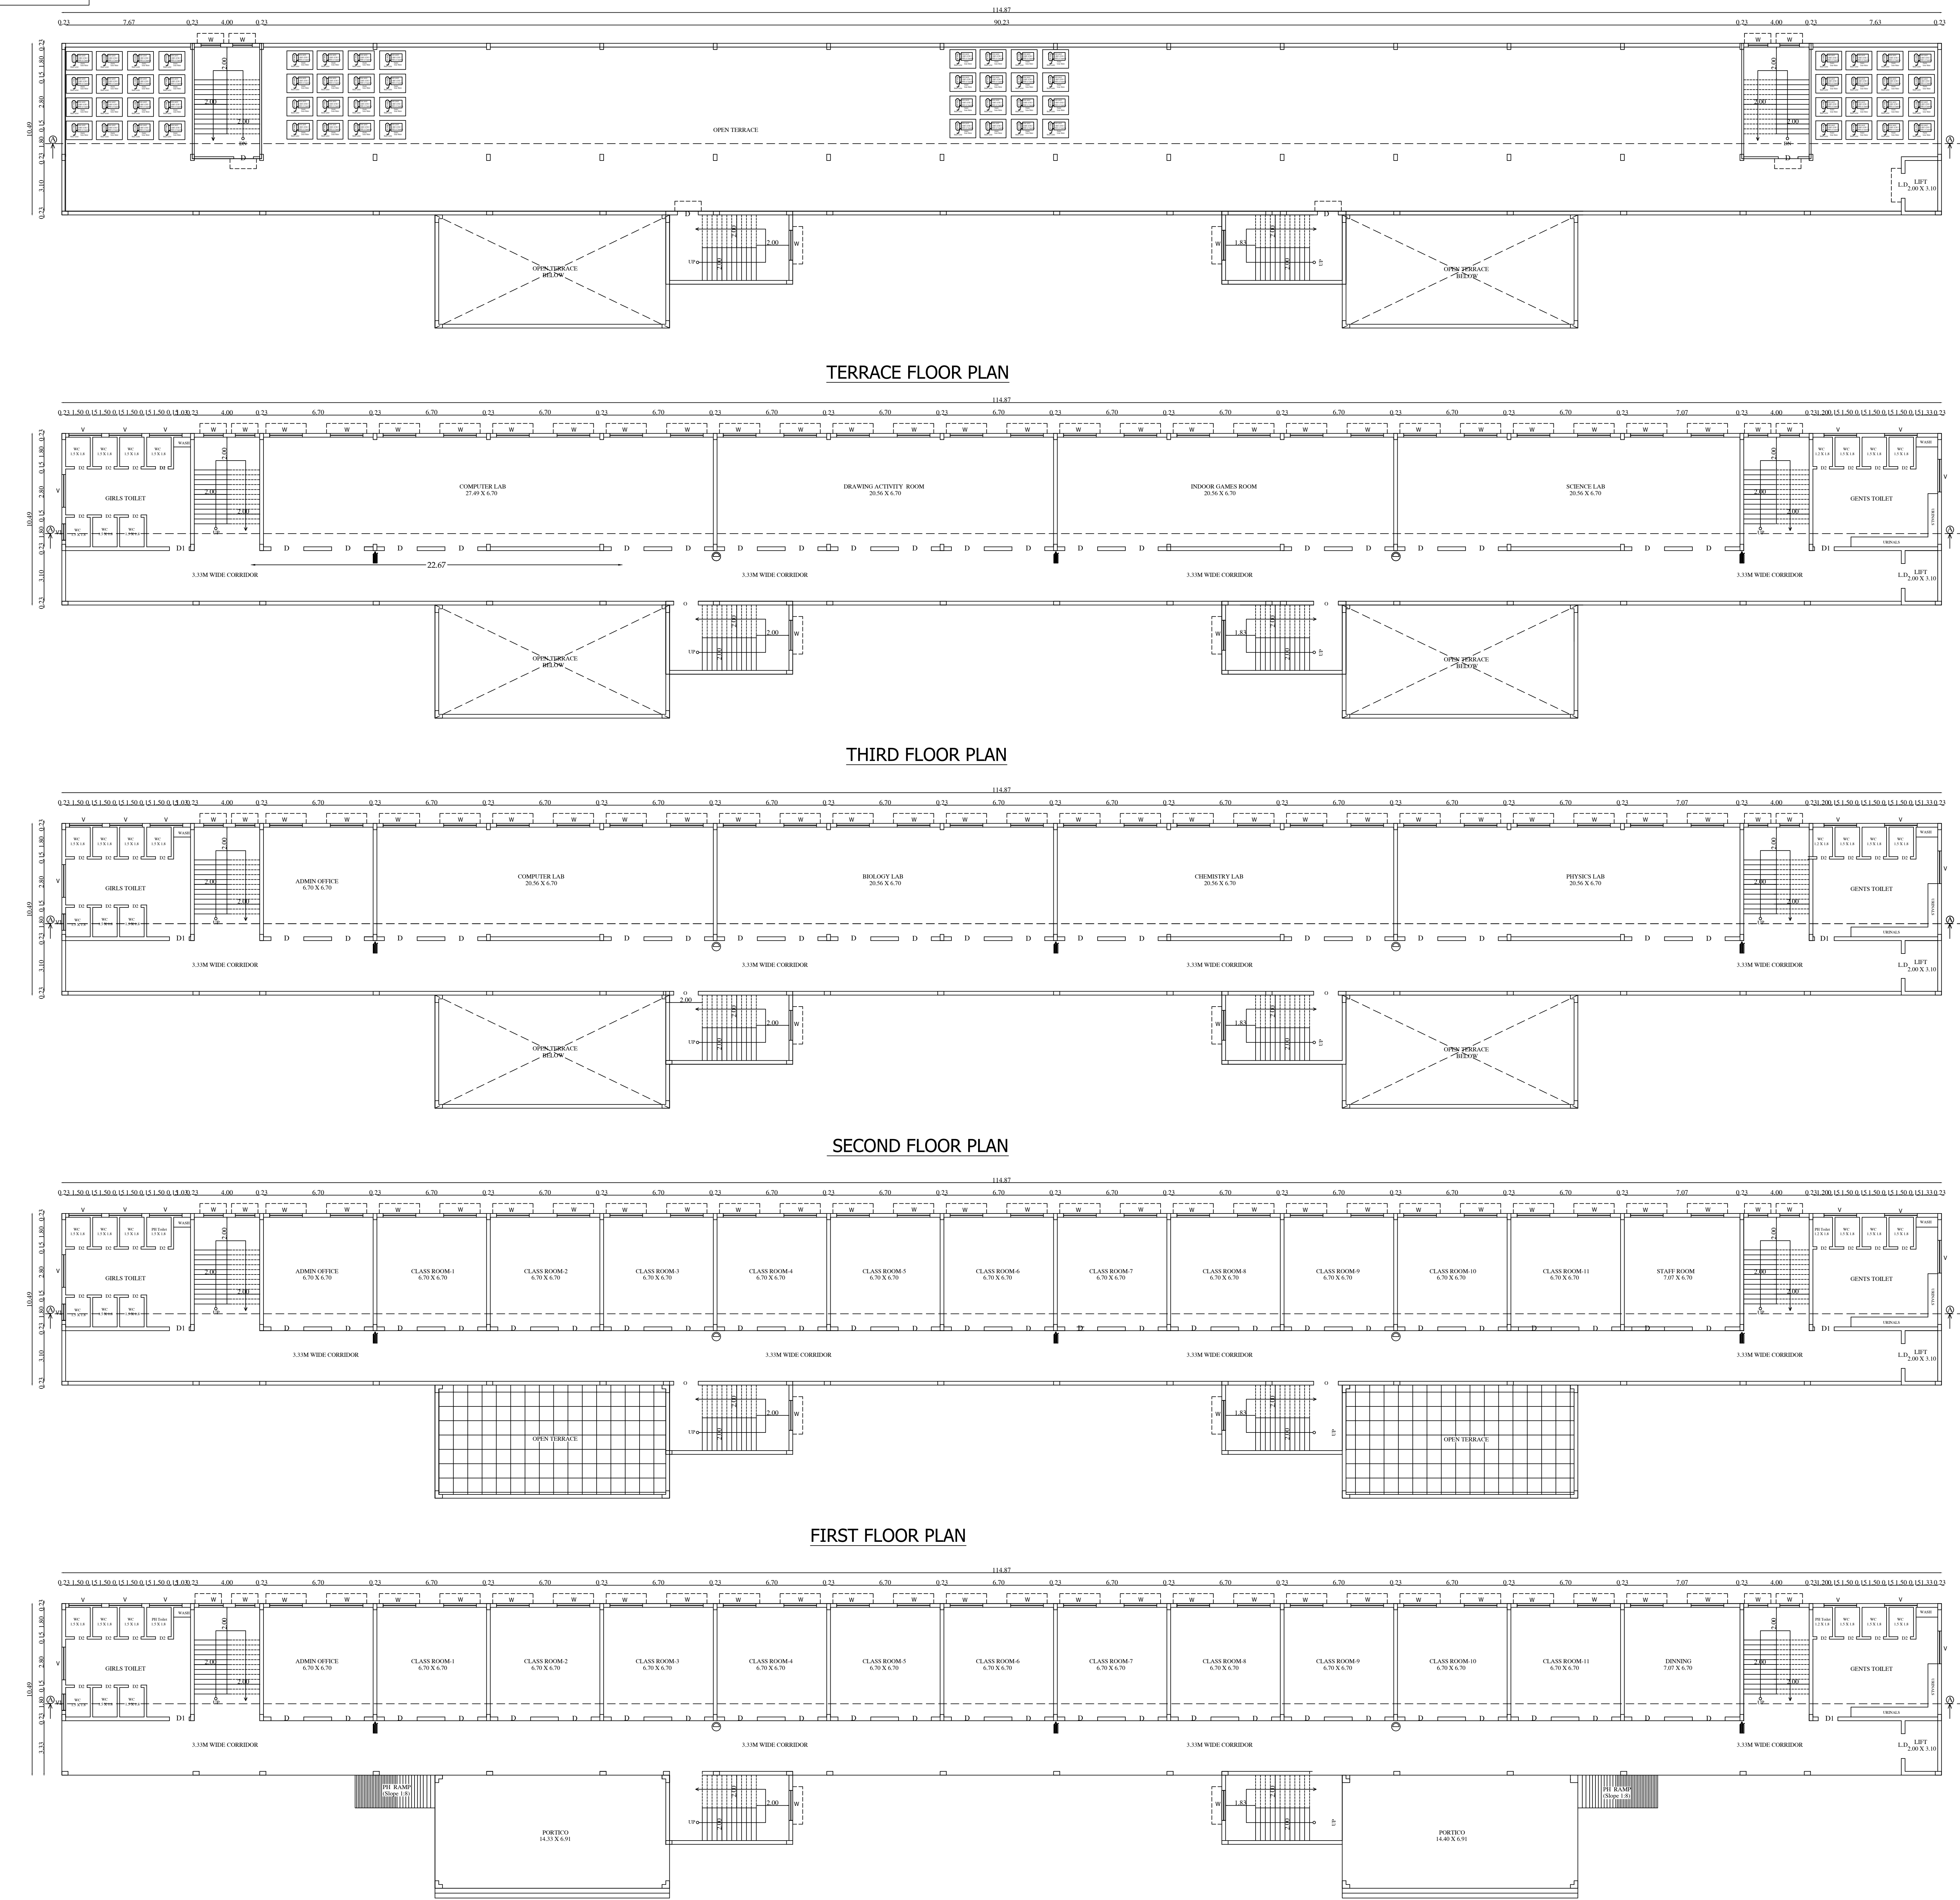

BLOCK - 1
FLOOR PLAN

SHEET NO:2/4

PLAN SHOWING THE EXISTING & REVISED
CONSTRUCTION OF R.C.C ROOF GROUND, FIRST,
SECOND, THIRD & TERRACE FLOOR SCHOOL BUILDING
IN S.F.NO: 267/2 & 268/2,3,4 AT PANNIMADAI VILLAGE
& PANCHAYAT UNION, COIMBATORE NORTH TALUK,
COIMBATORE DISTRICT.

N

Scale 1:100

EXISTING APPROVAL DETAILS

FLOOR NAME	FSI AREA (in Sqm)	NON-FSI AREA (in Sqm)	TOTAL AREA (in Sqm)
SCHOOL BUILDING			
GROUND FLOOR	1213.03	-	1213.03
FIRST FLOOR	1175.12	-	1175.12
TERRACE FLOOR	-	120.99	120.99
TOTAL	2388.15	120.99	2509.14

REVISED PROPOSED APPROVAL DETAILS

FLOOR NAME	FSI AREA (in Sqm)	NON-FSI AREA (in Sqm)	TOTAL AREA (in Sqm)
GROUND FLOOR	1466.37	-	1466.37
FIRST FLOOR	1269.70	-	1269.70
SECOND FLOOR	1269.70	-	1269.70
THIRD FLOOR	1269.70	-	1269.70
TERRACE FLOOR	-	136.78	136.78
TOTAL	5275.47	136.78	5412.25

JOINERY DETAILS


SCHEDULE OF JOINERY		IN METER
D	DOOR	2.00 X 2.13
D1	DOOR	1.20 X 2.13
D2	DOOR	0.77 X 2.13
W	WINDOW	2.00 X 1.52
V	VENTILATOR	2.00 X 0.76
V1	VENTILATOR	1.00 X 0.76

HEIGHT OF THE BUILDING = 14.67 M
ALL DIMENSIONS ARE IN METERS

Note:
⊖ — MULTI TYPE FIRE FIGHTER
🔥 — FIRE EXTINGUISHER



R.N. KRISHNAKUMAR, M.Arch.,
CA/2015/73097
LPA/CE/19/07/089
GK ASSOCIATES
No: 803, 100 Feet Road, Gandhipuram,
Coimbatore-641 012.
Ph: 0422-4220046, Mob: 99442-11111
Construction Engineer


R.PRAKASH M.E., (Structural)
LPA/SE/Gr-I/19/05/044
GK ASSOCIATES
No: 603, 100 FEET ROAD, GANDHIPURAM
COIMBATORE - 641 012.
PHONE : 0422-4220046, 97503 40046
Structural Engineer

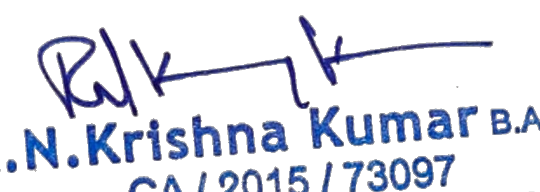

R.N. Krishna Kumar B.Arch.,
CA/2015/73097
LPA/RA/GR.I/19/03/008
GK ASSOCIATES
No: 803, 100 Feet Road, Gandhipuram,
Coimbatore - 641 012.
Ph: 0422 - 4220046, 99442 11111
Architect


Applicant

BLOCK - 1

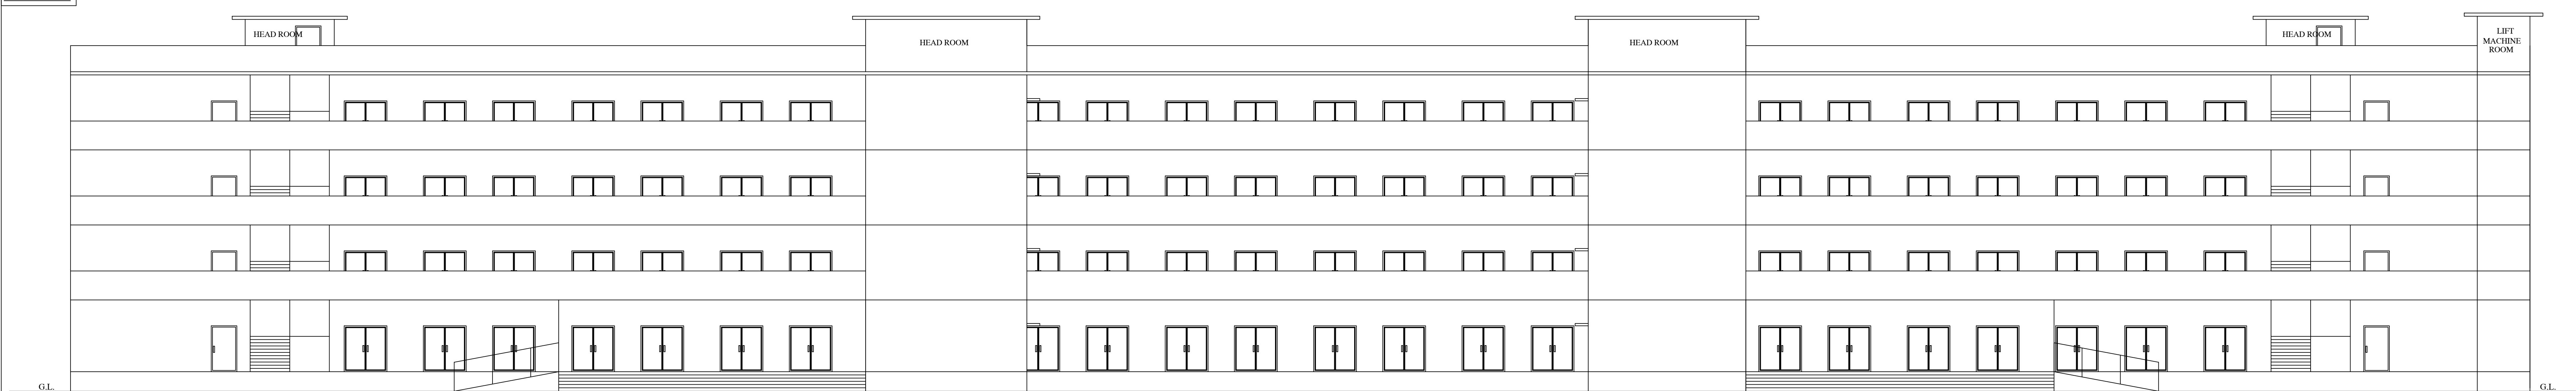

ELEVATION

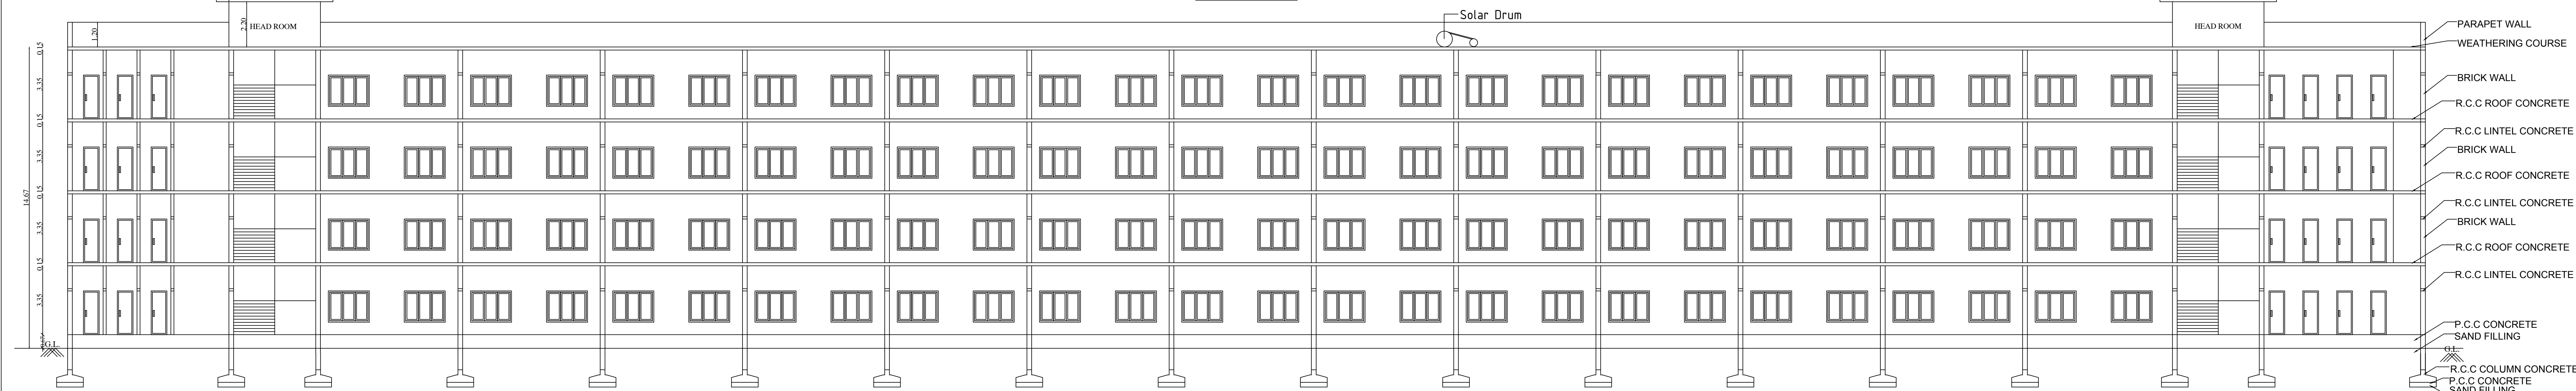

SECTION ON A-A

BLOCK - 1

SECTION & ELEVATION

SHEET NO.3/4

PLAN SHOWING THE EXISTING & REVISED

CONSTRUCTION OF R.C.C ROOF, GROUND, FIRST,

SECOND, THIRD & TERRACE FLOOR SCHOOL BUILDING

IN S.F.NO. 287/2 & 288/2, 2A/1 PANNADAI VILLAGE

& PANCHAYAT UNION, COMBATORE NORTH TALUK,

COMBATORE DISTRICT.

N

Scale 1:100

EXISTING APPROVAL DETAILS

FLOOR NAME

FSI AREA (in Sqm)

NON-FSI AREA (in Sqm)

TOTAL AREA (in Sqm)

SCHOOL BUILDING

GROUND FLOOR

1213.03

-

1213.03

FIRST FLOOR

1175.12

-

1175.12

TERRACE FLOOR

-

120.99

120.99

TOTAL

2388.15

120.99

2509.14

REVISED PROPOSED APPROVAL DETAILS

FLOOR NAME

FSI AREA (in Sqm)

NON-FSI AREA (in Sqm)

TOTAL AREA (in Sqm)

GROUND FLOOR

1466.37

-

1466.37

FIRST FLOOR

1269.70

-

1269.70

SECOND FLOOR

1269.70

-

1269.70

THIRD FLOOR

1269.70

-

1269.70

TERRACE FLOOR

-

136.78

136.78

TOTAL

5275.47

136.78

5412.25

JONERY DETAILS

SCHEDULE OF JONERY

IN METER

D DOOR

2.00 X 2.13

D1 DOOR

1.20 X 2.13

D2 DOOR

0.77 X 2.13

W WINDOW

2.00 X 1.52

V VENTILATOR

2.00 X 0.76

V1 VENTILATOR

1.00 X 0.76

HEIGHT OF THE BUILDING = 14.63 M

ALL DIMENSIONS ARE IN METERS

R.N. KRISHNA KUMAR, M.Arch.

CA/2016/73087

OK ASSOCIATES

100 Feet Road, Gandhinagar

COMBATORE-541 012

PH: 0422-422044, MO: 99422-11111

Construction Engineer

R. PRAKASH A.E. (Structural)

UN/15/01-15/15/044

OK ASSOCIATES

100 Feet Road, Gandhinagar

COMBATORE-541 012

PH: 0422-422044, MO: 99422-11111

Structural Engineer

R.N. Krishna Kumar, M.Arch.

CA/2016/73087

OK ASSOCIATES

100 Feet Road, Gandhinagar


COMBATORE-541 012

PH: 0422-422044, MO: 99422-11111

Architect

Applicant

PLAN SHOWING THE EXISTING & REVISED CONSTRUCTION OF R.C.C ROOF GROUND FLOOR OFFICE BUILDING IN S.F.NO: 267/2 & 268/2,3,4 AT PANNIMADAI VILLAGE & PANCHAYAT UNION, COIMBATORE NORTH TALUK, COIMBATORE DISTRICT.

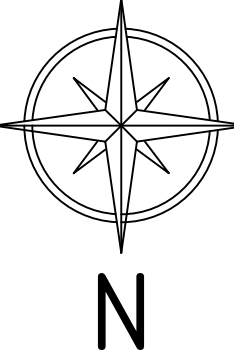

N

Scale 1 : 100

PROPOSED APPROVAL DETAILS


FLOOR NAME	FSI AREA (in Sqm)	NON-FSI AREA (in Sqm)	TOTAL AREA (in Sqm)
GROUND FLOOR	225.67	-	225.67

JOINERY DETAILS

TYPE	DESCRIPTION	SIZE
DD	DOUBLE DOOR	1.83 X 2.44
D1	DOOR 1	0.91 X 2.44
D2	DOOR 2	0.76 X 2.44
W	WINDOW	2.00 X 1.52
V	VENTILATOR	0.91 X 0.76

HEIGHT OF THE BUILDING = 4.47 M


R.N. KRISHNAKUMAR, M.Arch.,
CA/2015/73097
LPA/CE/19/07/089
GK ASSOCIATES
No : 803, 100 Feet Road, Gandhipuram,
Coimbatore-641 012.
Ph: 0422-4220046, Mob: 99442-11111
Construction Engineer

 

R.PRAKASH M.E., (Structural)
LPA/SE/Gr-1/19/05/044
GK ASSOCIATES
No : 603, 100 FEET ROAD, GANDHIPURAM
COIMBATORE - 641 012.
PHONE : 0422-4220046, 97503 40046

Structural Engineer



R.N.Krishna Kumar B.Arch.,
CA / 2015 / 73097
LPA / RA / GR.I / 19 / 03 / 006
GK ASSOCIATES
No : 803, 100 Feet Road, Gandhipuram,
Coimbatore - 641 012.
Ph : 0422 - 4220046, 99442 11111
Architect




Applicant

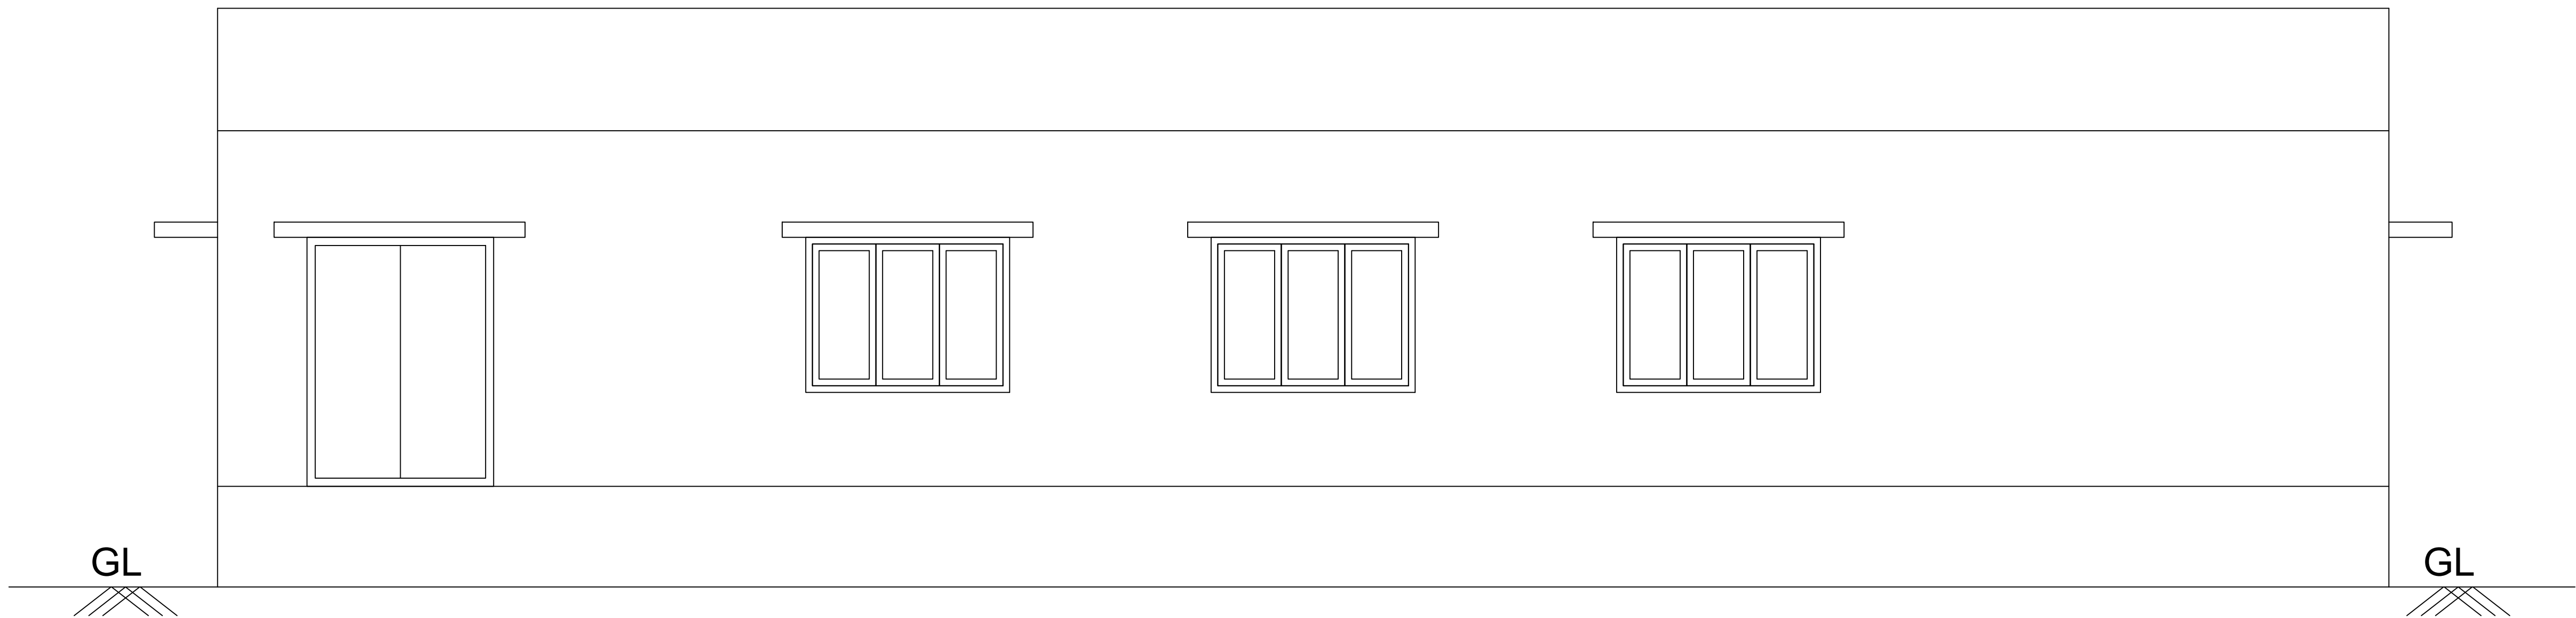


ELEVATION

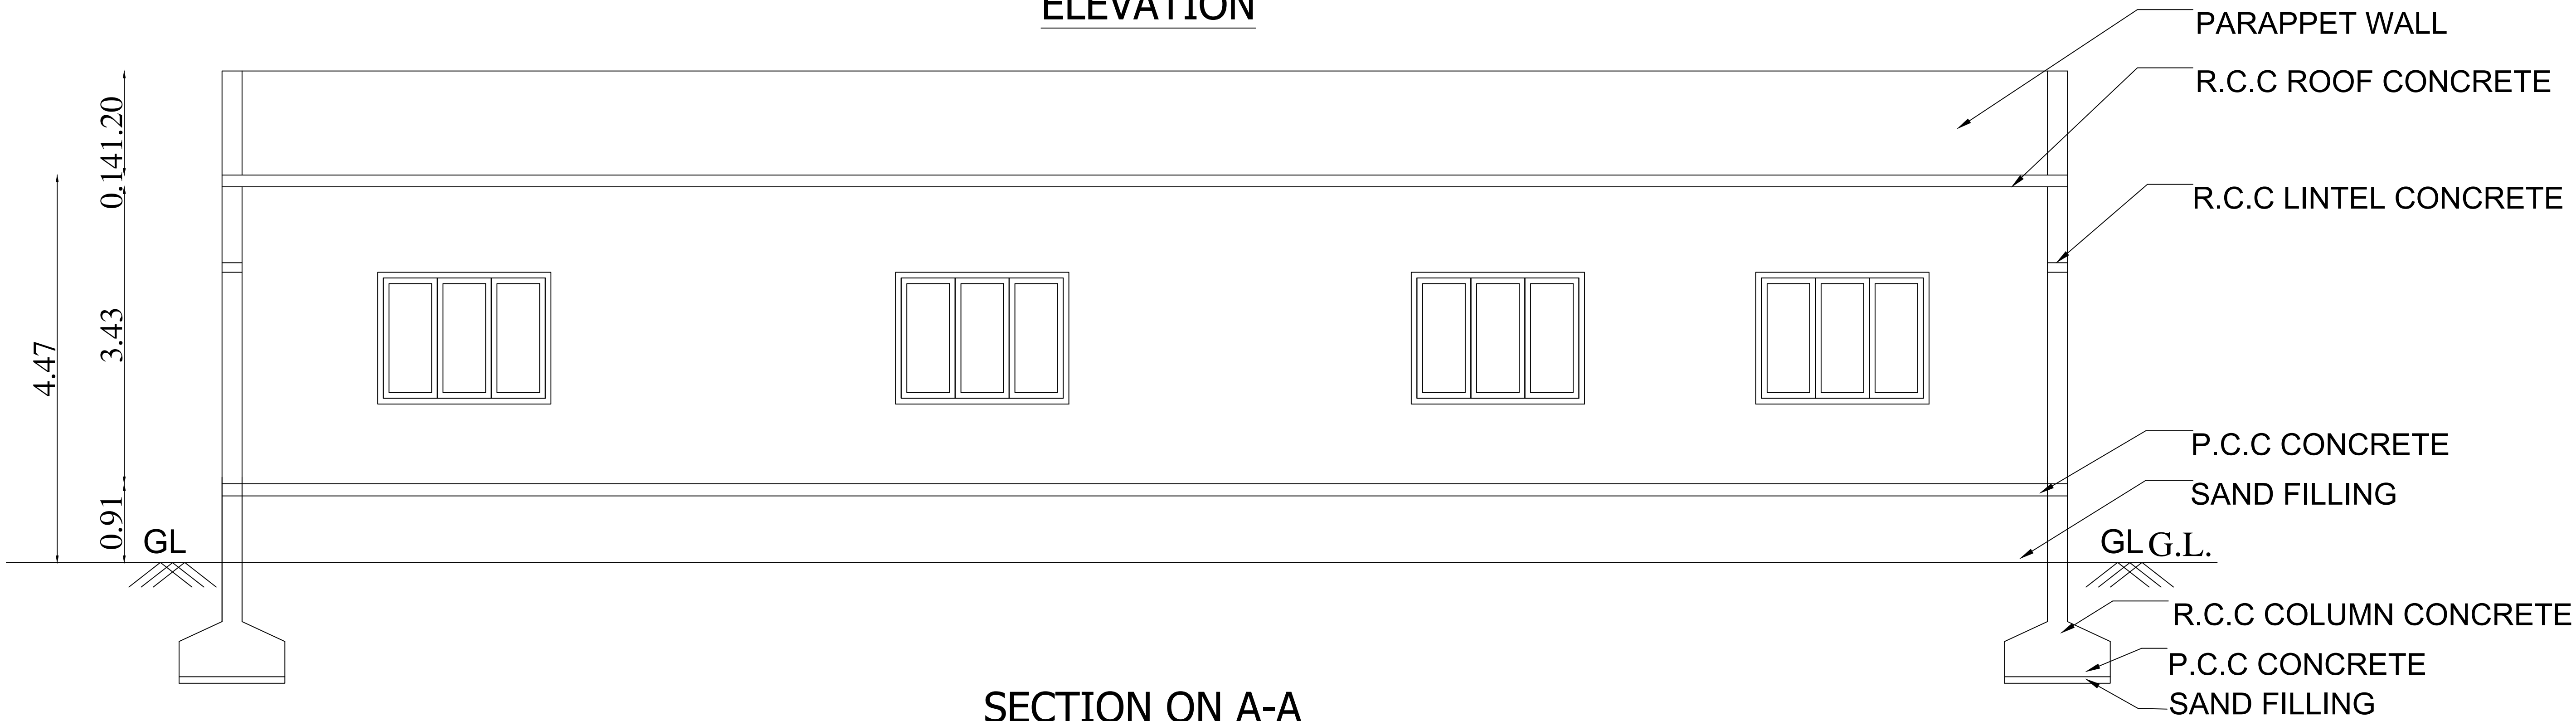

SECTION ON A-A

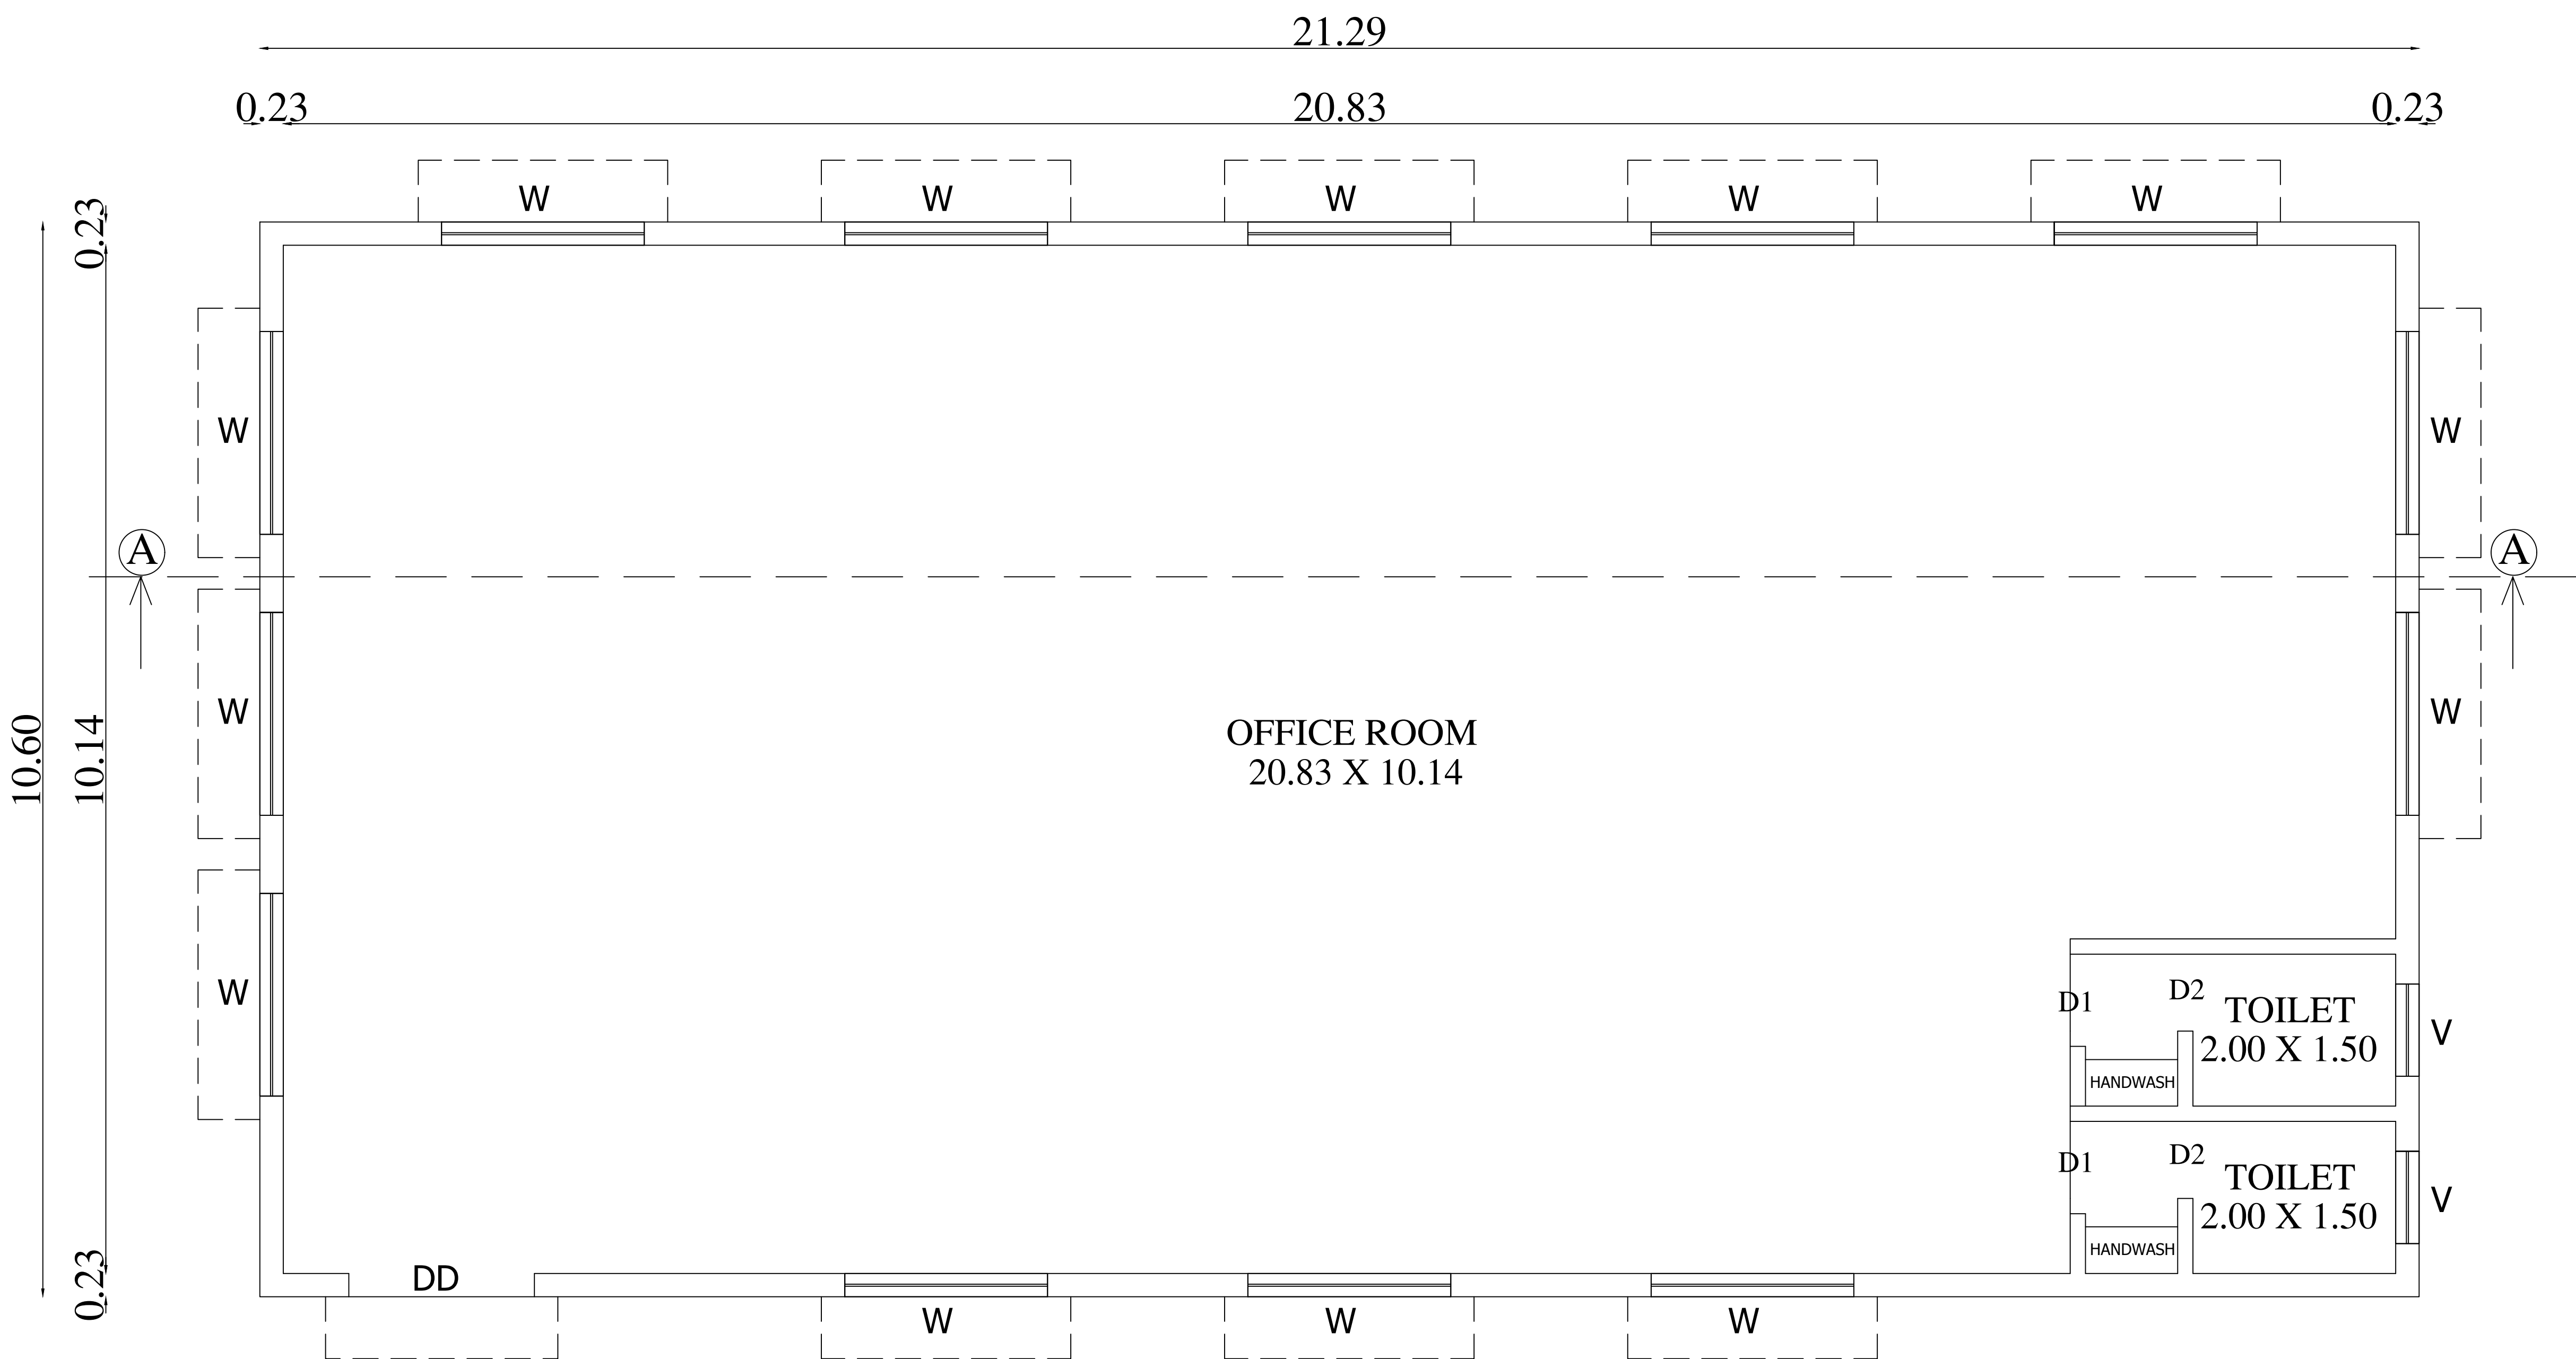

GROUND FLOOR PLAN

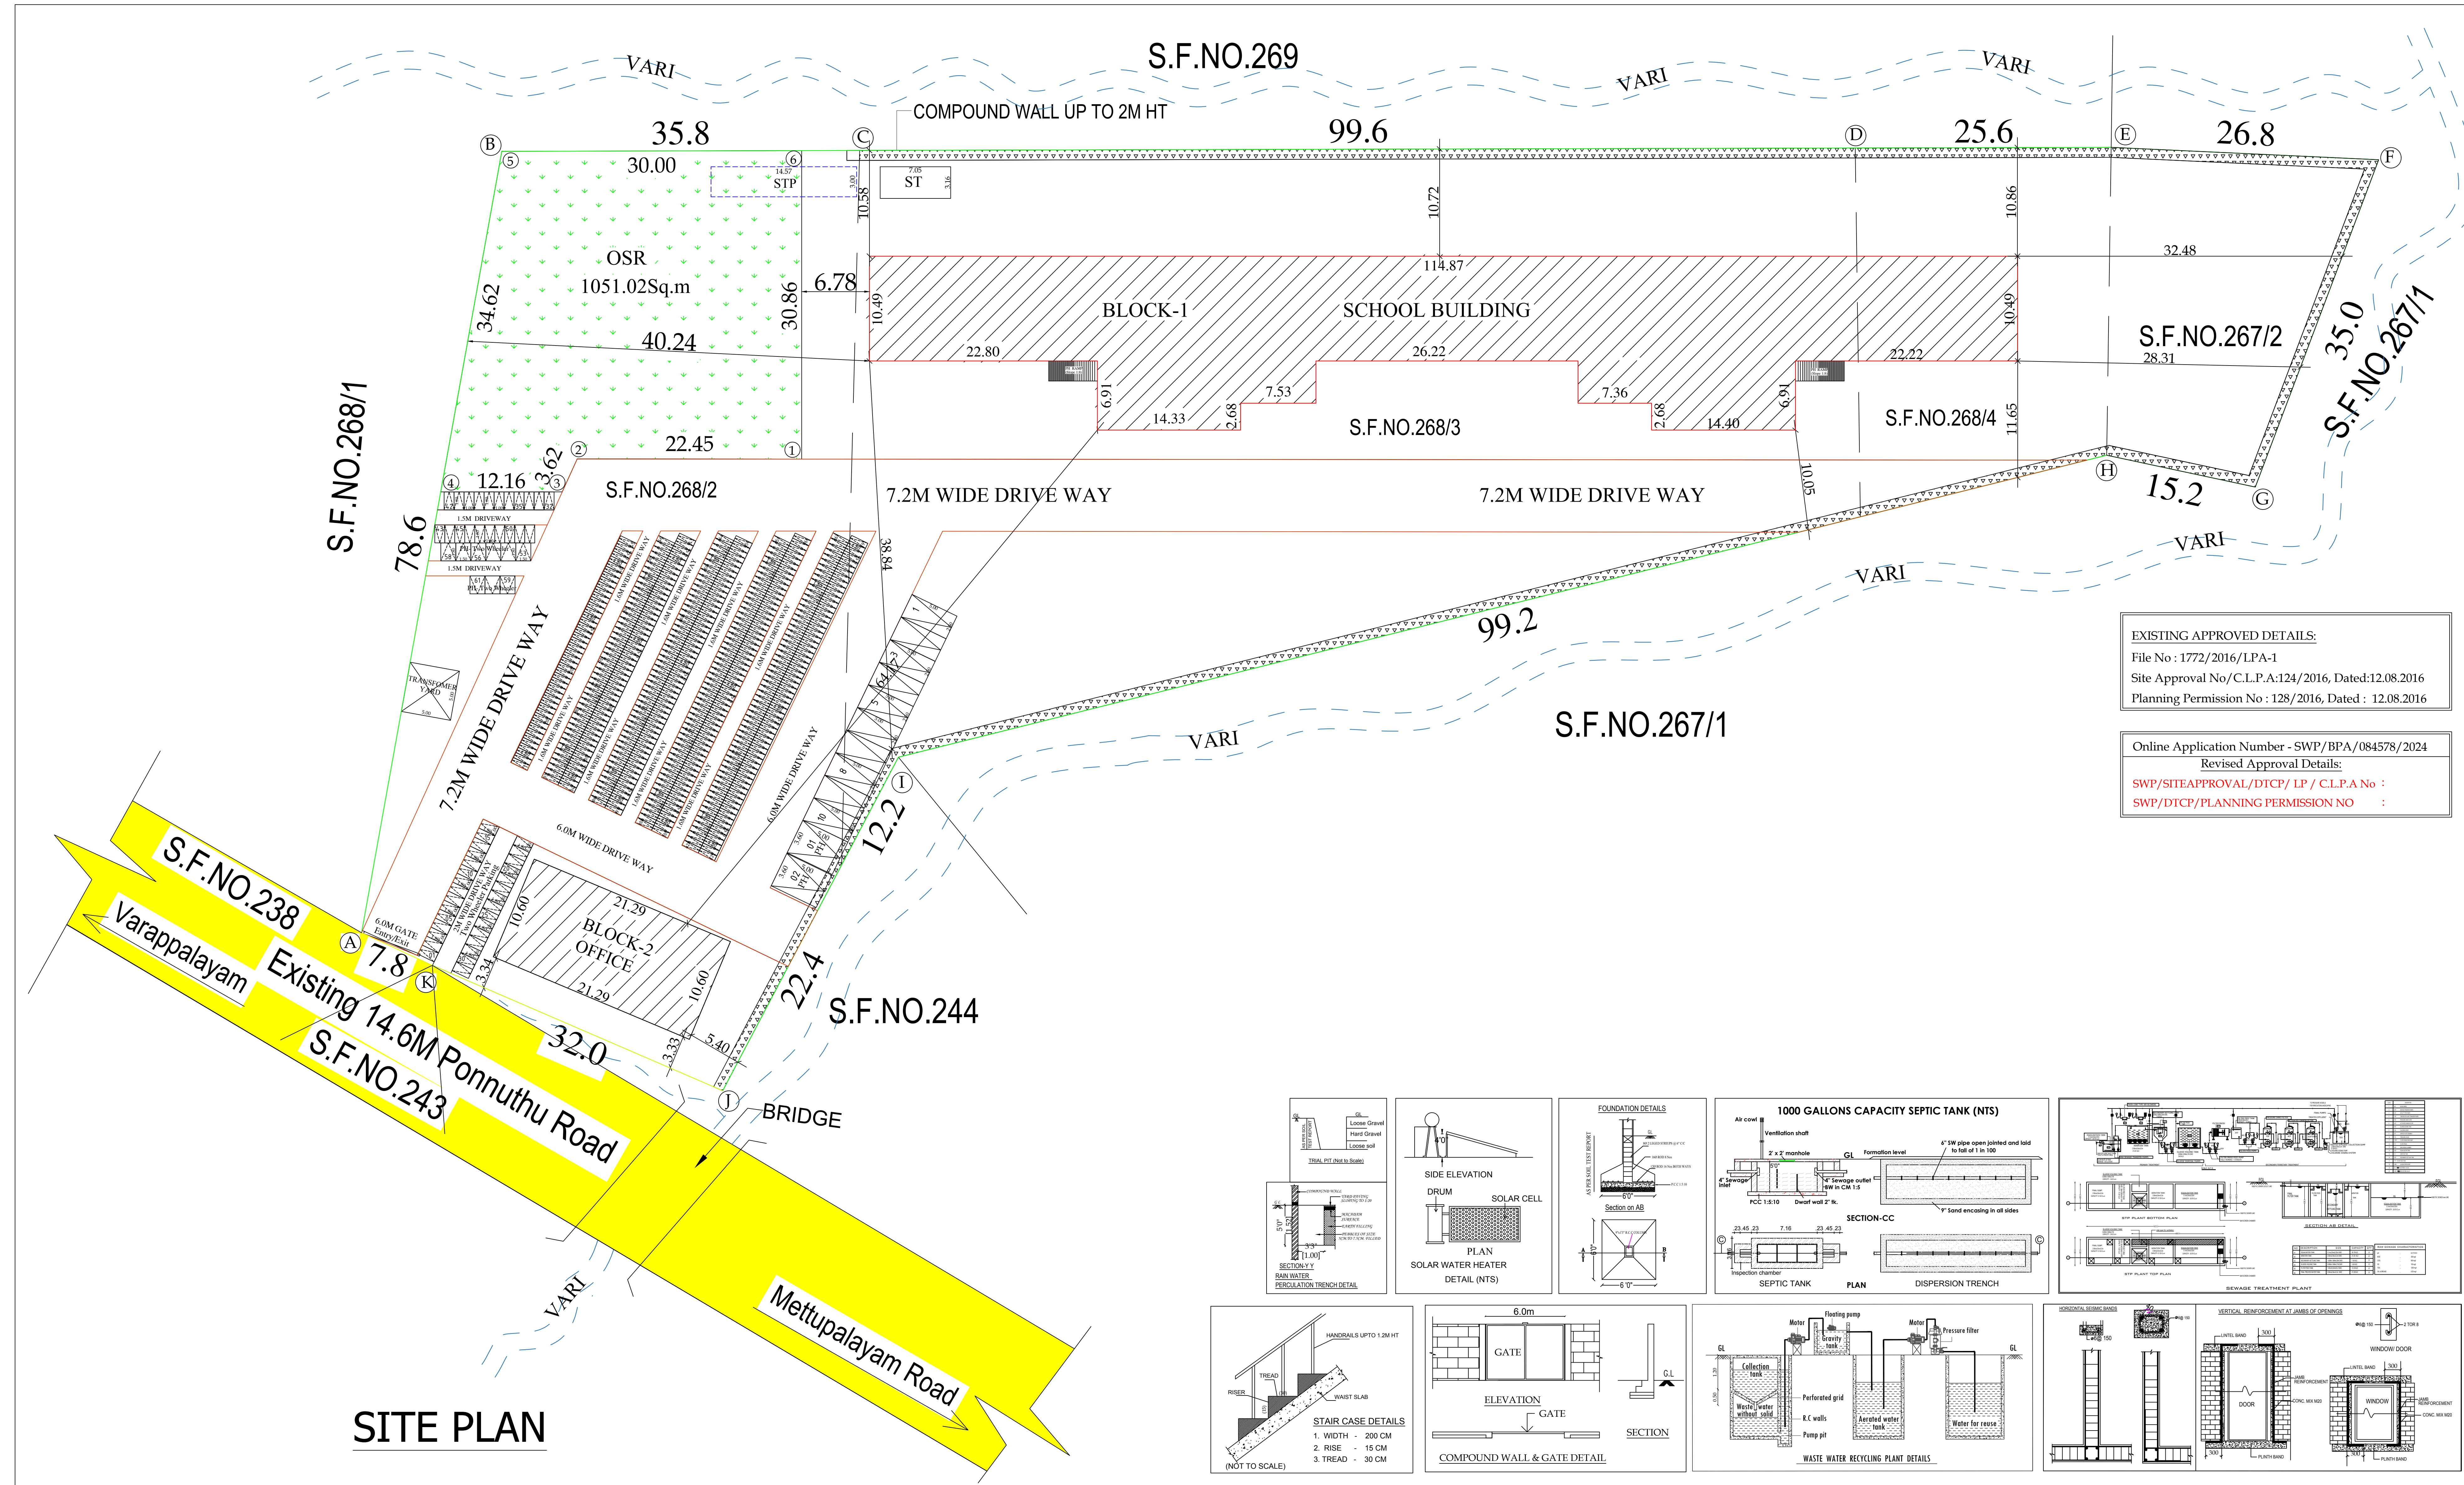

Eight ways to know a piece of land before you pay for it.

This report covers one part of the picture. These cover the rest, drawn from the same government records, for any property in Tamil Nadu.

LandLens One

Ask anything about a property and get an answer grounded in live government records, with the sources shown.

</landlens/one>



Verify My Land

Every record check run on one property and returned as a single report.

</landlens/verify-my-land>



Legal Opinion

An advocate's written opinion on the title, built on the records we pull for it.

</landlens>



One Map

Every layer on one map: the parcel, its boundary, zoning, water bodies and what sits around it.

</landlens/one/map>



PriceMap

What land actually changed hands for around this plot, taken from the registered deeds.

</landlens/pricemap>



Build Scope

What you are allowed to build here: floor space, height, coverage and setbacks.

</landlens/build-scope>



Property Tracker

Watch a property and hear about it when something new is registered against it.

</landlens/property-tracker>



Deal Room

Run the transaction in one place: documents, stamping, signatures and the parties.

</landlens/deal-room>



Twenty-four checks you can run yourself, at no cost.

Records and verification

The registers themselves, read for you.

Encumbrance Certificate

Patta and Chitta

Field Measurement Sketch

EC Analyzer

Bank charge check

Court case search

Seller background check

Approval check by survey

Zoning and land use

What the plan says can happen on this land.

Land use zone finder

CMDA land use check

Coastal regulation zone

Master plan check

Water bodies finder

Airport height clearance

Value and duty

What it is worth and what it costs to register.

Guideline value by street

Guideline value by survey

Stamp duty and registration fees

Capital gains

Floor space index

Area unit converter

Registers and directories

Who holds it, and which office keeps the record.

Find your registering office

Temple property check

Waqf property check

RERA register



Every free tool
/tools



Services we run
for you
/services



The LandLens
suite
/landlens/one



Every claim in this document traces back to a government record.

Legal opinions, due diligence and title verification

Building plan, layout and sub-division approvals

Completion and occupancy certificates, regularisation

Escrow, negotiation and NRI property management

Land survey, soil testing, architecture and construction

Verified RealEstate
3/350/2 Mettukuppam,
OMR Thoraipakkam,
Chennai 600 097, India
hello@verified.realestate
+91 9996 12 9996

Prepared from the registers named on the page each finding sits on. Where a register could not be read, this document says so in its place rather than leaving the gap to be read as a clean result.

