

PP

APPROVAL RECORD

Planning Permission

Coimbatore district, Tamil Nadu

APPROVAL TYPE

Building Plan





ISSUING AUTHORITY

Rural Panchayat

The approval as the planning authority issued it, reproduced in full behind this page.





An approval speaks to what was sanctioned, not to what was built. Completion is a separate record.

Block-1

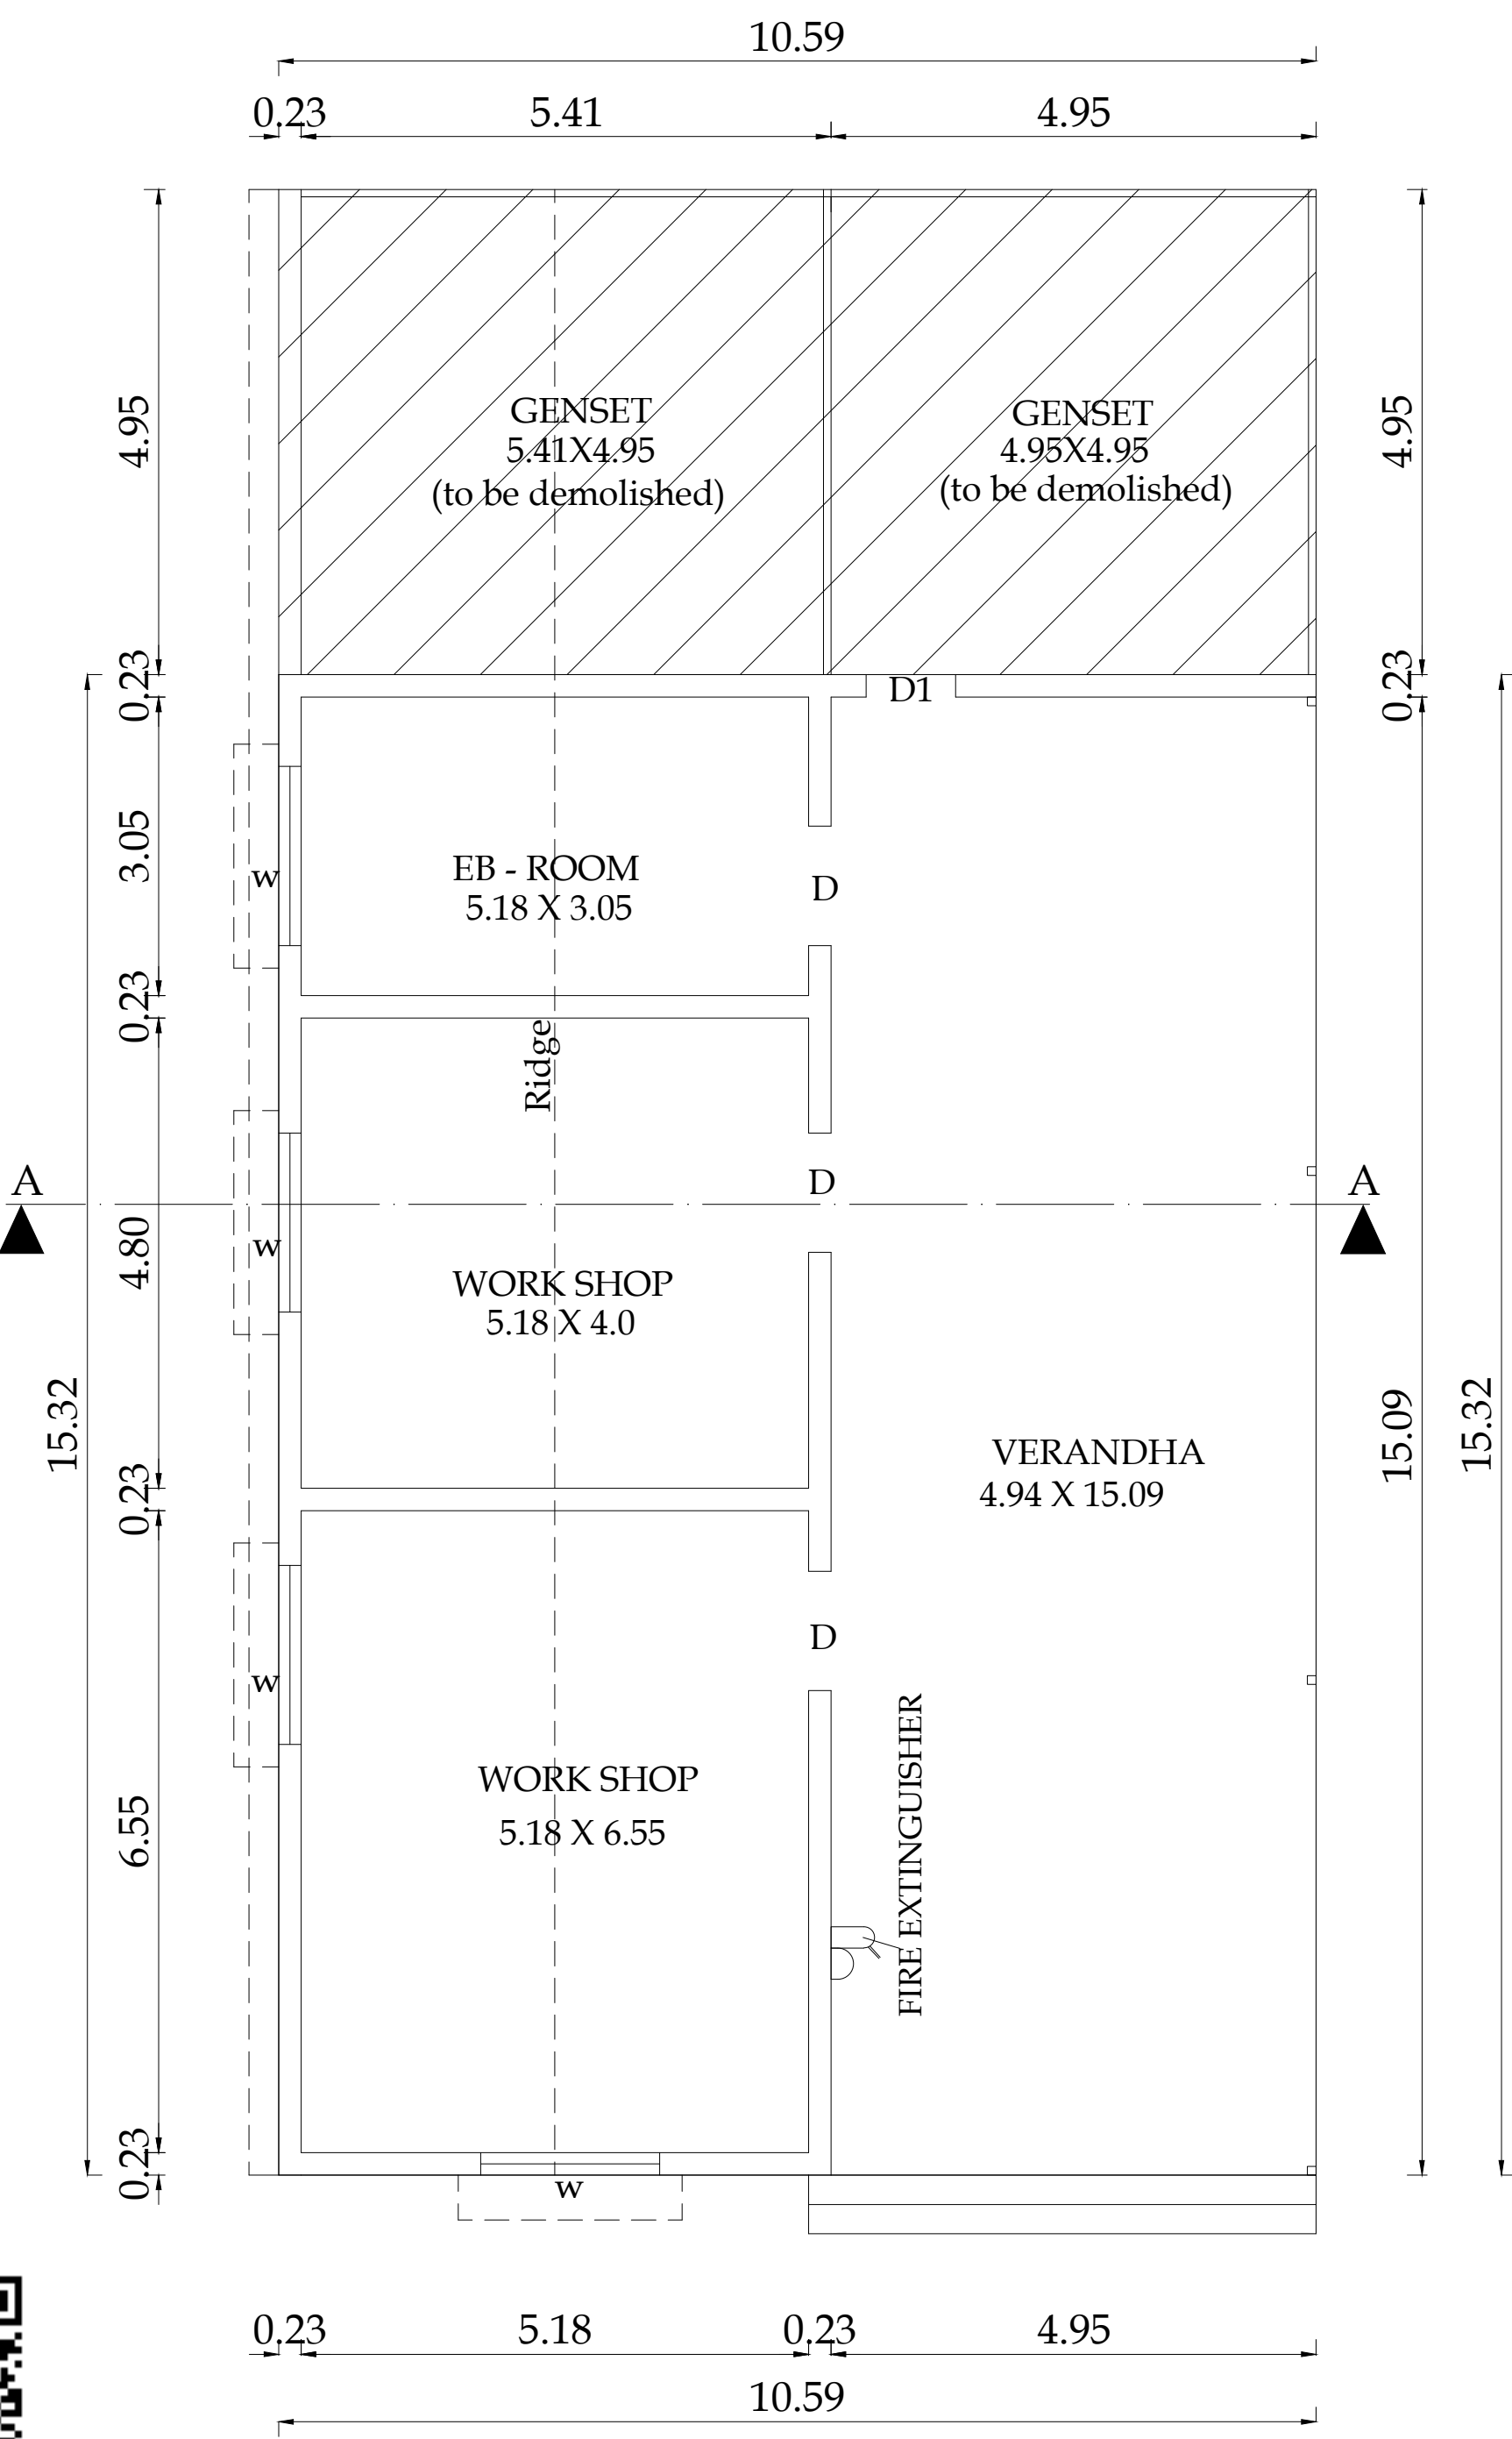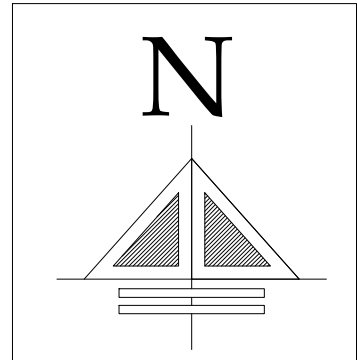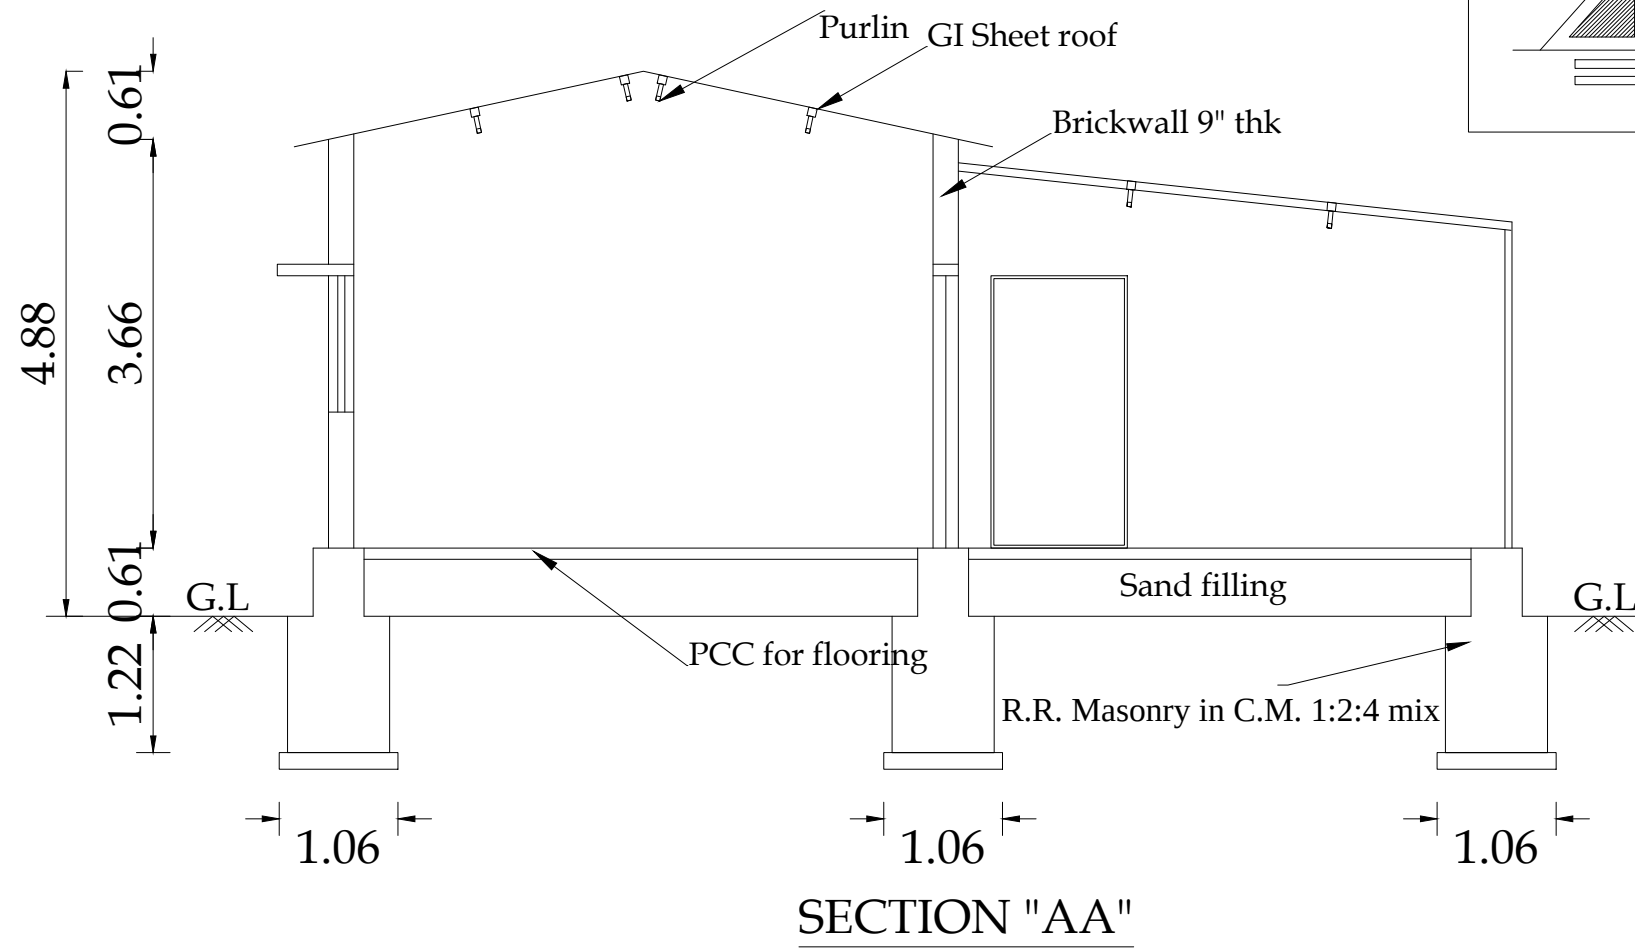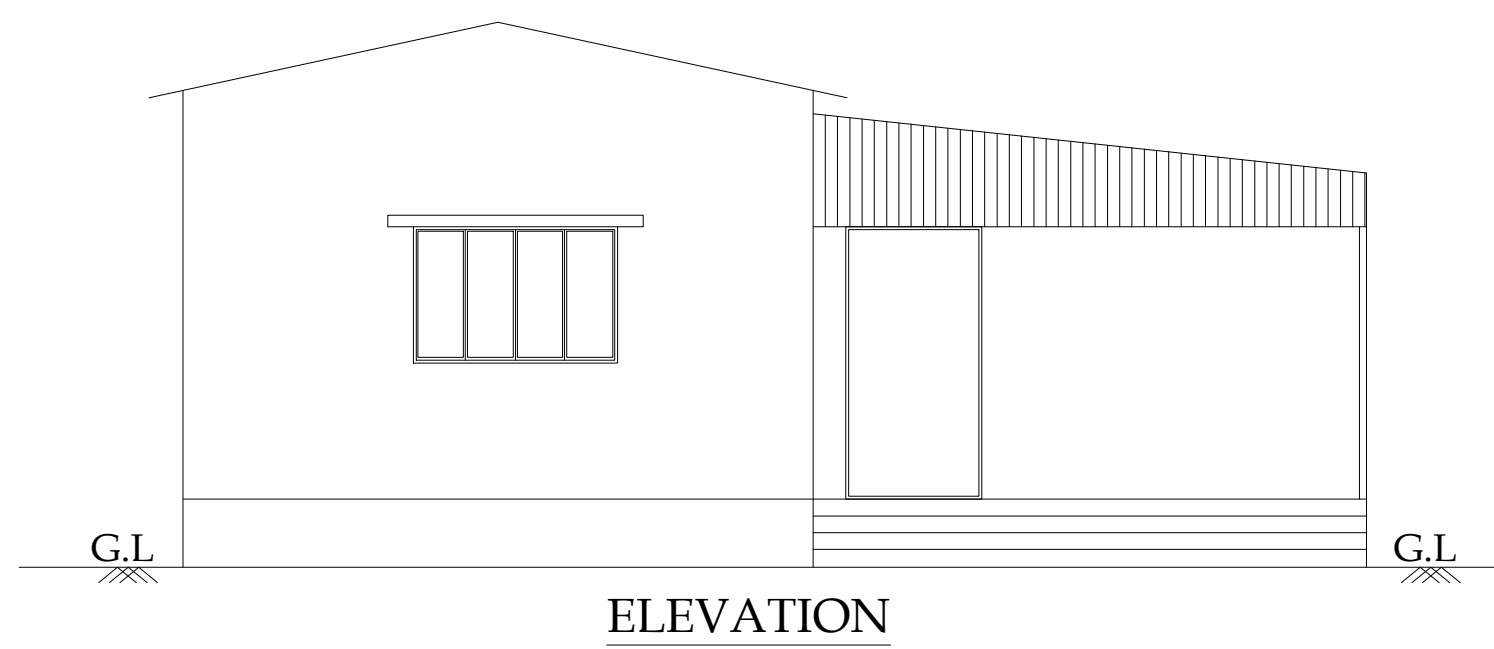

WORK SHOP & GENSET ROOM

Block-2

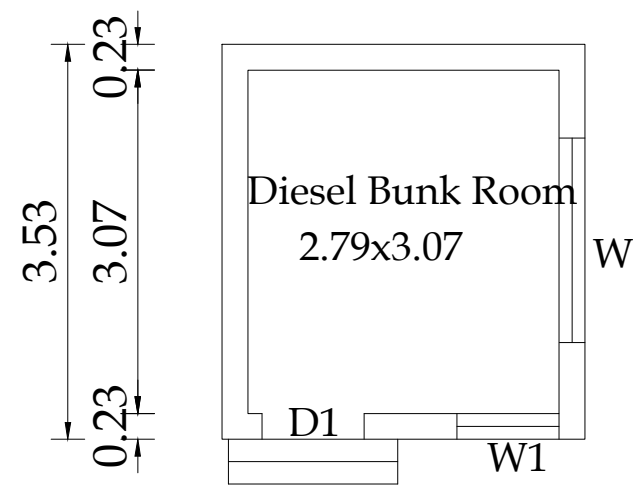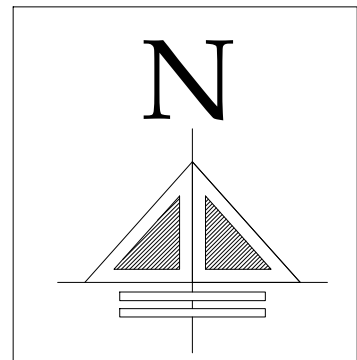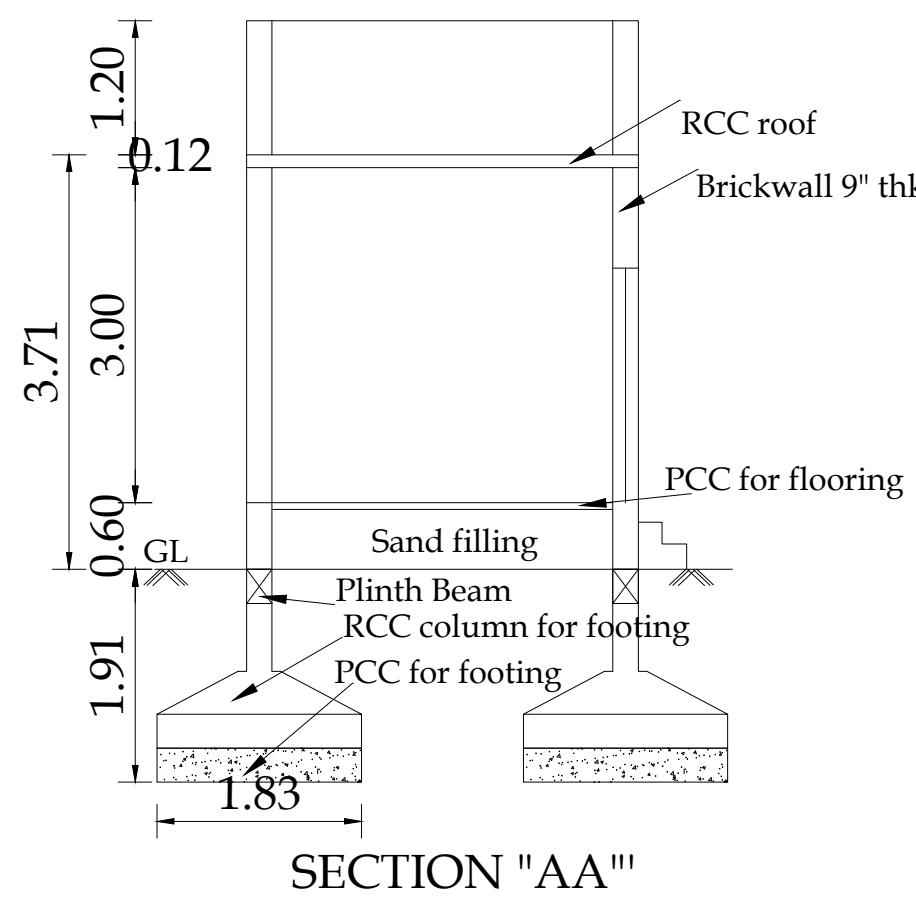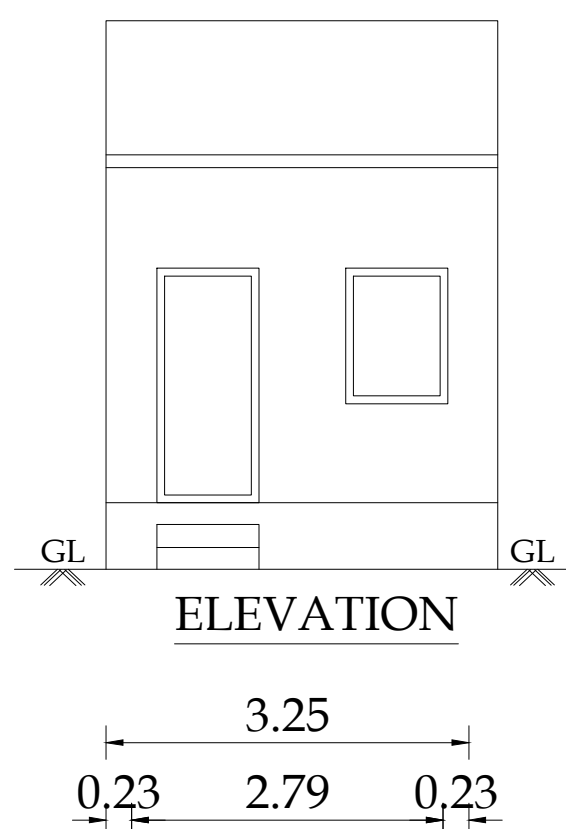

DIESEL BUNK ROOM

BLOCK NO: 1 &2


SHEET NO:2/22

PLAN SHOWING THE EXISTING INDUSTRIAL BUILDING (COIR- INDUSTRY, CATEGORY - COTTAGE) IN S.F.No. 294/1A, 301/1B, 301/2B, 293/1A, 294/1B2, 295/2B, 295/1, 295/2A, 295/3, 294/1B1, 301/1A, 301/2A, AT KATTAMPATTI VILLAGE & PANCHAYAT, KINATHUKADAVU TALUK, COIMBATORE DISTRICT.

M/s.REMMY SUBSTRATES INDIA PRIVATE LIMITED

SCALE - 1:100

NOTE :
ALL DIMENSIONS ARE IN METERS

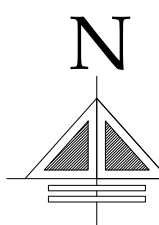

AREA DETAILS	SQM
Block -1, Ground floor (Workshop)	162.23
Block -2, Ground floor (Diesel Bunk Room)	11.47

SCHEDULE OF JOINERY

SCHEDULE OF JOINERIES

D - Door - 1.22x2.44
D1 - Door - 0.91x2.44
W - Window - 1.83x1.22
W1 - Window - 0.91x1.22

For Remmy Substrates India Private Limited

Authorized Signatory

Applicant

PREYADARSHIL S
REG.No: SE-1006/P202/08-158
16A2, Anna Statue to Huzar Road,
Behind Taj Vivanta, Coimbatore-641 018.
Pin: 96130 09974
E-MAIL:info@remmy.com

Structural Engineer

S. NAGAPRASAD, BE,
Engineer Grade - II (A2),
Coimbatore LPA/RE/GR-11/19/03/003,
16A2, Anna Statue to Huzar Road,
Behind Taj Vivanta,
Coimbatore-18, Pin: 9422 4274045.


Architect

S. NAGAPRASAD, BE,
Engineer Grade - II (A2),
Coimbatore LPA/RE/GR-11/19/03/003,
16A2, Anna Statue to Huzar Road,
Behind Taj Vivanta,
Coimbatore-18, Pin: 9422 4274045.


Engineer/ LBS








Block-3

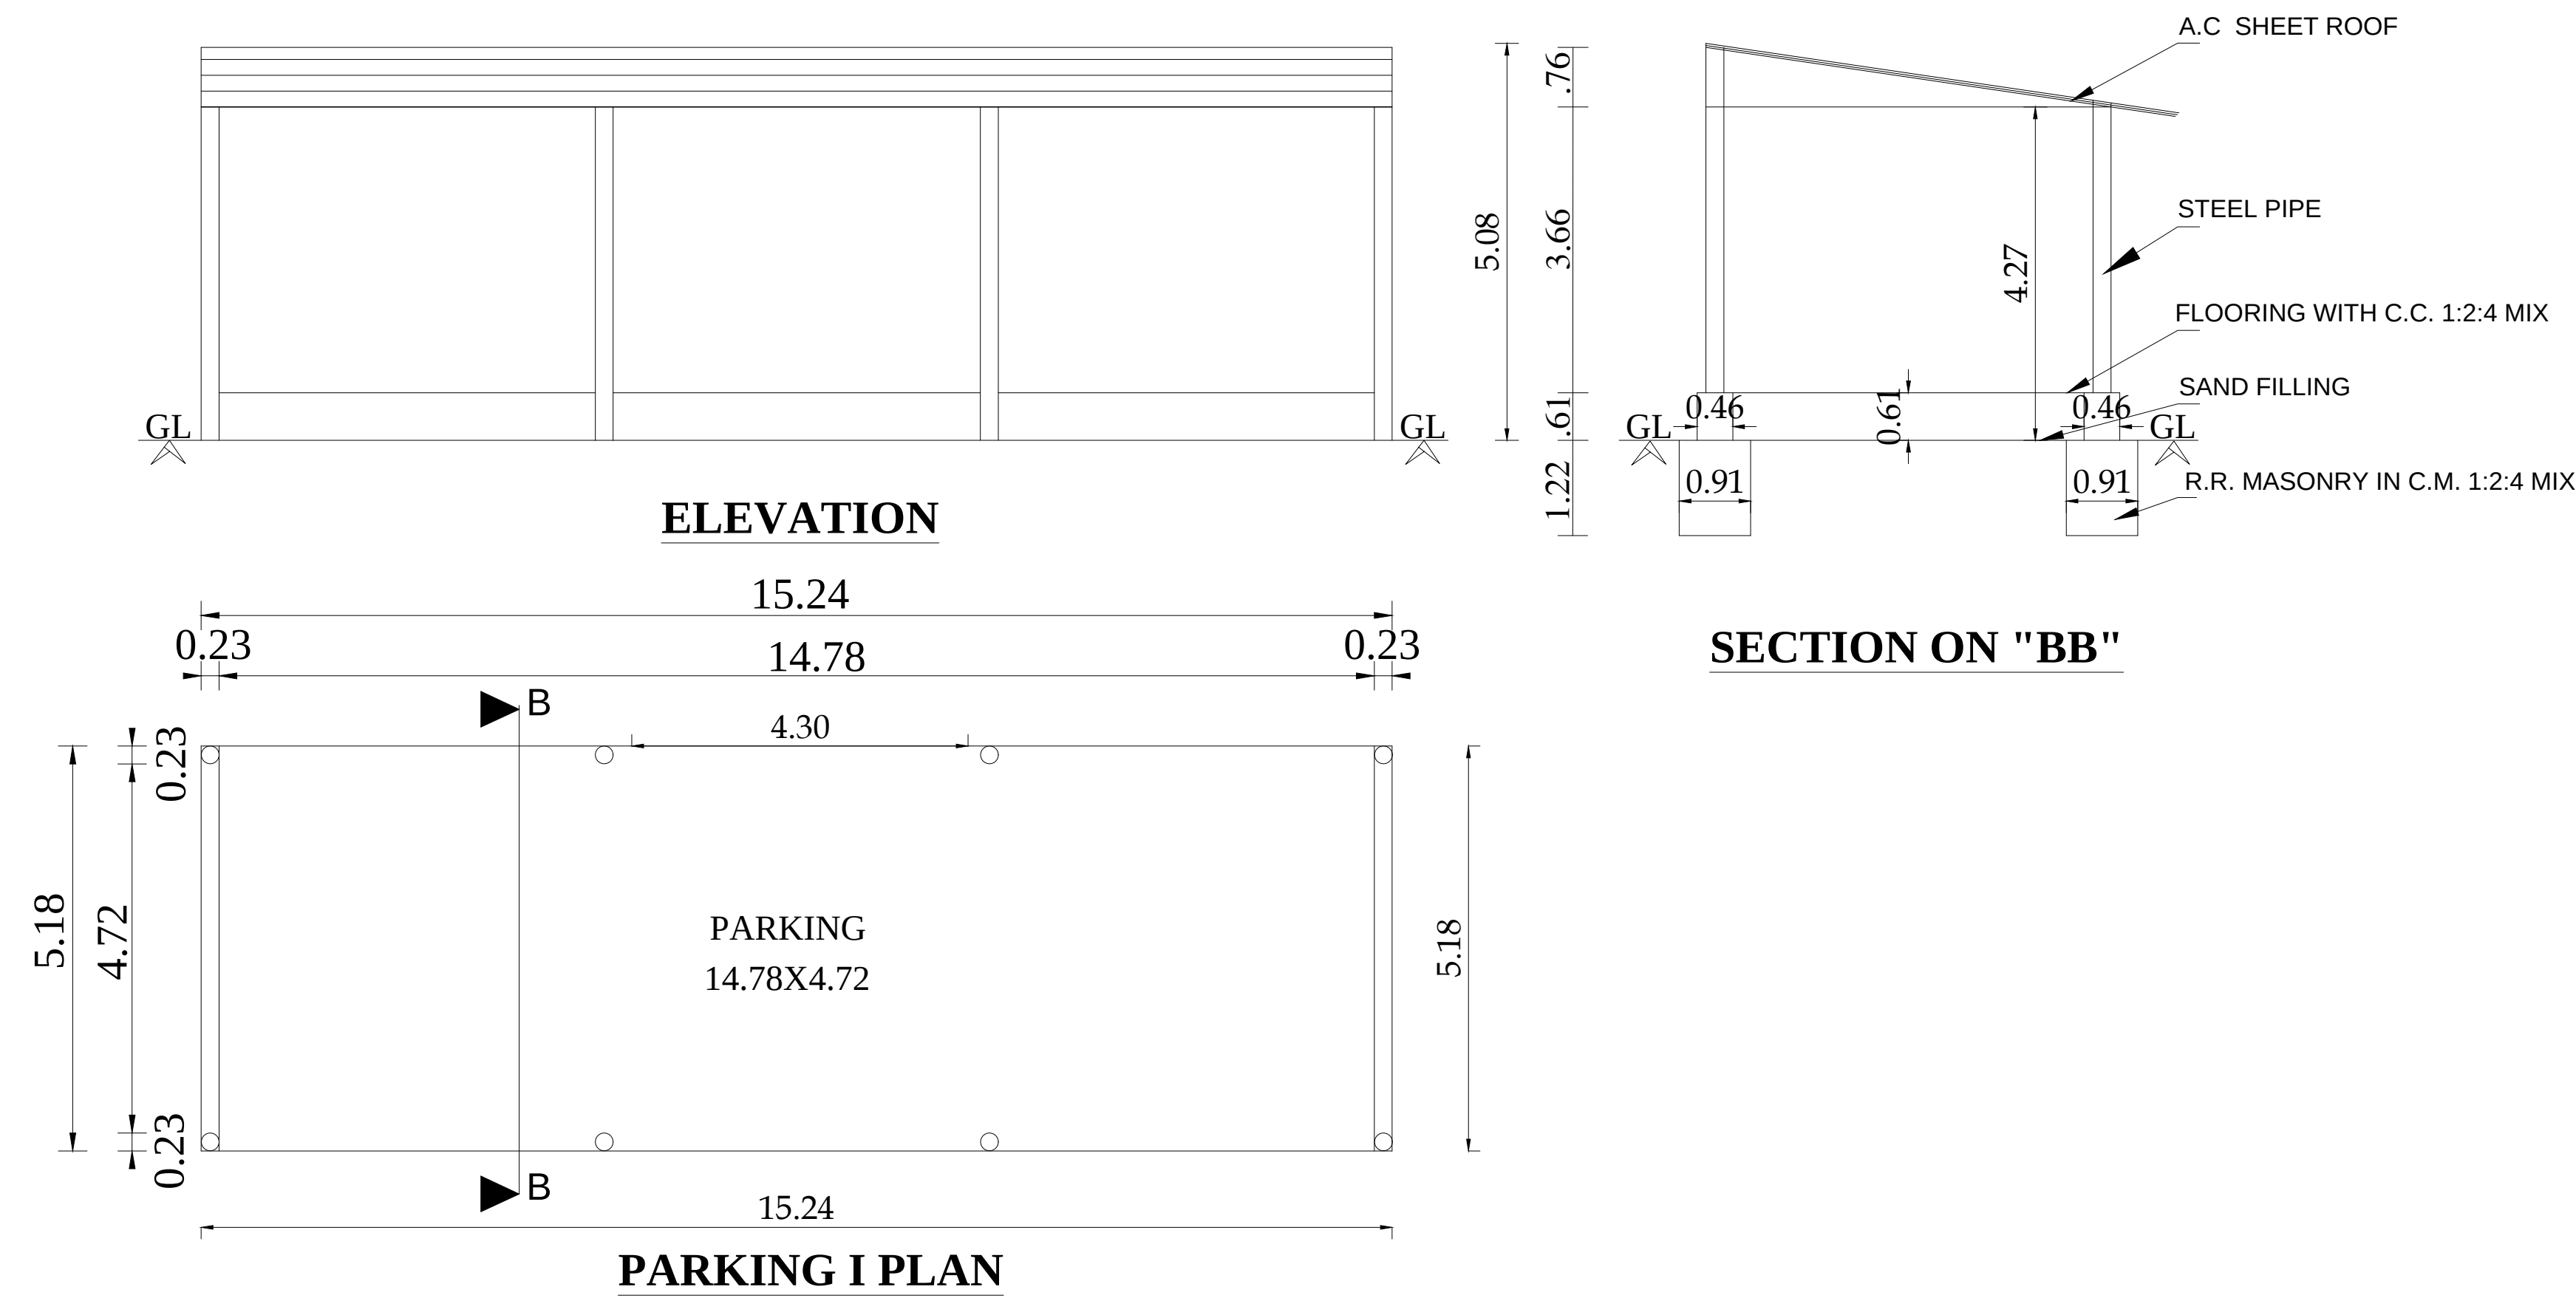

Block-15

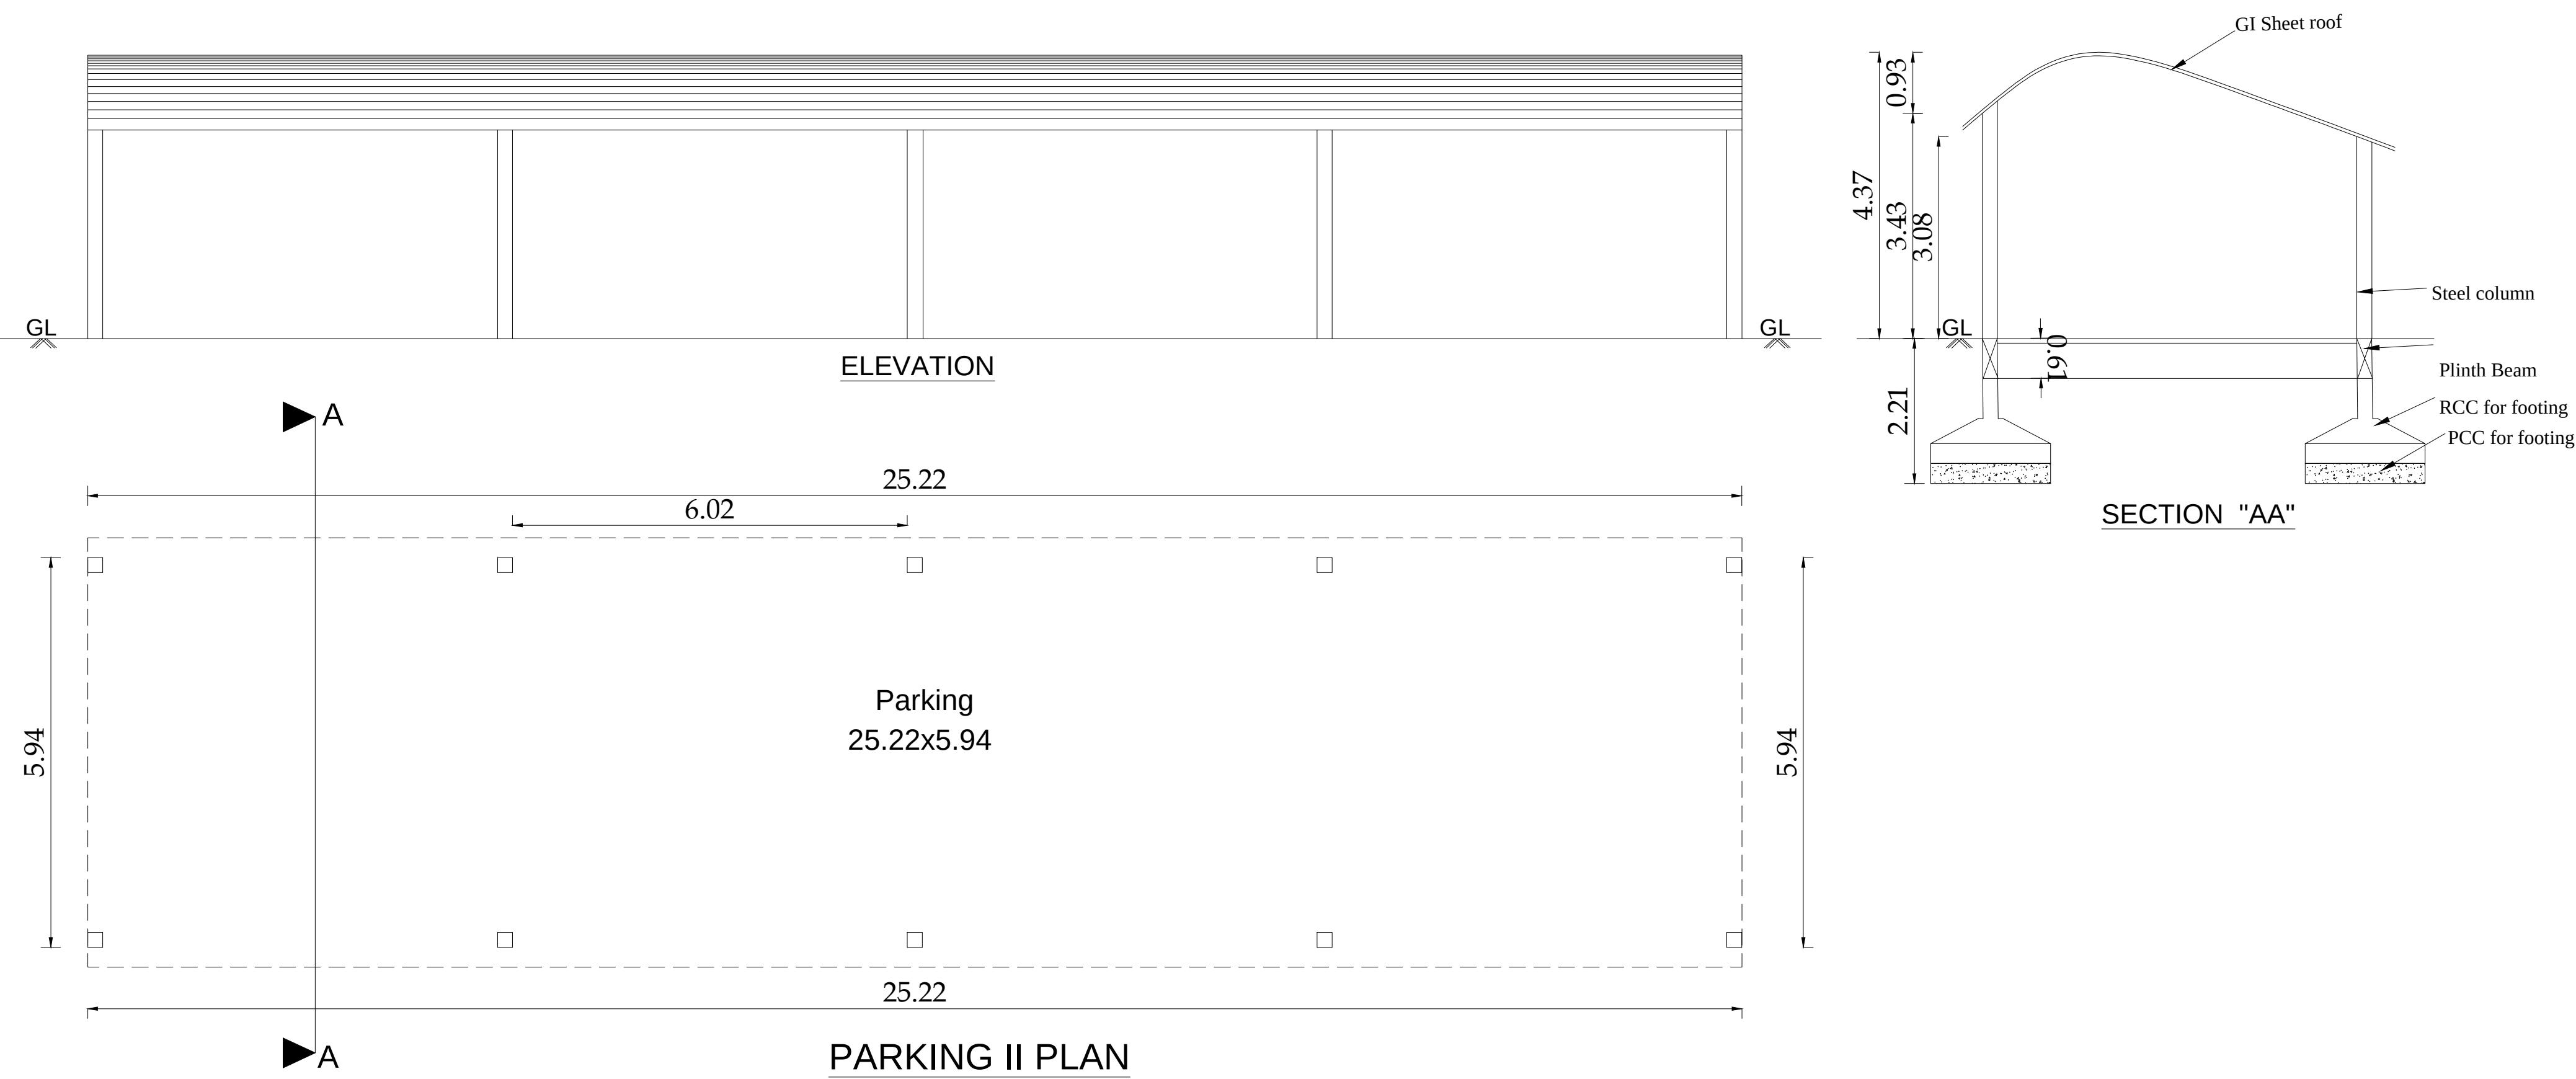

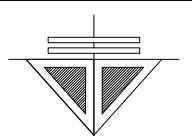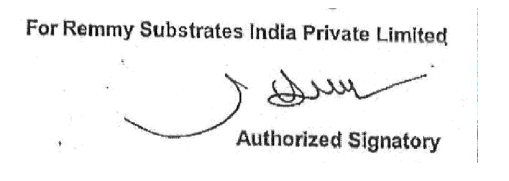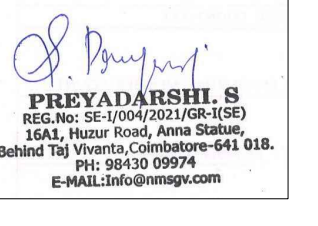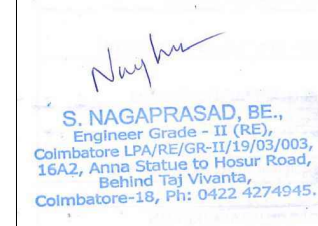BLOCK NO: 3 & 15	SHEET NO:3/22
PLAN SHOWING THE EXISTING INDUSTRIAL BUILDING (COIR- INDUSTRY, CATEGORY - COTTAGE) IN S.F.No. 294/1A, 301/1B, 301/2B, 293/1A, 294/1B2, 295/2B, 295/1, 295/2A, 295/3, 294/1B1, 301/1A, 301/2A, AT KATTAMPATTI VILLAGE & PANCHAYAT, KINATHUKADAVU TALUK, COIMBATORE DISTRICT.	
M/s.REMMY SUBSTRATES INDIA PRIVATE LIMITED	
SCALE - 1:100	 N
NOTE : ALL DIMENSIONS ARE IN METERS	
AREA DETAILS	SQM
Block -3, Parking shed - I	78.97
Block -15, Parking shed - II	165.04
SCHEDULE OF JOINERY	
 Authorized Signatory	 Structural Engineer
 Architect	 Engineer/ LBS

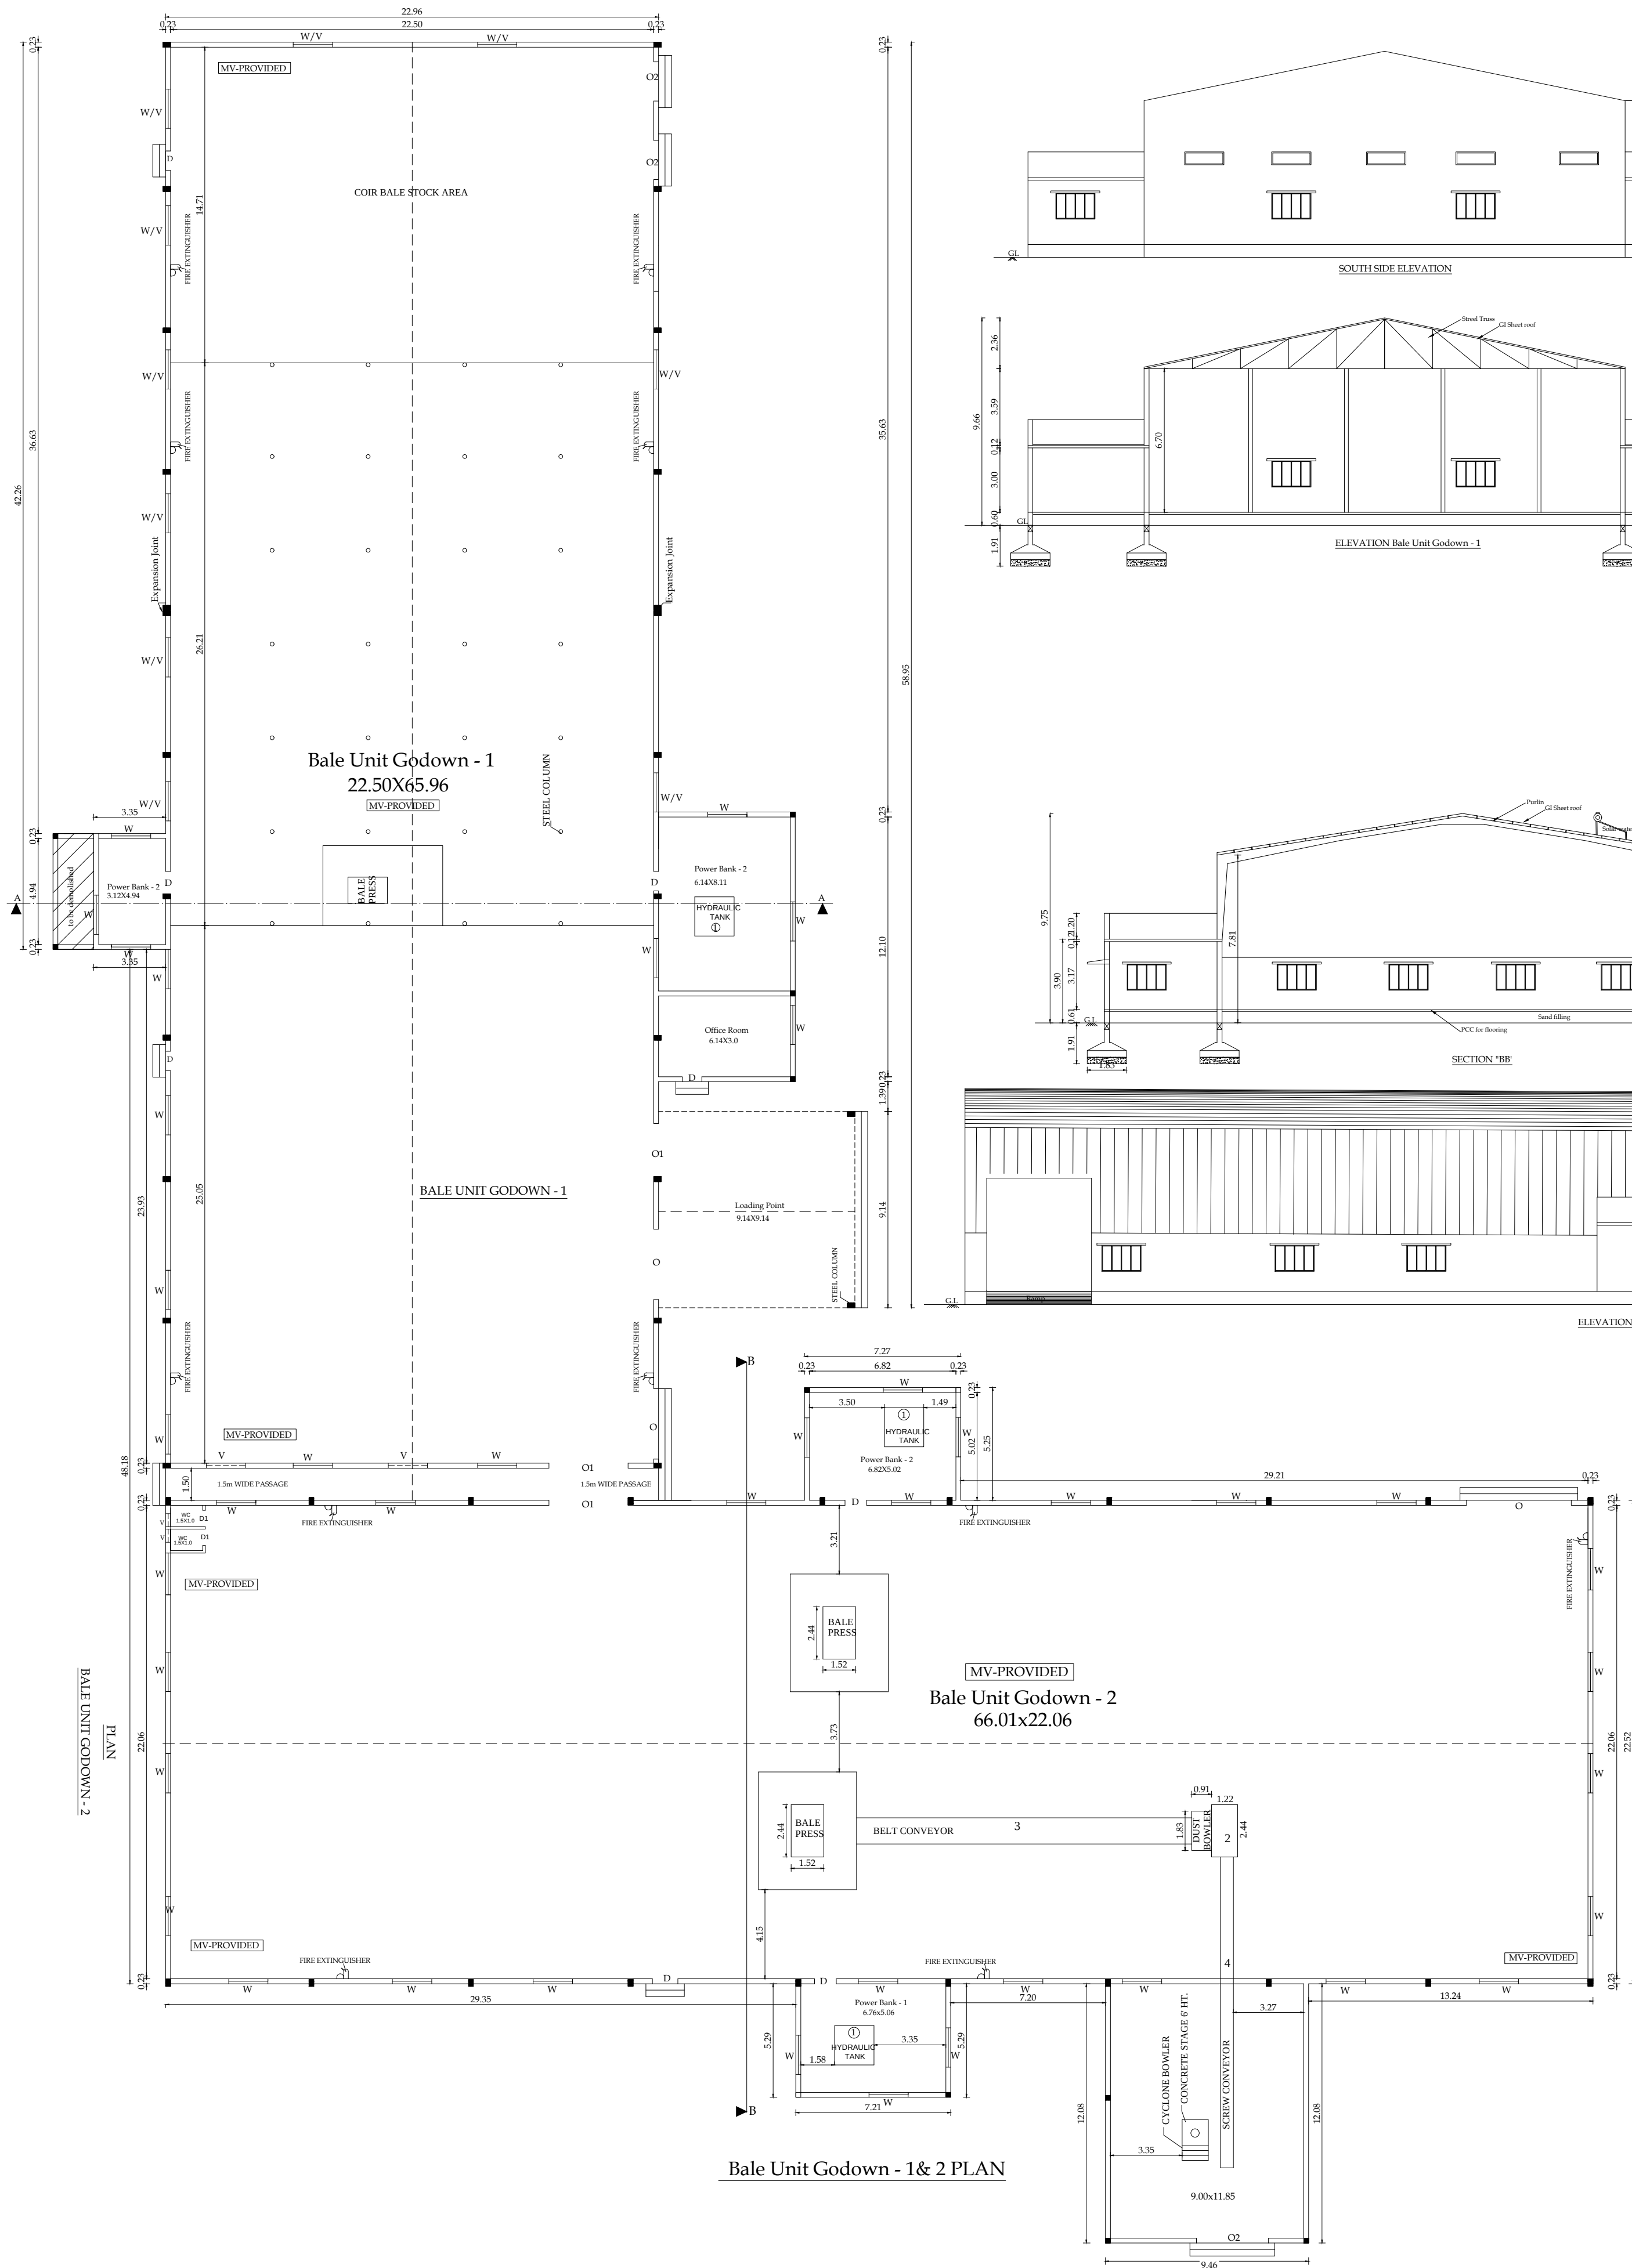

PLAN SHOWING THE EXISTING INDUSTRIAL BUILDING (COIR-INDUSTRY, CATEGORY - COTTAGE) IN S.F.No. 294/1A, 301/1B, 301/2B, 293/1A, 294/1B2, 295/2B, 295/1, 295/2A, 295/3, 294/1B1, 301/1A, 301/2A, AT KATTAMPATTI VILLAGE & PANCHAYAT, KINATHUKADAVU TALUK, COIMBATORE DISTRICT.


M/s.REMMY SUBSTRATES INDIA PRIVATE LIMITED	
SCALE - 1:100	
NOTE : ALL DIMENSIONS ARE IN METERS	
AREA DETAILS	SQM
Block -4, Ground floor (Bale unit godown - 1 & 2)	3427.87


SCHEDULE OF JOINERY



O - Opening - 3.27x2.44
O1 - Opening - 2.47x2.44
O2 - Opening - 1.83x2.44
D - Door - 0.91x2.10
D1 - Door - 0.76x2.10
W - Window - 1.83x1.22
V - Ventilator - 1.83x0.61
MV - Mechanical ventilation

S.NO	NAME OF MACHINES	NOSE	EACH H.P.	TOTAL H.P.
1	HYDRAULIC BALE PRESS-1	1	28.50	28.50
2	COOLING FAN	1	1.00	1.00
3	HYDRAULIC BALE PRESS-2	2	28.50	57.00
4	BLOWER	1	15.00	15.00
5	BELT CONVEYOR	1	10.00	10.00
6	SCREW CONVEYOR	1	10.00	10.00
Total			100.00	100.00

 Applicant	 Structural Engineer
 Architect	 Engineer/ LBS

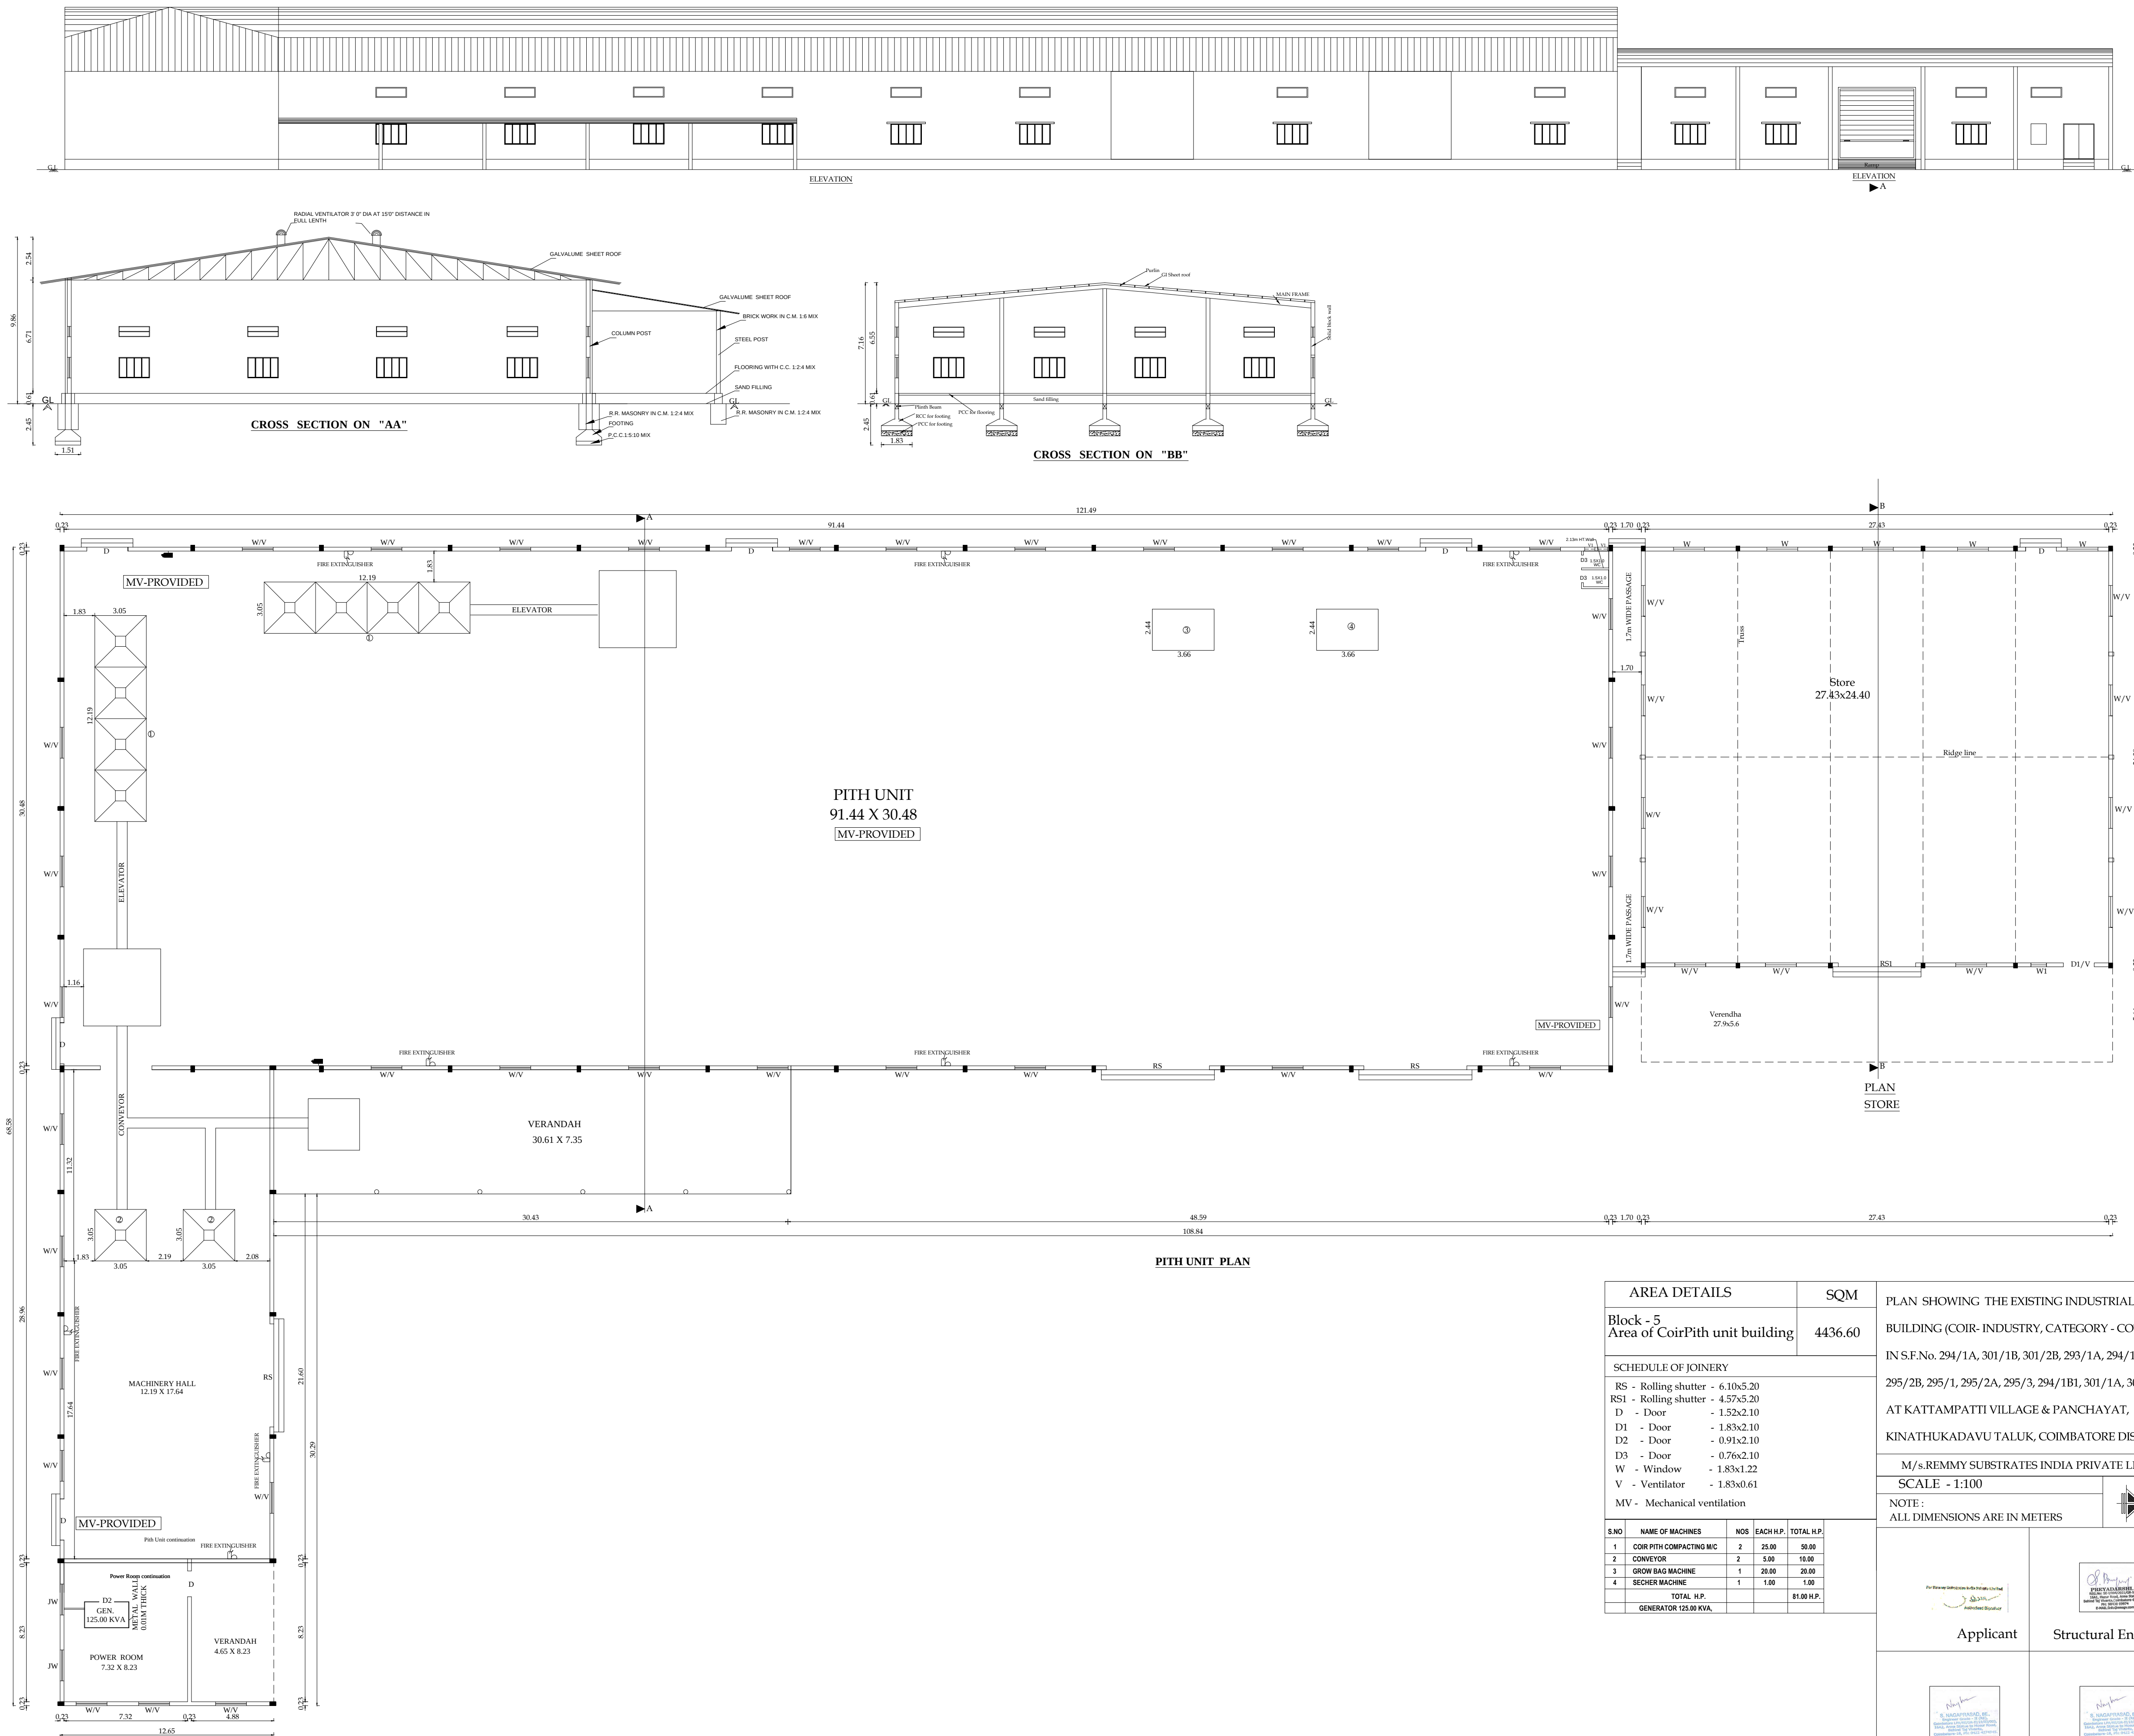

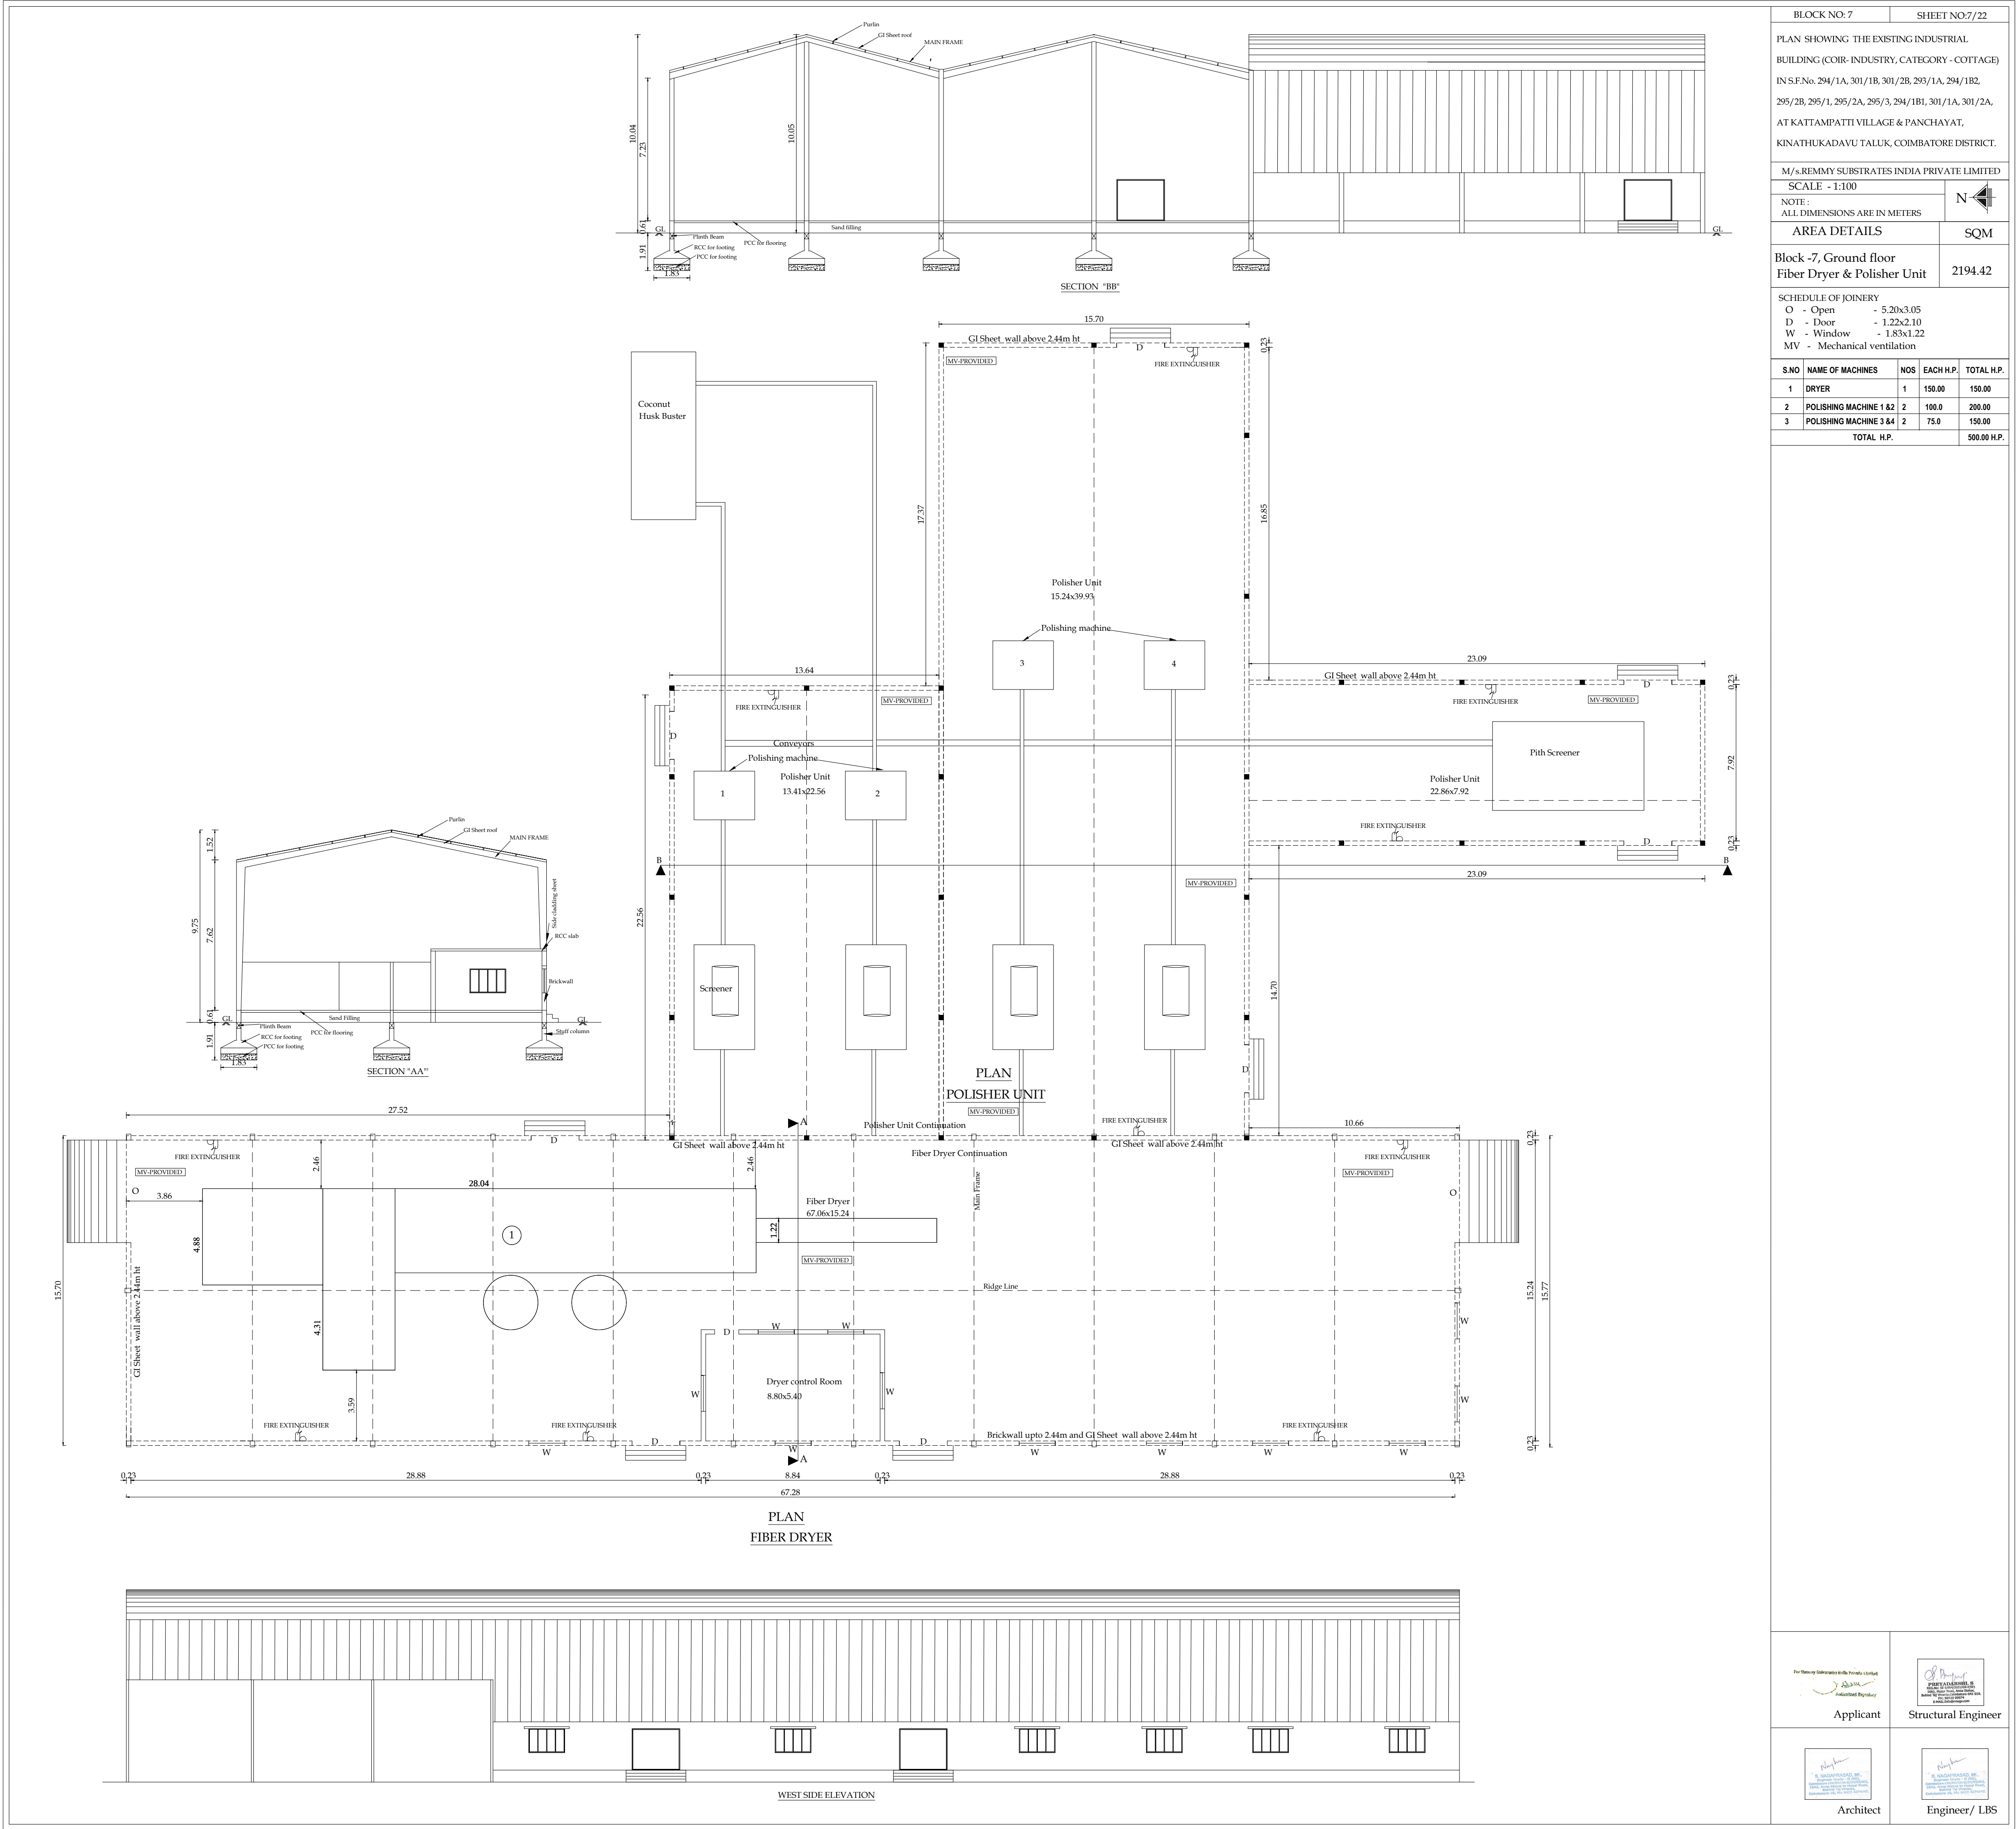

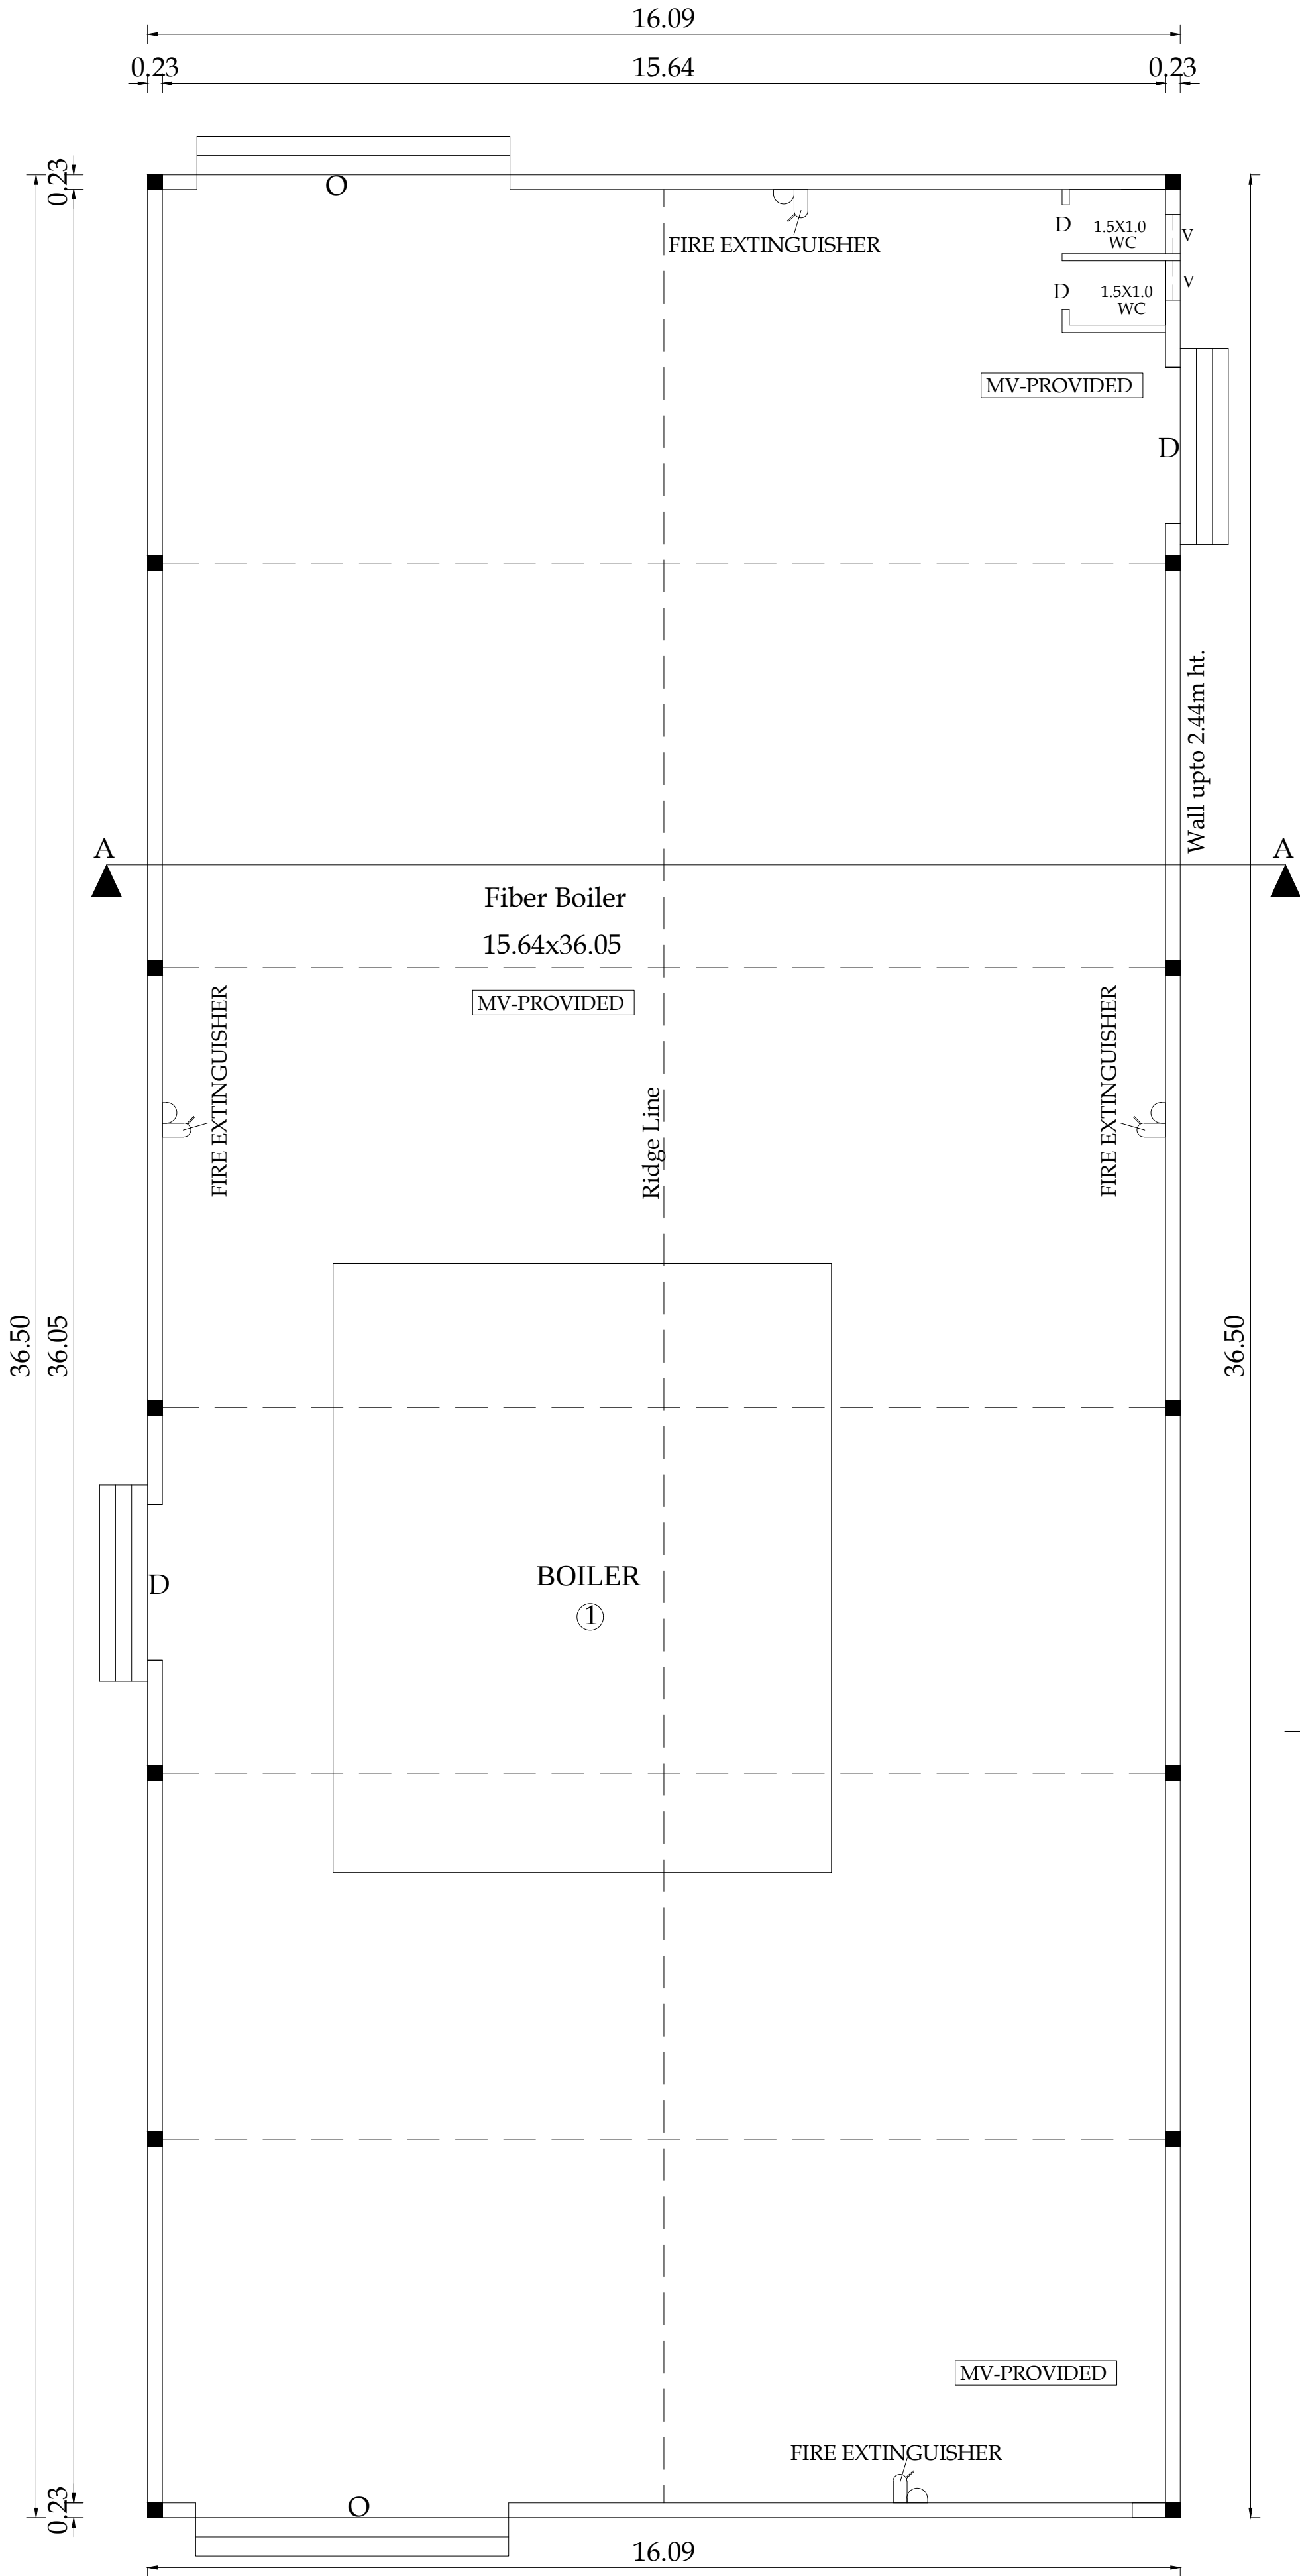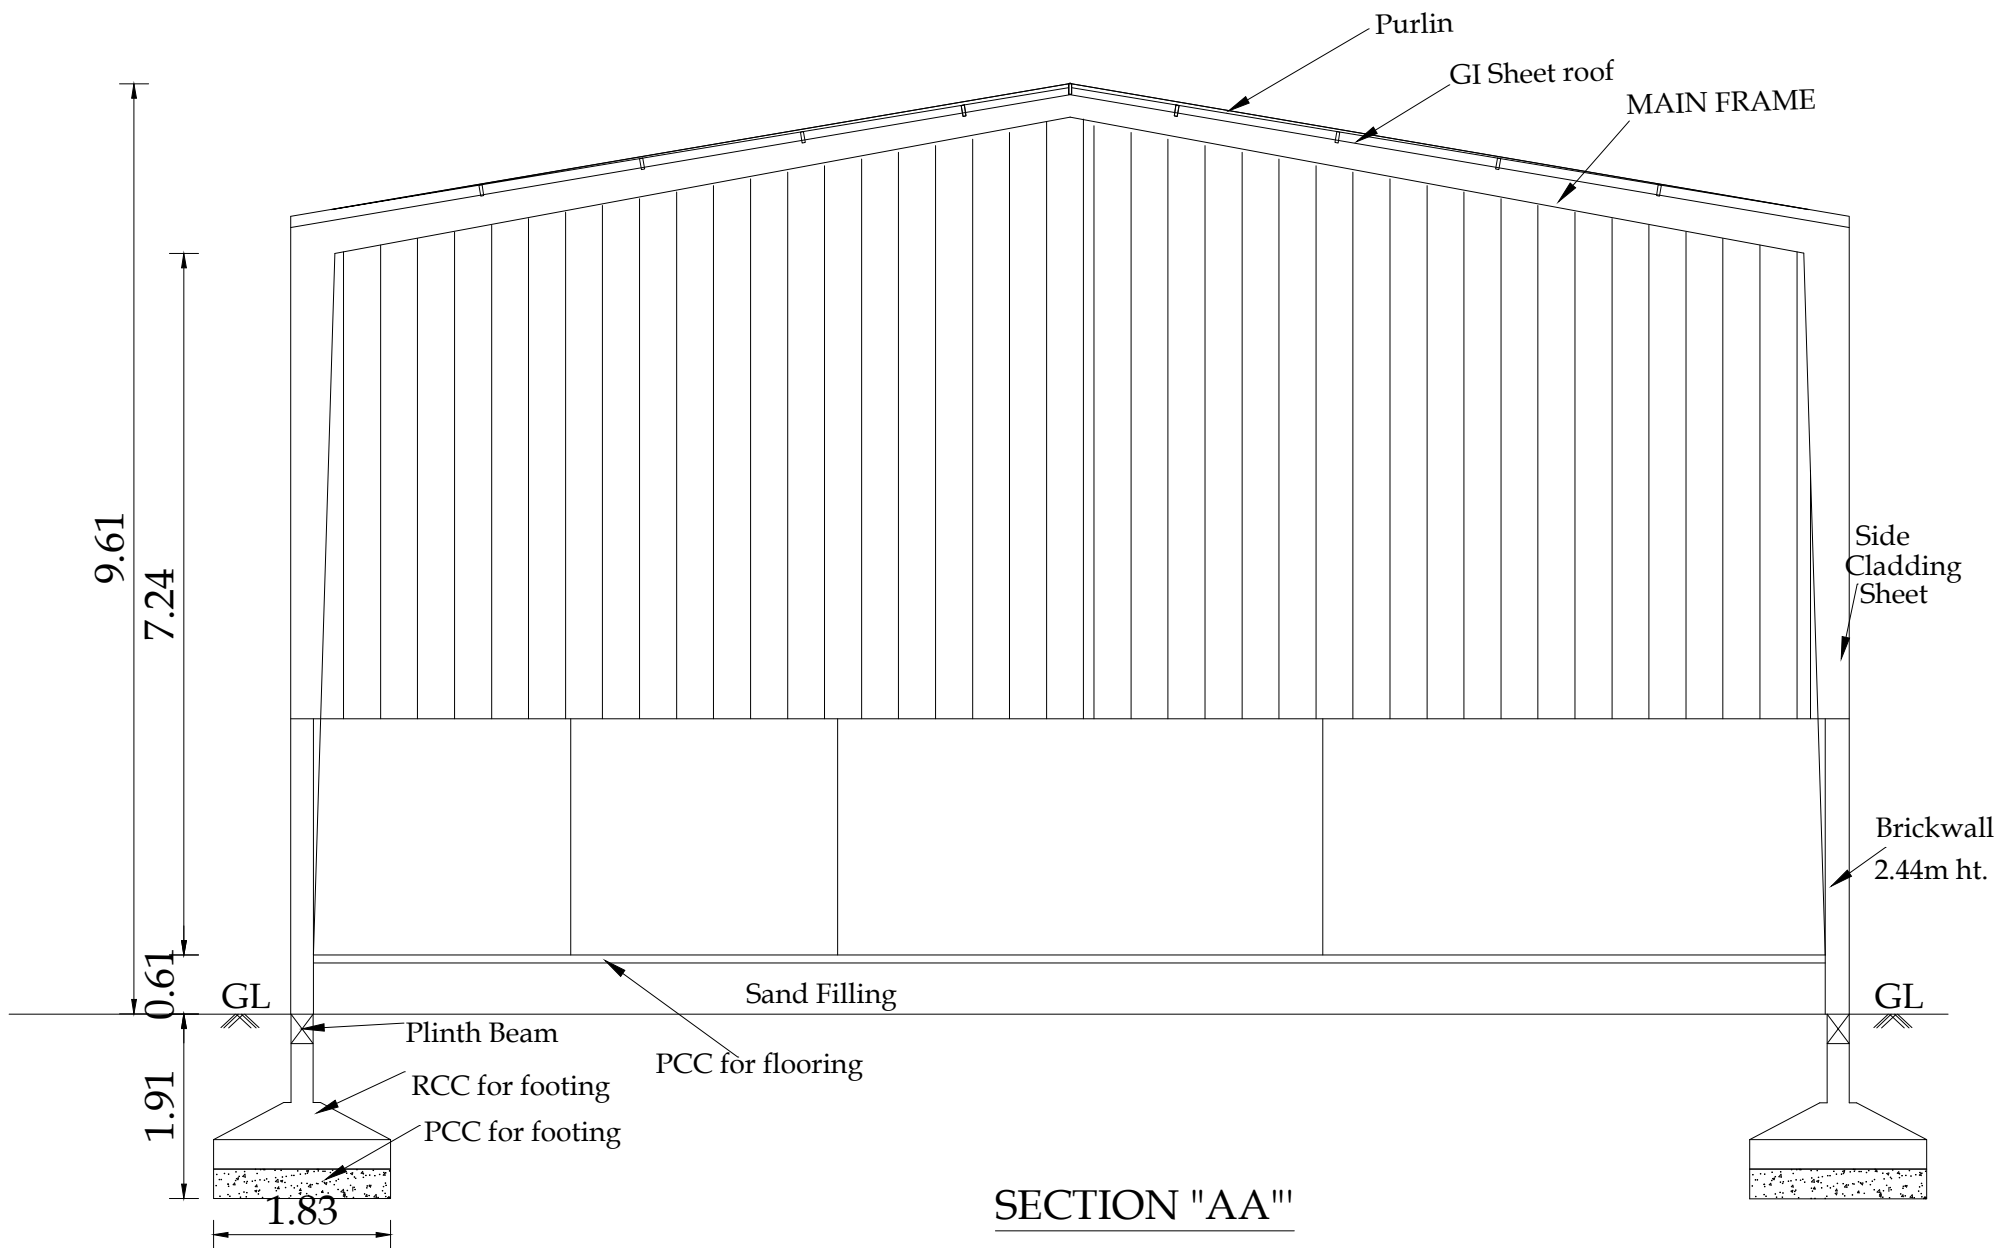

PLAN
FIBER BOILER

BLOCK NO: 8

SHEET NO:8/22

PLAN SHOWING THE EXISTING INDUSTRIAL BUILDING (COIR- INDUSTRY, CATEGORY - COTTAGE) IN S.F.No. 294/1A, 301/1B, 301/2B, 293/1A, 294/1B2, 295/2B, 295/1, 295/2A, 295/3, 294/1B1, 301/1A, 301/2A, AT KATTAMPATTI VILLAGE & PANCHAYAT, KINATHUKADAVU TALUK, COIMBATORE DISTRICT.

M/s.REMMY SUBSTRATES INDIA PRIVATE LIMITED

SCALE - 1:100

NOTE : ALL DIMENSIONS ARE IN METERS

N

AREA DETAILS	SQM
Block -8, Ground floor Fiber boiler	587.50

SCHEDULE OF JOINERY


O - Open - 4.87x4.87

D - Door - 0.76 x2.10

V - Ventilator - 0.61 x0.91



MV - Mechanical ventilation

S.NO	NAME OF MACHINES	NOS	EACH H.P.	TOTAL H.P.
1	BOILER	1	74.00	74.00
2	COMPRESSOR	1	5.00	5.00
			TOTAL H.P.	79.00 H.P.
GENERATOR 125.00 KVA, 180.00 KVA				

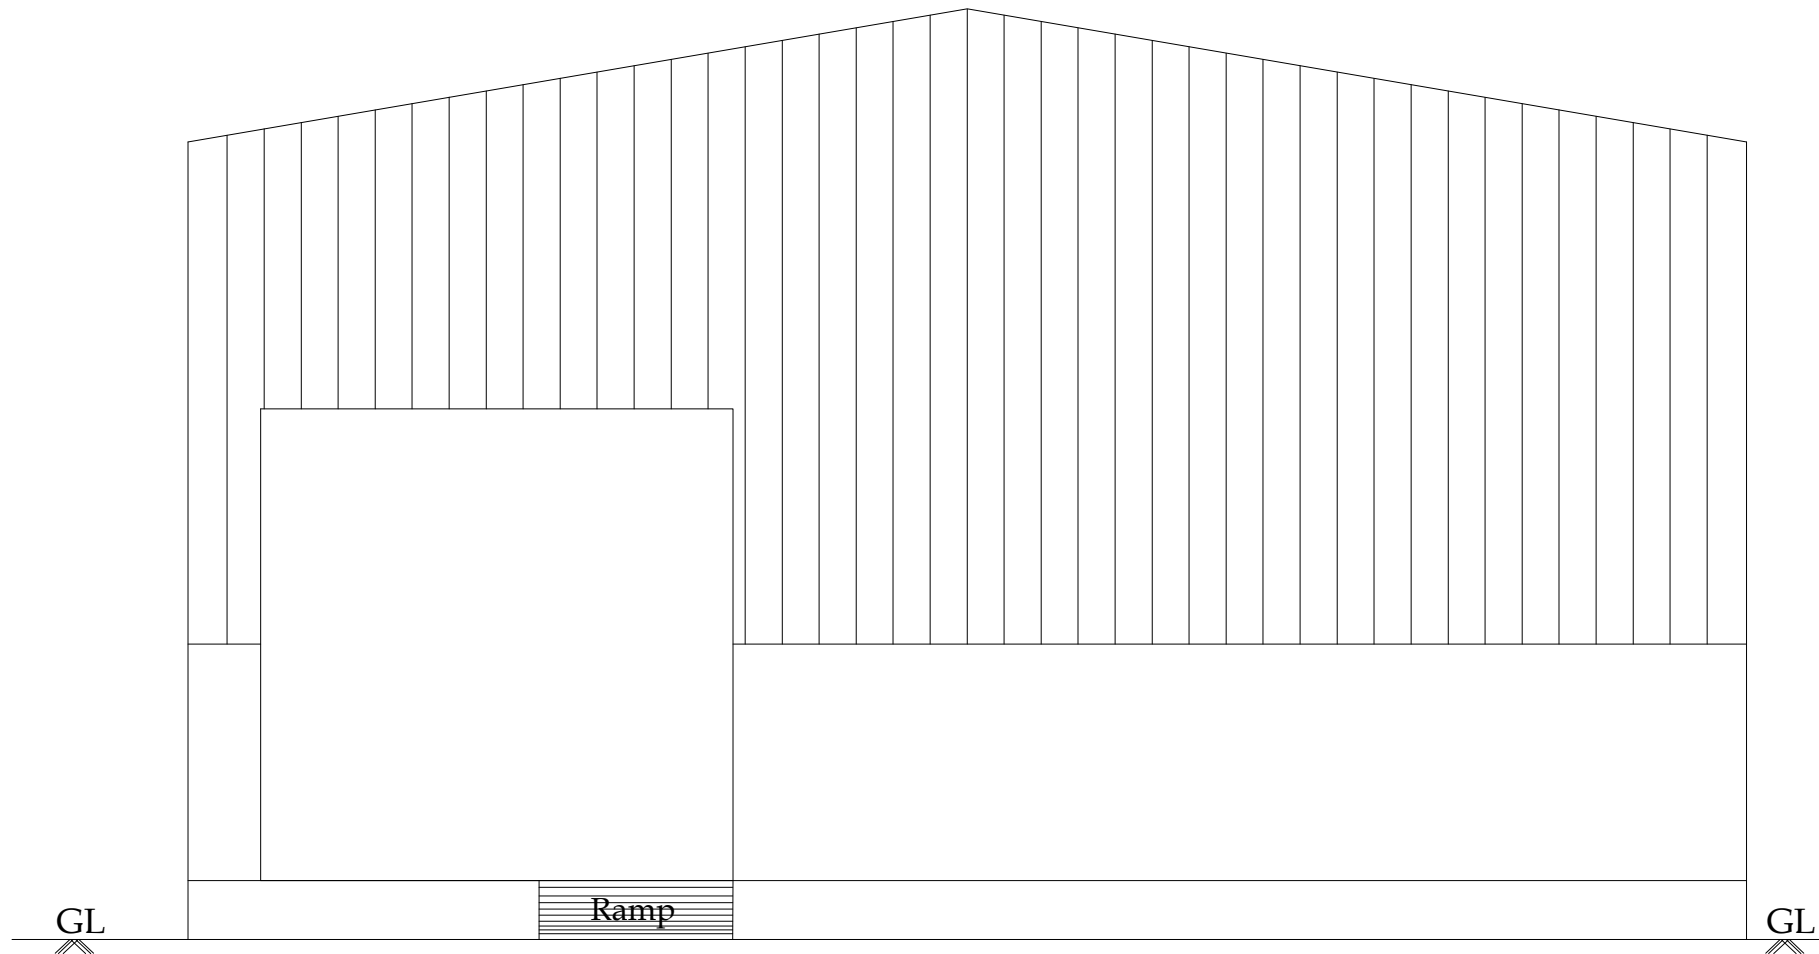

ELEVATION

For Remmy Substrates India Private Limited Authorized Signatory Applicant	PREYADARSHI, S REG.No: SE-1/004/2021/RS-108 16A2, Anna Road, Anna Statue, Behind Taj Viceroy, Coimbatore-641 018. Ph: 99530 09974 E-MAIL:info@rmagroup.com Structural Engineer
S. NAGAPRASAD, BE., Engineer Grade - II (REG) Coimbatore LPA/REG/08/11/2015/003, 16A2, Anna Statue to Hourar Road, Behind Taj Viceroy, Coimbatore-18, Ph: 0422 4274945. Architect	S. NAGAPRASAD, BE., Engineer Grade - II (REG) Coimbatore LPA/REG/08/11/2015/003, 16A2, Anna Statue to Hourar Road, Behind Taj Viceroy, Coimbatore-18, Ph: 0422 4274945. Engineer/ LBS

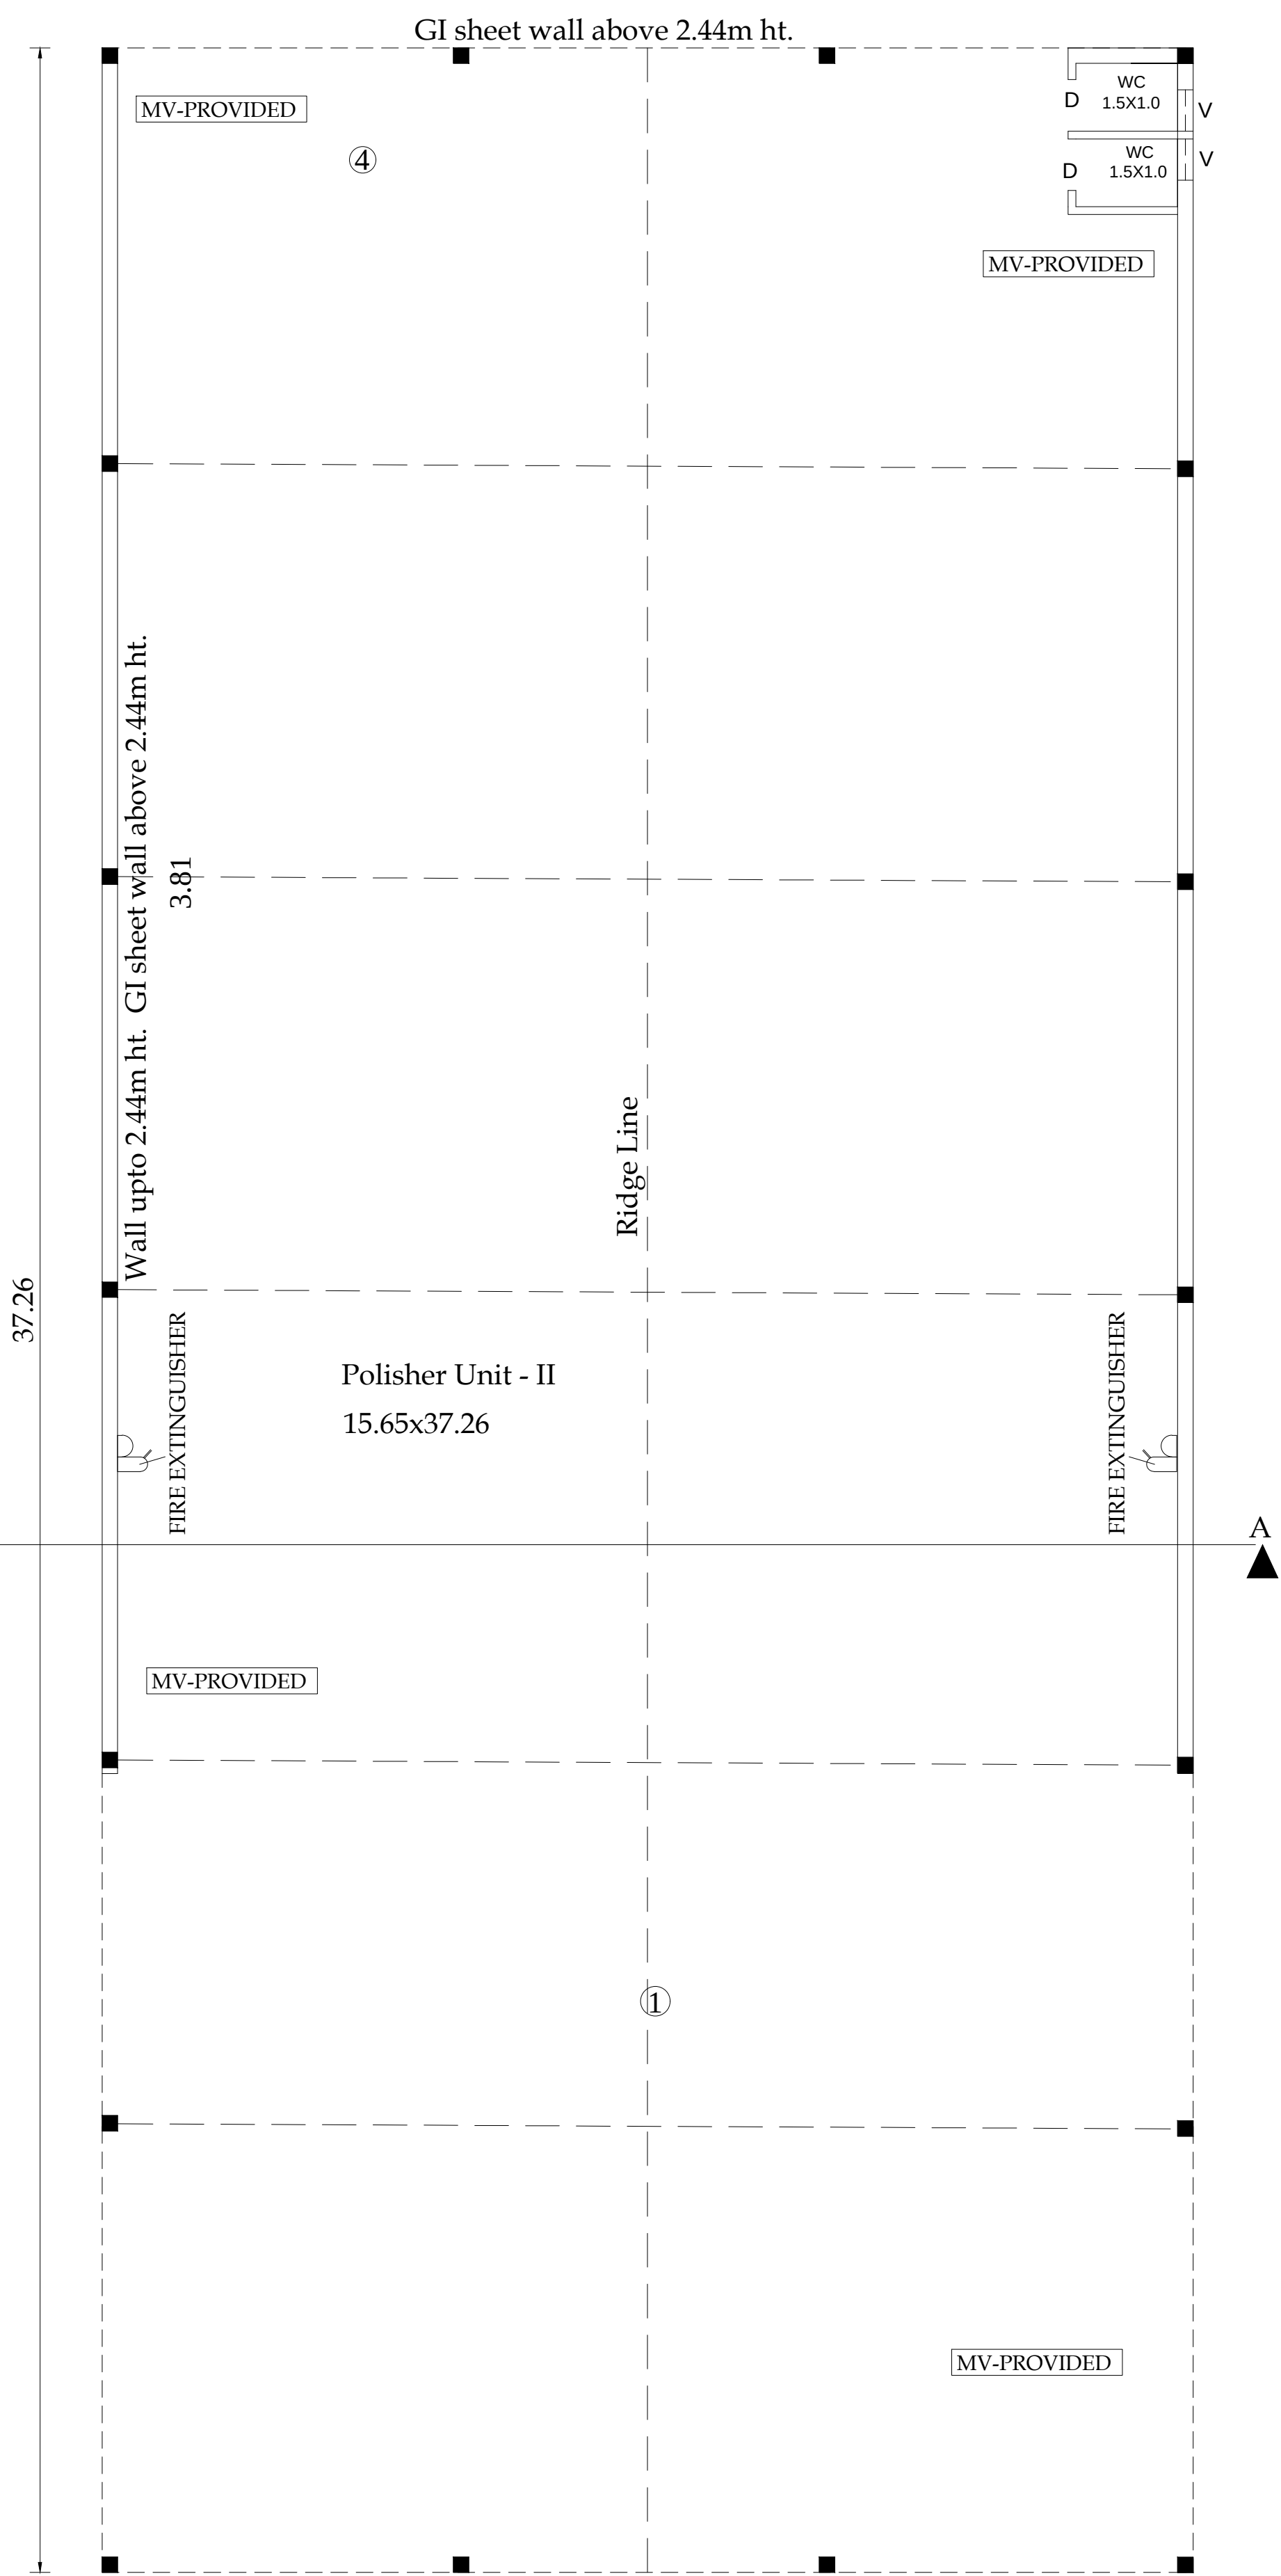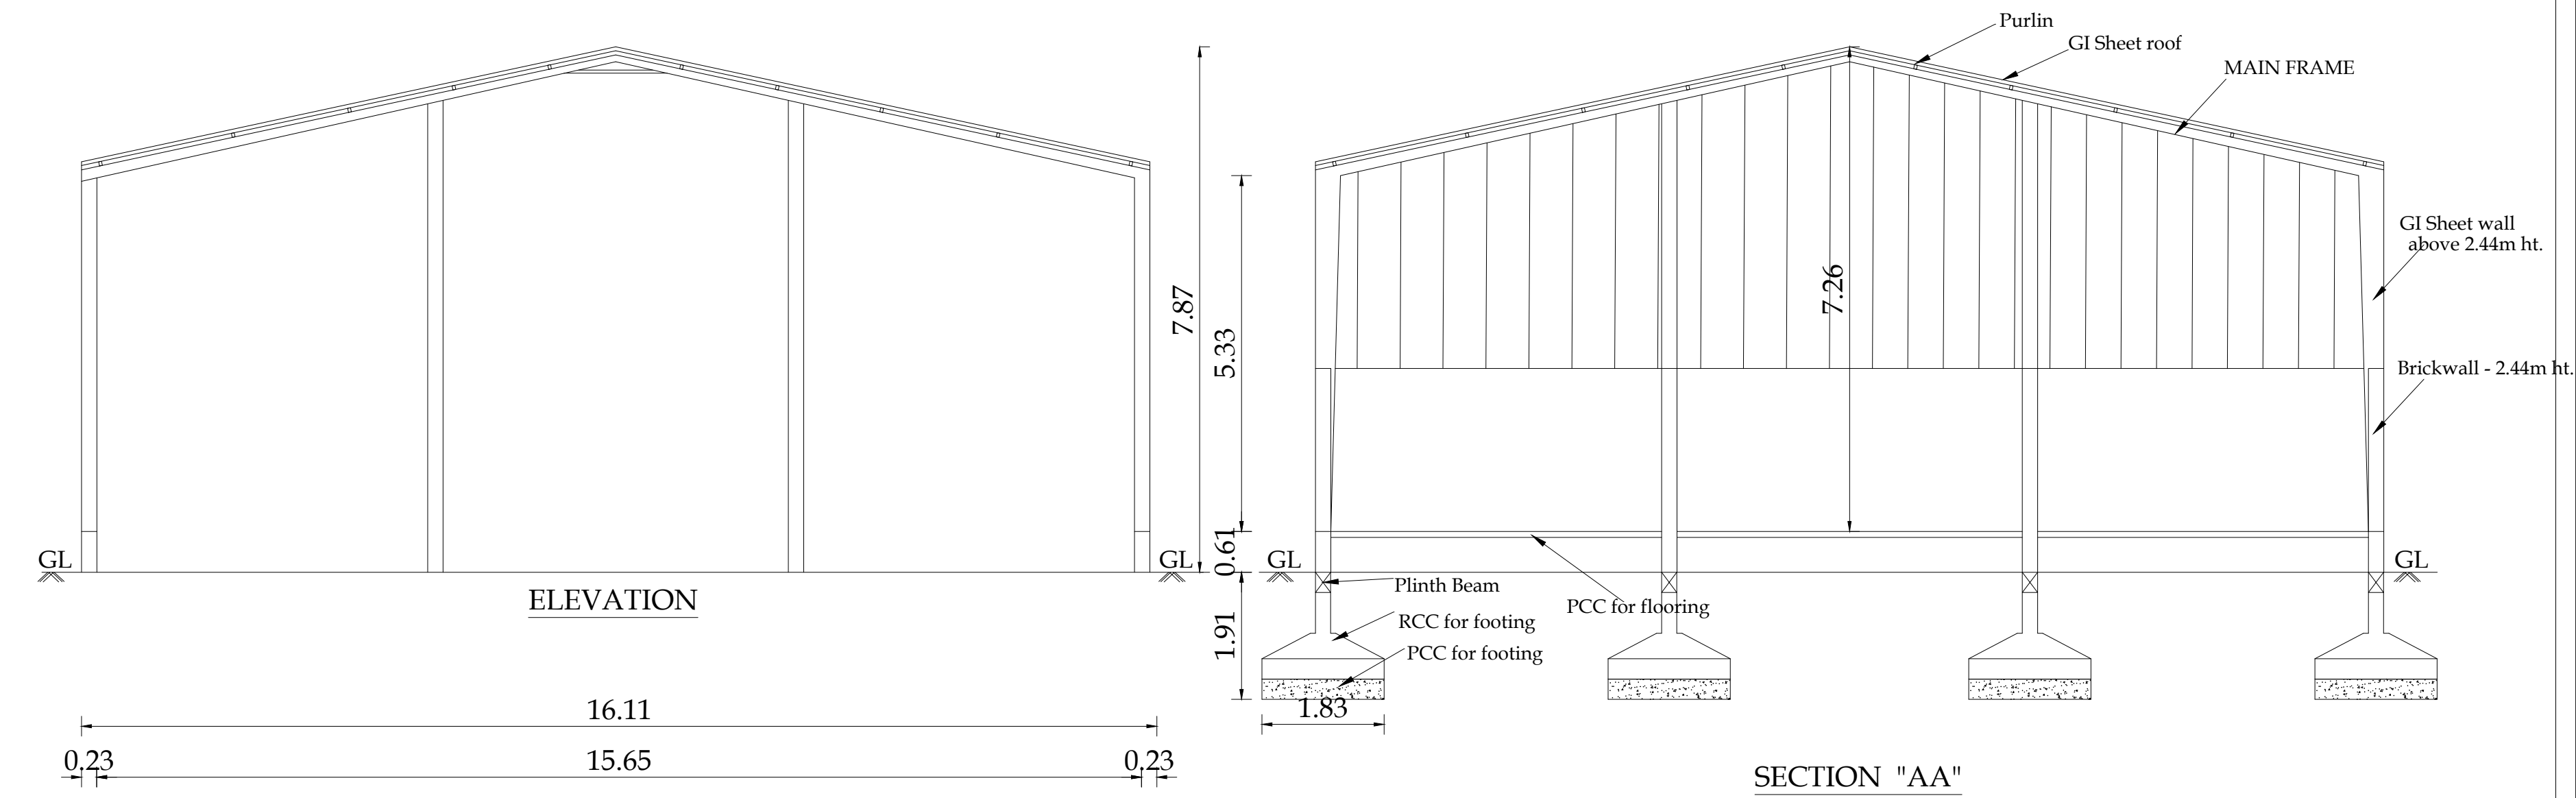

PLAN
POLISHER UNIT-II

PLAN SHOWING THE EXISTING INDUSTRIAL BUILDING (COIR- INDUSTRY, CATEGORY - COTTAGE) IN S.F.No. 294/1A, 301/1B, 301/2B, 293/1A, 294/1B2, 295/2B, 295/1, 295/2A, 295/3, 294/1B1, 301/1A, 301/2A, AT KATTAMPATTI VILLAGE & PANCHAYAT, KINATHUKADAVU TALUK, COIMBATORE DISTRICT.

M/s.REMMY SUBSTRATES INDIA PRIVATE LIMITED

SCALE - 1:100

NOTE :
ALL DIMENSIONS ARE IN METERS

AREA DETAILS

Block -9, Ground floor
Area of Polisher Unit II

SCHEDULE OF JOINERY

D - Door - 0.76 x2.10
V - Ventilator - 0.61 x0.91
MV - Mechanical ventilation

S.NO	NAME OF MACHINES	NOS	EACH H.P.	TOTAL H.P.
1	HUSK DRIVE & ROTATOR	1	5.00	5.00
2	HUSK TRAVELER	2	2.00	4.00
3	BEATING MACHINE	2	60.00	120.00
4	BELT CONVEYOR	2	2.00	4.00
TOTAL H.P.			133.00 H.P.	

For Remmy Substrates India Private Limited

[Signature]

Authorized Signatory

Applicant

[Signature]

PREYADARSHI, S
REG.No: SE-1/04/2021/GR-1(SD)
16A/1, Huzar Road, Anna Station,
Behind Taj Viceroy, Coimbatore-641 018.
Ph: 98438 09974
E-MAIL:info@nmgpr.com

Structural Engineer

[Signature]





S. NAGAPRASAD, BE.,
Engineer Grade - II (REG),
Coimbatore (SAPM)-08-10/000/003,
16A/2, Anna Station to Hosur Road,
Behind Taj Viceroy,
Coimbatore-18, Ph: 0422 4274045.





Architect

[Signature]


S. NAGAPRASAD, BE.,
Engineer Grade - II (REG),
Coimbatore (SAPM)-08-10/000/003,
16A/2, Anna Station to Hosur Road,
Behind Taj Viceroy,
Coimbatore-18, Ph: 0422 4274045.

Engineer/ LBS

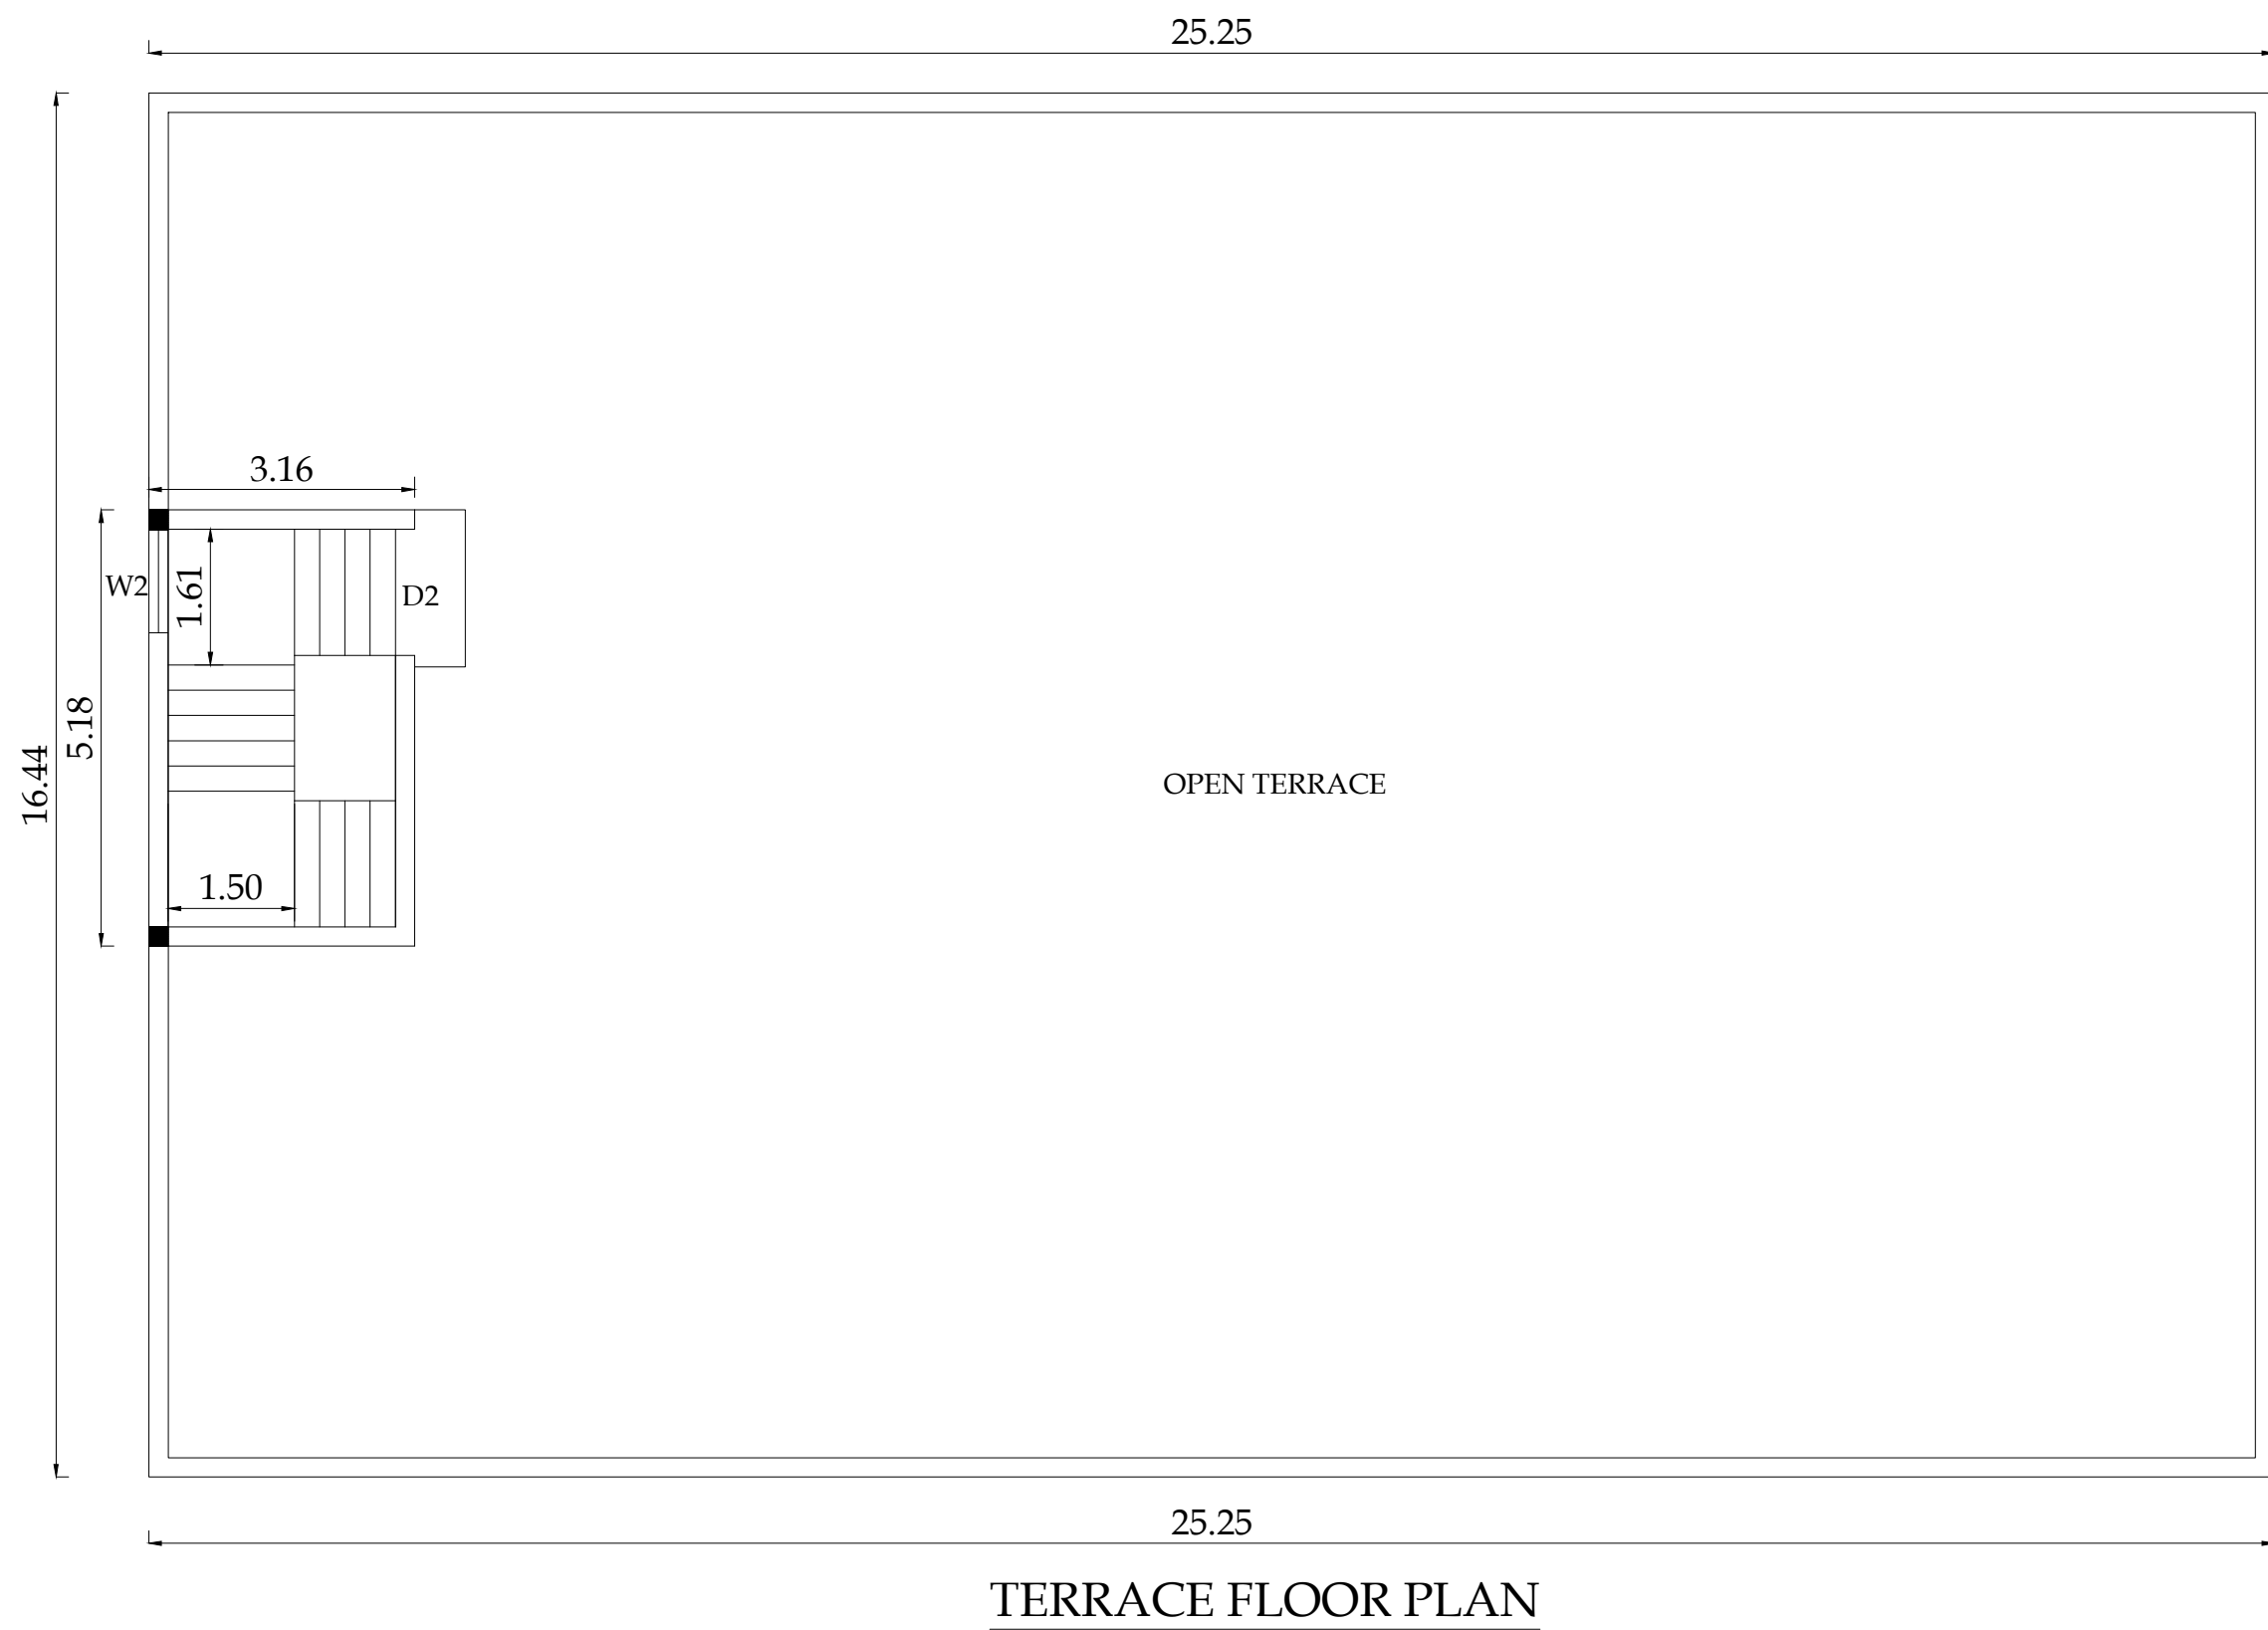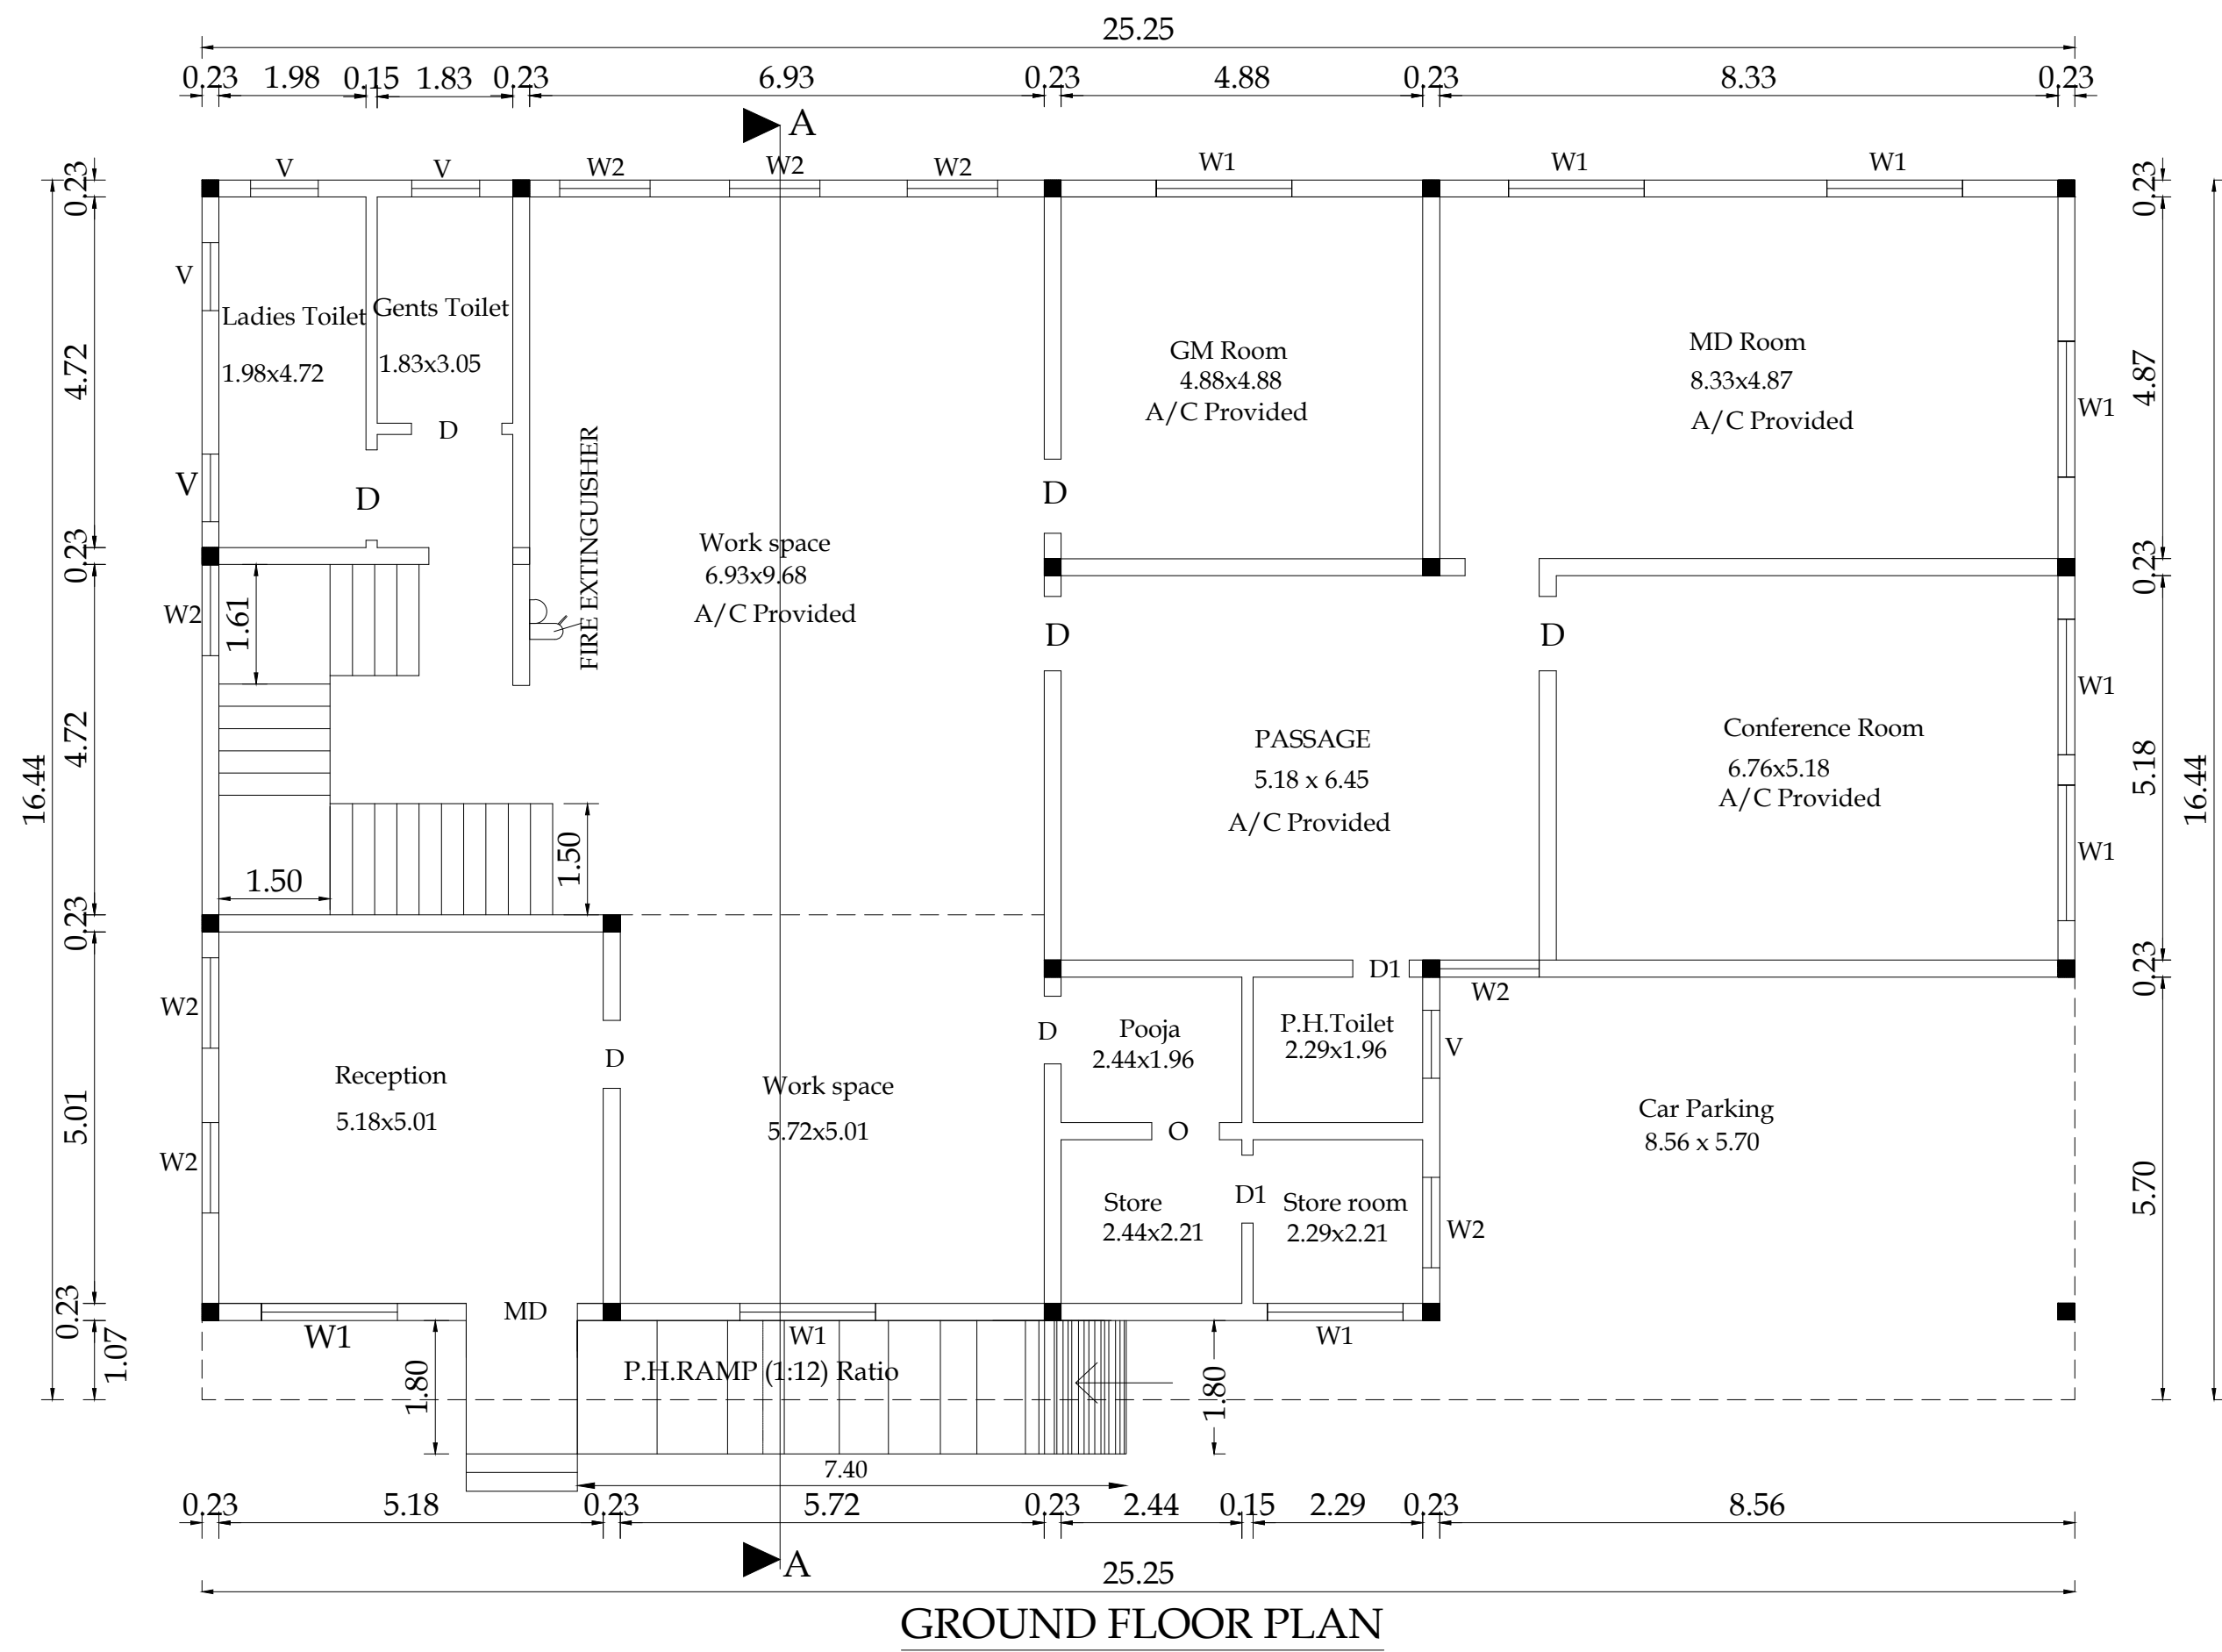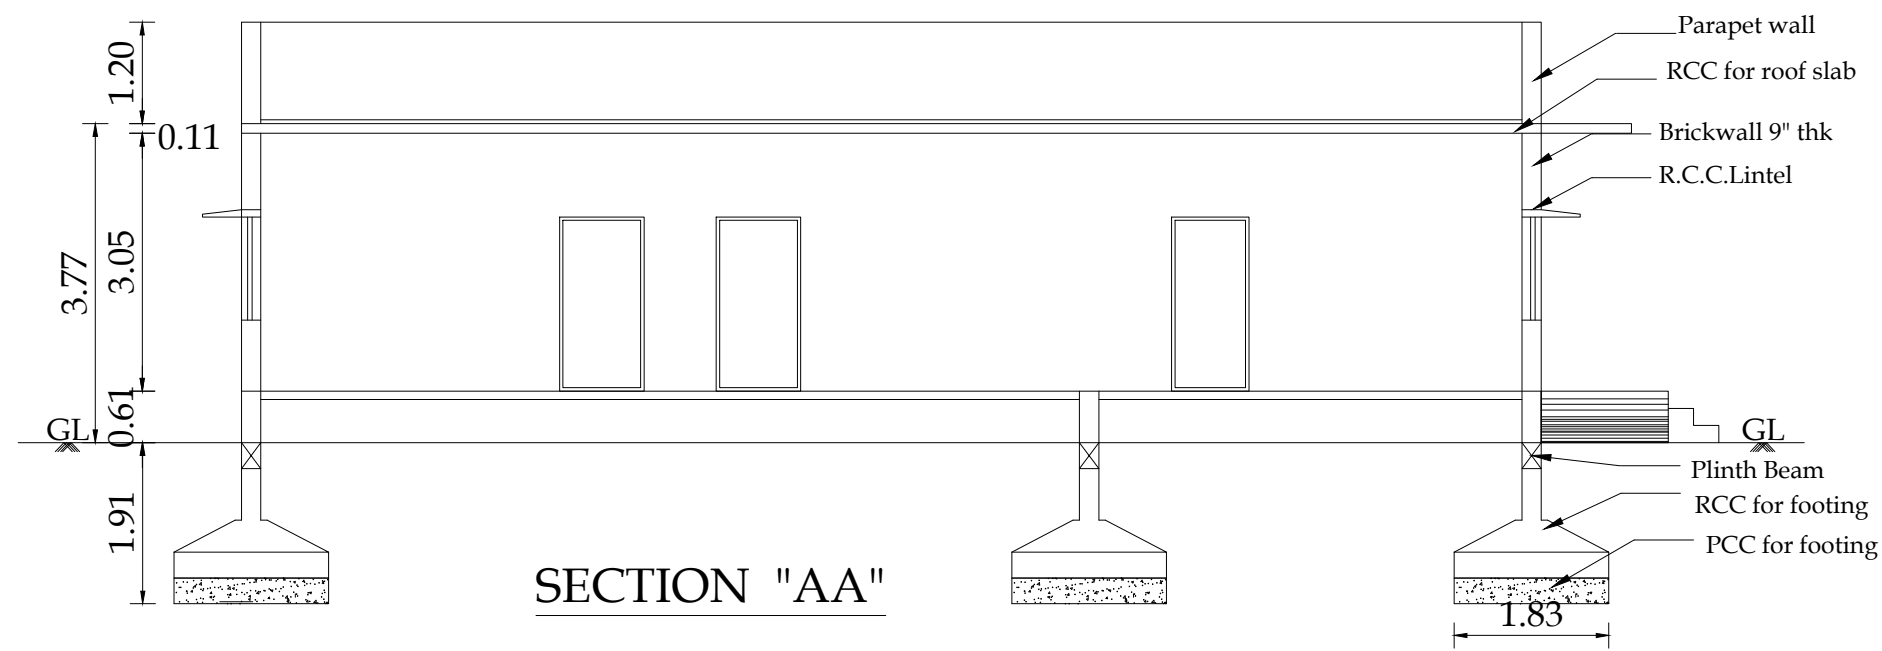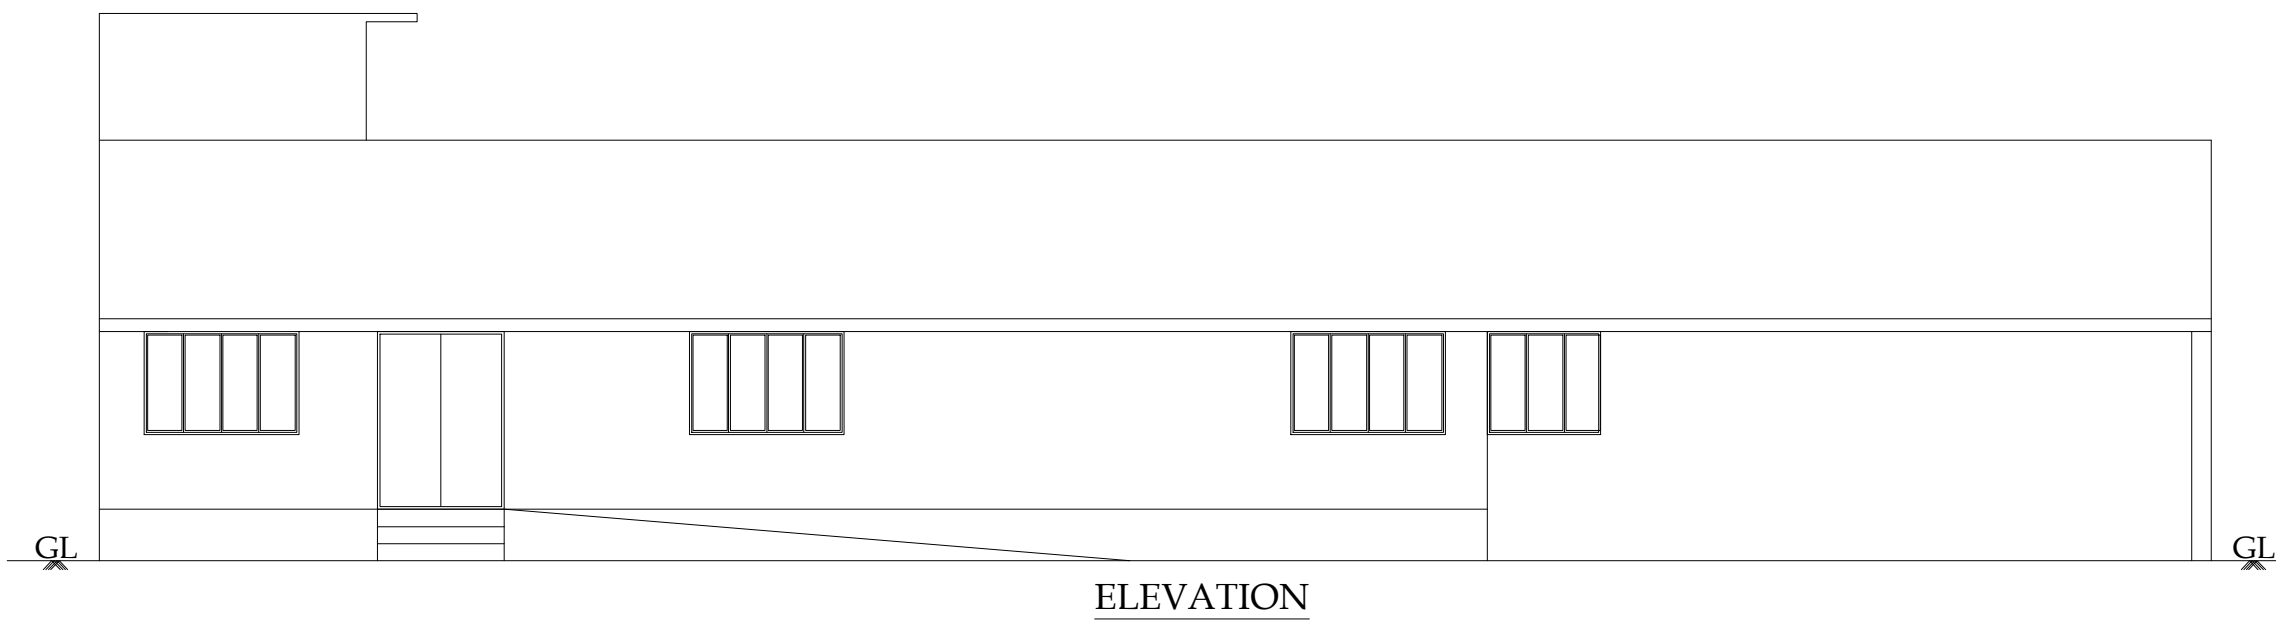

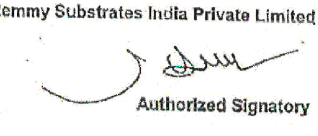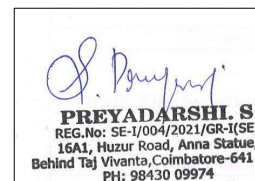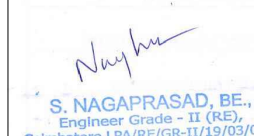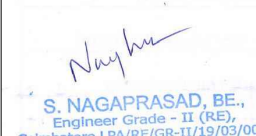BLOCK NO: 10	SHEET NO: 10/22
PLAN SHOWING THE EXISTING INDUSTRIAL BUILDING (COIR- INDUSTRY, CATEGORY - COTTAGE) IN S.F.No. 294/1A, 301/1B, 301/2B, 293/1A, 294/1B2, 295/2B, 295/1, 295/2A, 295/3, 294/1B1, 301/1A, 301/2A, AT KATTAMPATTI VILLAGE & PANCHAYAT, KINATHUKADAVU TALUK, COIMBATORE DISTRICT.	
M/ s.REMMY SUBSTRATES INDIA PRIVATE LIMITED	
SCALE - 1:100	 N
NOTE : ALL DIMENSIONS ARE IN METERS	
AREA DETAILS	SQM
Block -10, Ground floor	415.11
Block -10, Head room	16.87
SCHEDULE OF JOINERIES	
MD - Door - 1.22x2.10	
D - Door - 0.91x2.10	
D1 - Door - 0.76x2.10	
D2 - Door - 1.50x2.10	
O - Open - 0.91x2.10	
W1 - Window - 1.83x1.22	
W2 - Window - 1.22x1.22	
V - Ventilator - 0.91x0.61	
 Authorized Signatory Applicant	 PREYADARSHI S REG.No. 55/10001/2015 (P&S) 16A/2, Aruna Colony to Vinay Road, Buland Tal Vavara, Coimbatore-641 018. Ph: 98433 09979 E-MAIL: info@remmy.com
	Structural Engineer
 S. NAGAPRASAD, BE., Engineer Grade - II (P&S) Competence UPR/2015-17/1503/2003, 16A/2, Aruna Colony to Vinay Road, Buland Tal Vavara, Coimbatore-641 018. Ph: 98433 09979	 S. NAGAPRASAD, BE., Engineer Grade - II (P&S) Competence UPR/2015-17/1503/2003, 16A/2, Aruna Colony to Vinay Road, Buland Tal Vavara, Coimbatore-641 018. Ph: 98433 09979
Architect	Engineer/ LBS

Block- 11

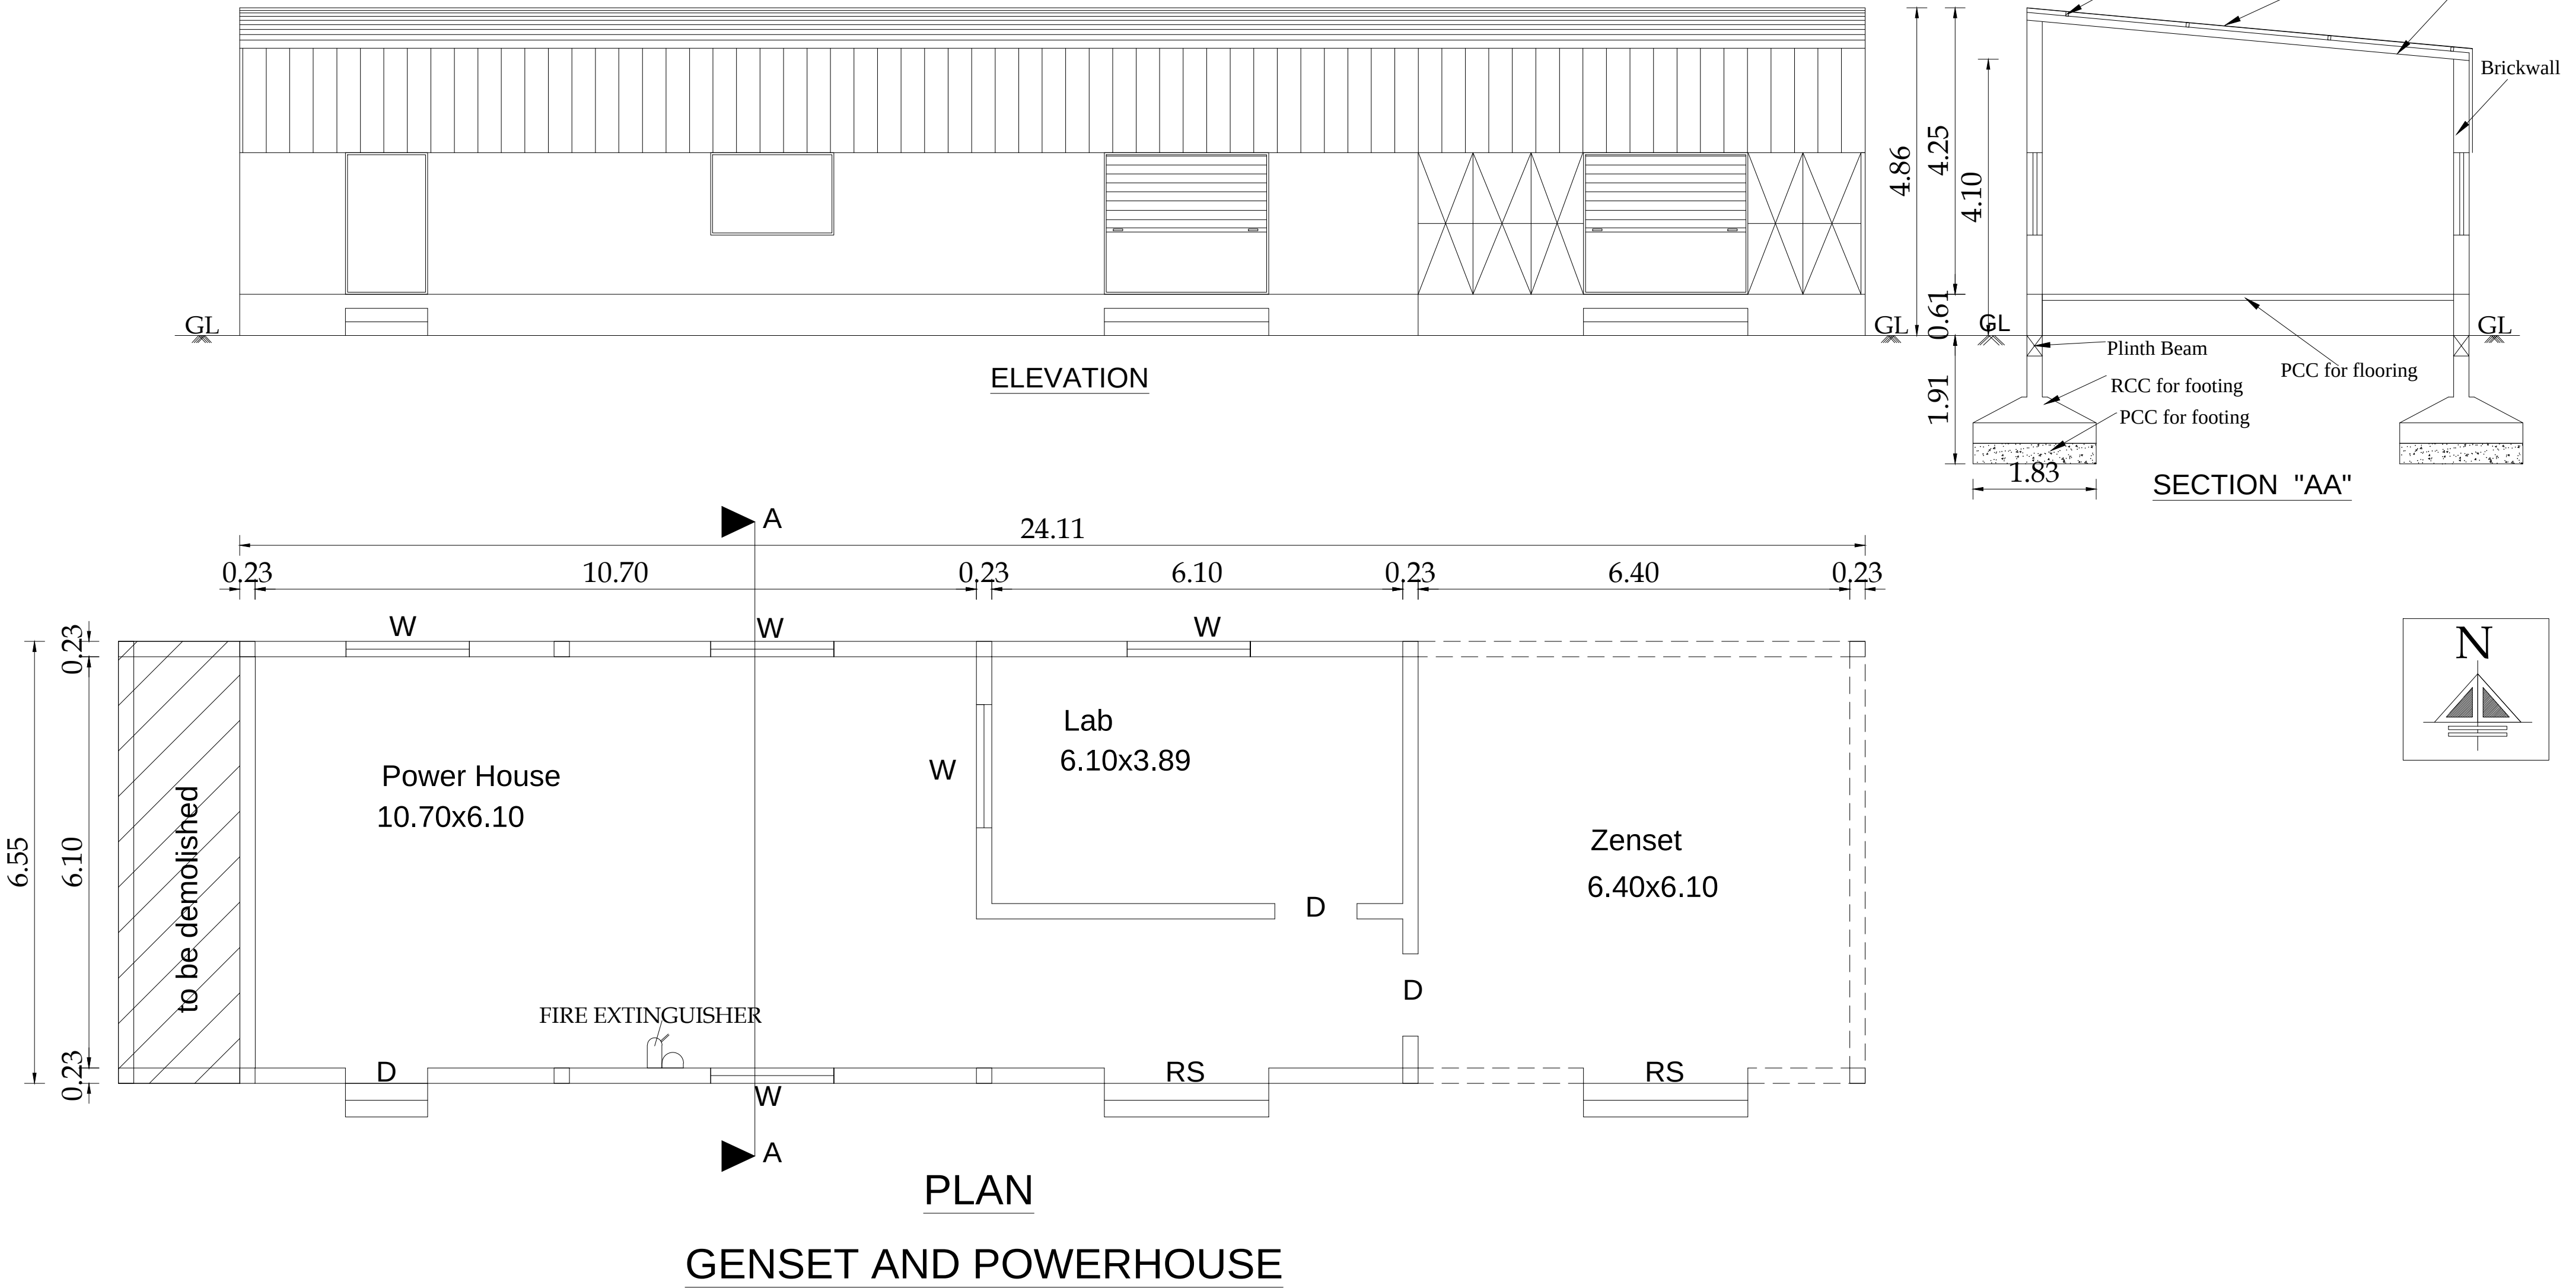

BLOCK NO: 11 & 18


SHEET NO: 11/22

PLAN SHOWING THE EXISTING INDUSTRIAL BUILDING (COIR- INDUSTRY, CATEGORY - COTTAGE) IN S.F.No. 294/1A, 301/1B, 301/2B, 293/1A, 294/1B2, 295/2B, 295/1, 295/2A, 295/3, 294/1B1, 301/1A, 301/2A, AT KATTAMPATTI VILLAGE & PANCHAYAT, KINATHUKADAVU TALUK, COIMBATORE DISTRICT.

M/s.REMMY SUBSTRATES INDIA PRIVATE LIMITED

SCALE - 1:100

NOTE :
ALL DIMENSIONS ARE IN METERS

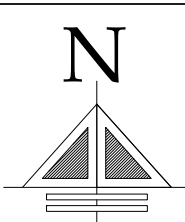

AREA DETAILS

SQM


Block -11, Ground floor
Area of Gentset & Power house 157.98

Block -18, Watchman Room 8.61

SCHEDULE OF JOINERIES

RS - Rolling shutter - 2.44x2.13
D - Door - 1.22x1.3
W - Window - 1.83x1.22
W1 - Window - 1.22x1.22

Block- 18

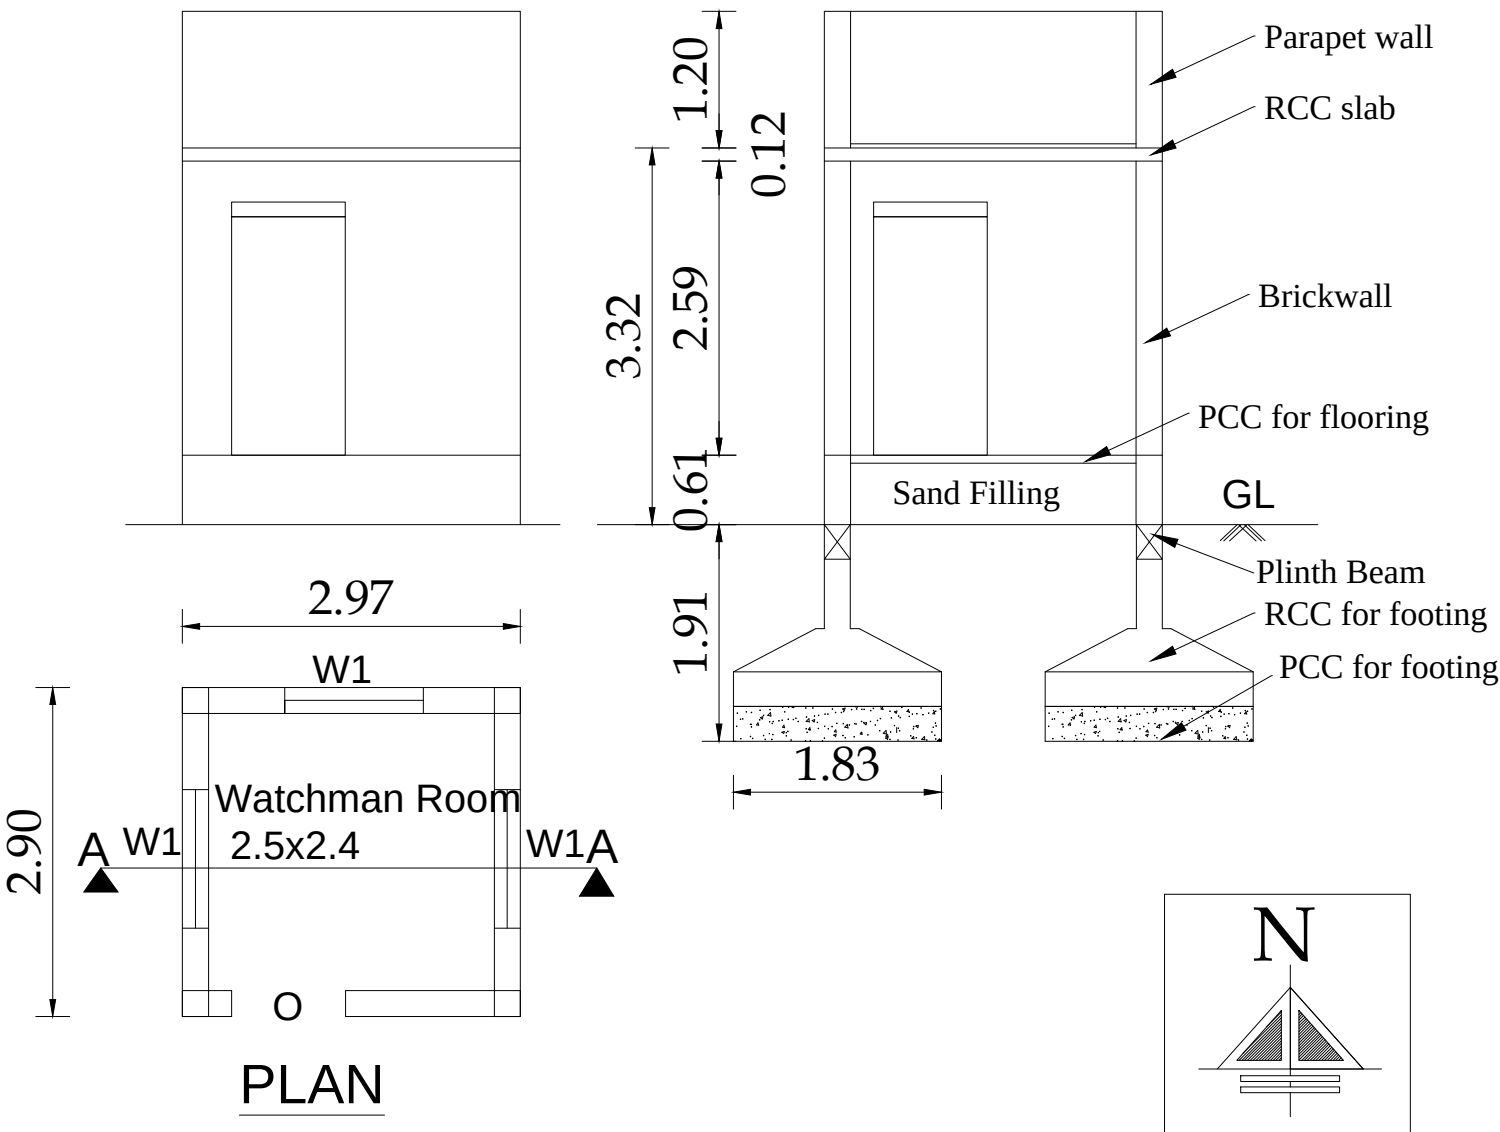

For Remy Substrates India Private Limited
Authorized Signatory

PREYADARSHI S
REG.No: SE-1/004/2021/GS-156
16A2, Anna Statue to Hosur Road,
Behind Taj Vivanta, Coimbatore-641 018.
Ph: 98430 09974
E-MAIL: info@nmsgvc.com

Applicant

Structural Engineer

S. NAGAPRASAD, BE.,
Engineer Grade - II (RE),
Coimbatore LPA/RE/GR-11/19/05/003,
16A2, Anna Statue to Hosur Road,
Behind Taj Vivanta,
Coimbatore-18, Ph: 9422 4274945.



Architect

S. NAGAPRASAD, BE.,
Engineer Grade - II (RE),
Coimbatore LPA/RE/GR-11/19/05/003,
16A2, Anna Statue to Hosur Road,
Behind Taj Vivanta,
Coimbatore-18, Ph: 9422 4274945.


Engineer/ LBS



ELEVATION

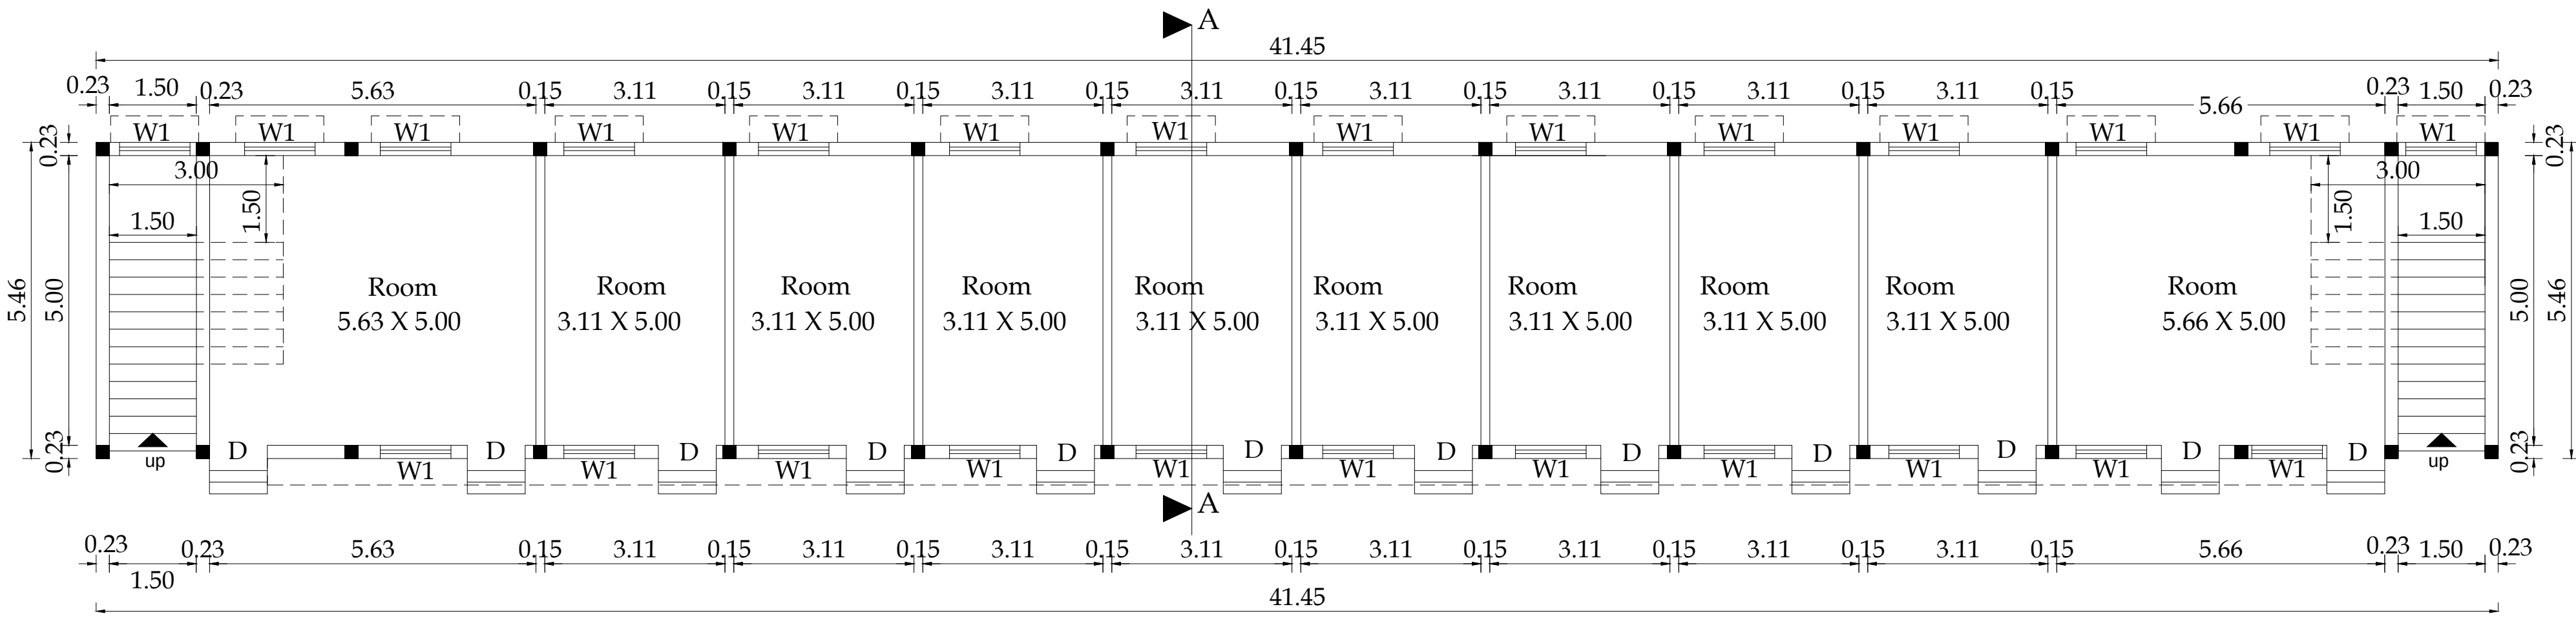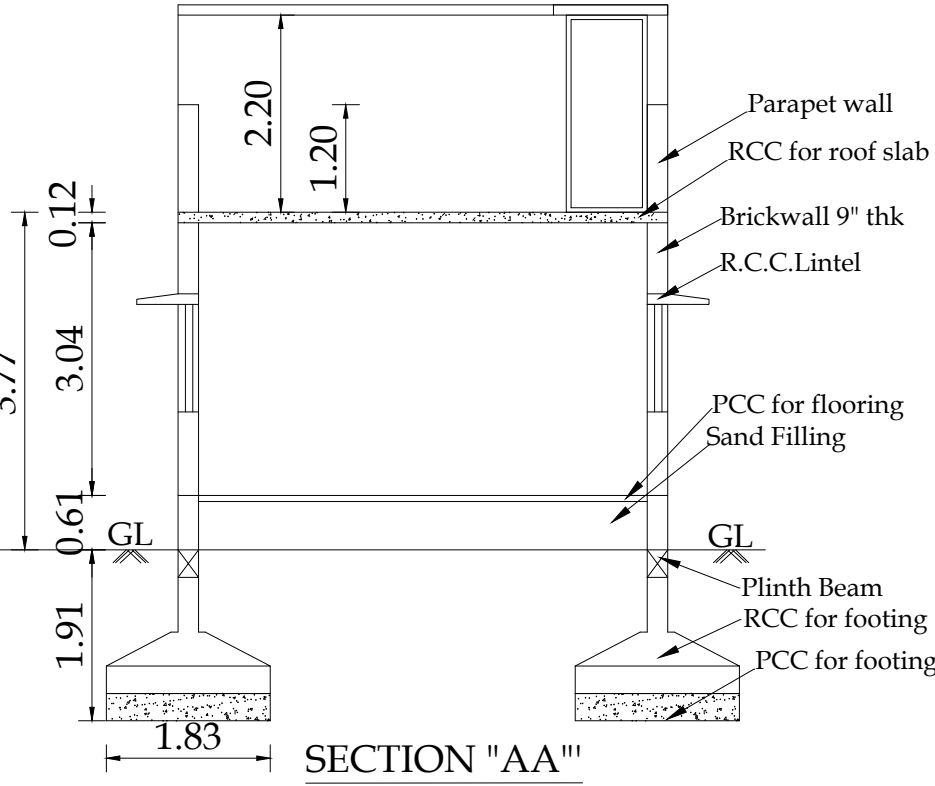

GROUND FLOOR PLAN

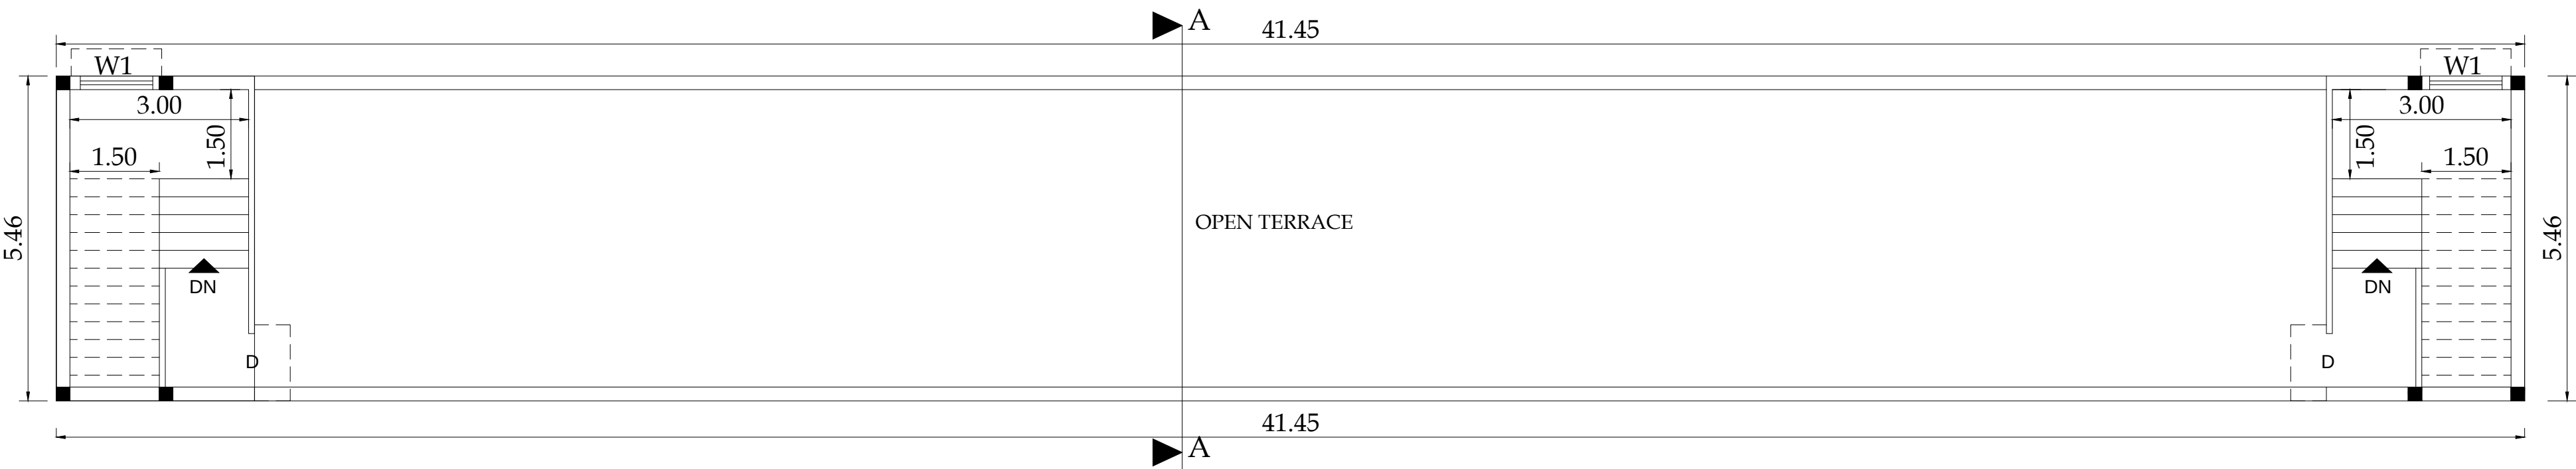

TERRACE FLOOR PLAN

BLOCK NO: 12 SHEET NO: 12/22

PLAN SHOWING THE EXISTING INDUSTRIAL BUILDING (COIR- INDUSTRY, CATEGORY - COTTAGE) IN S.F.No. 294/1A, 301/1B, 301/2B, 293/1A, 294/1B2, 295/2B, 295/1, 295/2A, 295/3, 294/1B1, 301/1A, 301/2A, AT KATTAMPATTI VILLAGE & PANCHAYAT, KINATHUKADAVU TALUK, COIMBATORE DISTRICT.

M/s.REMMY SUBSTRATES INDIA PRIVATE LIMITED

SCALE - 1:100

NOTE : ALL DIMENSIONS ARE IN METERS

AREA DETAILS SQM

Block -12, Ground floor Area of Labour Quarters building - I 226.30

Block -12, Terrace floor 36.34

SCHEDULE OF JOINERIES


D - Door - 1.00x2.13
W1 - Window - 1.22x1.22

For Remy Substrates India Private Limited
Authorized Signatory
Applicant
PREYADARSHI, S
REG.No: SE-1/04/2011/08-083
16A2, Anna Road, Anna Station,
Behind Taj Viceroy, Coimbatore-641 018.
Ph: 95430 09974
E-MAIL: info@remmy.com


S. NAGAPRASAD, BE.,
Engineer Grade - II (A&E),
Coimbatore (PA)REG-11/05/0003,
16A2, Anna Station to Housar Road,
Behind Taj Viceroy,
Coimbatore-16, Ph: 0422 4274045.
S. NAGAPRASAD, BE.,
Engineer Grade - II (A&E),
Coimbatore (PA)REG-11/05/0003,
16A2, Anna Station to Housar Road,
Behind Taj Viceroy,
Coimbatore-16, Ph: 0422 4274045.
Architect Engineer/ LBS



ELEVATION

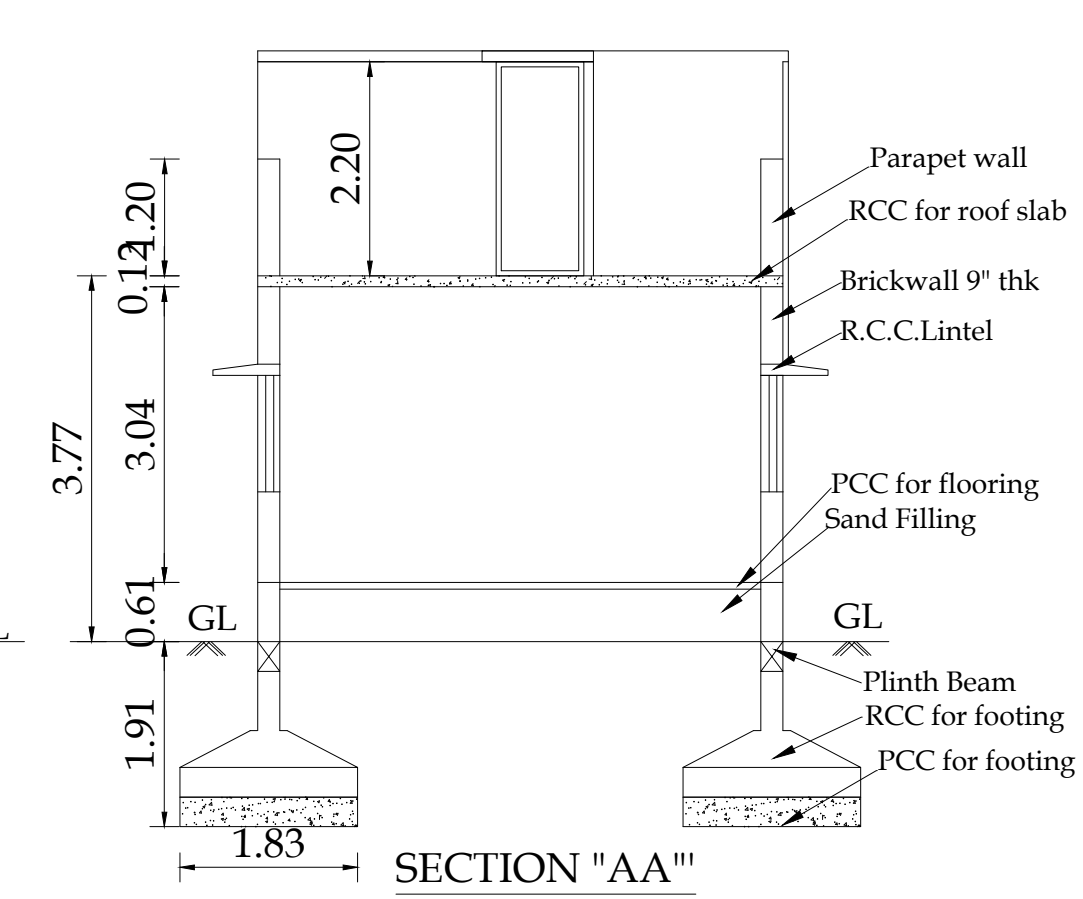


SECTION "AA"

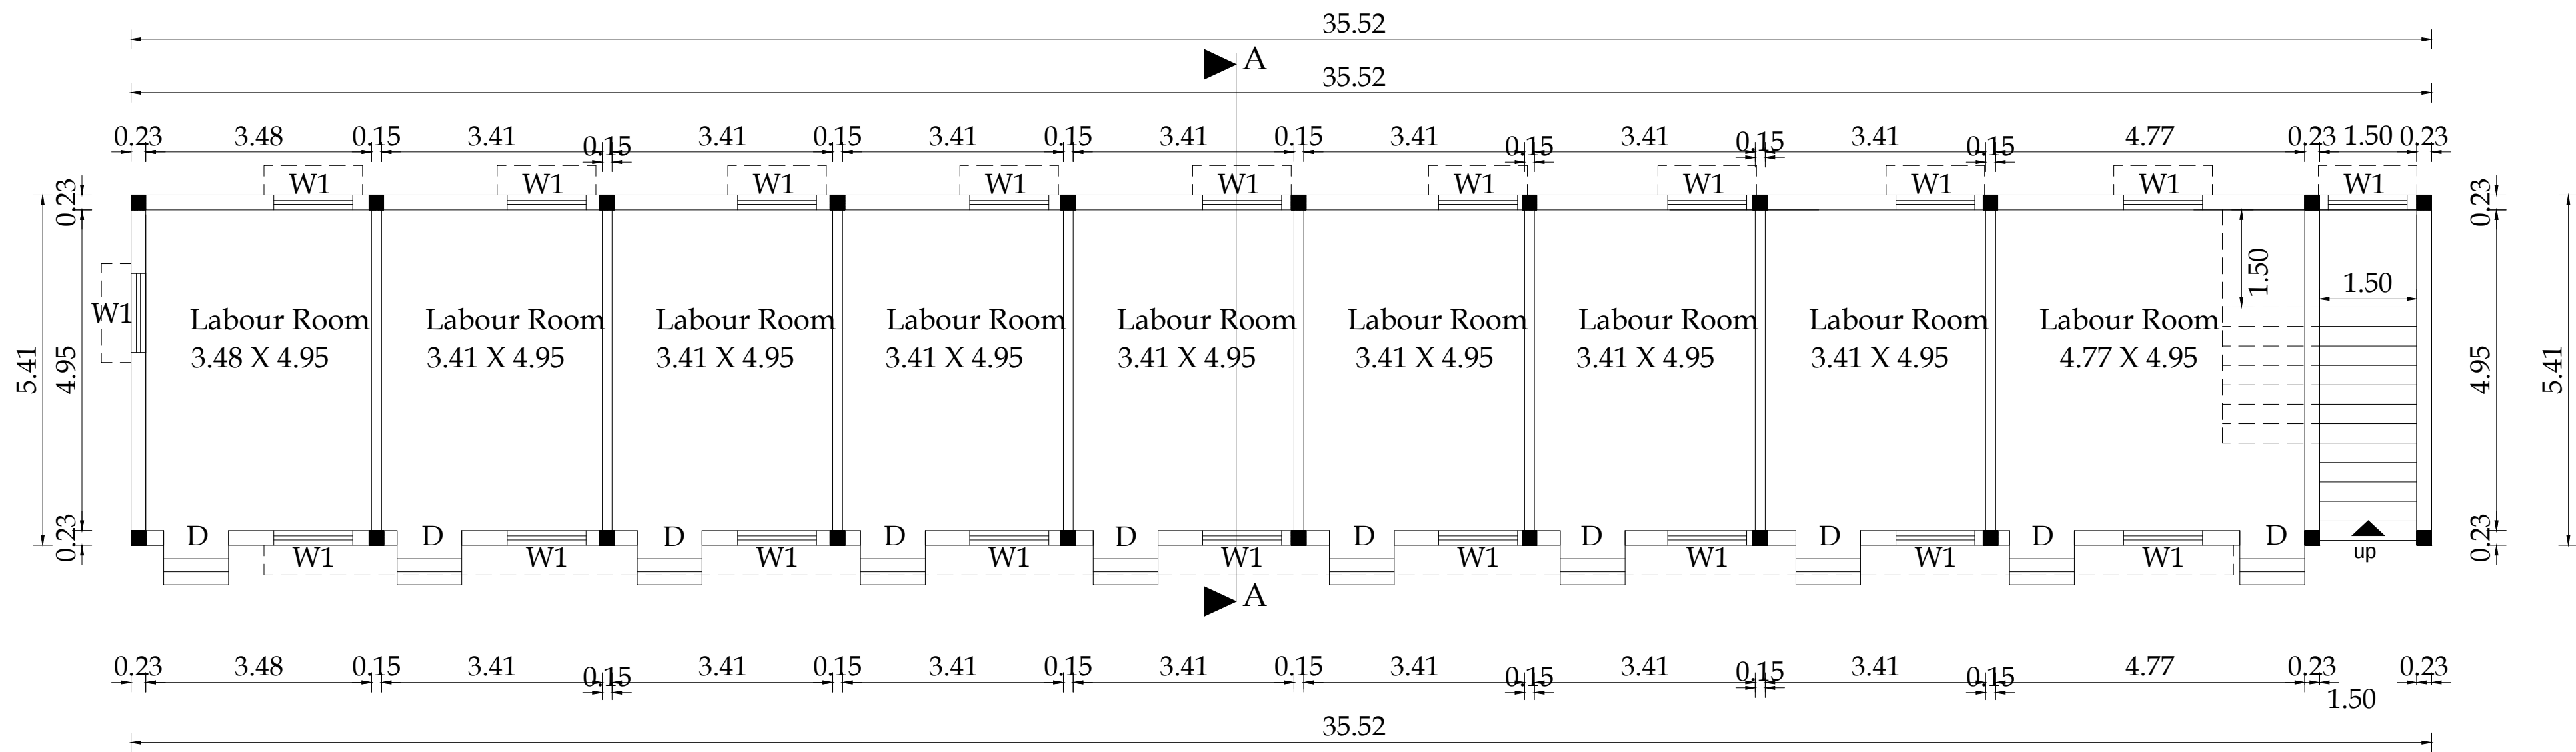

PLAN

LABOUR QUARTERS - II

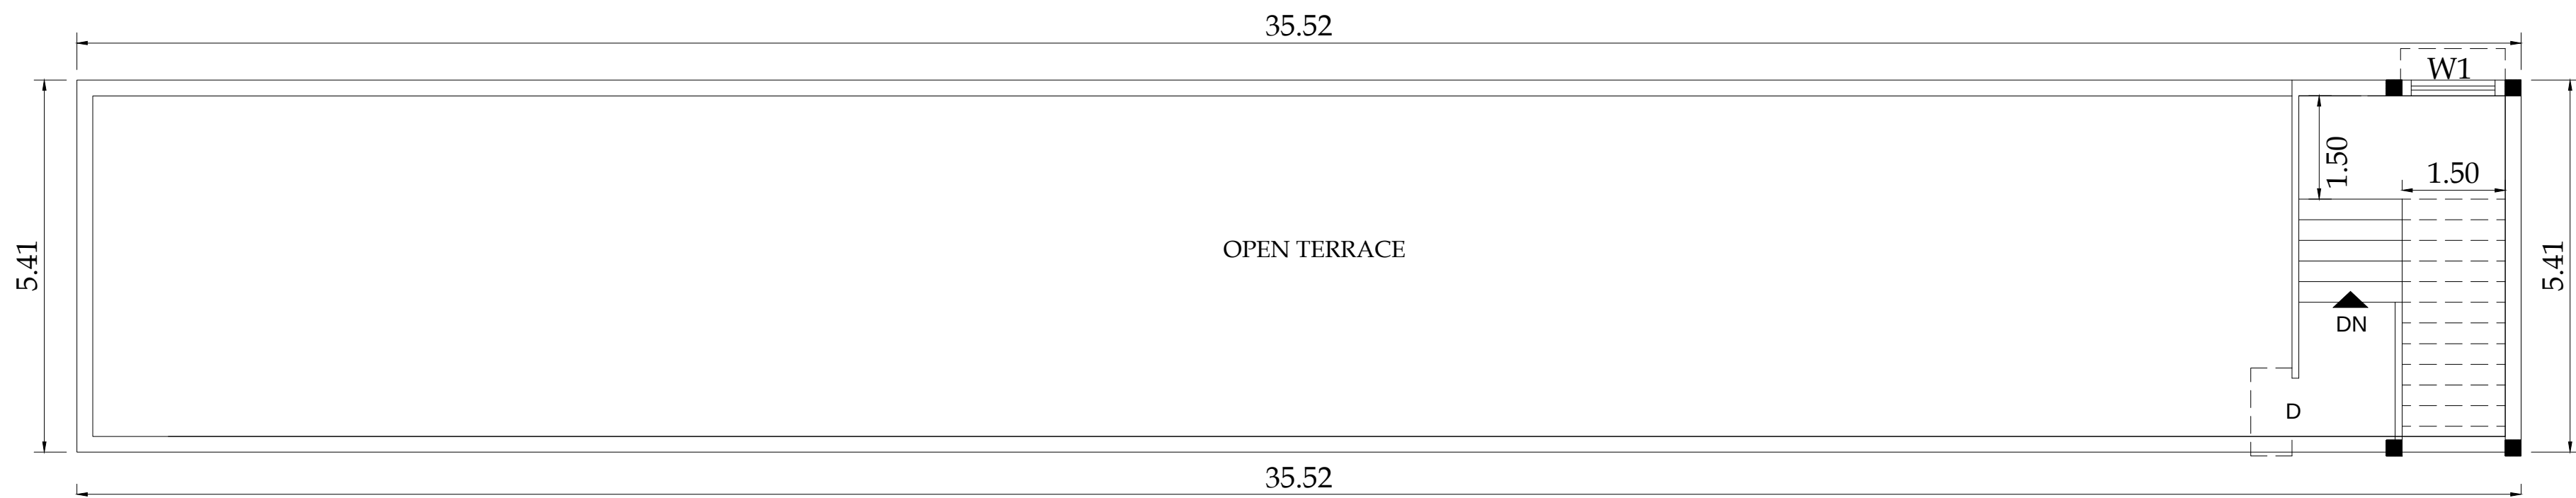


TERRACE FLOOR PLAN

BLOCK NO: 13 SHEET NO: 13/22

PLAN SHOWING THE EXISTING INDUSTRIAL BUILDING (COIR- INDUSTRY, CATEGORY - COTTAGE) IN S.F.No. 294/1A, 301/1B, 301/2B, 293/1A, 294/1B2, 295/2B, 295/1, 295/2A, 295/3, 294/1B1, 301/1A, 301/2A, AT KATTAMPATTI VILLAGE & PANCHAYAT, KINATHUKADAVU TALUK, COIMBATORE DISTRICT.

M/s.REMMY SUBSTRATES INDIA PRIVATE LIMITED

SCALE - 1:100
NOTE :
ALL DIMENSIONS ARE IN METERS

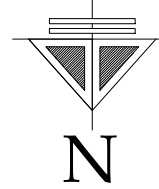

AREA DETAILS SQM

Block -13, Ground floor
Area of Labour Quarters building - II 192.00

Block -13, Terrace floor 17.99

SCHEDULE OF JOINERIES

D - Door - 1.00x2.13
W1 - Window - 1.22x1.22

For Remy Substrates India Private Limited
Authorized Signatory

Applicant

PREYADARSHI S
REG.No: SE-1/004/2022/46430
16A2, Huzar Road, Anna Statue,
Behind Taj Vivera,Coimbatore-641 018.
Ph: 98433 09974
E-MAIL:info@remmagi.com



Structural Engineer

S. NAGAPRASAD, BE.
Engineer Grade - II (RE),
Coimbatore LPA/REGS-II/15/02/003,
16A2, Anna Statue to Hosur Road,
Behind Taj Vivera,
Coimbatore-18, Ph: 0422 4274945.

Architect

S. NAGAPRASAD, BE.
Engineer Grade - II (RE),
Coimbatore LPA/REGS-II/15/02/003,
16A2, Anna Statue to Hosur Road,
Behind Taj Vivera,
Coimbatore-18, Ph: 0422 4274945.

Engineer/ LBS

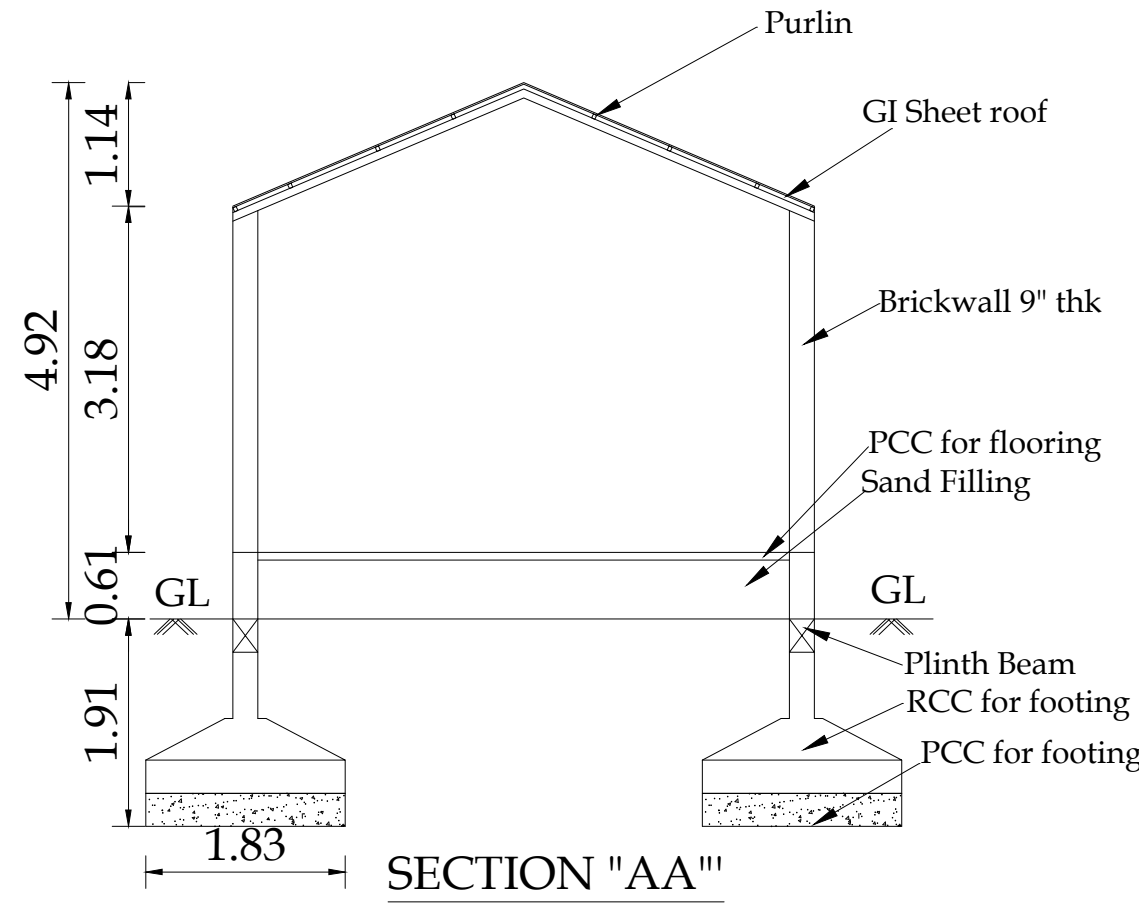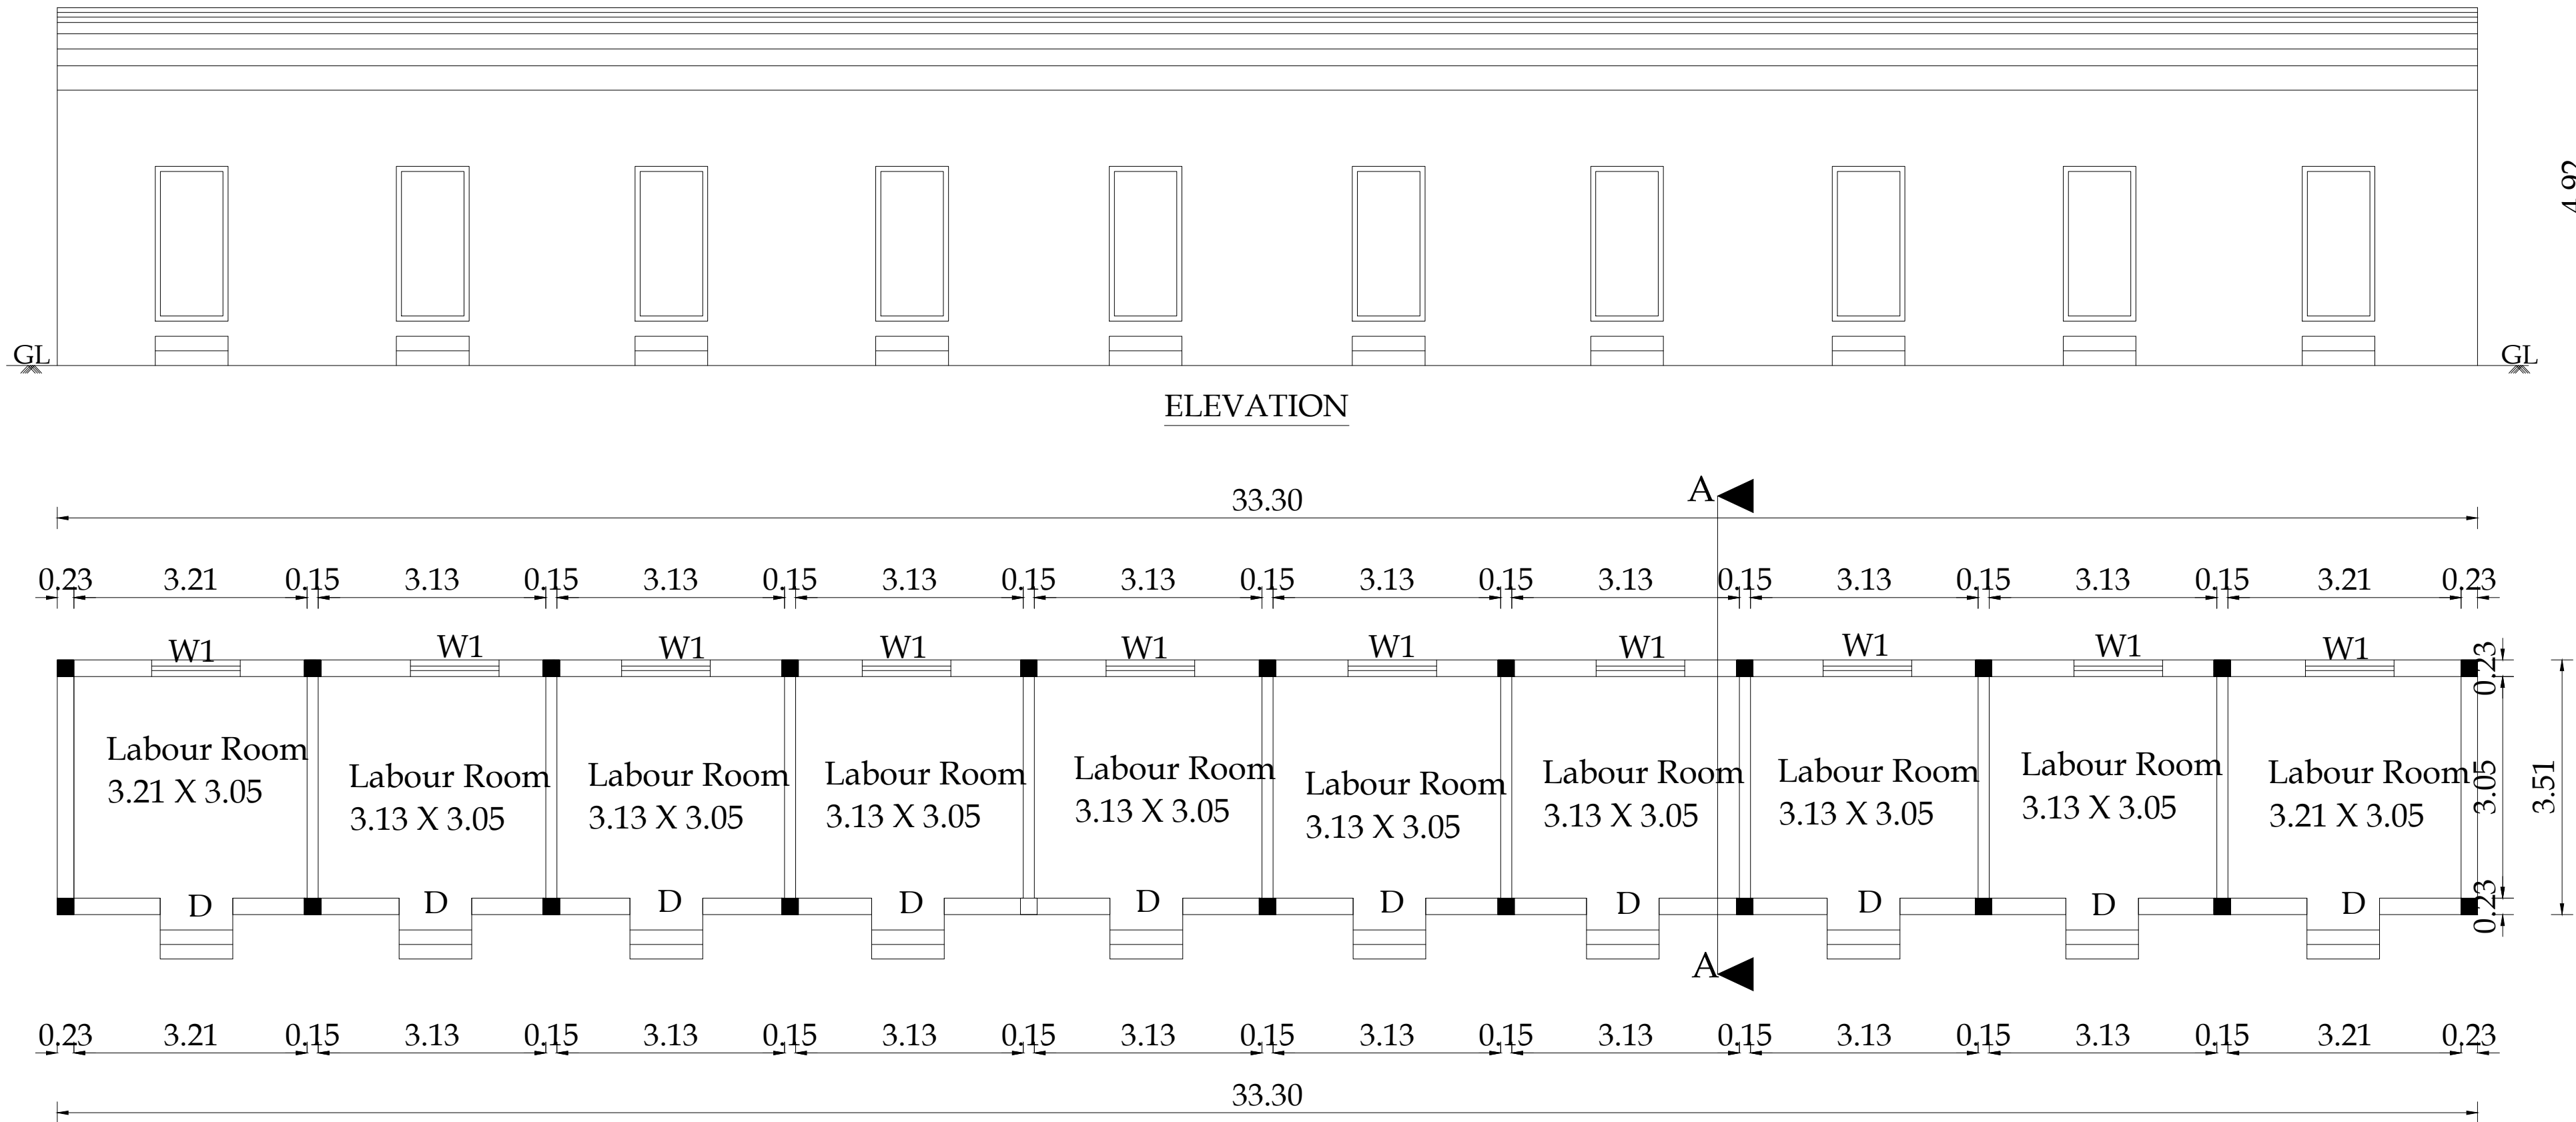


PLAN
LABOUR QUATERS - III


BLOCK NO: 14	SHEET NO: 14/22
PLAN SHOWING THE EXISTING INDUSTRIAL BUILDING (COIR- INDUSTRY, CATEGORY - COTTAGE) IN S.F.No. 294/1A, 301/1B, 301/2B, 293/1A, 294/1B2, 295/2B, 295/1, 295/2A, 295/3, 294/1B1, 301/1A, 301/2A, AT KATTAMPATTI VILLAGE & PANCHAYAT, KINATHUKADAVU TALUK, COIMBATORE DISTRICT.	
M/s.REMMY SUBSTRATES INDIA PRIVATE LIMITED	
SCALE - 1:100	N
NOTE : ALL DIMENSIONS ARE IN METERS	
AREA DETAILS	SQM
Block -14, Ground floor Area of Labour Quarters building - III	116.73
SCHEDULE OF JOINERIES D - Door - 1.00x2.13 W1 - Window - 1.22x1.22	
For Remy Substrates India Private Limited Authorized Signatory Applicant	P. PRAYADASHIL S Lic. No. SE/0004/001/06-2003 16A2, Anna Salai, Anna Road, Suburb, T. Nagar, Coimbatore-641 018. Ph: 0422 2274945 e-mail: sbs@gmail.com Structural Engineer
S. NAGAPRASAD, BE. Lic. No. SE/0004/001/06-2003 16A2, Anna Salai, Anna Road, Suburb, T. Nagar, Coimbatore-641 018. Ph: 0422 2274945 e-mail: sbs@gmail.com Architect	S. NAGAPRASAD, BE. Lic. No. SE/0004/001/06-2003 16A2, Anna Salai, Anna Road, Suburb, T. Nagar, Coimbatore-641 018. Ph: 0422 2274945 e-mail: sbs@gmail.com Engineer/ LBS



ELEVATION

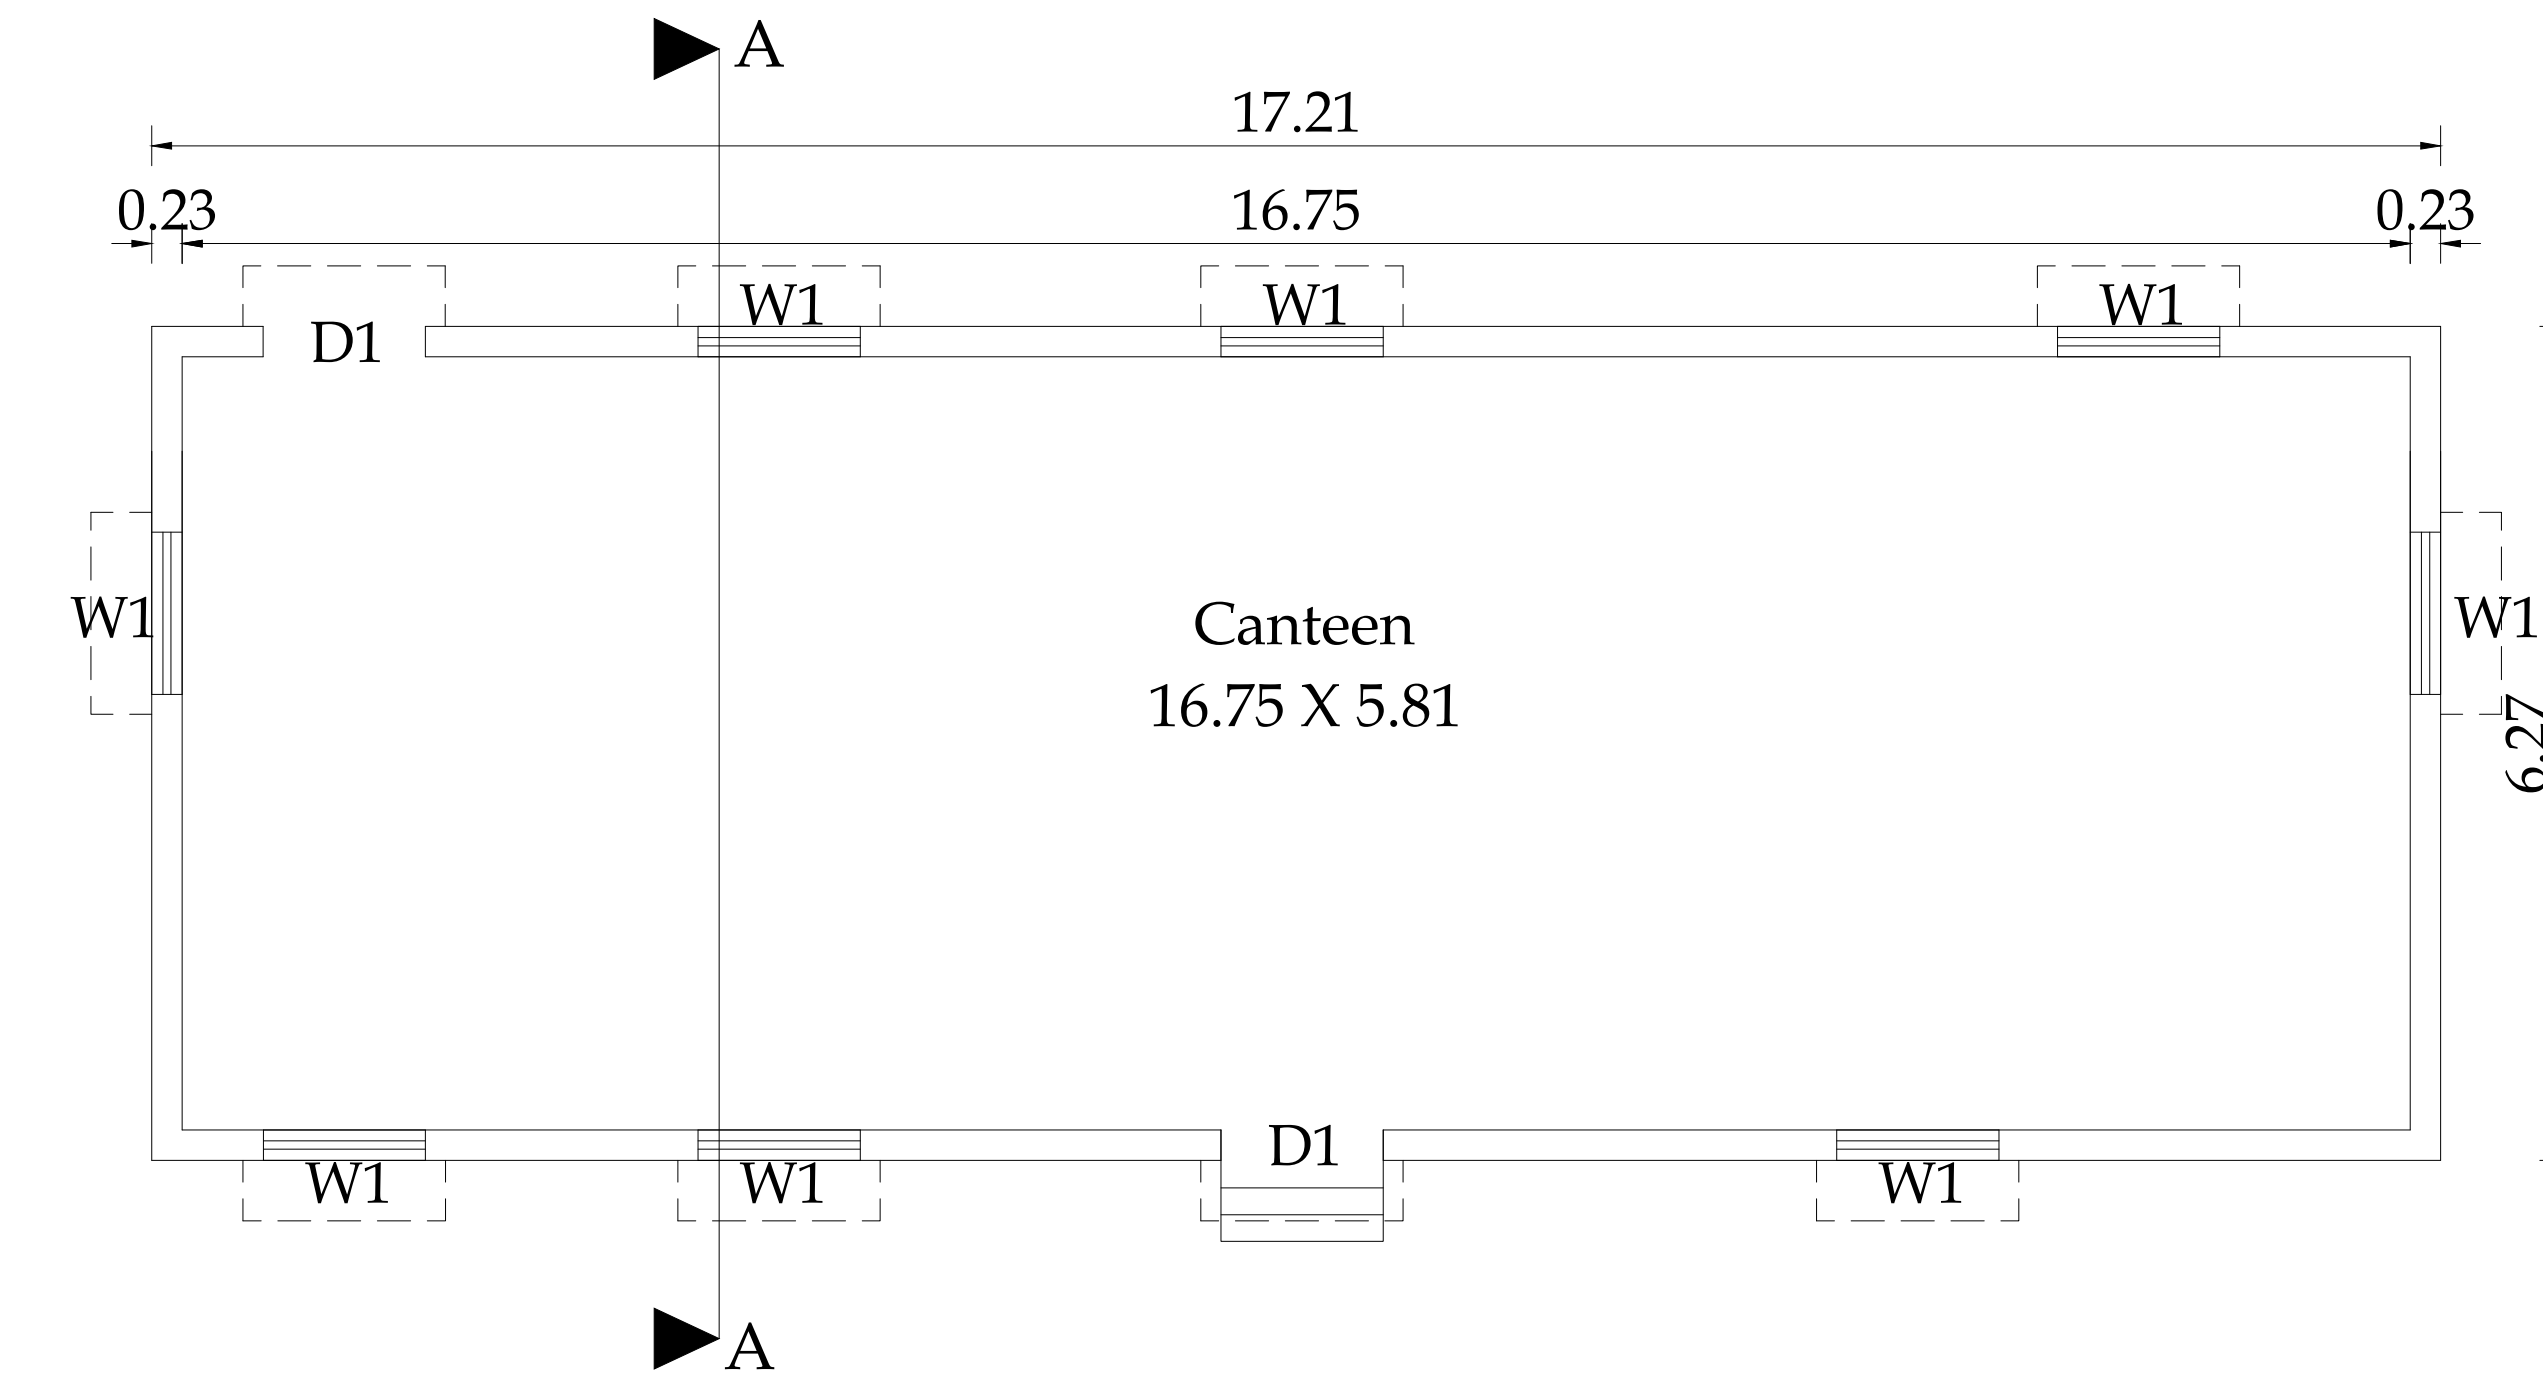

PLAN
CANTEEN

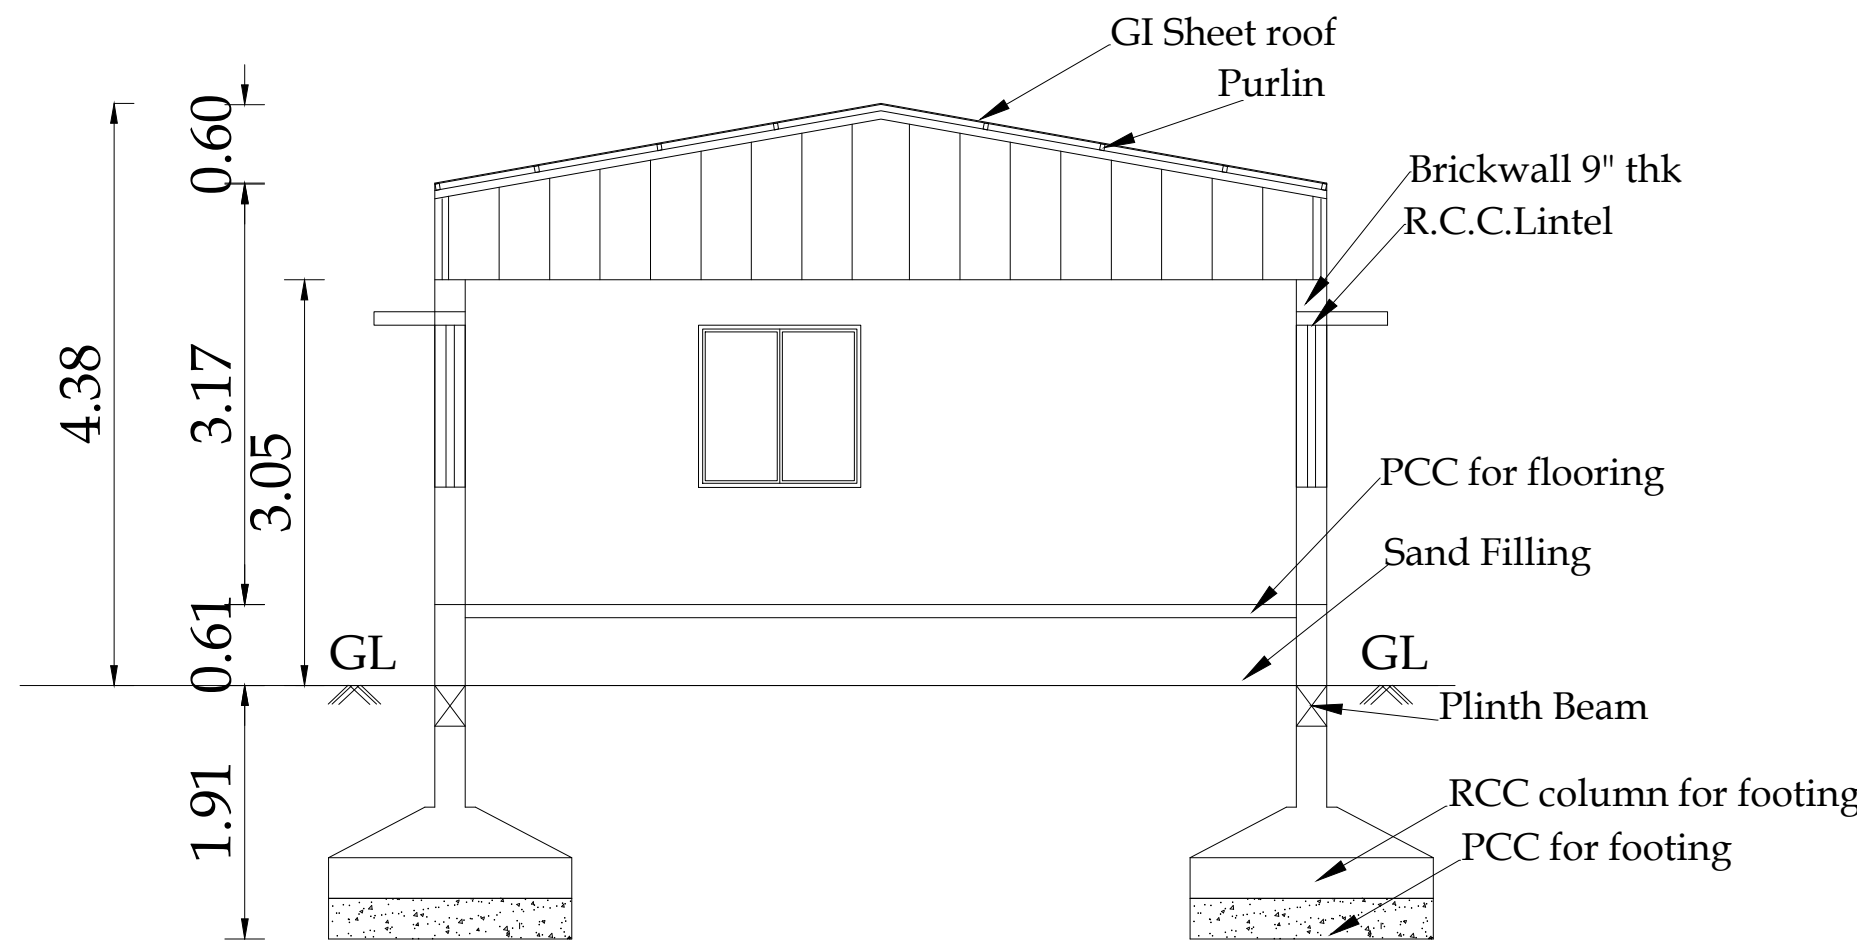

SECTION "AA"

BLOCK NO: 16


SHEET NO: 15/22

PLAN SHOWING THE EXISTING INDUSTRIAL BUILDING (COIR- INDUSTRY, CATEGORY - COTTAGE) IN S.F.No. 294/1A, 301/1B, 301/2B, 293/1A, 294/1B2, 295/2B, 295/1, 295/2A, 295/3, 294/1B1, 301/1A, 301/2A, AT KATTAMPATTI VILLAGE & PANCHAYAT, KINATHUKADAVU TALUK, COIMBATORE DISTRICT.

M/s.REMMY SUBSTRATES INDIA PRIVATE LIMITED

SCALE - 1:100

NOTE :
ALL DIMENSIONS ARE IN METERS

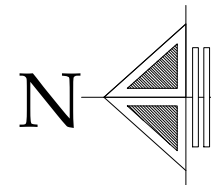

AREA DETAILS

SQM

Block -16, Ground floor
Area of Canteen building

107.88

SCHEDULE OF JOINERIES

D1 - Door - 1.00x2.13
W1 - Window - 1.22x1.22

For Remy Substrates India Private Limited

Authorized Signatory

Applicant

PRIYADARSHI S
REG. No. SE/1004/2021/GR-I (SE)
16A1, Huzar Road, Anna Statue,
Behind Taj Vivanda, Coimbatore-641 018.
PH: 98430 09974
E-MAIL:info@nmagc.com


Structural Engineer

S. NAGAPRASAD, BE.,
Engineer Grade - II (REG.)
Coimbatore LPA/RE/GR-11/19/03/003,
16A2, Anna Statue to Hosur Road,
Behind Taj Vivanda,
Coimbatore-18, Ph: 0422 4274945.


Architect

S. NAGAPRASAD, BE.,
Engineer Grade - II (REG.)
Coimbatore LPA/RE/GR-11/19/03/003,
16A2, Anna Statue to Hosur Road,
Behind Taj Vivanda,
Coimbatore-18, Ph: 0422 4274945.


Engineer/ LBS

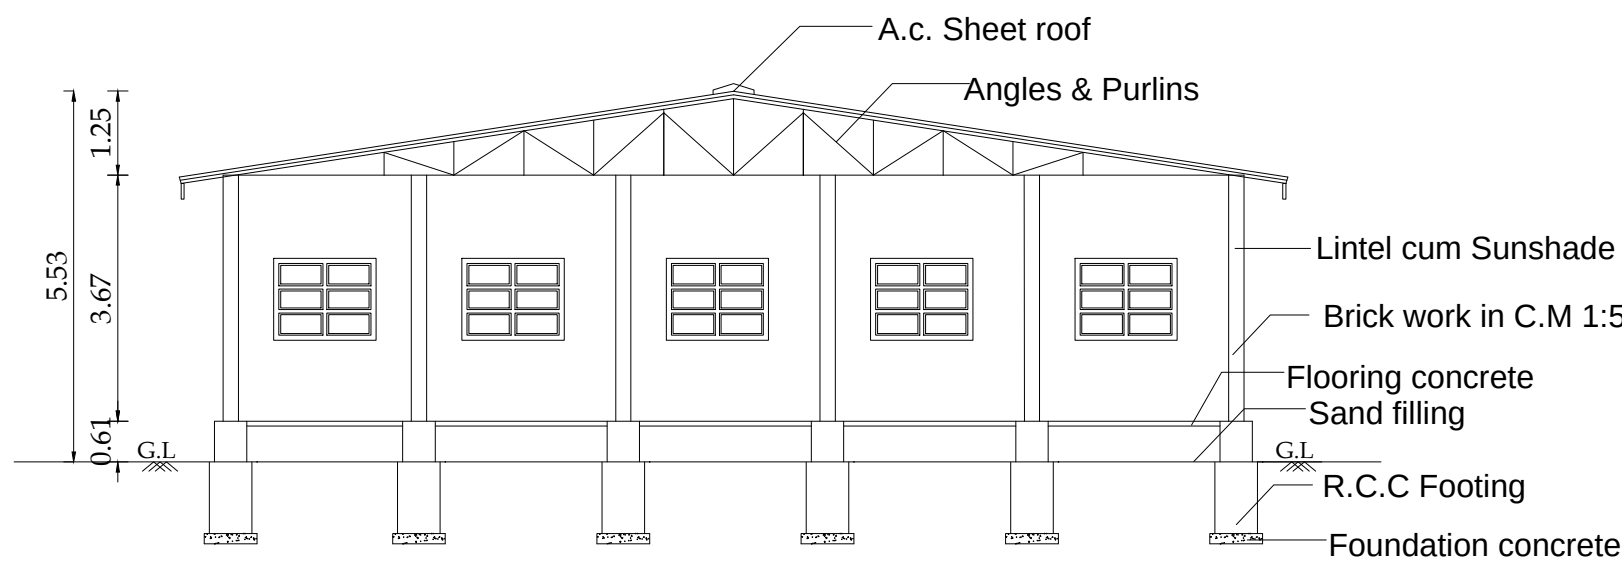

SECTION ON A-A

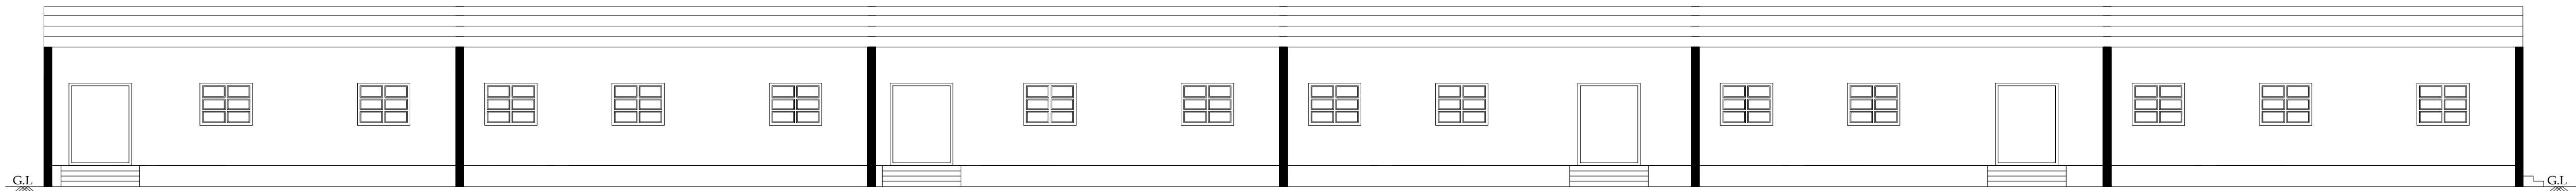

SOUTH SIDE ELEVATION

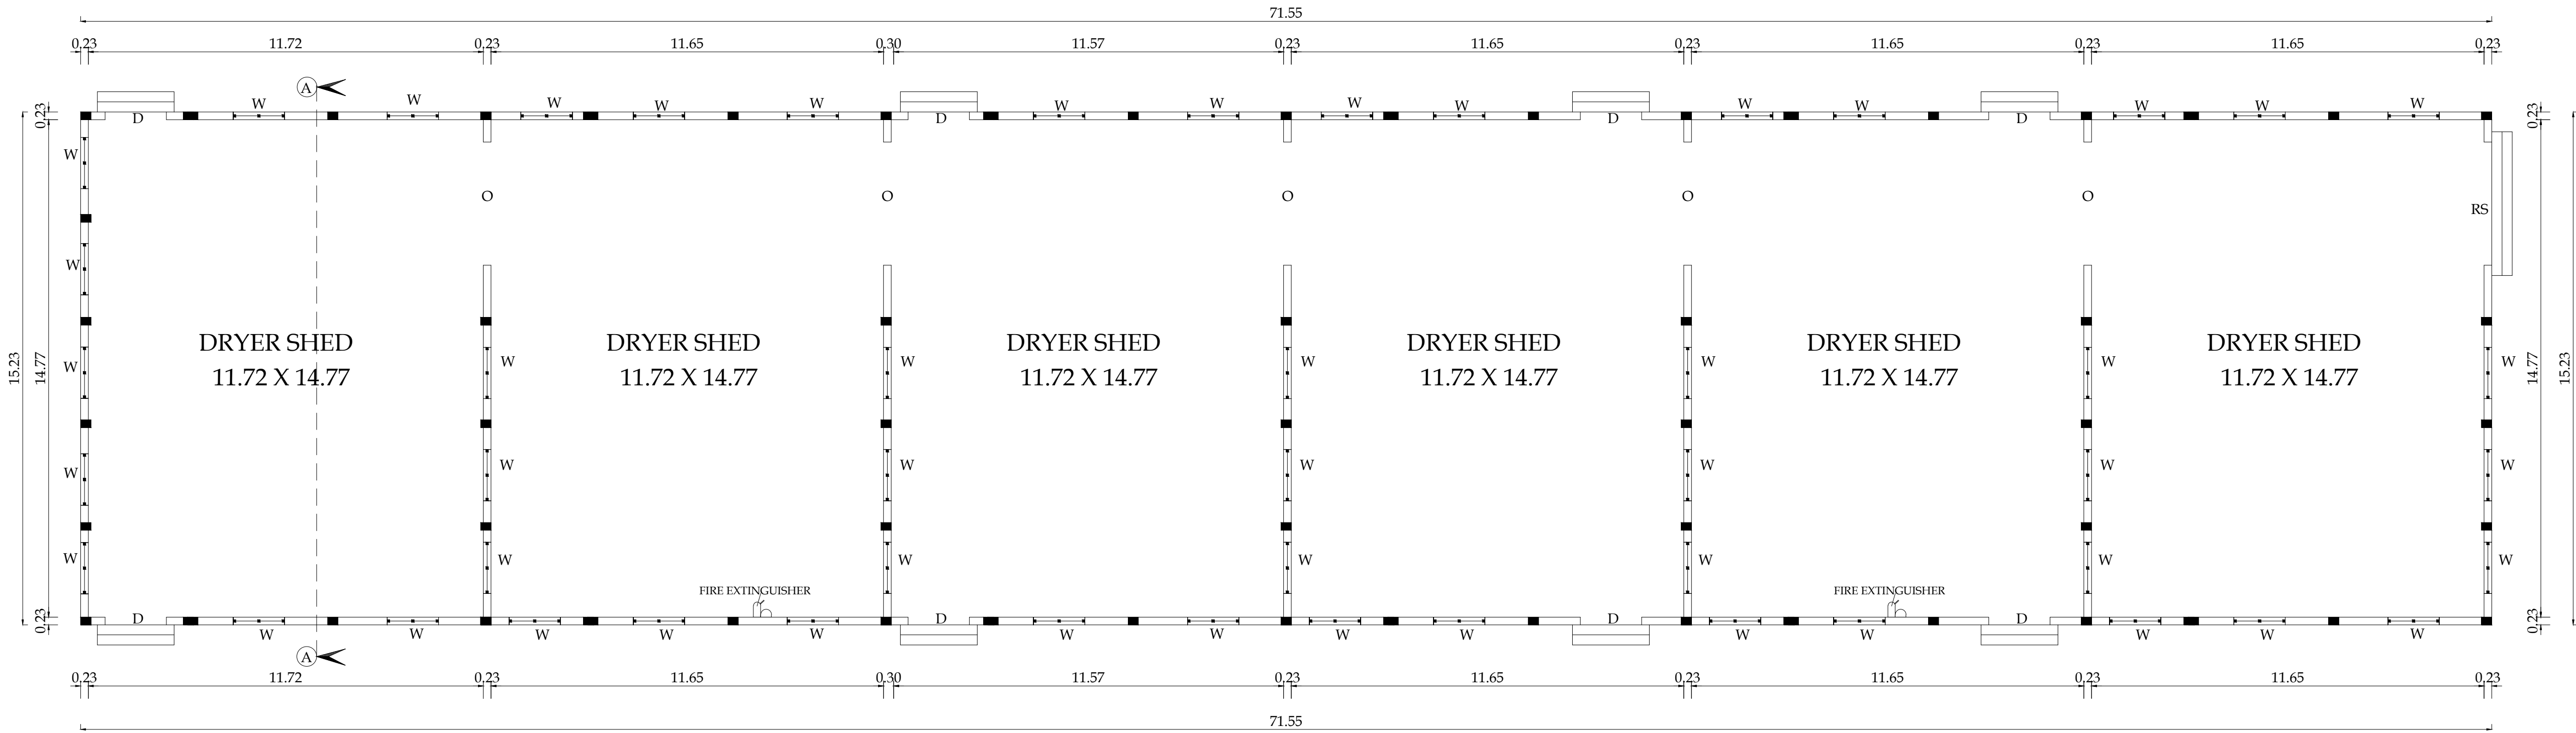

GROUND FLOOR PLAN

BLOCK NO: 19 SHEET NO: 17/ 22

PLAN SHOWING THE EXISTING INDUSTRIAL
BUILDING (COIR- INDUSTRY, CATEGORY - COTTAGE)
IN S.F.No. 294/1A, 301/1B, 301/2B, 293/1A, 294/1B2,
295/2B, 295/1, 295/2A, 295/3, 294/1B1, 301/1A, 301/2A,
AT KATTAMPATTI VILLAGE & PANCHAYAT,
KINATHUKADAVU TALUK, COIMBATORE DISTRICT.

M/s.REMMY SUBSTRATES INDIA PRIVATE LIMITED

SCALE - 1:100

NOTE :
ALL DIMENSIONS ARE IN METERS

AREA DETAILS

Block -19, Ground floor

DRYER SHED


1089.64

Joinery Details :


RS - Rolling shutter - 3.66 X 2.44

O - Open - 3.66 X 2.44


W - Window - 1.52 X 1.22

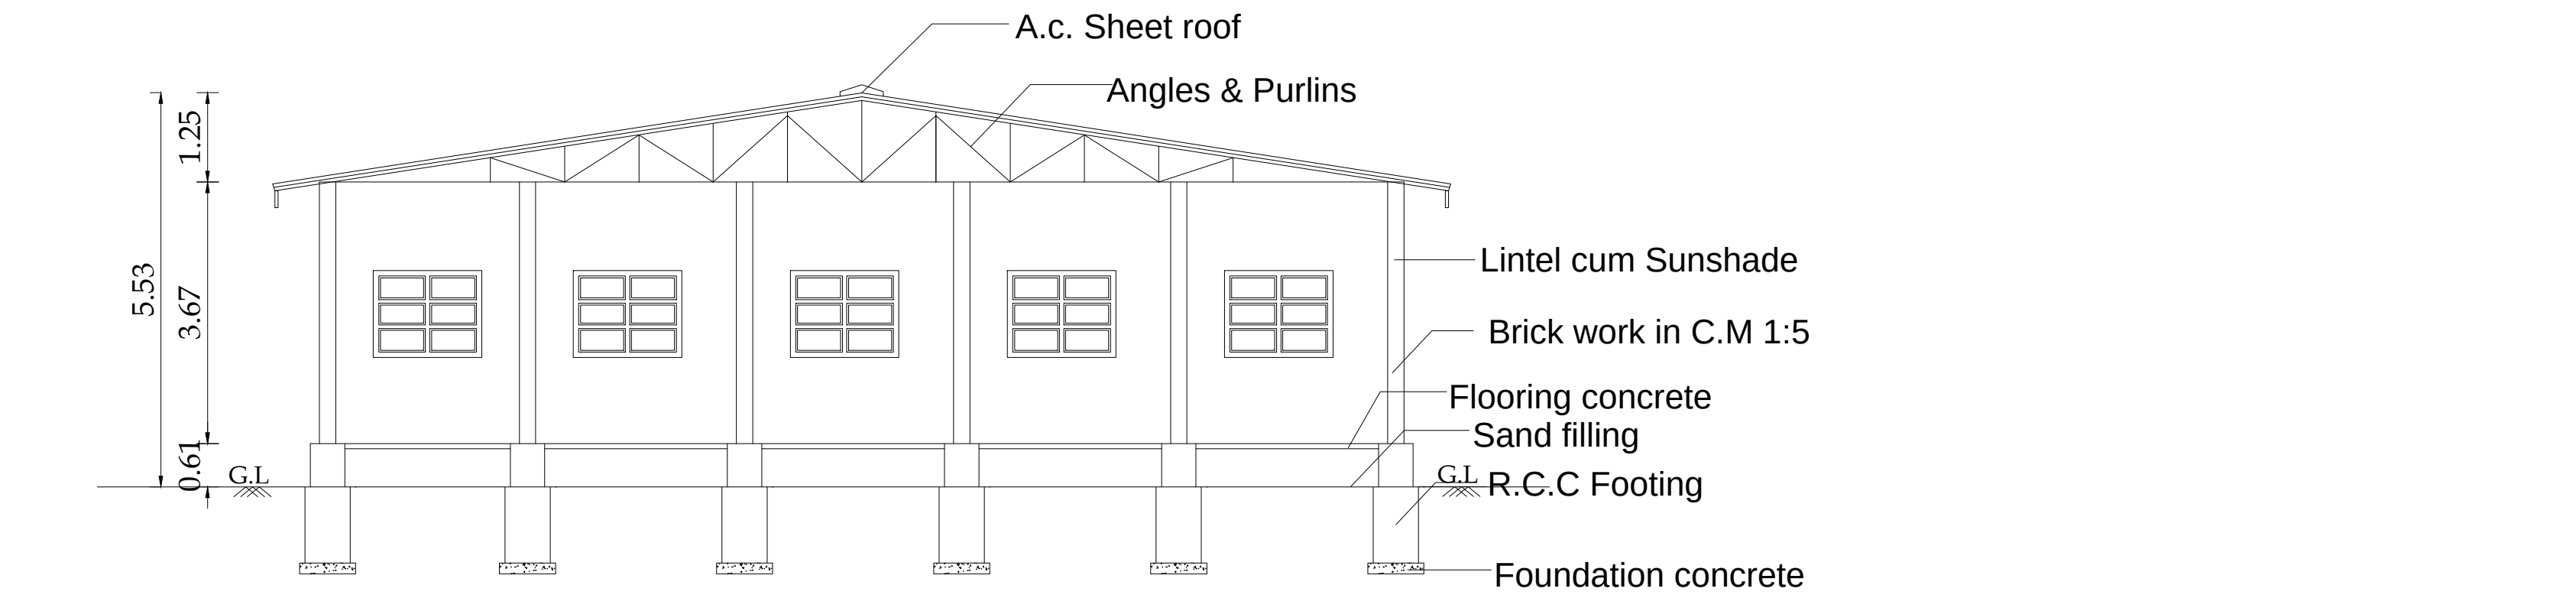

SECTION ON A-A

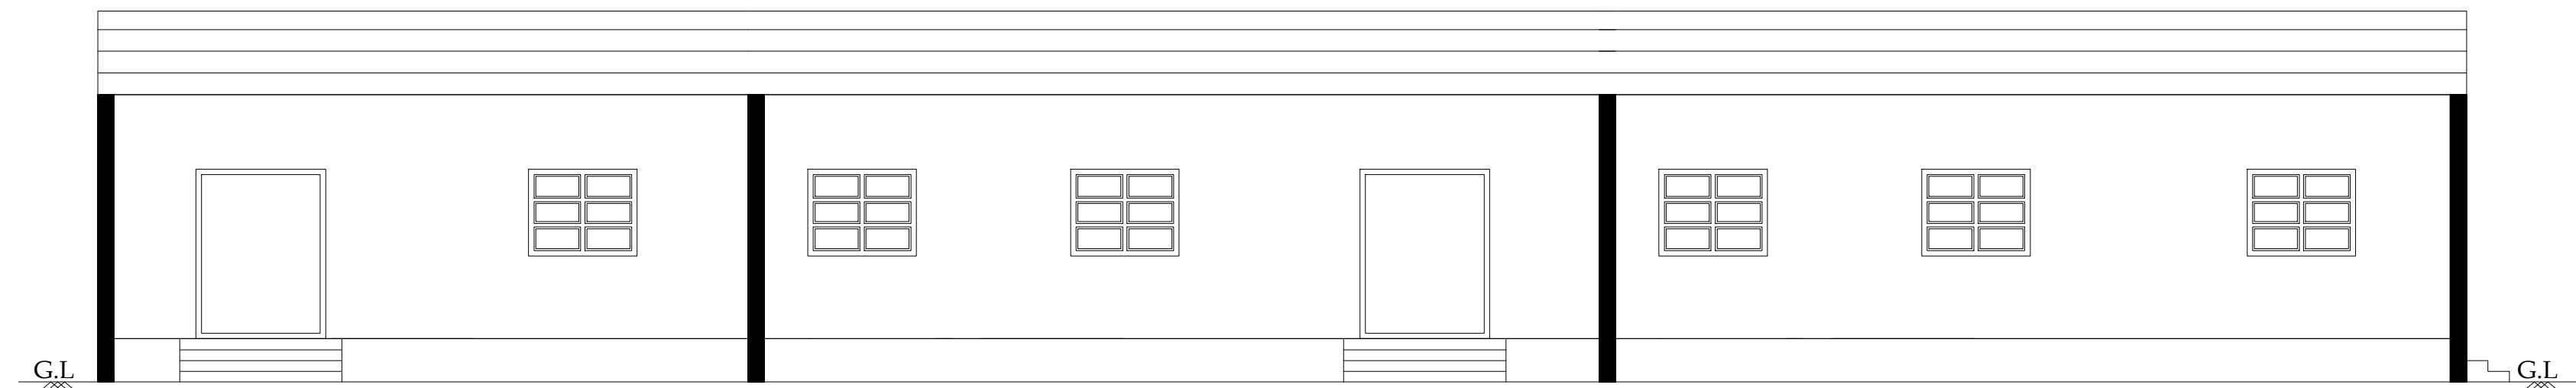

SOUTH SIDE ELEVATION

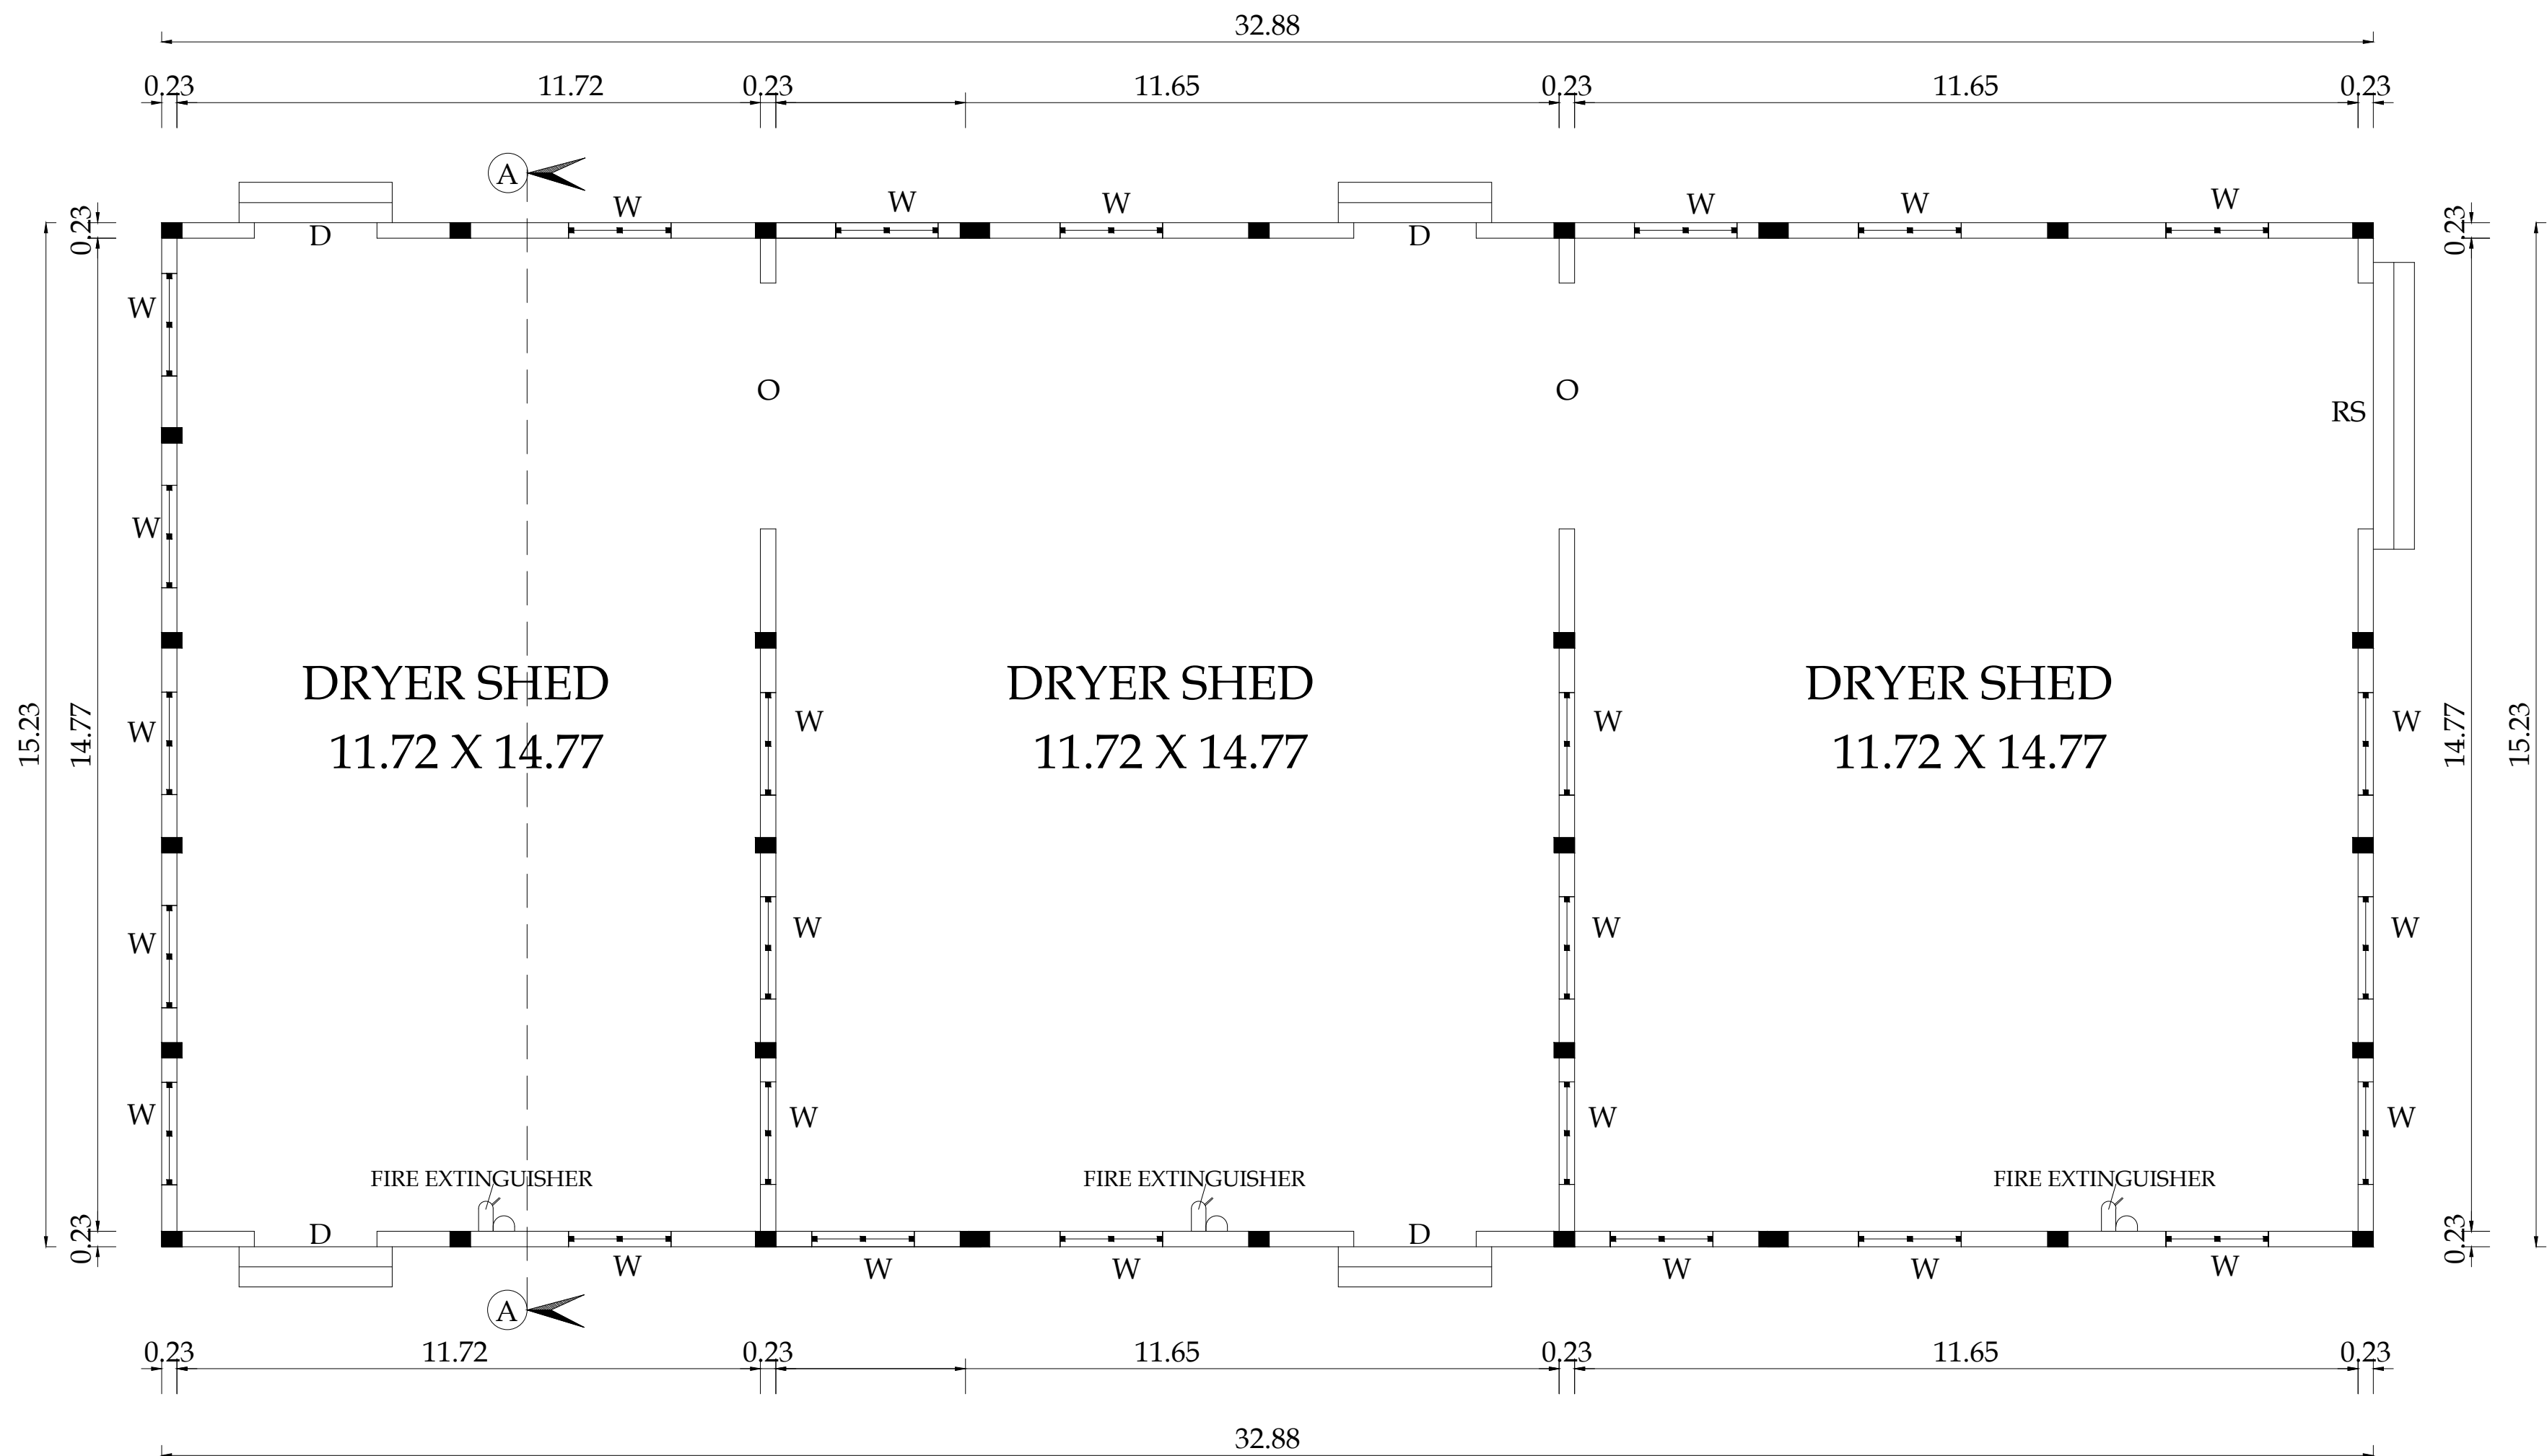

GROUND FLOOR PLAN


BLOCK NO: 20

SHEET NO: 18/22

PLAN SHOWING THE EXISTING INDUSTRIAL BUILDING (COIR- INDUSTRY, CATEGORY - COTTAGE) IN S.F.No. 294/1A, 301/1B, 301/2B, 293/1A, 294/1B2, 295/2B, 295/1, 295/2A, 295/3, 294/1B1, 301/1A, 301/2A, AT KATTAMPATTI VILLAGE & PANCHAYAT, KINATHUKADAVU TALUK, COIMBATORE DISTRICT.

M/s.REMMY SUBSTRATES INDIA PRIVATE LIMITED

SCALE - 1:100
NOTE :
ALL DIMENSIONS ARE IN METERS

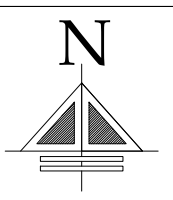


AREA DETAILS



SQM

Block -20, Ground floor
DRYER SHED




500.72

Joinery Details :
RS - Rolling shutter - 3.66 X 2.44
O - Open - 3.66 X 2.44
W - Window - 1.52 X 1.22

  Applicant	 PREYADARSHINI S REG.No: SE-1004/2011(CR-406) 15A2, Near Road, Anna Station, Behind Taj Vivanta, Coimbatore-641 018. Ph: 98430 09974 e-Mail: info@remmy.com
 S. NAGAPRASAD, BE., Engineer Grade - II (603) Coimbatore LPA/REG-17/19/03/003, 15A2, Anna Station to Near Road, Behind Taj Vivanta, Coimbatore-641 018, Ph: 9422 4274045.	 S. NAGAPRASAD, BE., Engineer Grade - II (603) Coimbatore LPA/REG-17/19/03/003, 15A2, Anna Station to Near Road, Behind Taj Vivanta, Coimbatore-641 018, Ph: 9422 4274045.
Architect	Engineer/ LBS

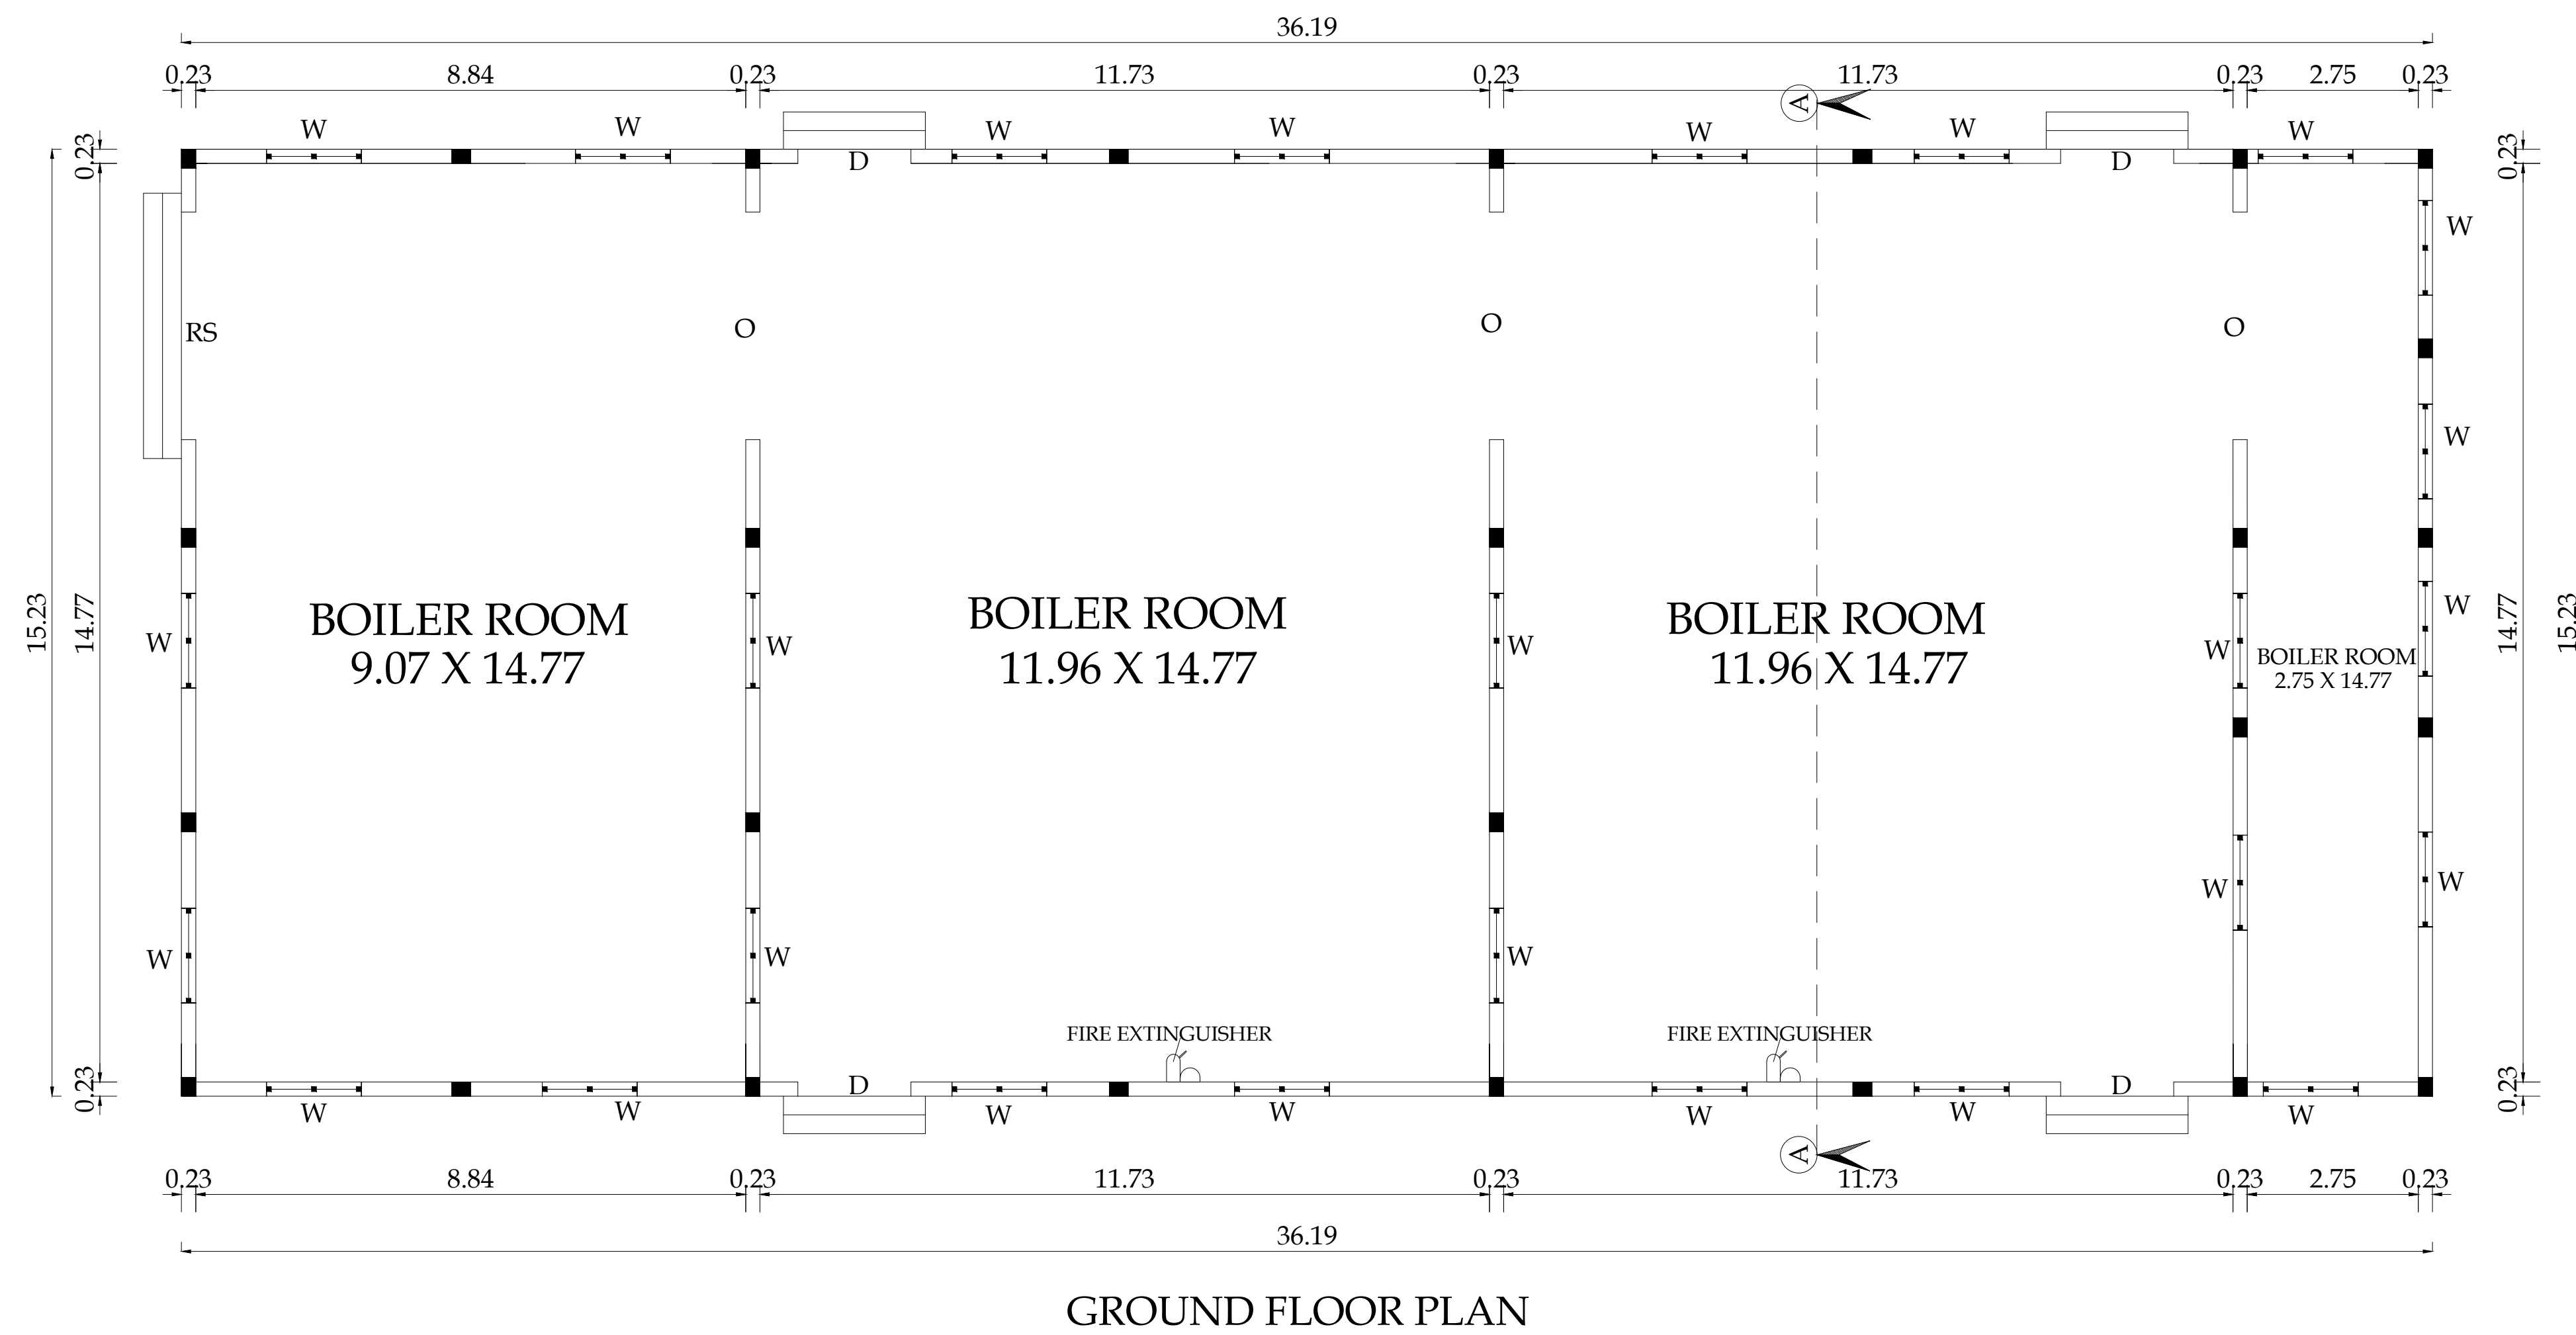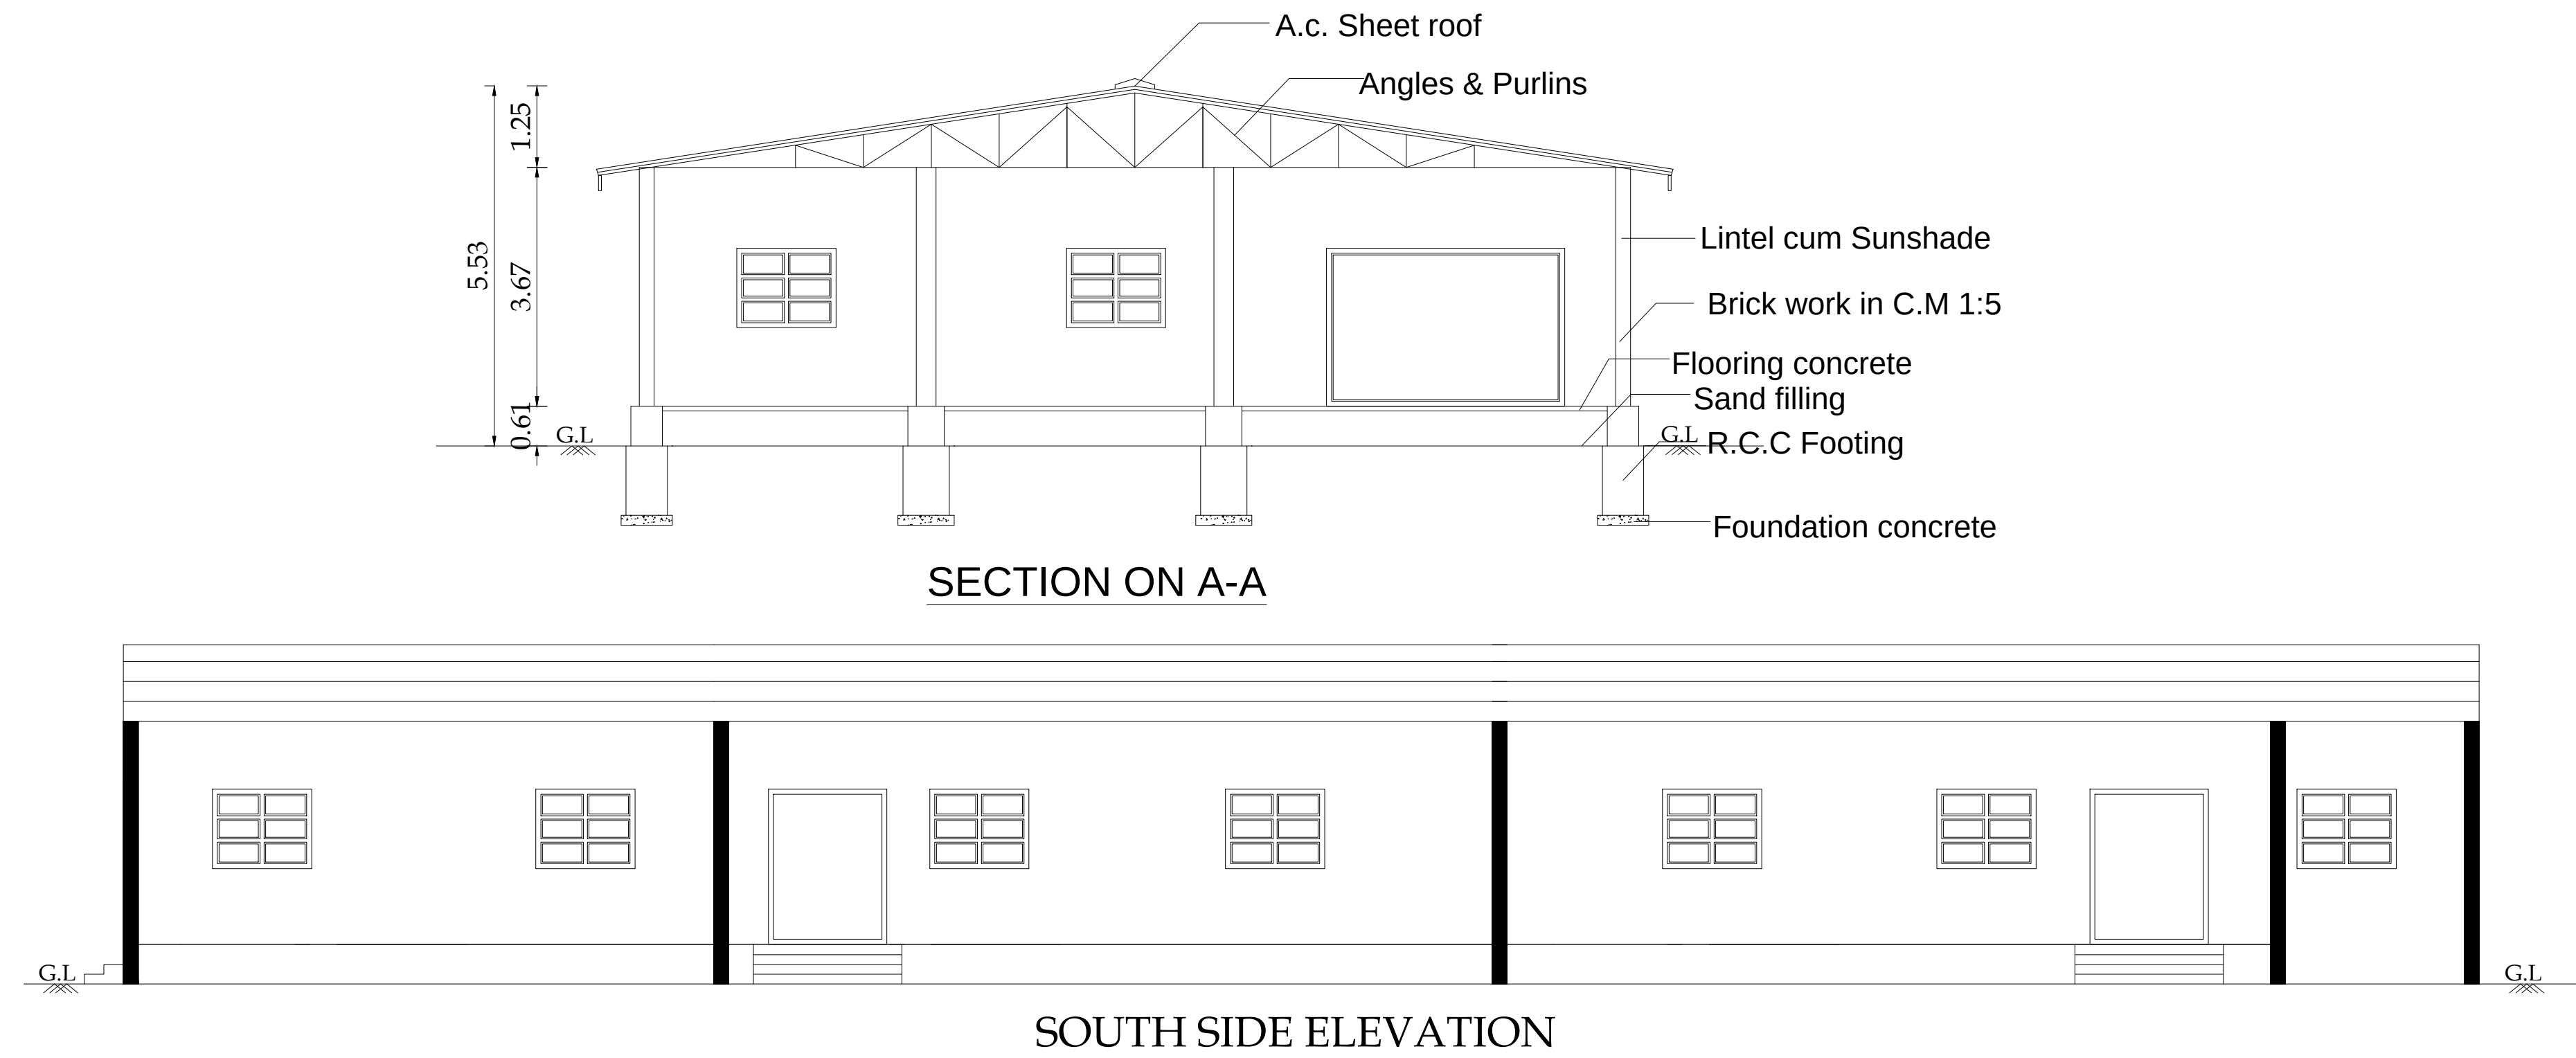

BLOCK NO: 21	SHEET NO: 19/22
PLAN SHOWING THE EXISTING INDUSTRIAL BUILDING (COIR- INDUSTRY, CATEGORY - COTTAGE) IN S.F.No. 294/1A, 301/1B, 301/2B, 293/1A, 294/1B2, 295/2B, 295/1, 295/2A, 295/3, 294/1B1, 301/1A, 301/2A, AT KATTAMPATTI VILLAGE & PANCHAYAT, KINATHUKADAVU TALUK, COIMBATORE DISTRICT.	
M/s.REMMY SUBSTRATES INDIA PRIVATE LIMITED	
SCALE - 1:100	N
NOTE : ALL DIMENSIONS ARE IN METERS	
AREA DETAILS	SQM
Block -21, Ground floor BOILER ROOM	551.08
Joinery Details : RS - Rolling shutter - 3.66 X 2.44 O - Open - 3.66 X 2.44 W - Window - 1.52 X 1.22	
 For Remy Substrates India Private Limited Authorized Signatory PREYADARSHI, S REG.No. SE-1104/2021 (GR-185) 16A1, Hajar Road, Anna Statue, Behind Taj Vihar, Coimbatore-641 018. PH: 98430 09974 E-MAIL: info@remmy.com	
 S. NAGAPRASAD, BE. Engineer Grade - II (REG.) Coimbatore LPA/REG-11/15/03/0033 15A2, Anna Statue to Hajar Road, Behind Taj Vihar, Coimbatore-64, PH: 98430 42740/45.	 S. NAGAPRASAD, BE. Engineer Grade - II (REG.) Coimbatore LPA/REG-11/15/03/0033 15A2, Anna Statue to Hajar Road, Behind Taj Vihar, Coimbatore-64, PH: 98430 42740/45.
Applicant	Structural Engineer
Architect	Engineer/ LBS

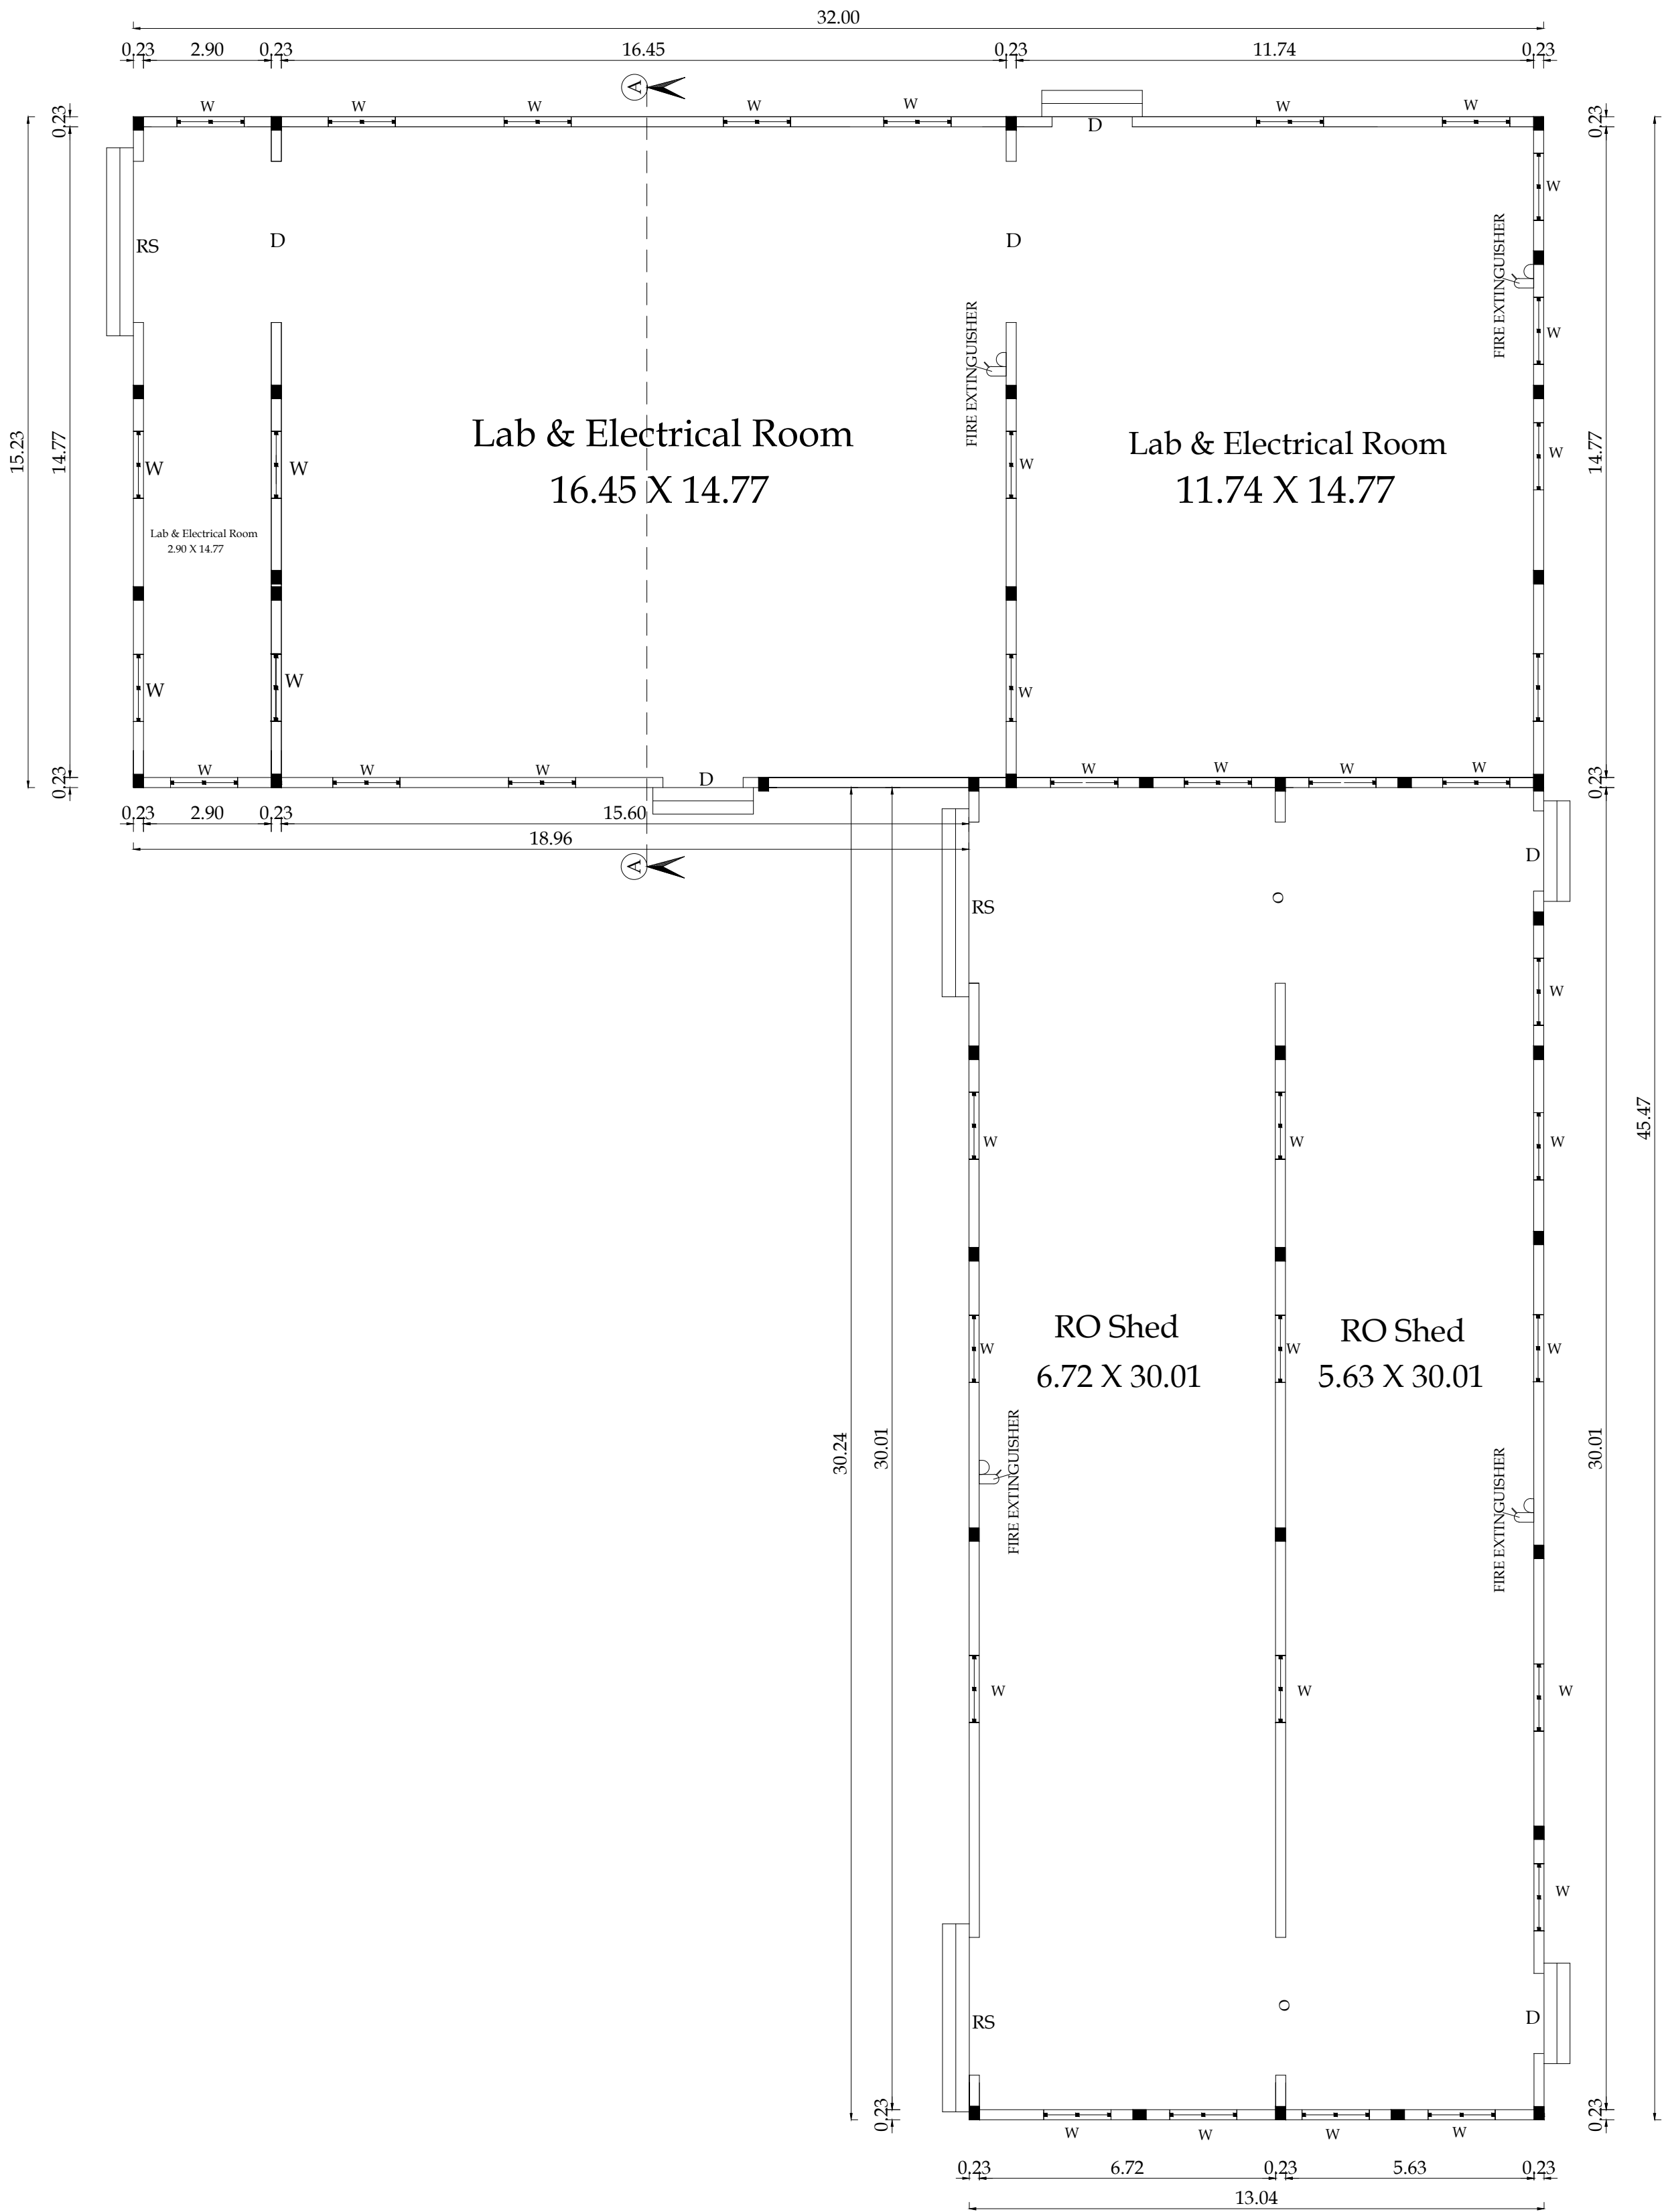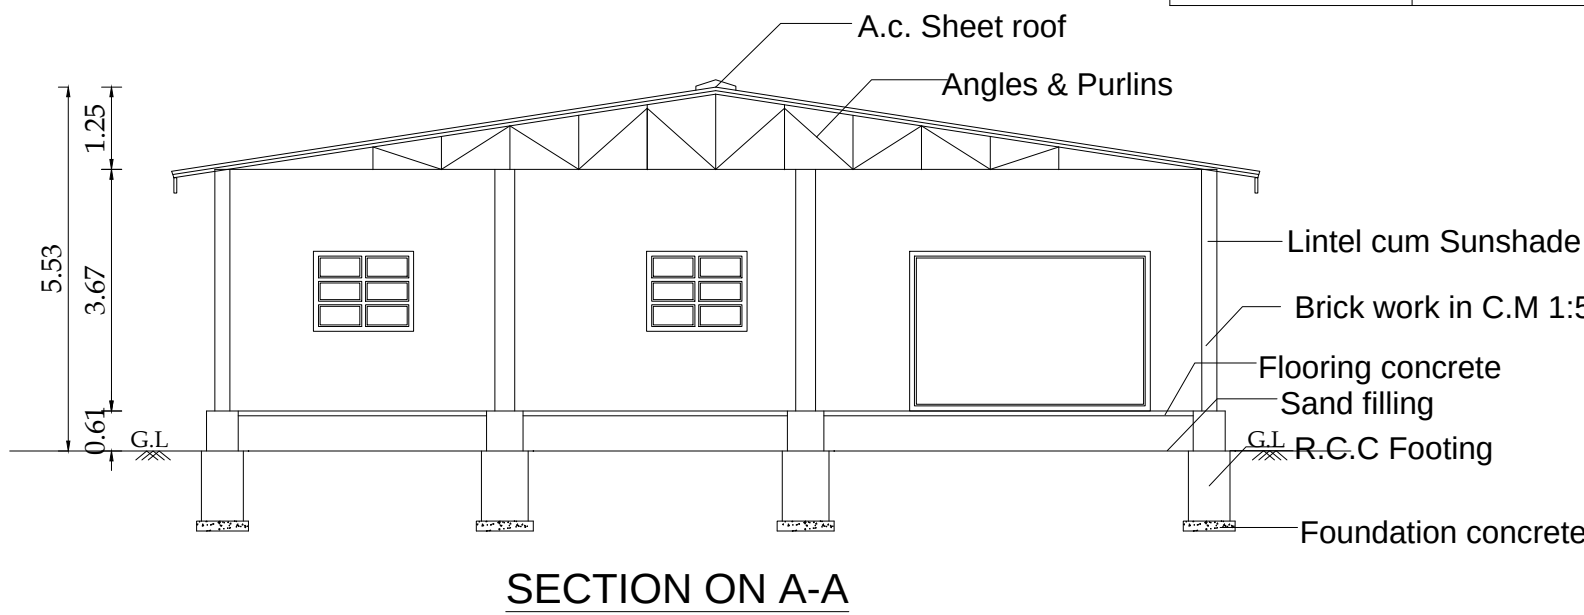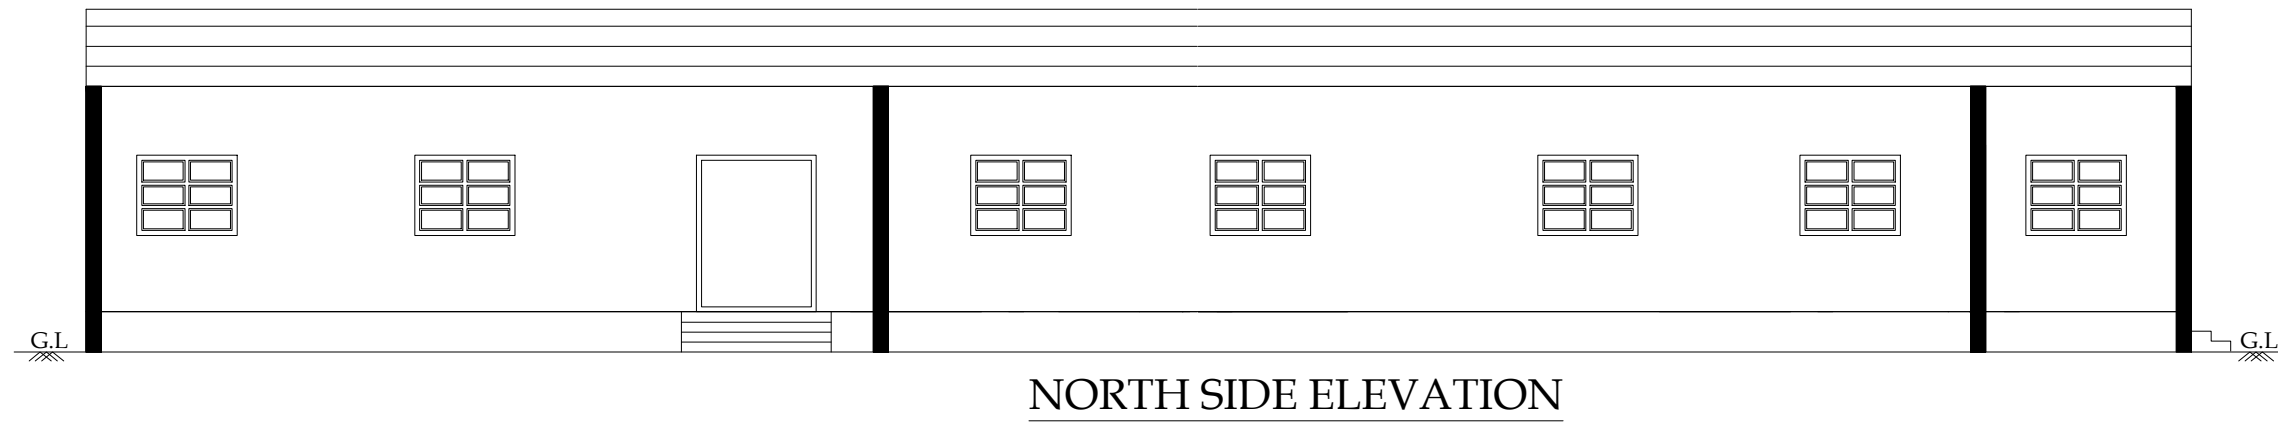

GROUND FLOOR PLAN

PLAN SHOWING THE EXISTING INDUSTRIAL BUILDING (COIR- INDUSTRY, CATEGORY - COTTAGE) IN S.F.No. 294/1A, 301/1B, 301/2B, 293/1A, 294/1B2, 295/2B, 295/1, 295/2A, 295/3, 294/1B1, 301/1A, 301/2A, AT KATTAMPATTI VILLAGE & PANCHAYAT, KINATHUKADAVU TALUK, COIMBATORE DISTRICT.

M/s.REMMY SUBSTRATES INDIA PRIVATE LIMITED

SCALE - 1:100

NOTE : ALL DIMENSIONS ARE IN METERS



AREA DETAILS

SQM

Block -22, Ground floor

Lab, Electrical Room, Ro Shed

881.74

Joinery Details :

O - Open 3.05 X 2.44
W - Window 1.52 X 1.22
V - Ventilator 1.52 X 0.61

For M/s. Remy Substrates India Private Limited
Authorized Signatory

Applicant

PREYADARSHI, S.
REGISTERED CIVIL ENGINEER
No. 100/2019
Coimbatore District, Coimbatore


Structural Engineer

S. NAGAPRASAD, BE.
REGISTERED CIVIL ENGINEER
No. 100/2019
Coimbatore District, Coimbatore


Architect

S. NAGAPRASAD, BE.
REGISTERED CIVIL ENGINEER
No. 100/2019
Coimbatore District, Coimbatore


Engineer/ LBS

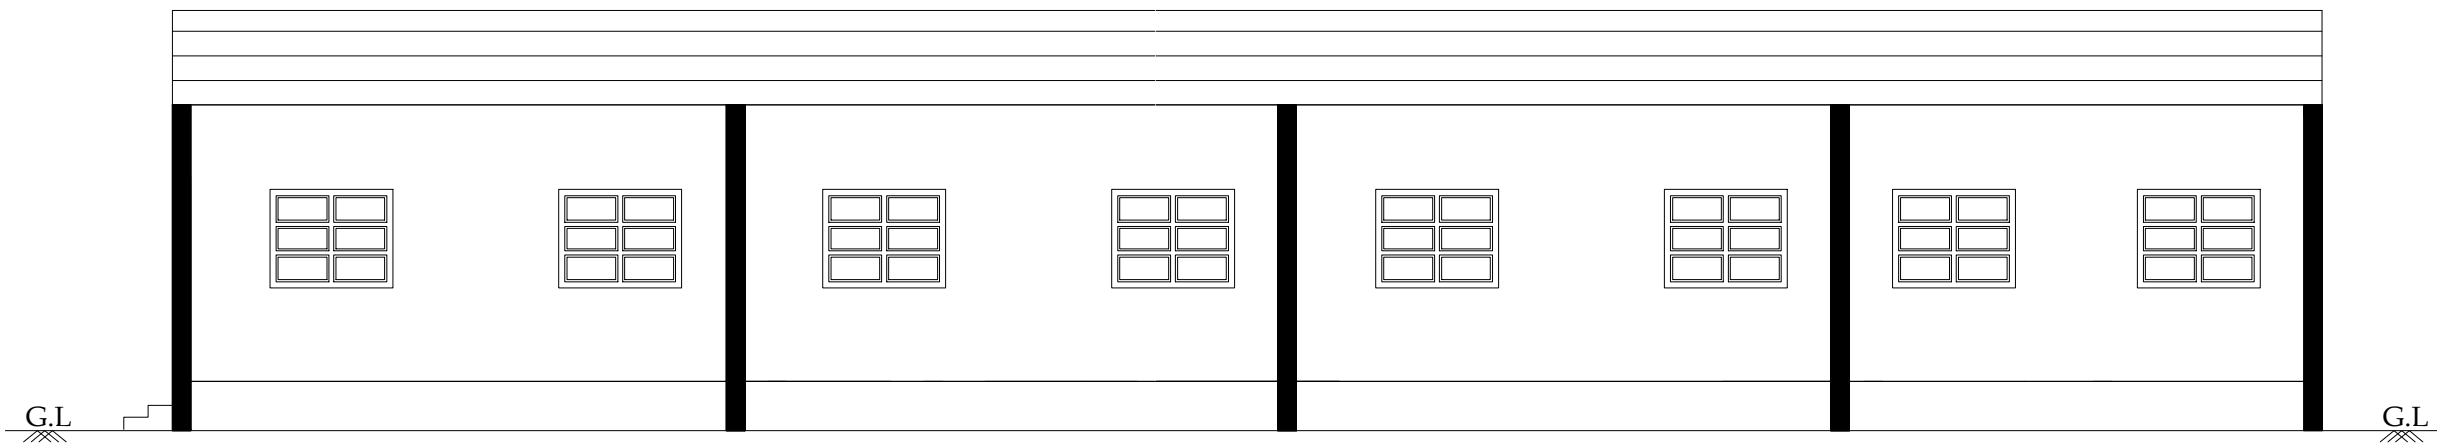

SOUTH SIDE ELEVATION

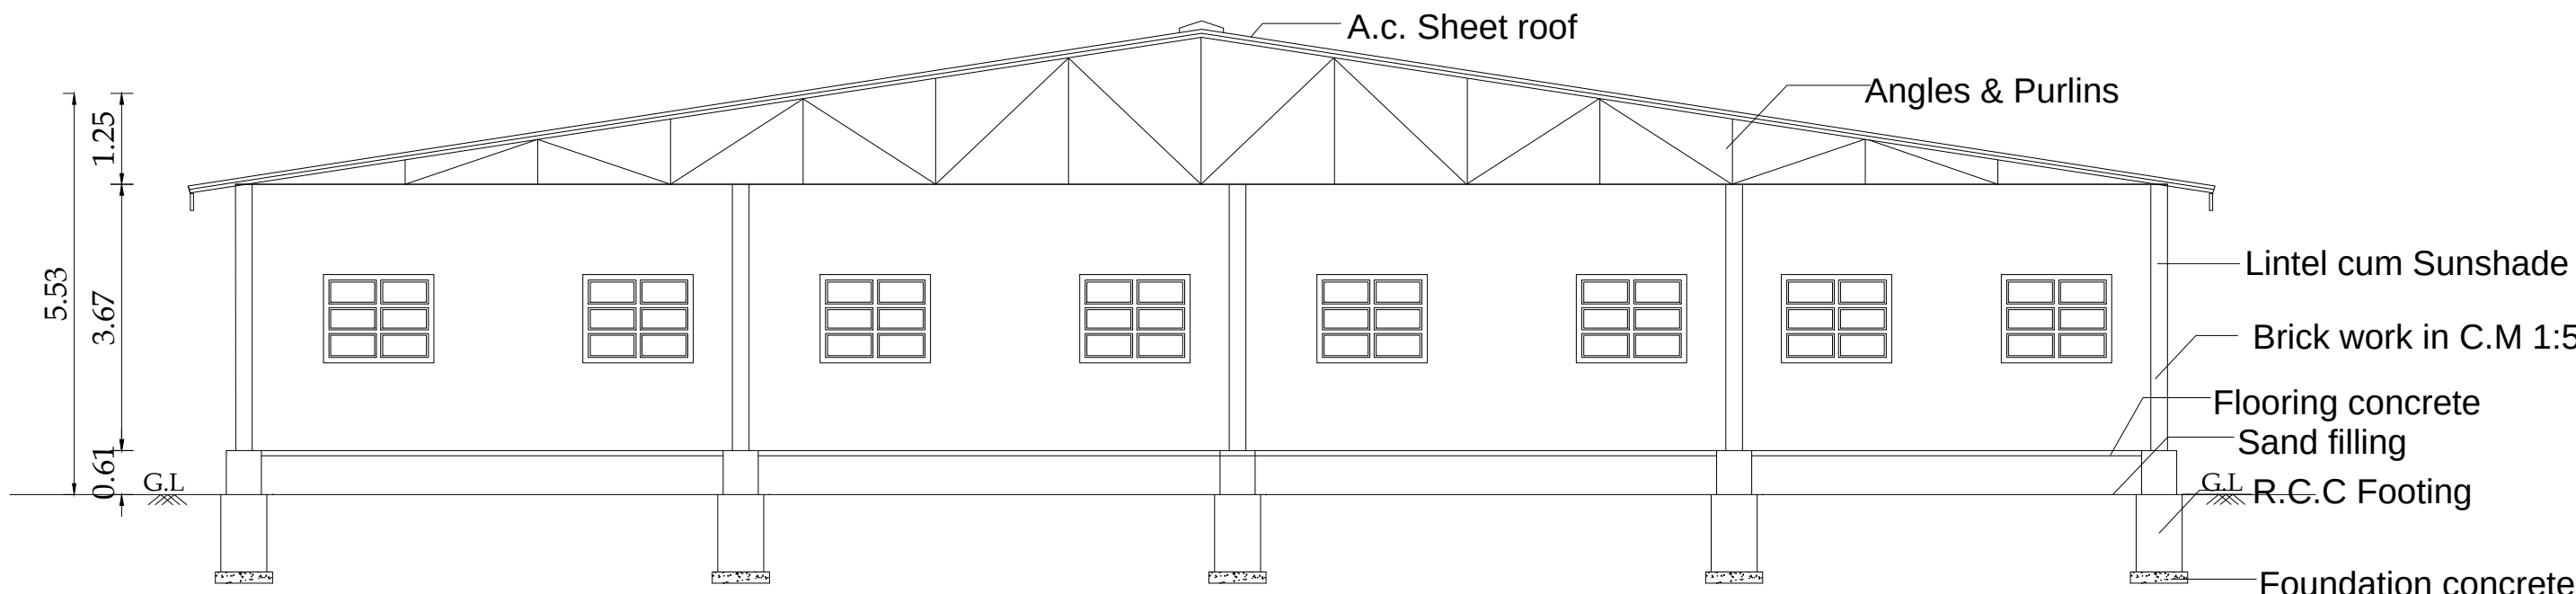

SECTION ON A-A

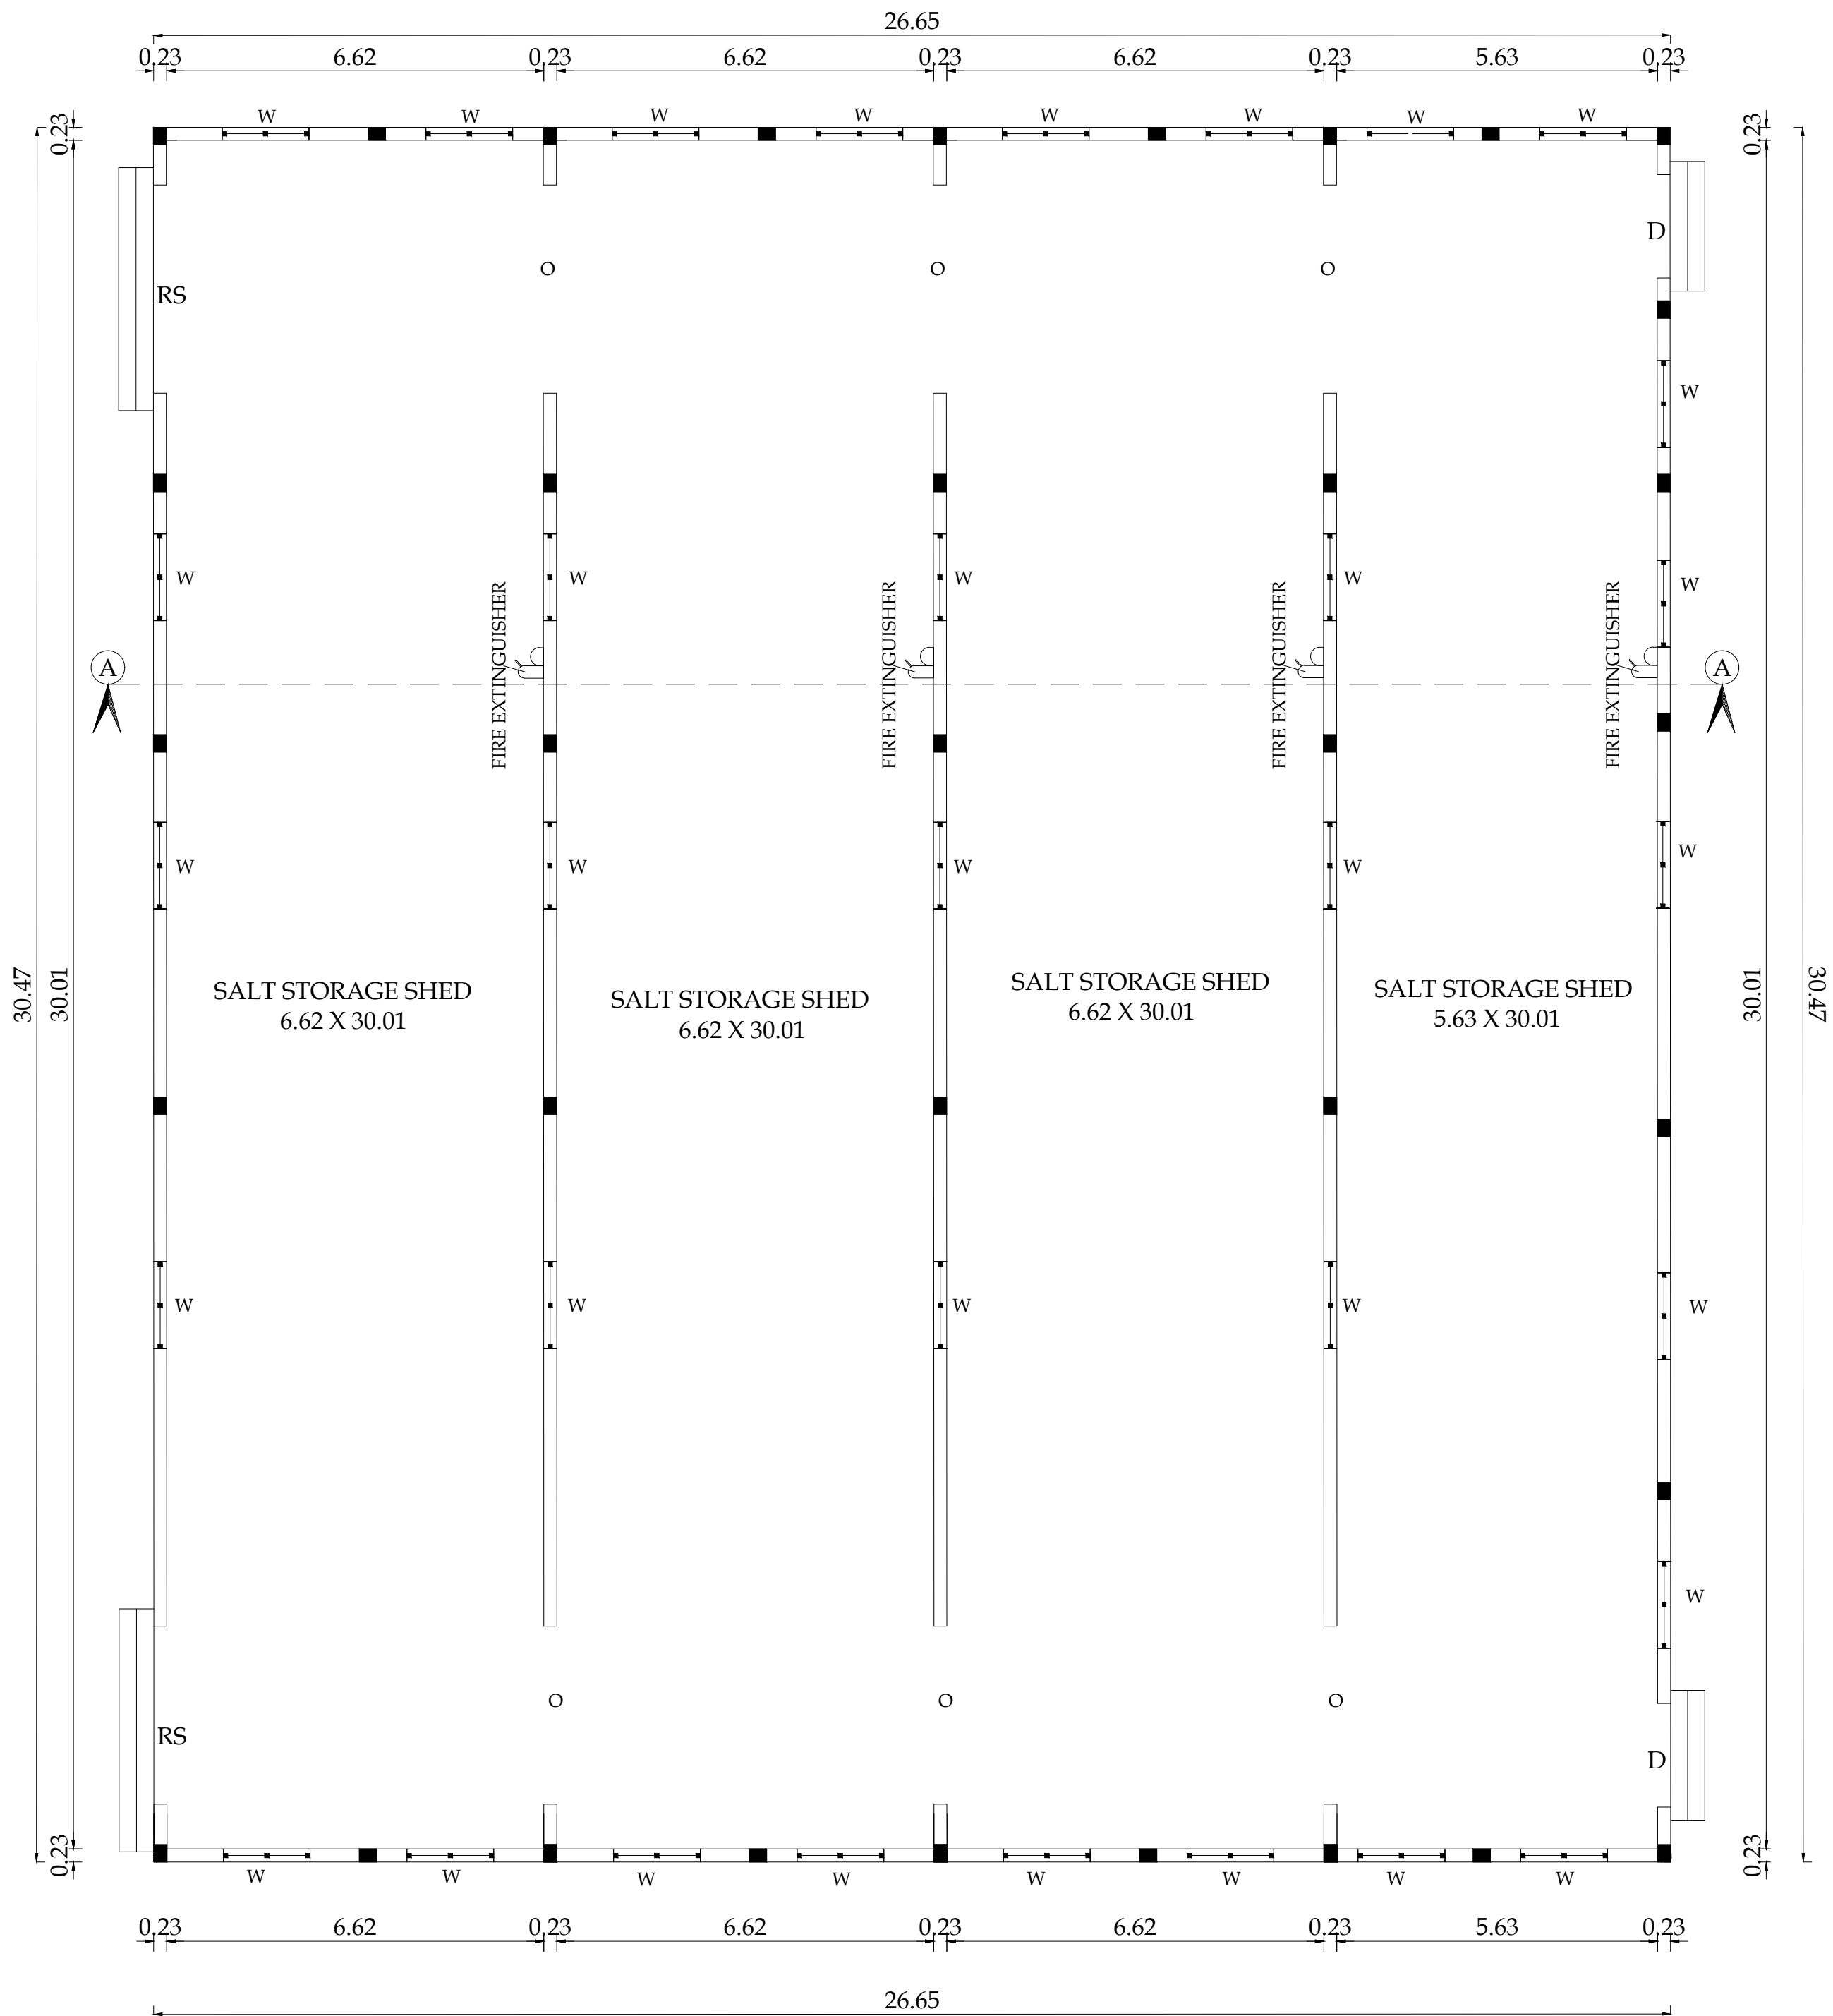

GROUND FLOOR PLAN

PLAN SHOWING THE PROPOSED INDUSTRIAL BUILDING (COIR-INDUSTRY, CATEGORY - COTTAGE) IN S.F.No. 294/1A, 301/1B, 301/2B, 293/1A, 294/1B2, 295/2B, 295/1, 295/2A, 295/3, 294/1B1, 301/1A, 301/2A, AT KATTAMPATTI VILLAGE & PANCHAYAT, KINATHUKADAVU TALUK, COIMBATORE DISTRICT.

M/s.REMMY SUBSTRATES INDIA PRIVATE LIMITED

SCALE - 1:100


NOTE : ALL DIMENSIONS ARE IN METERS

AREA DETAILS SQM


Block -23, Ground floor
SALT STORAGE SHED 811.53

Joinery Details :
RS - Rolling shutter - 3.66 X 2.44
O - Open - 3.66 X 2.44
W - Window - 1.52 X 1.22


For Remy Substrates India Private Limited Applicant	Structural Engineer
Architect	Engineer/ LBS

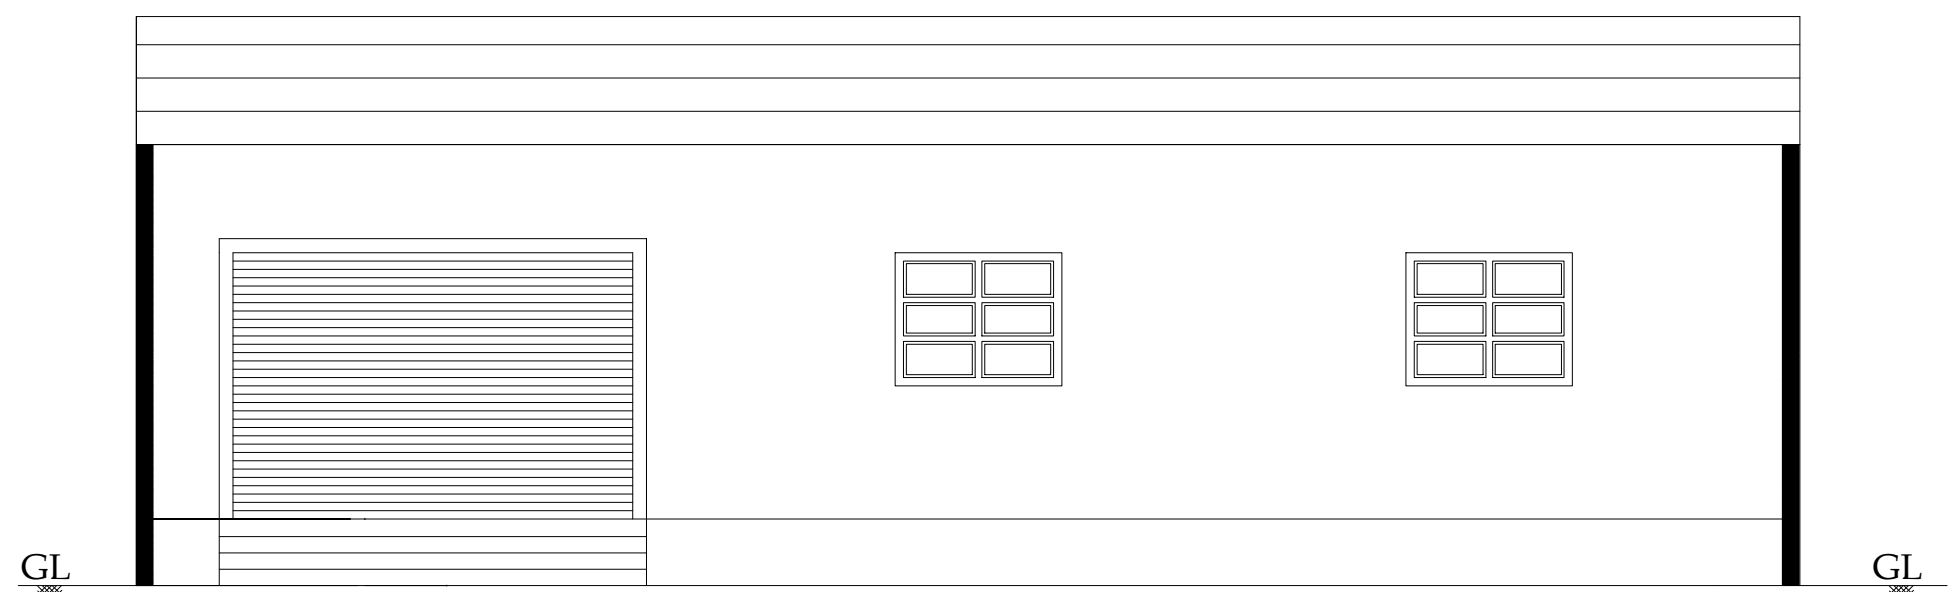

ELEVATION

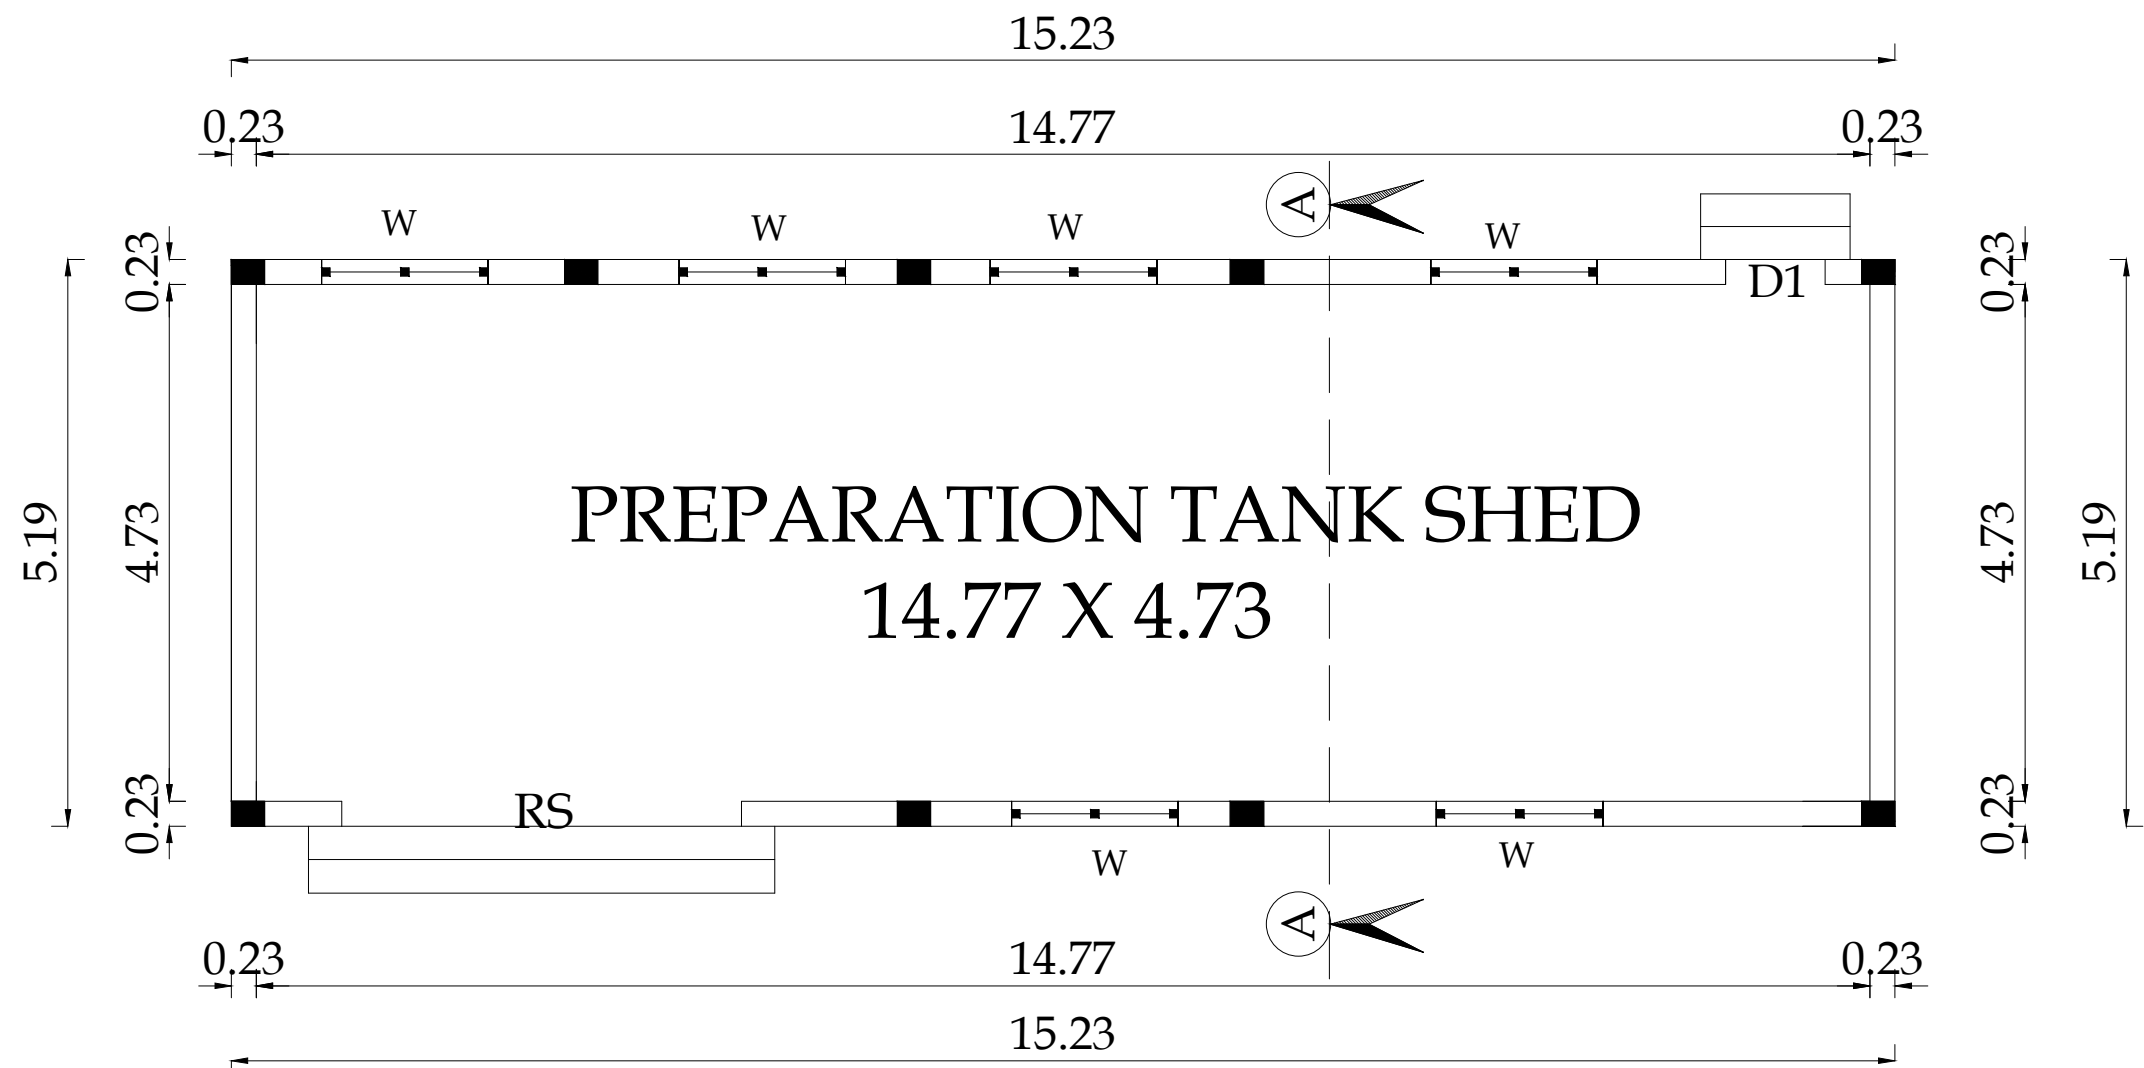

PREPARATION TANK SHED PLAN

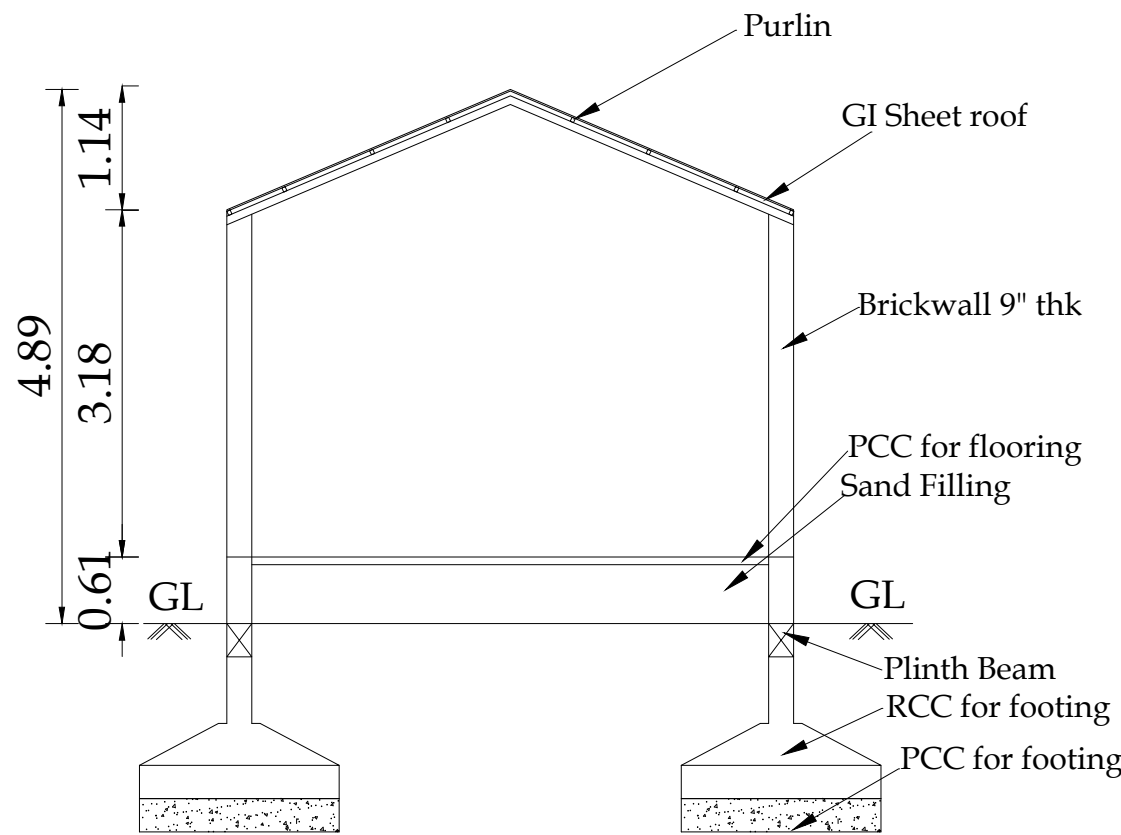

SECTION ON A-A


BLOCK NO: 24

SHEET NO: 22/22

PLAN SHOWING THE PROPOSED INDUSTRIAL BUILDING (COIR- INDUSTRY, CATEGORY - COTTAGE) IN S.F.No. 294/1A, 301/1B, 301/2B, 293/1A, 294/1B2, 295/2B, 295/1, 295/2A, 295/3, 294/1B1, 301/1A, 301/2A, AT KATTAMPATTI VILLAGE & PANCHAYAT, KINATHUKADAVU TALUK, COIMBATORE DISTRICT.

M/s.REMMY SUBSTRATES INDIA PRIVATE LIMITED

SCALE - 1:100

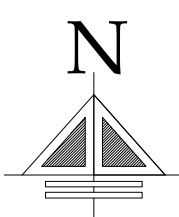

NOTE : ALL DIMENSIONS ARE IN METERS

AREA DETAILS

SQM

Block -24, Ground floor
PREPARATION TANK SHED

78.96

Joinery Details :

RS - Rolling shutter - 3.66 X 2.44
W - Window - 1.52 X 1.22

For Remy Substrates India Private Limited

Authorized Signatory

Applicant

PREYADARSHI S
REG.No: SE-4/09/02/158-1453
16A2, Natar Road, Anna Station,
Behind Taj Vivanta, Coimbatore-641 018.
PH: 99430 99974
E-MAIL:info@remmy.com

Structural Engineer

S. NAGAPRASAD, BE.
Engineer Grade - II (063),
Coimbatore LPA/RE/RS-17/19/03/003,
16A2, Anna Station to Natar Road,
Behind Taj Vivanta,
Coimbatore-64, PH: 9522 52749-15.

Architect

S. NAGAPRASAD, BE.
Engineer Grade - II (063),
Coimbatore LPA/RE/RS-17/19/03/003,
16A2, Anna Station to Natar Road,
Behind Taj Vivanta,
Coimbatore-64, PH: 9522 52749-15.

Engineer/ LBS

Eight ways to know a piece of land before you pay for it.

This report covers one part of the picture. These cover the rest, drawn from the same government records, for any property in Tamil Nadu.

LandLens One

Ask anything about a property and get an answer grounded in live government records, with the sources shown.

[/landlens/one](#)



Verify My Land

Every record check run on one property and returned as a single report.

[/landlens/verify-my-land](#)



Legal Opinion

An advocate's written opinion on the title, built on the records we pull for it.

[/landlens](#)



One Map

Every layer on one map: the parcel, its boundary, zoning, water bodies and what sits around it.

[/landlens/one/map](#)



PriceMap

What land actually changed hands for around this plot, taken from the registered deeds.

[/landlens/pricemap](#)



Build Scope

What you are allowed to build here: floor space, height, coverage and setbacks.

[/landlens/build-scope](#)



Property Tracker

Watch a property and hear about it when something new is registered against it.

[/landlens/property-tracker](#)



Deal Room

Run the transaction in one place: documents, stamping, signatures and the parties.

[/landlens/deal-room](#)



Twenty-four checks you can run yourself, at no cost.

Records and verification

The registers themselves, read for you.

Encumbrance Certificate

Patta and Chitta

Field Measurement Sketch

EC Analyzer

Bank charge check

Court case search

Seller background check

Approval check by survey

Value and duty

What it is worth and what it costs to register.

Guideline value by street

Guideline value by survey

Stamp duty and registration fees

Capital gains

Floor space index

Area unit converter

Zoning and land use

What the plan says can happen on this land.

Land use zone finder

CMDA land use check

Coastal regulation zone

Master plan check

Water bodies finder

Airport height clearance

Registers and directories

Who holds it, and which office keeps the record.

Find your registering office

Temple property check

Waqf property check

RERA register



Every free tool
/tools



Services we run
for you
/services



The LandLens
suite
/landlens/one



Every claim in this document traces back to a government record.

Legal opinions, due diligence and title verification

Building plan, layout and sub-division approvals

Completion and occupancy certificates, regularisation

Escrow, negotiation and NRI property management

Land survey, soil testing, architecture and construction

Verified RealEstate
3/350/2 Mettukuppam,
OMR Thoraipakkam,
Chennai 600 097, India
hello@verified.realestate
+91 9996 12 9996

Prepared from the registers named on the page each finding sits on. Where a register could not be read, this document says so in its place rather than leaving the gap to be read as a clean result.

