

COLOUR INDEX:-	
SITE BOUNDARY	
EXISTING ROAD	
PROPOSED BUILDING	

AREA DETAILS

Descriptions	Non FSI	FSI	Total Area in SQM
AI BLOCK		3977.34	3977.34
CANOPY 1		186.70	186.70
CANOPY 2		71.30	71.30
SECURITY ROOM		6.25	6.25
Total Area		4241.59	4241.59

PARKING AREA DETAILS		
DESCRIPTION	REQUIRED	PROVIDED
Lorry Parking stalls	08 Nos.	08 Nos
Two Wheeler Parking stalls	80 Nos.	80 Nos
Cycle Space (Area)	80.00 Sq.m	80.00 Sq.m

BP/DTCP NO.506/2024

PLANNING PERMISSION NO.793/2024

For NASDAQ INFRA PRIVATE LIMITED


Authorised Signatory

OWNERS SIGNATURE _____


K. RAJENDRAN, PD, Arch, I.D
REGISTERED ARCHITECT
CA. 92 / 15005
TVLR / RA / GR / 2019 / 09 / 007
#BA, Gangadewar Kalai Street,
Ondikuppam, Mahabalipuram,
Thiruvallur - 602 002.

ARCHITECT SIGNATURE

Dr. J. PARVESH, B.Tech., M.Tech. (Structural)
Structural Engineer Grade-I (HNTDA)
(SE-Gr-I 02/2019; Valid upto 09.04.2024)
Mobyle: 9855623333 / 9790080750.

STRUCTURAL ENGINEER SIGNATURE



SOUTH SIDE ELEVATION
A1 BLOCK



SOUTH SIDE ELEVATION
A1 BLOCK



TITLE :-
SITE PLAN SHOWING PROPOSED LIGHT
ENGINEERING AND ASSEMBLING INDUSTRIAL
BUILDING AT SURVEY NOS. 232/2A3 &
237/2B3, ORATUKUPPAI VILLAGE, CHETTIPALAYAM
TOWN PANCHAYAT, MADUKKARAI TALUK,
COIMBATORE DISTRICT, TAMIL NADU.

Category of Industry as per TNCDBR 2019
Annexure VI - ORANGE. LIGHT ENGINEERING
INDUSTRIAL BUILDING.

N

W

E

S

COLOUR INDEX:-

SITE BOUNDARY

EXISTING ROAD

PROPOSED BUILDING

ALL DIMENSIONS ARE IN Metres SCALE : 1 : 200

AREA DETAILS			
Plot Area (As per Patta)		:	7279.00 Sqm
Plot Area (As per Document Area)		:	7279.00 Sqm
Descriptions	Non FSI	FSI	Total Area in SQM
A1 BLOCK		3977.34	3977.34
CANOPY 1		186.70	186.70
CANOPY 2		71.30	71.30
SECURITY ROOM		6.25	6.25
Total Area		4241.59	4241.59

FSI	4241.59	=	0.582
Total Man Power	150 Nos.		
Total HP	25 HP		

PARKING AREA DETAILS		
DESCRIPTION	REQUIRED	PROVIDED
Lorry Parking stalls	08 Nos.	08 Nos
Two Wheeler Parking stalls	80 Nos.	80 Nos
Cycle Space (Area)	80.00 Sq.m	80.00 Sq.m

MACHINERY DETAILS			
S.NO	DESCRIPTION	A1 BLOCK	
		QTY	HP
1	LABELLING MACHINE	1 NO	05 HP
2	STRAPPING MACHINE	1 NO	05 HP
3	BUNDLING MACHINE	1 NO	05 HP
4	DRILLING MACHINE	1 NO	05 HP
5	PACKING MACHINE	1 NO	03 HP
6	MOULDING MACHINE	1 NO	02 HP
		TOTAL HP	25 HP

BP/DTCP NO.506/2024

PLANNING PERMISSION NO.793/2024

for NASDA INFRA PRIVATE LIMITED
Authorised Signatory


OWNERS SIGNATURE

K. RAJENDRAN, P.D. Arch. I.D
REGISTERED ARCHITECT
CA. 52 / 19505
TVL/R / RA / G+1 / 2019 / 09 / 007
#1A, Gangaikottai Road Street,
Ondirupadam, Manavalanagar,
Thiruvallur - 602 002.


ARCHITECT SIGNATURE

Ex. J. PARVESH, B.Tech., M.Tech. (Structural)
Structural Engineer Grade - I (RNTDA)
(SE-G+1/2020/19 - Valid upto 18.04.2024)
Mobile: 9855232333 / 9190060750.

STRUCTURAL ENGINEER SIGNATURE

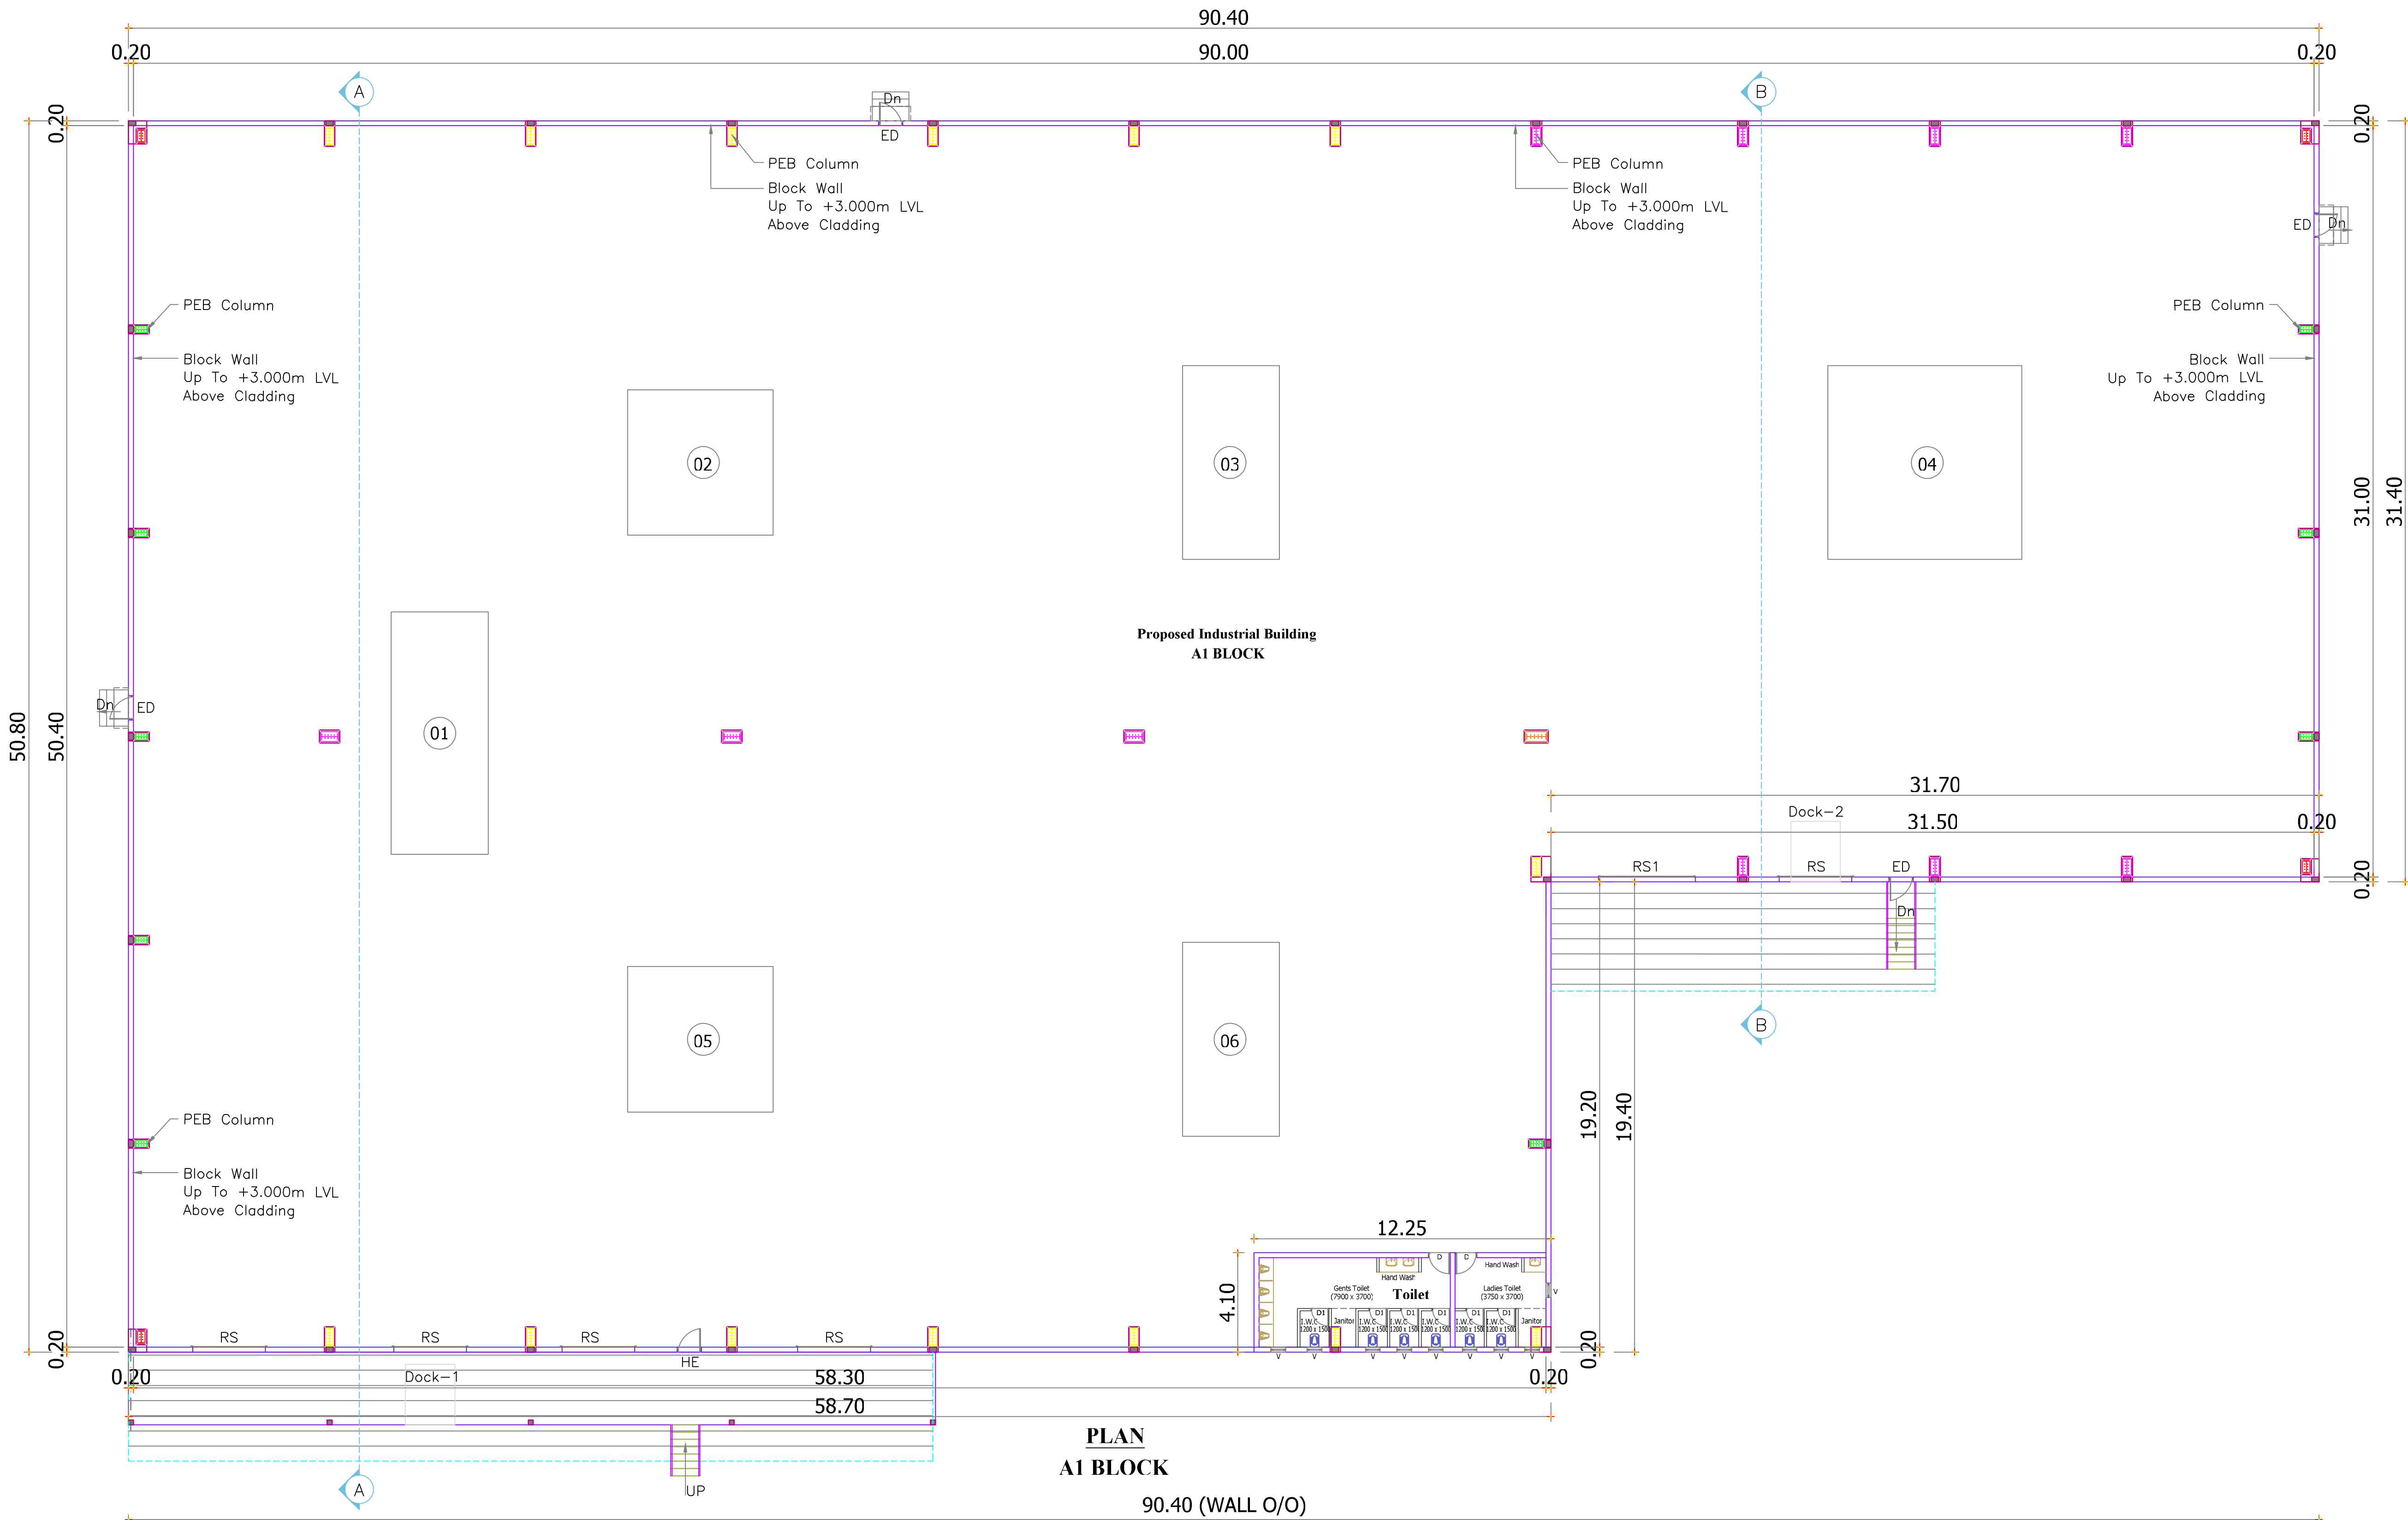

PLAN
A1 BLOCK
90.40 (WALL O/O)

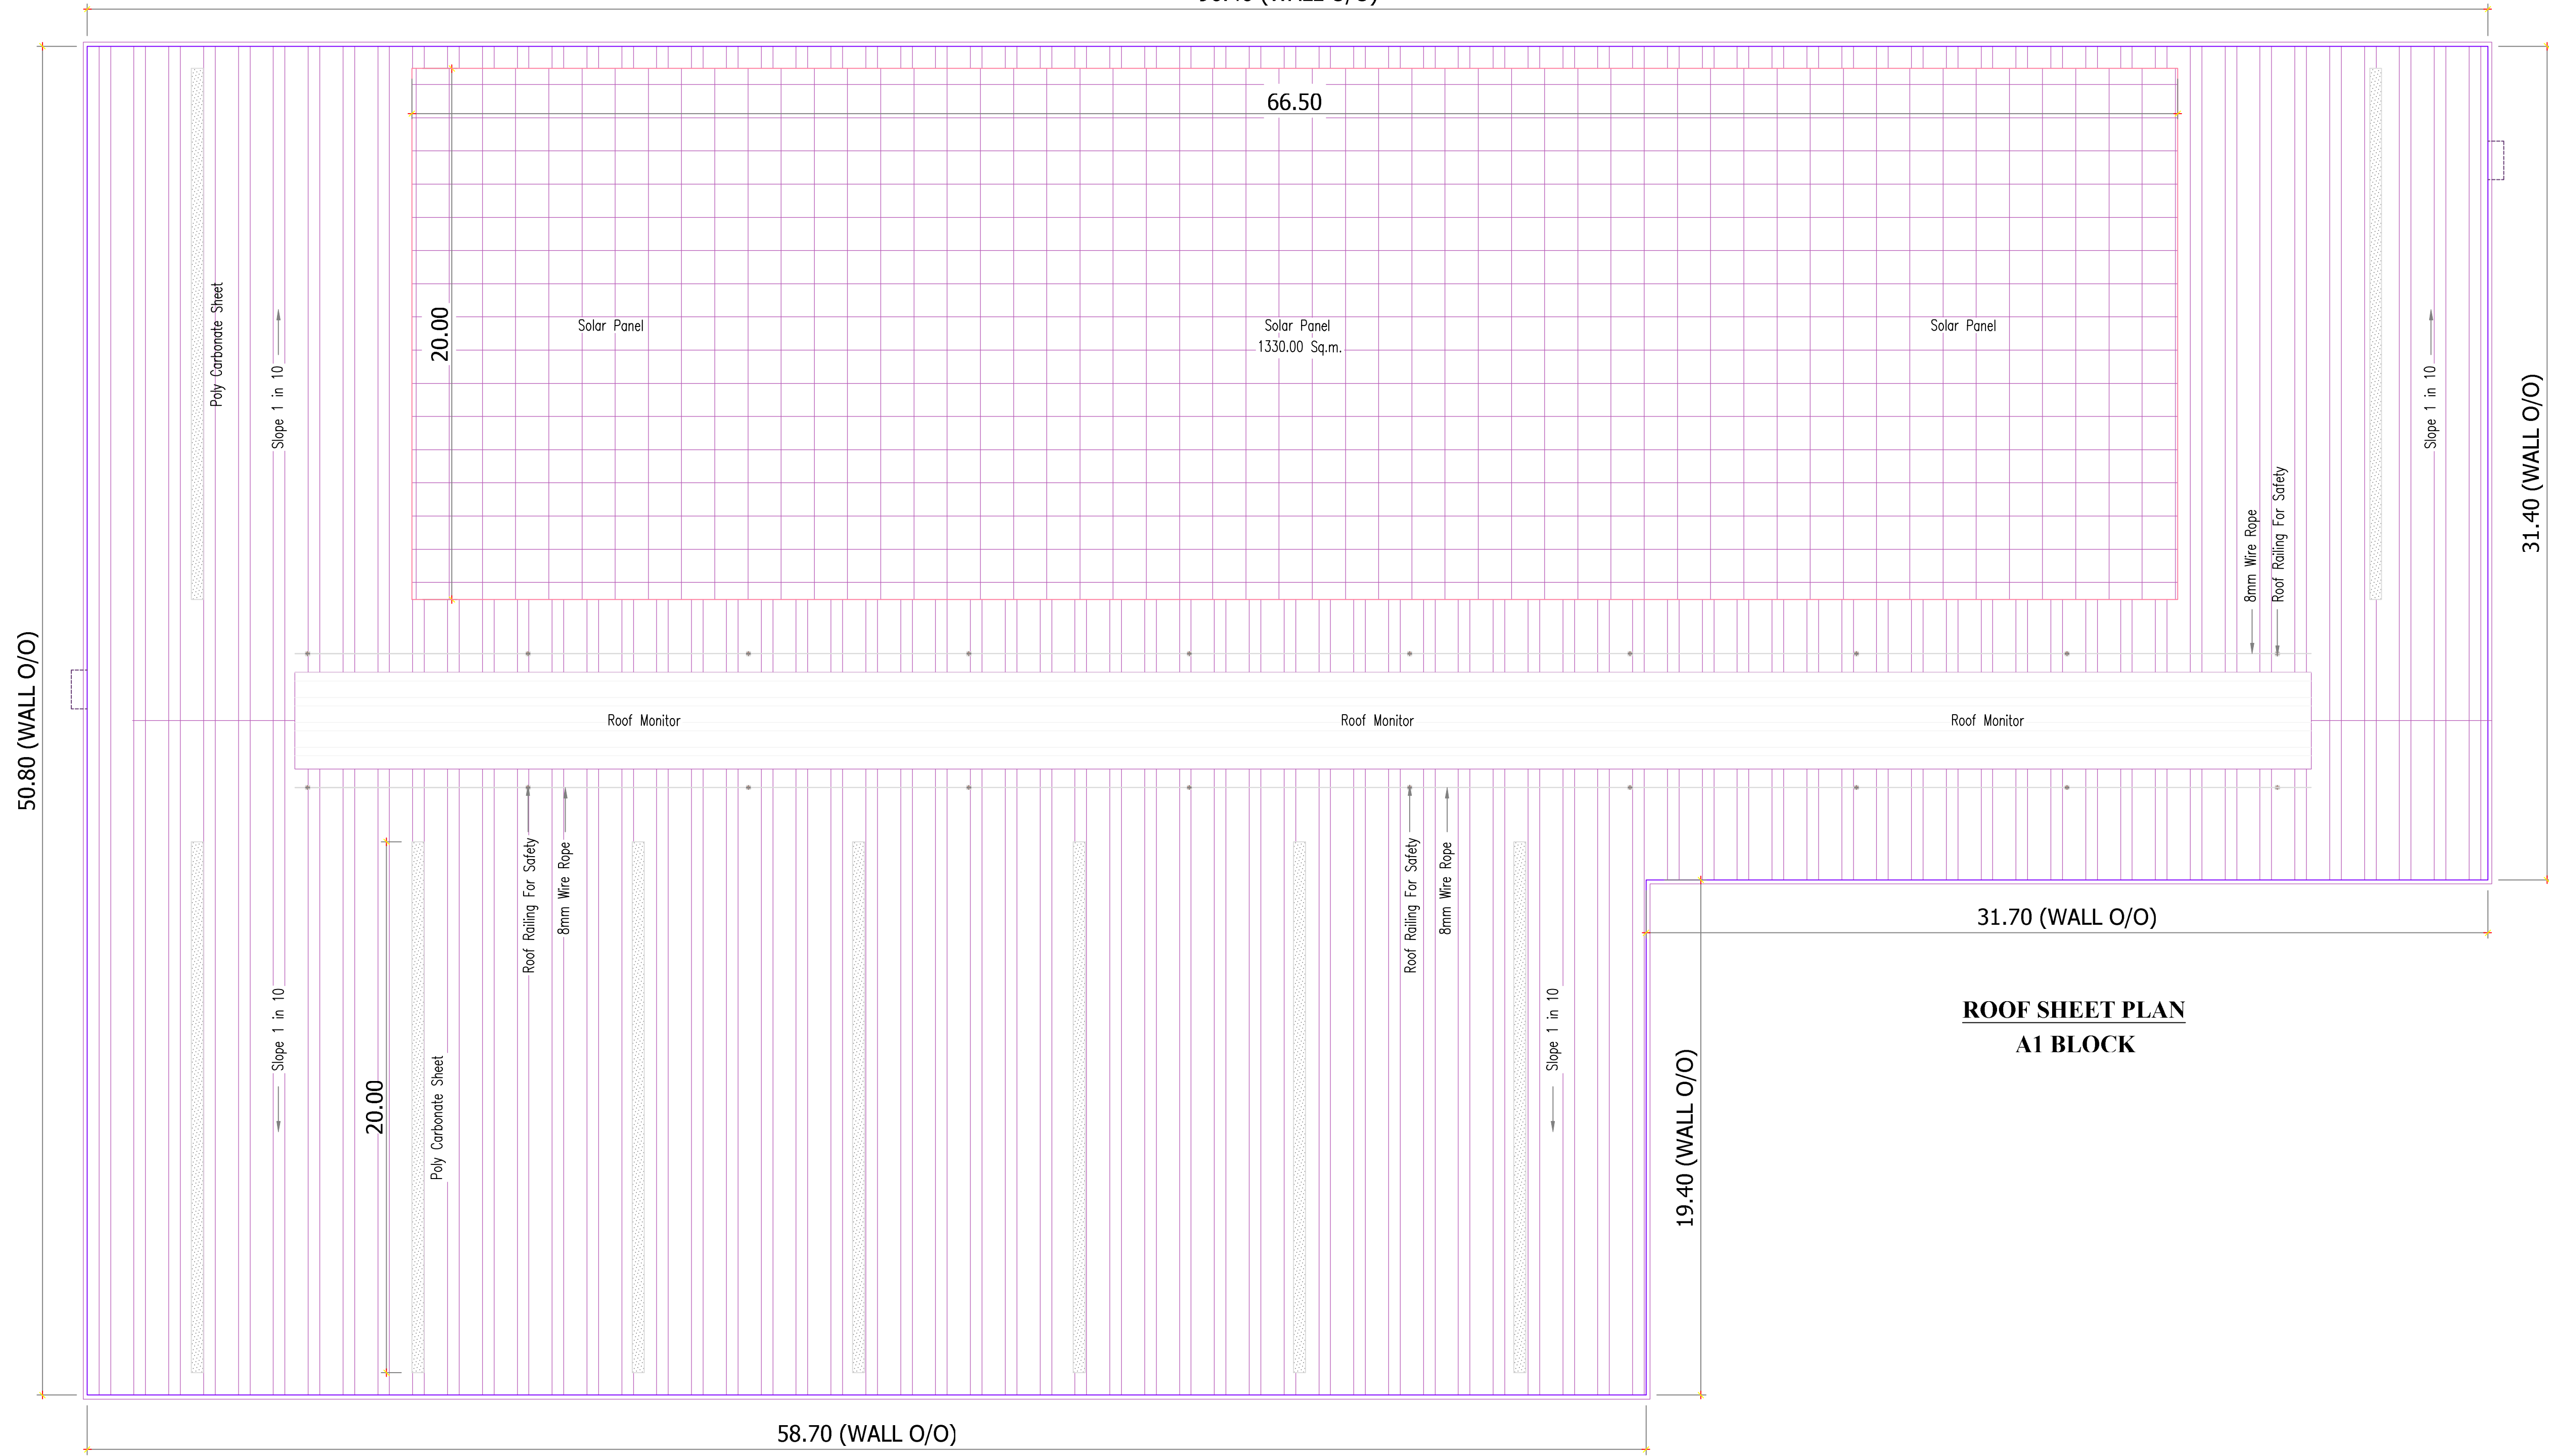

ROOF SHEET PLAN
A1 BLOCK

