

PP

APPROVAL RECORD

Planning Permission

Pudukkottai
Coimbatore district, Tamil Nadu

APPROVAL TYPE
Building Plan

ISSUING AUTHORITY
DTCP

The approval as the planning authority issued it, reproduced in full behind this page.


An approval speaks to what was sanctioned, not to what was built. Completion is a separate record.

PLAN SHOWING THE PROPOSED PROFESSIONAL CONSULTING OFFICE BUILDING IN T.S. No : 11/5 [Old S.F. No : 384/1C Pt]
WARD No : Z [26], BLOCK No : 2, AT VILANKURICHI VILLAGE, COIMBATORE CORPORATION.



VILANKURICHI D.D. PLAN No : 8
SCALE : 1 : 100

STAIRCASE DETAILS


WIDTH - 1.50 m
TREAD - 0.30 m
RISE - 0.15 m

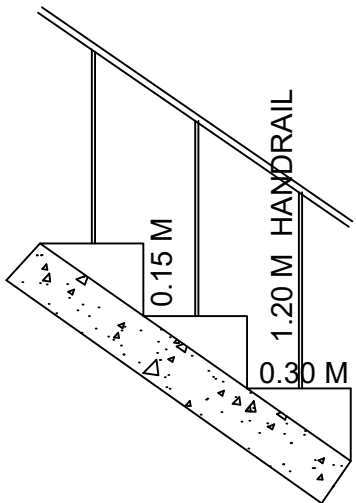

ONLINE APPLICATION NUMBER
SWP/BPA/179943/2024
LP/CLPA No= 369/2024
Planning Permission No: 429/2024

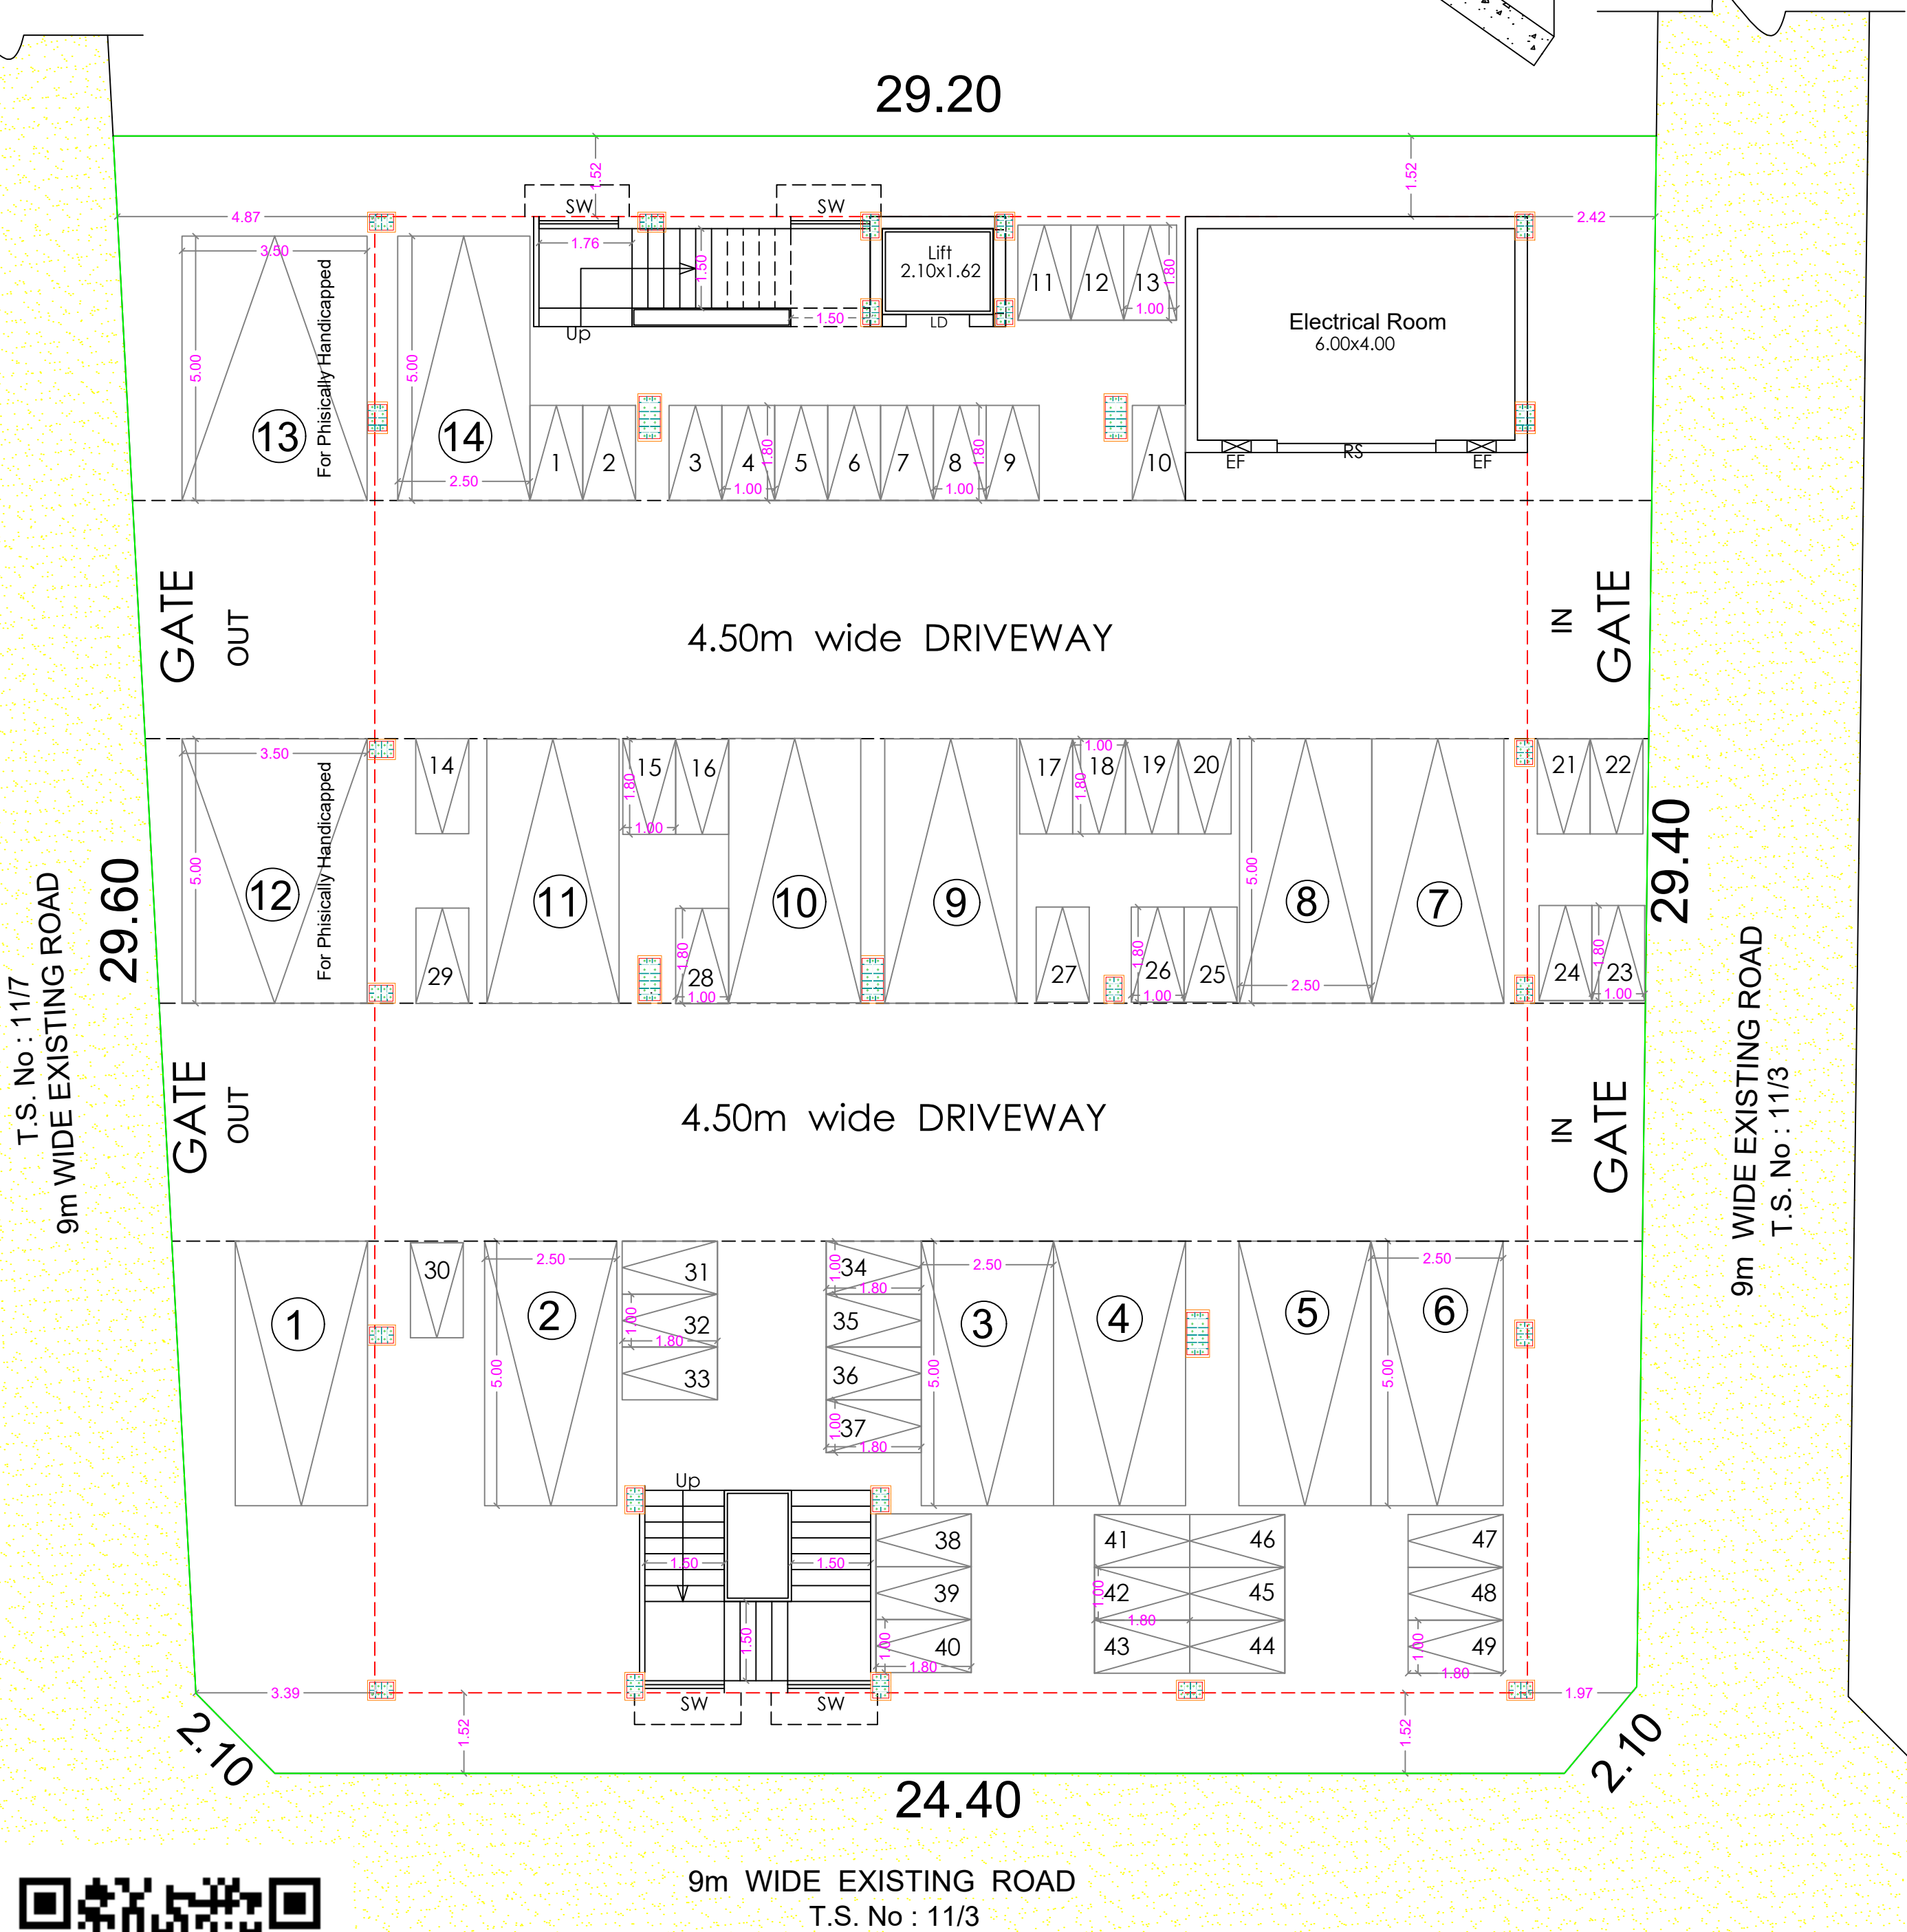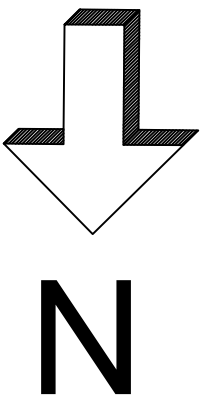

SITE CUM STILT FLOOR PLAN

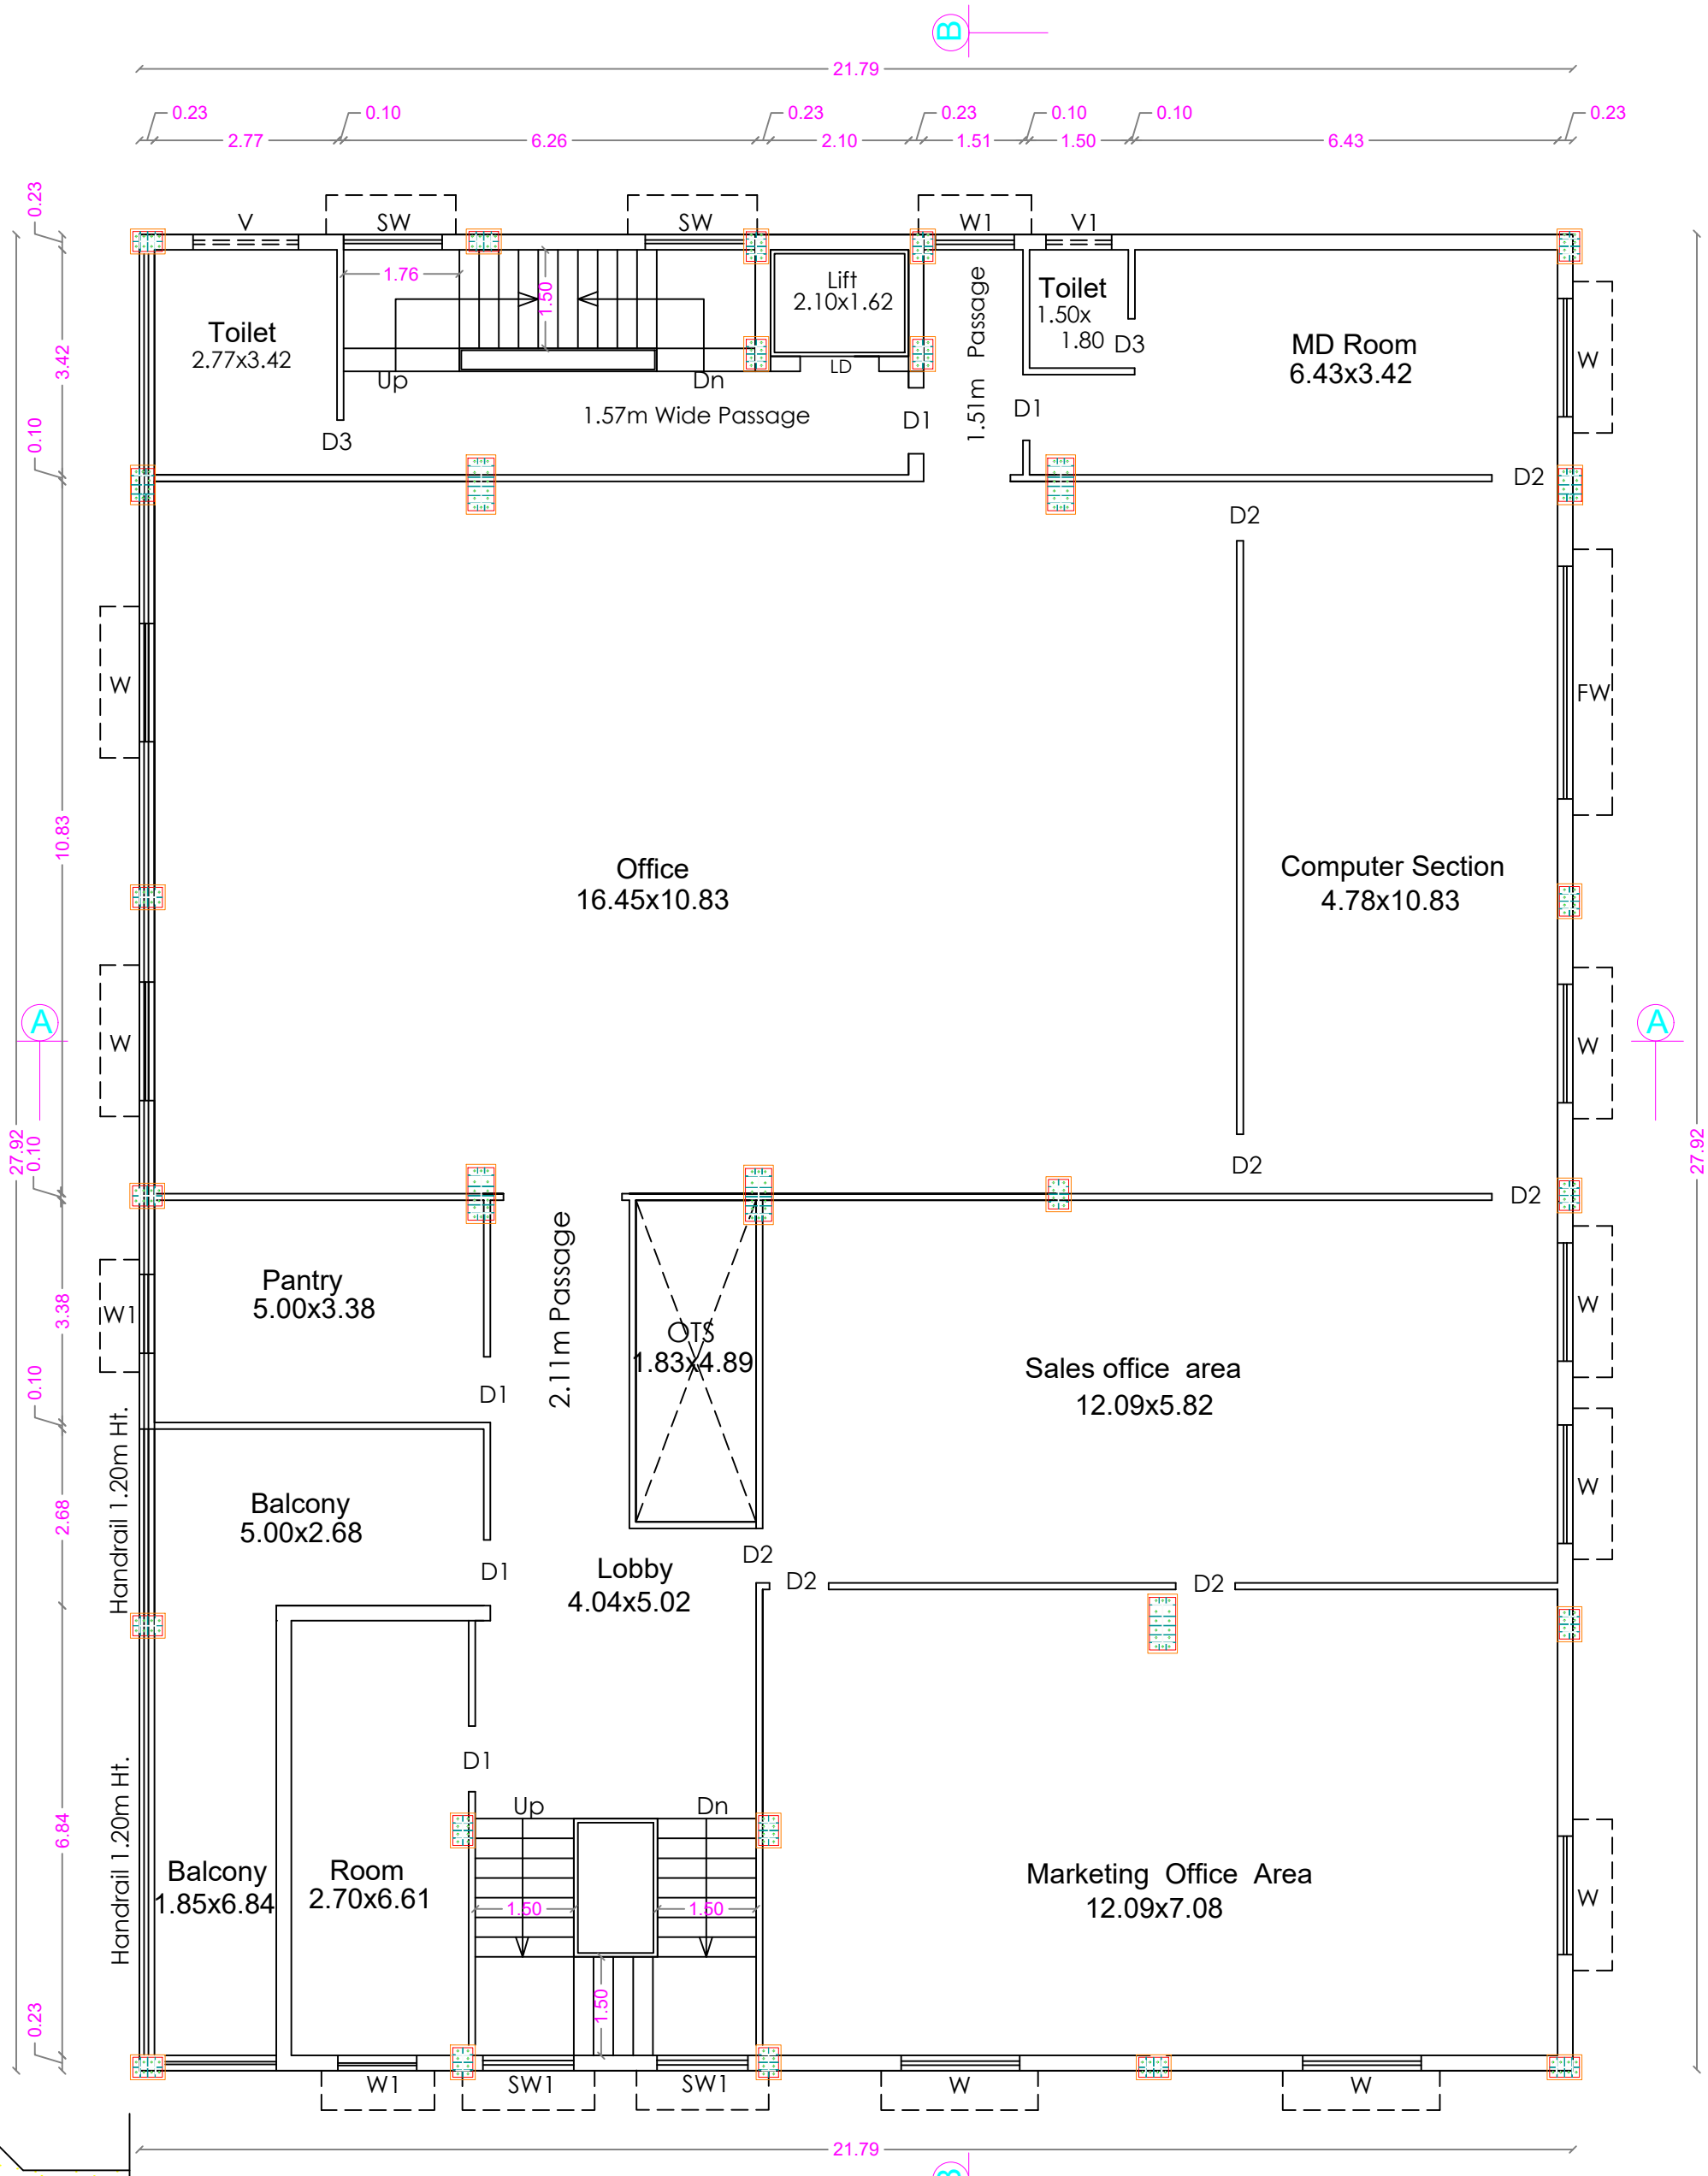

FIRST FLOOR PLAN

SHEET No : 1

AREA STATEMENT

FLOOR NAME	F.S.I.	Non. F.S.I.	TOTAL
STILT FLOOR	----	608.37	608.37
FIRST FLOOR	599.43	----	599.43
SECOND FLOOR	599.43	----	599.43
TERRACE FLOOR	----	72.28	72.28
TOTAL	1198.86	680.65	1879.51

TOTAL F.S.I. AREA 1198.86 Sqm

HEIGHT OF THE BUILDING 12.00 m

SCHEDULE OF JOINERY

	METER
RS	ROLLING SHUTTER 3.00 x 2.40
LD	LIFT DOOR 1.20 x 2.10
D	DOOR 1.20 x 2.10
D1	DOOR 1.00 x 2.10
D2	DOOR 0.90 x 2.10
D2	DOOR 0.76 x 2.10
W	WINDOW 1.80 x 1.50
W	WINDOW 1.20 x 1.35
V	VENTILATOR 1.50 x 0.60
V1	VENTILATOR 1.00 x 0.60

FE :- FIRE DETECTING AND EXTINGUISHING SYSTEM PROVIDED.

EA :- EMERGENCY ALARAM PROVIDED.

SAND BUCKTS PROVIDED.

A/C :- AIR CONDITIONER PROVIDED

S. Kadirvel
Er. S. KADIRVEL, B.E., M.Sc.(REV), M.I.E., F.I.V.
CHARTERED ENGINEER & APPROVED VALUER
Regd. No.: M-128435/5, F-14059
ENGINEER GRADE-I (RE) CBE LPA/RE/GR-I/19/03/011
STRUCTURAL ENGINEER GR-II (SE)
CBE LPA/SE/GR-II/19/03/007
#302, First Floor, Dr. Radhakrishnan Road
Tatabad, Coimbatore - 641 012

STRUCTURAL ENGINEER

P. Kartik Mahesh

APPLICANT


C. Natarajan
C. NATARAJAN, B.E.,
Consulting Engineer
NAVEEN ASSOCIATES
384, Second St., Extension
Gandhipuram, Coimbatore - 641 012.
COIMBATORE LPA / RE /
GR-I / 19 / 03 / 002

REGISTERED ENGINEER

PLAN SHOWING THE PROPOSED PROFESSIONAL CONSULTING OFFICE BUILDING IN T.S. No : 11/5 [Old S.F. No : 384/1C Pt]
WARD No : Z [26], BLOCK No : 2, AT VILANKURICHI VILLAGE, COIMBATORE CORPORATION.



VILANKURICHI D.D. PLAN No : 8 SCALE : 1 : 100

ONLINE APPLICATION NUMBER
SWP/BPA/179943/2024
LP/CLPA No= 369/2024
Planning Permission No: 429/2024

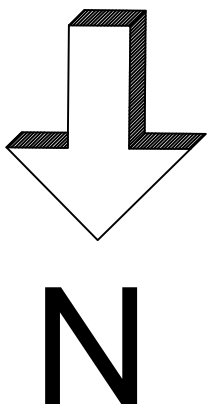


STAIRCASE DETAILS

WIDTH - 1.50 m
TREAD - 0.30 m
RISE - 0.15 m

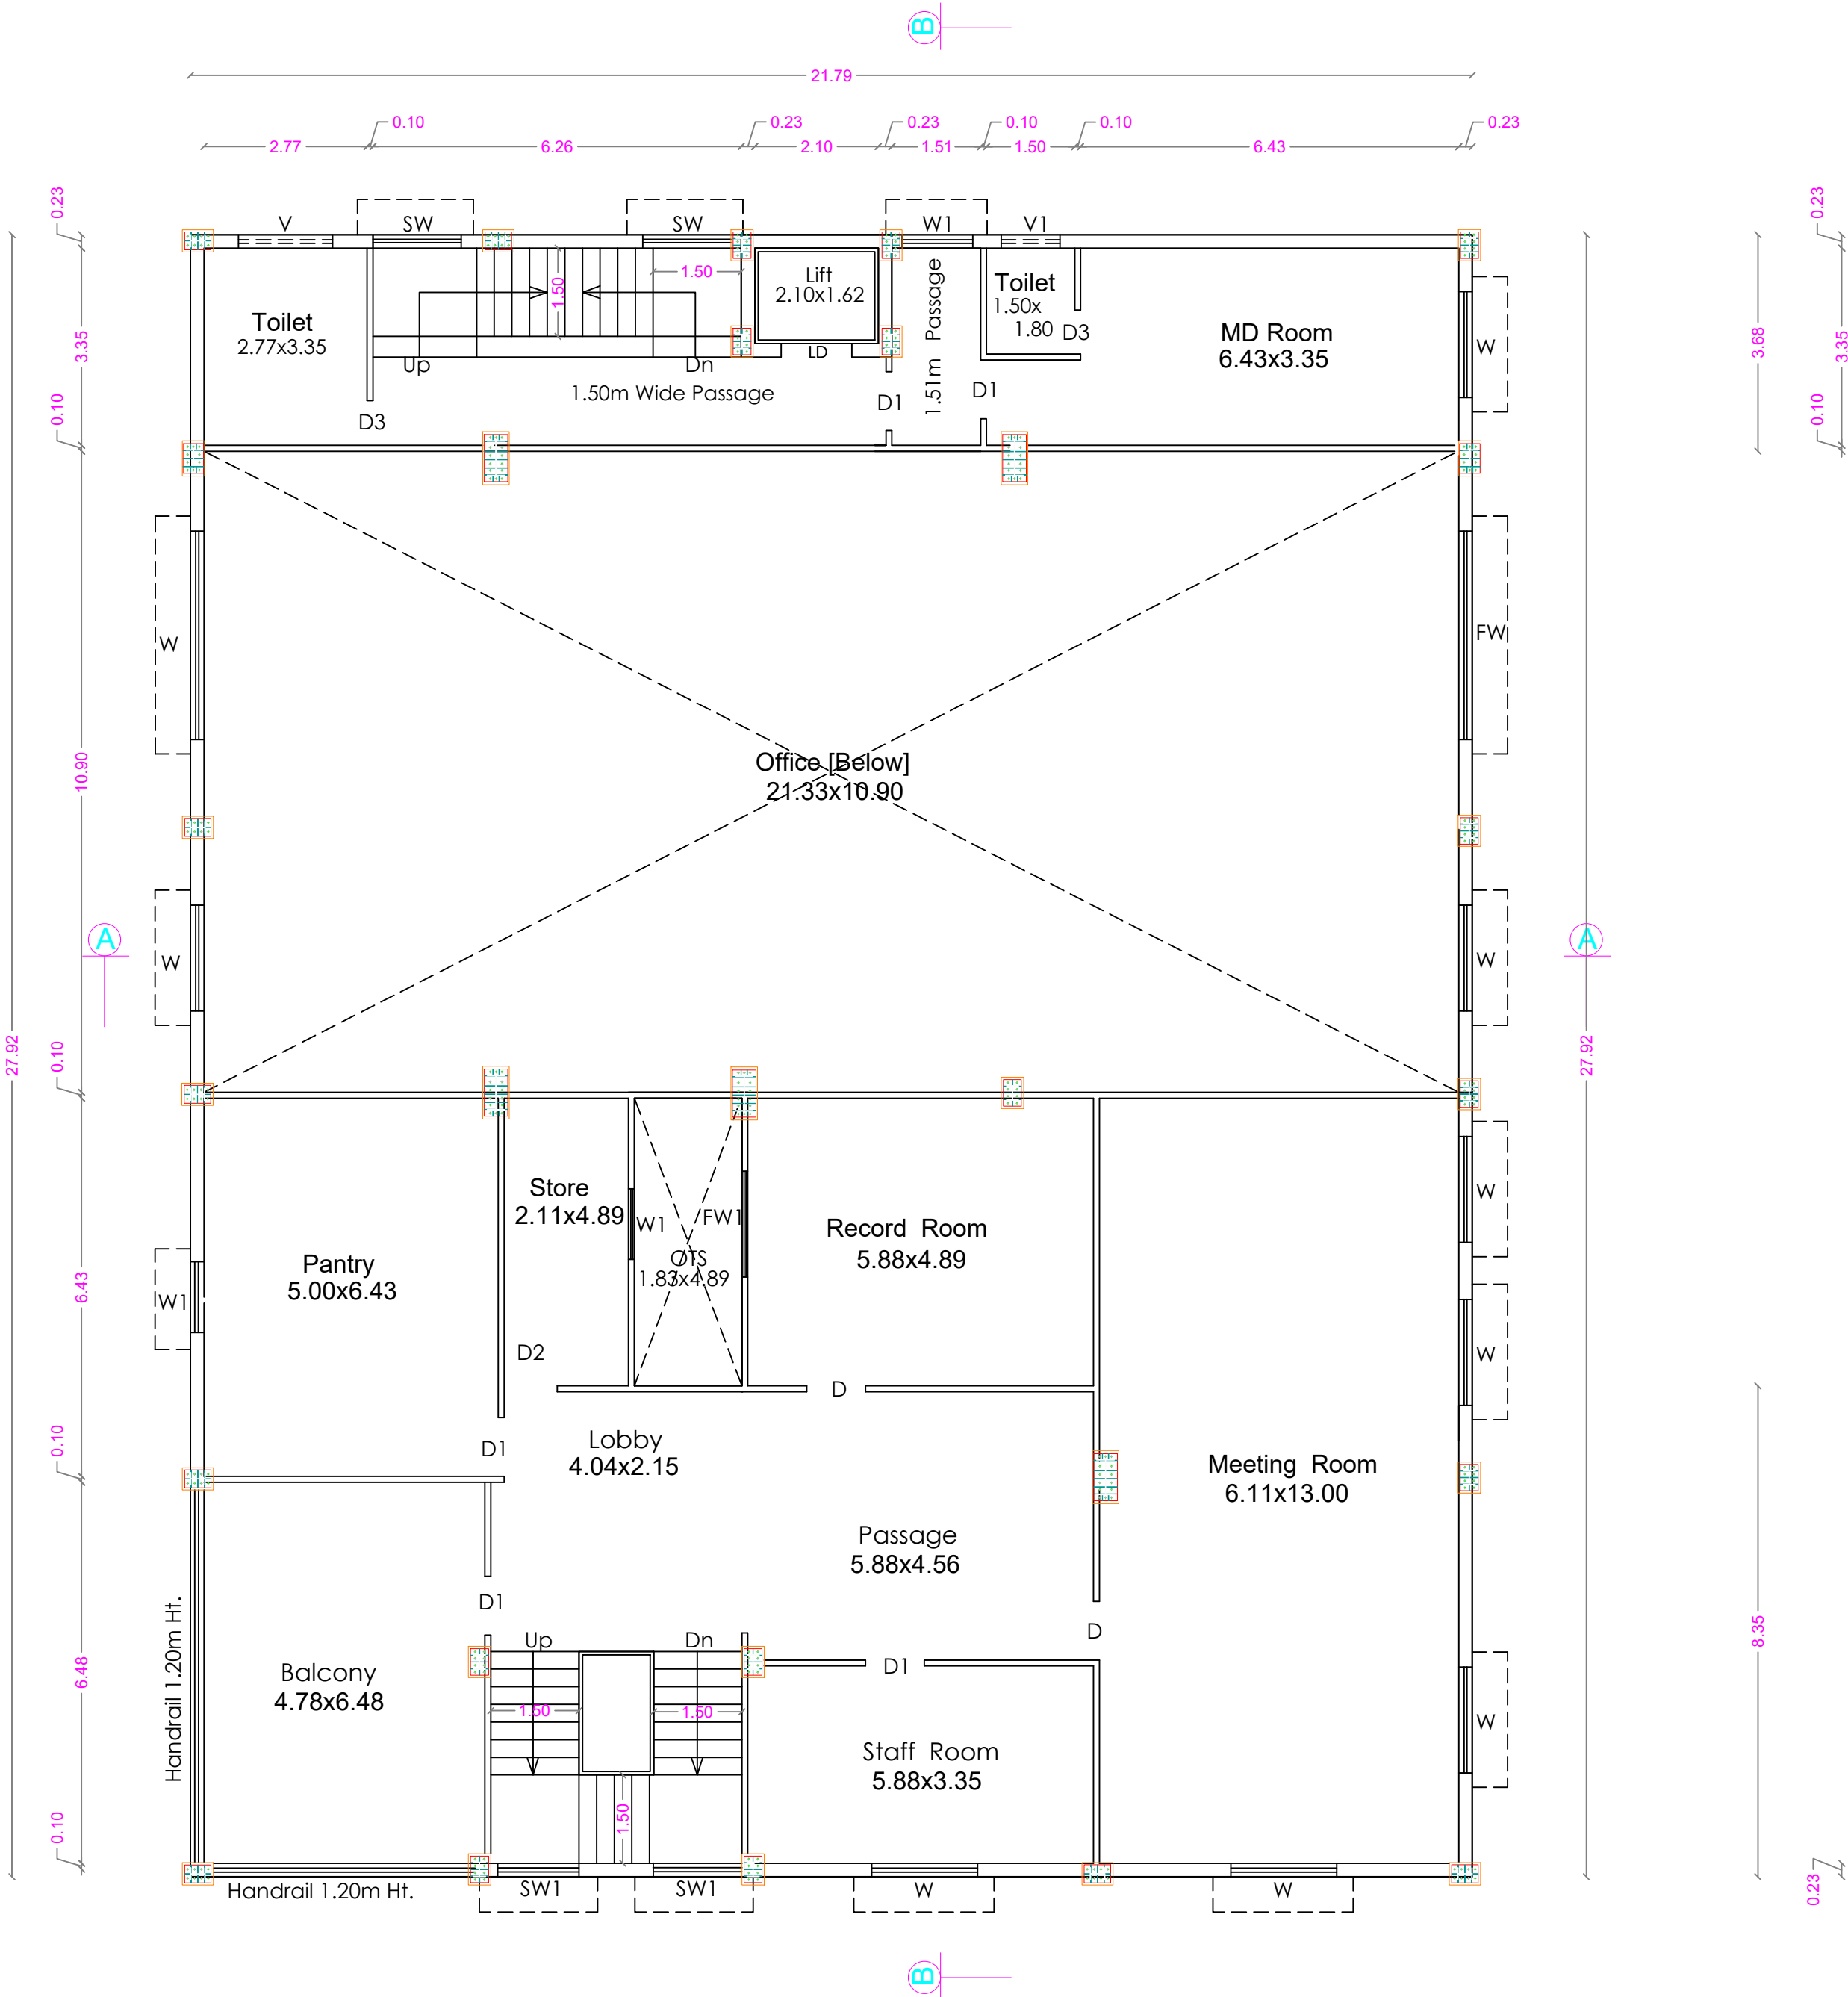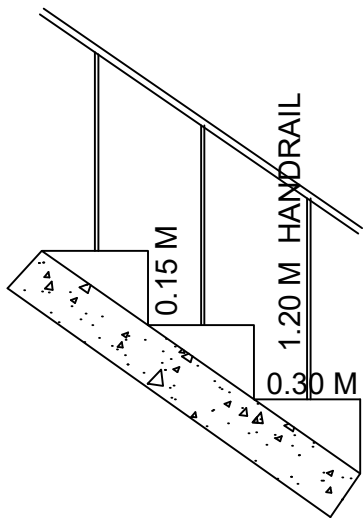

SECOND FLOOR PLAN

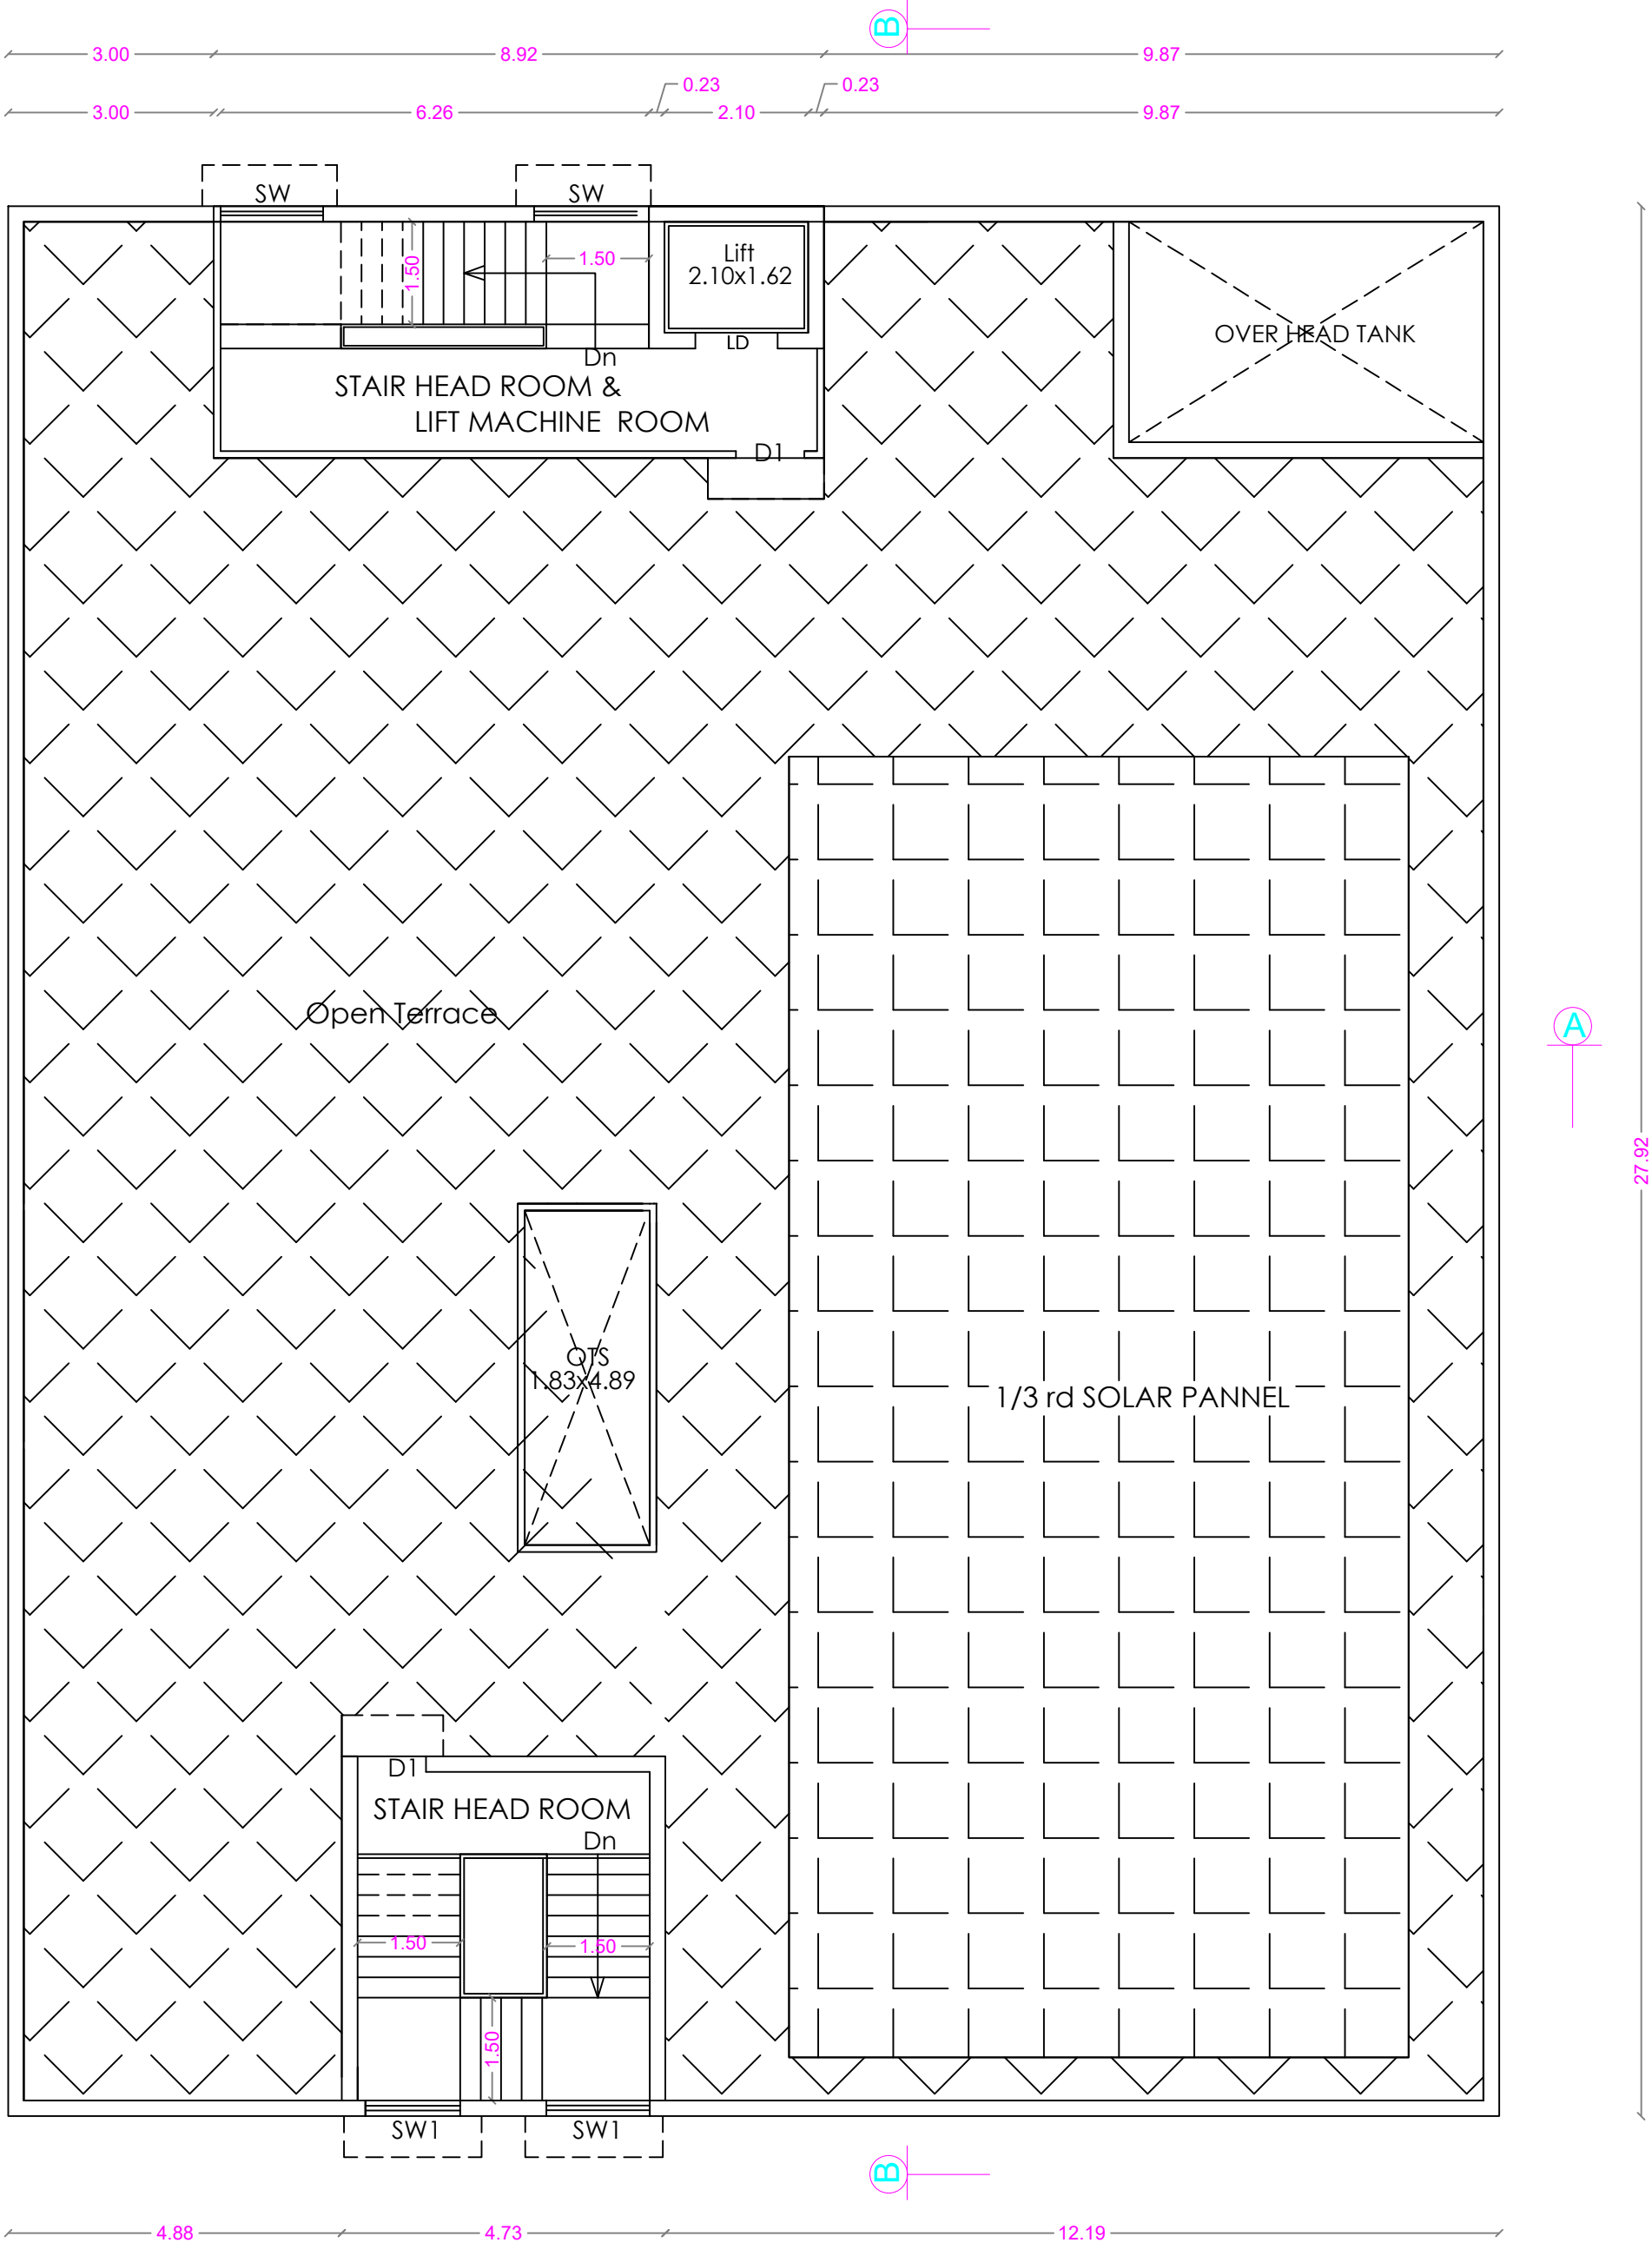

TERRACE FLOOR PLAN

SHEET No : 2			
AREA STATEMENT			
FLOOR NAME	F.S.I.	Non. F.S.I.	TOTAL
STILT FLOOR	----	608.37	608.37
FIRST FLOOR	599.43	----	599.43
SECOND FLOOR	599.43	----	599.43
TERRACE FLOOR	----	72.28	72.28
TOTAL FSI AREA	1198.86	680.65	1879.51
TOTAL F.S.I. AREA		1198.86 Sqm	
HEIGHT OF THE BUILDING		12.00 m	
SCHEDULE OF JOINERY			METER
LD	LIFT DOOR	1.20 x 2.10	
D	DOOR	1.20 x 2.10	
D1	DOOR	1.00 x 2.10	
D2	DOOR	0.90 x 2.10	
D2	DOOR	0.76 x 2.10	
W	WINDOW	1.80 x 1.50	
W	WINDOW	1.20 x 1.35	
V	VENTILATOR	1.50 x 0.60	
V1	VENTILATOR	1.00 x 0.60	

FE :- FIRE DETECTING AND EXTINGUISHING SYSTEM PROVIDED.
EA :- EMERGENCY ALARAM PROVIDED.
SAND BUCKTS PROVIDED.
A/C :- AIR CONDITIONER PROVIDED

S. Kadirvel
Er. S. KADIRVEL, B.E., M.Sc.(REV), M.I.E., F.I.V.
CHARTERED ENGINEER & APPROVED VALUER
Regd. No.- M-128435/5, F-14059
ENGINEER GRADE-I (RE) CBE LPA/RE/GR-I/19/03/011
STRUCTURAL ENGINEER GR-II (SE)
CBE LPA/SE/GR-II/19/03/007
#302, First Floor, Dr. Radhakrishnan Road
Tatabad, Coimbatore - 641 012

STRUCTURAL ENGINEER

P. Kartal Mahesh

APPLICANT

C. Natarajan
C. NATARAJAN, B.E.,
Consulting Engineer
NAVEEN ASSOCIATES
364, Second St., Extension
Gandhipuram, Coimbatore - 641 012.
COIMBATORE LPA / RE /
GR-1/19/03/002

REGISTERED ENGINEER

PLAN SHOWING THE PROPOSED PROFESSIONAL CONSULTING OFFICE BUILDING IN T.S. No : 11/5 [Old S.F. No : 384/1C Pt]

WARD No : Z [26], BLOCK No : 2, AT VILANKURICHI VILLAGE, COIMBATORE CORPORATION.

VILANKURICHI D.D. PLAN No : 8

SCALE : 1 : 100


NA.KA. No : 453/2019/LPA - 2
L.P./C.L.P.A. No : 129/2019
P.P. No : 151/2019
DATE : 19.07.2019

ONLINE APPLICATION NUMBER


SWP/BPA/179943/2024

LP/CLPA No= 369/2024


Planning Permission No: 429/2024

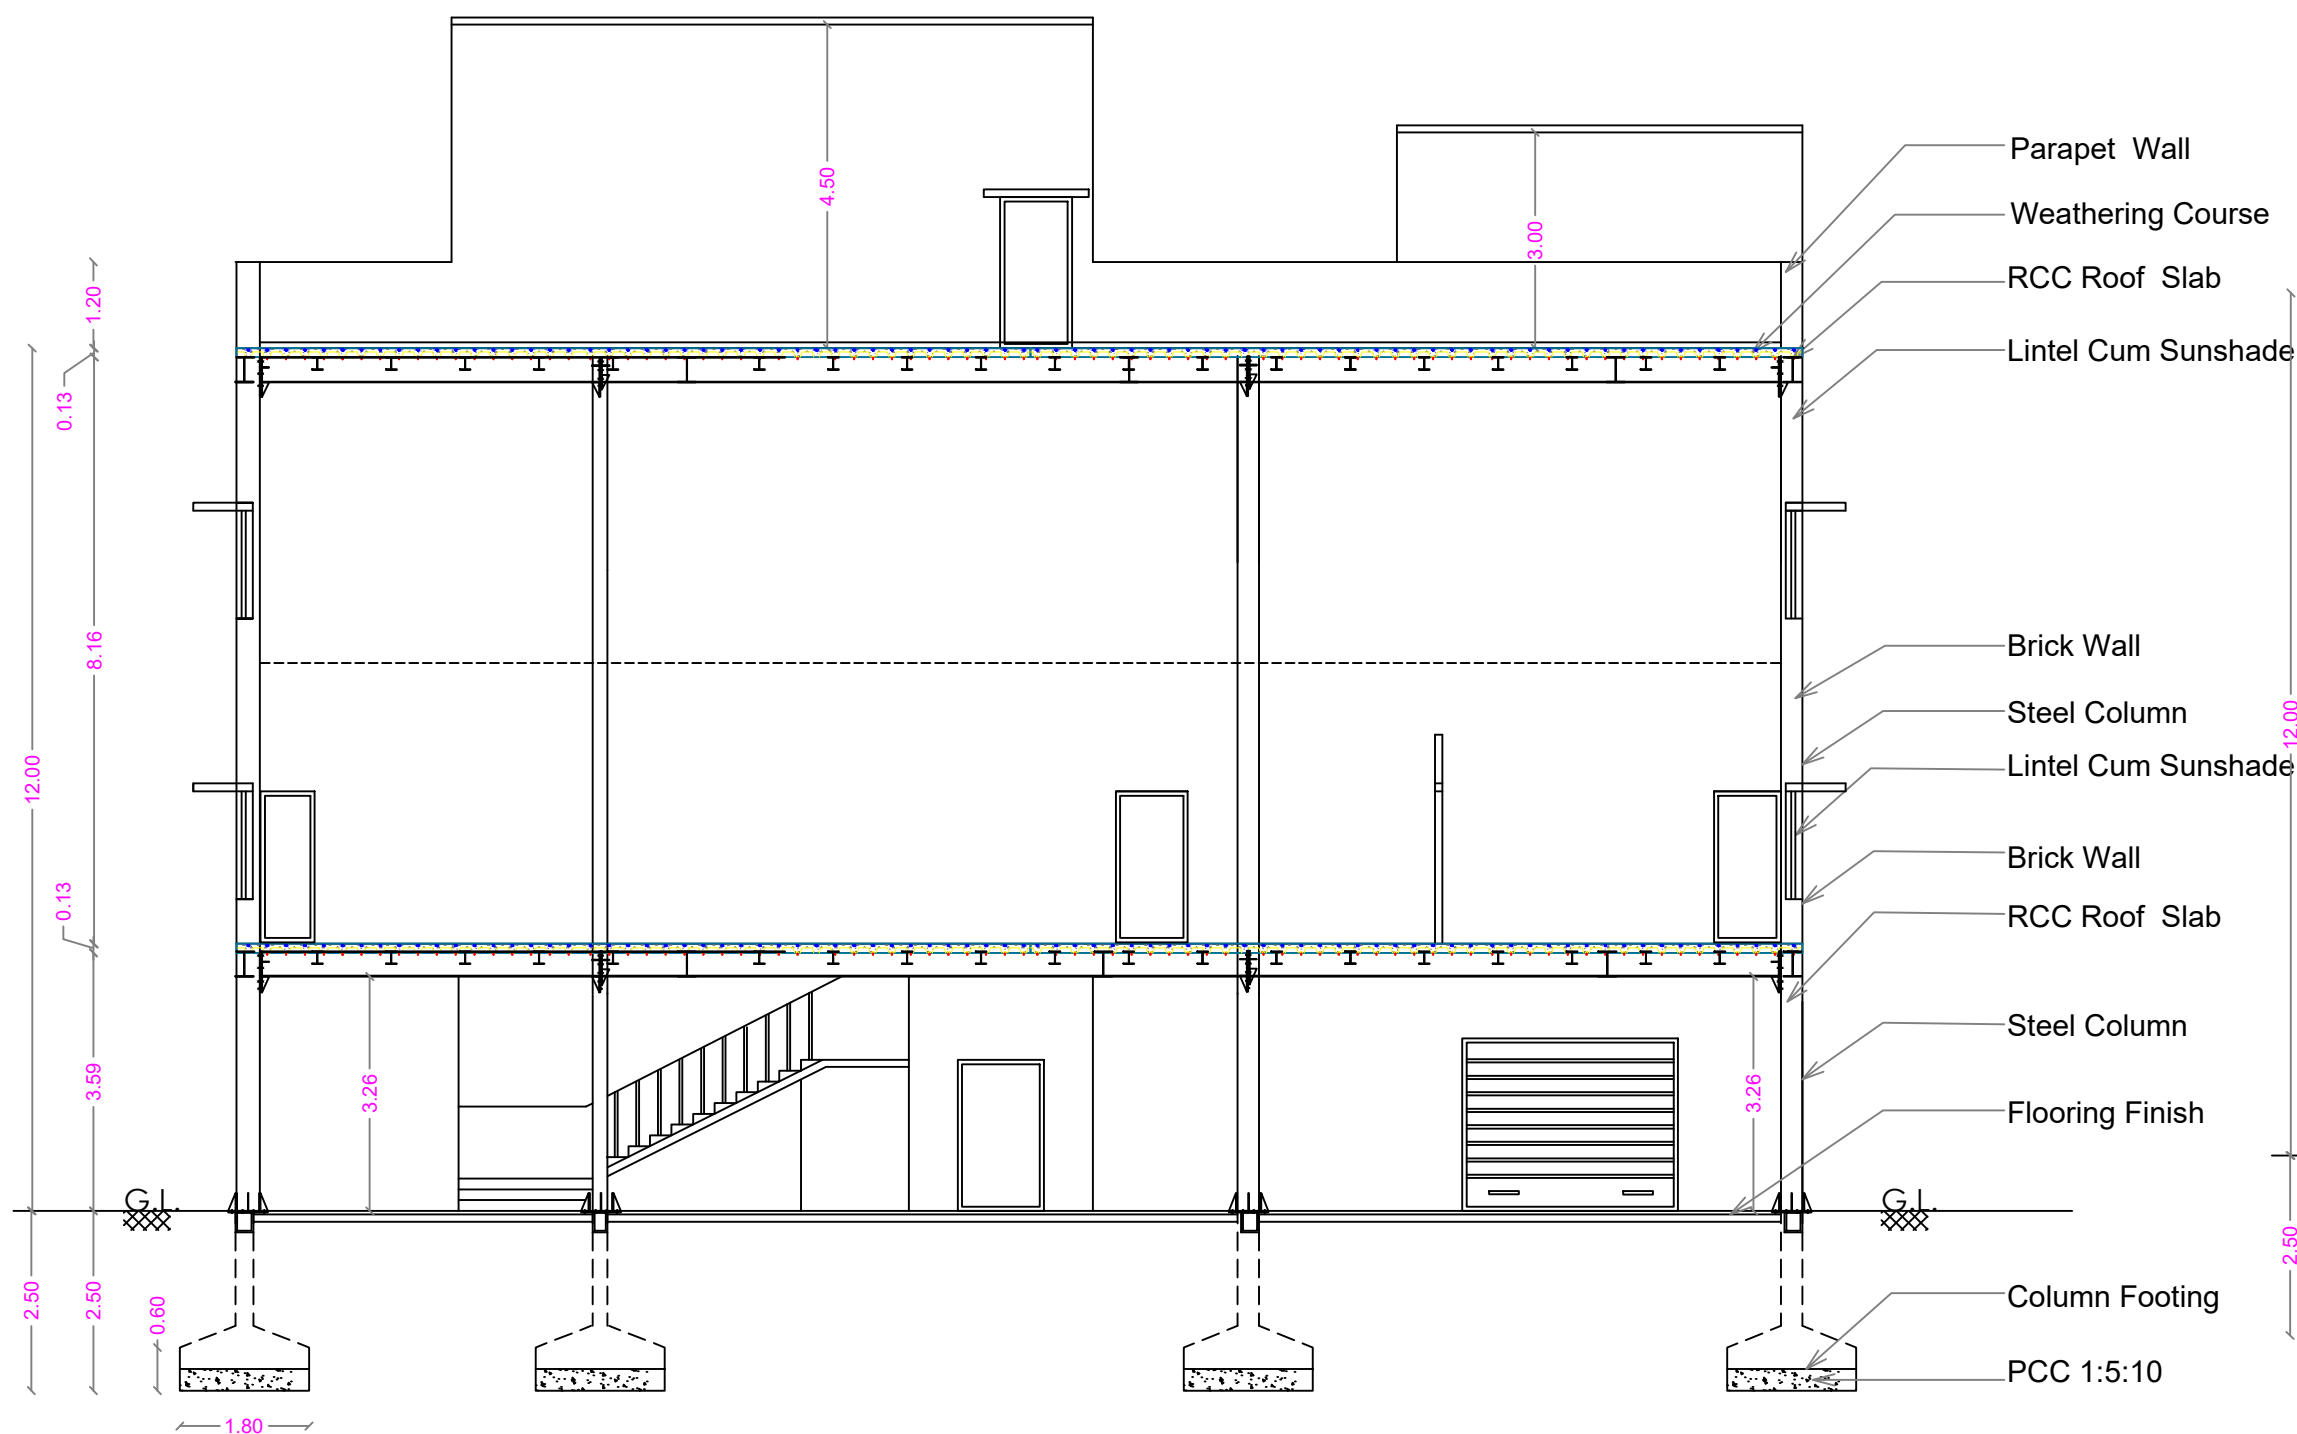



SECTION ON A A

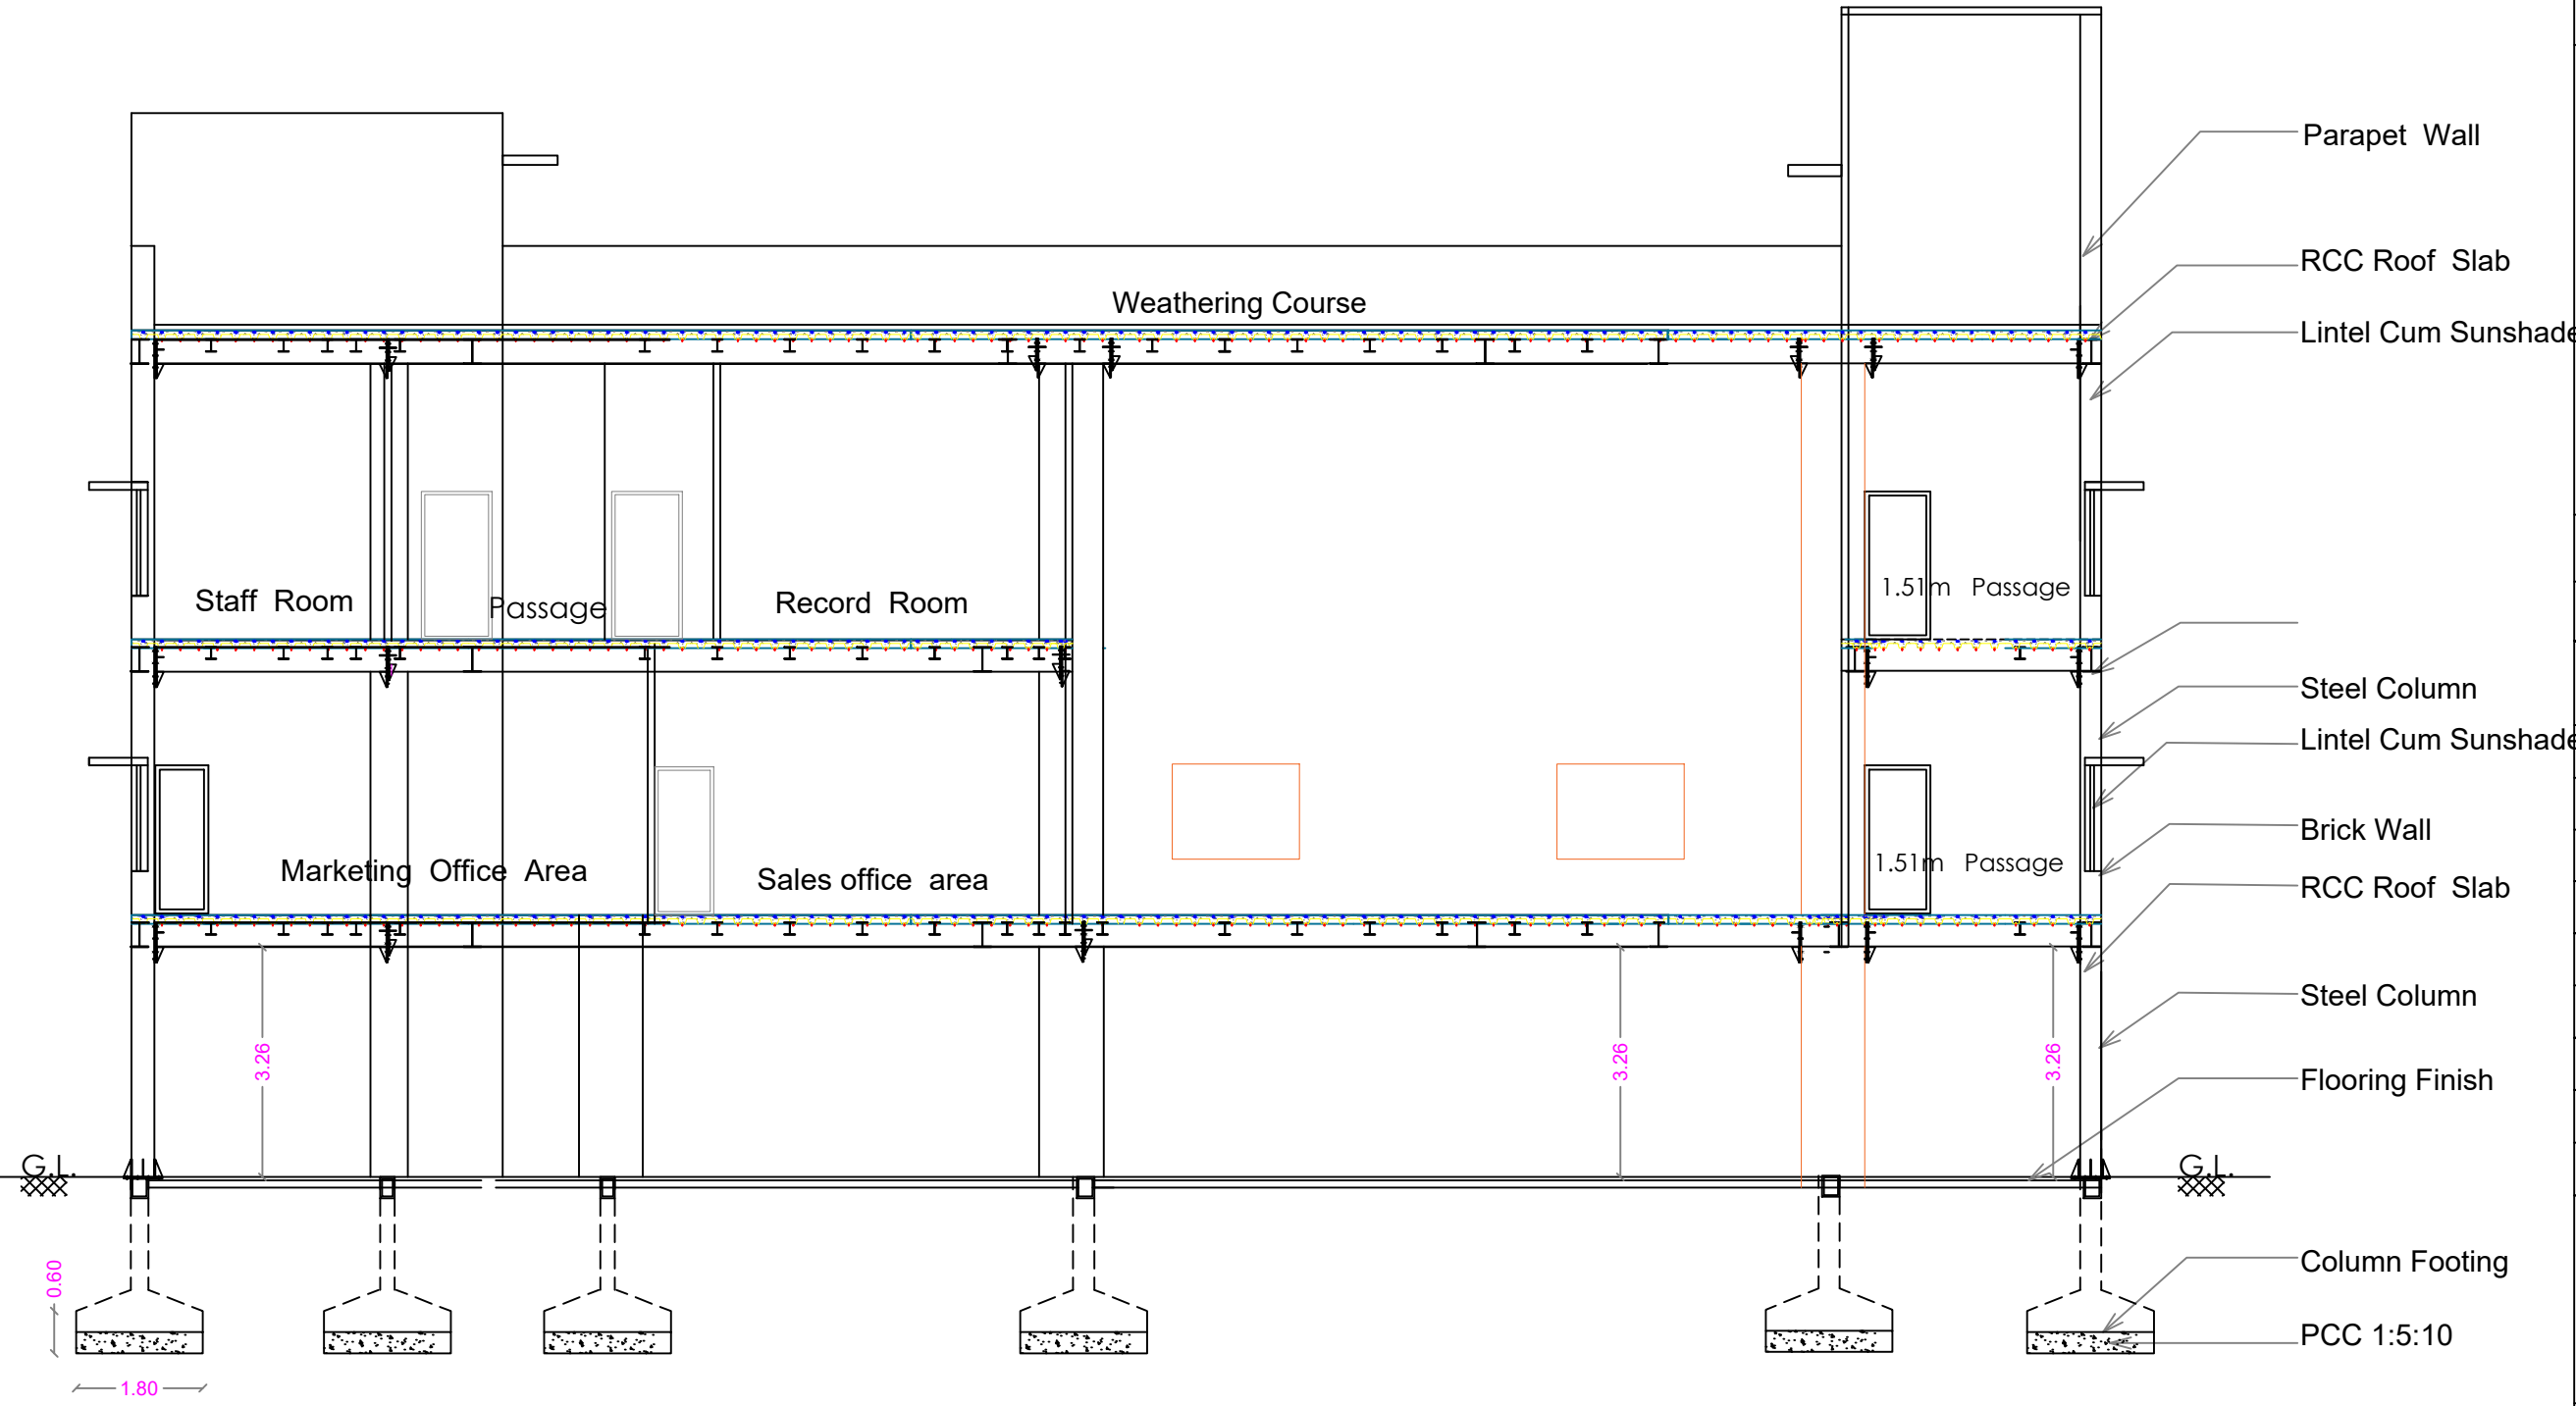

SECTION ON BB

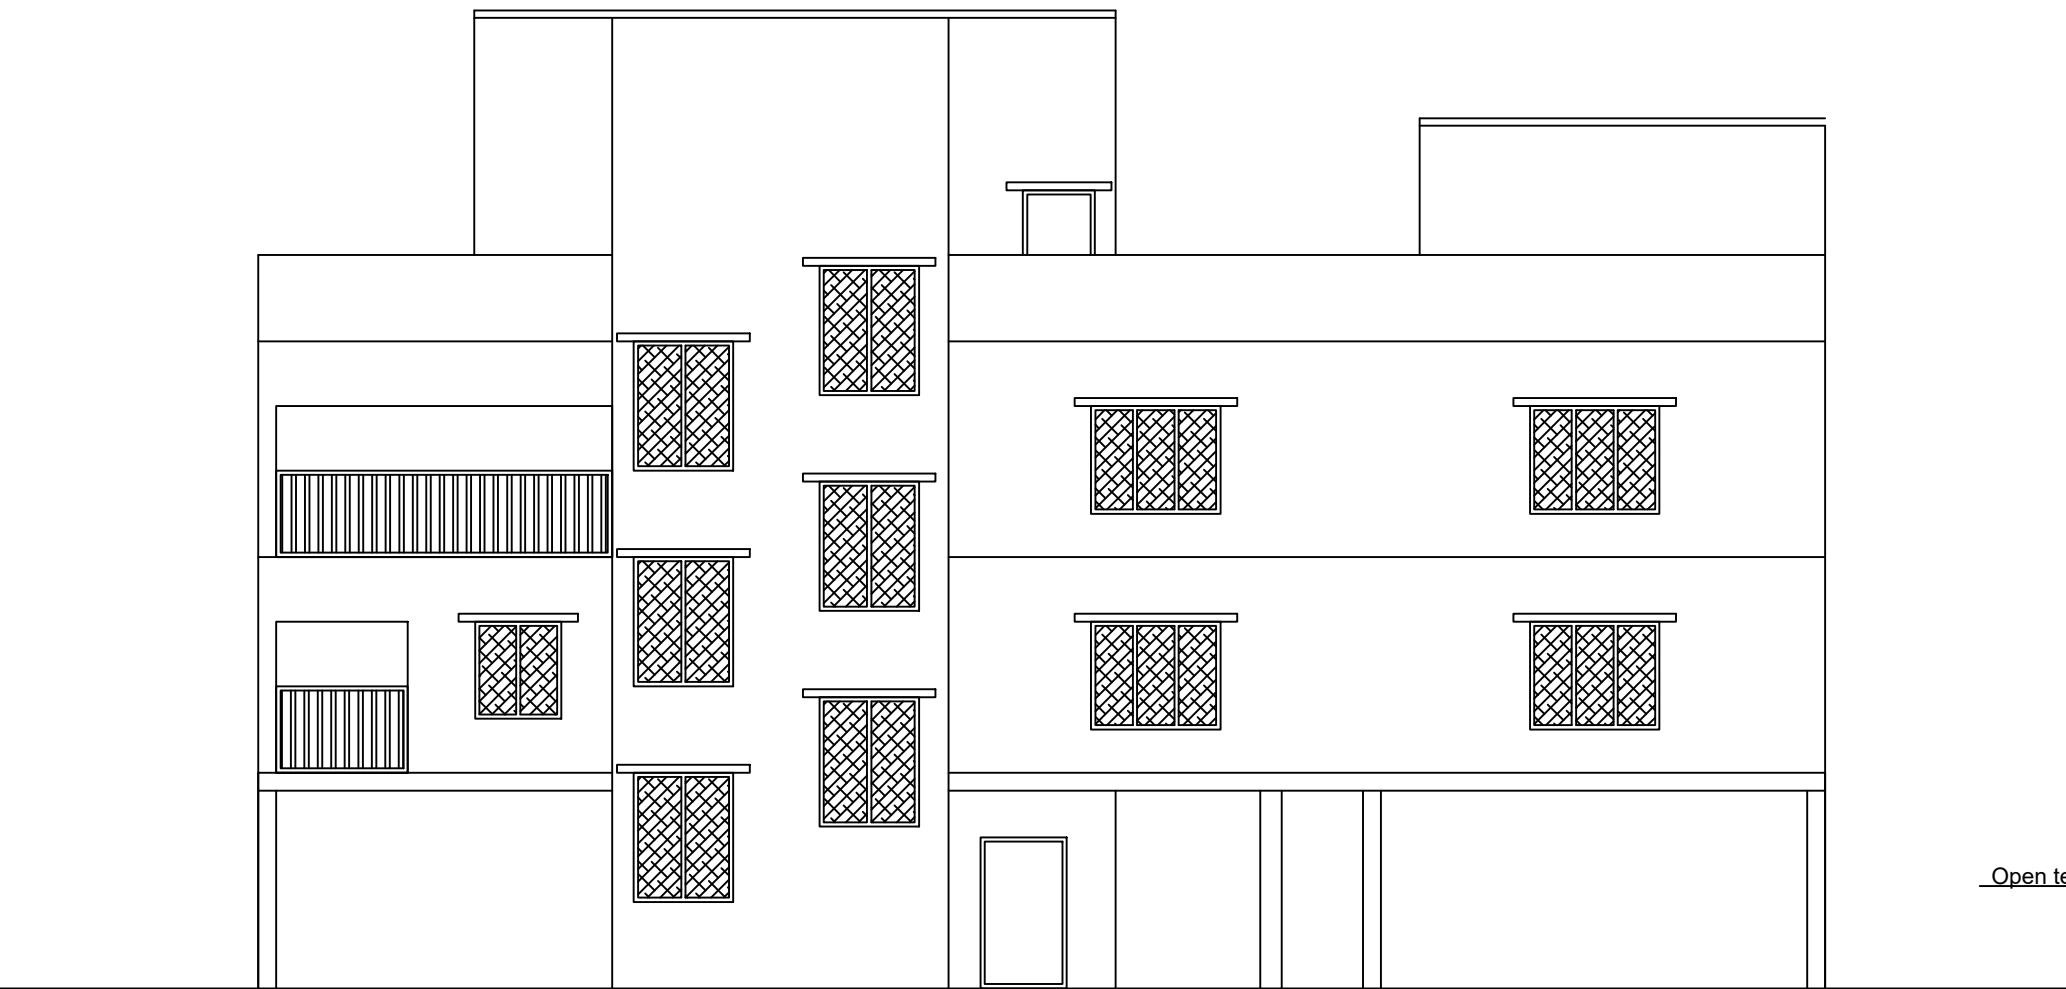


ELEVATION

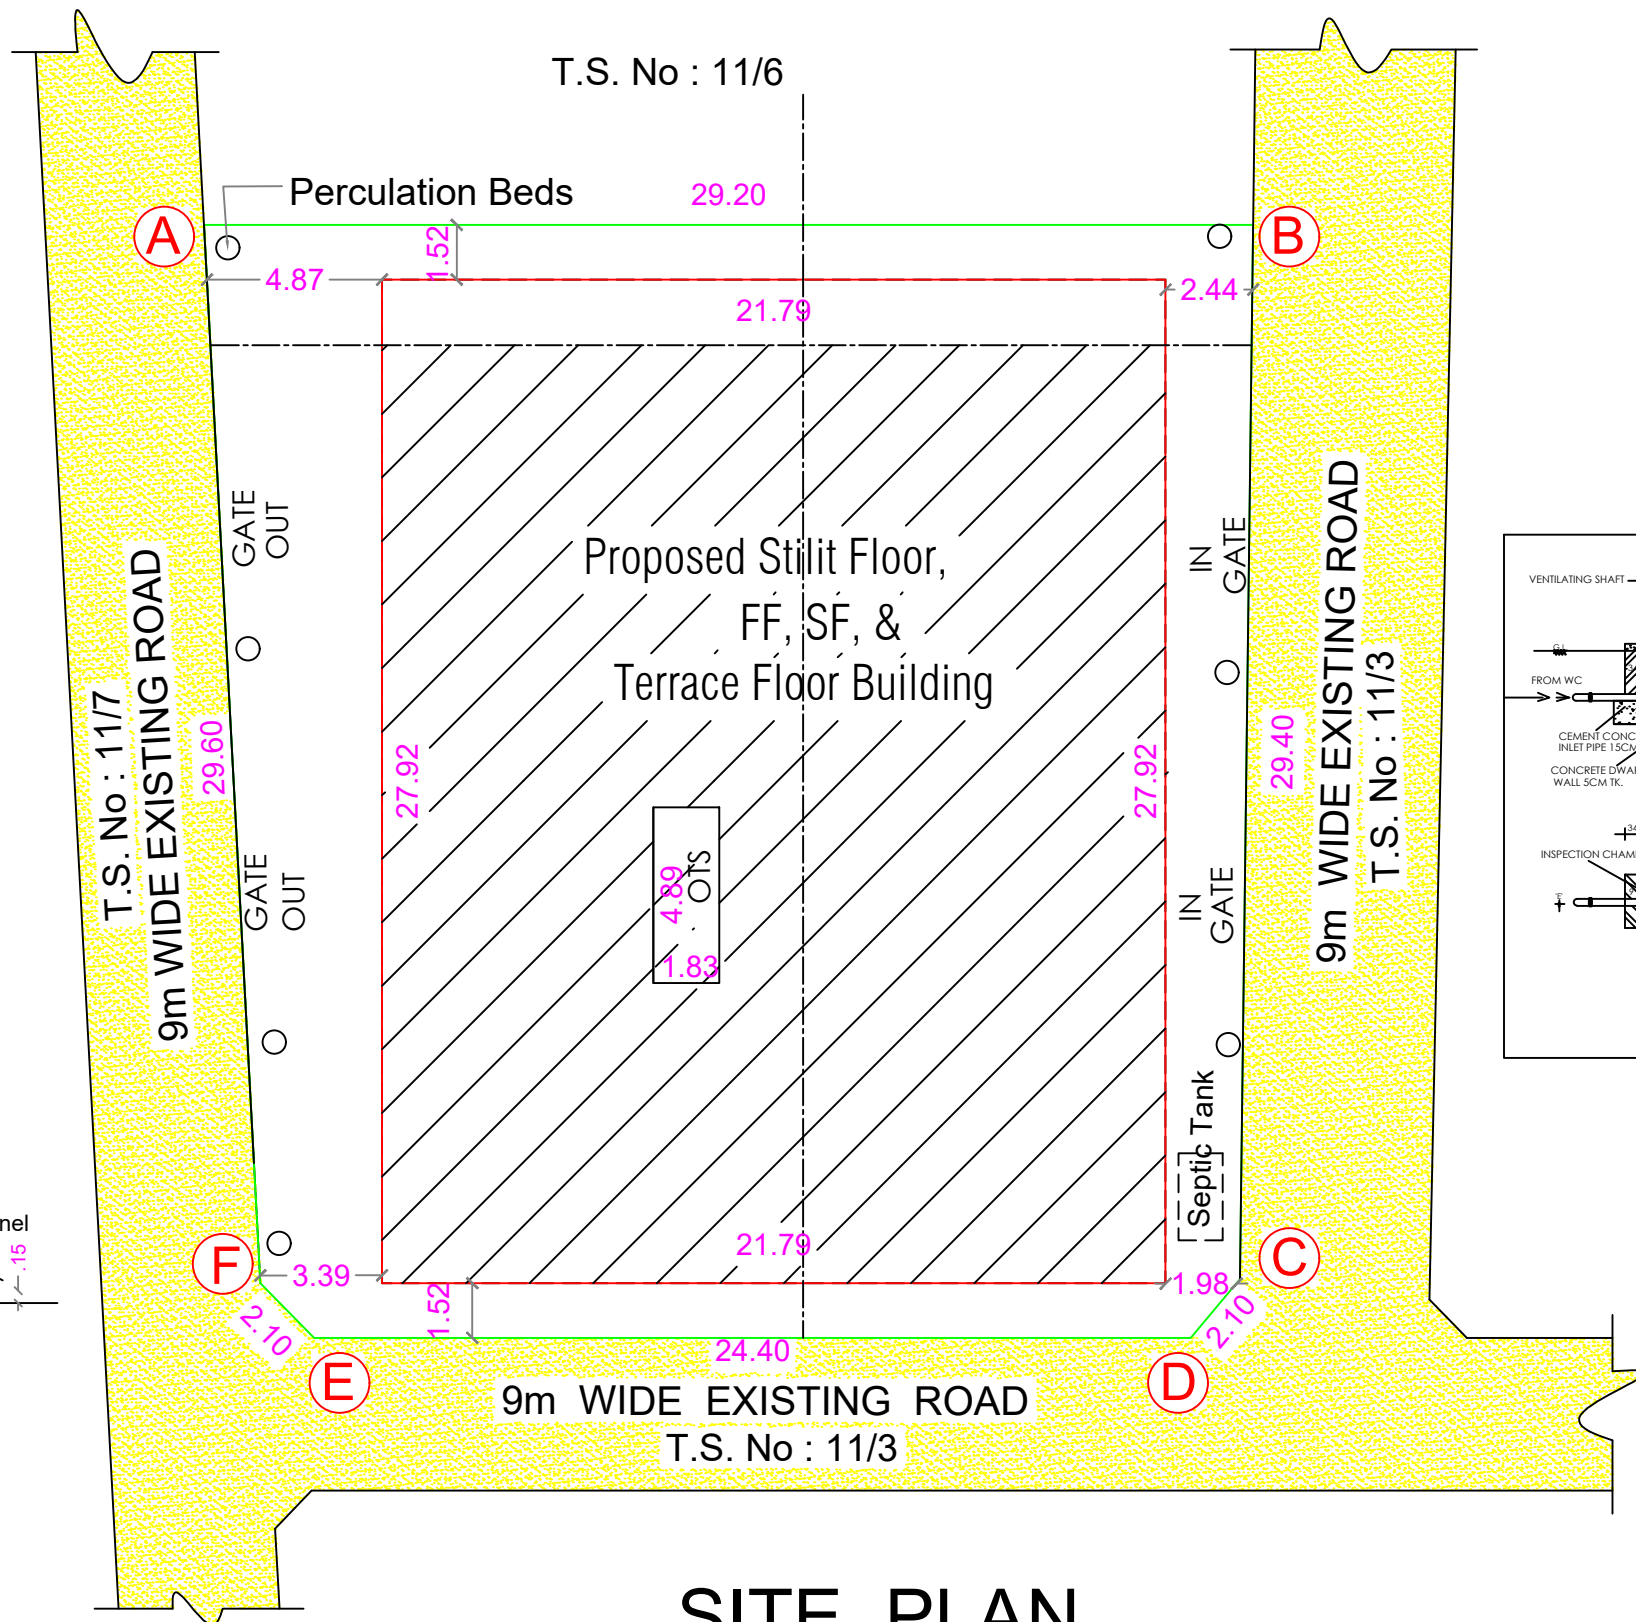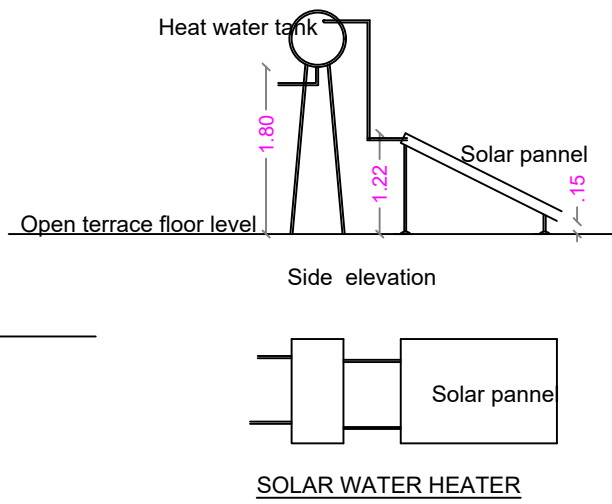

SITE PLAN

SCALE :- 1 : 200

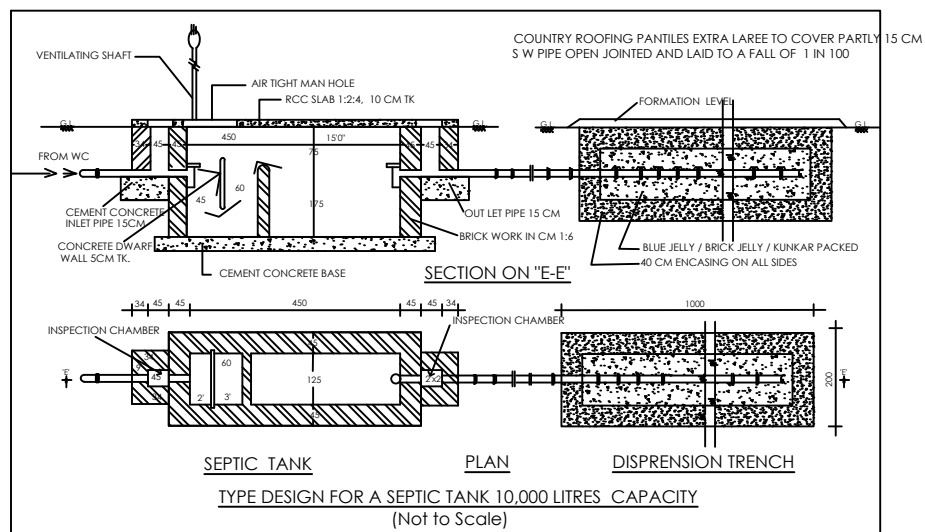

REFERENCE			
DESCRIPTION	CALCULATION	ALLOWED	PROVIDED
FLOOR AREA RATIO	1198.86 / 875.00	2.00	1.37
PARKING AREA		14 Car & 61 Two Wheelers Spacing	14 Car & 61 Two Wheelers Spacing

AREA STATEMENT			Sqm
AREA OF THE SITE	[AS PER Document]		875.00
AREA OF THE SITE	[AS PER T.S.L.R]	(A) - (F)	875.00

AREA STATEMENT			
FLOOR NAME	F.S.I.	Non. F.S.I.	TOTAL
STILT FLOOR	----	608.37	608.37
FIRST FLOOR	599.43	----	599.43
SECOND FLOOR	599.43	----	599.43
TERRACE FLOOR	----	72.28	72.28
TOTAL FSI AREA	1198.86	680.65	1879.51

TOTAL F.S.I. AREA	1198.86 Sqm
HEIGHT OF THE BUILDING	12.00 m

SCHEDULE OF JOINERY			METER
LD	LIFT DOOR		1.20 x 2.10
D	DOOR		1.20 x 2.10
D1	DOOR		1.00 x 2.10
D2	DOOR		0.90 x 2.10
D2	DOOR		0.76 x 2.10
W	WINDOW		1.80 x 1.50
W	WINDOW		1.20 x 1.35
V	VENTILATOR		1.50 x 0.60
V1	VENTILATOR		1.00 x 0.60

FE :- FIRE DETECTING AND EXTINGUISHING SYSTEM PROVIDED.
EA :- EMERGENCY ALARAM PROVIDED.
SAND BUCKTS PROVIDED.
A/C :- AIR CONDITIONER PROVIDED

COLOUR INDEX		
EXISTING ROAD	-	
SITE BOUNDARY	-	
PROPOSED BUILDING	-	
FIRE HYDRANT	-	

S. Kadirvel
Er. S. KADIRVEL, B.E., M.Sc.(REV), M.I.E., F.I.M.
CHARTERED ENGINEER & APPROVED VALUER
Regd. No.: M-128435/5, F-14059
ENGINEER GRADE-I (RE) CBE LPA/RE/GR-I/19/03/011
STRUCTURAL ENGINEER GR-II (SE)
CBE LPA/SE/GR-II/19/03/007
#302, First Floor, Dr. Radhakrishnan Road
Tatbad, Coimbatore - 641 012

STRUCTURAL ENGINEER

APPLICANT

C. Natarajan
C. NATARAJAN, B.E.,
Consulting Engineer
NAVEEN ASSOCIATES
364, Second St., Extension
Gandhipuram, Coimbatore - 641 012.
COIMBATORE LPA / RE /
GR-I / 19 / 03 / 002

REGISTERED ENGINEER

Eight ways to know a piece of land before you pay for it.

This report covers one part of the picture. These cover the rest, drawn from the same government records, for any property in Tamil Nadu.

LandLens One

Ask anything about a property and get an answer grounded in live government records, with the sources shown.

[/landlens/one](#)



Verify My Land

Every record check run on one property and returned as a single report.

[/landlens/verify-my-land](#)



Legal Opinion

An advocate's written opinion on the title, built on the records we pull for it.

[/landlens](#)



One Map

Every layer on one map: the parcel, its boundary, zoning, water bodies and what sits around it.

[/landlens/one/map](#)



PriceMap

What land actually changed hands for around this plot, taken from the registered deeds.

[/landlens/pricemap](#)



Build Scope

What you are allowed to build here: floor space, height, coverage and setbacks.

[/landlens/build-scope](#)



Property Tracker

Watch a property and hear about it when something new is registered against it.

[/landlens/property-tracker](#)



Deal Room

Run the transaction in one place: documents, stamping, signatures and the parties.

[/landlens/deal-room](#)



Twenty-four checks you can run yourself, at no cost.

Records and verification

The registers themselves, read for you.

Encumbrance Certificate

Patta and Chitta

Field Measurement Sketch

EC Analyzer

Bank charge check

Court case search

Seller background check

Approval check by survey

Zoning and land use

What the plan says can happen on this land.

Land use zone finder

CMDA land use check

Coastal regulation zone

Master plan check

Water bodies finder

Airport height clearance

Value and duty

What it is worth and what it costs to register.

Guideline value by street

Guideline value by survey

Stamp duty and registration fees

Capital gains

Floor space index

Area unit converter

Registers and directories

Who holds it, and which office keeps the record.

Find your registering office

Temple property check

Waqf property check

RERA register



Every free tool
/tools



Services we run
for you
/services



The LandLens
suite
/landlens/one



Every claim in this document traces back to a government record.

Legal opinions, due diligence and title verification

Building plan, layout and sub-division approvals

Completion and occupancy certificates, regularisation

Escrow, negotiation and NRI property management

Land survey, soil testing, architecture and construction

Verified RealEstate
3/350/2 Mettukuppam,
OMR Thoraipakkam,
Chennai 600 097, India
hello@verified.realestate
+91 9996 12 9996

Prepared from the registers named on the page each finding sits on. Where a register could not be read, this document says so in its place rather than leaving the gap to be read as a clean result.

