

PP

APPROVAL RECORD

Planning Permission



Pudukkottai
Coimbatore district, Tamil Nadu

APPROVAL TYPE
Building Plan

ISSUING AUTHORITY
DTCP

The approval as the planning authority issued it, reproduced in full behind this page.

An approval speaks to what was sanctioned, not to what was built. Completion is a separate record.

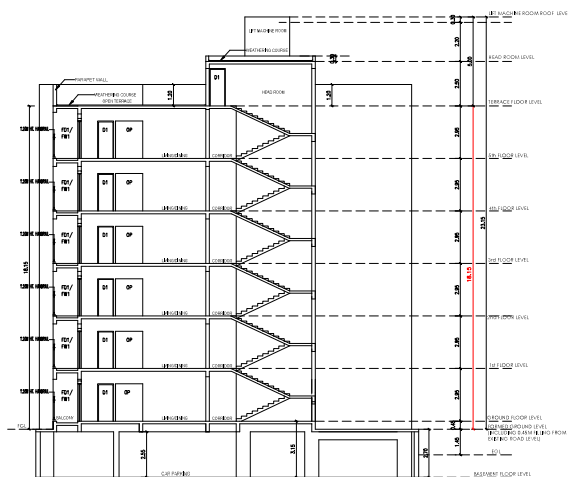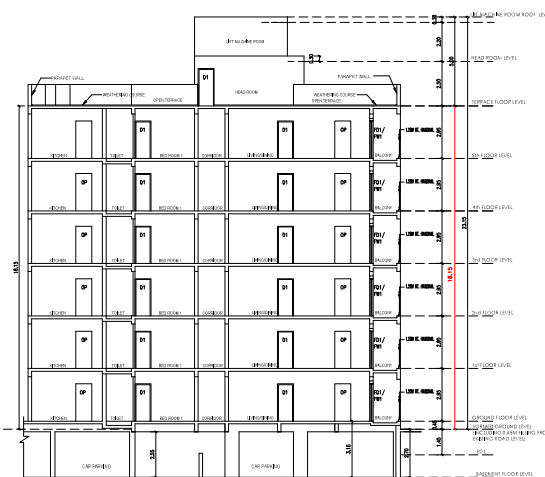SECTION A-A
BLOCK-ASECTION B-B
BLOCK-BELEVATION A
BLOCK-A

PROJECT:
PLAN SHOWING THE PROPOSED CONSTRUCTION OF PHASE - I NON HIGH RISE RESIDENTIAL GROUP DEVELOPMENT CONSISTS OF 2 BLOCKS WITH COMBINED BASEMENT, BLOCK A : GROUND FLOOR + 5 UPPER FLOORS, (143 D/U) BLOCK B: GROUND FLOOR (PART) + 5 UPPER FLOORS,(64 D/U) CLUB HOUSE (PART) + 4 UPPER FLOORS AND SWIMMING POOL . GROUND FLOOR LEVEL, TOTALLY 207 D/U IN S.NO. 150 / 1A2B OF KANNAMPALAYAM MJLUR TALUK, COIMBATORE DISTRICT.

SPECIFICATIONS:
FOUNDATION:
ISOLATED FOOTING OVER A BED OF R.C.C 1:4:8 SAND CUSHIONS.
SUPER STRUCTURE:
200 THK. INTERNAL & 220 THK EXTERNAL WALLS IN C.M 1:5 WITH PLASTER IN C.M 1:5
R.C.C. WORK:
R.C. COLUMNS,BEAMS,SUBSINTELS, AND SUNSHADES IN 1:2:4 MIX ADEQUATELY REINFORCED.
FLOORING:
CERAMIC FLOORING.
WEATHERING COURSE:
ONE SET OF BRICK JELLY LIME CONCRETE MIXED WITH CRUDE OIL POINTED AND LAMP TO SLOPE.
NOTE:
UNDER GROUND SUMP AND OVER HEAD WATER TANK ARE SCIENTIFICALLY CLOSED.

BLOCK A SECTION & ELEVATION
BLOCK B SECTION

SCALE : 1:100

COLOUR CODE:

PROPOSED

EXISTING ROAD

BOUNDARY

ALL DIMENSION ARE
IN METER

SIGNATURE OF OWNER

For CASA GRANDE COIMBATORE LLP
S.N.R
Authorized Signatory

SIGNATURE OF STRUCTURAL
ENGINEER

Dr. J. SURESH, M.E., M.I.E., Ph.D.
Structural Engineer
Plot No. 955, VGP Layout, Mullur Street,
(Behind, Chennai - 600 135,
Reg. No. SE/04/19/02/2003
Reg. No. 92810002019
Reg. No. COLAB/SE/04/19/02/06/022


SIGNATURE OF ARCHITECT
ENGINEER

K.P. LENIN, B.Arch.,
Registered Architect,
C.A. No. CA-2004-45680
DTP Regd. No. COLAB/RA/04-2004/07021
P.O. Name: "The Village"
Pillayar Kovil Street, Tholambur,
Chennai - 600 135,
Ph: 75500 55641
Email: architectlenin@yahoo.com



PROJECT:

PLAN SHOWING THE PROPOSED CONSTRUCTION OF PHASE - I NON HIGH RISE RESIDENTIAL GROUP DEVELOPMENT CONSISTS OF 2 BLOCKS WITH COMBINED BASEMENT, BLOCK A : GROUND FLOOR + 5 UPPER FLOORS, (143 D/U) BLOCK B: GROUND FLOOR (PART) + 5 UPPER FLOORS,(64 D/U) CLUB HOUSE (PART) GROUND FLOOR + 4 UPPER FLOORS AND SWIMMING POOL ON THE GROUND FLOOR LEVEL, TOTALLY 207 D/U COMPRISED IN S.NO. 150 / 1A2B OF KANNAMPALAYAM VILLAGE, SULUR TALUK, COIMBATORE DISTRICT.

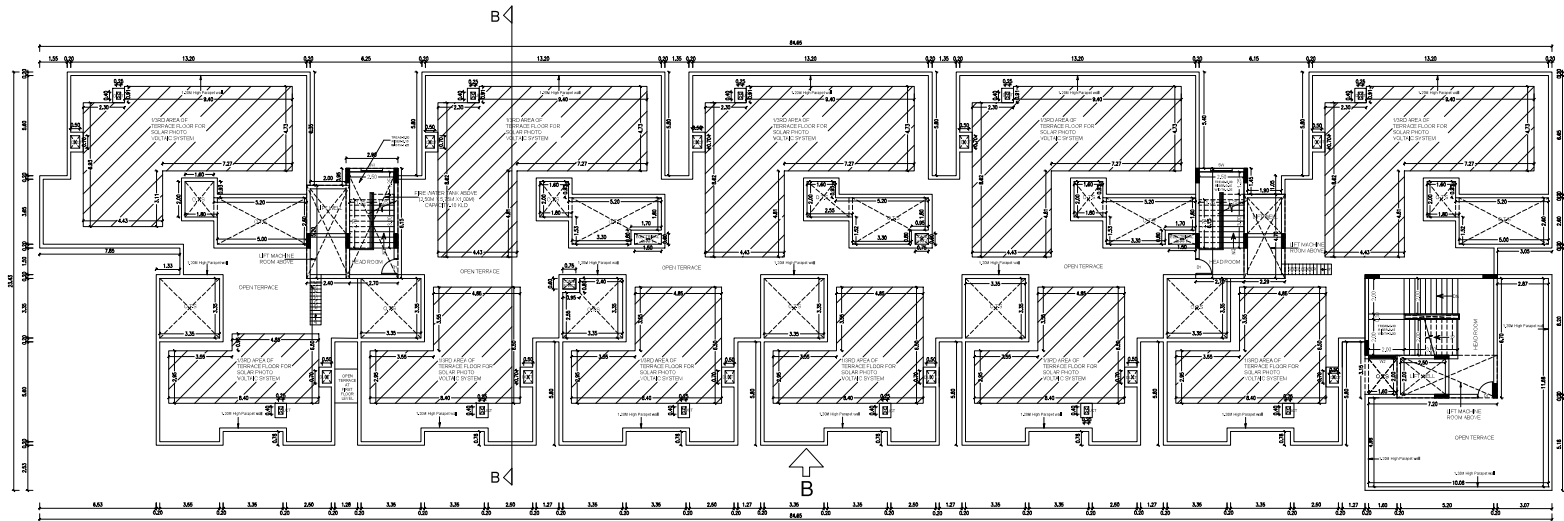ELEVATION B
BLOCK-BTERRACE FLOOR PLAN
BLOCK-B

SCHEDULE OF JOINERY			
TYPE	WIDTH	HEIGHT	DESCRIPTION
MD	1.20	2.10	DOOR
D1	1.00	2.10	DOOR
D2	0.75	2.10	DOOR
GD	1.20	2.10	GLASS DOOR
FDW	4.00	2.10	FRENCH DOOR/WINDOW
FDW1	3.10	2.10	FRENCH DOOR/WINDOW
FDW2	2.30	2.10	FRENCH DOOR/WINDOW
FDW3	1.40	2.10	FRENCH DOOR/WINDOW
W	3.25	1.35	WINDOW
W1	2.10	1.35	WINDOW
W2	1.80	1.35	WINDOW
W3	1.28	1.35	WINDOW
W4	1.20	1.35	WINDOW
W5	1.20	1.35	WINDOW
W32			

PROJECT:

PLAN SHOWING THE PROPOSED CONSTRUCTION OF PHASE - I NON HIGH RISE RESIDENTIAL GROUP DEVELOPMENT CONSISTS OF 2 BLOCKS WITH COMBINED BASEMENT, BLOCK A : GROUND FLOOR + 5 UPPER FLOORS, (143 D/U) BLOCK B: GROUND FLOOR (PART) + 5 UPPER FLOORS,(64 D/U) CLUB HOUSE (PART) GROUND FLOOR + 4 UPPER FLOORS AND SWIMMING POOL ON THE GROUND FLOOR LEVEL, TOTALLY 207 D/U COMPRISED IN S.NO. 150 / 122B OF KANNAMPALAYAM VILLAGE, SULUR TALUK, COIMBATORE DISTRICT.

SCHEDULE OF JOINERY

TYPE	WIDTH	HEIGHT	DESCRIPTION
MD	1.20	2.10	DOOR
D1	1.00	2.10	DOOR
D2	0.75	2.10	DOOR
GD	1.20	2.10	GLASS DOOR
FDW1	4.98	2.10	FRENCH DOOR/WINDOW
FDW2	3.10	2.10	FRENCH DOOR/WINDOW
FDW3	2.30	2.10	FRENCH DOOR/WINDOW
FDW4	1.46	2.10	FRENCH DOOR/WINDOW
W	3.35	1.35	WINDOW
W1	2.10	1.35	WINDOW
W2	1.80	1.35	WINDOW
W3	1.20	1.35	WINDOW
SW	1.20	1.35	WINDOW
WV	1.30	1.20	WINDOW
V	0.80	0.80	VENTILATOR
OPT	1.05	2.10	OPENING
OP	0.20	2.10	OPENING

SPECIFICATIONS:

FOUNDATION:
ISOLATED FOOTING: OVER A BED OF R.C.C 140 CM DEPTH.
SUPER STRUCTURE:
200 THE INTERNAL & 220 THE EXTERNAL WALLS IN CM 150 WITH PLASTER IN CM 15
R.C.C. WORK:
R.C.C. CONCRETE GRADE M20 AND REINFORCE IN 12MM WIRE. APPROXIMATELY REINFORCED.
FLOORING:
CEMENT FLOORING.
WEATHERING COURSE:
ONE SET OF BRICK JETTY LINE CONCRETE MIXED WITH CRUDE OIL. POINTED AND LINED TO SLOPE.
NOTE:
UNDER GROUND SUMP AND OVER HEAD WATER TANK ARE SCIENTIFICALLY DESIGNED.

ALL DIMENSION ARE IN METER

COLOUR CODE:

PROPOSED ☐

EXISTING ROAD ☐

BOUNDARY ☐



FOURTH & FIFTH FLOOR PLAN BLOCK-B

SCALE : 1:100

For CABA GRANDE COIMBATORE LLP
Authorised Signatory

SIGNATURE OF OWNER


Dr. J. SURESH, M.E., M.Sc., Ph.D.
Structural Engineer
Plot No. 155, 1st Floor, Anna Nagar, Chennai - 600 025
Reg. No. 30/2017 (21/02/2017)
Reg. No. 402/2017 (21/02/2017)
Reg. No. 402/2017 (21/02/2017)

SIGNATURE OF STRUCTURAL ENGINEER


K.P. LENIN, B.Arch.,
Registered Architect
DTP Plot No. 155, 1st Floor, Anna Nagar, Chennai - 600 025
Reg. No. 30/2017 (21/02/2017)
Reg. No. 402/2017 (21/02/2017)
Reg. No. 402/2017 (21/02/2017)

K.P. LENIN, B.Arch.,
Registered Architect
DTP Plot No. 155, 1st Floor, Anna Nagar, Chennai - 600 025
Reg. No. 30/2017 (21/02/2017)
Reg. No. 402/2017 (21/02/2017)
Reg. No. 402/2017 (21/02/2017)

SIGNATURE OF ARCHITECT

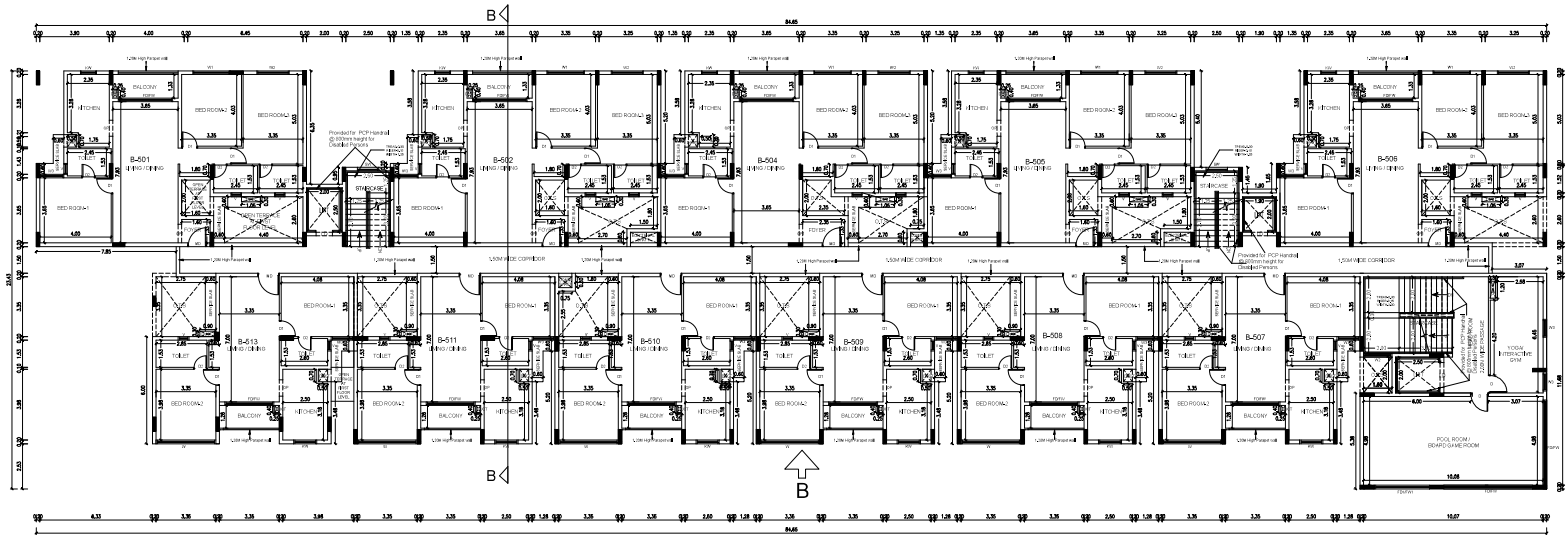

FIFTH FLOOR PLAN
BLOCK-B

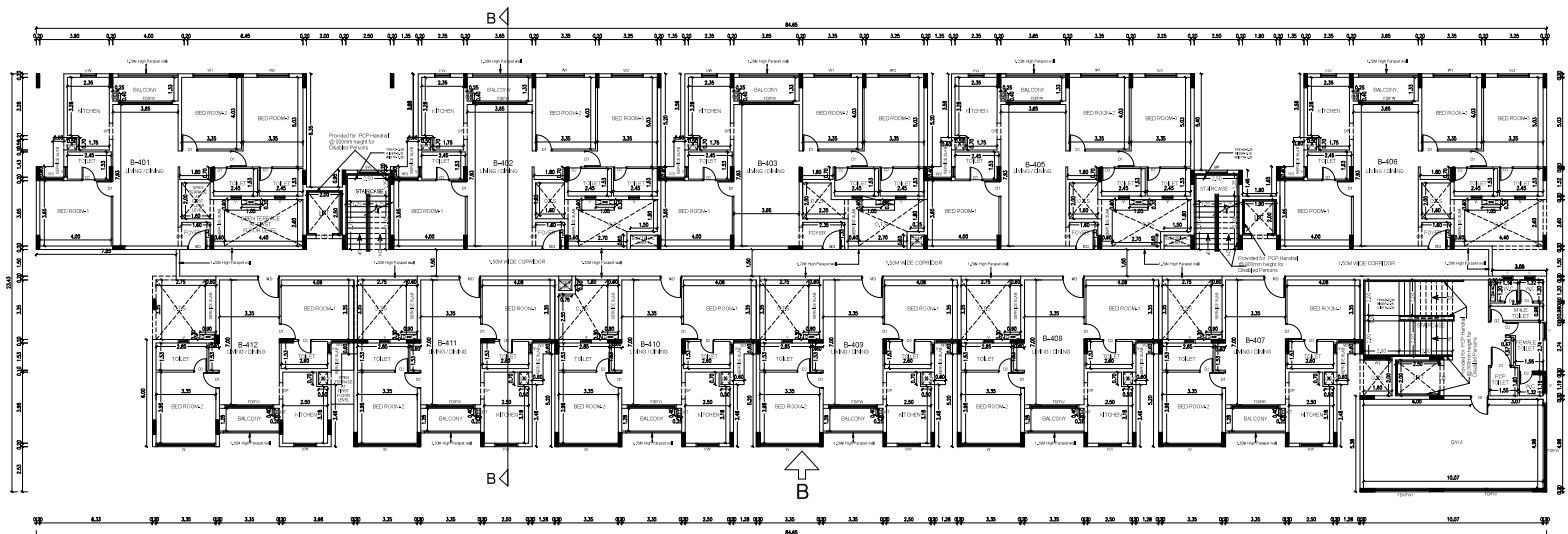

FOURTH FLOOR PLAN
BLOCK-B

PROJECT:

PLAN SHOWING THE PROPOSED CONSTRUCTION OF PHASE - I NON HIGH RISE RESIDENTIAL GROUP DEVELOPMENT CONSISTS OF 2 BLOCKS WITH COMBINED BASEMENT. BLOCK A : GROUND FLOOR + 5 UPPER FLOORS, (143 D/U) BLOCK B: GROUND FLOOR (PART) + 5 UPPER FLOORS, (64 D/U) CLUB HOUSE (PART) GROUND FLOOR + 4 UPPER FLOORS AND SWIMMING POOL ON THE GROUND FLOOR LEVEL, TOTALY 207 D/U COMPRISED IN S.NO. 150 / 1A2B OF KANNAMPALAYAM VILLAGE, SULUR TALUK, COIMBATORE DISTRICT.

SCHEDULE OF JOINERY

TYPE	WIDTH	HEIGHT	DESCRIPTION
MD	1.20	2.10	DOOR
D1	1.50	2.10	DOOR
D2	0.75	2.10	DOOR
GD	1.20	2.10	GLASS DOOR
FD1FW	4.88	2.10	FRENCH DOOR/WINDOW
FD1FW1	3.30	2.10	FRENCH DOOR/WINDOW
FD2FW2	2.30	2.10	FRENCH DOOR/WINDOW
FD3FW3	1.48	2.10	FRENCH DOOR/WINDOW
W	3.35	1.35	WINDOW
W1	2.10	1.35	WINDOW
W2	1.80	1.35	WINDOW
W3	1.28	1.35	WINDOW
SW	1.20	1.35	WINDOW
WN	1.30	1.20	WINDOW
V	0.60	0.90	VENTILATOR
OP1	1.05	2.10	OPENING
OP	0.90	2.10	OPENING

SPECIFICATIONS:

FOUNDATION:

ISOLATED FOOTING OVER A BED OF R.C.C 1408 SAND CUSHION.

SUPER STRUCTURE:

200 THK RETAIN & 220 THK EXTERNAL WALLS IN C.M 15 WITH PLASTER IN C.M 15

R.C.C. WORK:

R.C. COLUMNS, BEAMS, SLABS, RAFTERS, AND SURROUNDS IN 1:2:4 M.S. ACCORDING TO SPECIFICATIONS.

FLOORING:

CEMENT FLOORING:

BINDER COURSE:

ONE SET OF BRICK ALLY LIME CONCRETE MIXED WITH CRUDE OIL. PORTLAND AND SAND TO SLIPS.

PAVING:

UNDER GROUND SUMP AND OVER HEAD WATER TANK ARE SCIENTIFICALLY COVERED.

ALL DIMENSION ARE IN METRE

COLOUR CODE:

PROPOSED	
EXISTING ROAD	
BOUNDARY	



SECOND & THIRD FLOOR PLAN BLOCK-B

SCALE : 1:100

For CASA GRANDE COIMBATORE LLP
S.A.N. Authorized Signatory


SIGNATURE OF OWNER

Dr. J. SURESH, U.S. AND M.S. (P)
Chartered Engineer, Coimbatore
Reg. No. 4810 (P) (2012) (2013)
Reg. No. 4810 (P) (2012) (2013)


SIGNATURE OF STRUCTURAL ENGINEER

K.P. LENIN, B.Arch.
C.A. & M.S. (P)
Chartered Architect, Coimbatore
Reg. No. 4810 (P) (2012) (2013)
Reg. No. 4810 (P) (2012) (2013)

SIGNATURE OF ARCHITECT

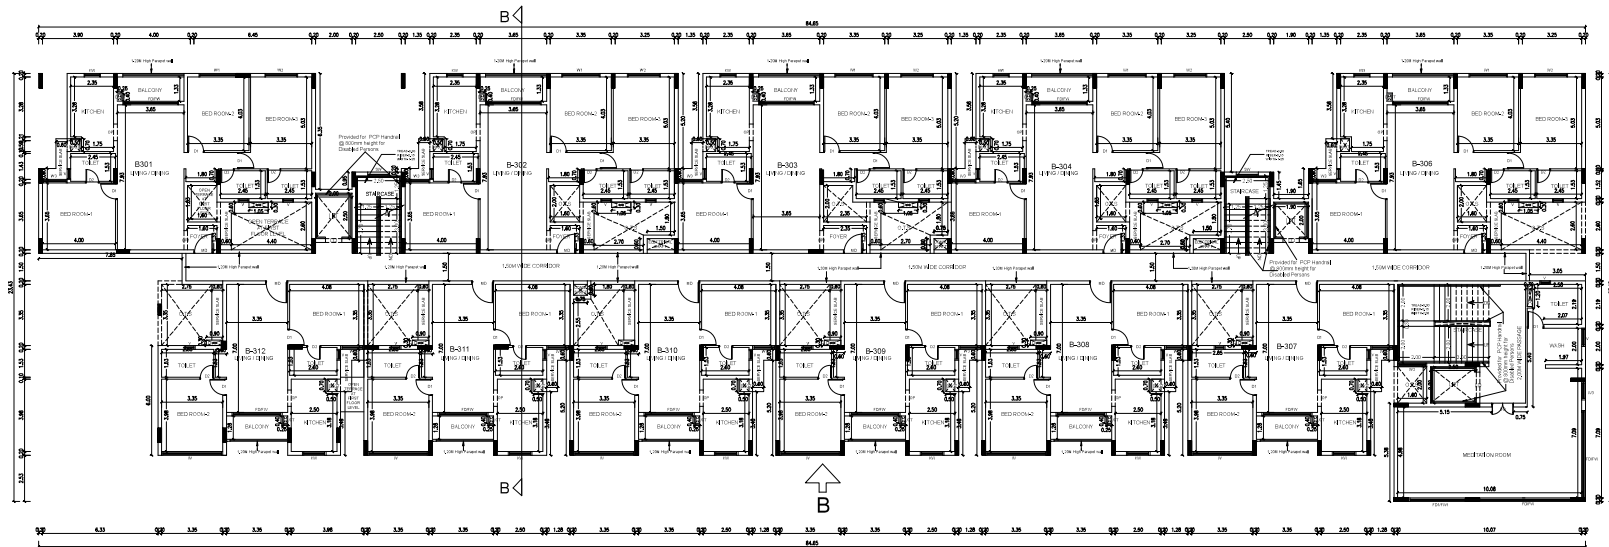

THIRD FLOOR PLAN
BLOCK-B

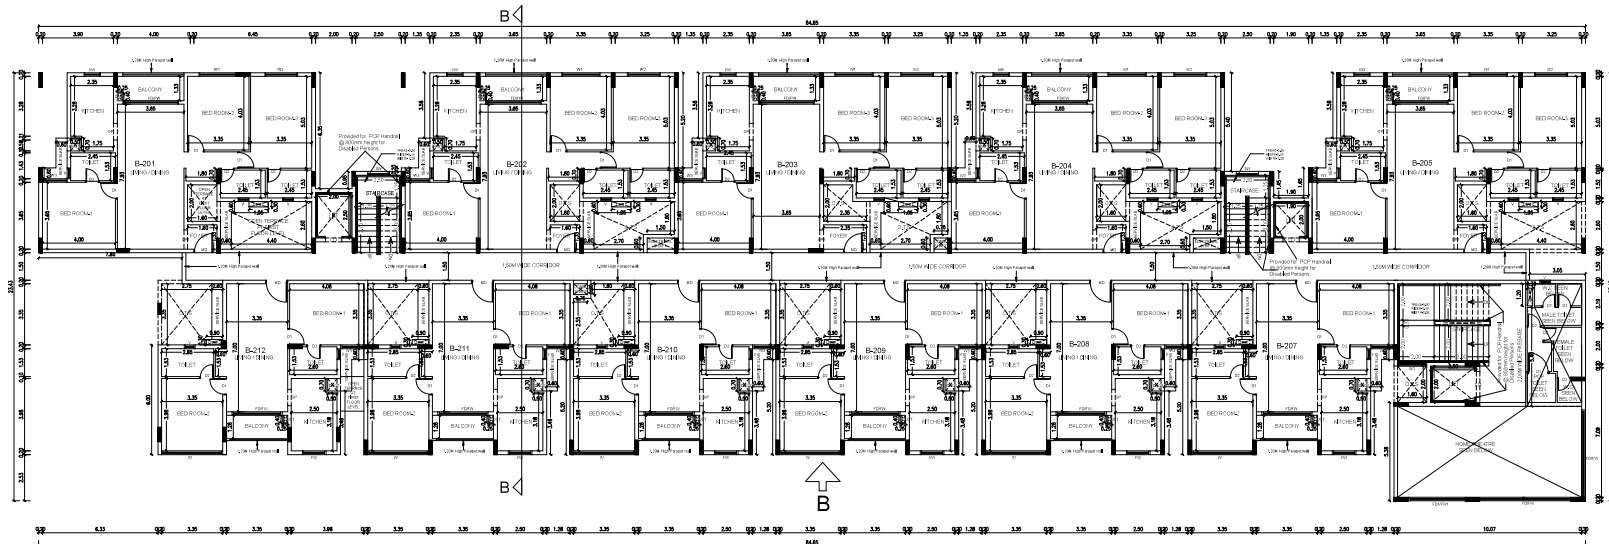

SECOND FLOOR PLAN
BLOCK-B

TYPE	WIDTH	HEIGHT	DESCRIPTION
MD	1.20	2.10	DOOR
D1	1.90	2.10	DOOR
D2	0.75	2.10	DOOR
GD	1.20	2.10	GLASS DOOR
FDWF	4.98	2.10	FRENCH DOOR/WINDOW
FD1WF1	1.90	2.10	FRENCH DOOR/WINDOW
FD2WF2	2.30	2.10	FRENCH DOOR/WINDOW
FD3WF3	1.46	2.10	FRENCH DOOR/WINDOW
W	3.35	1.35	WINDOW
W1	2.10	1.35	WINDOW
W2	1.80	1.35	WINDOW
W3	1.28	1.35	WINDOW
SN	1.20	1.25	WINDOW
KW	1.30	1.20	WINDOW
V	0.80	0.90	VENTILATOR
OP1	1.05	2.10	OPENING
OP	0.90	2.10	OPENING

FOUNDATION:
ISOLATED FOOTING OVER A BED OF R.C.C. 14-8 SAND CUSHIONS.
SUPER STRUCTURE:
100 TO 10W INTERNAL & 220 THE EXTERNAL WALLS IN C.M 1:5 WITH PLASTER IN C.M 1:5
R.C.C. WORK:
R.C.C. COLUMNS, BEAMS, SLAB, LINTELS, AND SUNSHEDS IN 1:2:4 MIX, ADEQUATELY REINFORCED.
FLOORING:
WOODEN FLOORING.
WEATHERING COURSE:
ONE SET OF BRICK JAIL LIME CONCRETE MAILED WITH CRUDE OIL, POINTED AND SLOPE TO DRAIN.
NOTE:
UNDER GROUND SUMP AND OVER HEAD WATER TANK ARE SCIENTIFICALLY DESIGNED AND CLOSED.

COLOUR CODE:

BOUNDARY

GROUND & FIRST FLOOR

BLOCK-B

SCALE : 1:100

1000

[illegible]

For CASA GRANDE COIMBATORE LLP

1997, 1998, 1999,26

SIGNATURE OF OWNER

[illegible]

Dr. J. Stubbins

Reg. No. 54/100-1/15/12/012
Reg. No. 552/000000
Reg. No. 000000/00-1/20/0/00/012

SIGNATURE OF STRUCTURAL ENGINEER


[Signature]

C.A. No. CA2000-45880
 EPO Regd. No. 02/00194A-G-0219-02021
 #12A, Room 200 "The Village"


SIGNATURE OF ARCHITECT



SIGNATURE OF ARCHITECT

SCHEDULE OF JOINERY			
TYPE	WIDTH	HEIGHT	DESCRIPTION
MD	2.10	2.10	DOOR
D1	1.90	2.10	DOOR
D2	0.75	2.10	DOOR
D3	1.20	2.10	GLASS DOOR
FDIF	4.98	2.10	FRENCH DOOR/CORNDOW
FDIFW1	3.10	2.10	FRENCH DOOR/CORNDOW
FDIFW2	2.30	2.10	FRENCH DOOR/CORNDOW
FDIFW3	1.40	2.10	FRENCH DOOR/CORNDOW
W1	3.35	1.35	WINDOW
W1	2.10	1.35	WINDOW
W2	1.80	1.35	WINDOW
W3	1.28	1.35	WINDOW
SW	1.20	1.35	WINDOW
SW	1.30	1.35	WINDOW
V	0.90	0.90	VENTILATOR
OP1	0.90	2.10	OPENING
OP	0.50	2.10	OPENING

SPECIFICATIONS:

FOUNDATIONS:
ISOLATED FOOTING OVER A BED OF R.C.C 1:4:8 SAND CUSHIONS.
SUPER STRUCTURE:
230 THK INTERNAL & 230 THK EXTERNAL WALLS IN C/M 1:5 WITH PLASTER IN C/M 1:5
R.C.C. WORK:
R.C.C. COLUMNS, BEAMS, SLAB, LINTELS, AND SANDWICHES IN 1:2:4 MIX. ADEQUATELY REINFORCED.
FLOORING:
CEMENT FLOORING.
WEATHERING COURSE:
ONE SET OF BRICK JELLY LINE CONCRETE MIXED WITH CRUDE OIL. POINTED AND PAINTED TO SUIT.
NOTE:
UNDERGROUND SUMP AND OVER HEAD WATER TANK ARE SCIENTIFICALLY DESIGNED.

ALL DIMENSION ARE IN METER

COLOUR CODE:

PROPOSED

EXISTING RO

BOUNDARY



TERRACE FLOOR PLAN
BLOCK-A

SCALE : 1:150

For CASA GRANDE COMBATORE LLP
S.N.R.
Authorized Signatory


SIGNATURE OF OWNER

Dr. J. SURESH, M.E., M.Sc., Ph.D.
Structural Engineer
PLOT No. 555, VDP Layout, Main Road,
Uthand, Chennai - 600 215.
Reg. No. 88/ER-5/15/12/202
Reg. No. 852/2002(1)
Reg. No. 03A/SP/SC/GR-1/2004/W/02

SIGNATURE OF STRUCTURAL ENGINEER

K.P. LENIN, B.Arch.
Registered Architect
C.A. No. CA/2000645880
Fest. No. CGL94849A/G-1221542121
#12A, Roomage "The Village"
Hilkey Road Street, Thane,
Ghorai - 90C 130
Ph: 7050 15041
Email: archdelenn@yahoo.com

SIGNATURE OF ARCHITECT

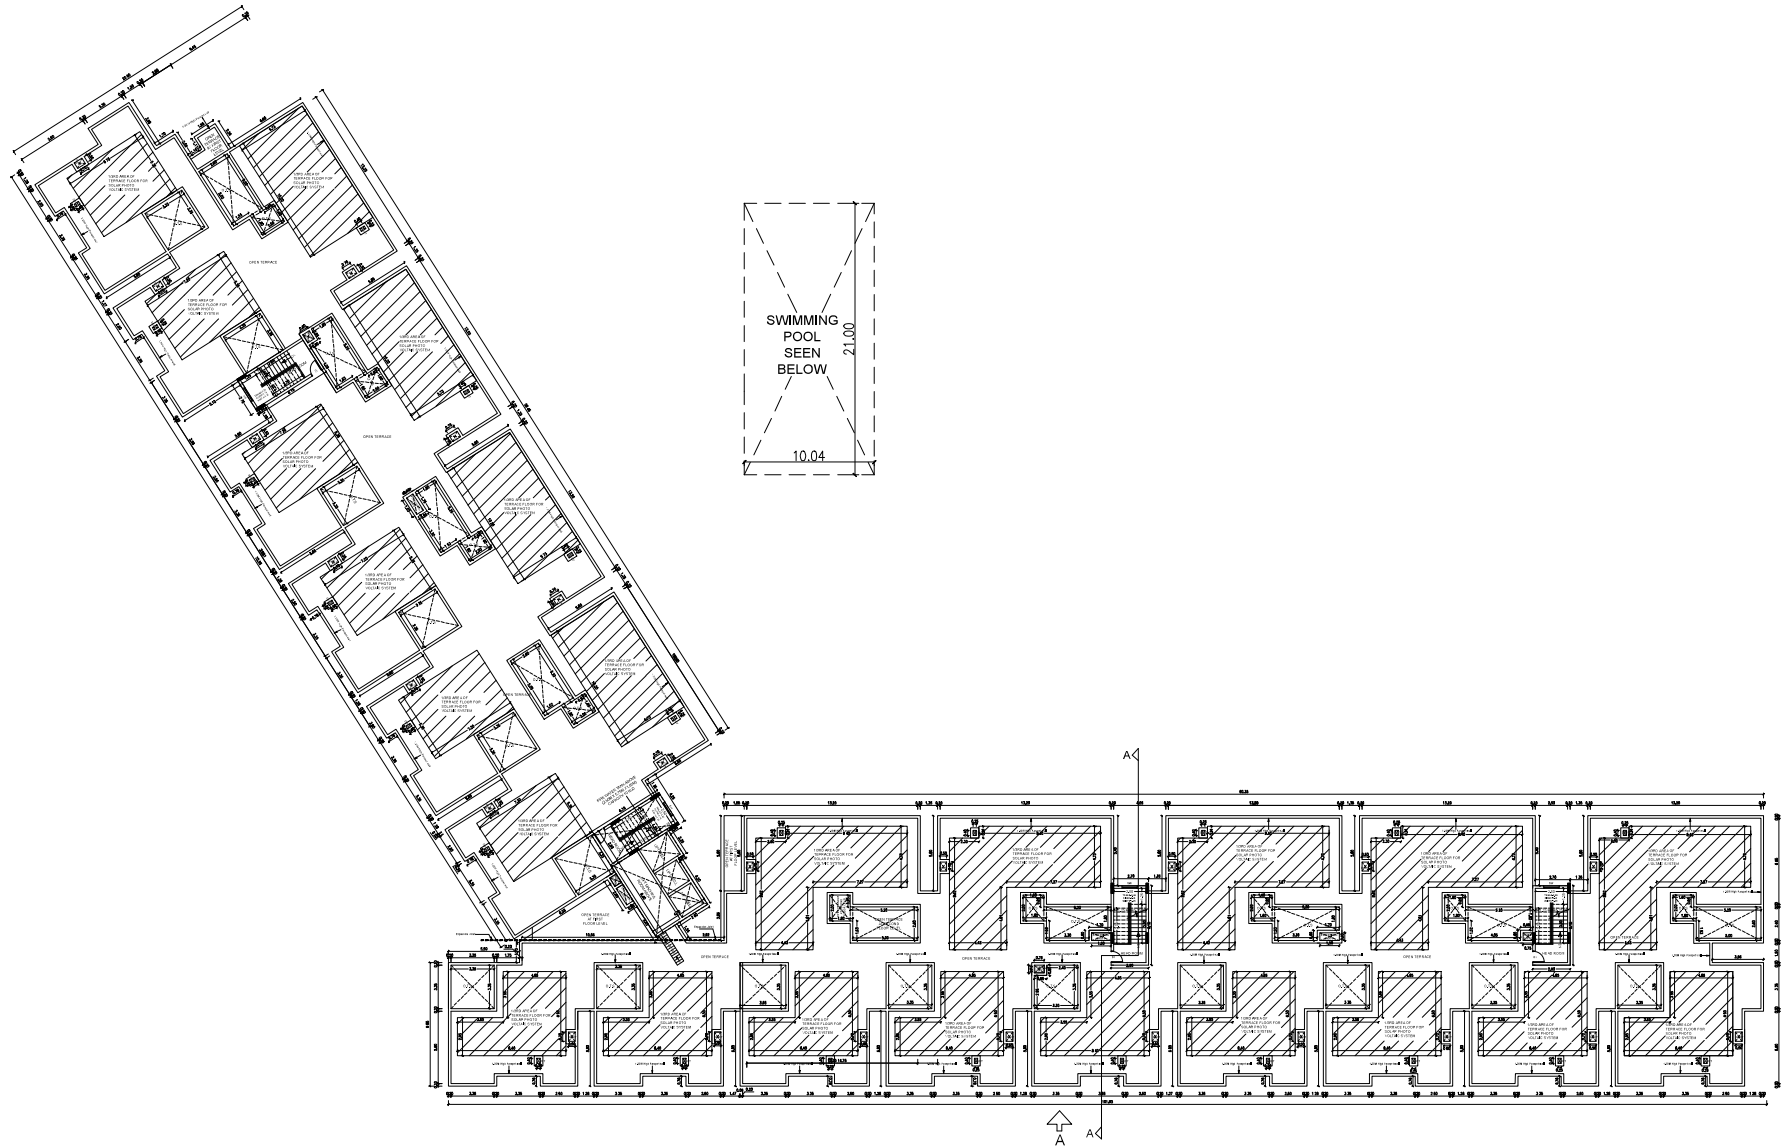

TERRACE FLOOR PLAN
BLOCK-A

SCHEDULE OF JOINERY			
TYPE	WIDTH	HEIGHT	DESCRIPTION
MD	1.20	2.10	DOOR
D1	1.30	2.10	DOOR
D2	0.75	2.10	DOOR
D3	1.20	2.10	GLASS DOOR
FDW#	1.48	2.10	FRENCH DOOR/WINDOW
FD1FW#1	3.10	2.10	FRENCH DOOR/WINDOW
FD2FW#2	3.30	2.10	FRENCH DOOR/WINDOW
FD3FW#3	1.46	2.10	FRENCH DOOR/WINDOW
W	1.35	1.35	WINDOW
W1	2.10	1.35	WINDOW
W2	1.60	1.35	WINDOW
W3	1.28	1.35	WINDOW
SW	1.20	1.35	WINDOW
KW	1.30	1.30	WINDOW
OP	0.60	0.60	VENTILATOR
OP1	1.05	2.10	OPENING
OP2	0.90	2.10	OPENING

SPECIFICATIONS:

FOUNDATION:
ISOLATED FOOTING OVER A BED OF R.C.C 1:4:8 SAND CUSHION.

SUPER STRUCTURE:
100 TO TH INTERIOR & 220 TH EXTERNAL WALLS IN C.M 1:5 WITH PLASTER IN C.M 1:5

R.C.C. WORK:
ALL R.C.C. CONCRETE (WALLS, LINTELS, AND SURSHEDS) IN 1:2:4 MIX. ADEQUATELY REINFORCED.

CEILING:
CEILING FLOORING.

WATERPROOFING COURSE:
THE SET OF BRICK JELLY LINE CONCRETE MIXED WITH CRUDE OIL. POINTED AND SLOPE.

ROOFING:
RENDER GROUND DUMP AND OVER HEAD WATER TANK ARE SCIENTIFICALLY LINED.

ALL DIMENSION ARE IN METER
COLOUR CODE:

PROPOSED		
EXISTING ROAD		
BOUNDARY		

TYPICAL FLOOR PLAN
(3rd, 4th & 5th)
BLOCK-A

SCALE : 1:150

For CASA GRANDE COMBATORE LLP

 Authorized Signatory


SIGNATURE OF OWNER

Dr. J. SURESH, M.Sc., M.Tech., Ph.D.
Associate Professor
Poly. Sci. Div., VIT-AM, Vellore, India-560026,
Mineral, Chemical-402 126
Reg. No. 902/1997-19-10-02
Reg. No. 902/1997-02-03
Reg. No. 604/99/SC/CH-17/2003/MS/002

SIGNATURE OF STRUCTURAL ENGINEER


K.P. LENIN, B.Arch.,
Registered Architect
C.A. No. CA-00884-00000
2707 Reg. Rd COLLEEN, WA-99531-0029
P.O. Box 99531-0029 "The Village"
Hwy 99 Food Store, Thelma
Cheney - 800 132
Ph. 7552 5454
Email: arp@kplenin@yahoo.com

SIGNATURE OF ARCHITECT

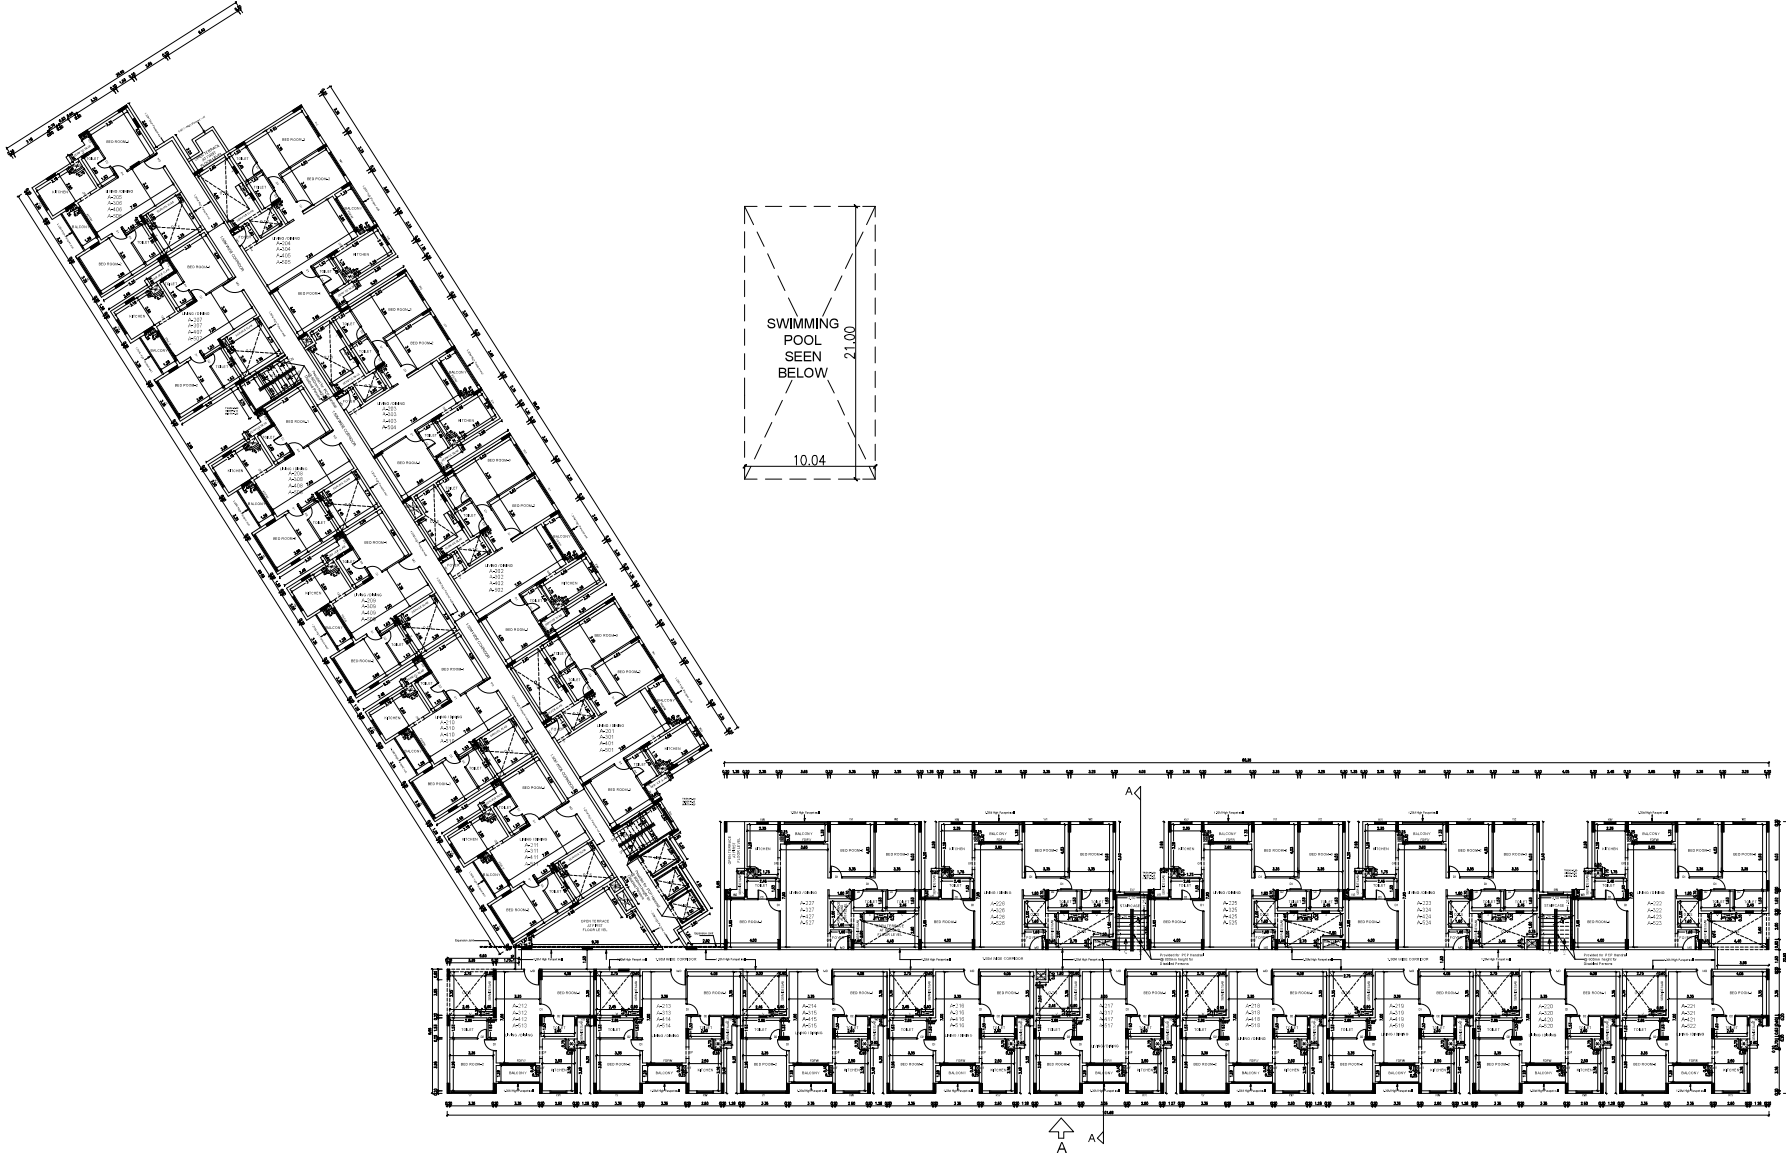

TYPICAL FLOOR PLAN
(2nd, 3rd, 4th & 5th)
BLOCK-A

TYPE	WIDTH	HEIGHT	DESCRIPTION
M0	1.20	2.10	DOOR
D1	1.90	2.10	DOOR
D2	0.75	2.10	DOOR
GD	1.20	2.10	GLASS DOOR
FDfW	4.98	2.10	FRENCH DOOR(WINDOW)
FDfWf1	3.10	2.10	FRENCH DOOR(WINDOW)
FDfWf2	2.30	2.10	FRENCH DOOR(WINDOW)
FDfWf3	1.50	2.10	FRENCH DOOR(WINDOW)
W	3.35	1.35	WINDOW
W1	2.10	1.35	WINDOW
W2	1.80	1.35	WINDOW
W3	1.28	1.35	WINDOW
SW	1.20	1.35	WINDOW
KW	1.30	1.20	WINDOW
V	0.90	0.90	VENTILATOR
OP1	1.26	2.10	OPENING
OP	0.90	2.10	OPENING

FOUNDATIONS:
ISOLATED FOOTING OVER A BED OF R.C.C 1:4:8 SAND CUSHIONS.
SUPER STRUCTURE:
200 THK INTERNAL & 220 THK EXTERNAL WALLS IN C.M 1:5 WITH PLASTER IN C.M 1:5
R.C.C. WORK:
R.C. COLUMNS, BEAMS, RAFTERS, AND SLAB/DOES IN 1:2:4 MIX ACCORDINGLY REINFORCED.
GLAZING COURSE:
CEMENT FLOORING.
WEATHERING COURSE:
ONE SET OF BRICK JELLY LINE CONCRETE MIXED WITH CRUDE OIL, POINTED AND LEAD TO SLOPE.

UNDER GROUND SUMP AND OVER HATER TANK ARE SCIENTIFICALLY CLOSED.

COLOUR CODE:

BOUNDARY



For CASA GRANDE COIMBATORE LLP
S.N.R.
Authorised Signatory

2.8

Dr. J. SURESH, M.E., M.E., Ph.D.
Structural Engineer
Plot No. 555, VGP Layout, Palla Street,
Uthandi, Chennai - 600 215.
Reg. No. 95/0812/33/10/103
Reg. No. 9501030209
Reg. No. COUQRN/SE/GW-1/2015/86/042

Antennaria

K.P. LENIN, B.Arch.,
Registered Architect
C.A. No. CA12008/45680
ETCP Regd. No. COUR/REG/CA12008/07021
#12A, Roomscape "The Village"
F/401, Kurl Street, Thokmuk,
Chennai - 600 130.
Ph: 79306 55541
Email: architectkp@yahoo.com

SIGNATURE OF ARCHITECT

TYPE	WIDTH	HEIGHT	DESCRIPTION
MD	1.20	2.10	DOOR
D1	1.00	2.10	DOOR
D2	0.75	2.10	DOOR
GD	1.20	2.10	GLASS DOOR
FDW	4.50	2.10	FRENCH DOOR/WINDOW
FDW1	3.50	2.10	FRENCH DOOR/WINDOW
FDW2	2.50	2.10	FRENCH DOOR/WINDOW
FDW3	1.40	2.10	FRENCH DOOR/WINDOW
W	3.35	1.35	WINDOW
W1	2.15	1.35	WINDOW
W2	1.80	1.35	WINDOW
W3	1.20	1.35	WINDOW
SW	1.20	1.35	WINDOW
RW	1.30	1.20	WINDOW
OE	0.80	0.80	VENTILATOR
OP1	1.05	2.10	OPENING
OP	0.90	2.10	OPENING

FOUNDATION:
ISOLATED FOOTING OVER A BED OF R.C.C 1400 SAND CUSHIONS.

SUPER STRUCTURE:
200 THK INTERNAL & 220 THK EXTERNAL WALLS IN C.M 1:5 WITH PLASTER IN C.M 1:5

R.C.C. WORK:
R.C.C COLUMNS,BEAMS,SLABS,RAILTILLS AND SUNSHADES IN 1:2:4 MIX ADEQUATELY REINFORCED.

FLOORING:
CERAMIC FLOORING.

WEATHERING COURSE:
ONE SET OF BRICK JELLY LIKE CONCRETE MIXED WITH CRUDE OIL POINTED AND LAID TO SLOPE.

COLOUR CODE:

PROPOSED	
EXISTING ROAD	
BOUNDARY	




For CASA GRANDE COIMBATORE LLP
S.N.R.
Authorized Signatory

Dr. J. SURESH, M.E., M.Sc., Ph.D.
Structural Engineer
Flat No. 505, VGP Layout, Malvi Street,
Uthandi, Chennai - 600 120.
Reg. No. 97/SR-1/19/12/160
Reg. No. 98/SR1062239
Reg. No. CGA/SR/SE/49-1/2019/06/832


K.P. LENIN, B.Arch.,
Registered Architect,
C.A. No. CA/2005/45680
TCP Reg. No. COL/REG/RA/CA/2018/07021
#12A, Village "The Village"
F.Wayne Kirt Street, Thousand
Oaks - 900 130.
Tel: 735.66 55641
Email: archlenin@yahoo.com

This architectural floor plan shows a building layout with a swimming pool and deck. The plan is oriented with a north arrow pointing towards the top right. The building consists of several interconnected sections. A central section features a large rectangular swimming pool labeled "SWIMMING POOL" with dimensions 10.04 by 21.00. This pool is surrounded by a deck area, with dimensions of 3.00 indicated for the deck width on the left and right sides. A vertical passage, labeled "PASSAGE", connects the pool area to the rest of the building. The building's footprint is irregular, with various rooms labeled, including "BED ROOM", "BATH", "KITCHEN", "LIVING", "DINING", "HALL", "STAIR", and "CLOSET". The plan also shows a series of rooms along the bottom edge, possibly a row of units or a long corridor. The overall layout suggests a multi-unit residential or commercial building with a central recreational area.

GROUND FLOOR PLAN
BLOCK-A

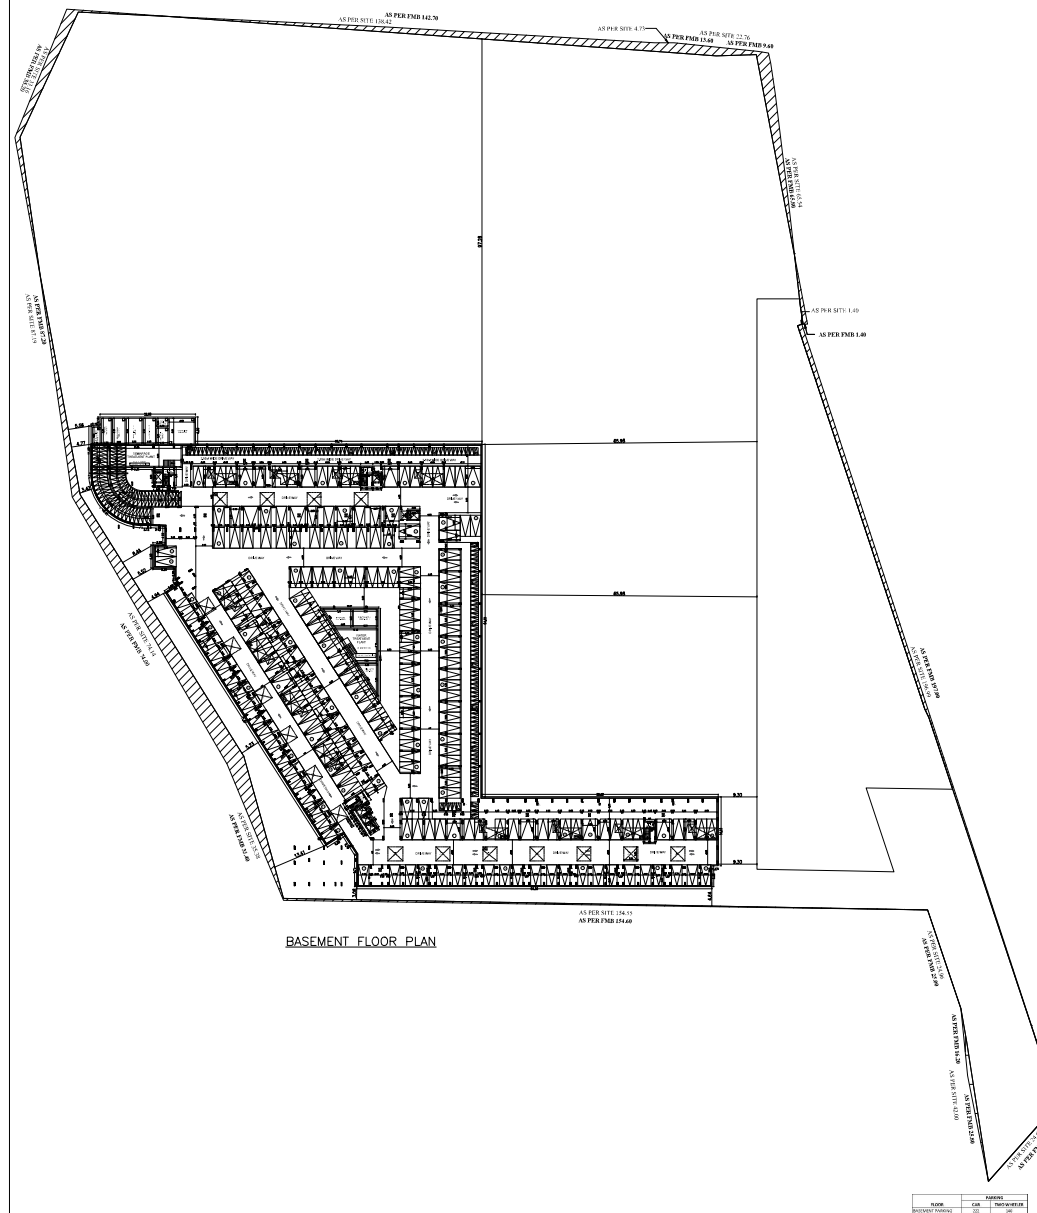[illegible]

SCHEDULE OF JOINERY			
TYPE	WIDTH	HEIGHT	DESCRIPTION
MD	1.20	2.10	DOOR
D1	1.00	2.10	DOOR
D2	0.75	2.10	DOOR
D3	1.20	2.10	GLASS DOOR
FD1W	4.00	2.10	FRENCH DOOR/WINDOW
FD1W1	3.10	2.10	FRENCH DOOR/WINDOW
FD1W2	2.30	2.10	FRENCH DOOR/WINDOW
FD3W3	1.40	2.10	FRENCH DOOR/WINDOW
W1	3.35	1.35	WINDOW
W2	1.80	1.35	WINDOW
W3	1.28	1.35	WINDOW
SW	1.20	1.35	WINDOW
ISW	1.30	1.20	WINDOW
OP	0.60	0.90	VENTILATOR
OP1	0.95	2.10	OPENING
OP	1.50	2.10	OPENING

SPECIFICATIONS:

FOUNDATION:
ISOLATED FOOTING OVER A BED OF R.C.C 1:4:8 SAND CUSHIONS.

SUPER STRUCTURE:-
200 THK INTERNAL & 200 THK EXTERNAL WALLS IN C.M 1:5 WITH PLASTER IN C.M 1:5
R.C.C. WORK:

1.0. COLUMNS, BEAMS, JARLS, LINTELS, AND SINKHOLES IN 1-2" MIX: ADEQUATELY REINFORCED.

FLOORING:

CEMENT FLOORING.

WEATHERING COURSE:

ONE SET OF BRICK JELLY LIME CONCRETE MIXED WITH CRUDE OIL POINTED AND LAID TO SLOPE.

NOTE:

UNDERGROUND SOAP AND COLD WATER TANK ARE SCIENTIFICALLY CLOSED.

ALL DIMENSION ARE IN METER

COLOUR CODE:

PROPOSED		N
----------	----------------------	---

EXISTING ROAD

BOUNDARY

S

SITE PLAN

SITE PLAN

SCALE : 1:100

SCALE : 1:400

See CASA GRANDE COIMBATORE LLP

S. N. N.
Authorized Signatory

SIGNATURE OF OWNER	

Dr. J. SURESH, M.E., MSc., Ph.D.
Structural Engineer
Flat No. 505, VGP Layout, Madhav Nagar

Reg. No. CCGGR/SI/6A-1/2025/06/062

SIGNATURE OF STRUCTURAL ENGINEER

1000

Pranav

K.P. LENIN, B.Arch.,
Registered Architect,
C.A. No. CA-0000-45680
DTCP Reg. No. COUNCIL-BA-6-02218-00029
#12A, Room 200 "The Village"

Malay Kani Street, Thiruvananthapuram
 Kerala - 695 030
 Ph: 76600 88541
 Email: architecture@yahoo.com

SIGNATURE OF ARCHITECT

PARKING REQUIREMENT DETAILS			
PARKING CATEGORY	UNITS	CAR PARKING	TWO WHEELER
SIDENETAL >50 TO 75 SQM	1		1
SIDENETAL >75 TO 100SQM	125	62.5	125
SIDENETAL >100	81	81	
TOTAL	207	143.5	126
VISITOR'S PARKING 10%		15	18
REQUIRED PARKING		159	139
LIB HOUSE		6	
TOTAL REQUIRED PARKING		165	139

PARKING STATEMENT			
		REQUIRED	PROVIDED
PARKING		130	100
PARKING (EQ. PARKING)	(10%)	15	24
VISITOR'S PARKING		15	24
PARKING		159	216
HOUSE CAR PARKING		6	6
CAR PARKING		165	222
TO WHEELER PARKING		113	112
TWO WHEELER PARKING		14	14
VISITOR'S PARKING		14	14
TWO WHEELER PARKING		139	140

ELEVATION - A











Plan

Solar Photo Voltaic Panel

[illegible][illegible]

	Q	1	2	3	4	5	6	7	8	9	10	11	12
9-001	96.51	1	3.5	3									
9-002	96.26	1	3.5	3									
9-003	96.37	1	3.5	3									
9-004	96.27	1	3.5	3									
9-005	96.52	1	3.5	3									
SUB TOTAL (444)													
9-006	121.96	1	3.5	3									
9-007	121.67	1	3.5	3									
9-008	121.77	1	3.5	3									
9-009	121.50	1	3.5	3									
9-010	121.68	1	3.5	3									
9-011	121.68	1	3.5	3									
9-012	121.67	1	3.5	3									
9-013	121.67	1	3.5	3									
A-153	35	1	1	1	1
B-153	20	0	1	0	1
C-153	27	1	1	1	1
SUB TOTALS	0	0	2	2	3
SUB TOTAL (non-attending)	0	35	17.5	29	64
GRAND TOTAL (non-attending)	0	126	63	81	237
TOTAL TIME REQUIRED	126				
TOTAL CAR PARKING REQUIRED				161	
NON VISITORS PARKING	11		35		
RECUPE'D PARKING	139		109		
CLUB HOUSE			6		
TOTAL REQUIRED PARKING	139		165		

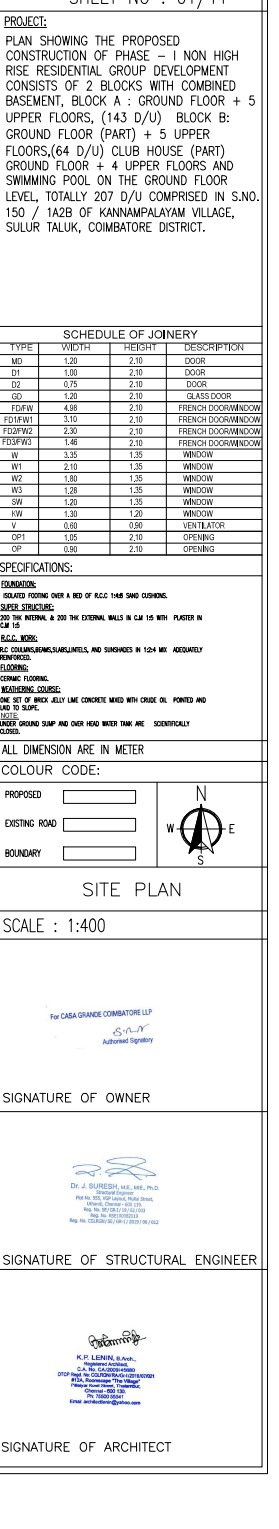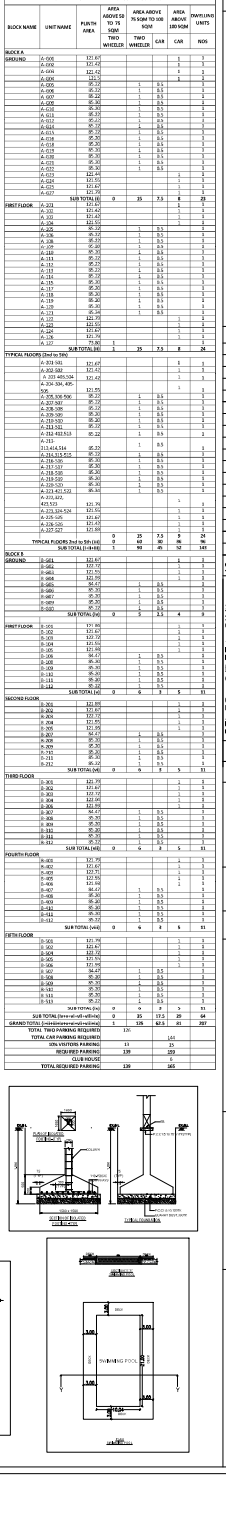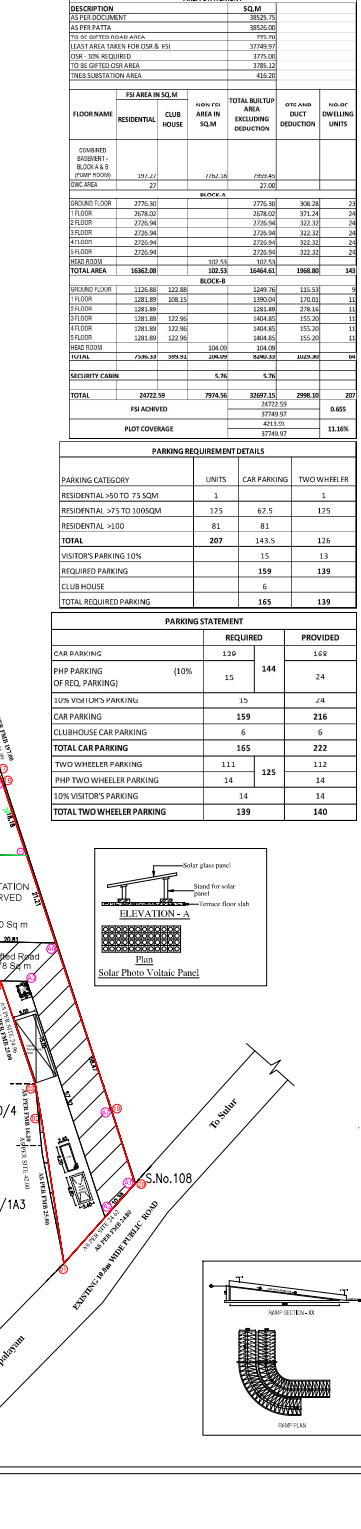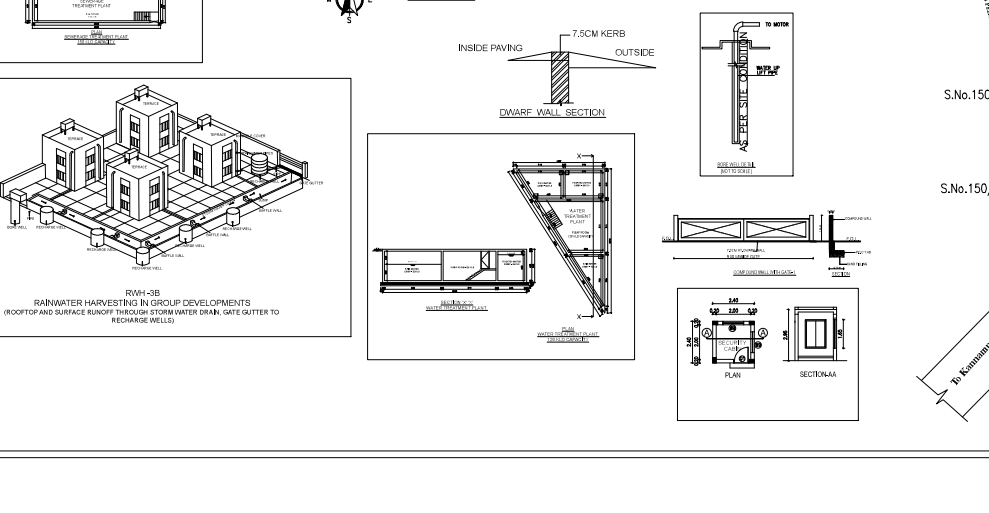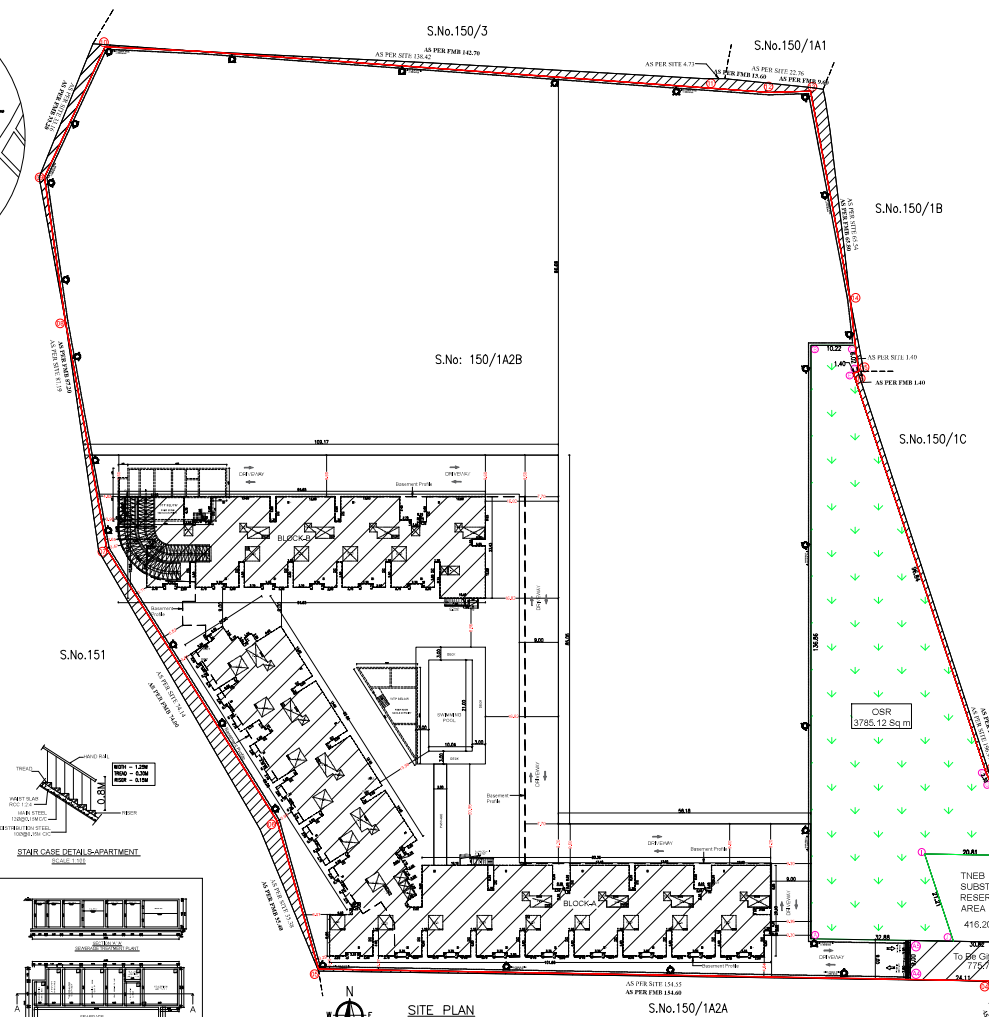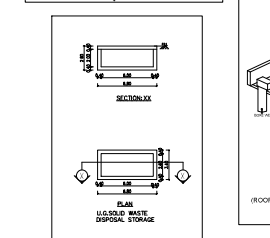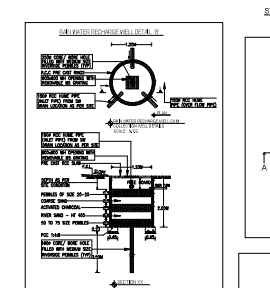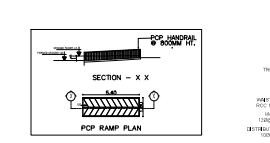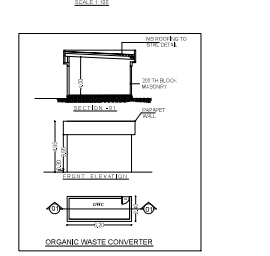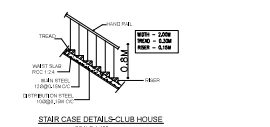

Eight ways to know a piece of land before you pay for it.

This report covers one part of the picture. These cover the rest, drawn from the same government records, for any property in Tamil Nadu.

LandLens One

Ask anything about a property and get an answer grounded in live government records, with the sources shown.

[/landlens/one](#)



Verify My Land

Every record check run on one property and returned as a single report.

[/landlens/verify-my-land](#)



Legal Opinion

An advocate's written opinion on the title, built on the records we pull for it.

[/landlens](#)



One Map

Every layer on one map: the parcel, its boundary, zoning, water bodies and what sits around it.

[/landlens/one/map](#)



PriceMap

What land actually changed hands for around this plot, taken from the registered deeds.

[/landlens/pricemap](#)



Build Scope

What you are allowed to build here: floor space, height, coverage and setbacks.

[/landlens/build-scope](#)



Property Tracker

Watch a property and hear about it when something new is registered against it.

[/landlens/property-tracker](#)



Deal Room

Run the transaction in one place: documents, stamping, signatures and the parties.

[/landlens/deal-room](#)



Twenty-four checks you can run yourself, at no cost.

Records and verification

The registers themselves, read for you.

Encumbrance Certificate

Patta and Chitta

Field Measurement Sketch

EC Analyzer

Bank charge check

Court case search

Seller background check

Approval check by survey

Value and duty

What it is worth and what it costs to register.

Guideline value by street

Guideline value by survey

Stamp duty and registration fees

Capital gains

Floor space index

Area unit converter

Zoning and land use

What the plan says can happen on this land.

Land use zone finder

CMDA land use check

Coastal regulation zone

Master plan check

Water bodies finder

Airport height clearance

Registers and directories

Who holds it, and which office keeps the record.

Find your registering office

Temple property check

Waqf property check

RERA register



Every free tool
/tools



Services we run
for you
/services



The LandLens
suite
/landlens/one



Every claim in this document traces back to a government record.

Legal opinions, due diligence and title verification

Building plan, layout and sub-division approvals

Completion and occupancy certificates, regularisation

Escrow, negotiation and NRI property management

Land survey, soil testing, architecture and construction

Verified RealEstate
3/350/2 Mettukuppam,
OMR Thoraipakkam,
Chennai 600 097, India
hello@verified.realestate
+91 9996 12 9996

Prepared from the registers named on the page each finding sits on. Where a register could not be read, this document says so in its place rather than leaving the gap to be read as a clean result.

