

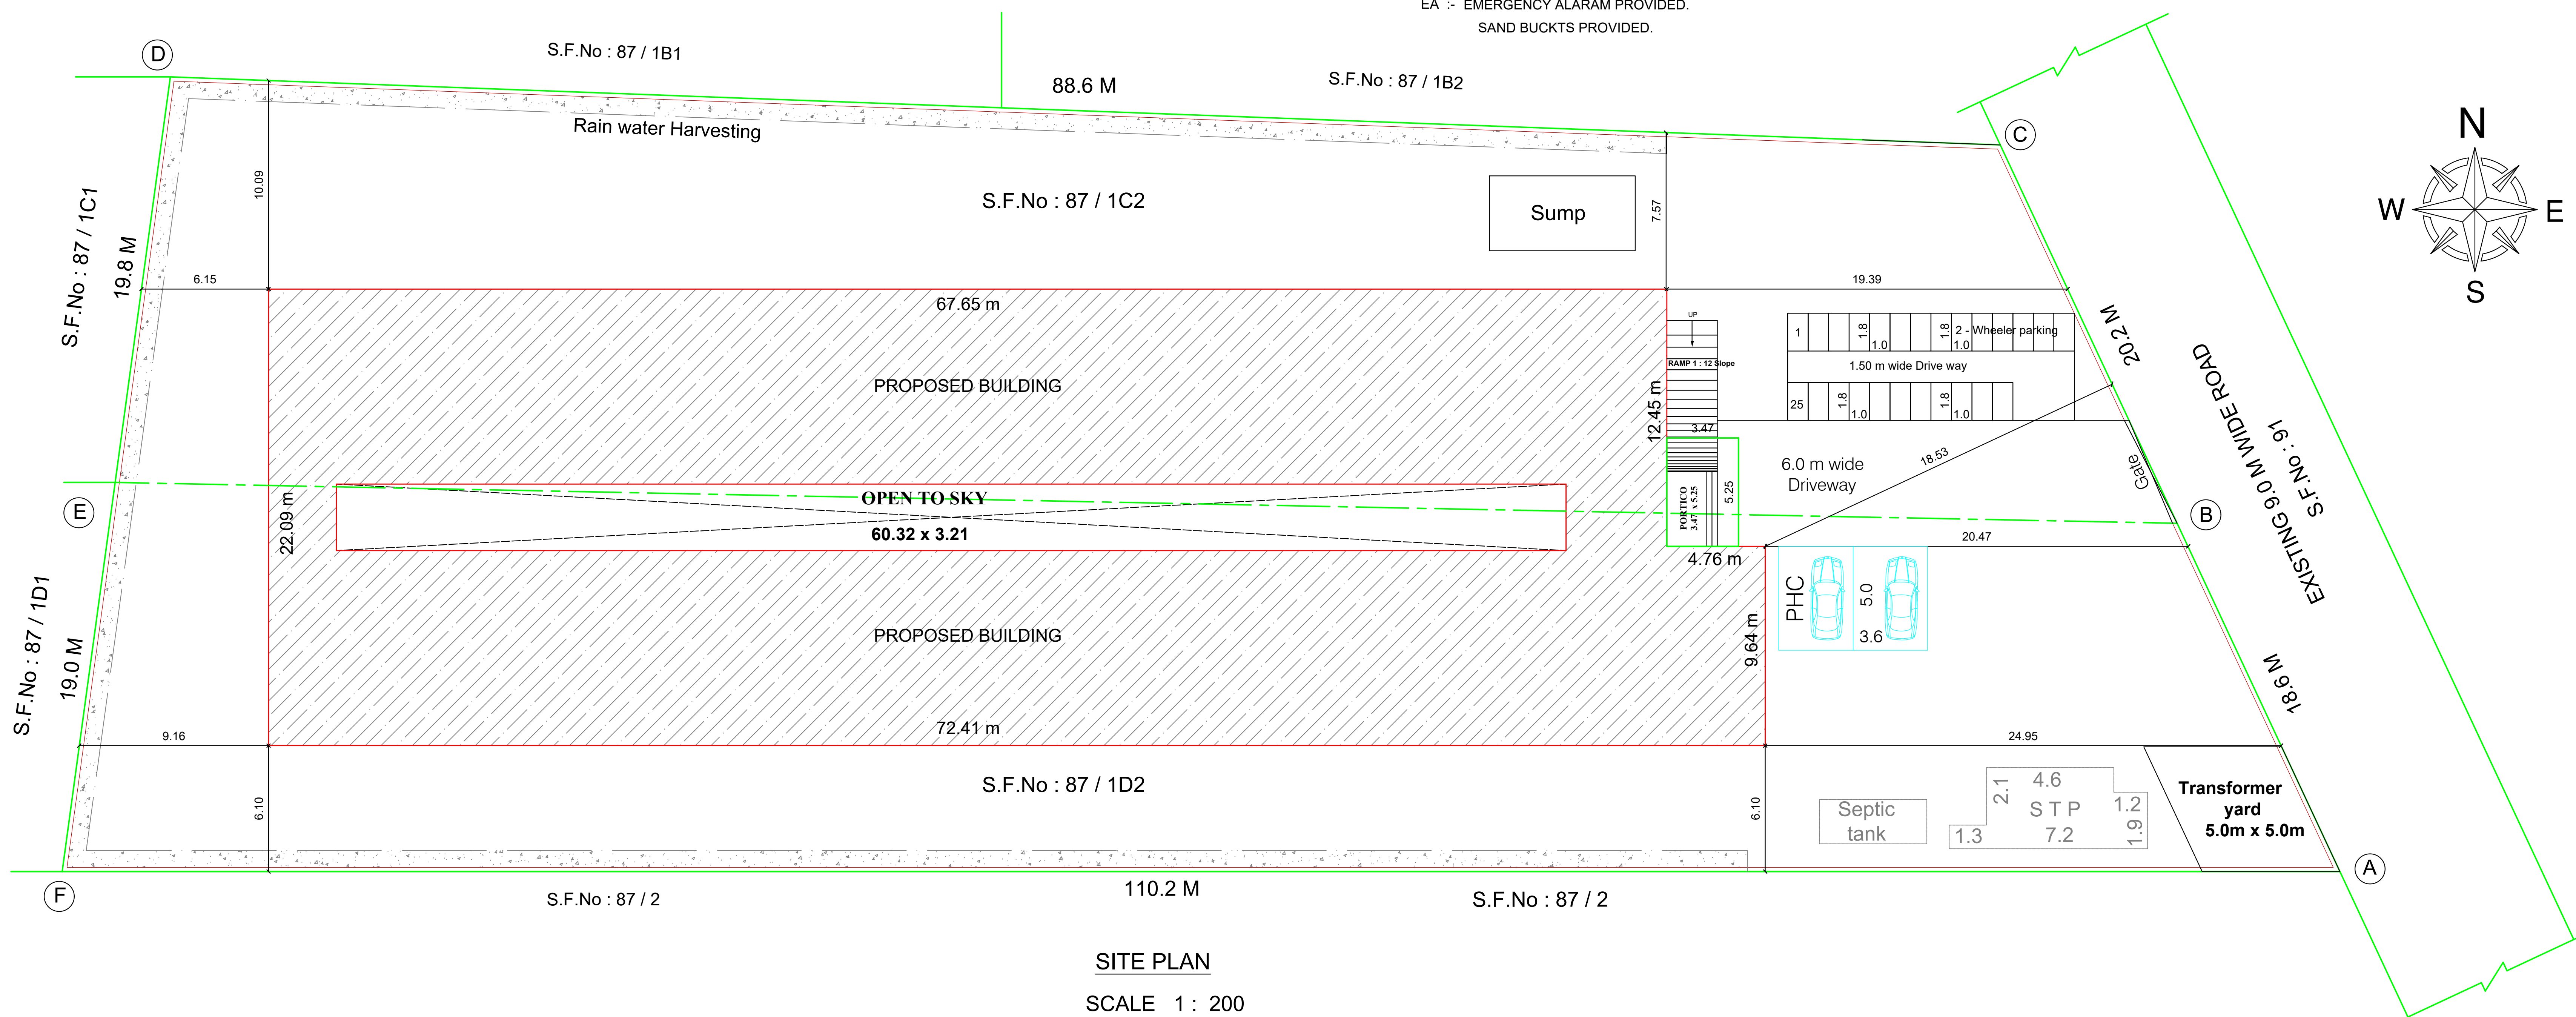
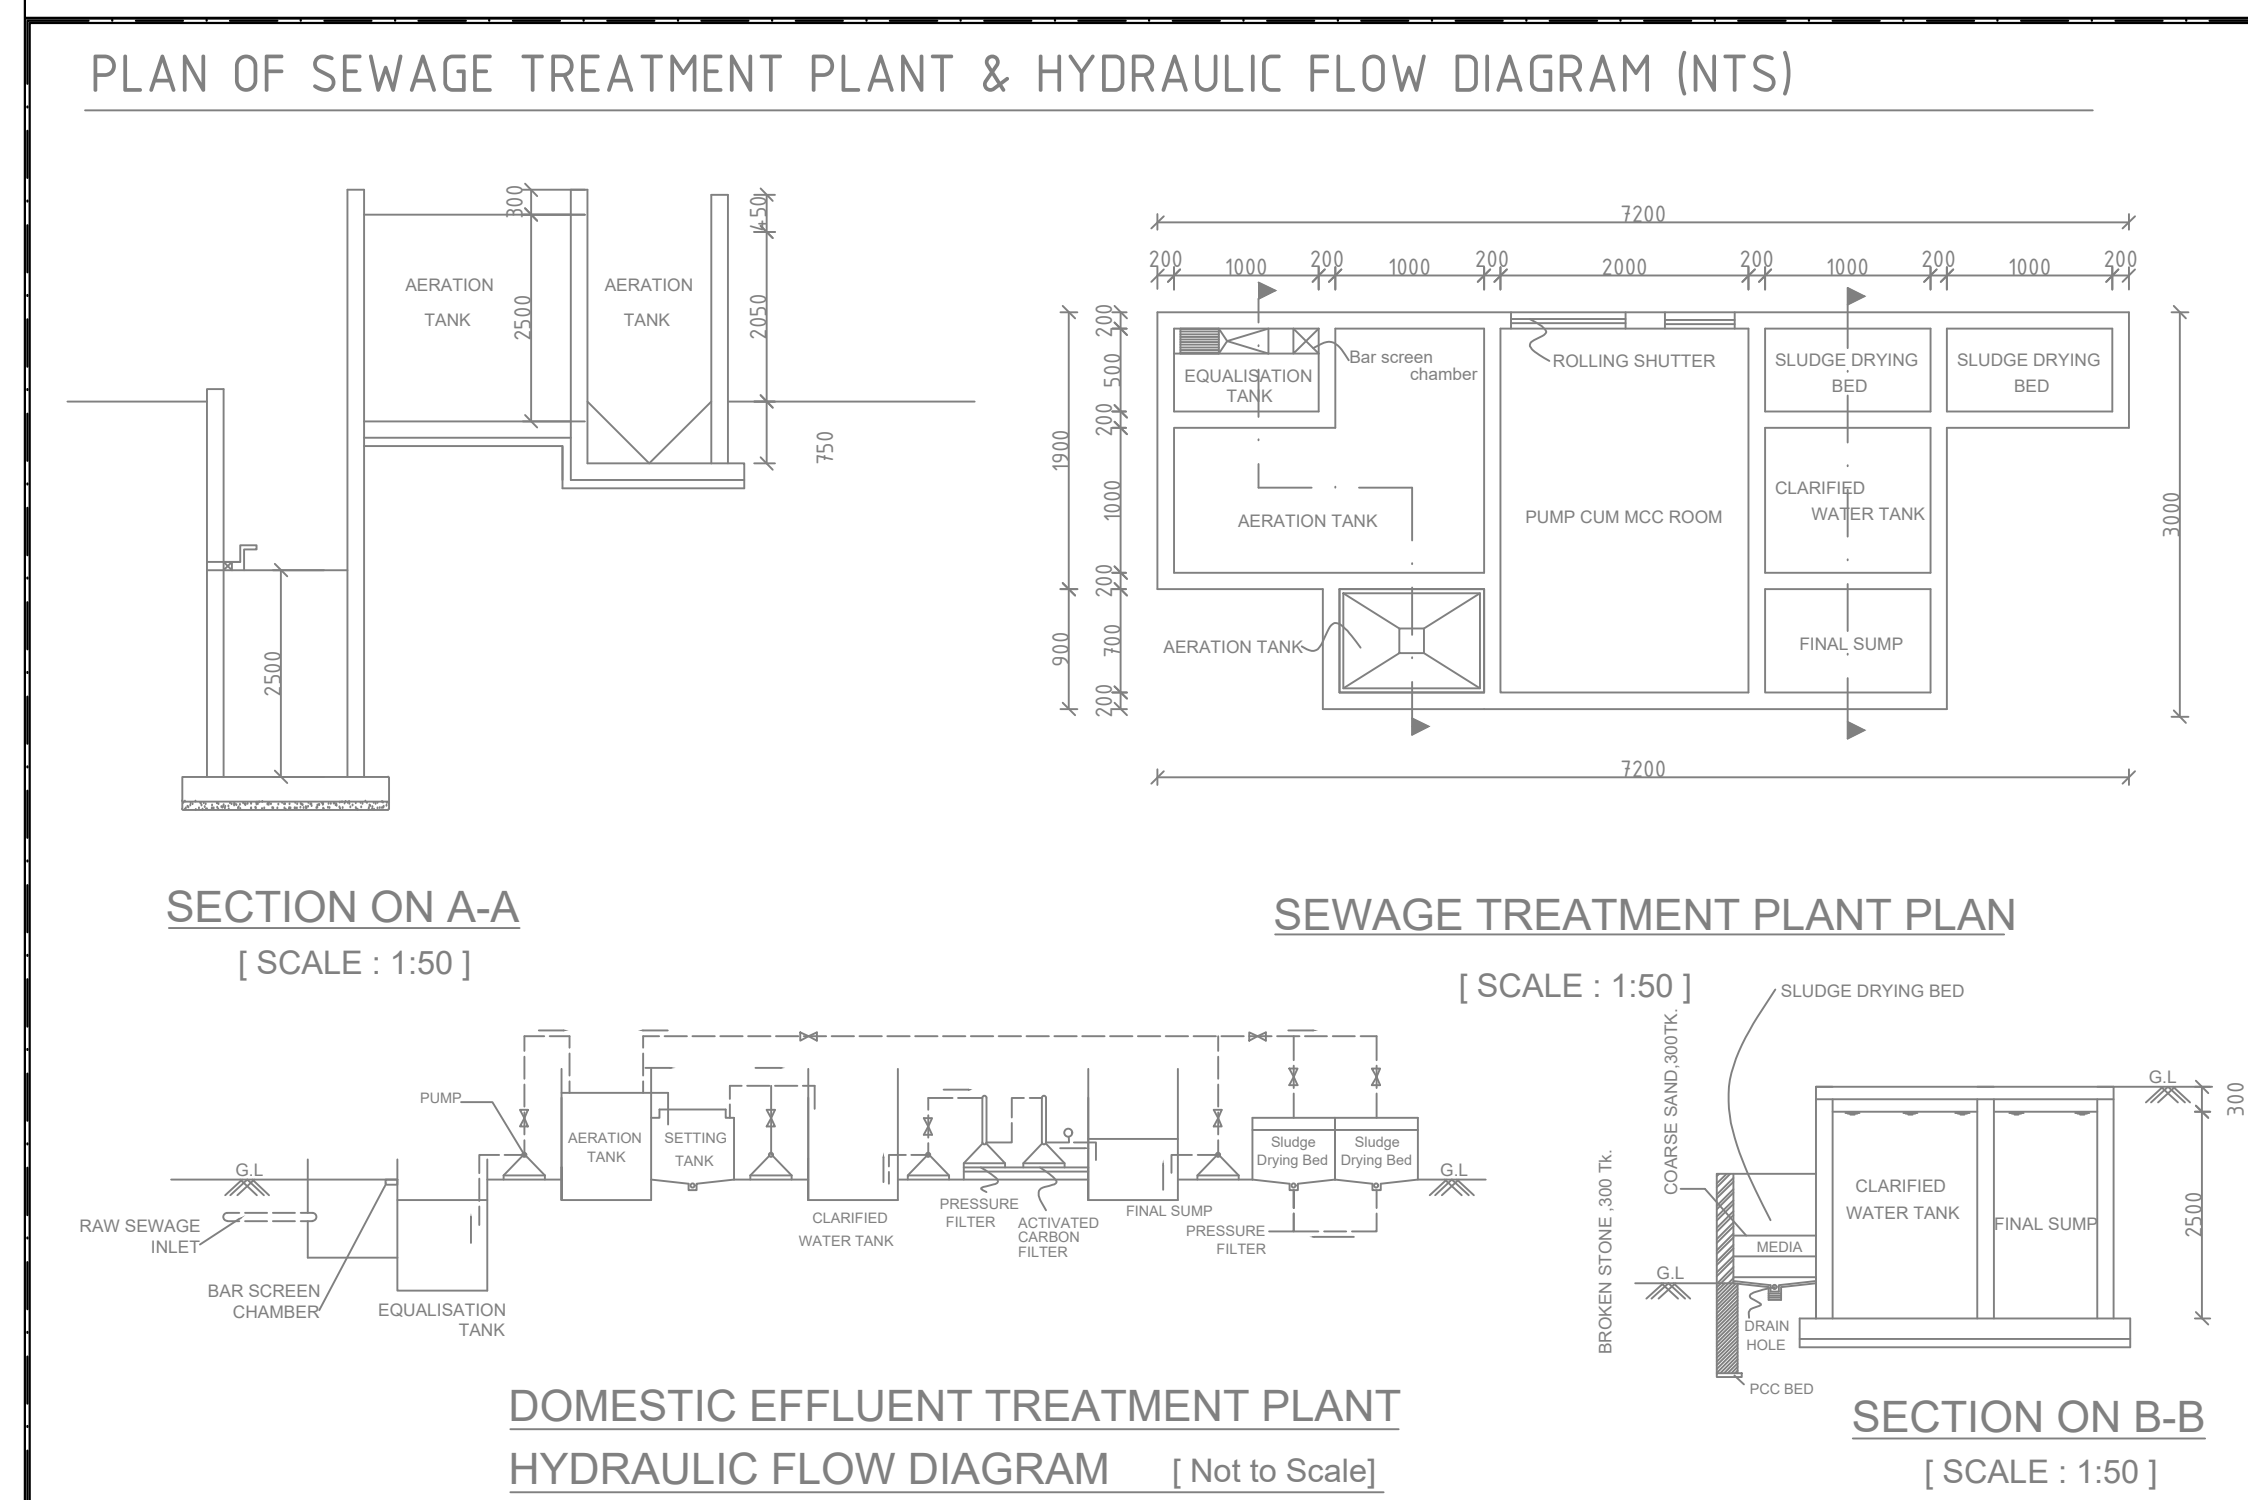
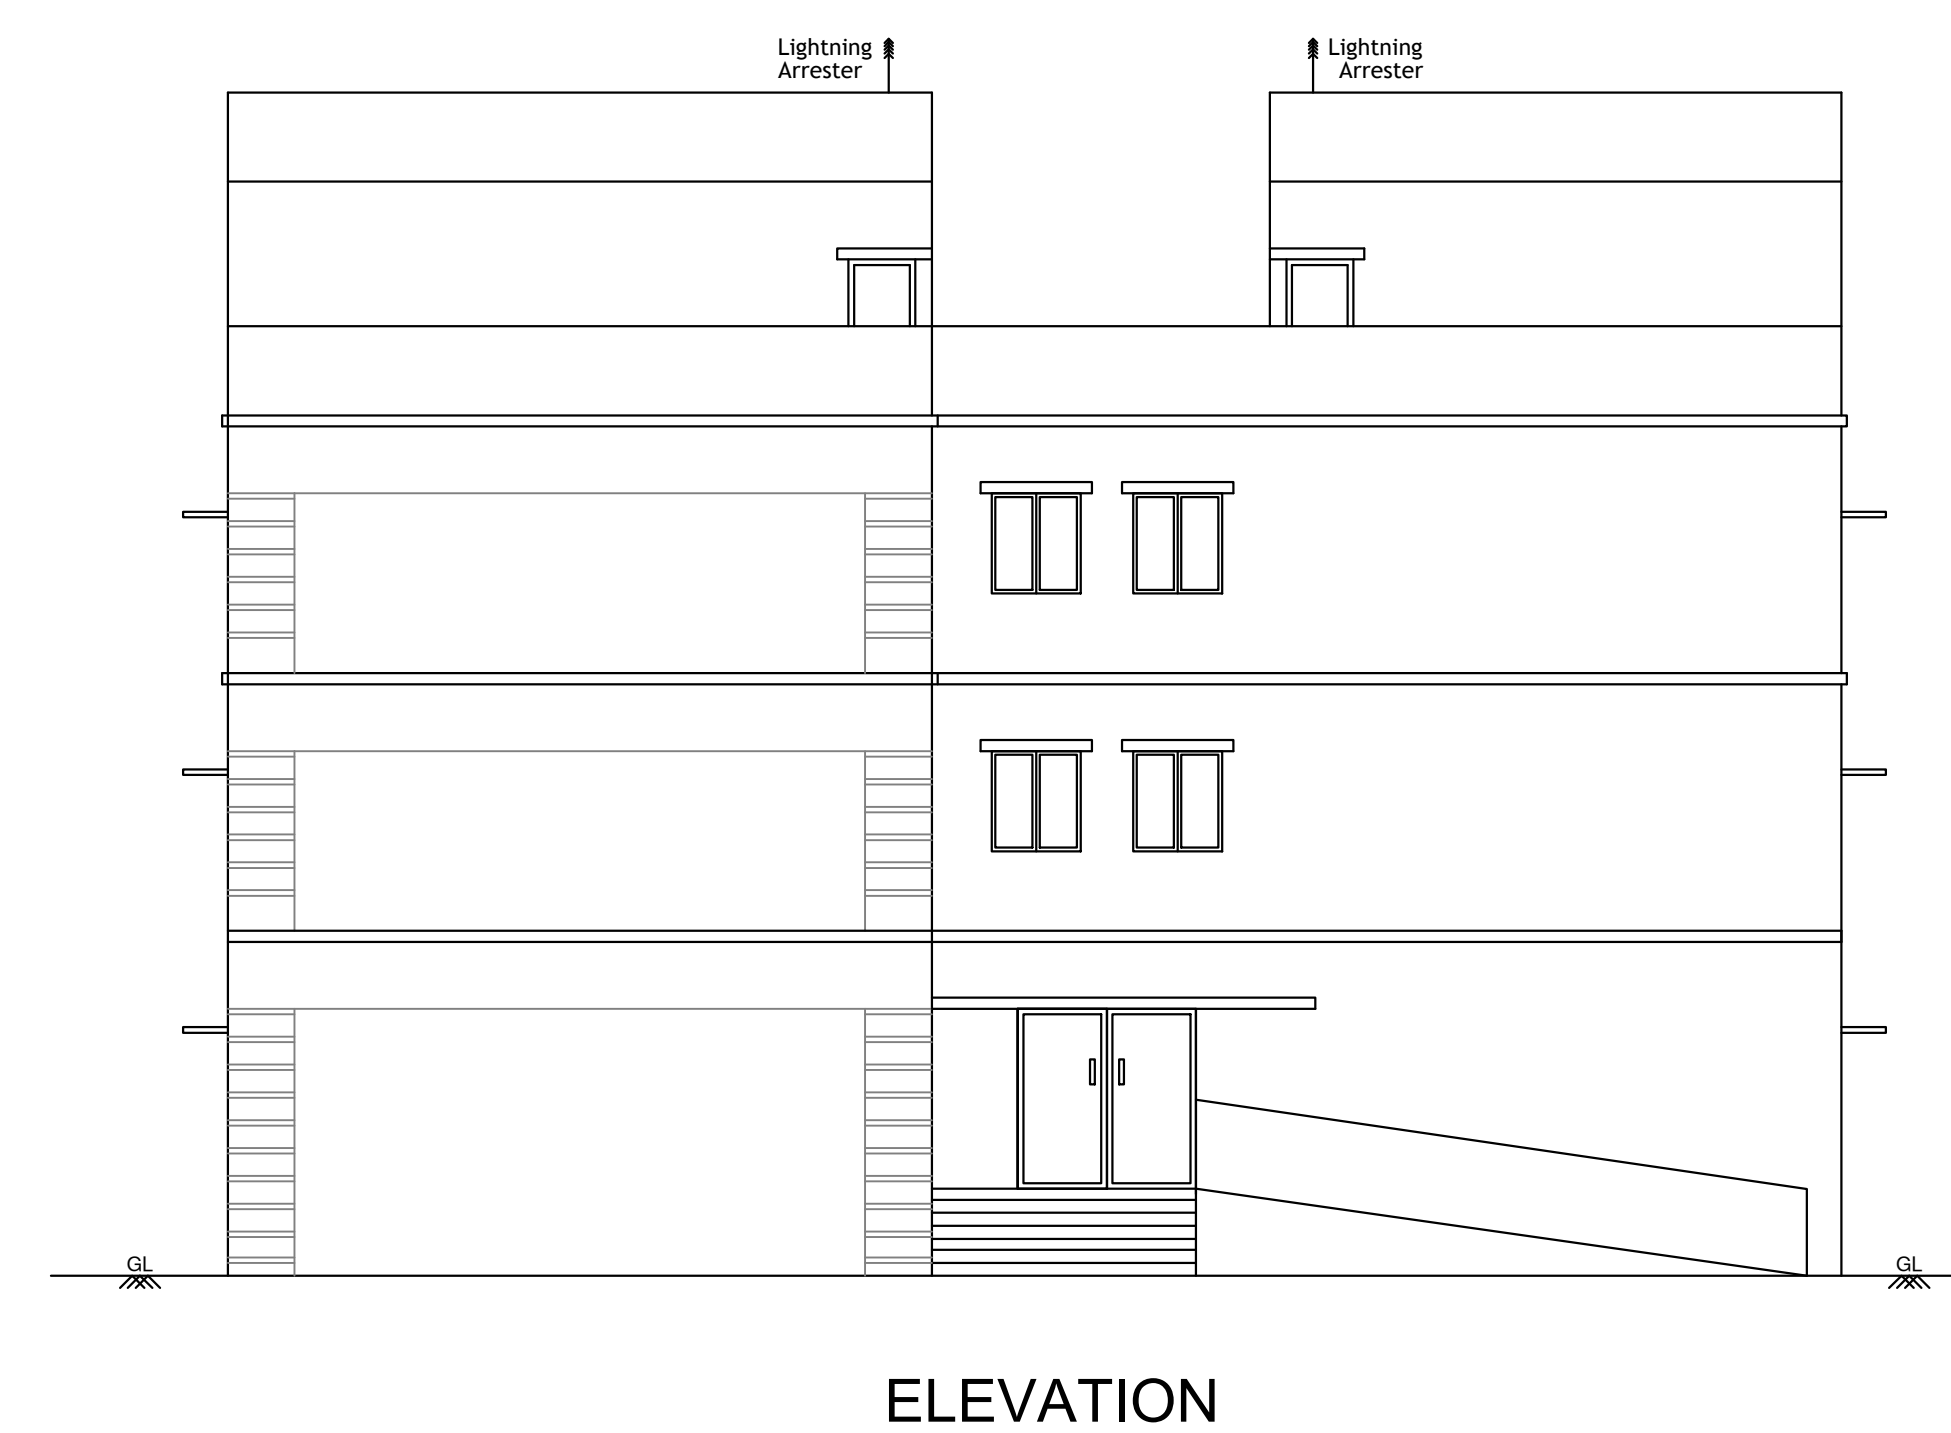


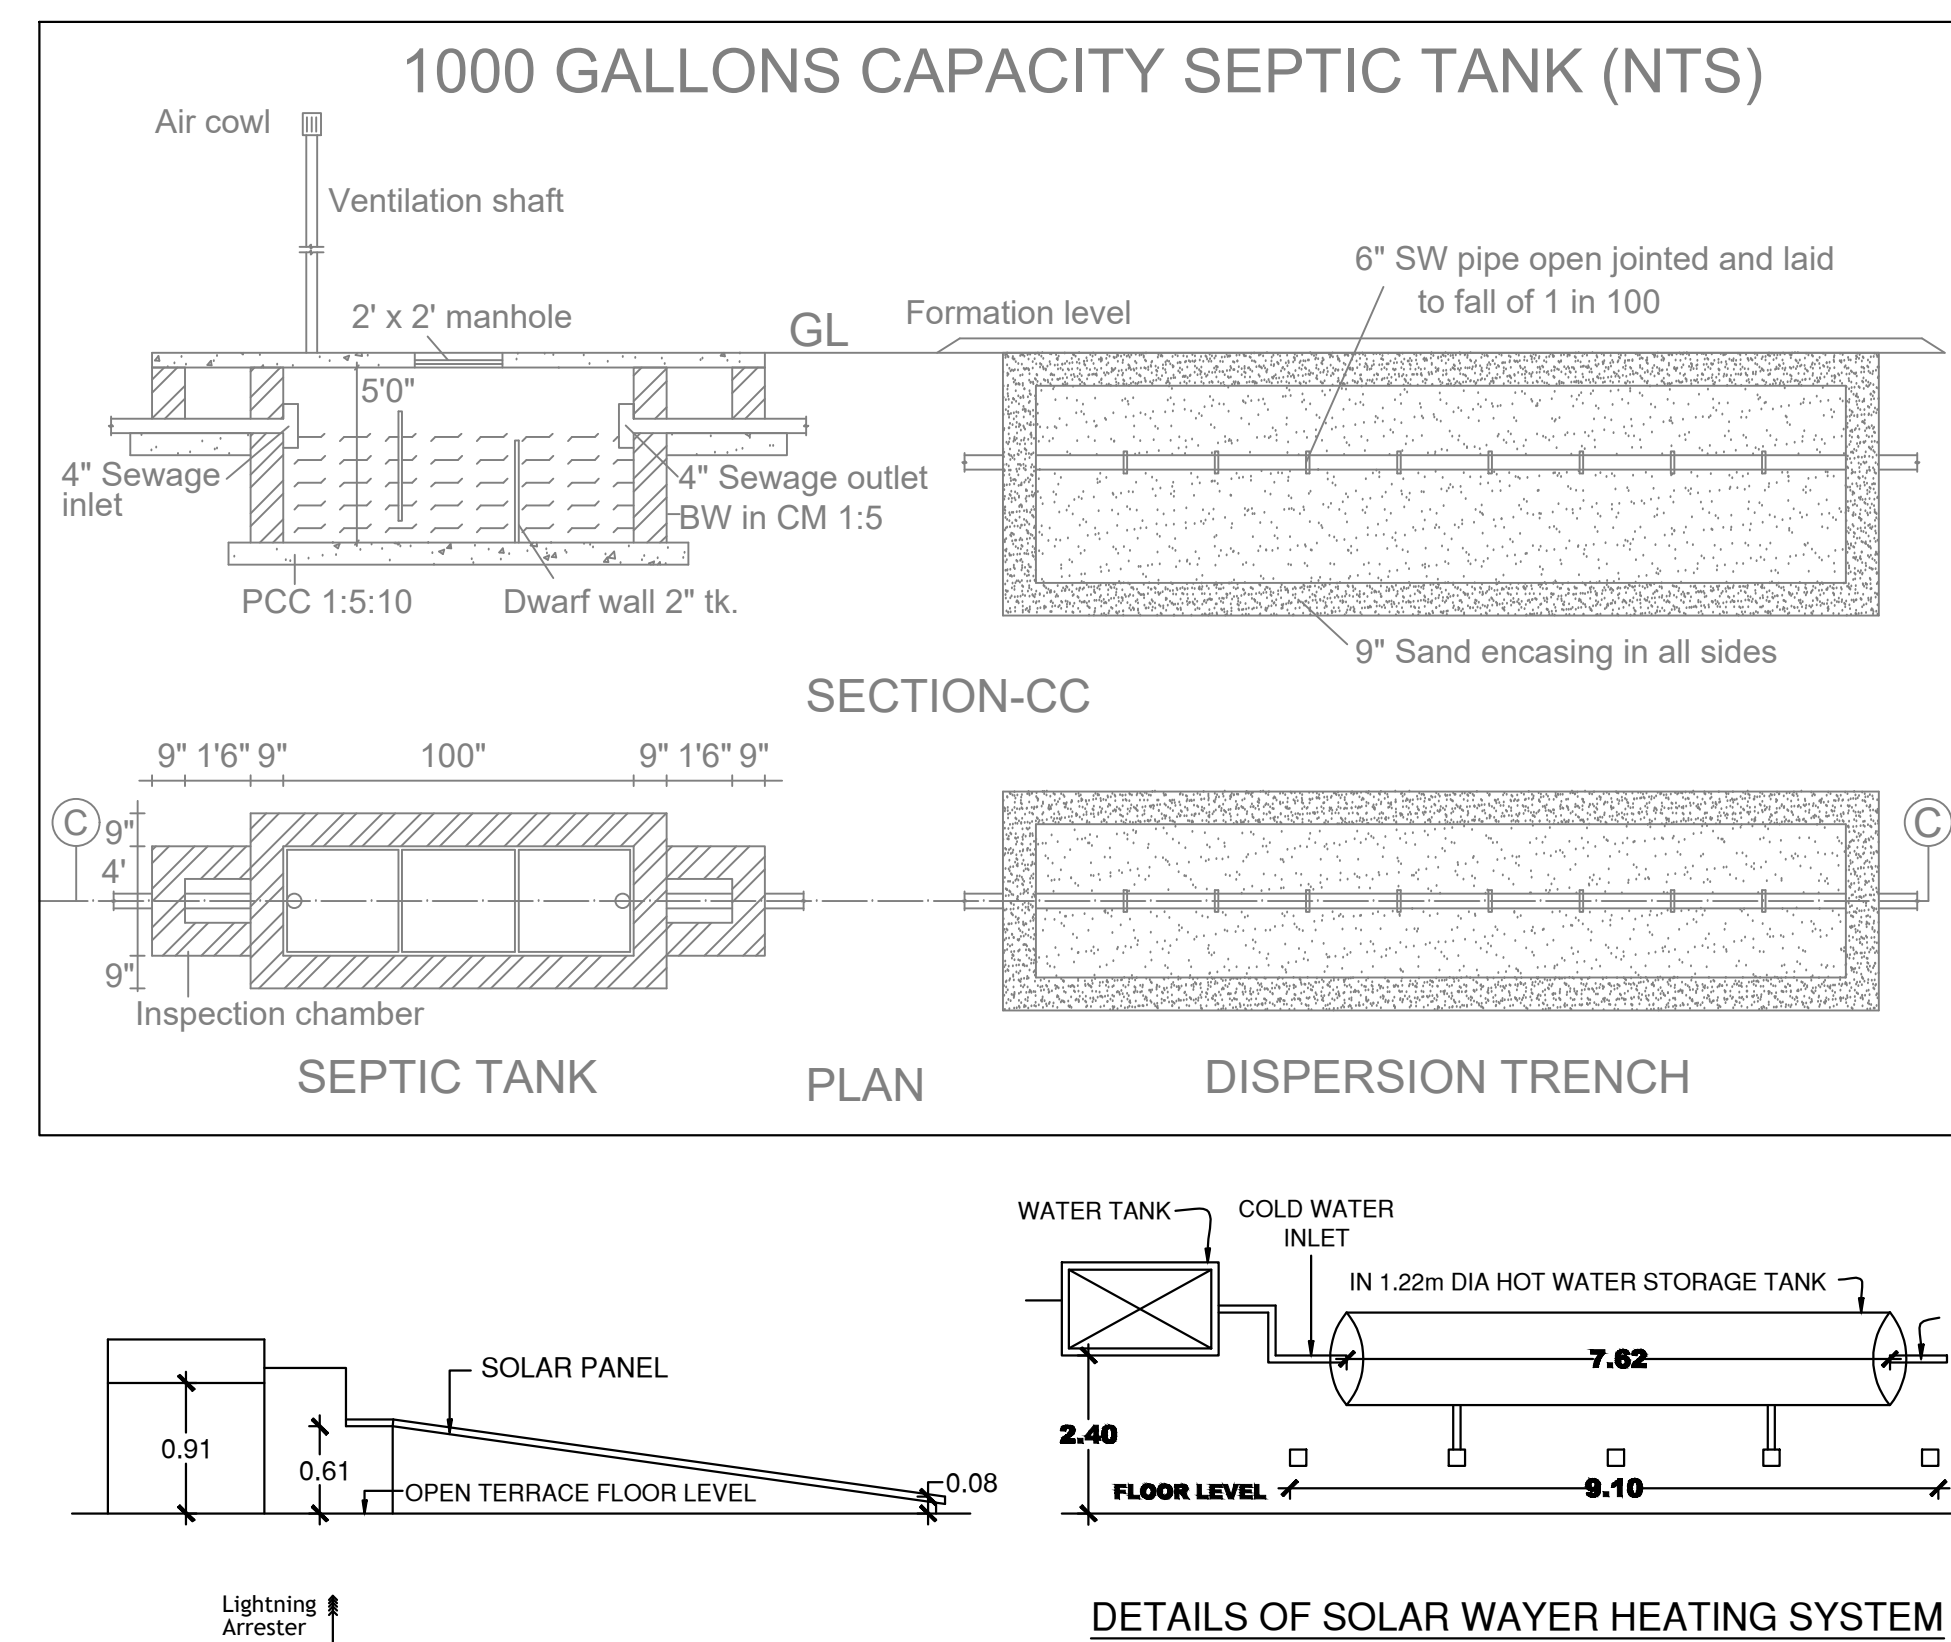

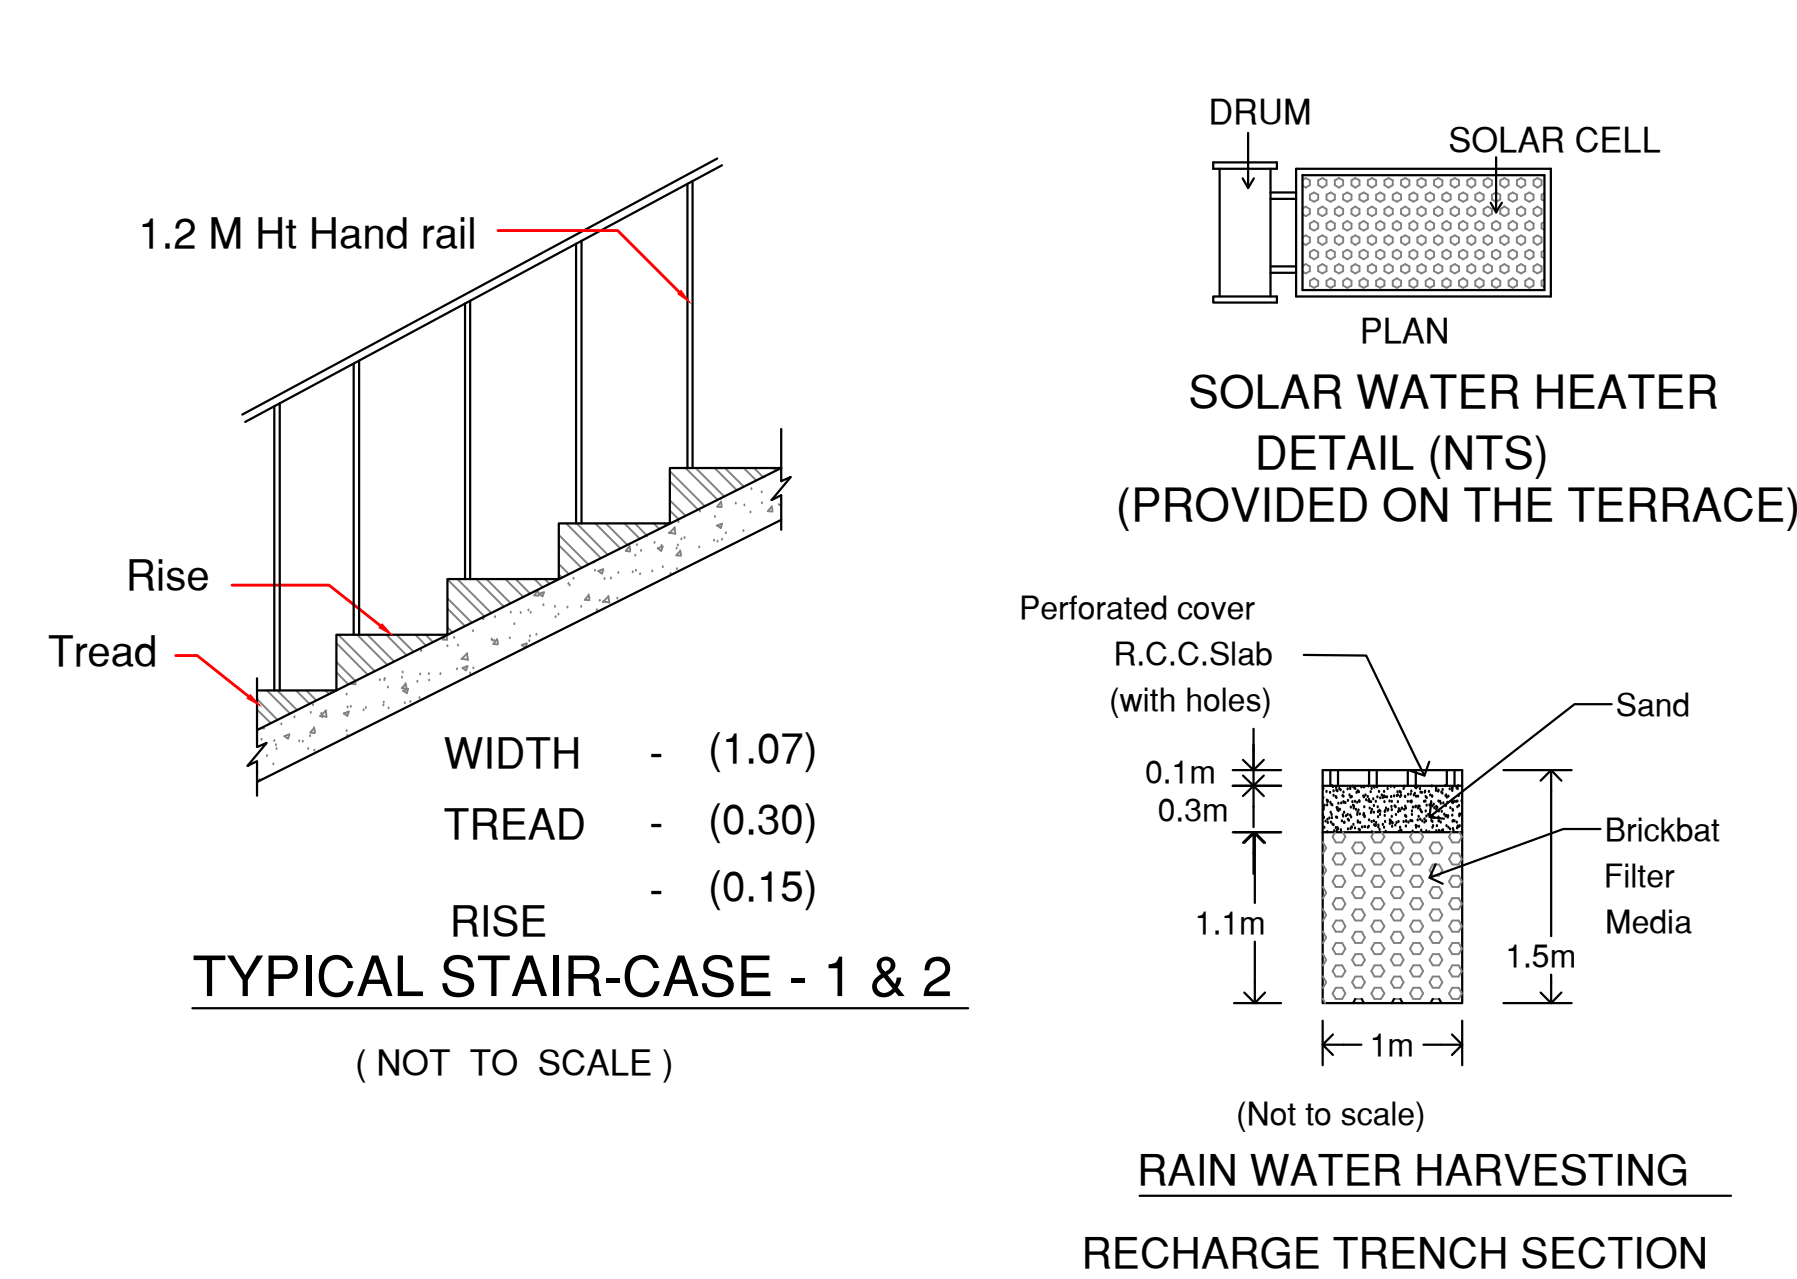

PLAN SHOWING THE PROPOSED  
CONSTRUCTION OF GROUND, FIRST ,  
SECOND FLOOR HOSTEL BUILDING IN  
S.F.No :87 / 1C2 & 1D2, PATTA No : 2643,  
SOLAVAMPALAYAM VILLAGE,  
KINATHUKADAVU TALUK,  
COIMBATORE DISTRICT.

| JOINERY DETAILS:  | METER       |
|-------------------|-------------|
| MD - Main Door    | 2.44 x 2.44 |
| D.D - Double Door | 1.98 x 2.44 |
| D1 - Door         | 0.91 x 2.10 |
| D2 - Door         | 0.76 x 2.13 |
| TD1 - Toilet Door | 0.76 x 2.13 |
| W - Window        | 1.22 x 1.52 |
| W1 - Window       | 1.22 x 1.22 |
| V - Ventilator    | 0.92 x 0.61 |

NOTE : ALL DIMENSIONS ARE IN METRE

SCALE 1 : 100

APPLICANT


STRUCTURAL ENGINEER

**K. ARUN KUMAR M.E.,** (Structures),  
Structural Engineer Grade -I (SE)  
Reg.No: CBE Rgn/SE/Gr.I/2019/05/002  
CREATORS  
1531, Trichy Road, Coimbatore - 641018  
ARCHITECT


**Dr. R. RAGUPATHY BE.,**  
Consulting Civil Engineer & Contractor & Lbs  
No.54, 1st Floor, Bharathi Park 7th Cross, Near ICICI Bank,  
GCT, Coimbatore - 641 043, Cell: 91-97902 33332  
LBS No. GR11.057.2019 LPA/RE/GR-II/19/04/008

REGISTERED ENGINEER

SECOND & TERRACE PLAN SHEET No : 3 / 3

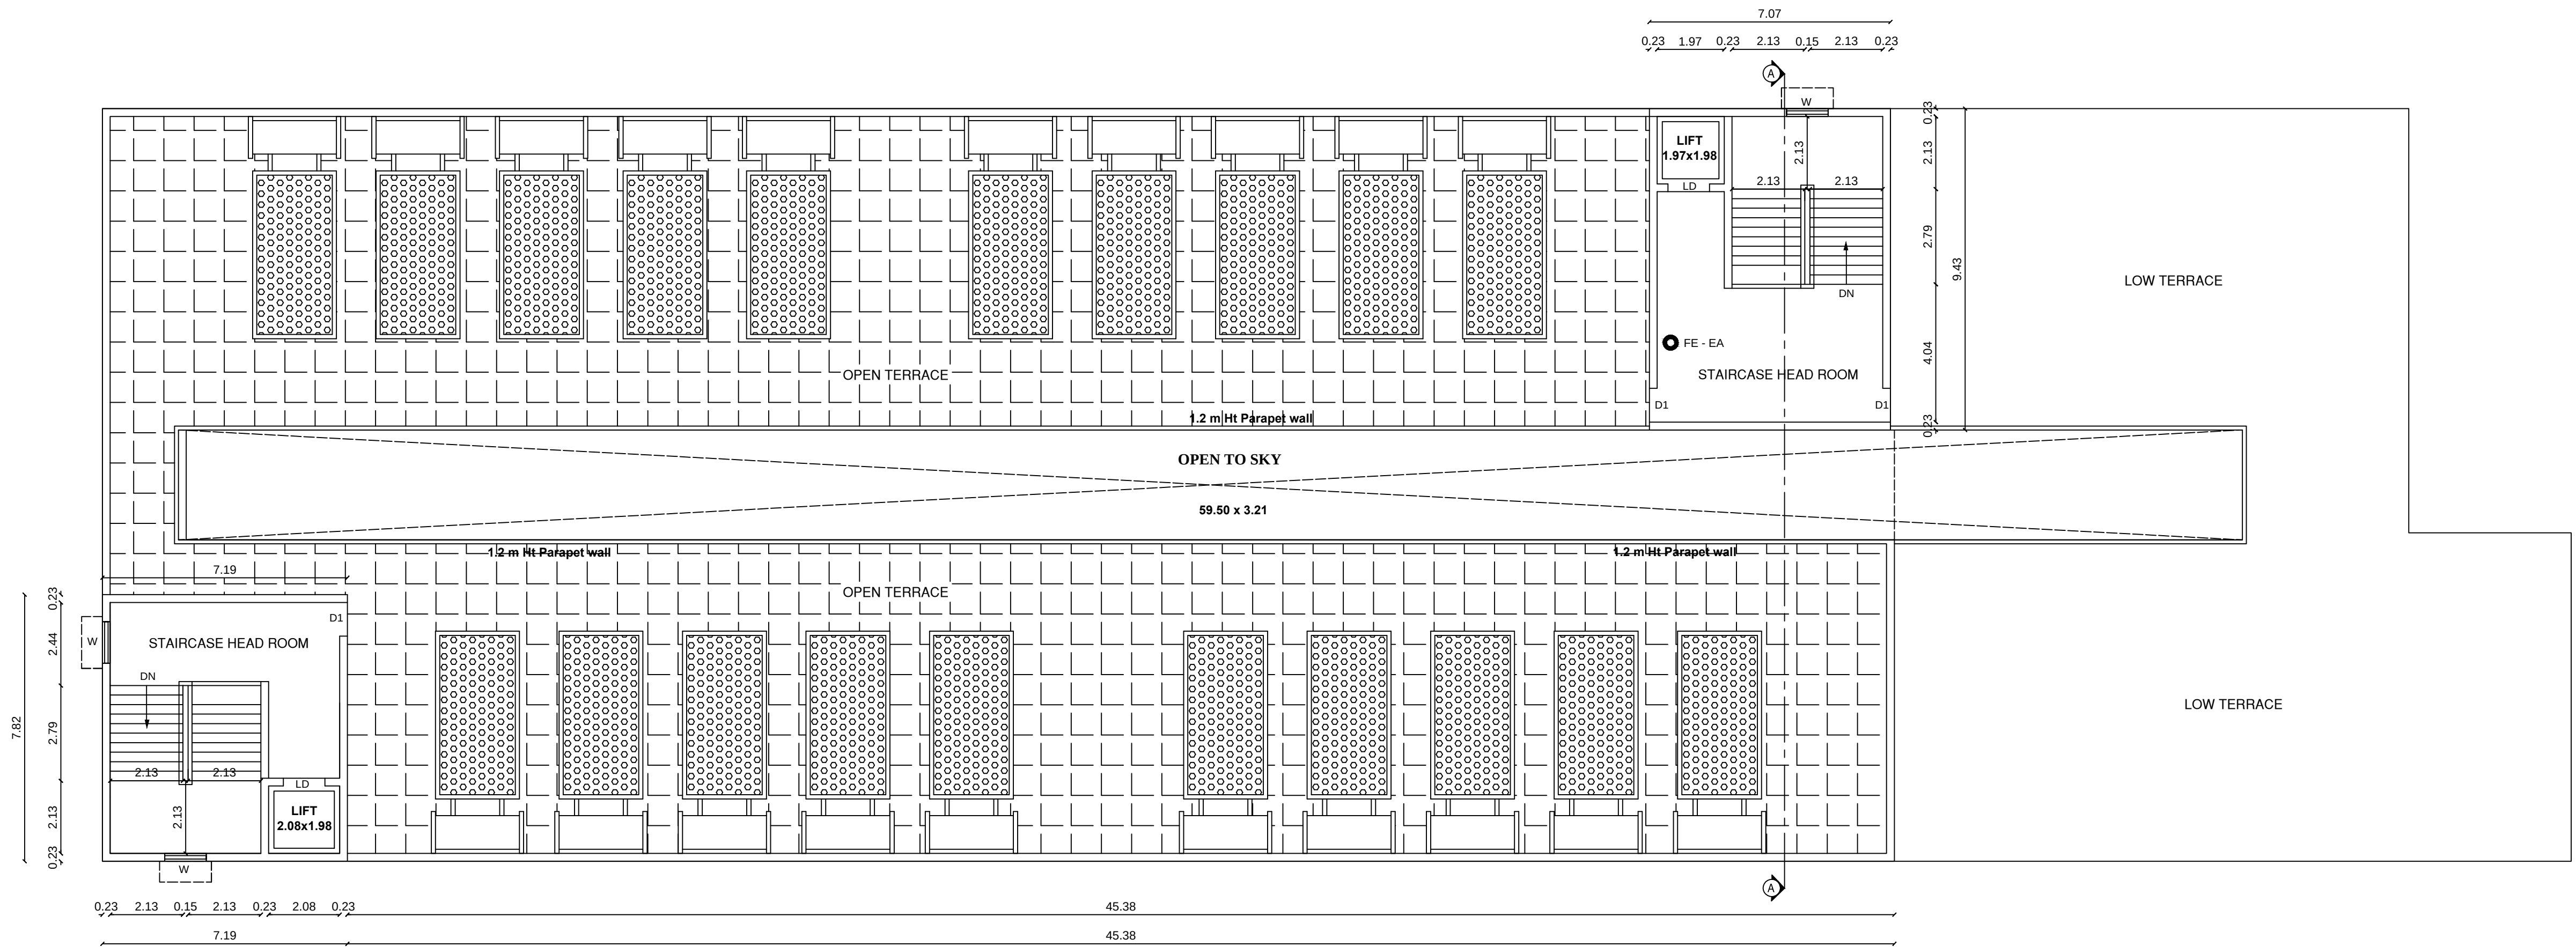

TERRACE FLOOR PLAN

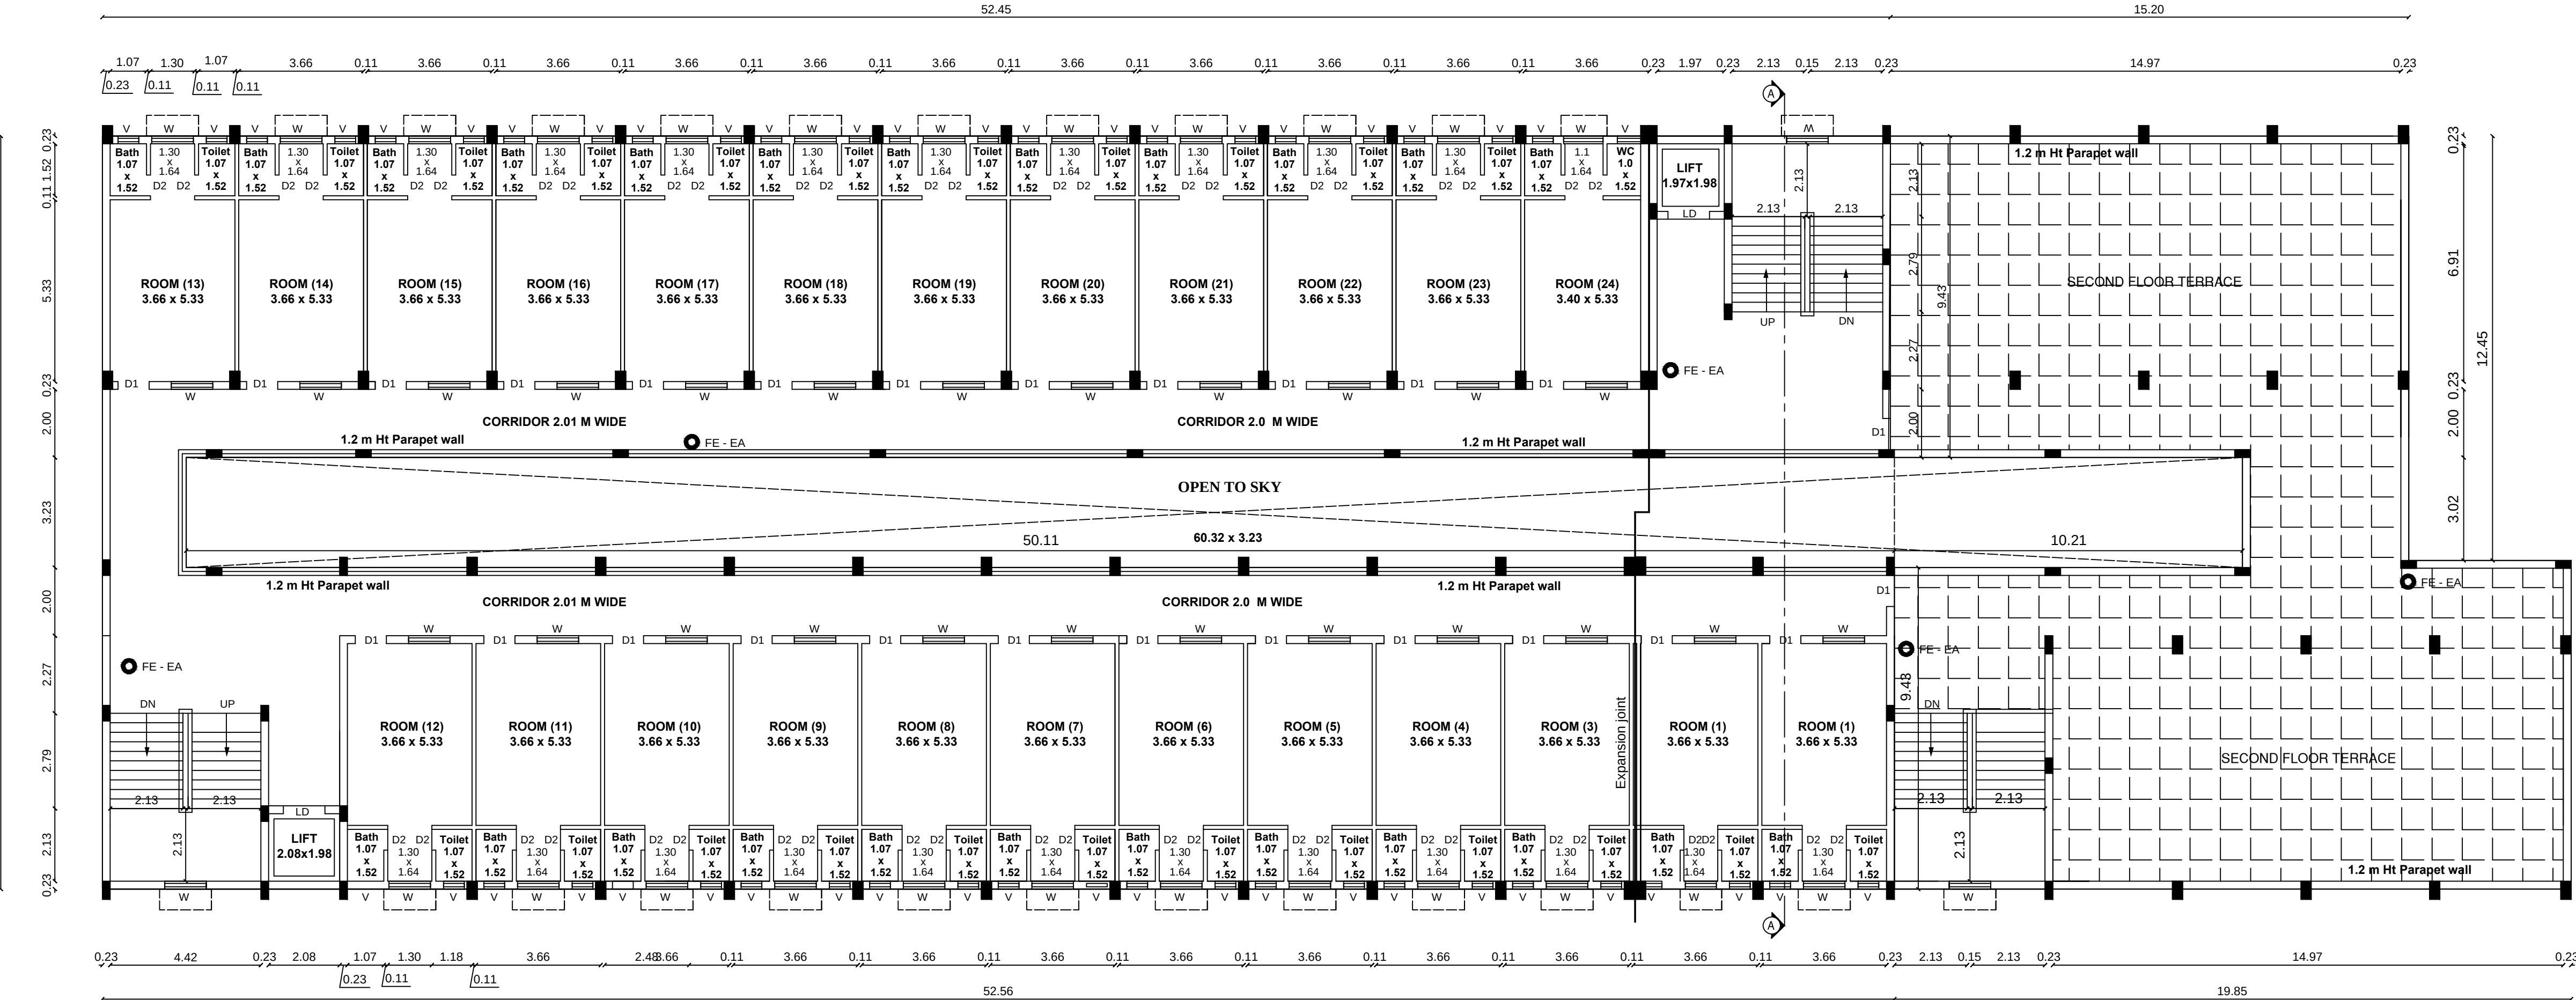

SECOND FLOOR PLAN

