
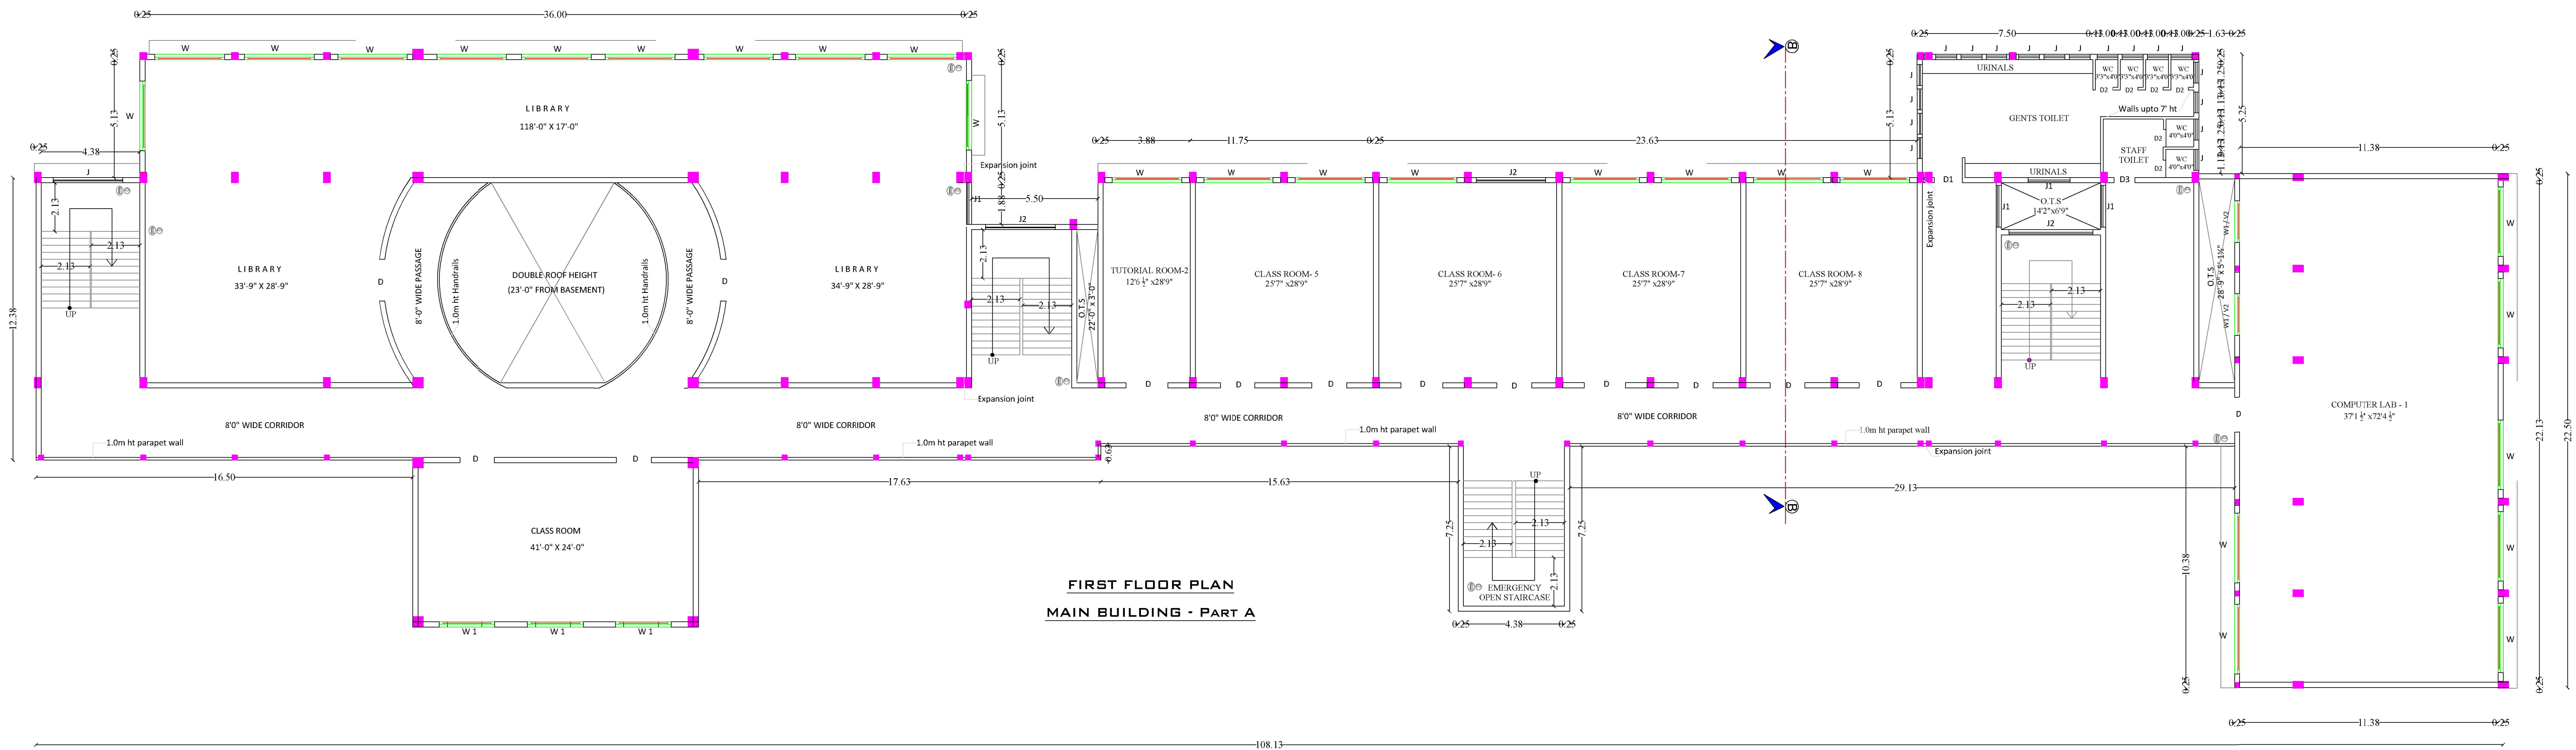


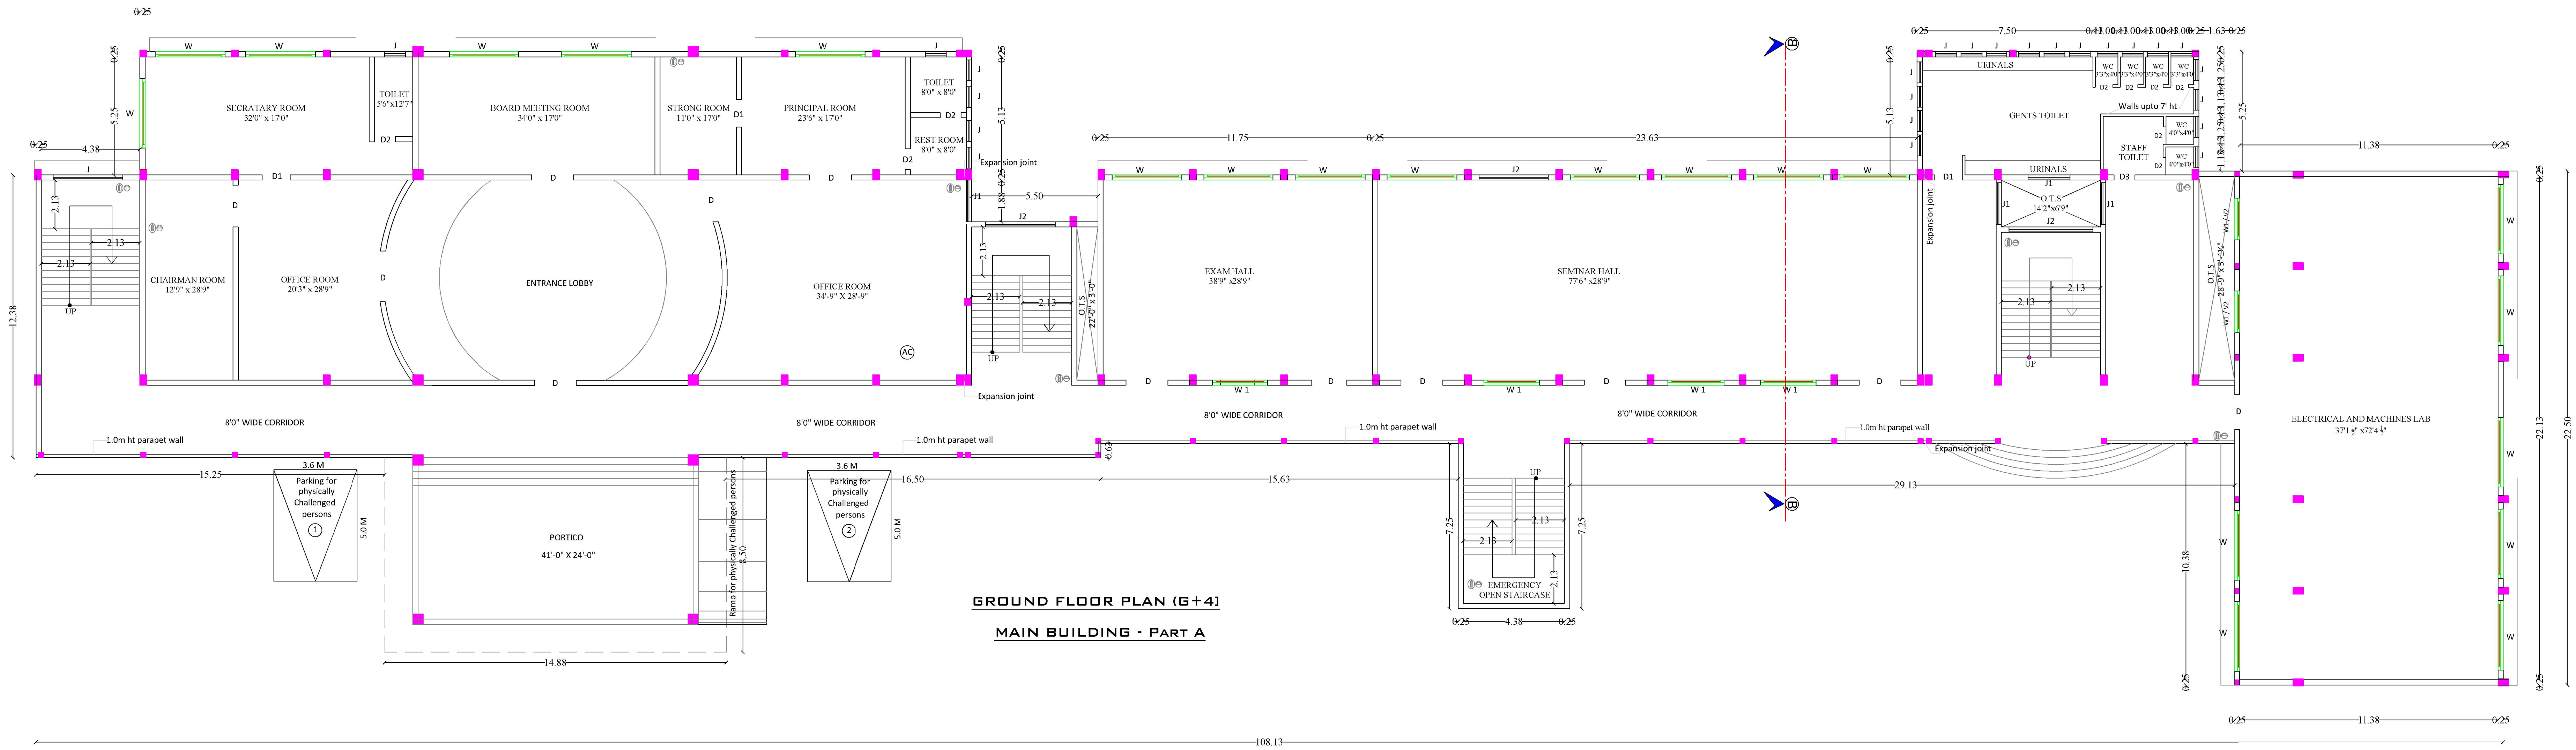

PLAN SHOWING THE PROPOSED CONSTRUCTION
OF COLLEGE BUILDING [JCT. COLLEGE OF
ENGINEERING AND TECHNOLOGY FOR SHRI
JAGANNATH EDUCATIONAL, HEALTH AND
CHARITABLE TRUST] IN S.F.No. 684/1 and 686/1 AT
PICHANUR VILLAGE AND PANCHAYAT
MADUKKARAI TALUK, COIMBATORE DISTRICT.

BLOCK No.01 - MAIN BUILDING - I (PART A)

Scale:
Plan, Elevation & Section - 1"= 8'0"

JOINERY DETAILS	
Description	In Meter
DD - Double Door	2.44 x 2.13
D - Door	1.83 x 2.13
D1 - Door	1.22 x 2.13
D 2 - Door	0.83 x 2.13
D 3 - Door	0.91 x 2.13
W - Window	1.83 x 1.52
W1 - Window	1.83 x 1.52
J - Jolly	1.22 x 0.61
J - Jolly	1.22 x 0.61
J - Jolly	1.22 x 0.61

AREA DETAILS	
Description	Sq Meter
Area of the Ground Floor (G+4)	1686.02
Area of the First Floor	1777.44
Area of the Portico	91.42

NOTE:
* ALL DIMENSION ARE FEET WITH IN ' BRACKETS ARE IN METER.
* HORIZONTAL DISTANCE BETWEEN ELECTRICAL LINE IF ANY NIL.
⊙ — MULTI TYPE FIRE FIGHTER
⊕ — FIRE EXTINGUISHER
⊕ — MECHANICAL VENTILATION TO BE PROVIDED

B.P/DTCP No.78/2025
PLANNING PERMISSION NO.123/2025

For SHRI JAGANNATH EDUCATIONAL HEALTH AND CHARITABLE TRUST Trustee	M.H. M. ASWINTH M.E(SH)-AMIE- CE-NO : AM15888-2 STRUCTURAL ENGINEER GRADE-I Reg. No: BE/GR-I / 18060071 COIMBATORE LPA
	REGISTERED STRUCTURAL ENGINEER
APPLICANT	
 Authorized Signatory	Er. S. PORANICKAM, DCE,RE., REGISTERED CONSTRUCTION ENGINEER (CE) DTCP/CE/07/2022 No.198-A, MGN Street, New Sakthapuram, Coimbatore - 641 048 Regd. Office: 10A, 10B, 10C, 10KL, 10KM, 10KN, 10LM, 10LN, 10LO, 10XZ, 10YA, 10YB, 10YZ, 10ZA, 10ZB, 10ZZ REGISTERED ENGINEER
REGISTERED GEO TECH ENGINEER	



PLAN SHOWING THE PROPOSED CONSTRUCTION
OF COLLEGE BUILDING [JCT.COLLEGE OF
ENGINEERING AND TECHNOLOGY FOR SHRI
JAGANNATH EDUCATIONAL, HEALTH AND
CHARITABLE TRUST] IN S.F.No. 684/1 and 686/1 AT
PICHANUR VILLAGE AND PANCHAYAT
MADUKKARAI TALUK, COIMBATORE DISTRICT.

BLOCK No.01 - MAIN BULIDING - I (PART A)

Scale:

Plan, Elvation & Section - 1"= 8'0"

JOINERY'SDETAILS

Description	In Feet	In Meter
DD - Double Door	8'0" x 7'0"	2.44 x 2.13
D - Door	6'0" x 7'0"	1.83 x 2.13
D1 - Door	4'0" x 7'0"	1.22 x 2.13
D 2 - Door	2'9" x 7'0"	0.85 x 2.13
D 3 - Door	3'0" x 7'0"	0.91 x 2.13
W - Window	6'0" x 5'0"	1.83 x 1.52
W1 - Window	6'0" x 5'0"	1.83 x 1.52
J - Jolly	4'0" x 2'0"	1.22 x 0.61

AREA DETAILS

Description	Sq Meter
Area of the Second Floor	1777.44
Area of the Third Floor	1777.44

NOTE.

- * ALL DIMENSION ARE FEET WITH IN BRACKETS ARE IN METER.
- * HORIZONTAL DISTANCE BETWEEN ELECTRICAL LINE IF ANY NIL.
- ⊙ — MULTI TYPE FIRE FIGHTER
- ⊕ — FIRE EXTINGUISHER
- ⊕ — MECHANICAL VENTILATION TO BE PROVIDED

B.P/DTCP No.78/2025

PLANNING PERMISSION NO.123/2025

For SHRI JAGANNATH EDUCATIONAL
HEALTH AND CHARITABLE TRUST

APPLICANT

Authorized Signatory

REGISTERED GEO TECH ENGINEER

REGISTERED ENGINEER

M. ASWINTH M.E(STR)-AMIE-
CE-NO : AM188586-2
STRUCTURAL ENGINEER GRADE-1
Reg. No : REG-STR / 1806/071
COIMBATORE LPA

REGISTERED STRUCTURAL
ENGINEER

REGISTERED CONSTRUCTION ENGINEER (CE)
DTCP/CE/017/2022
No.198-A, 10th Street, New Siddhagapur,
Coimbatore - 641 044.
Email : skannan705@gmail.com

REGISTERED CONSTRUCTION
ENGINEER

REGISTERED ENGINEER

SECOND FLOOR PLAN
MAIN BUILDING - PART A

THIRD FLOOR PLAN
MAIN BUILDING - PART A

PLAN SHOWING THE PROPOSED CONSTRUCTION
OF COLLEGE BUILDING [JCT COLLEGE OF
ENGINEERING AND TECHNOLOGY FOR SHRI
JAGANNATH EDUCATIONAL, HEALTH AND
CHARITABLE TRUST] IN S.F.No. 684/1 and 686/1 AT
PICHANUR VILLAGE AND PANCHAYAT
MADUKKARAI TALUK, COIMBATORE DISTRICT.

BLOCK No.01 - MAIN BULIDING - I (PART A)

Scale:
Plan, Elvation & Section - 1"=8'0"

JOINERY'SDETAILS		
Description	In Feet	In Meter
DD - Double Door	8'0" x 7'0"	2.44 x 2.13
D - Door	6'0" x 7'0"	1.83 x 2.13
D1 - Door	4'0" x 7'0"	1.22 x 2.13
D 2 - Door	2'0" x 7'0"	0.83 x 2.13
D 3 - Door	3'0" x 7'0"	0.91 x 2.13
W - Window	6'0" x 5'0"	1.83 x 1.52
W1 - Window	6'0" x 5'0"	1.83 x 1.52
J - Jolly	4'0" x 2'0"	1.22 x 0.61

AREA DETAILS	
Description	Sq Meter
Area of the Fourth Floor	1777.44
Area of the Terrace Floor	142.60

NOTE:
* ALL DIMENSION ARE FEET WITH IN BRACKETS ARE IN METER.
* HORIZONTAL DISTANCE BETWEEN ELECTRICAL LINE IF ANY NIL.
⊙ — MULTI TYPE FIRE FIGHTER
⦿ — FIRE EXTINGUISHER
Ⓐ — MECHANICAL VENTILATION TO BE PROVIDED

B.P./DTCP No.78/2025





PLANNING PERMISSION NO.123/2025

APPLICANT For SHRI JAGANNATH EDUCATIONAL HEALTH AND CHARITABLE TRUST Trustees	 M. Senthil Kumar , AMIE (SE), AMIE- CE-NO : AM18888-2 STRUCTURAL ENGINEER GRADE-I Reg. No : REGSR / 1806071 COIMBATORE LPA
	REGISTERED STRUCTURAL ENGINEER
Authorized Signatory  S. Sathish Kumar , P.E., AMIE (SE), AMIE- CE-NO : AM18888-2 REGISTERED CONSTRUCTION ENGINEER (CE) Reg. No : REGSR / 1806071 COIMBATORE LPA	 E. R. Nithya , BE, MDIAO, REGISTERED ENGINEER 25, SASTRI ROAD, BANNAGAR COIMBATORE - 641 009 LPA No: REG/SE/1/573/15-16
	REGISTERED GEO TECH ENGINEER
REGISTERED ENGINEER	

SHEET No. 04 / 12

FOURTH FLOOR PLAN
MAIN BUILDING - PART A

TERRACE FLOOR PLAN
MAIN BUILDING - PART A

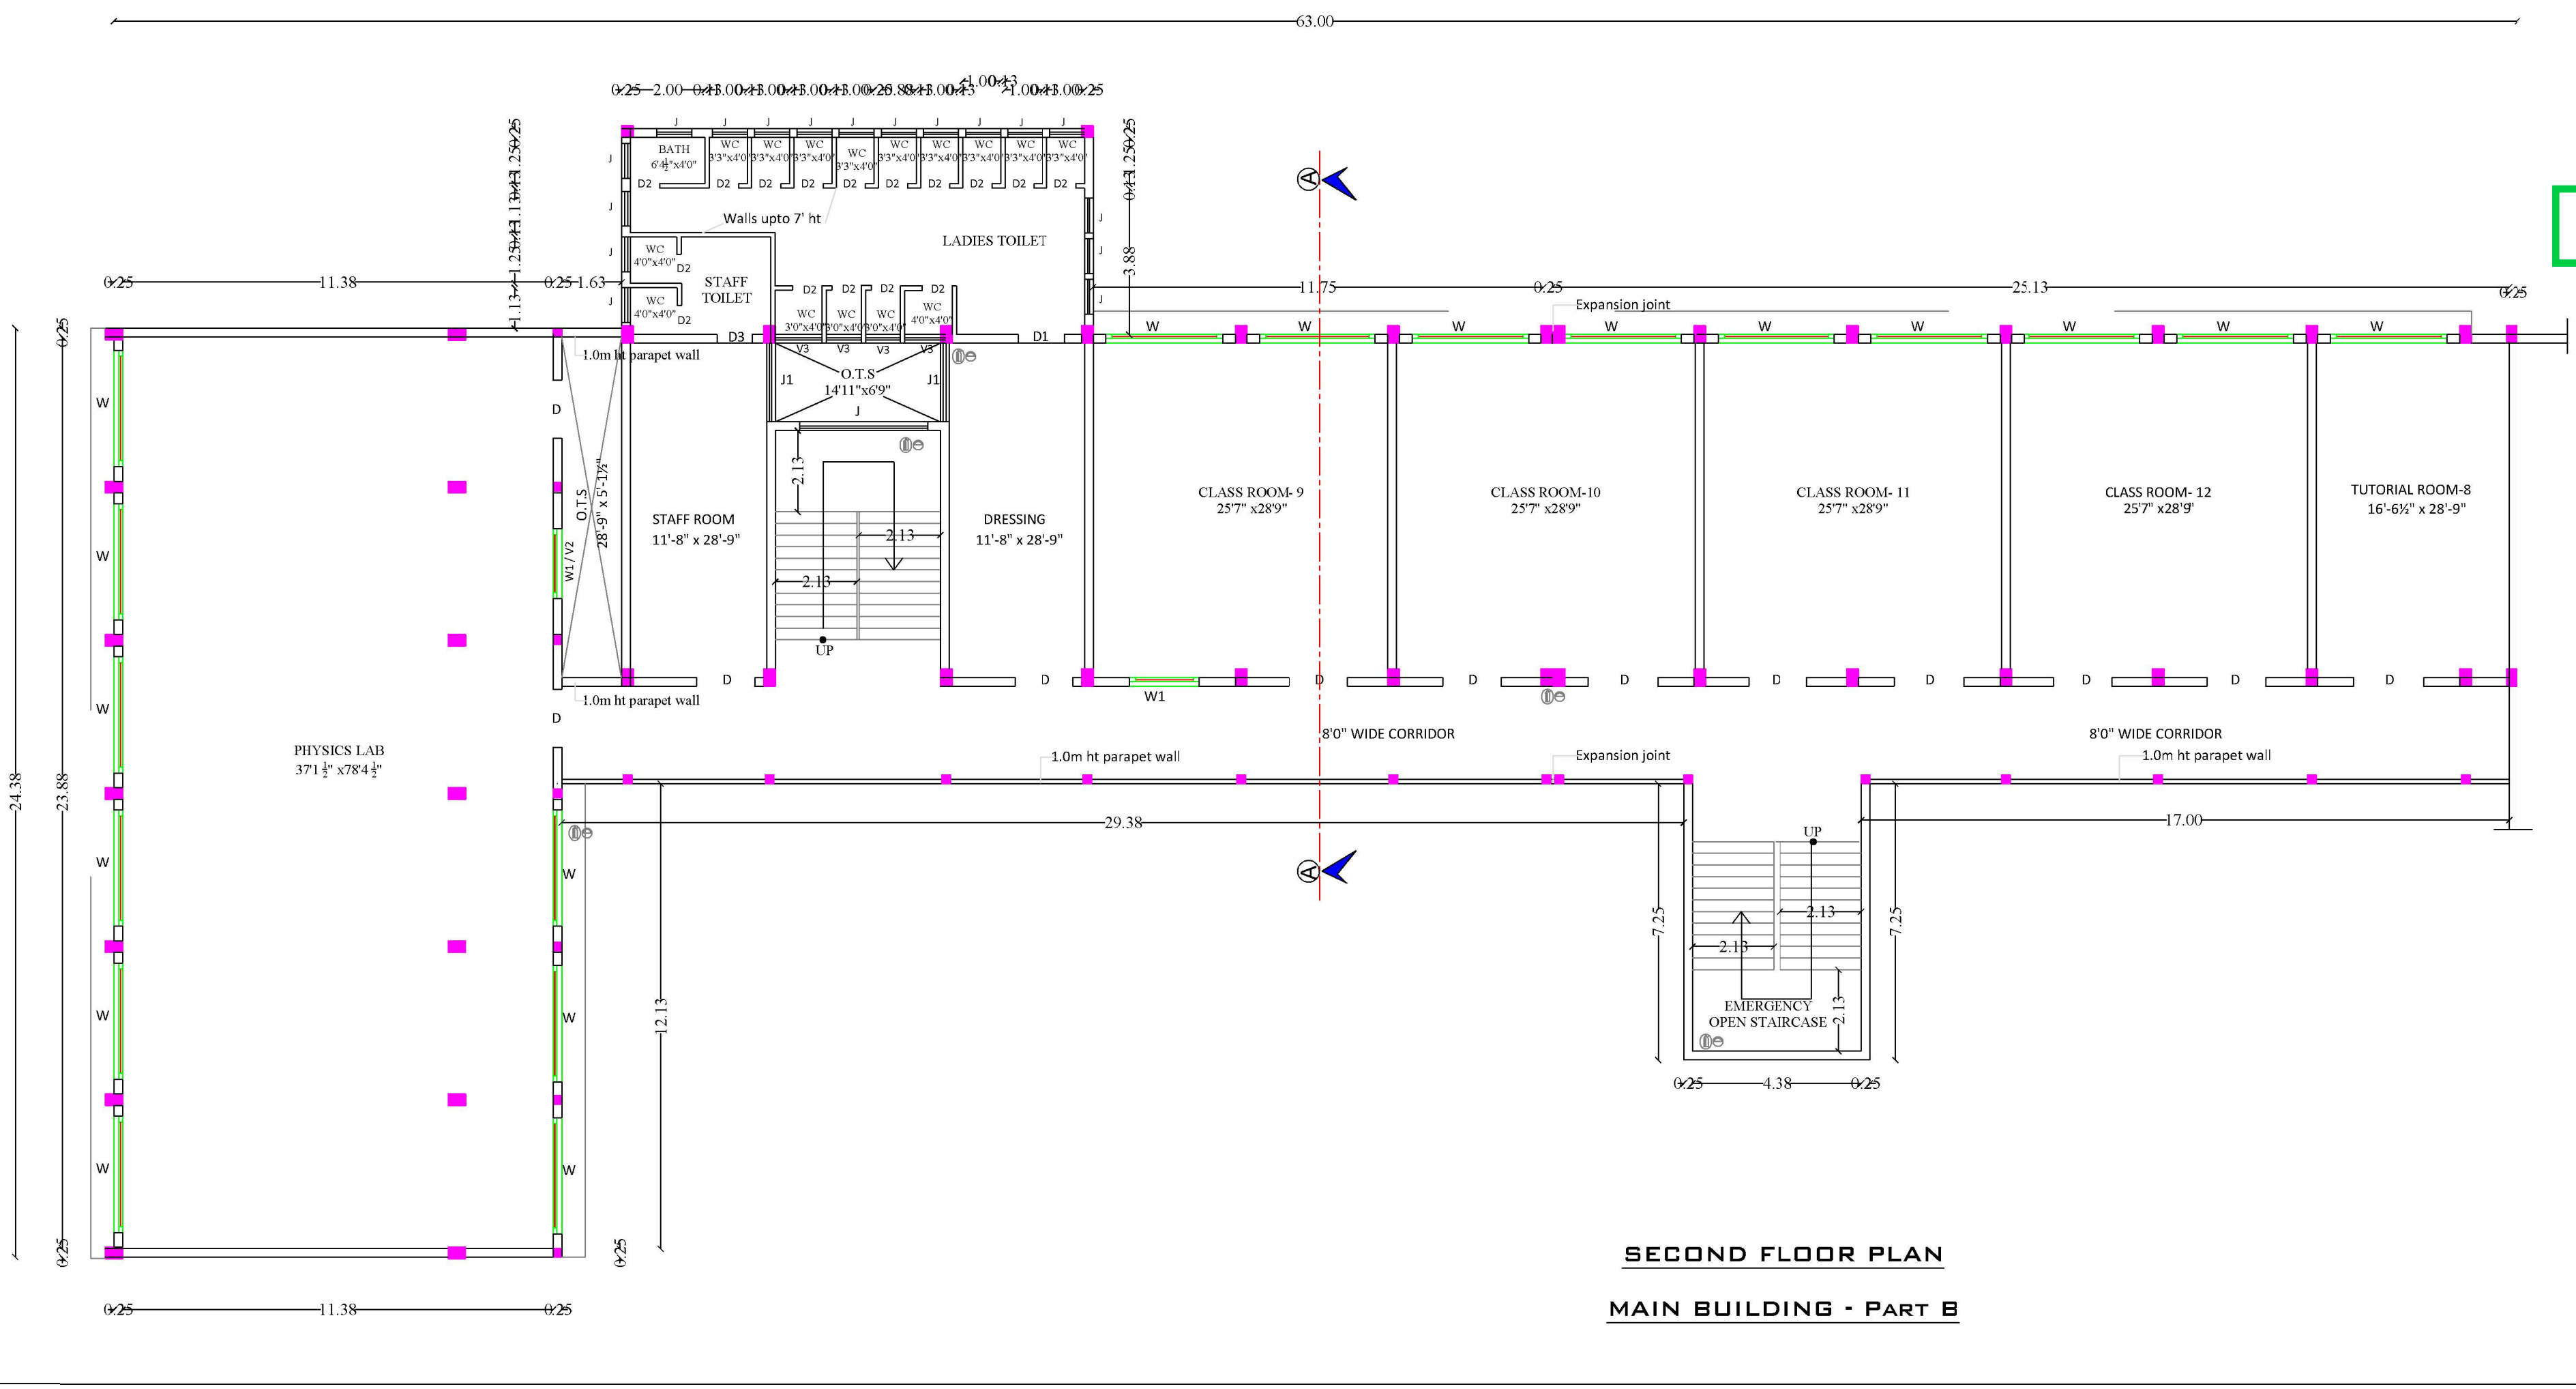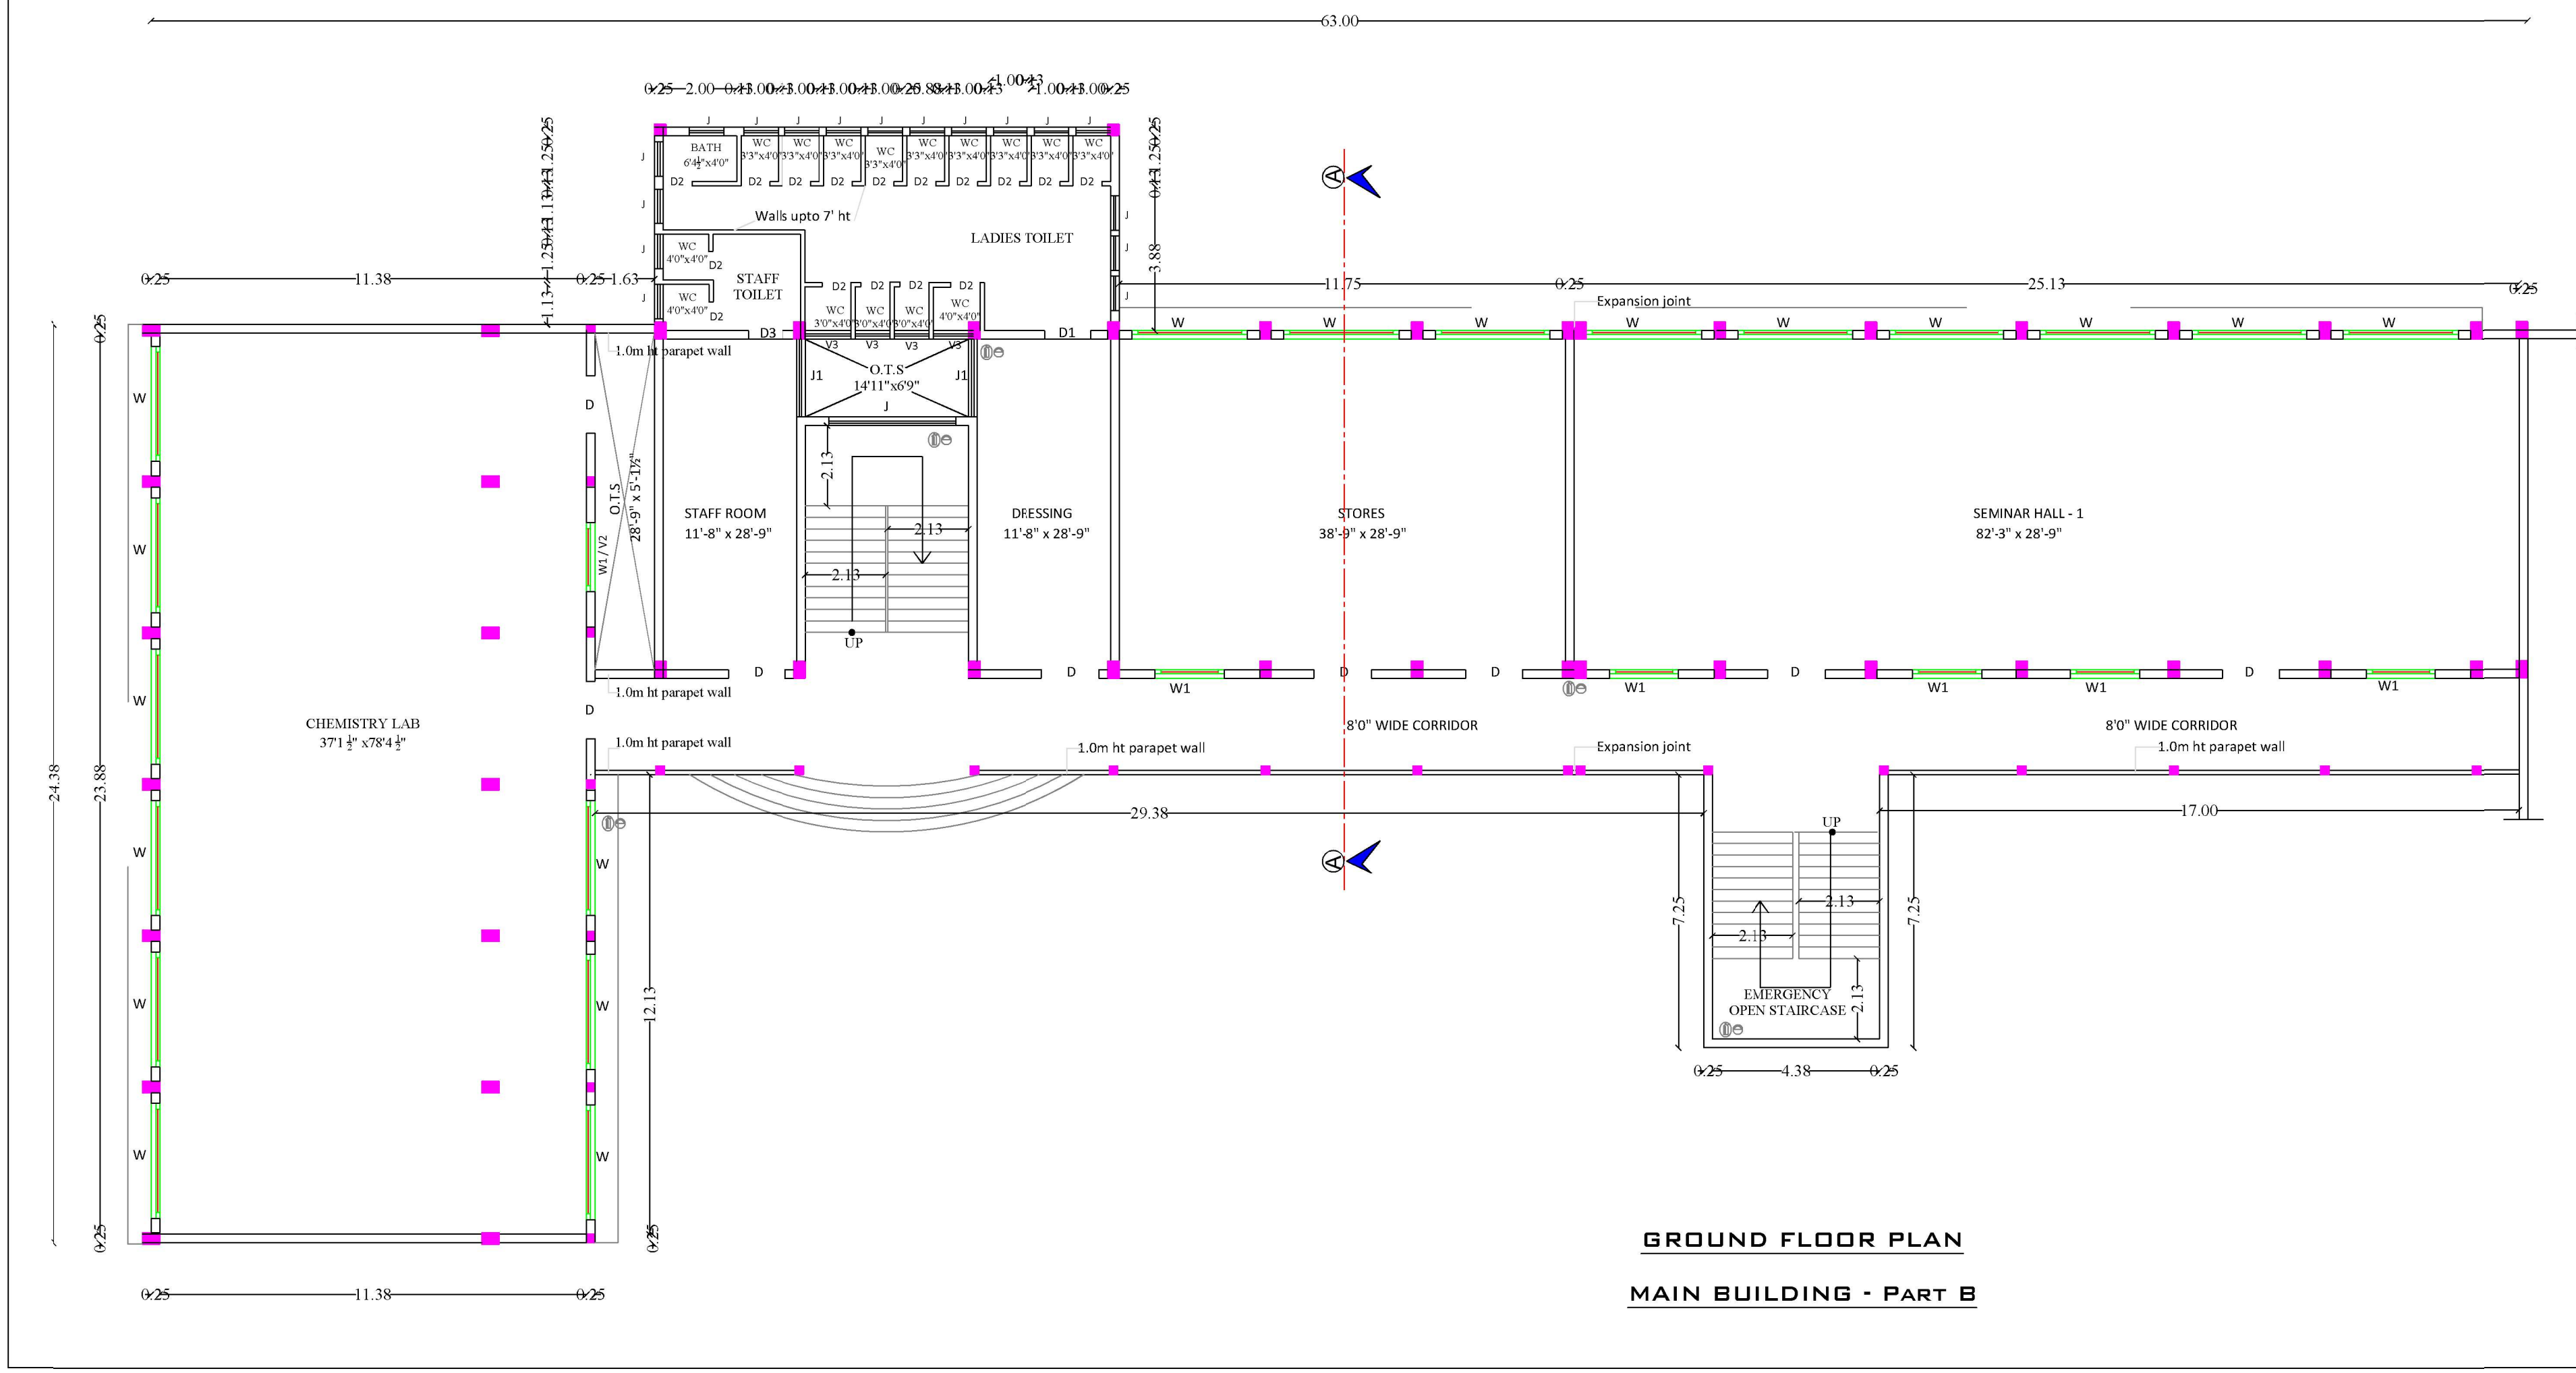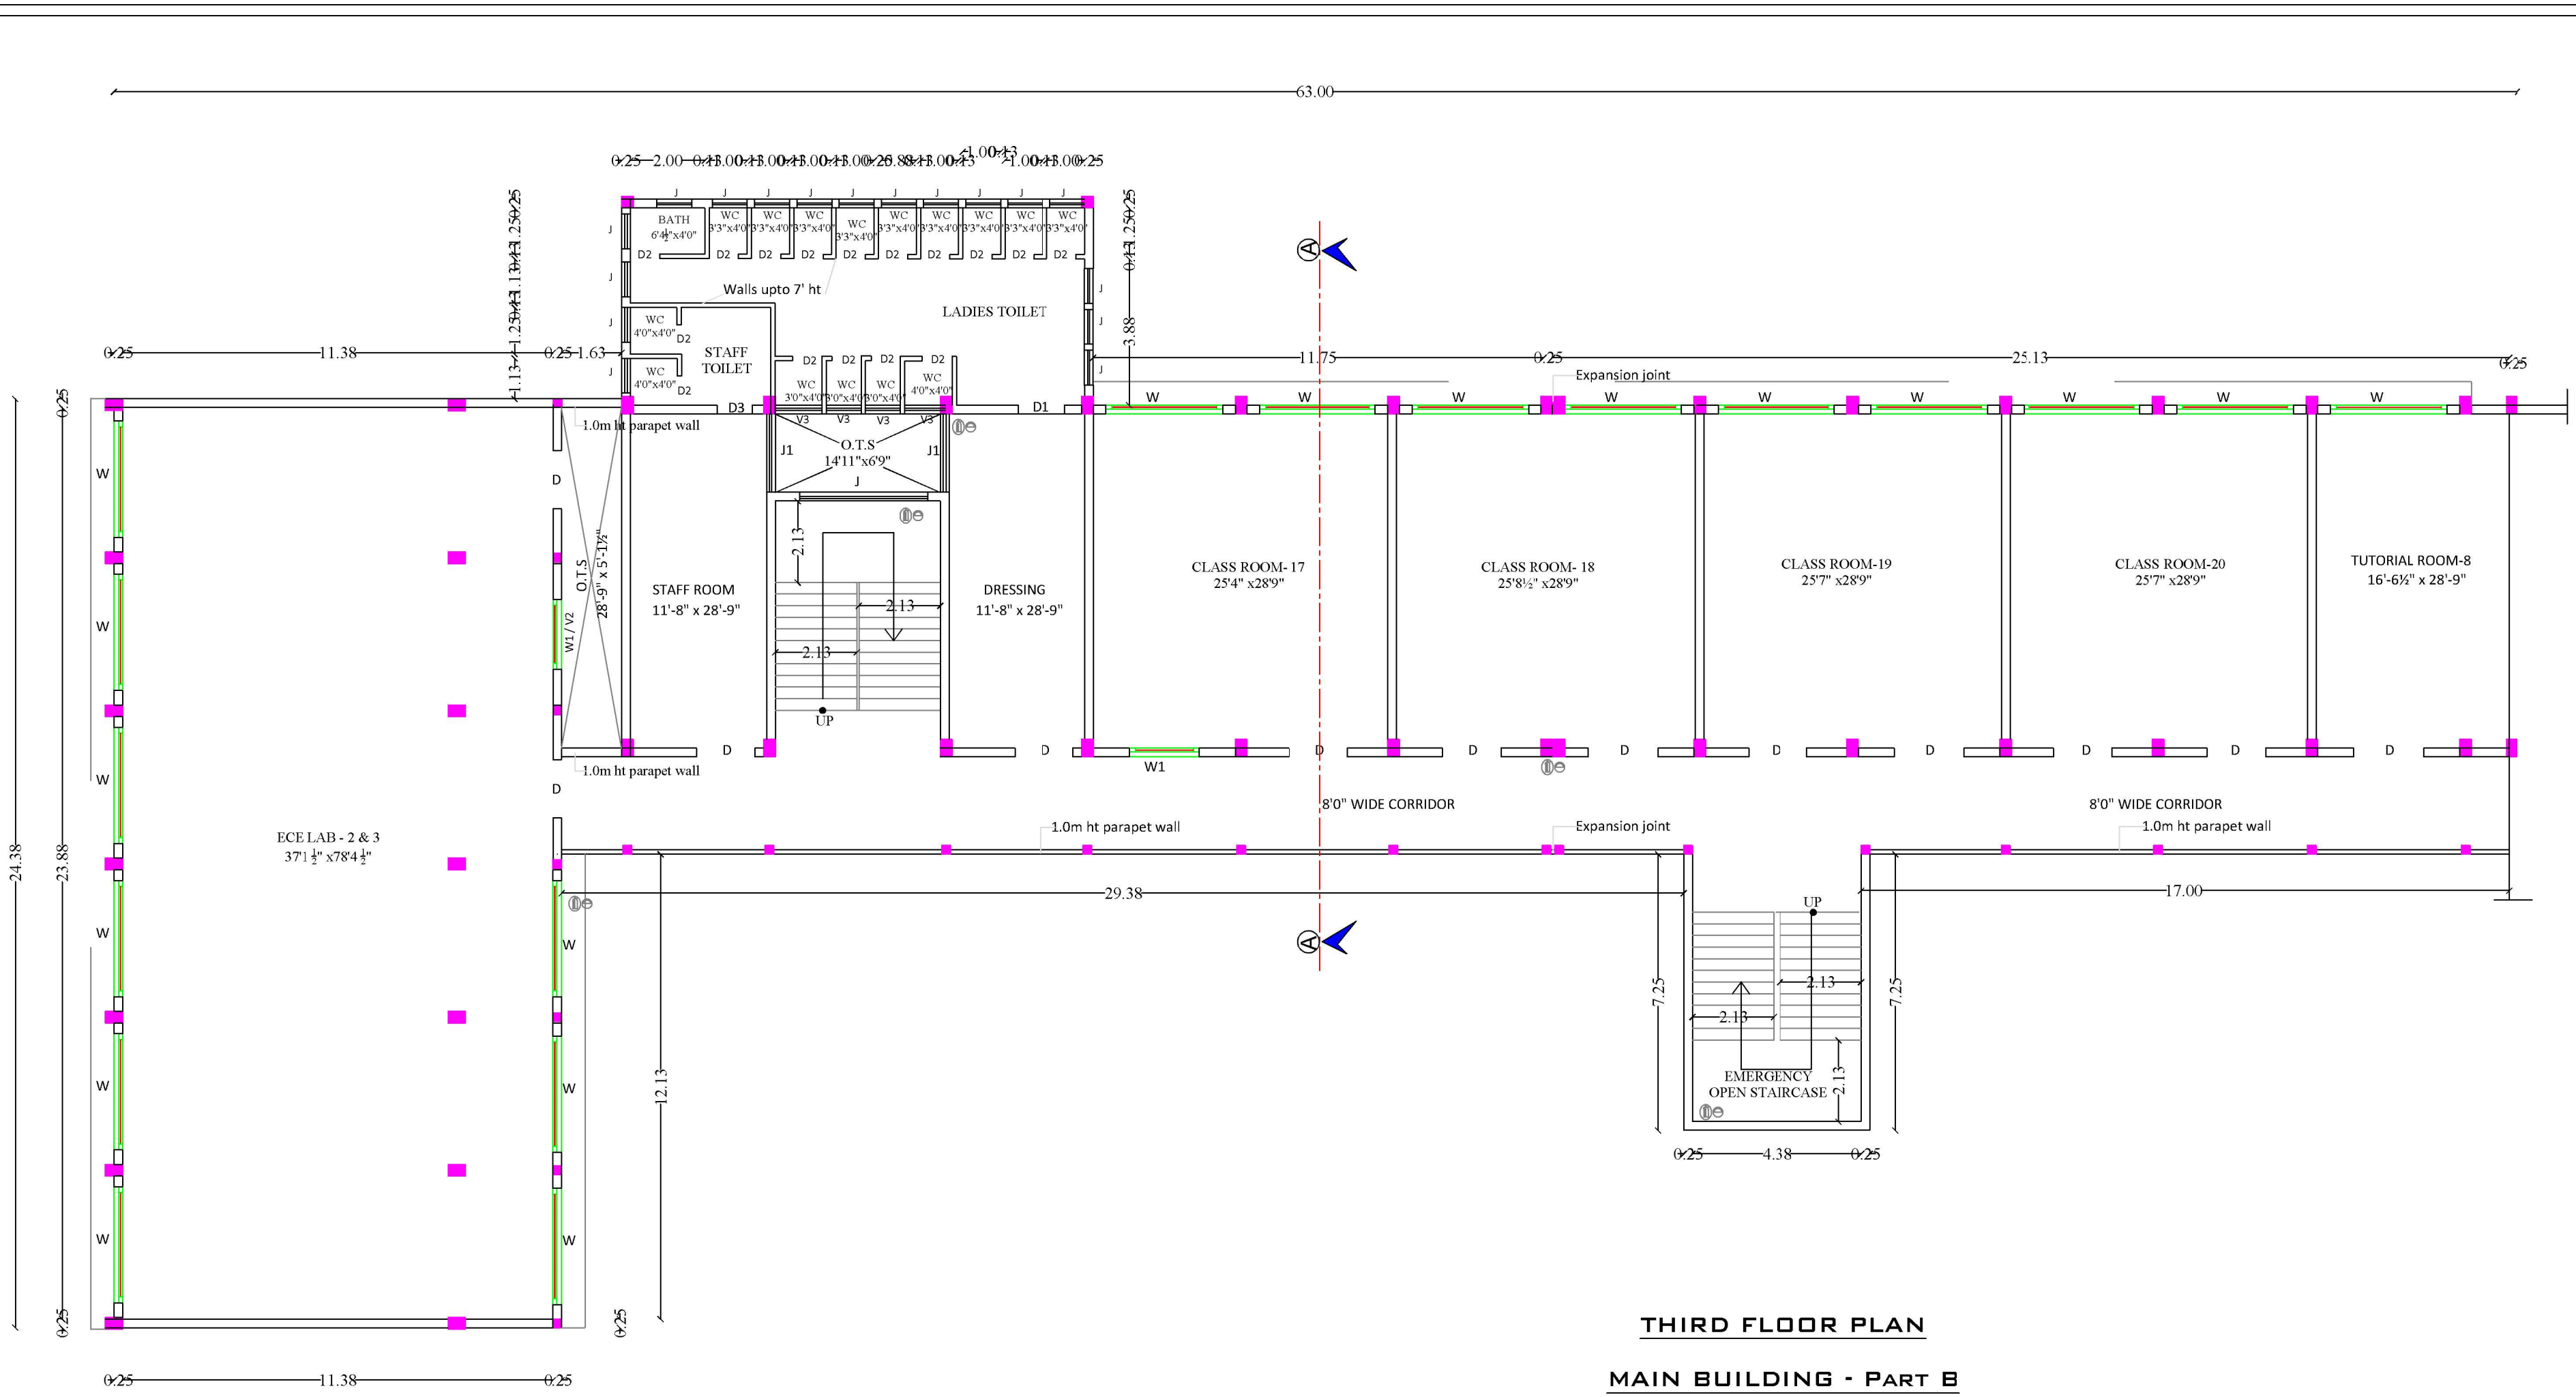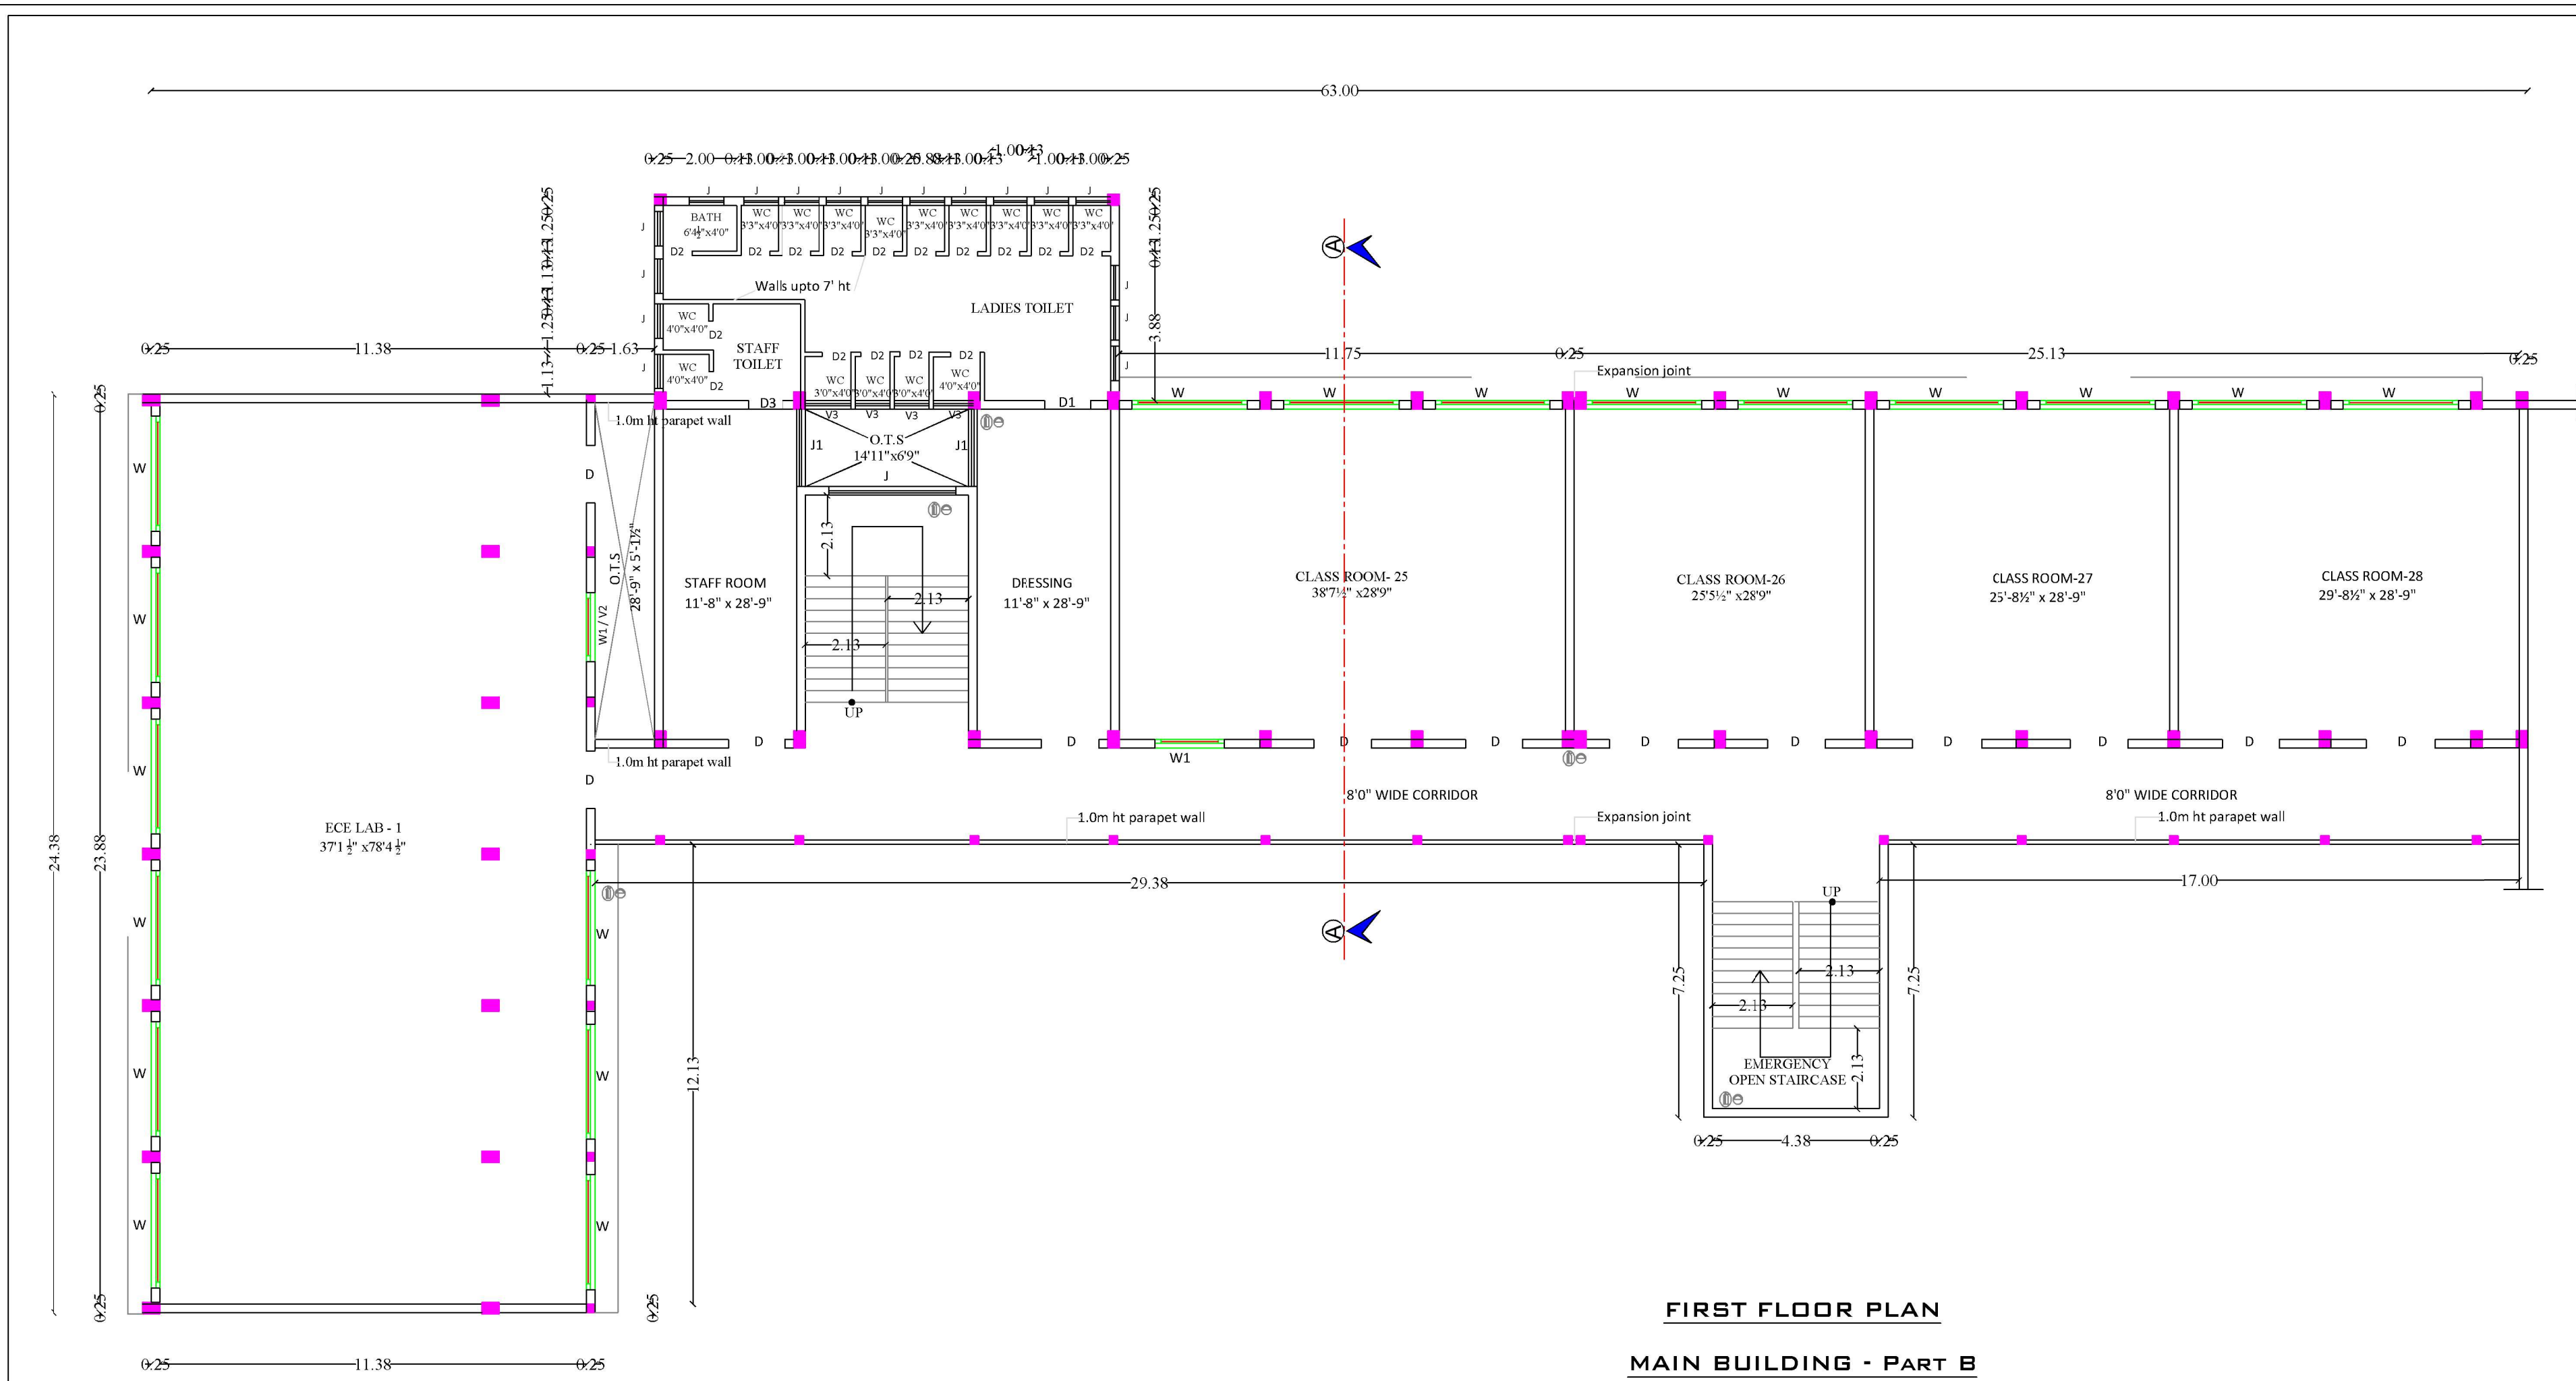

PLAN SHOWING THE PROPOSED CONSTRUCTION
OF COLLEGE BUILDING [JCT COLLEGE OF
ENGINEERING AND TECHNOLOGY FOR SHRI
JAGANNATH EDUCATIONAL, HEALTH AND
CHARITABLE TRUST] IN S.F.No. 684/1 and 686/1 AT
PICHANUR VILLAGE AND PANCHAYAT
MADUKKARAI TALUK, COIMBATORE DISTRICT.

BLOCK No.01 - MAIN BUILDING - I (PART B)

Scale:
Plan, Elevation & Section - 1"= 8'0"

JOINERY DETAILS		
Description	In Feet	In Meter
DD - Double Door	8'0" x 8'0"	2.44 x 2.44
D - Door	6'0" x 8'0"	1.83 x 2.44
D 2 - Door	2'9" x 8'0"	0.83 x 2.44
W - Window	6'0" x 5'0"	1.83 x 1.52
W1 - Window	6'0" x 5'0"	1.83 x 1.52
J - Jolly	4'0" x 2'0"	1.22 x 0.61

AREA DETAILS	
Description	Sq Meter
Area of the Ground Floor (G+5)	966.09
Area of the First Floor	966.09
Area of the Second Floor	966.09
Area of the Third Floor	966.09

NOTE:
* ALL DIMENSION ARE FEET WITH IN BRACKETS ARE IN METER.
* HORIZONTAL DISTANCE BETWEEN ELECTRICAL LINE IF ANY NIL.
⊕ - MULTI TYPE FIRE FIGHTER
⊕ - FIRE EXTINGUISHER
⊕ - MECHANICAL VENTILATION TO BE PROVIDED

B.P/DTCP No.78/2025

PLANNING PERMISSION NO.123/2025

APPLICANT
of SHRI JAGANNATH EDUCATIONAL
HEALTH AND CHARITABLE TRUST

REGISTERED STRUCTURAL
ENGINEER


Authorized Signatory
REGISTERED Structural Engineer
Reg.No: 60404/AM/CE/2015
No: 10772, 8th Floor, 10th Main Road,
Coimbatore - 641 019.
Ph: 942-419972, Mob: 91-9930303

REGISTERED GEO TECH ENGINEER

REGISTERED CONSTRUCTION
ENGINEER

REGISTERED ENGINEER

SHEET No. 05 / 12

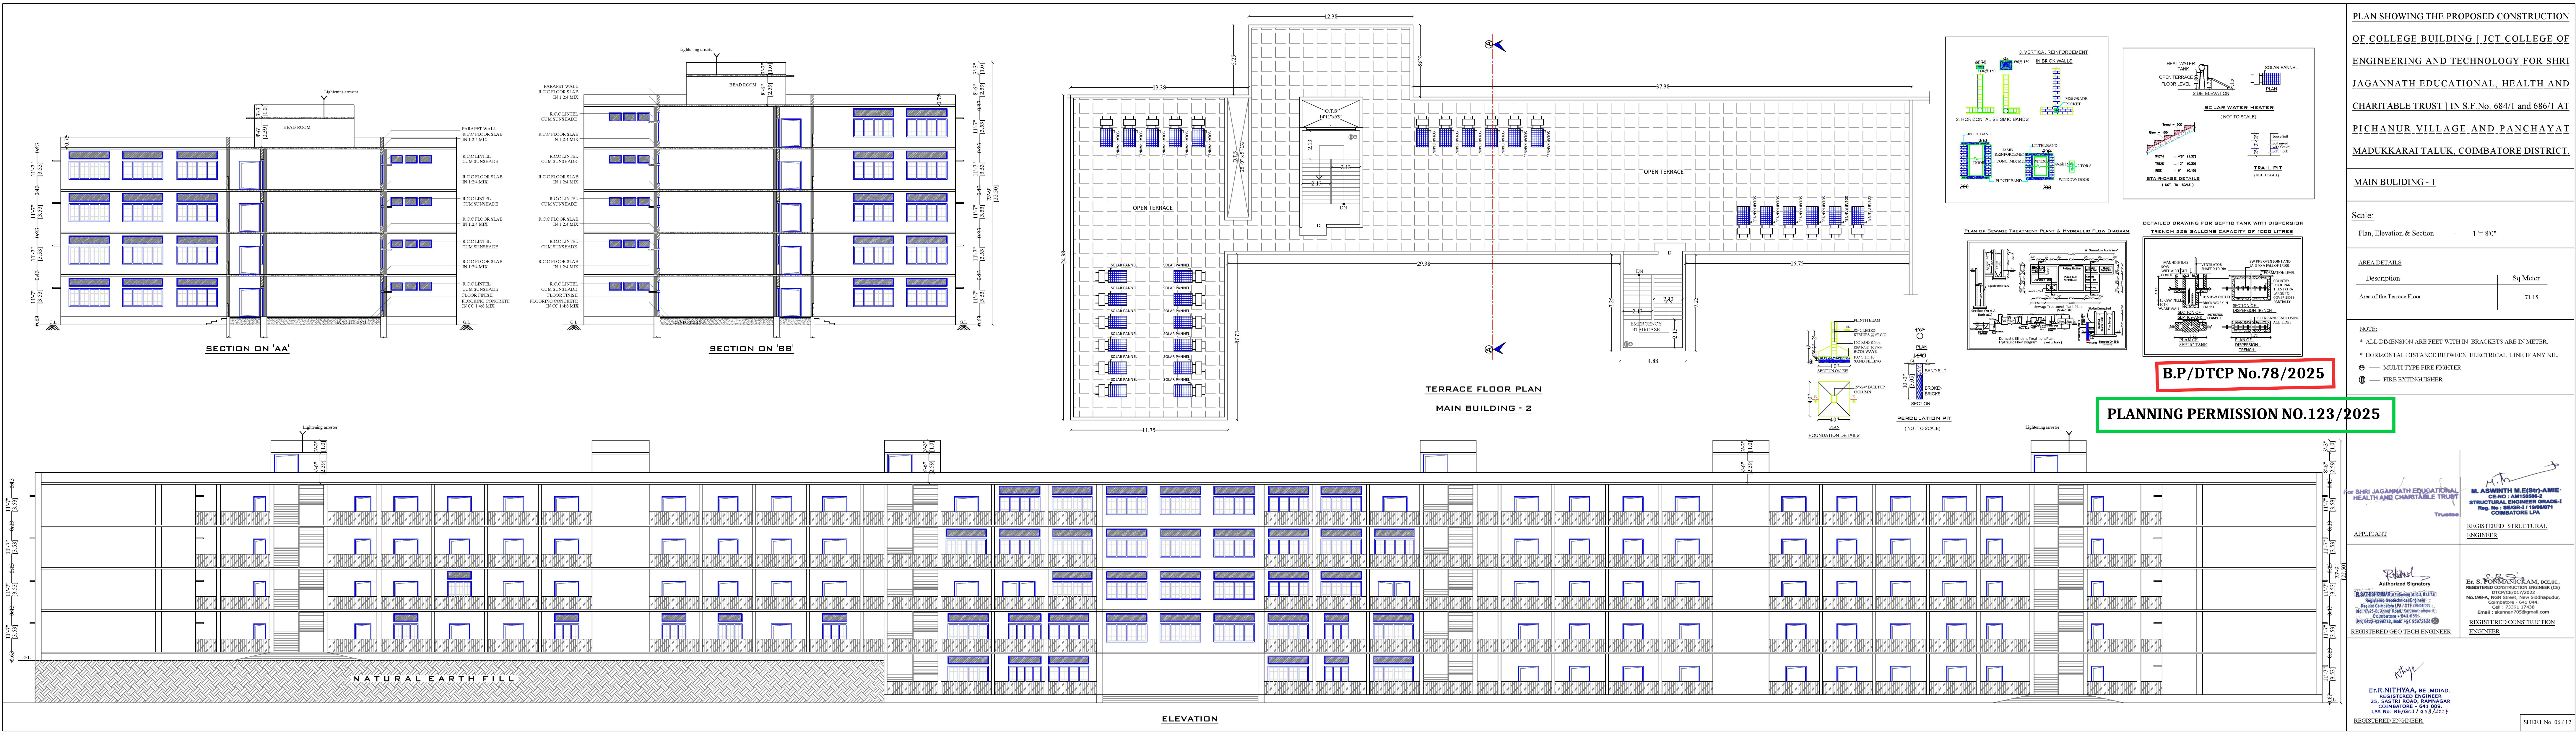

PLAN SHOWING THE PROPOSED CONSTRUCTION
OF COLLEGE BUILDING | JCT COLLEGE OF
ENGINEERING AND TECHNOLOGY FOR SHRI
JAGANNATH EDUCATIONAL, HEALTH AND
CHARITABLE TRUST | INS.F No. 684/1 and 686/1 AT
PICHANUR VILLAGE AND PANCHAYAT
MADUKKARAI TALUK, COIMBATORE DISTRICT.

MAIN BUILDING - 1


Scale:
Plan, Elevation & Section - 1"= 8'0"

AREA DETAILS	Sq Meter
Description	
Area of the Terrace Floor	71.15


NOTE:
* ALL DIMENSIONS ARE FEET WITH IN BRACKETS ARE IN METER.
* HORIZONTAL DISTANCE BETWEEN ELECTRICAL LINE IF ANY NIL.
● - MULTI TYPE FIRE FIGHTER
● - FIRE EXTINGUISHER

APPLICANT
SHRI JAGANNATH EDUCATIONAL,
HEALTH AND CHARITABLE TRUST
Trustees
M. ASWINITH M. ESHU-AMIE
C-SEC. ARCHITECT
STRUCTURAL ENGINEER GRADE-I
Reg. No. 68041/2019
COIMBATORE LPA
REGISTERED STRUCTURAL
ENGINEER
REGISTERED GEO-TECH ENGINEER
REGISTERED CONSTRUCTION ENGINEER (CE)
No. 1204/2019
Coimbatore - 641 004
Cell: 97773 17406
Email: shivanee77@gmail.com
E.R. NITHYAA, BE, MDAO.
REGISTERED ENGINEER
25, SANTHI ROAD, KANNANUR
COIMBATORE - 641 009
REGISTERED ENGINEER


SHEET No. 06 / 12

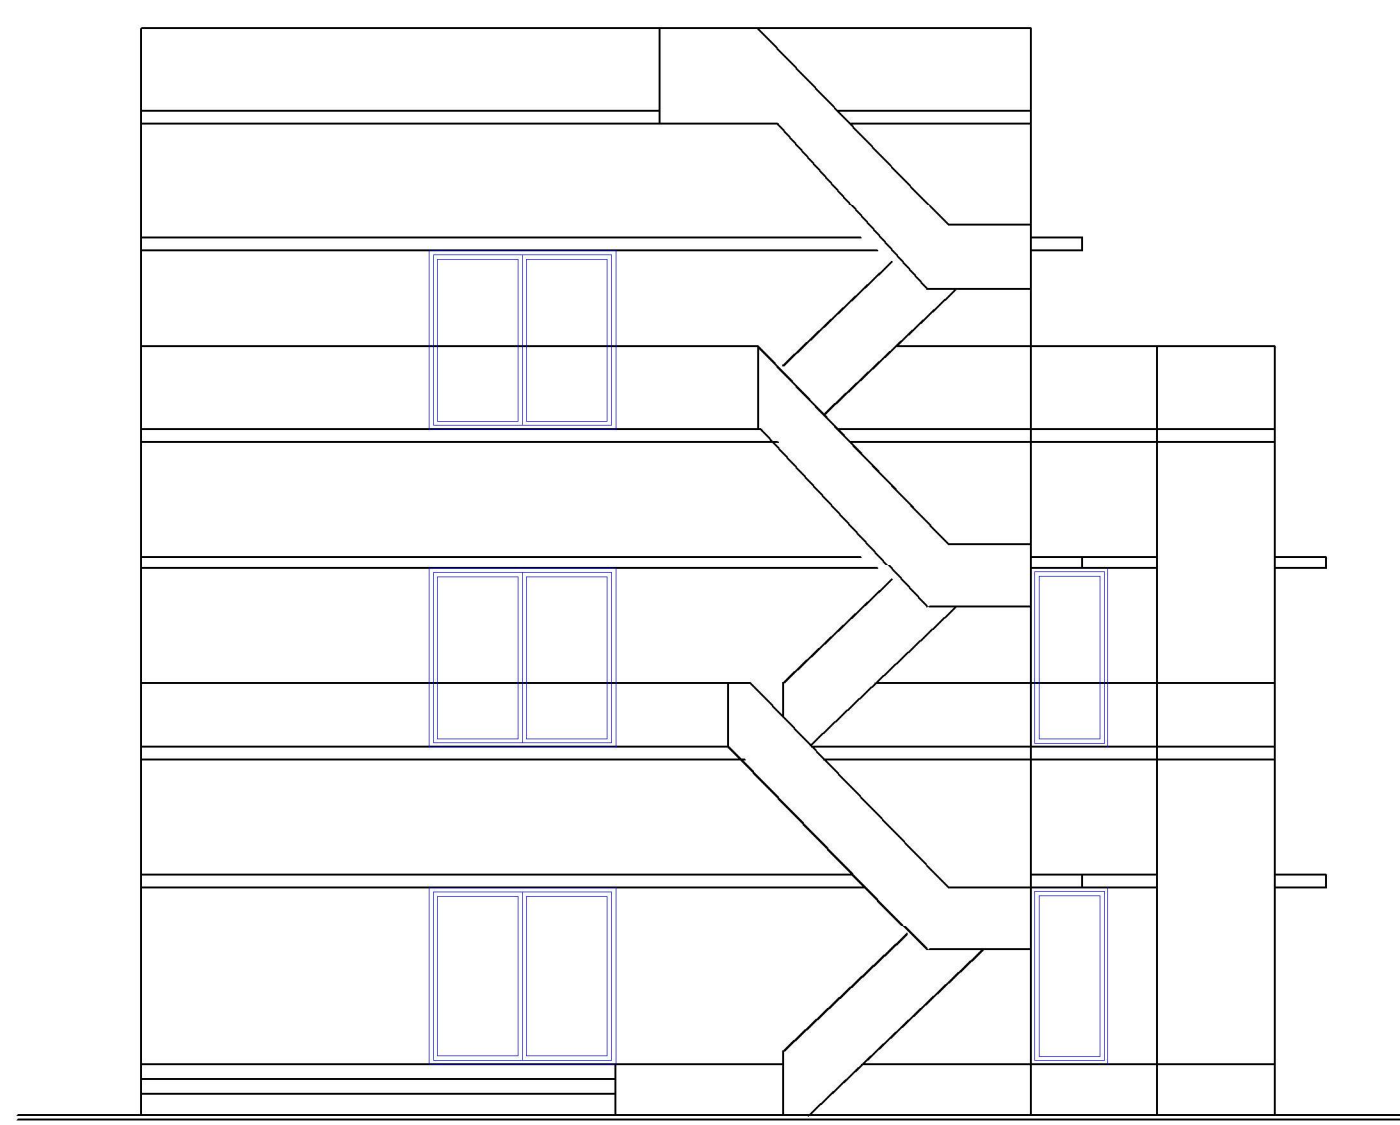



FRONT ELEVATION

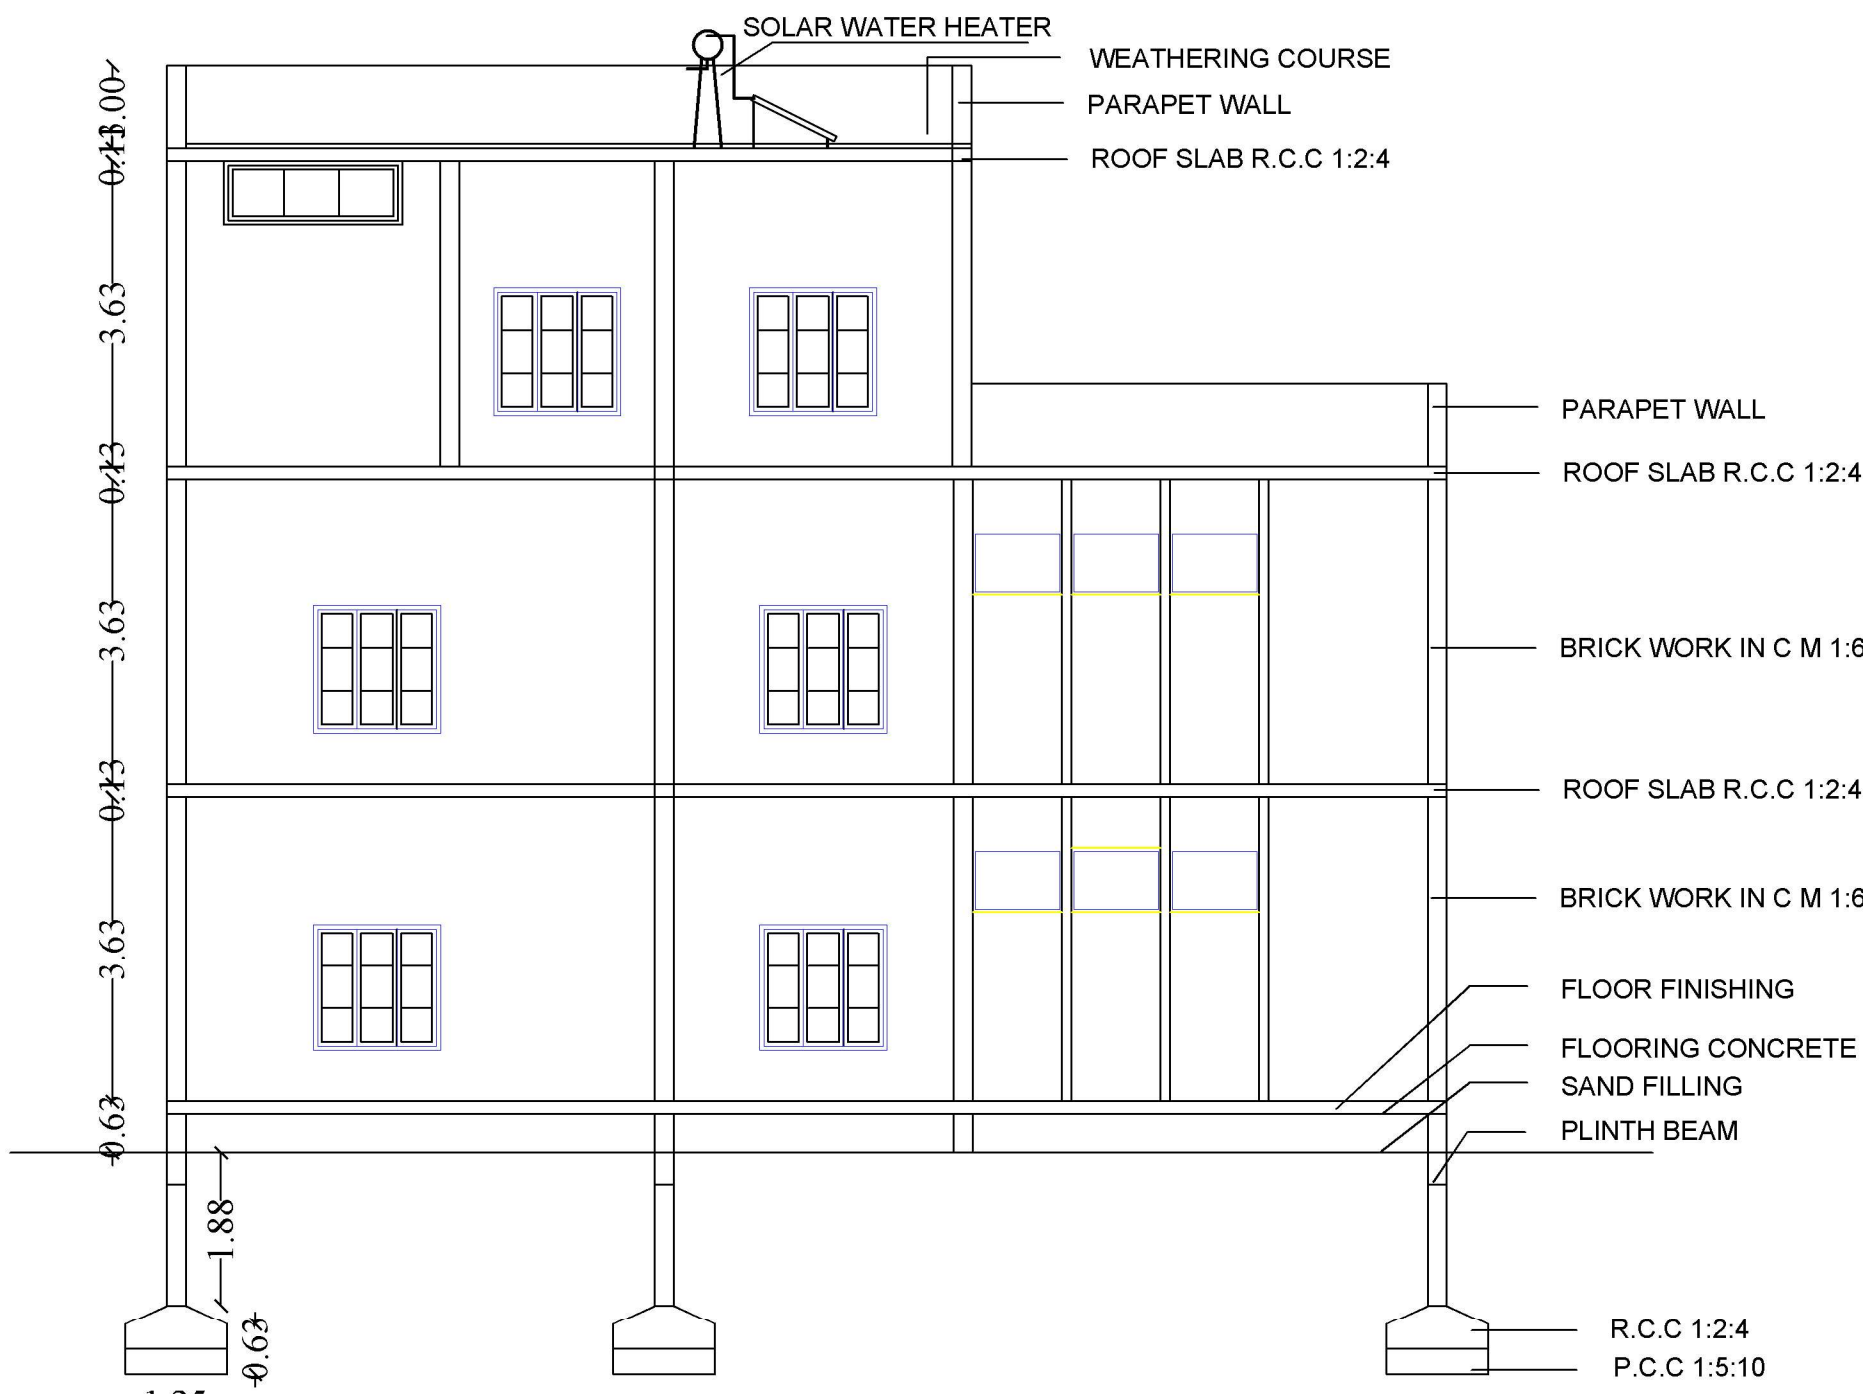



SECTION ON 'AA'

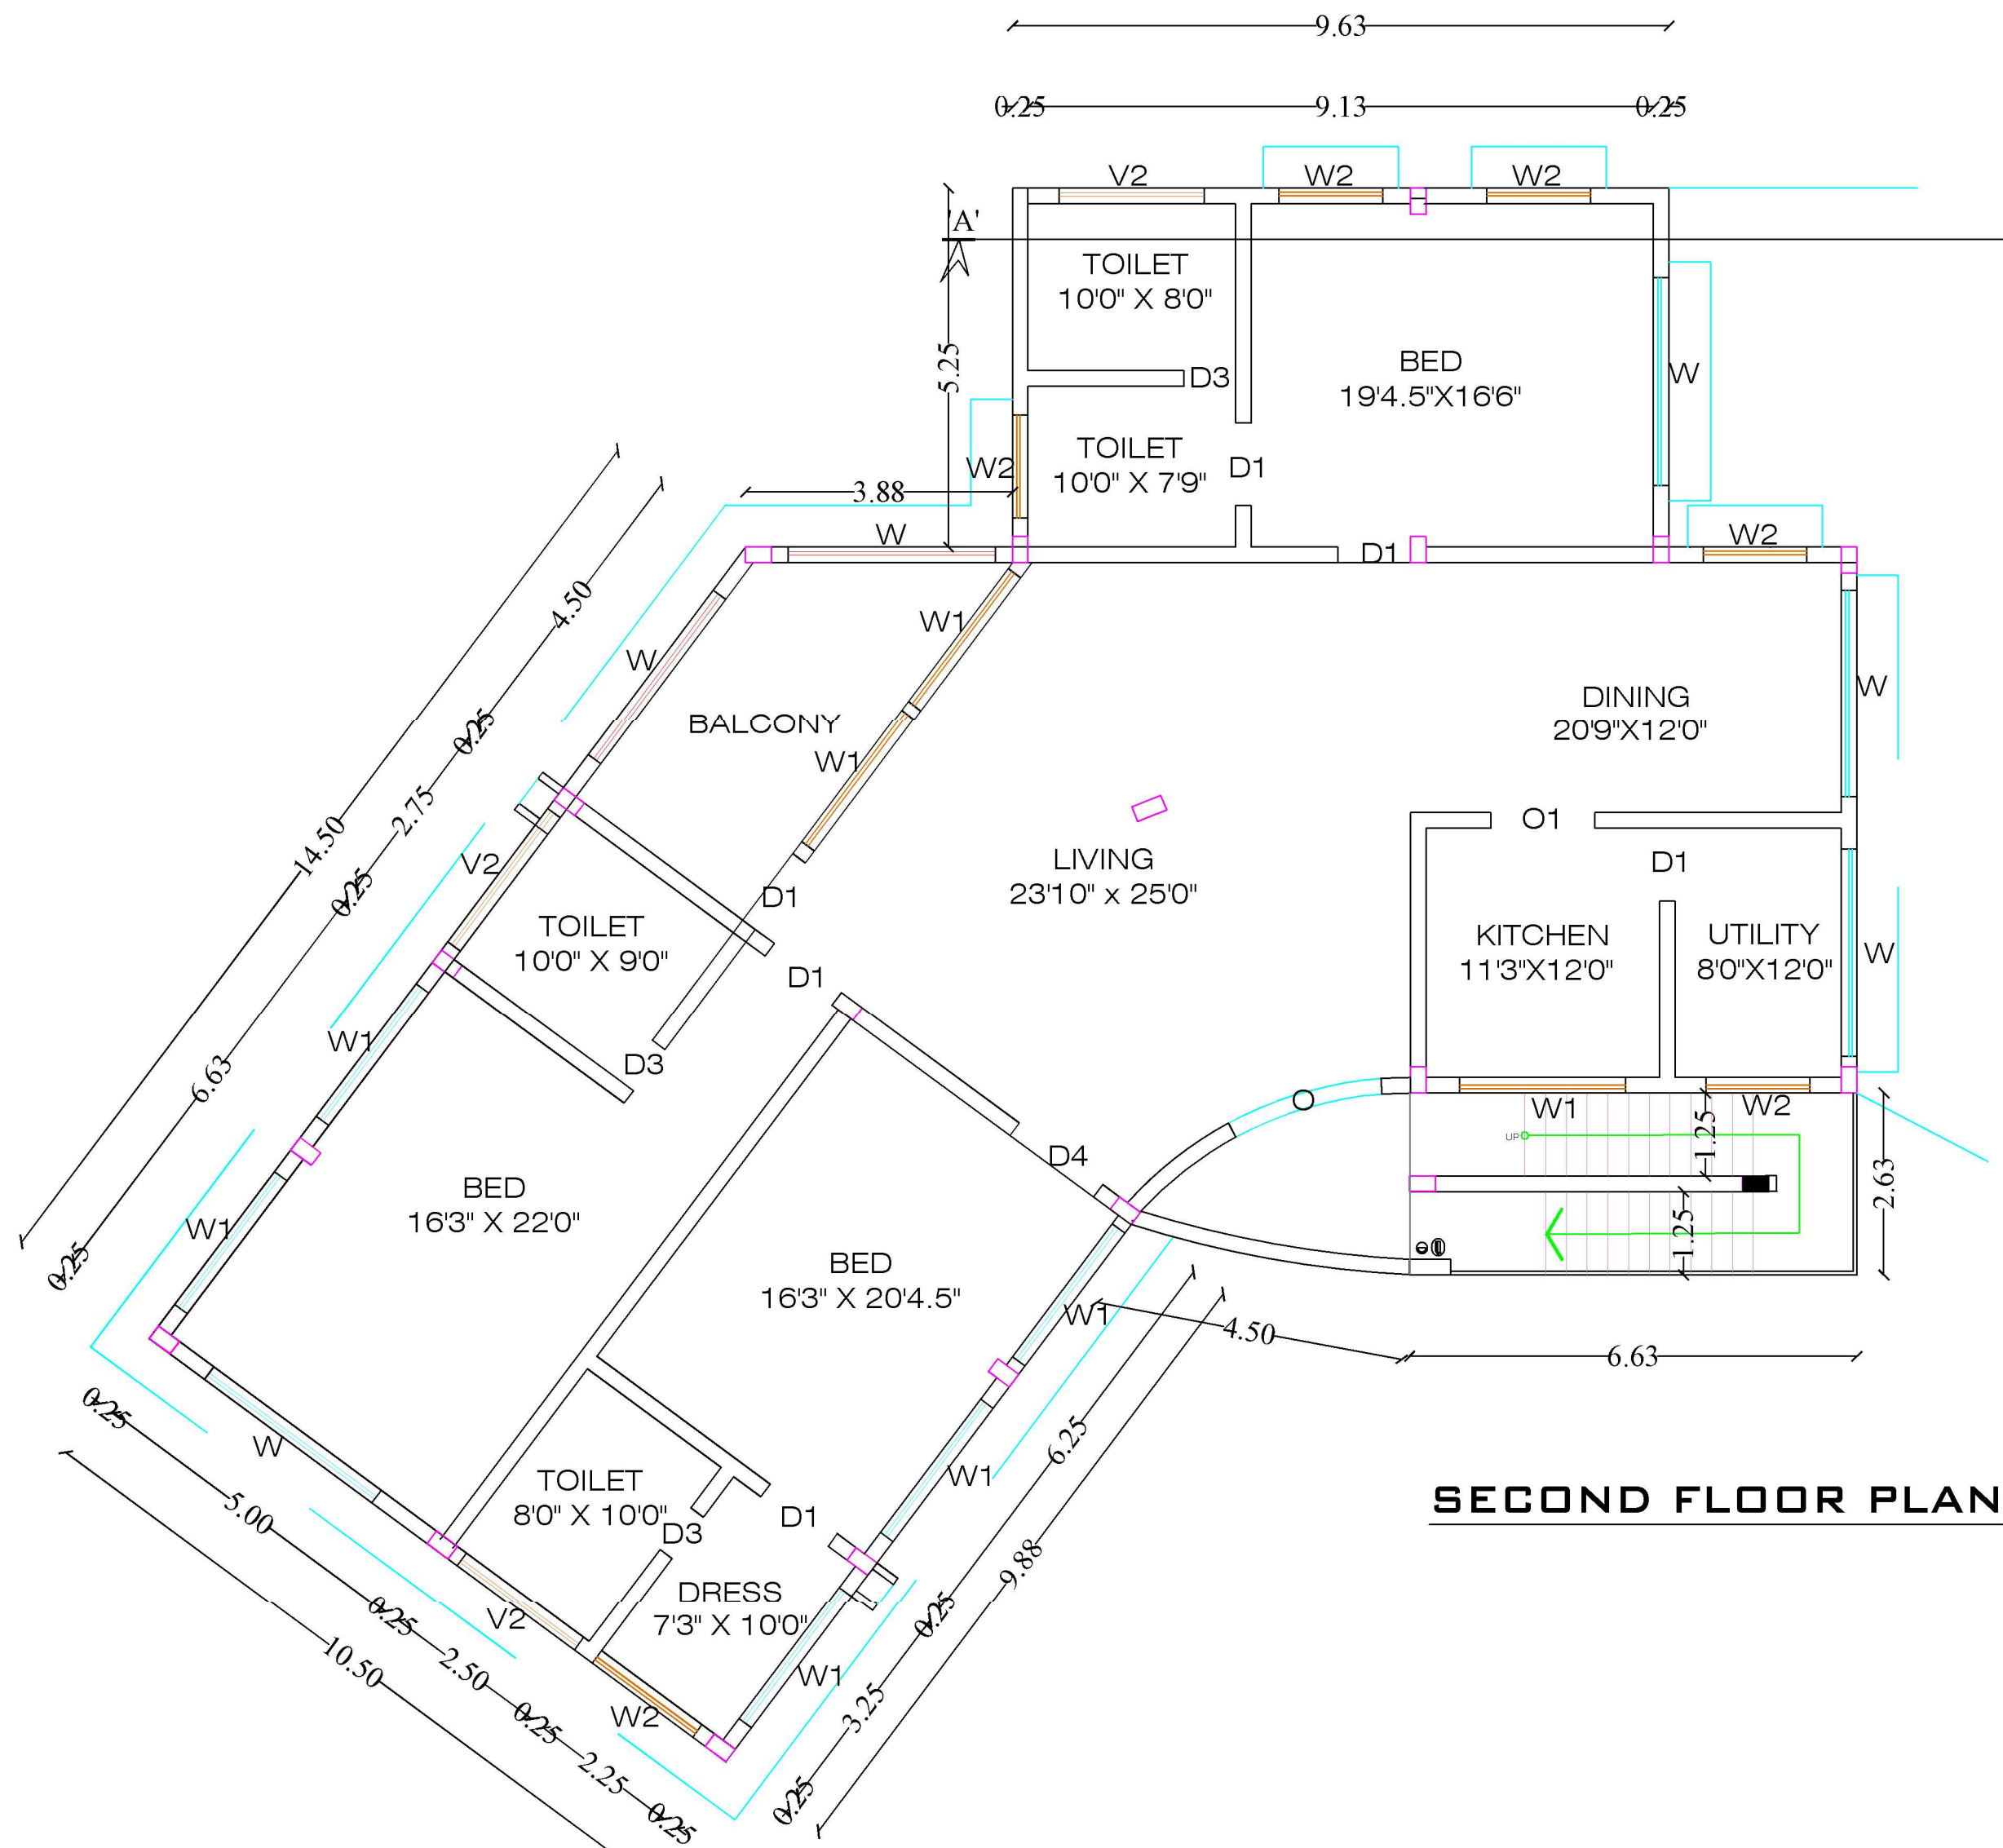


SECOND FLOOR PLAN

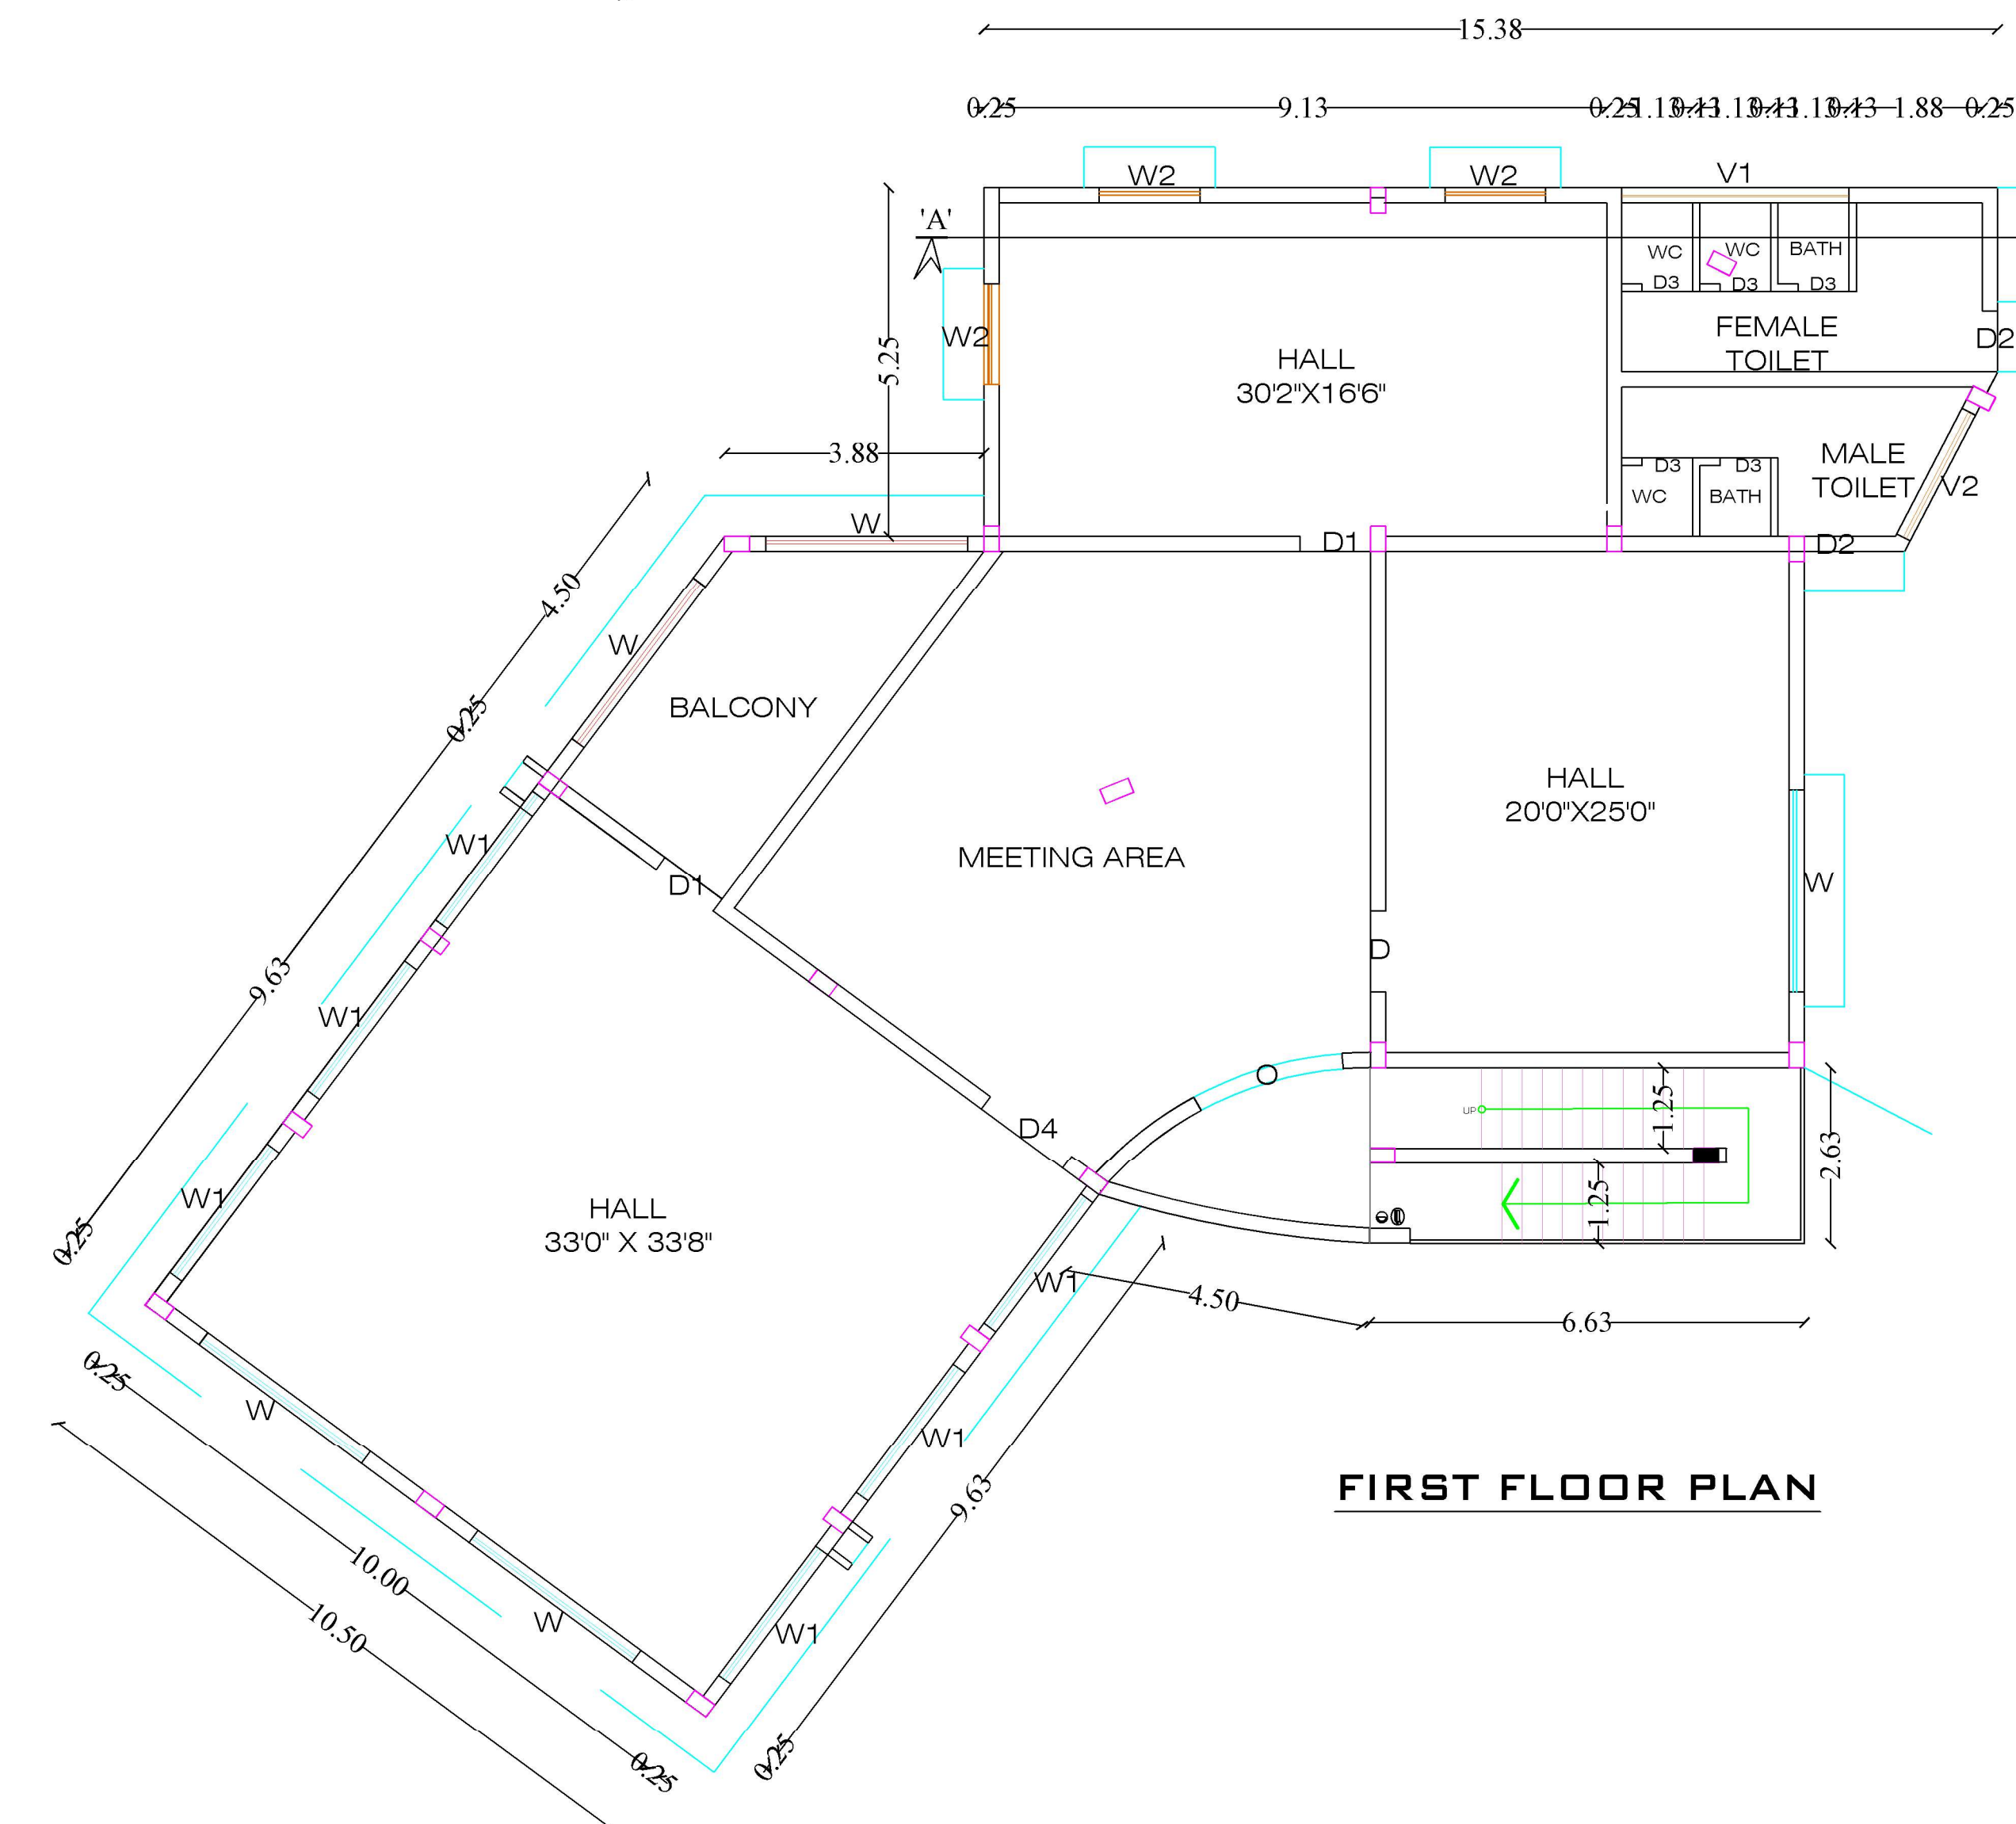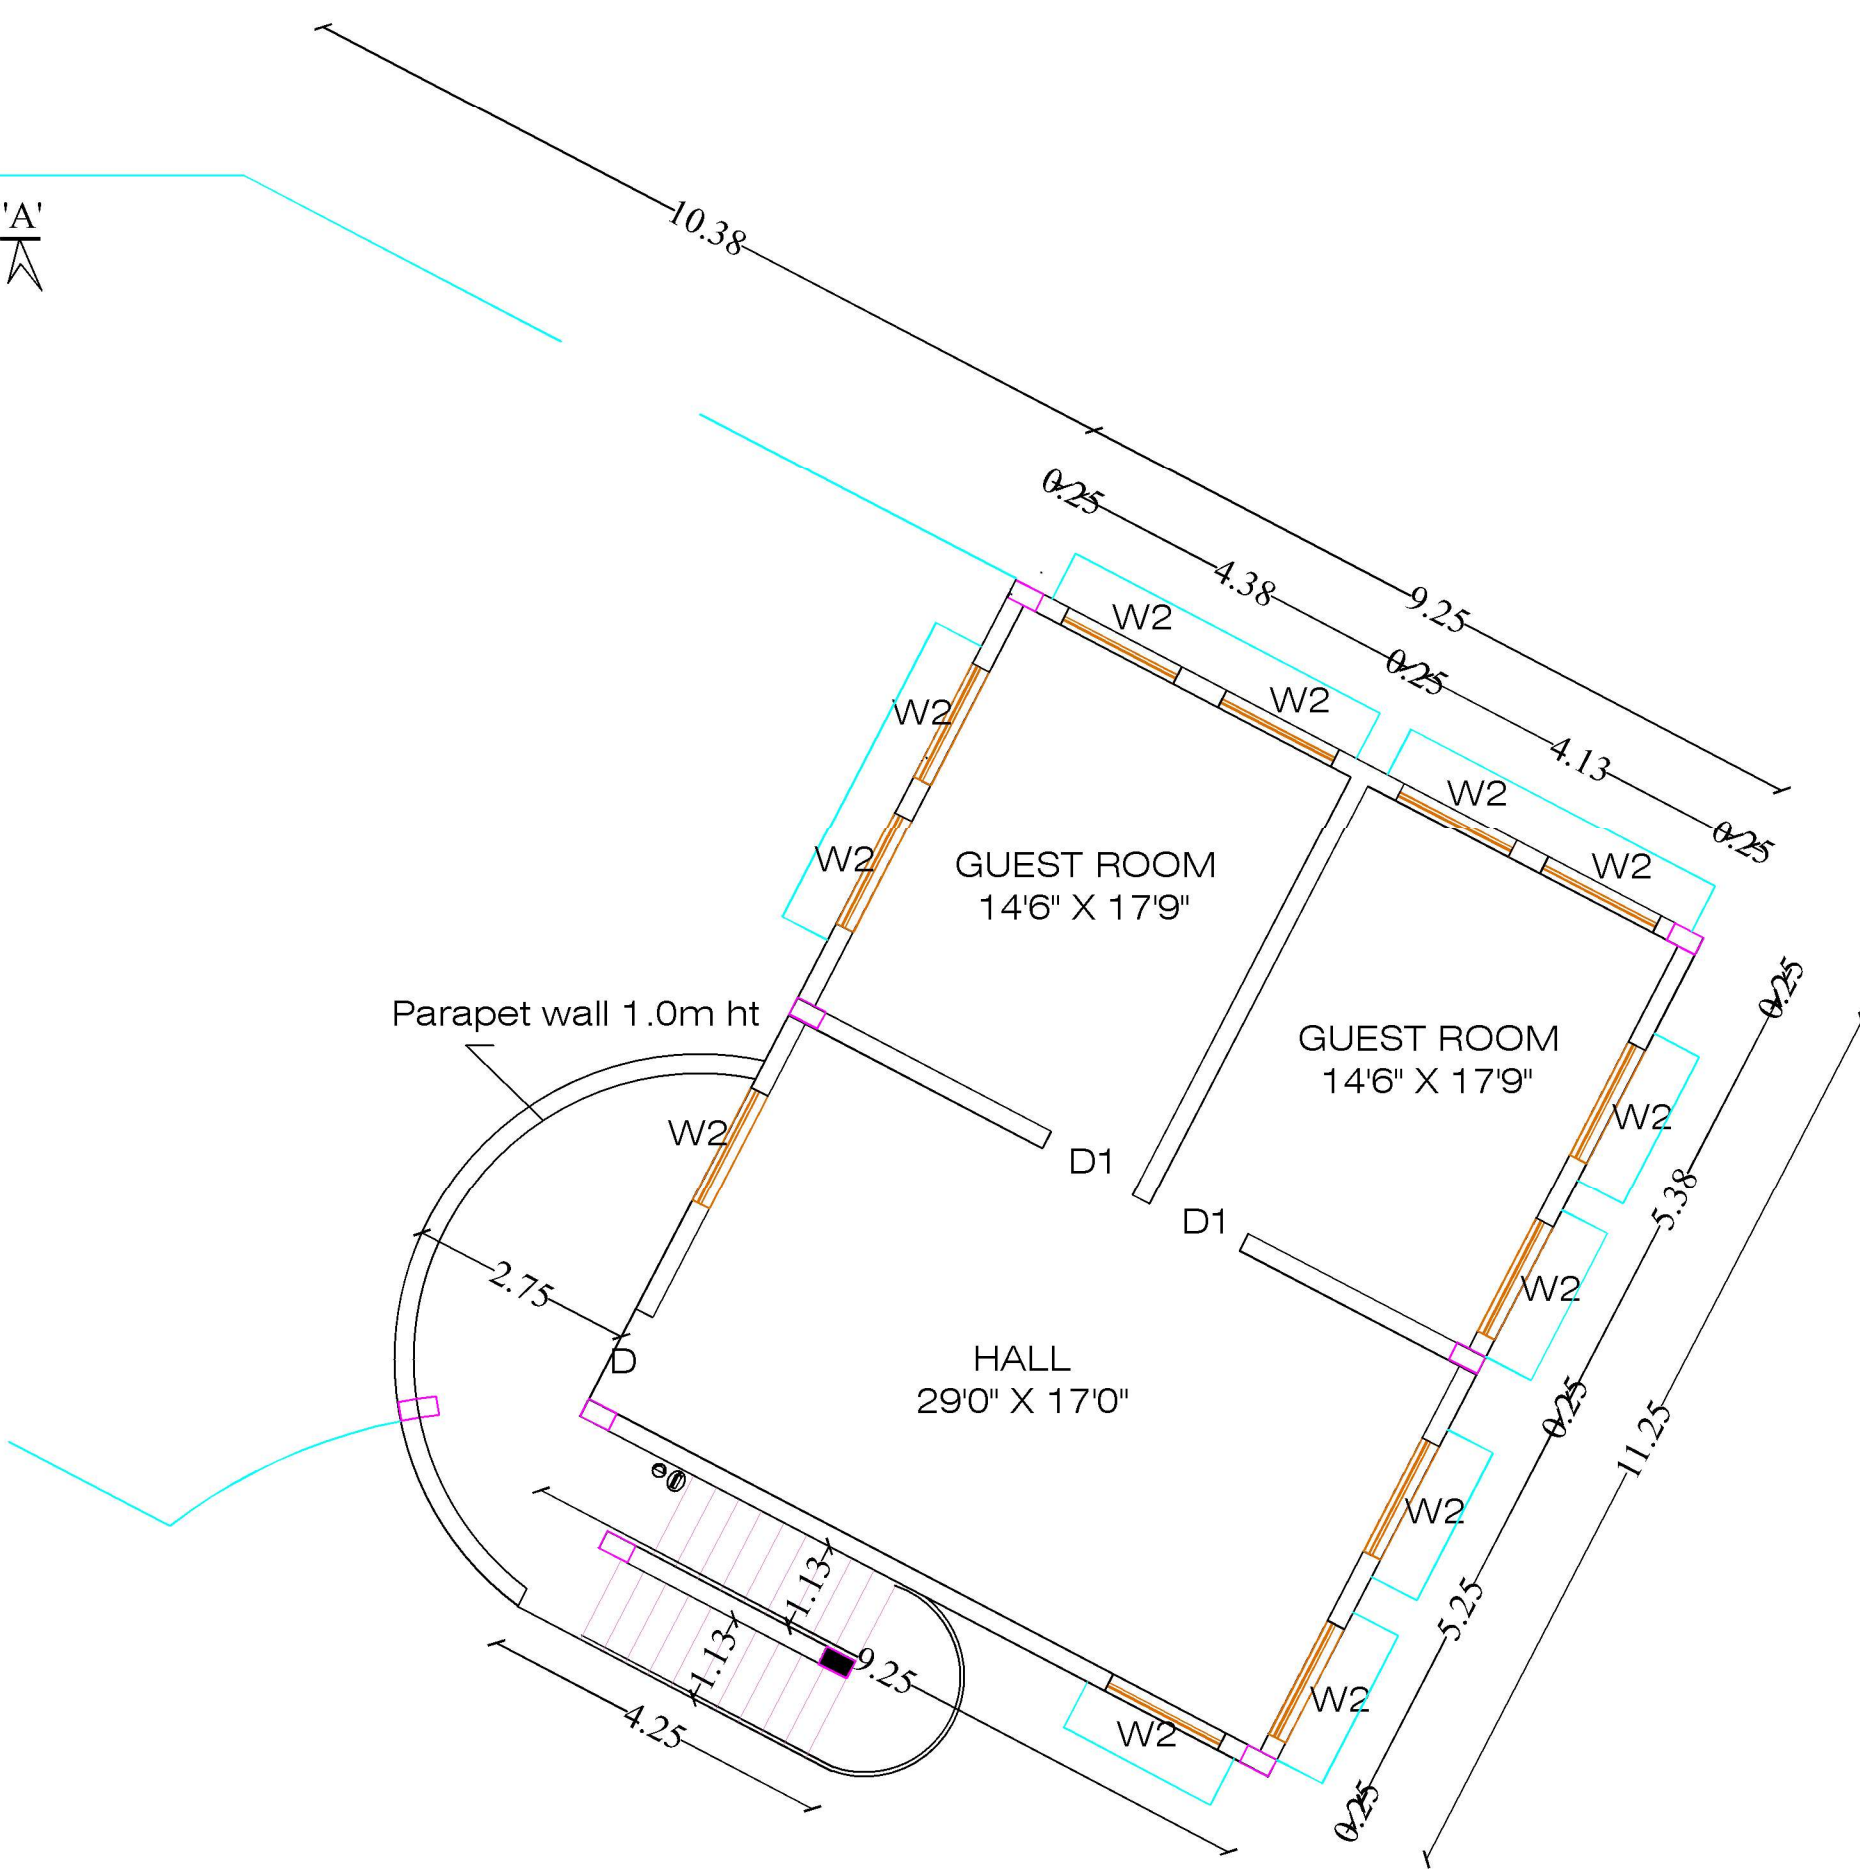

FIRST FLOOR PLAN

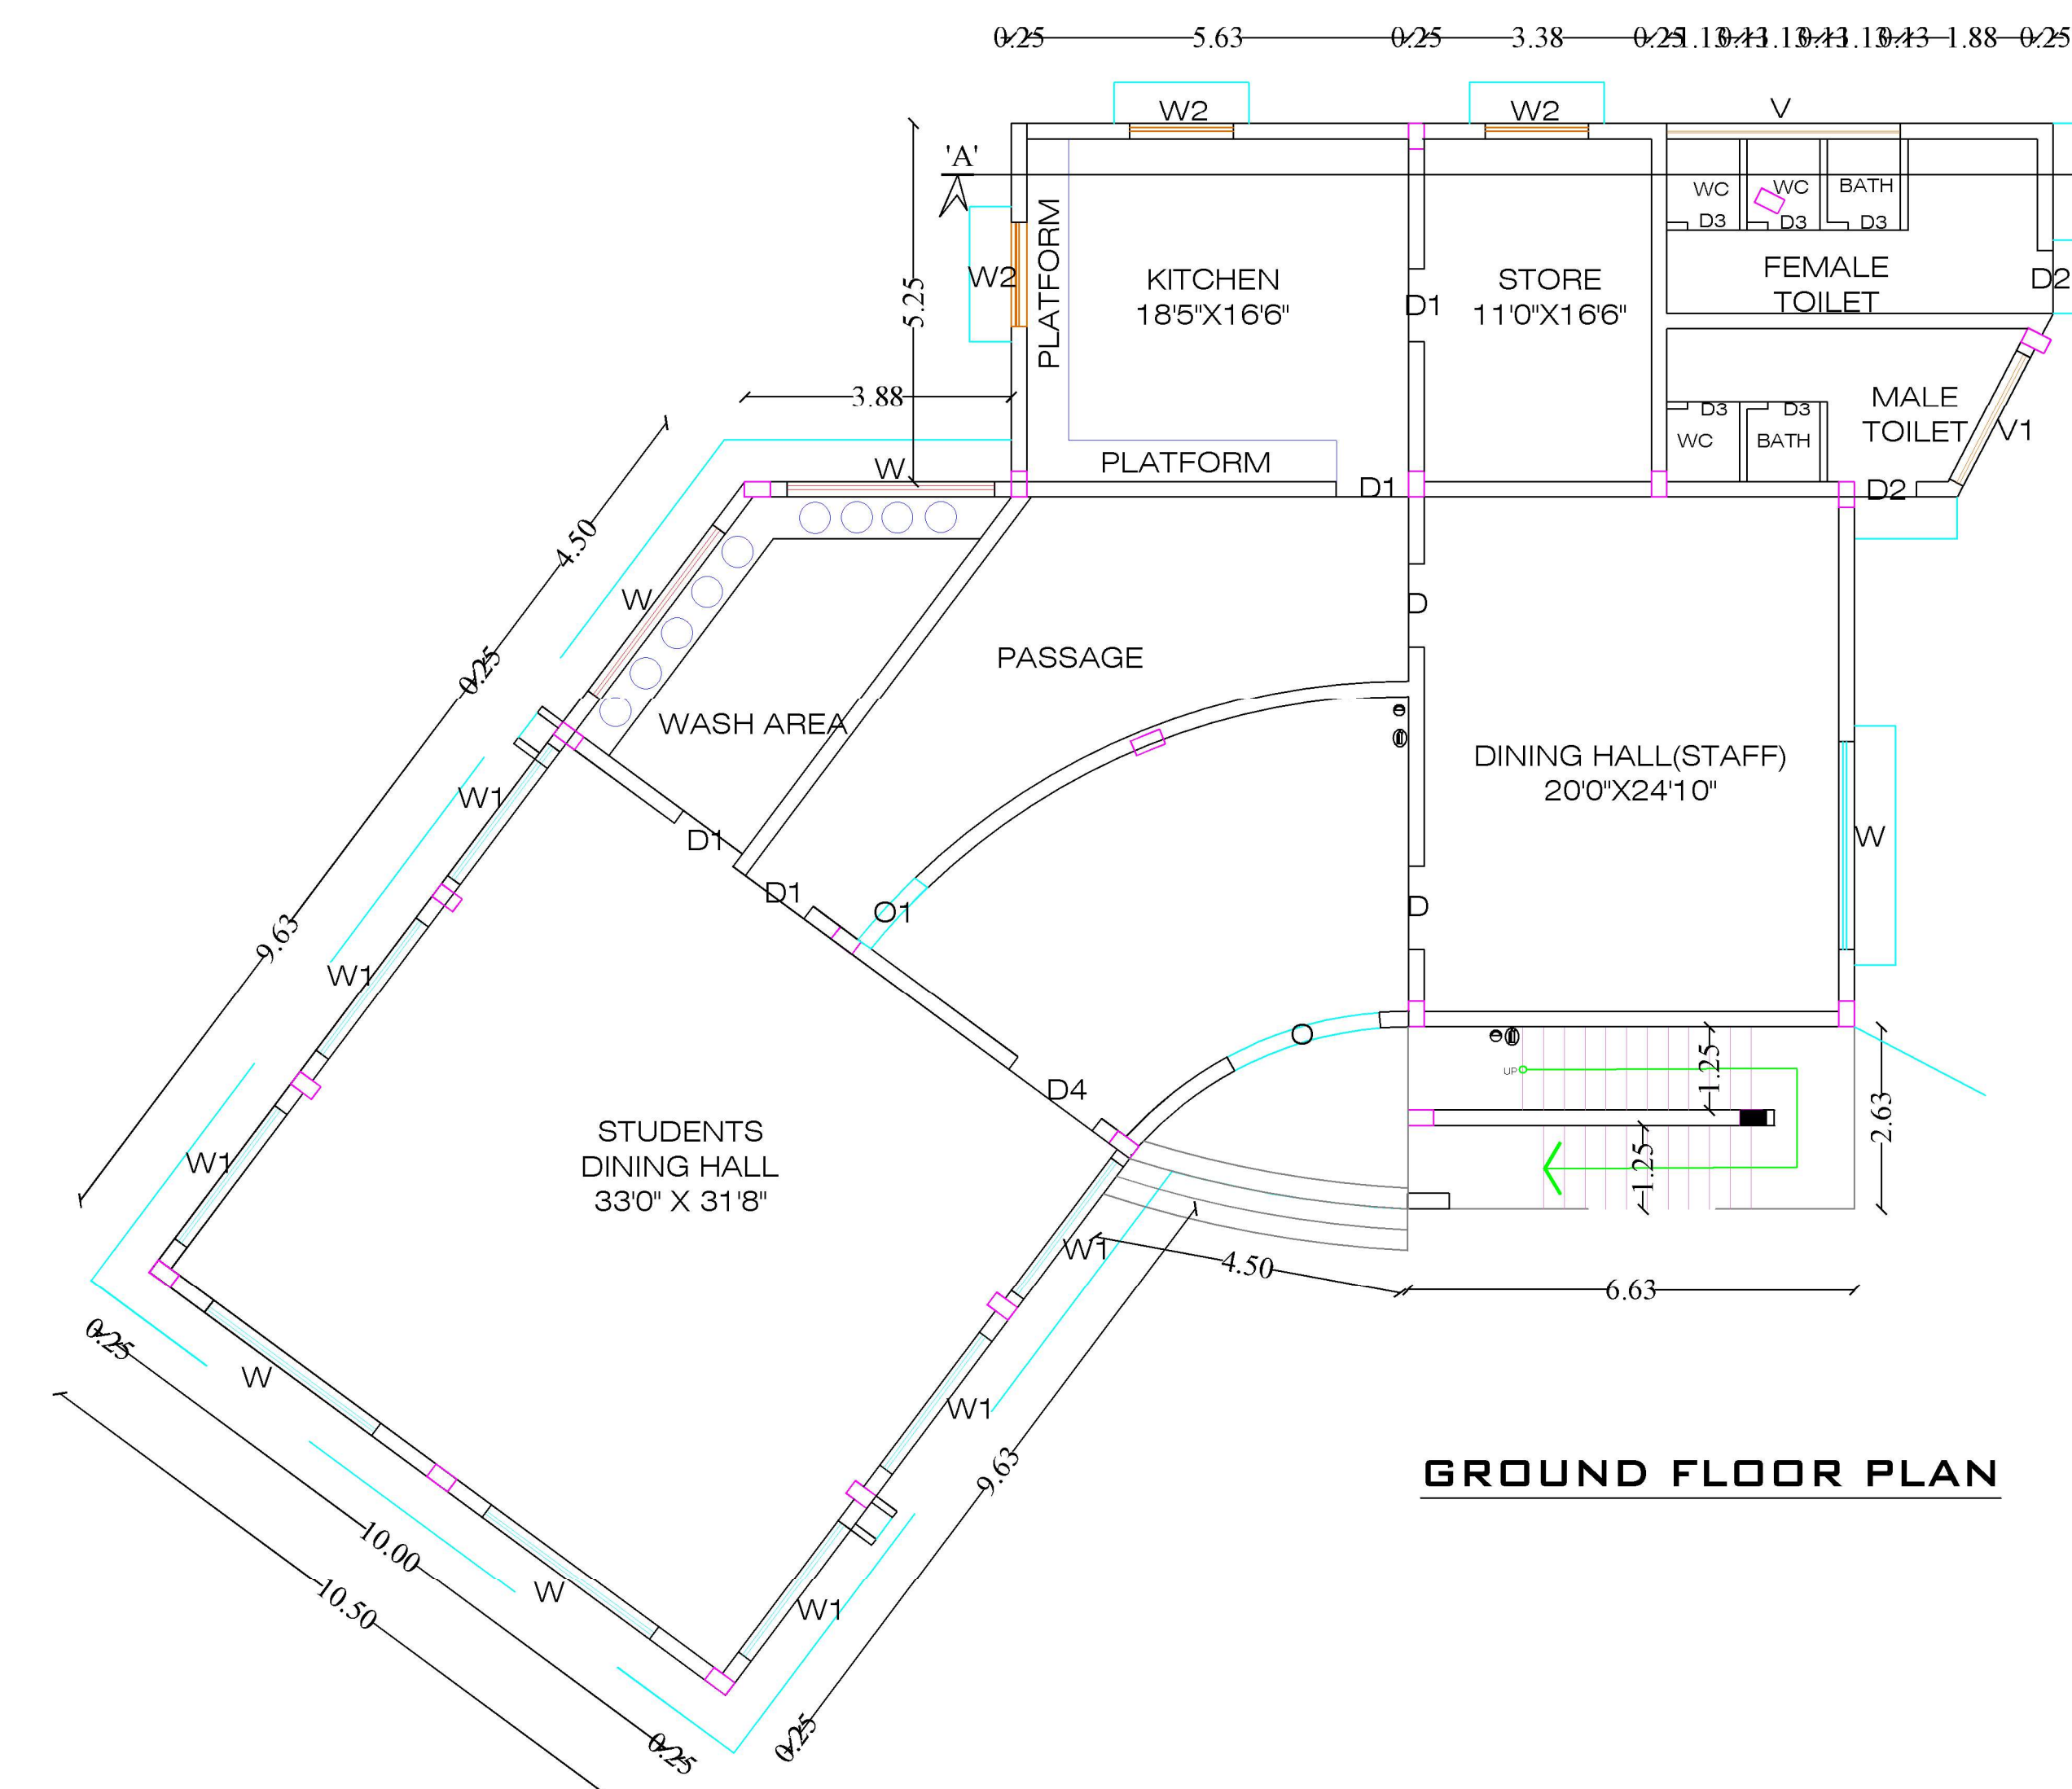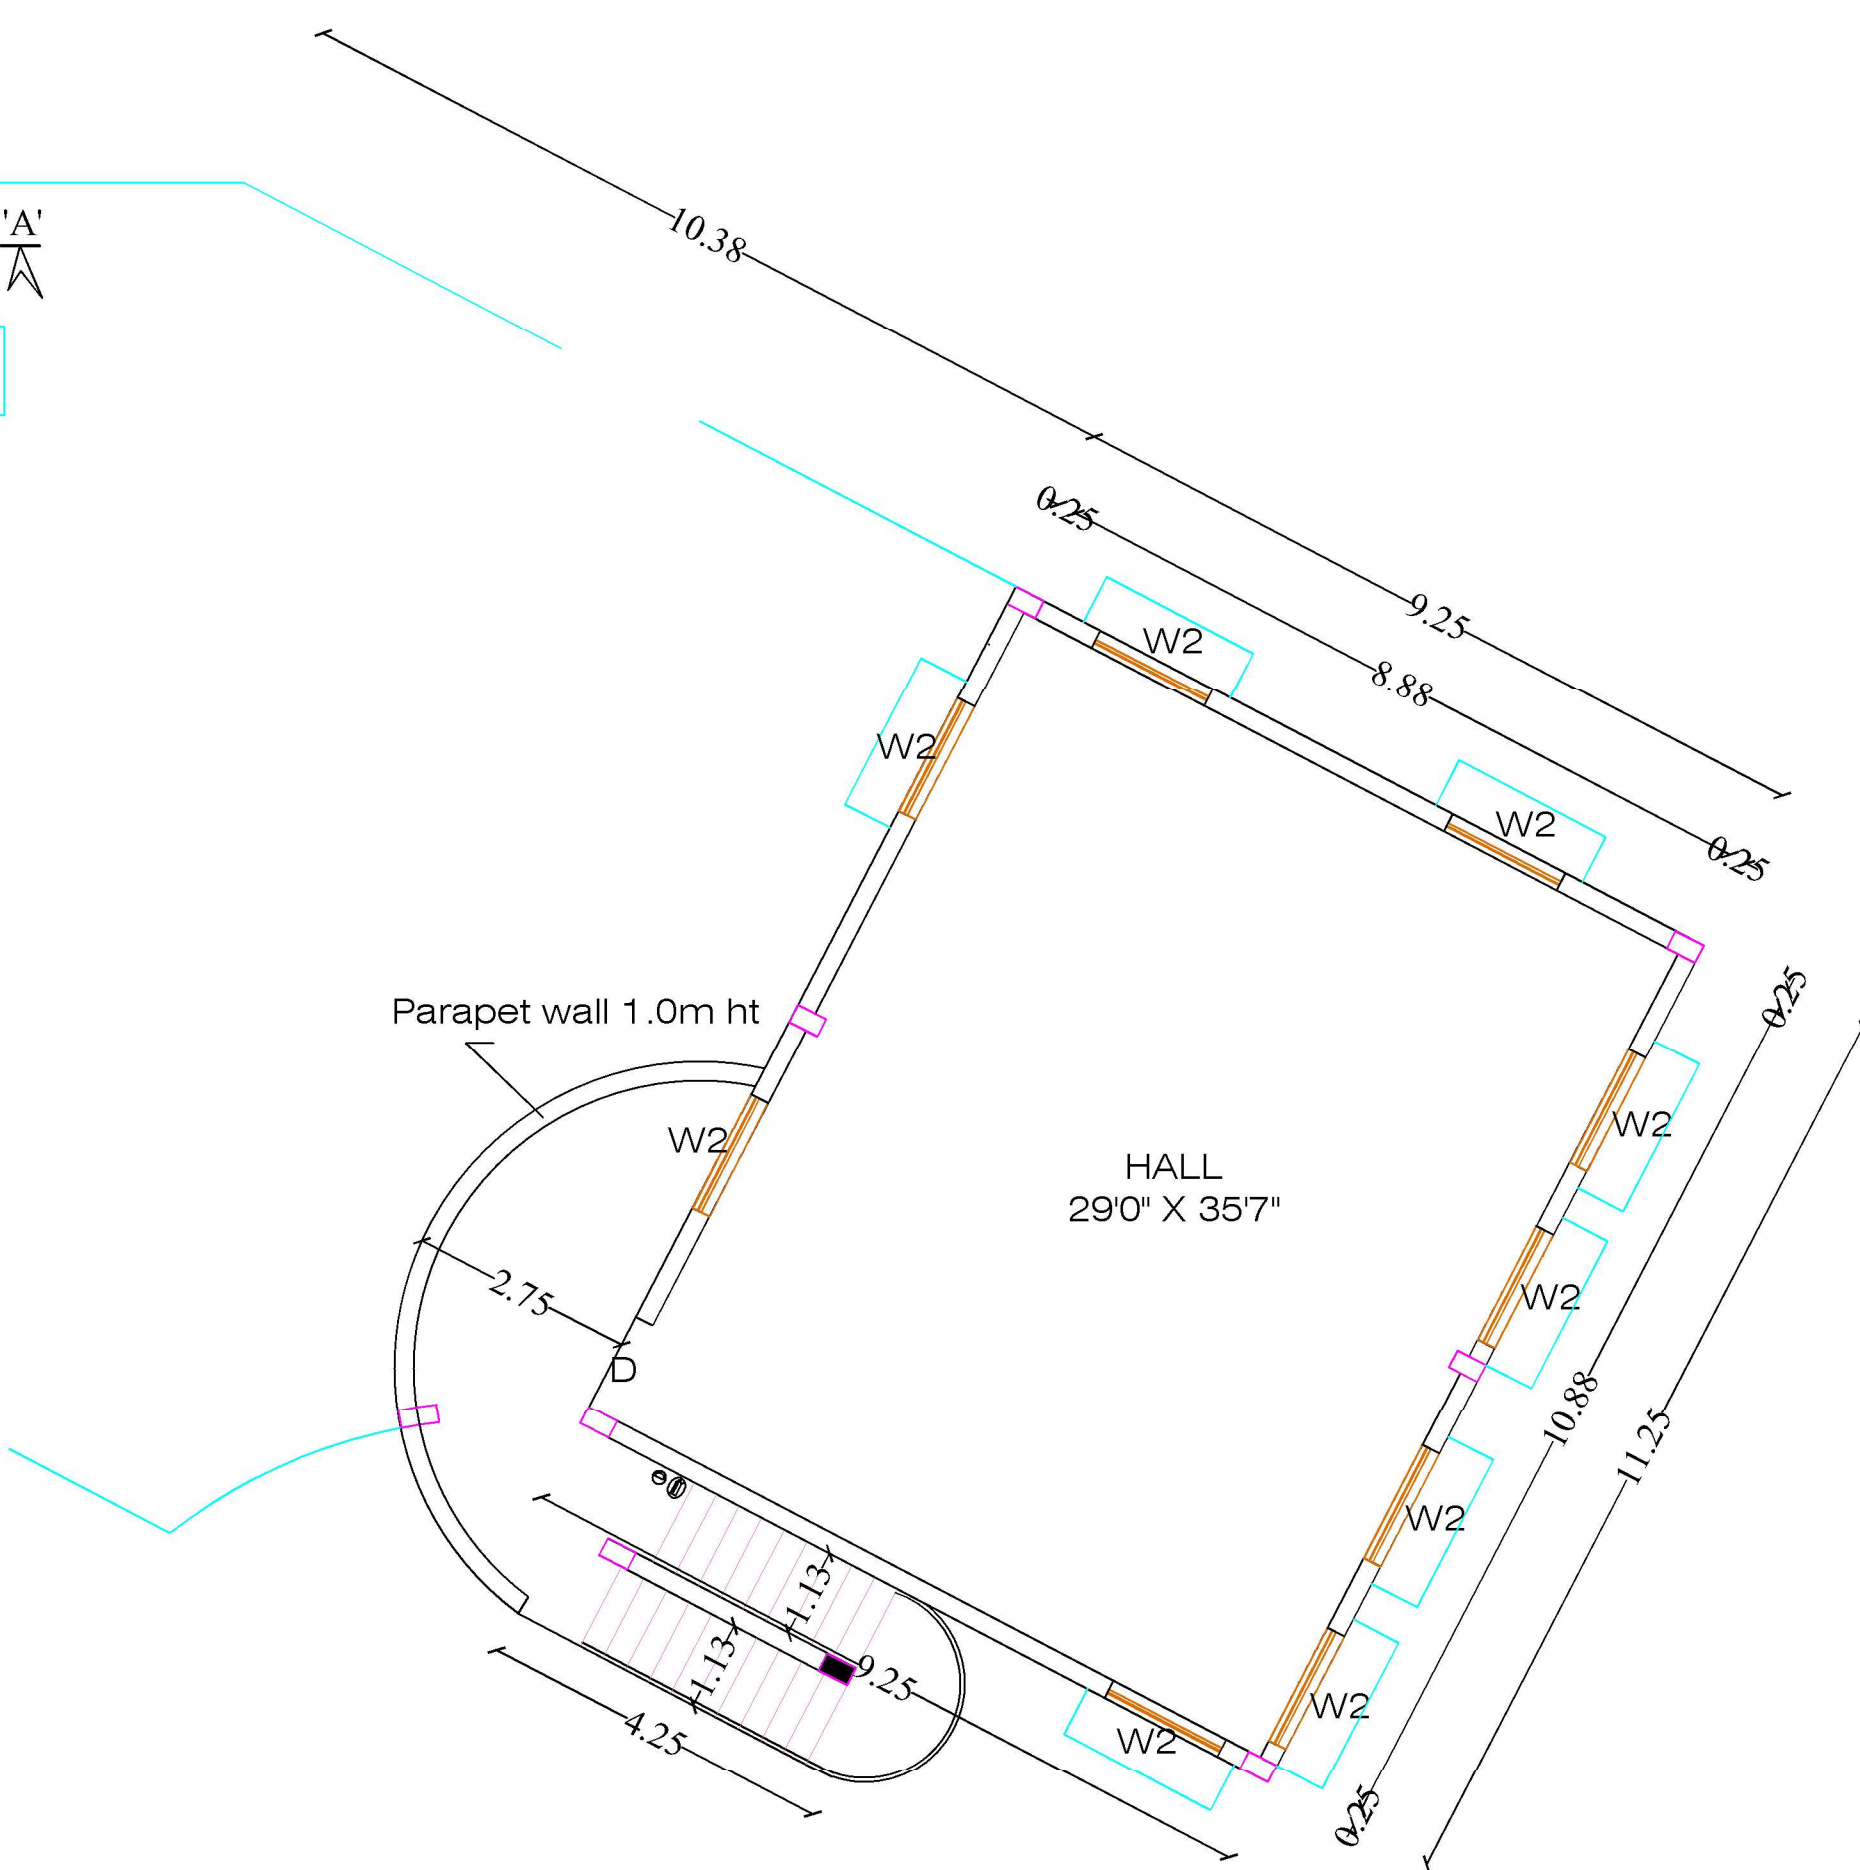

GROUND FLOOR PLAN

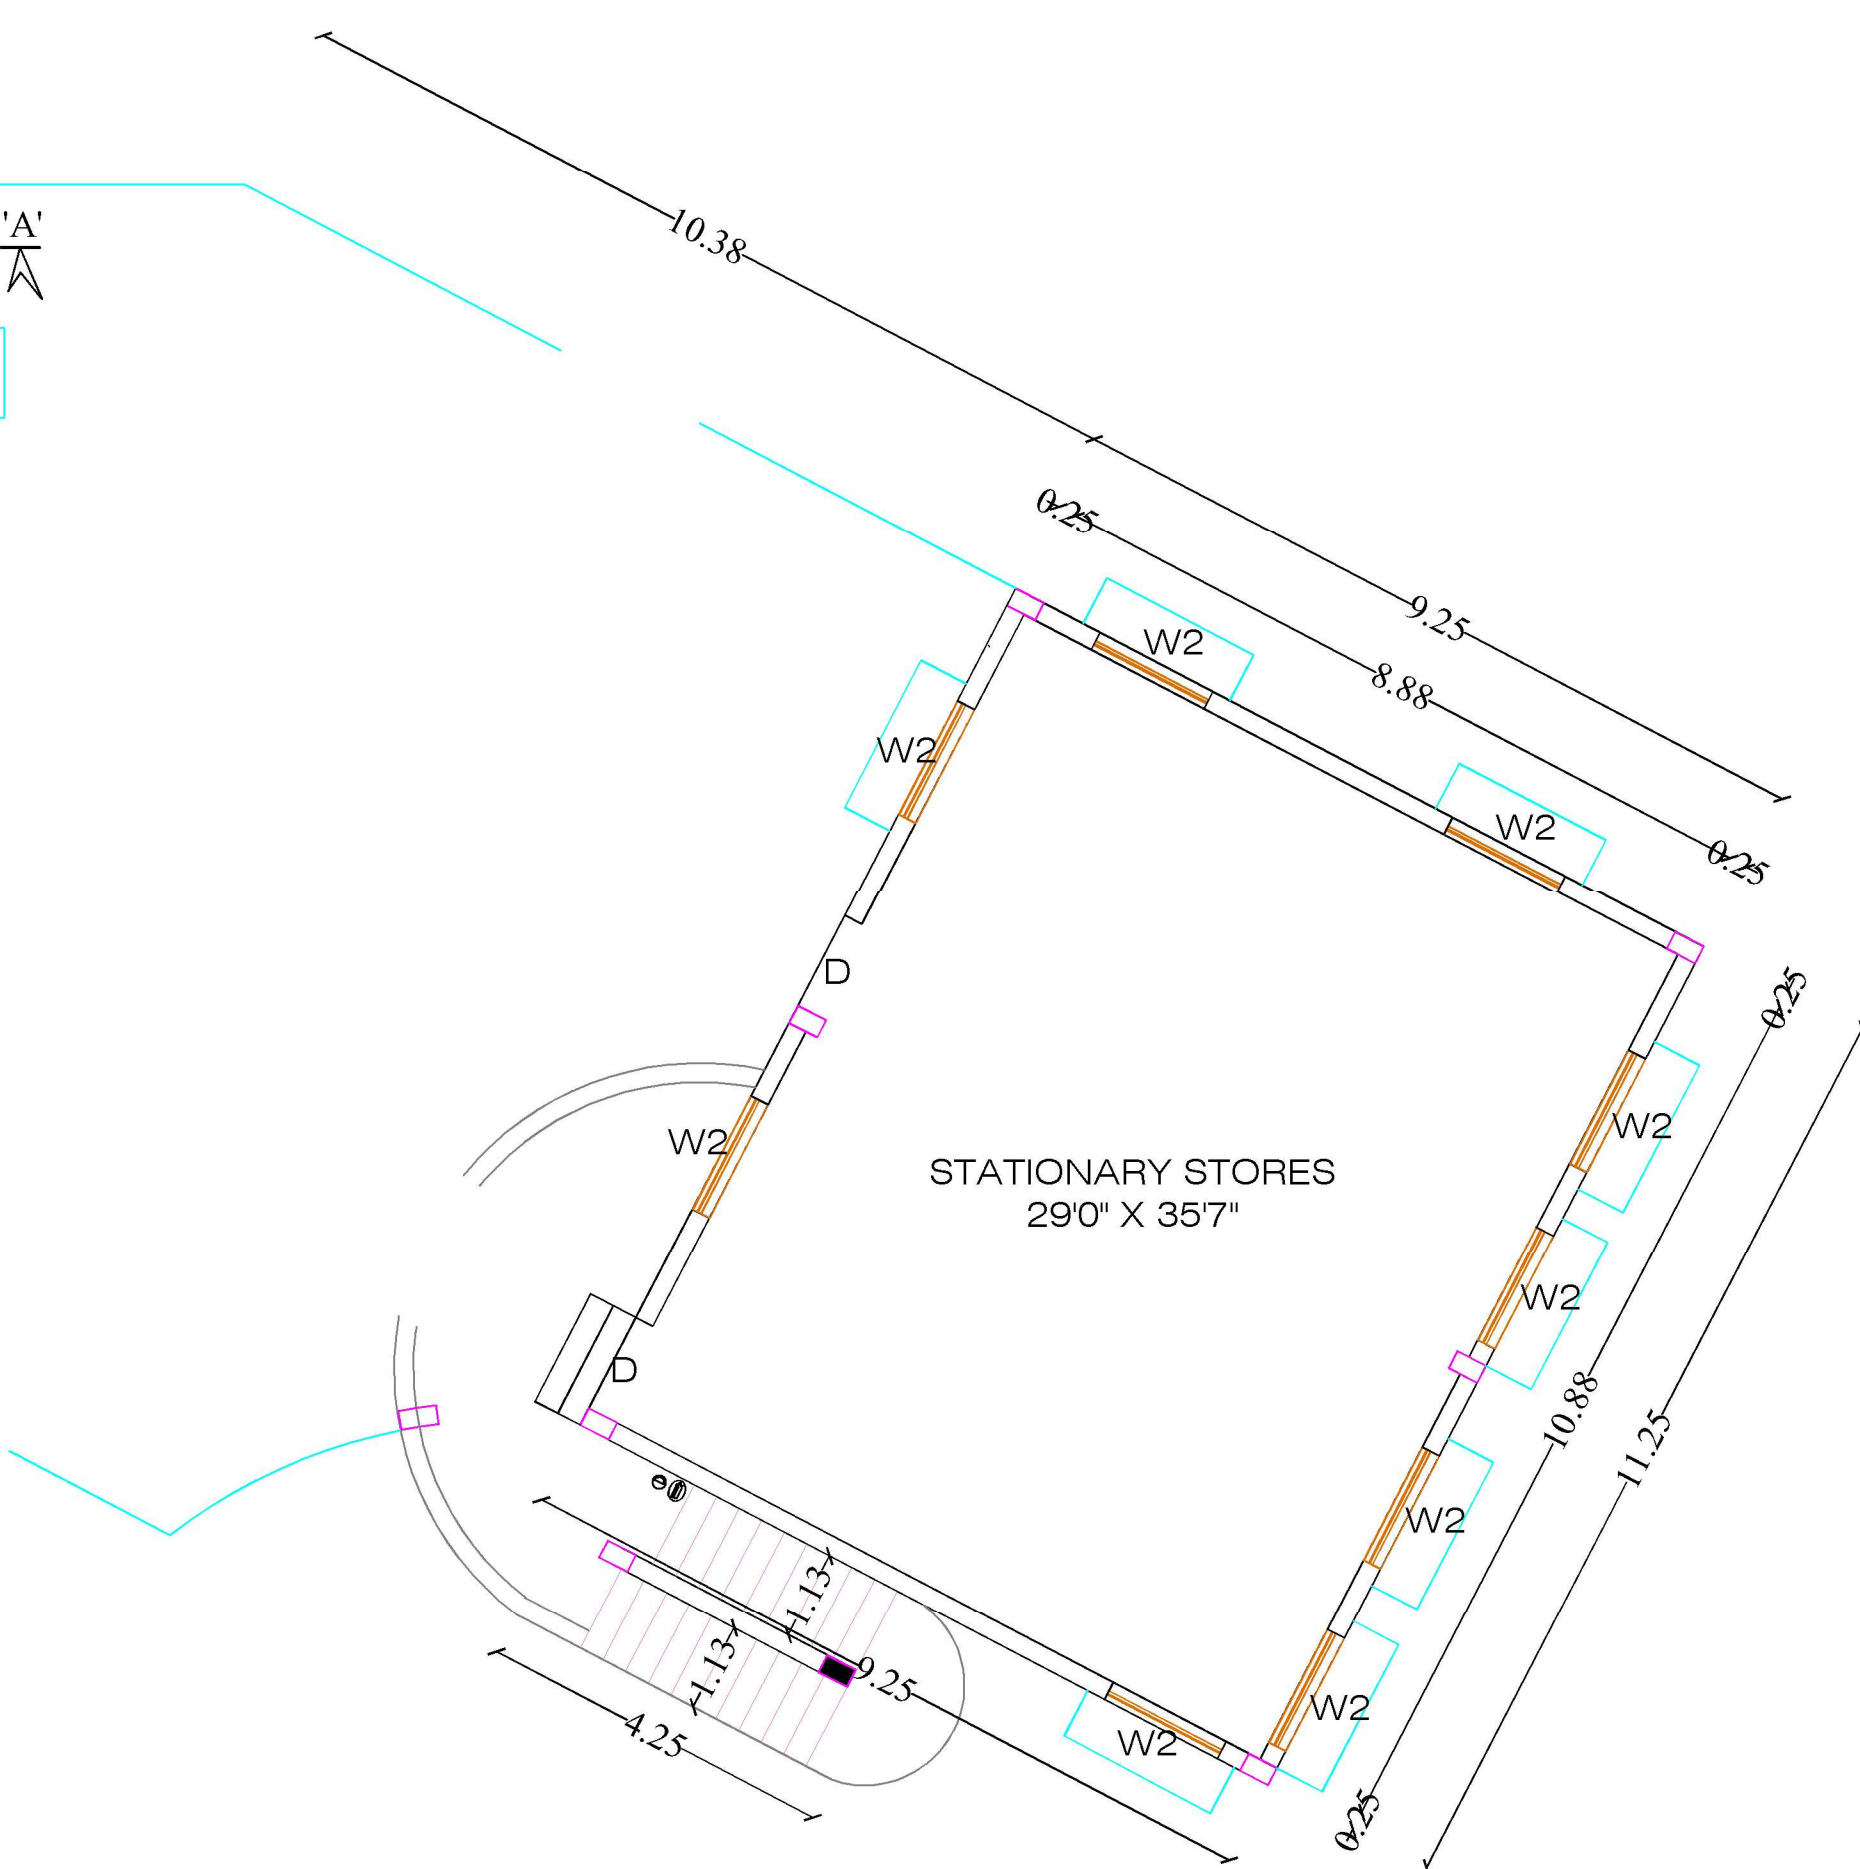

PLAN SHOWING THE PROPOSED CONSTRUCTION
OF COLLEGE BUILDING [JCT COLLEGE OF
ENGINEERING AND TECHNOLOGY FOR SHRI
JAGANNATH EDUCATIONAL, HEALTH AND
CHARITABLE TRUST] IN S.F.No. 684/1 and 686/1 AT
PICHANUR VILLAGE AND PANCHAYAT
MADUKKARAI TALUK, COIMBATORE DISTRICT.

BLOCK No. 02 - CANTEEN BLOCK

Scale:

Plan, Elvation & Section - 1"= 8'0"

JOINERY'SDETAILS

Description	In Feet	In Meter
D - Door	4'0" x 7'0"	1.22 x 2.13
D1 - Door	3'6" x 7'0"	1.06 x 2.13
D2 - Door	3'0" x 7'0"	0.91 x 2.13
D3 - Door	2'6" x 7'0"	0.76 x 2.13
D4 - Door	5'0" x 7'0"	1.52 x 2.13
O - Open	7'3" x 7'0"	2.20 x 2.13
O1 - Open	4'0" x 7'0"	1.22 x 2.13
W - Window	10'0" x 6'0"	3.05 x 1.83
W1 - Window	8'0" x 6'0"	2.44 x 1.83
W2 - Window	5'0" x 5'0"	1.52 x 1.52
V - Ventilator	11'3" x 2'6"	3.42 x 0.76
V2 - Ventilator	7'0" x 2'6"	2.13 x 0.76

Description	Sq Meter
Proposed Additional Building	
Area of the Ground Floor	459.20
Area of the First Floor	459.20
Area of the Second Floor	459.20

NOTE:
* ALL DIMENSION ARE FEET WITH IN BRACKETS ARE IN METER.
* HORIZONTAL DISTANCE BETWEEN ELECTRICAL LINE IF ANY NIL.
⊗ — MULTI TYPE FIRE FIGHTER
⊙ — FIRE EXTINGUISHER
AC - AIR CONDITIONED ROOM

B.P/DTCP No.78/2025

PLANNING PERMISSION NO.123/2025

FOR SHRI JAGANNATH EDUCATIONAL
HEALTH AND CHARITABLE TRUST

APPLICANT

Authorized Signatory
R. SATHISHKUMAR, JCT COLLEGE OF
ENGINEERING AND TECHNOLOGY
Reg. No: Coimbatore LPA / OTE / 19/04/002
Mob: 944234399772, Mob: +91 95972628

REGISTERED GEO TECH ENGINEER

Er. R. NITHYAA, BE., M.D.I.A.
REGISTERED ENGINEER
25, SASTRI ROAD, RAMNAGAR
COIMBATORE - 641 009.
LPA No: RE/Gr.I / 058/2024

REGISTERED ENGINEER

M. ASWINTH M.E.(Sr) AMIE
CE-NO : AM158556-2
STRUCTURAL ENGINEER GRADE-I
Reg. No : SE/GR-I / 19/06/071
COIMBATORE LPA

REGISTERED STRUCTURAL
ENGINEER

Er. S. P. K. MANICKAM, DCE, BE.,
REGISTERED CONSTRUCTION ENGINEER (CE)
DTC/CE/017/2022
No.198-A, NGN Street, New Siddhapudur,
Coimbatore - 641 044.
Cell : 73391 17438
Email : skannan705@gmail.com

REGISTERED CONSTRUCTION
ENGINEER

SHEET No. 07 / 12

PLAN SHOWING THE PROPOSED
CONSTRUCTION OF COLLEGE BUILDING [JCT
COLLEGE OF ENGINEERING AND
TECHNOLOGY FOR SHRI JAGANNATH
EDUCATIONAL, HEALTH AND CHARITABLE
TRUST] IN S.F.No. 684/1 and 686/1 AT PICHANUR
VILLAGE AND PANCHAYAT MADUKKARAI
TALUK , COIMBATORE DISTRICT.

BLOCK No.03 - LADIES HOSTEL BLOCK

Scale:

Plan, Elevation & Section - 1"= 8'0"

JOINERY DETAILS

Description	In Meter
CG - Collapsible gate	3.05 x 2.13
D1 - Door	1.83 x 2.13
D2 - Door	1.22 x 2.13
D3 - Door	0.83 x 2.13
W - Window	1.22 x 1.52
W1 - Window	3.05 x 1.52
V1 - Ventilator	3.05 x 0.61

AREA DETAILS

Description	Sq Meter
Area of the Ground Floor	1119.51
Area of the Portion	18.85
Area of the First Floor	1138.36
Area of the Second Floor	1138.36
Area of the Third Floor	1138.36
Area of the Terrace Floor	68.75

NOTE:

- * ALL DIMENSION ARE FEET WITH IN BRACKETS ARE IN METER.
- * HORIZONTAL DISTANCE BETWEEN ELECTRICAL LINE IF ANY NIL.
- ⊙ — MULTI TYPE FIRE FIGHTER
- ⊕ — FIRE EXTINGUISHER





B.P/DTCP No.78/2025







PLANNING PERMISSION NO.123/2025

For SHRI JAGANNATH EDUCATIONAL, HEALTHY AND CHARITABLE TRUST	M. ASWINTH M.E(SH)-AMIE- CE-NO : AM158884-2 STRUCTURAL ENGINEER GRADE-I Reg. No: BE/COE-2 / 19084071 COIMBATORE LPA
APPLICANT	REGISTERED STRUCTURAL ENGINEER
S. SATHISHKUMAR Authorized Signatory Registered Structural Engineer Reg. No: BE/COE-2 / 19084071 Coimbatore - 641 005. PK: 042149072, Mob: +91 9502162181	Er. S. PORNANICKAM, DCE, BE., REGISTERED CONSTRUCTION ENGINEER (CE) No.196-A, NKN Street, New Siddhapur, DTC/CE/017/2022 Coimbatore - 641 044. Cell : 23191 17438 Email : s.pornanickam75@gmail.com
REGISTERED GEO TECH ENGINEER	REGISTERED CONSTRUCTION ENGINEER
Er.R.NITHYAA, BE, MDAID. REGISTERED ENGINEER 25, SASTRI ROAD, RAMNAGAR COIMBATORE - 641 005. LPA No: RE/Gt.1 / 5137/2014	

REGISTERED ENGINEER

SHEET No 08 / 12

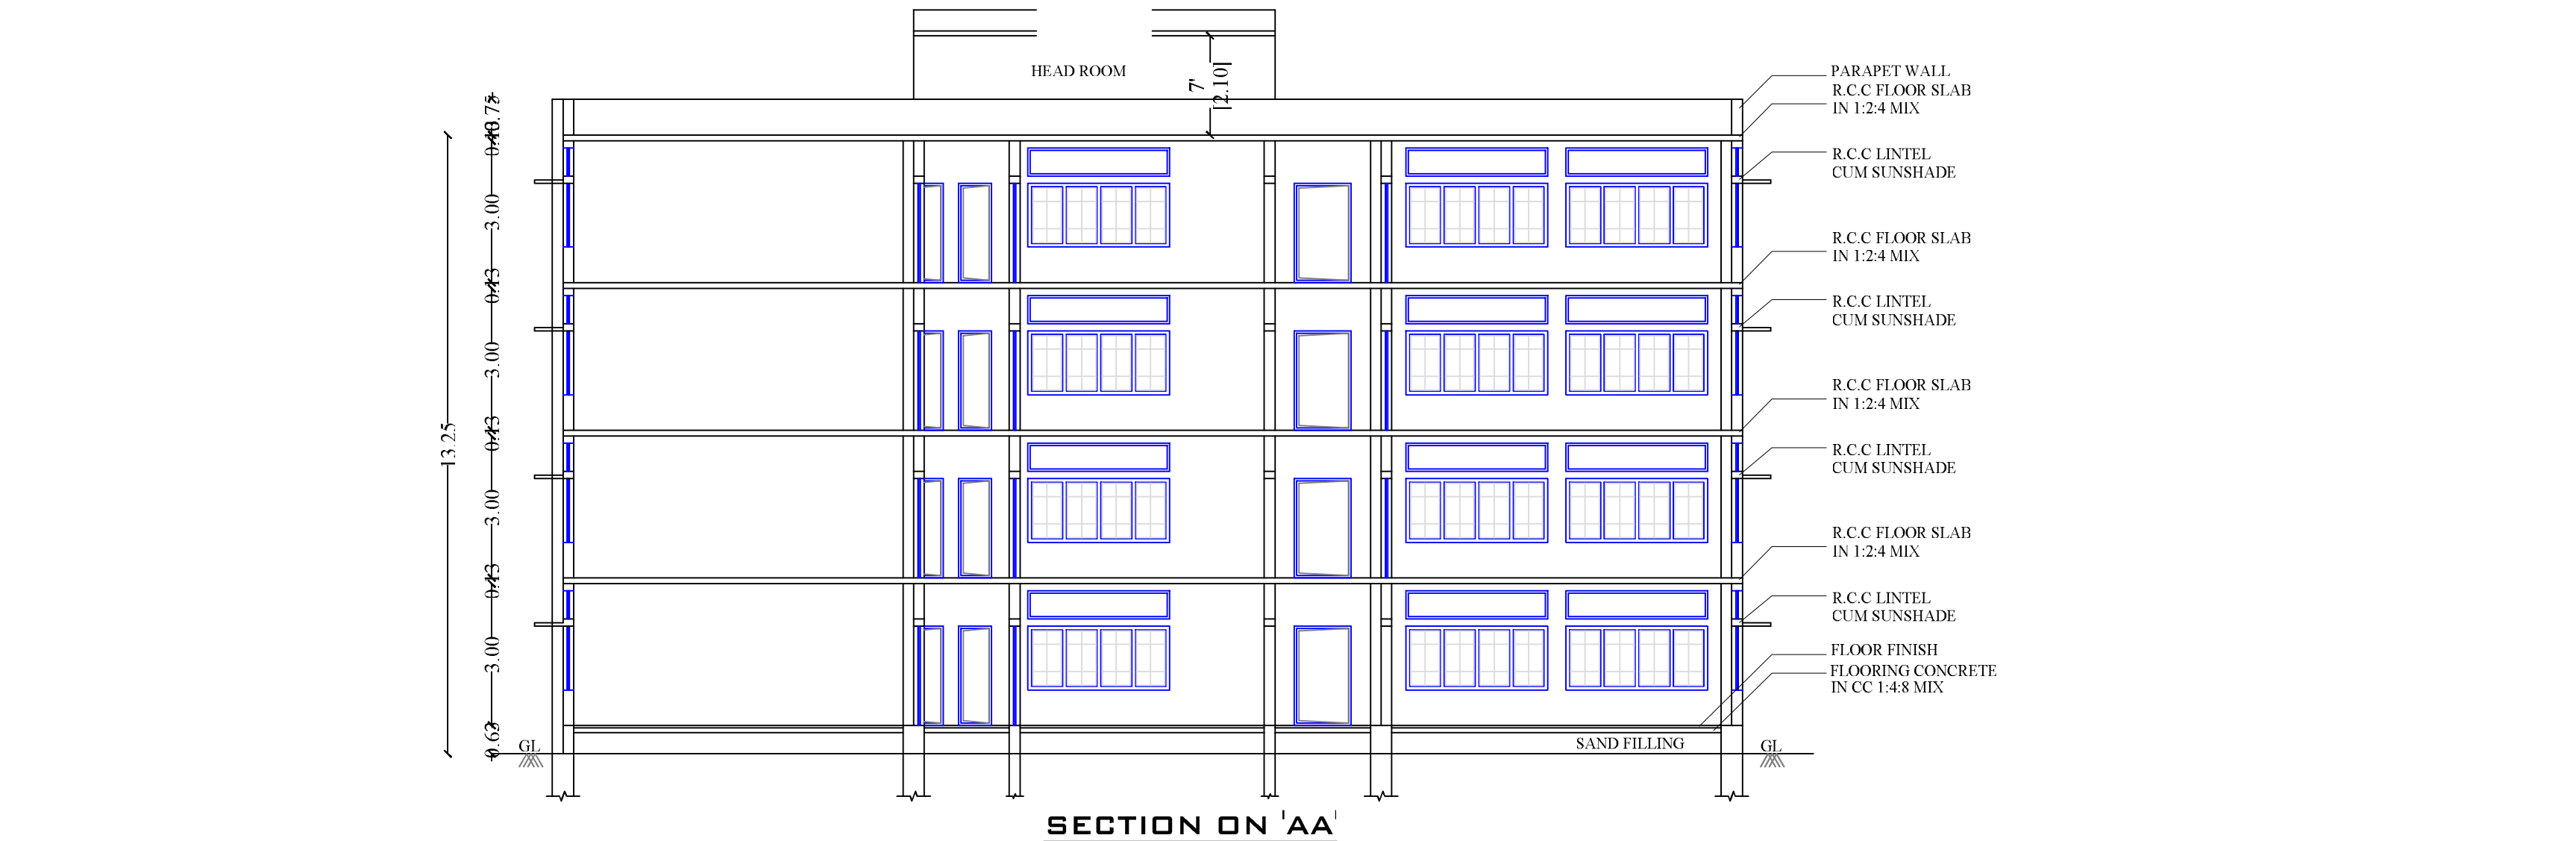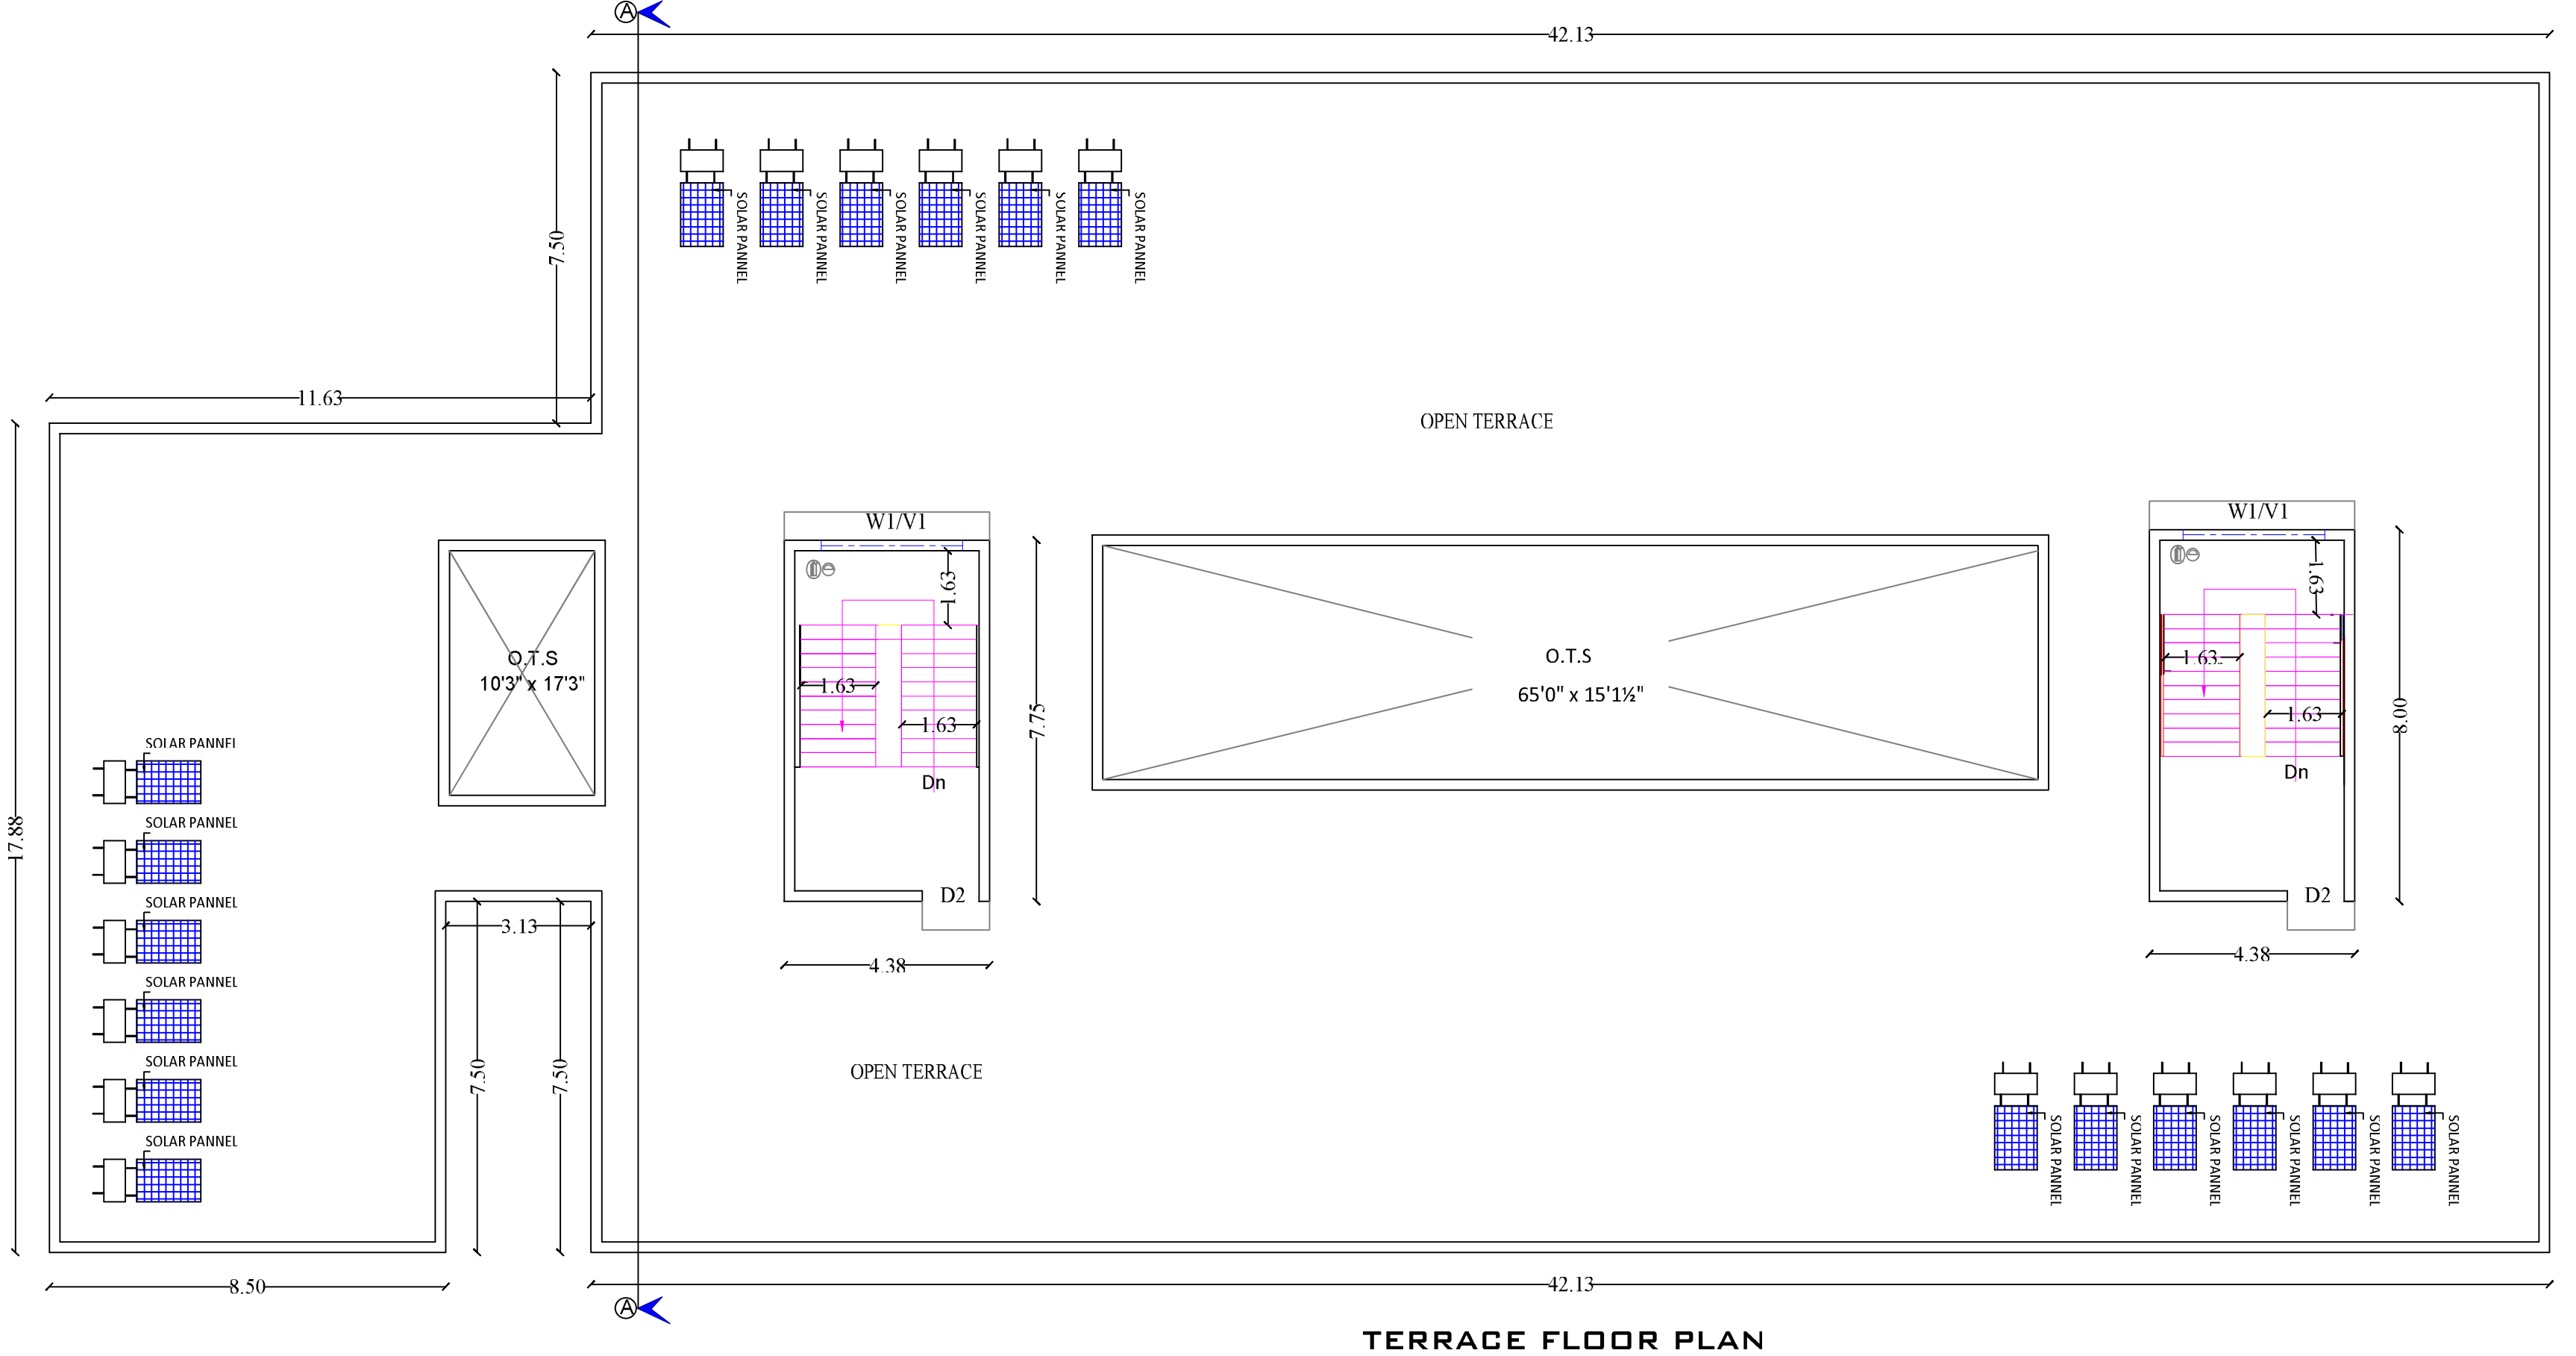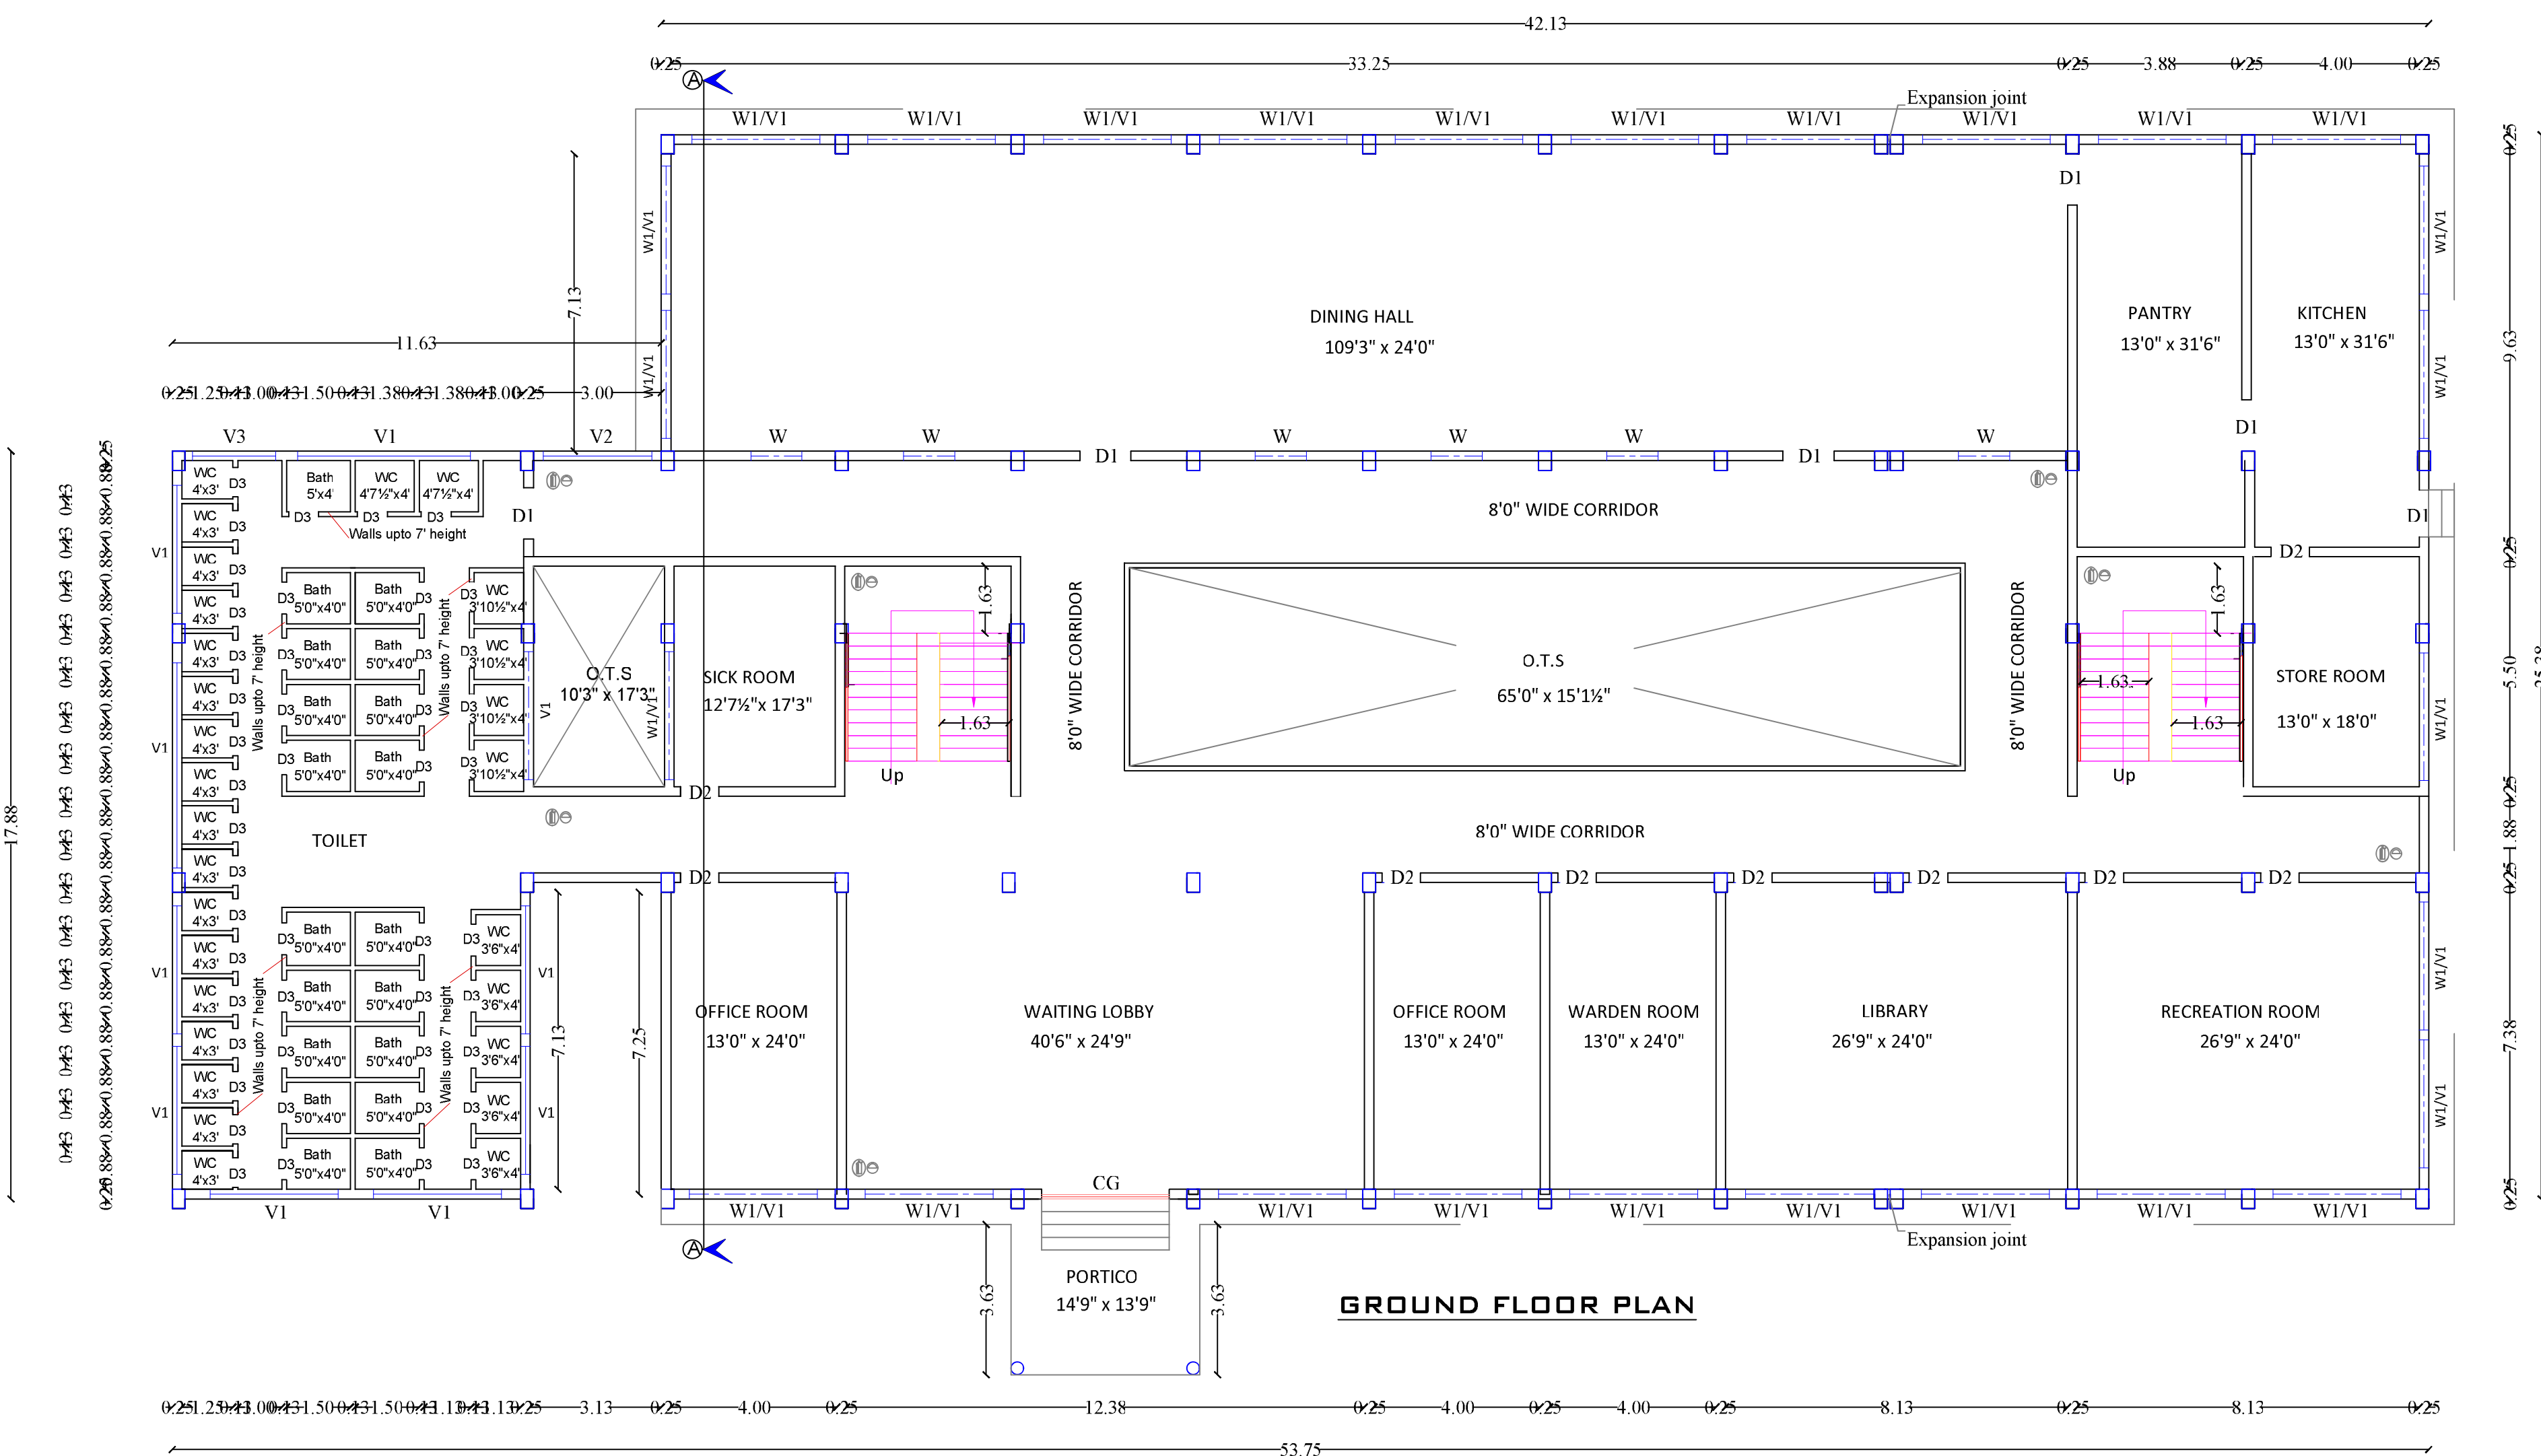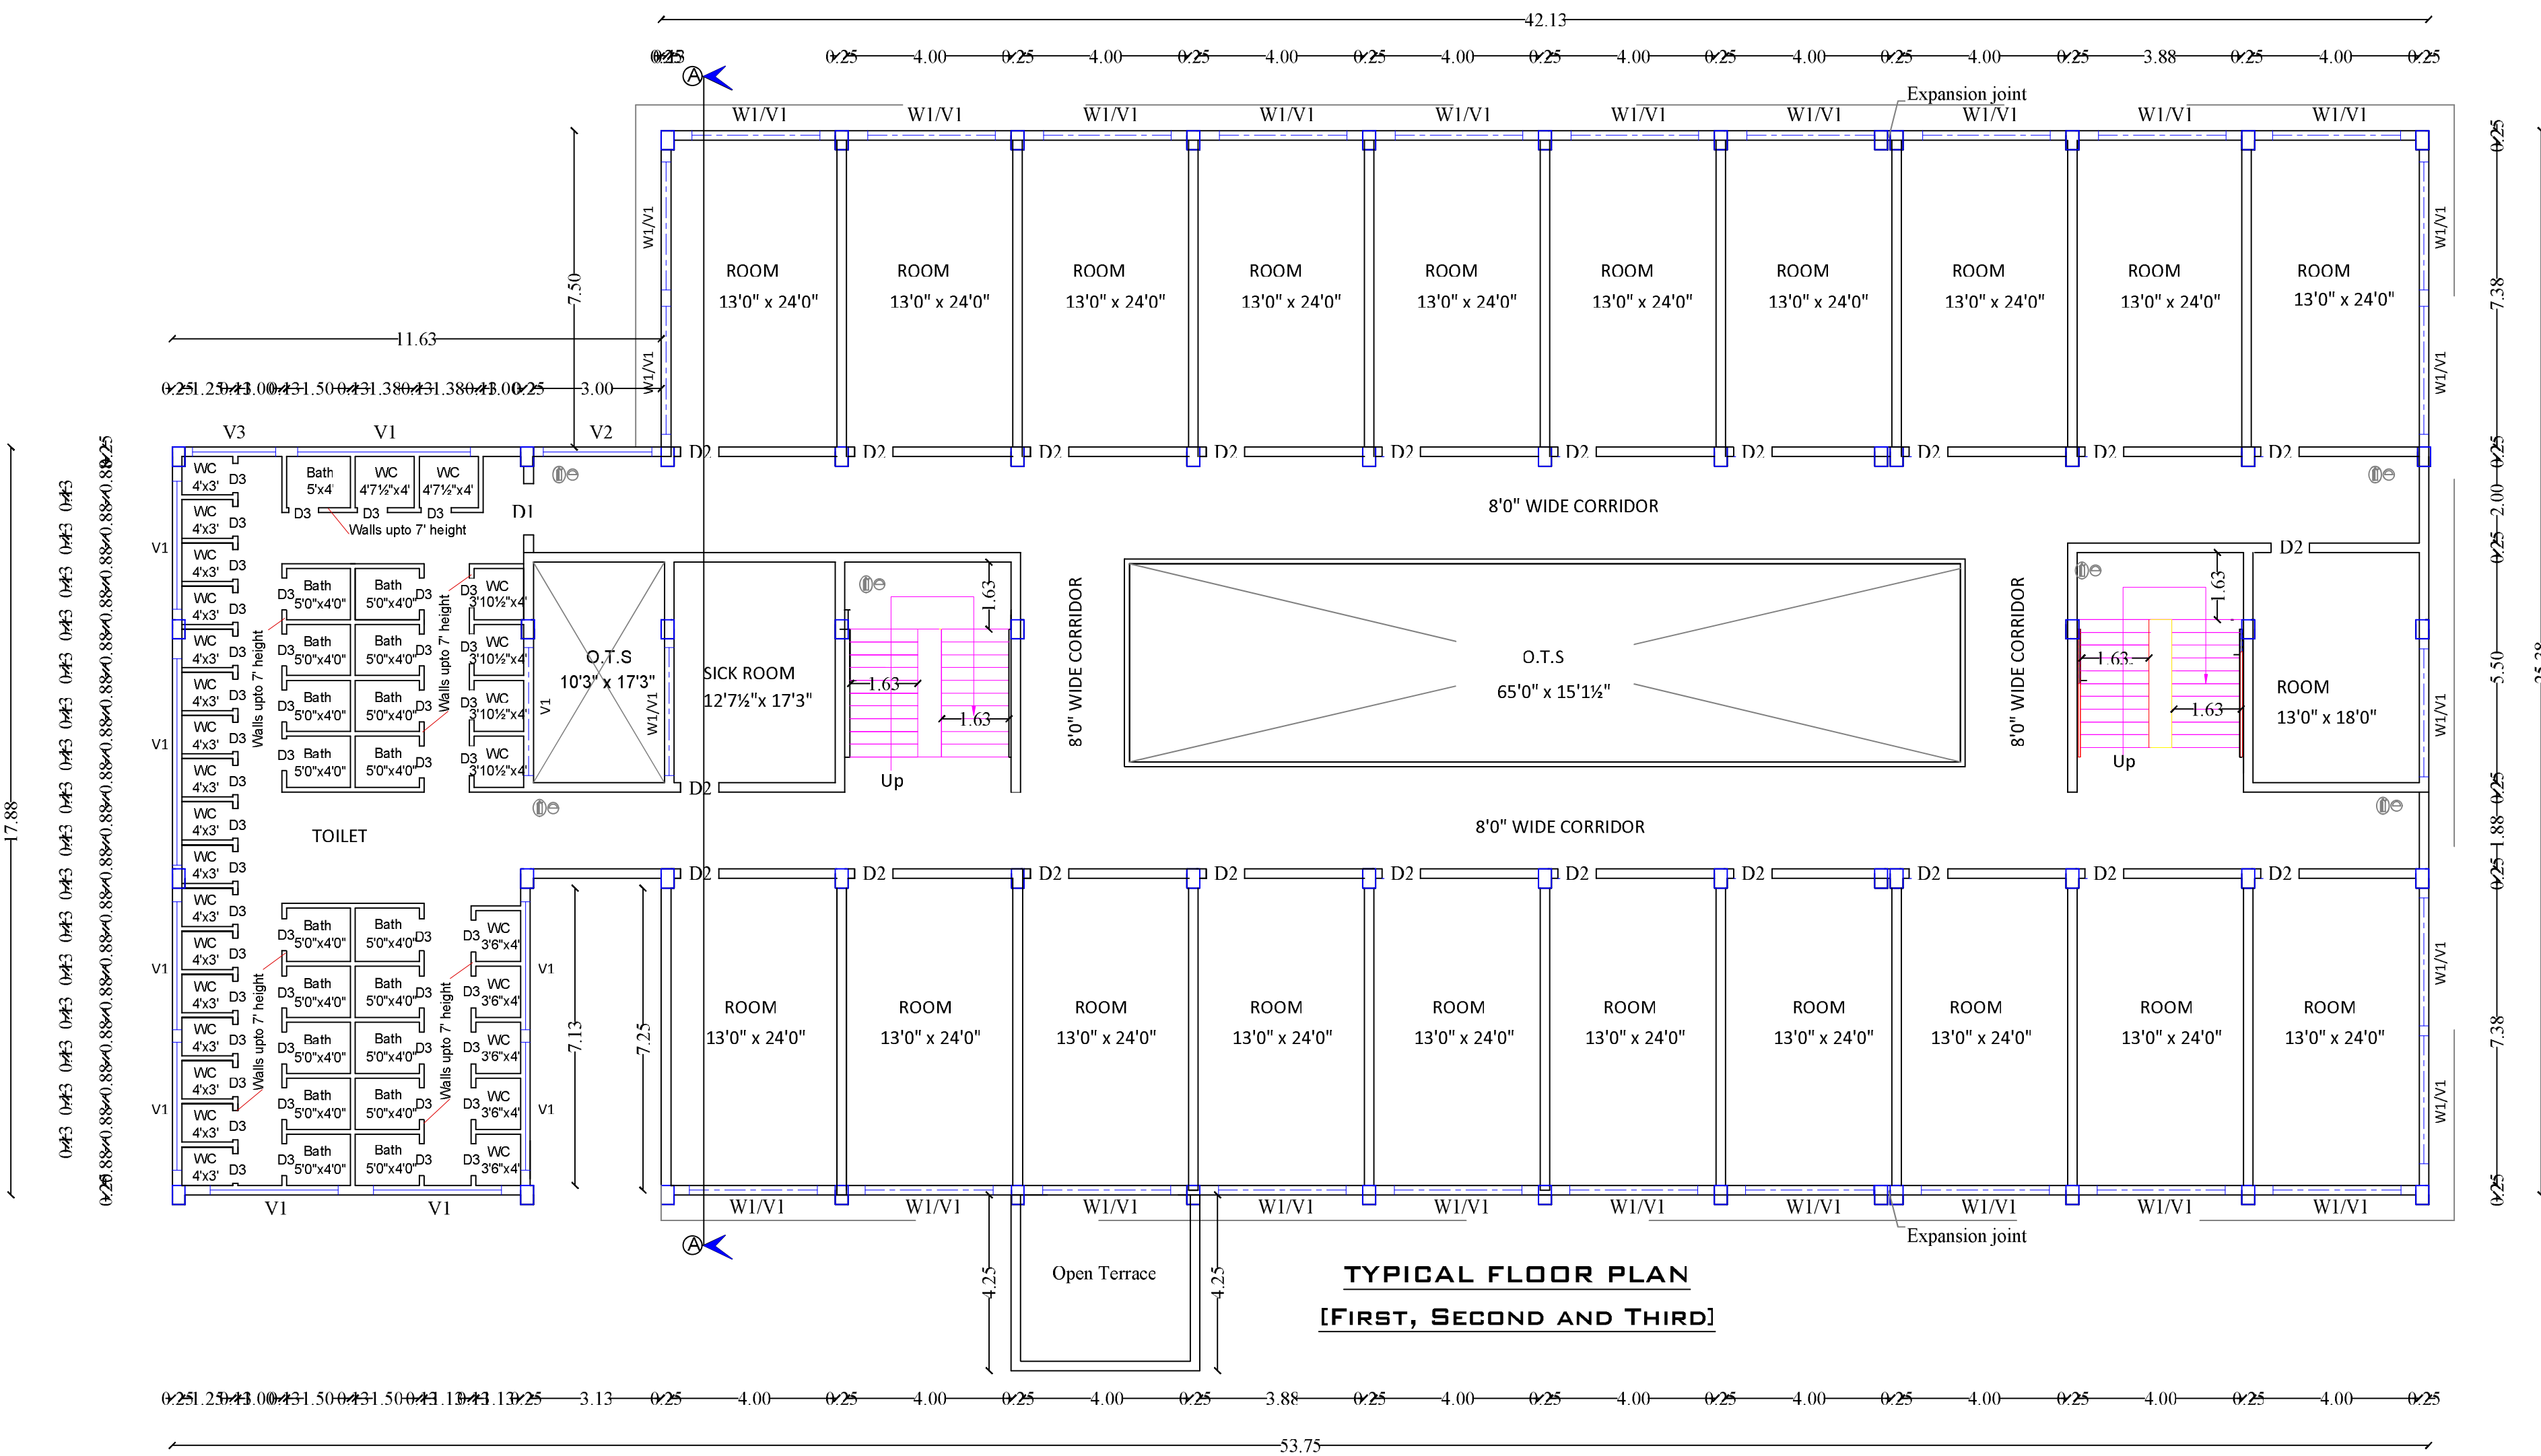

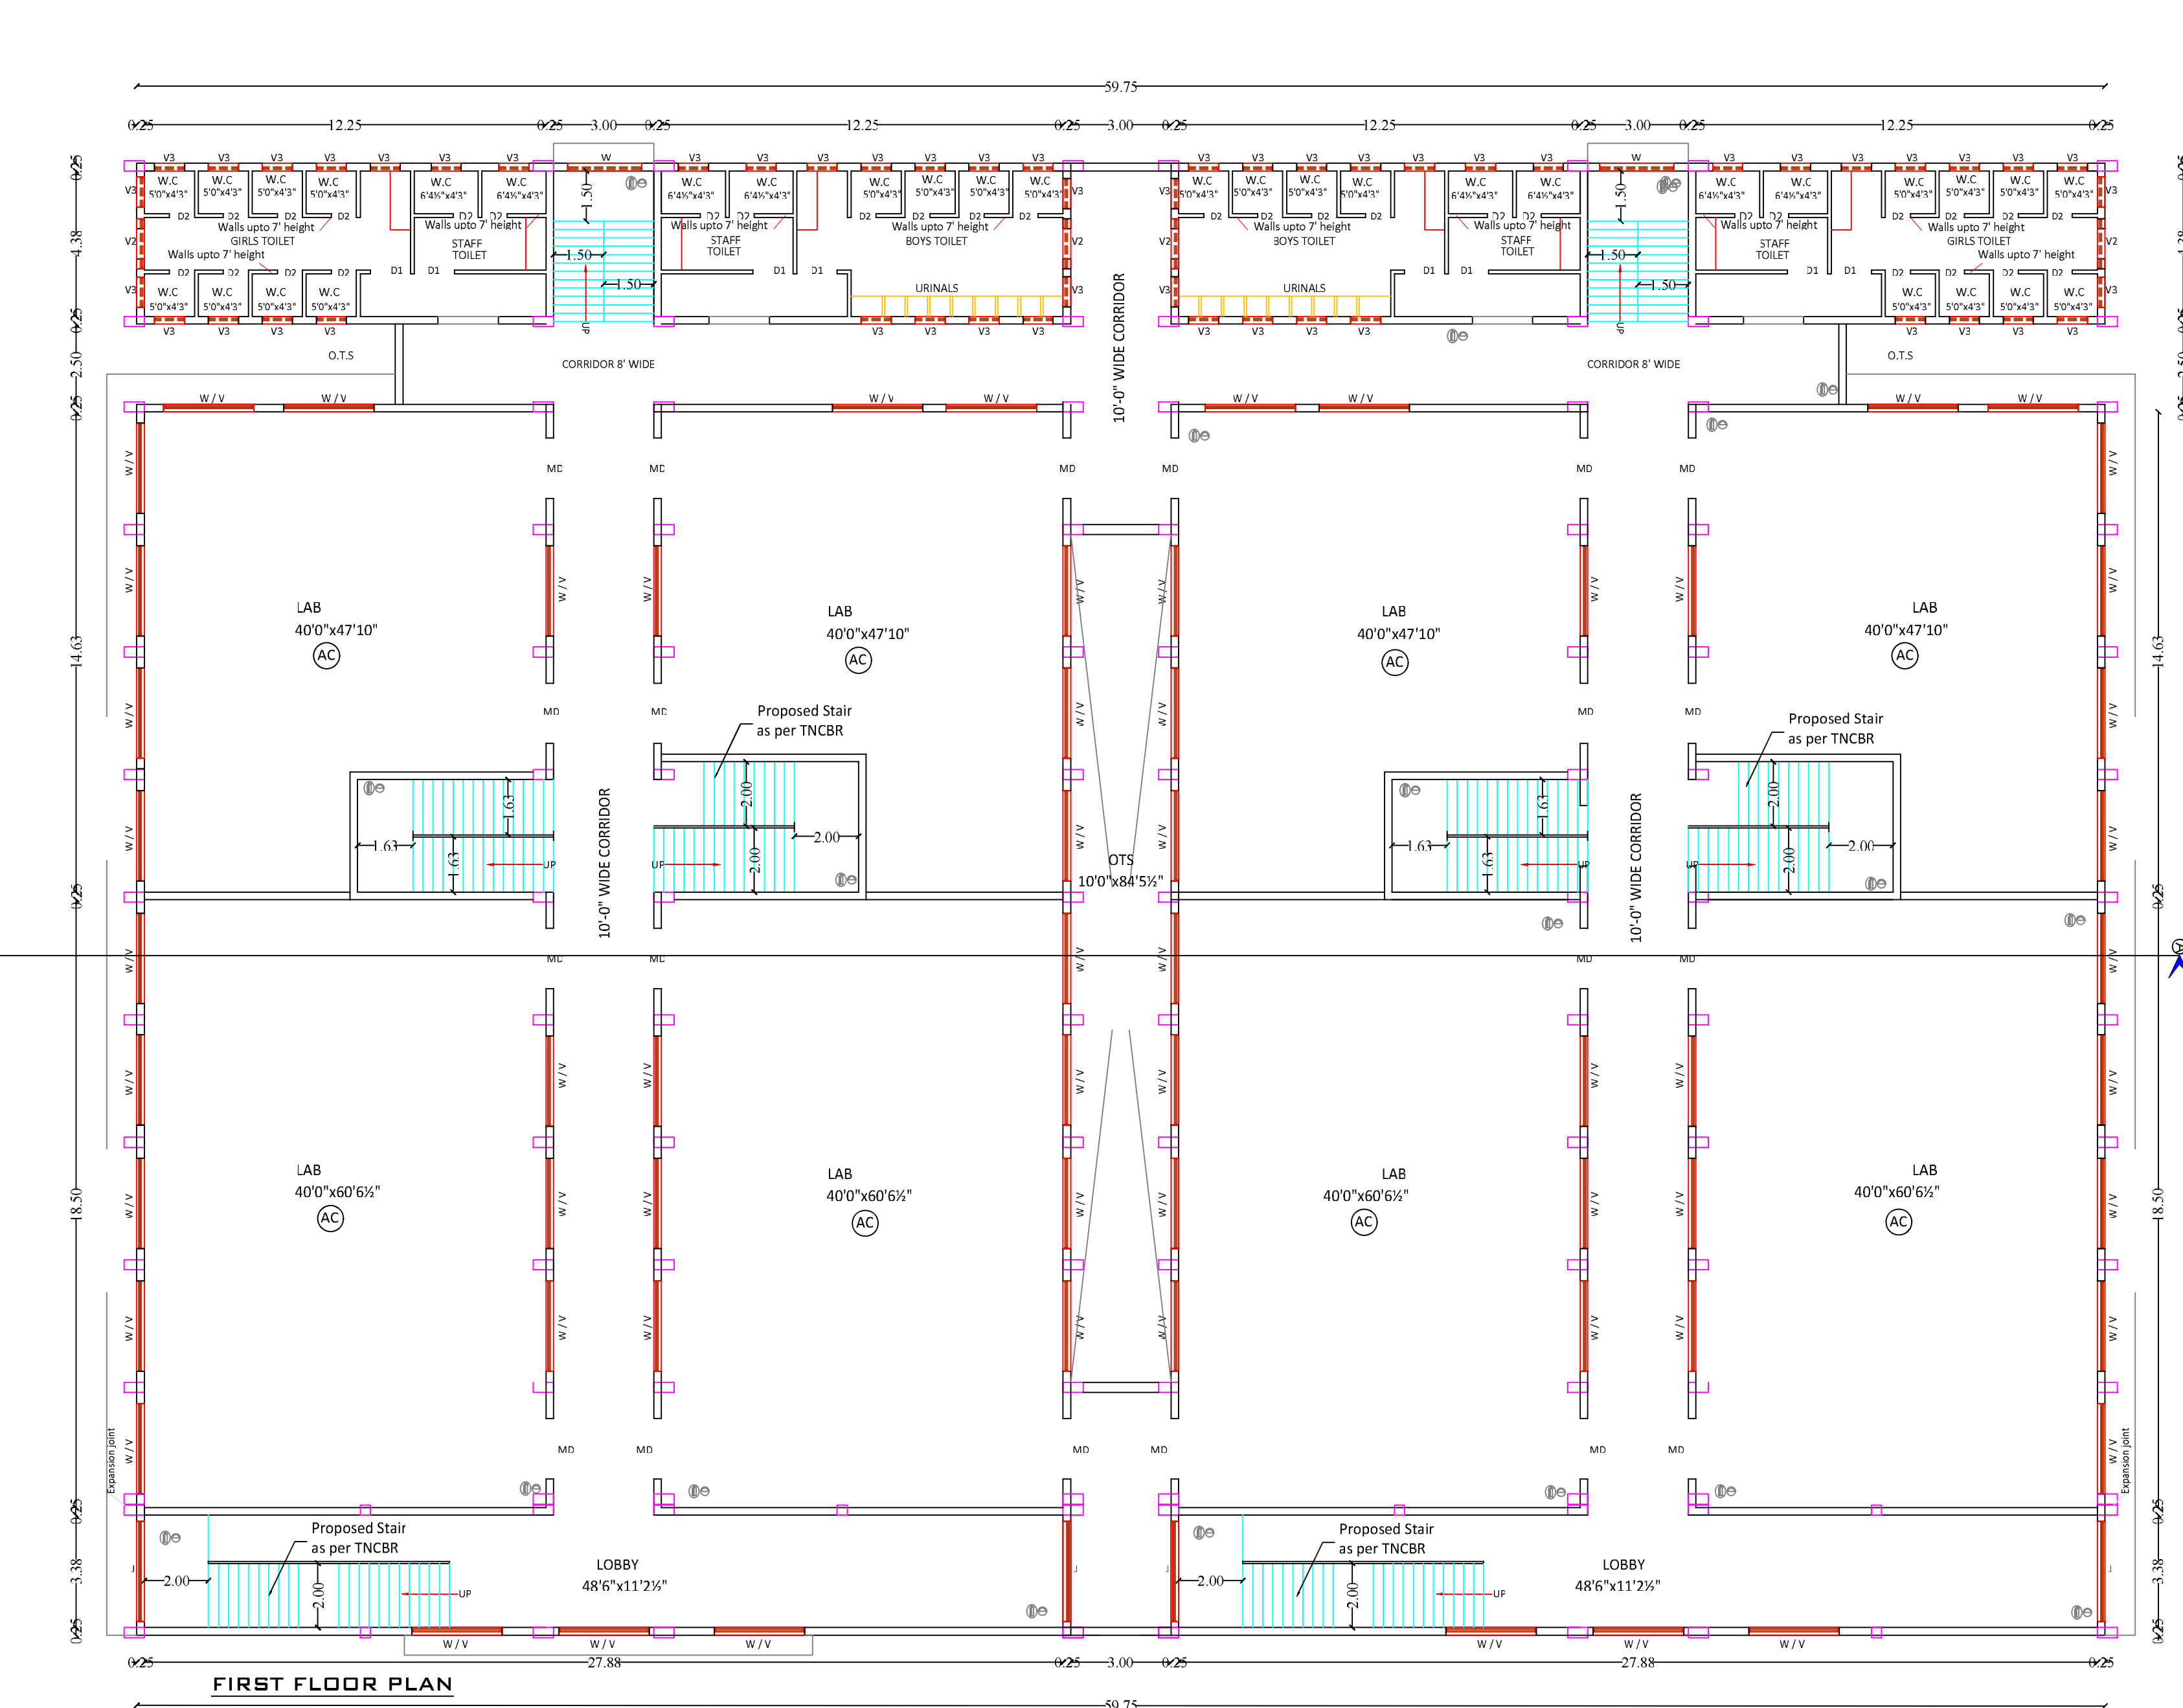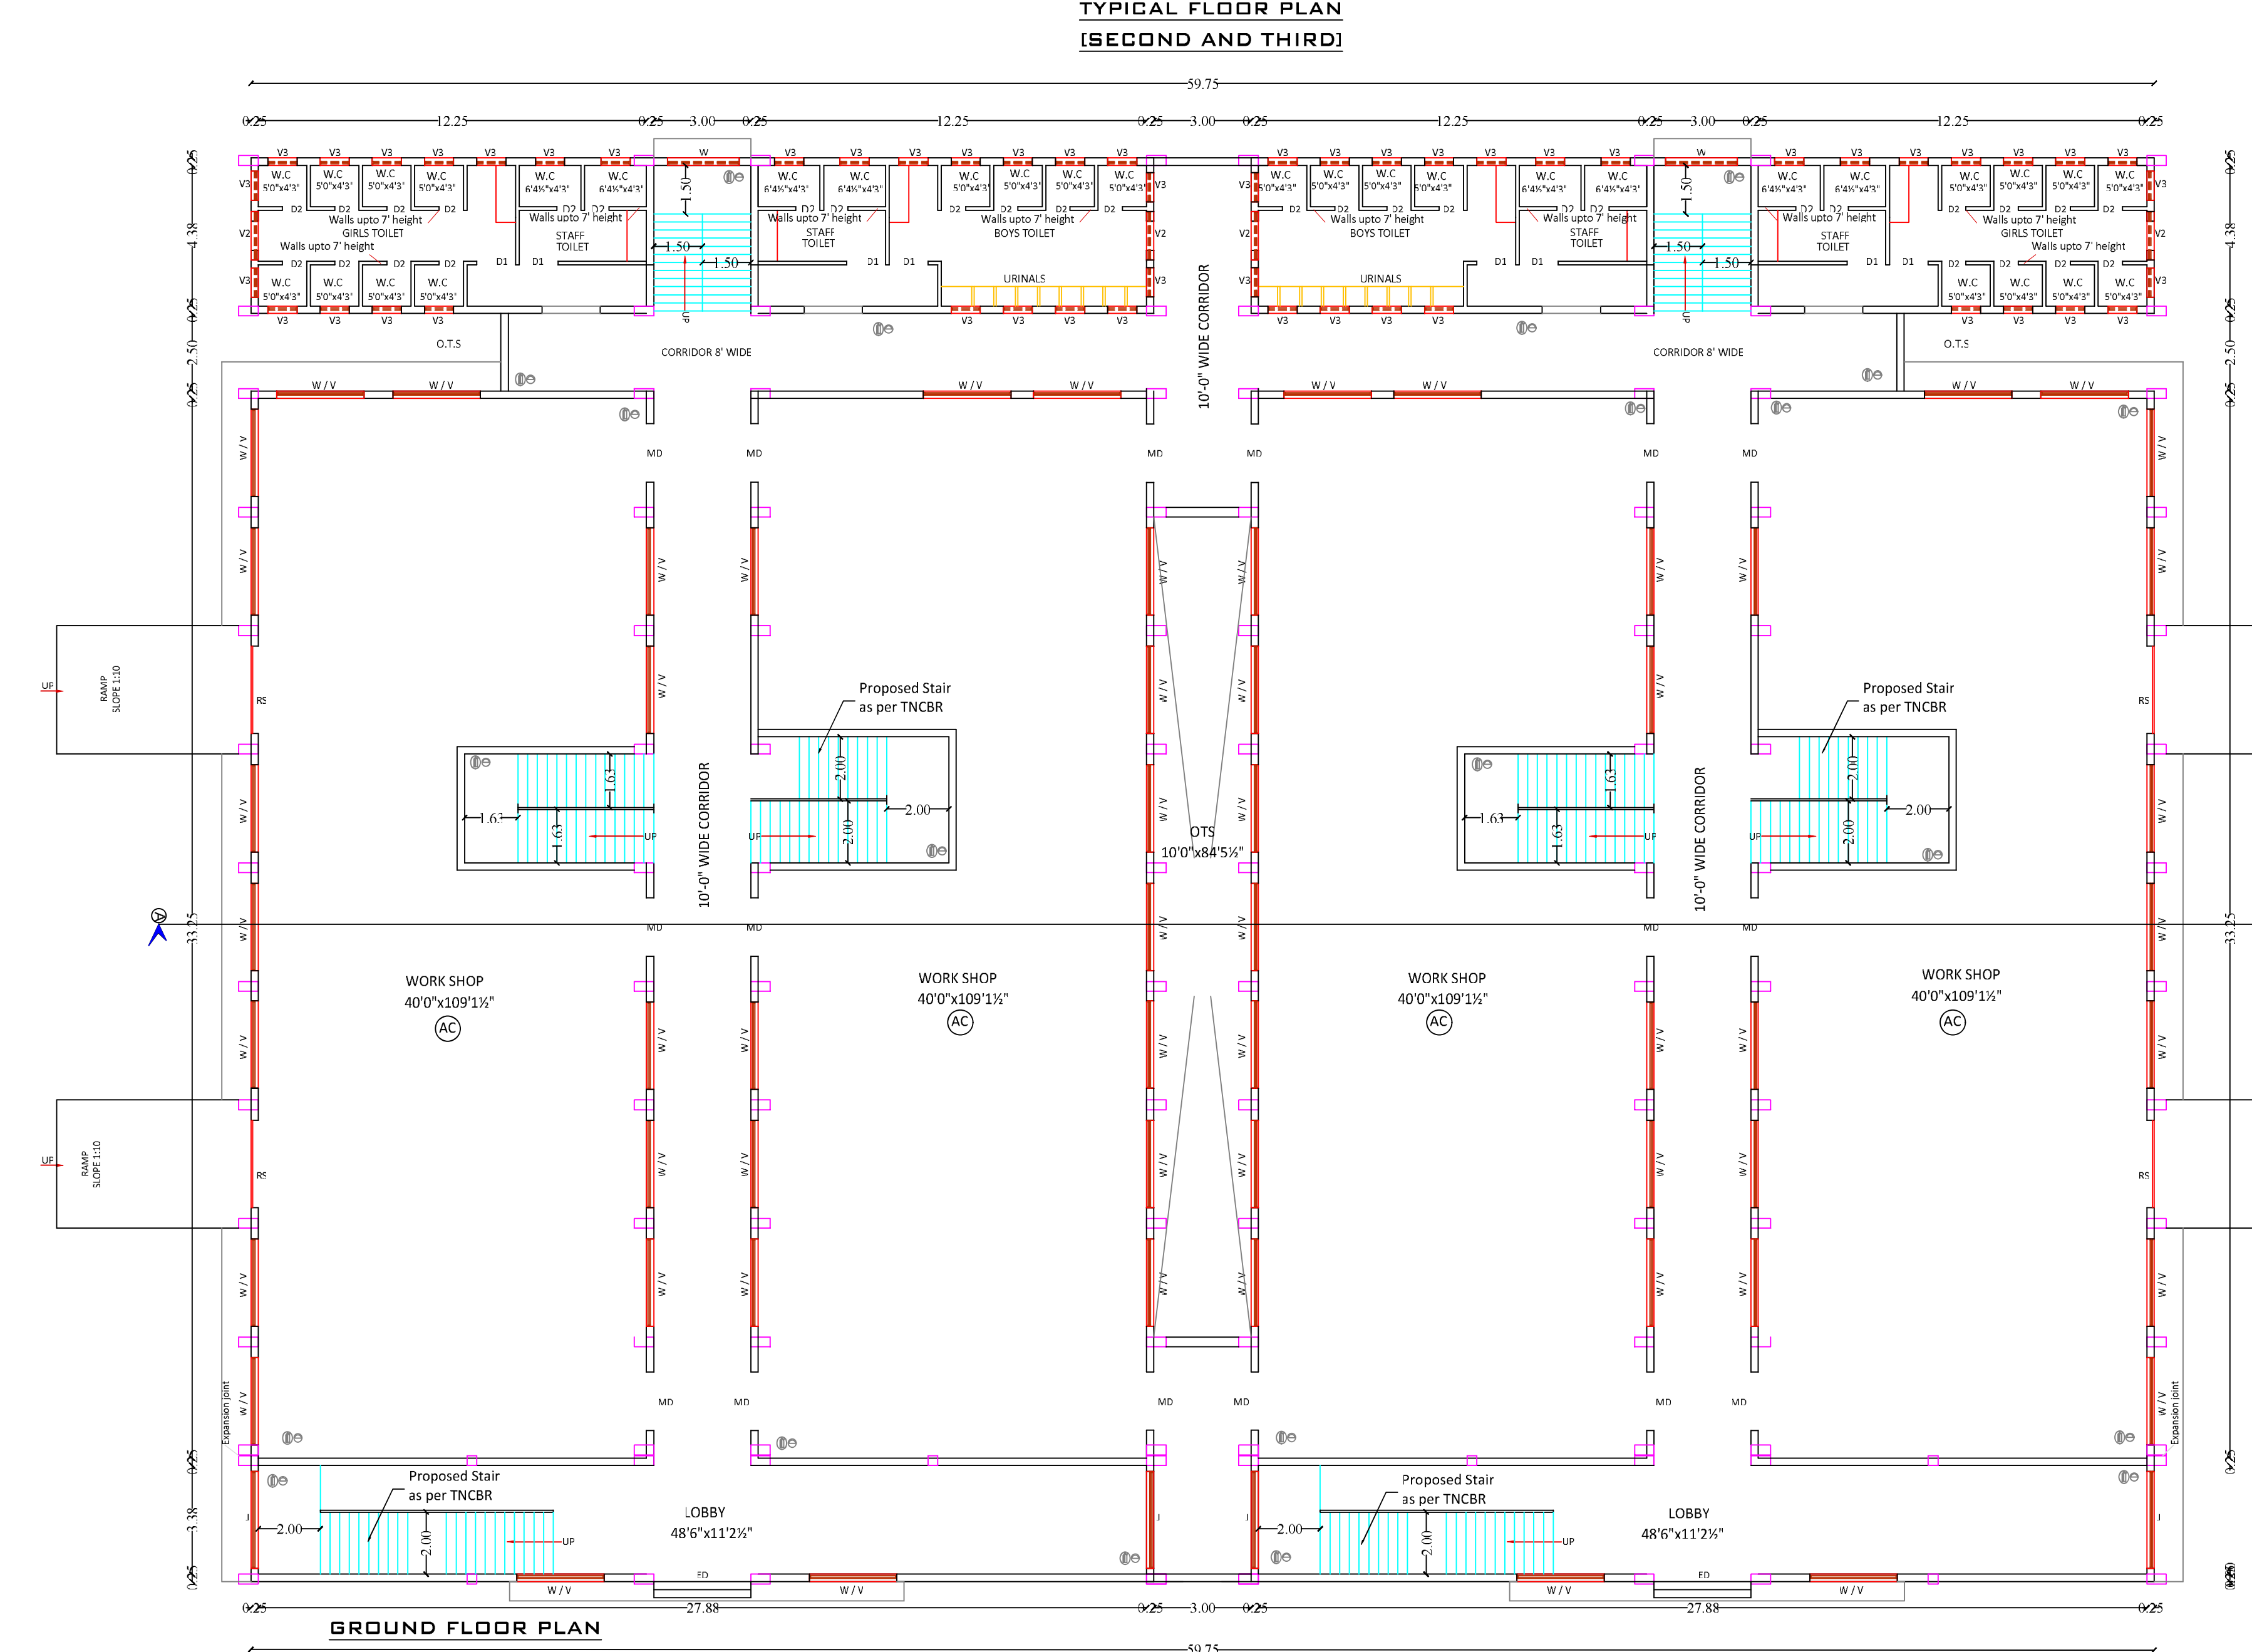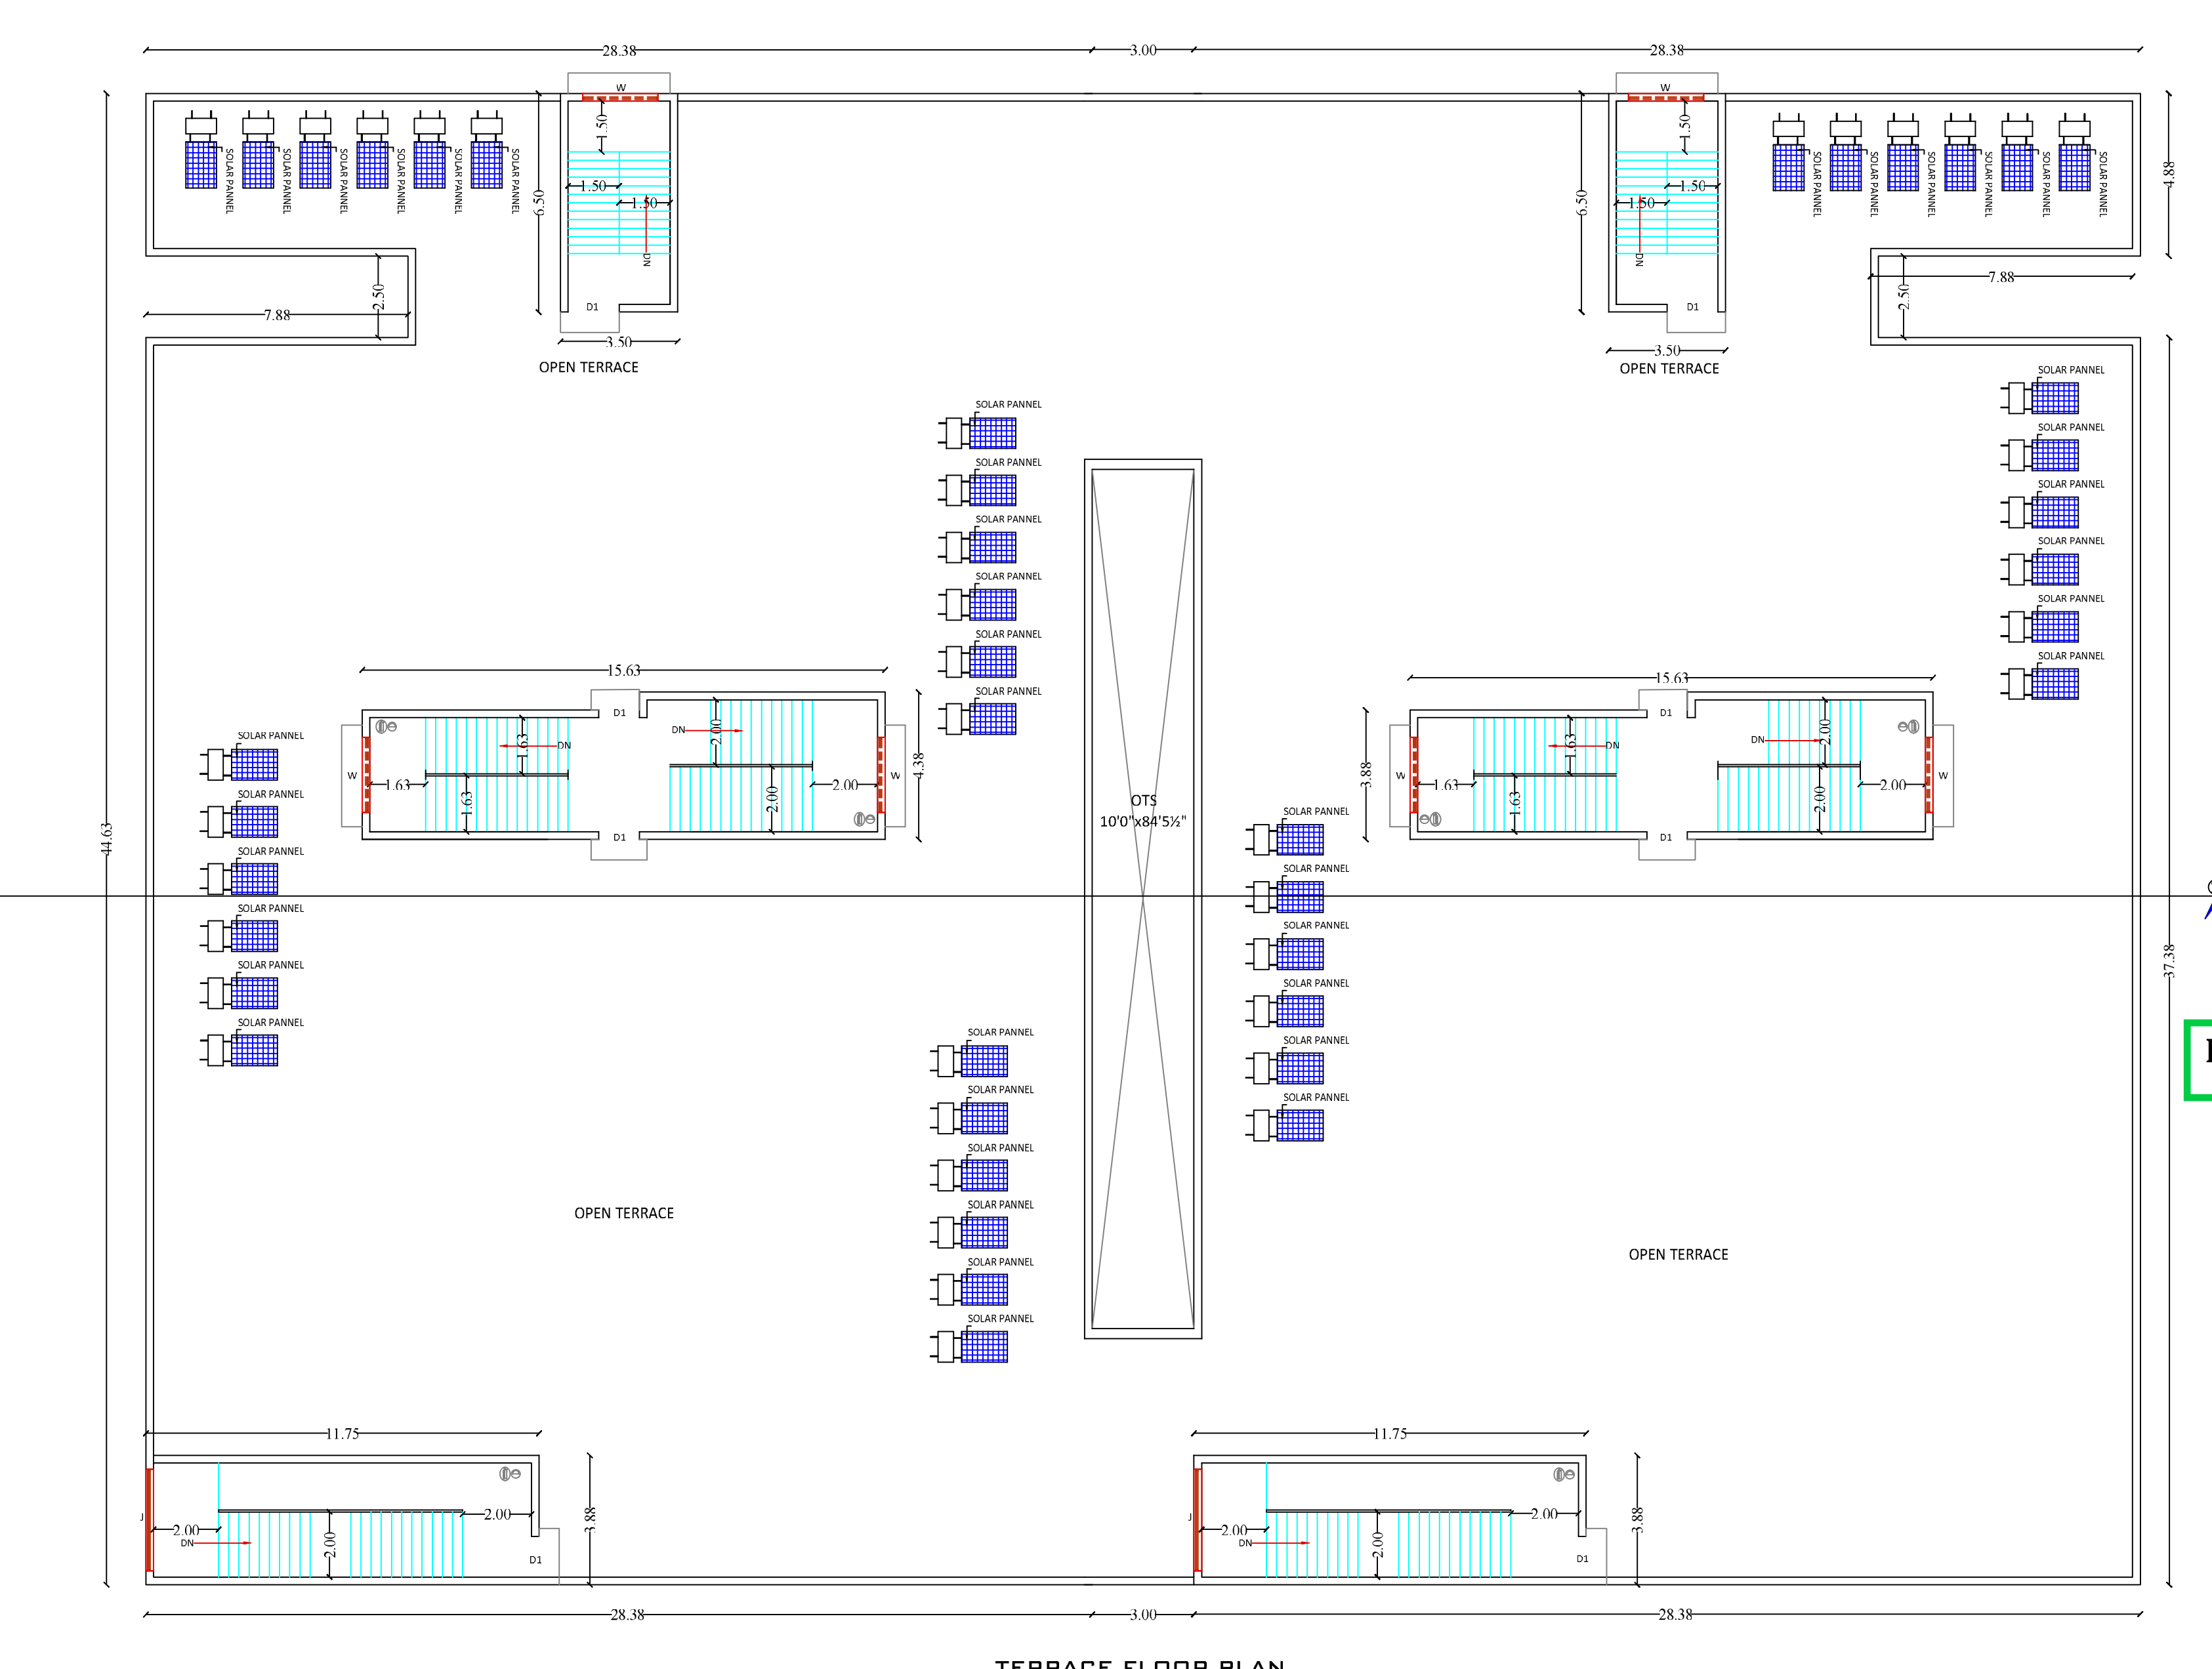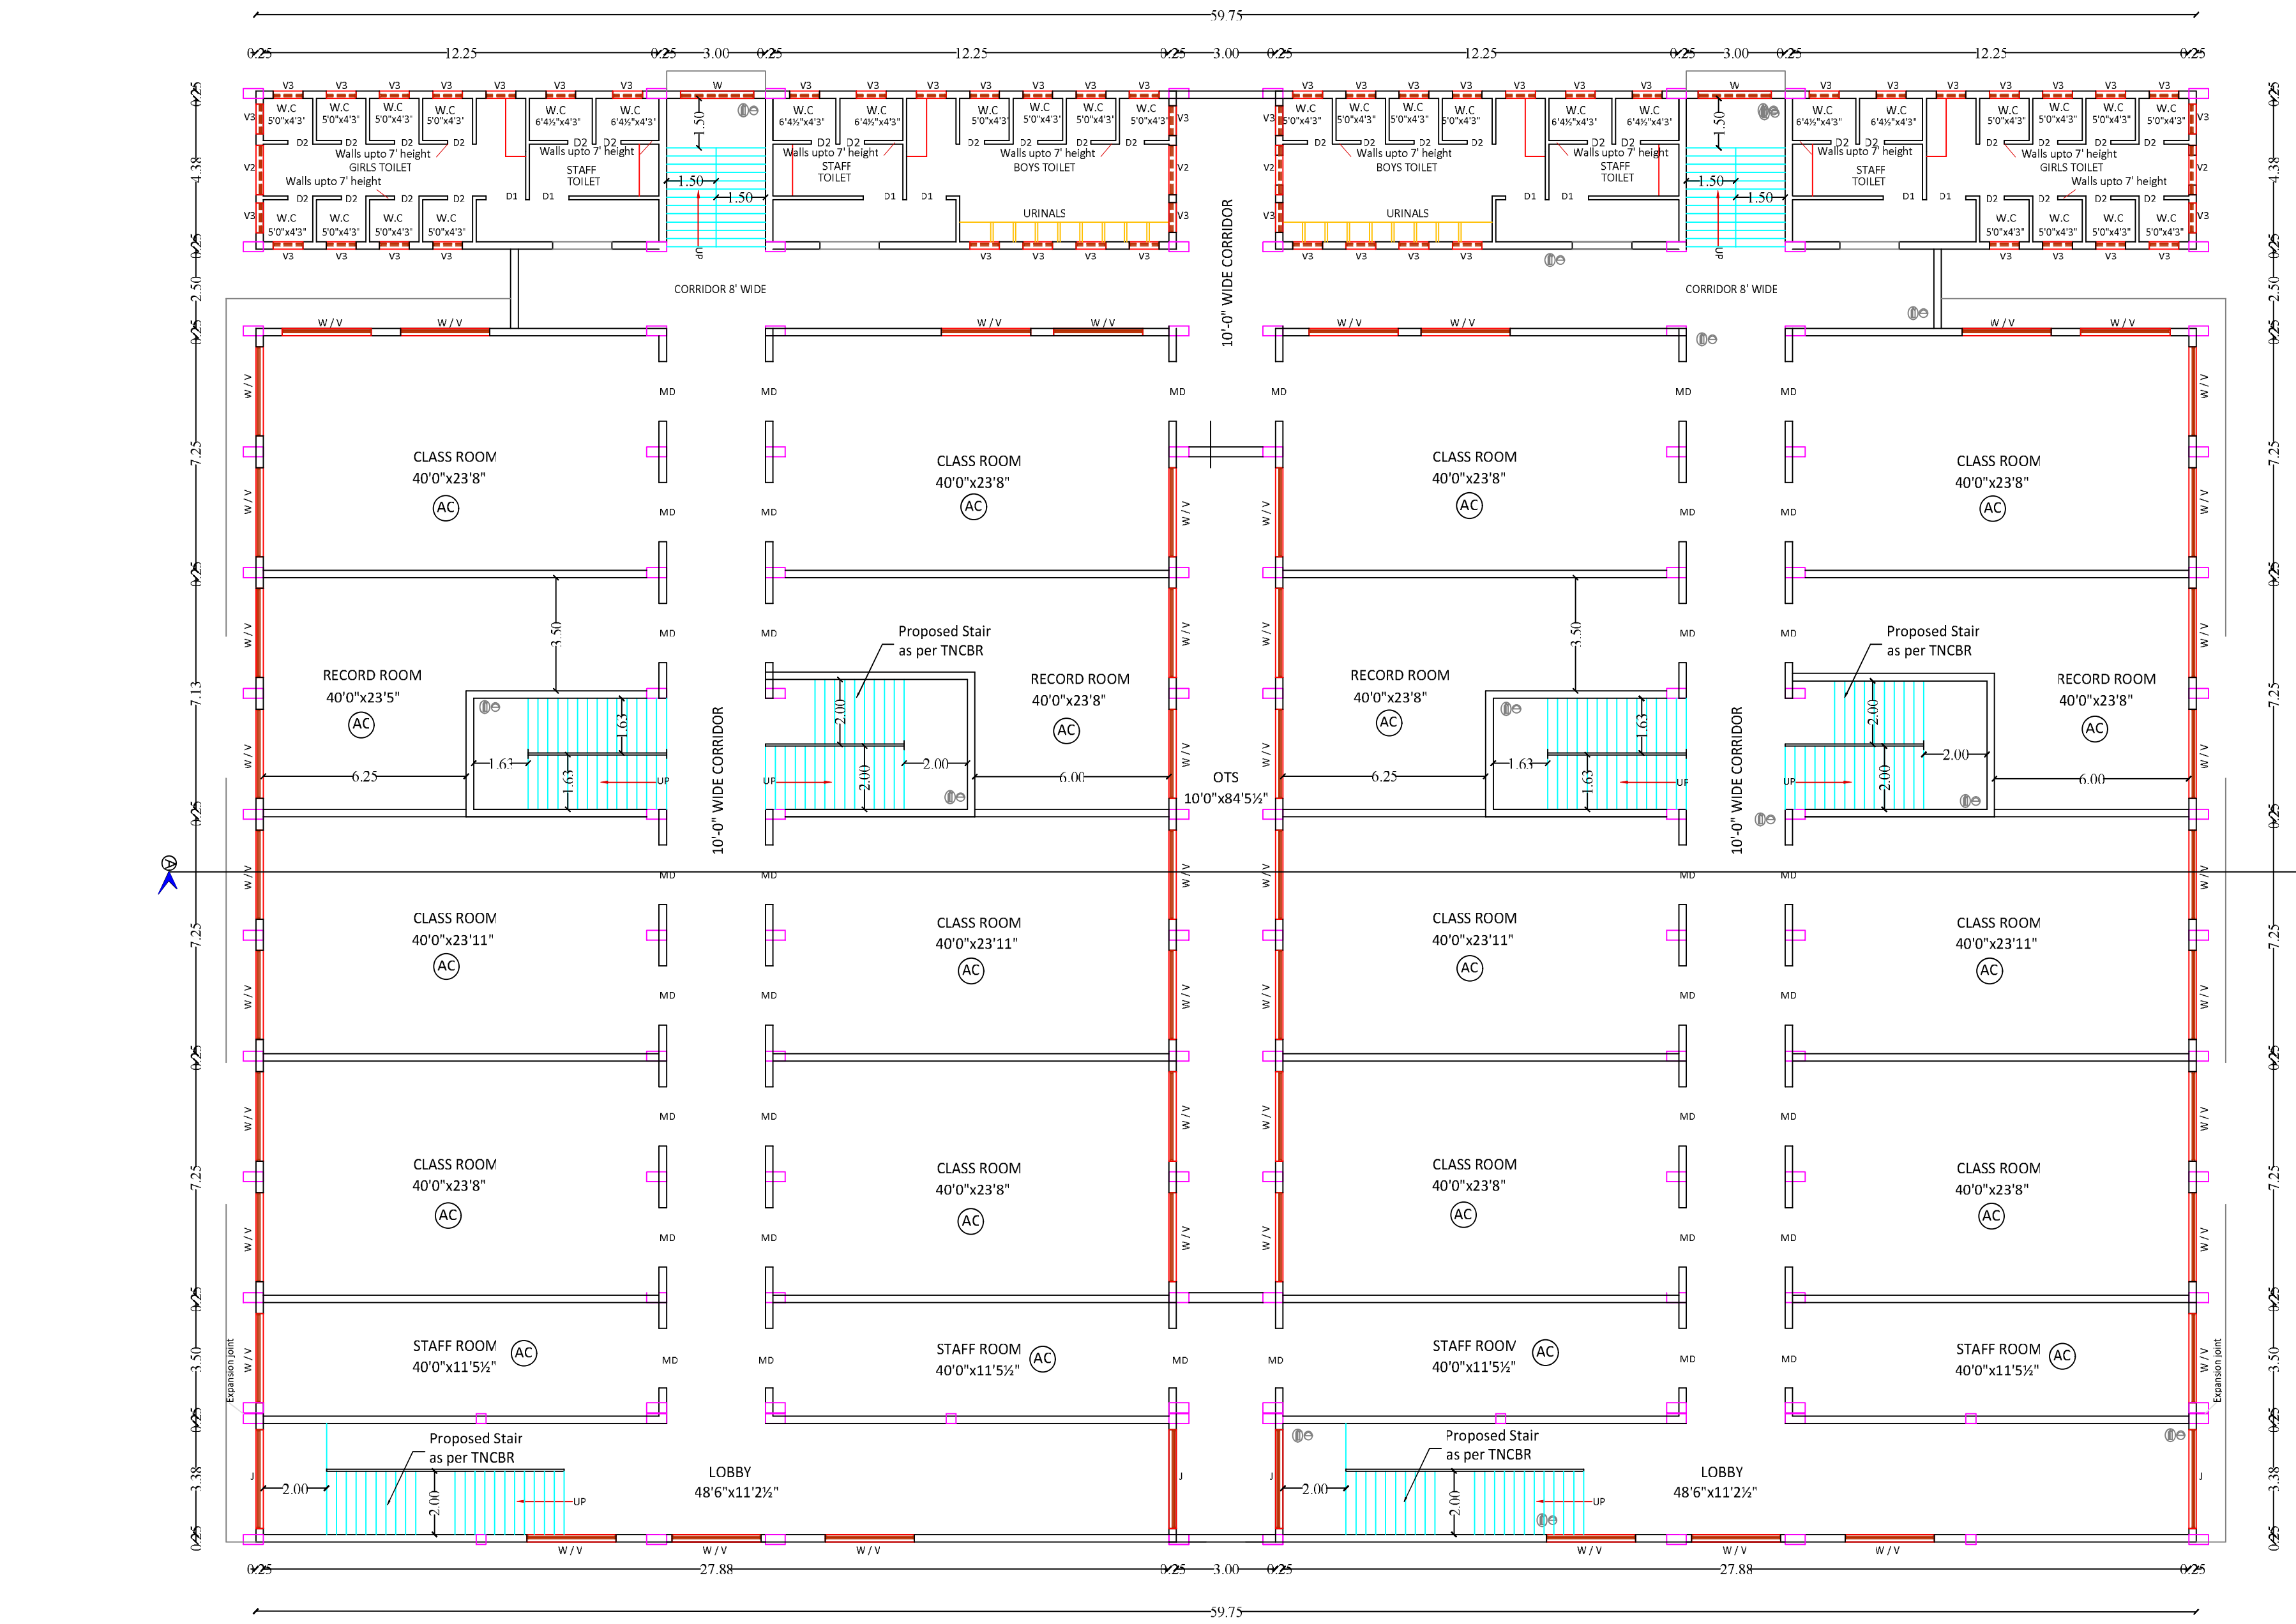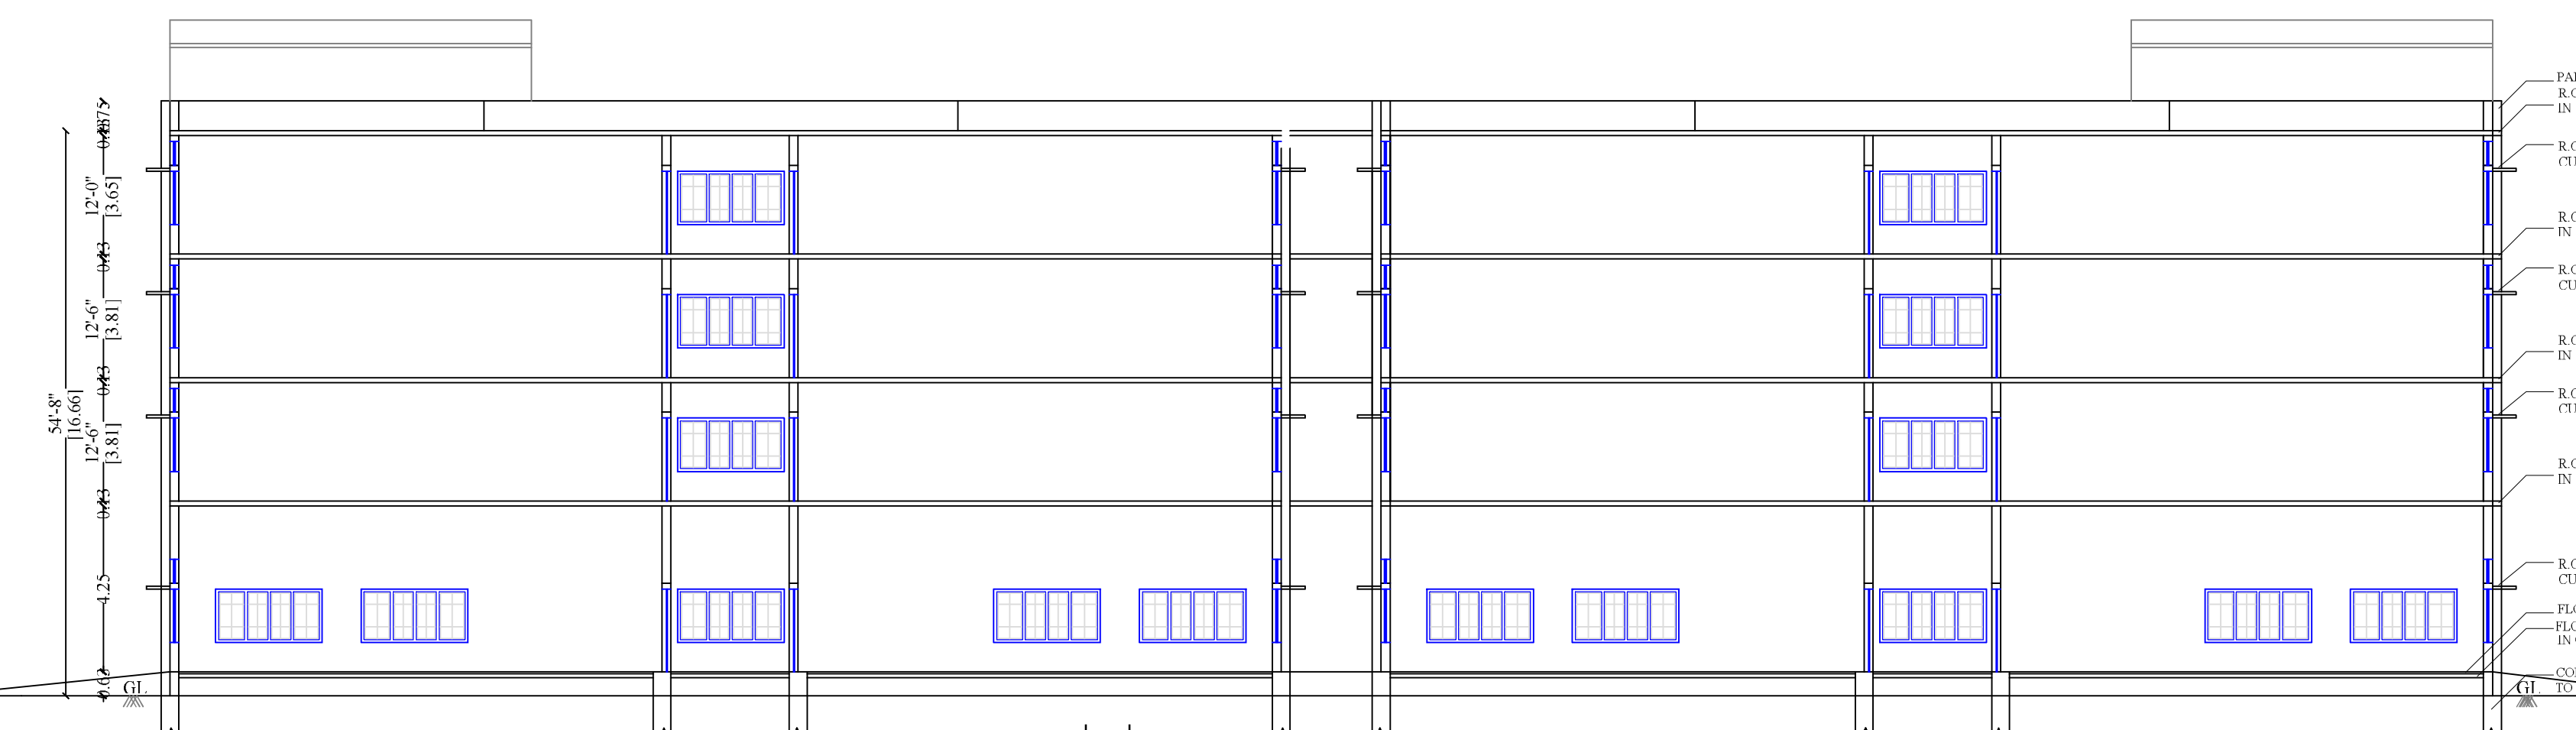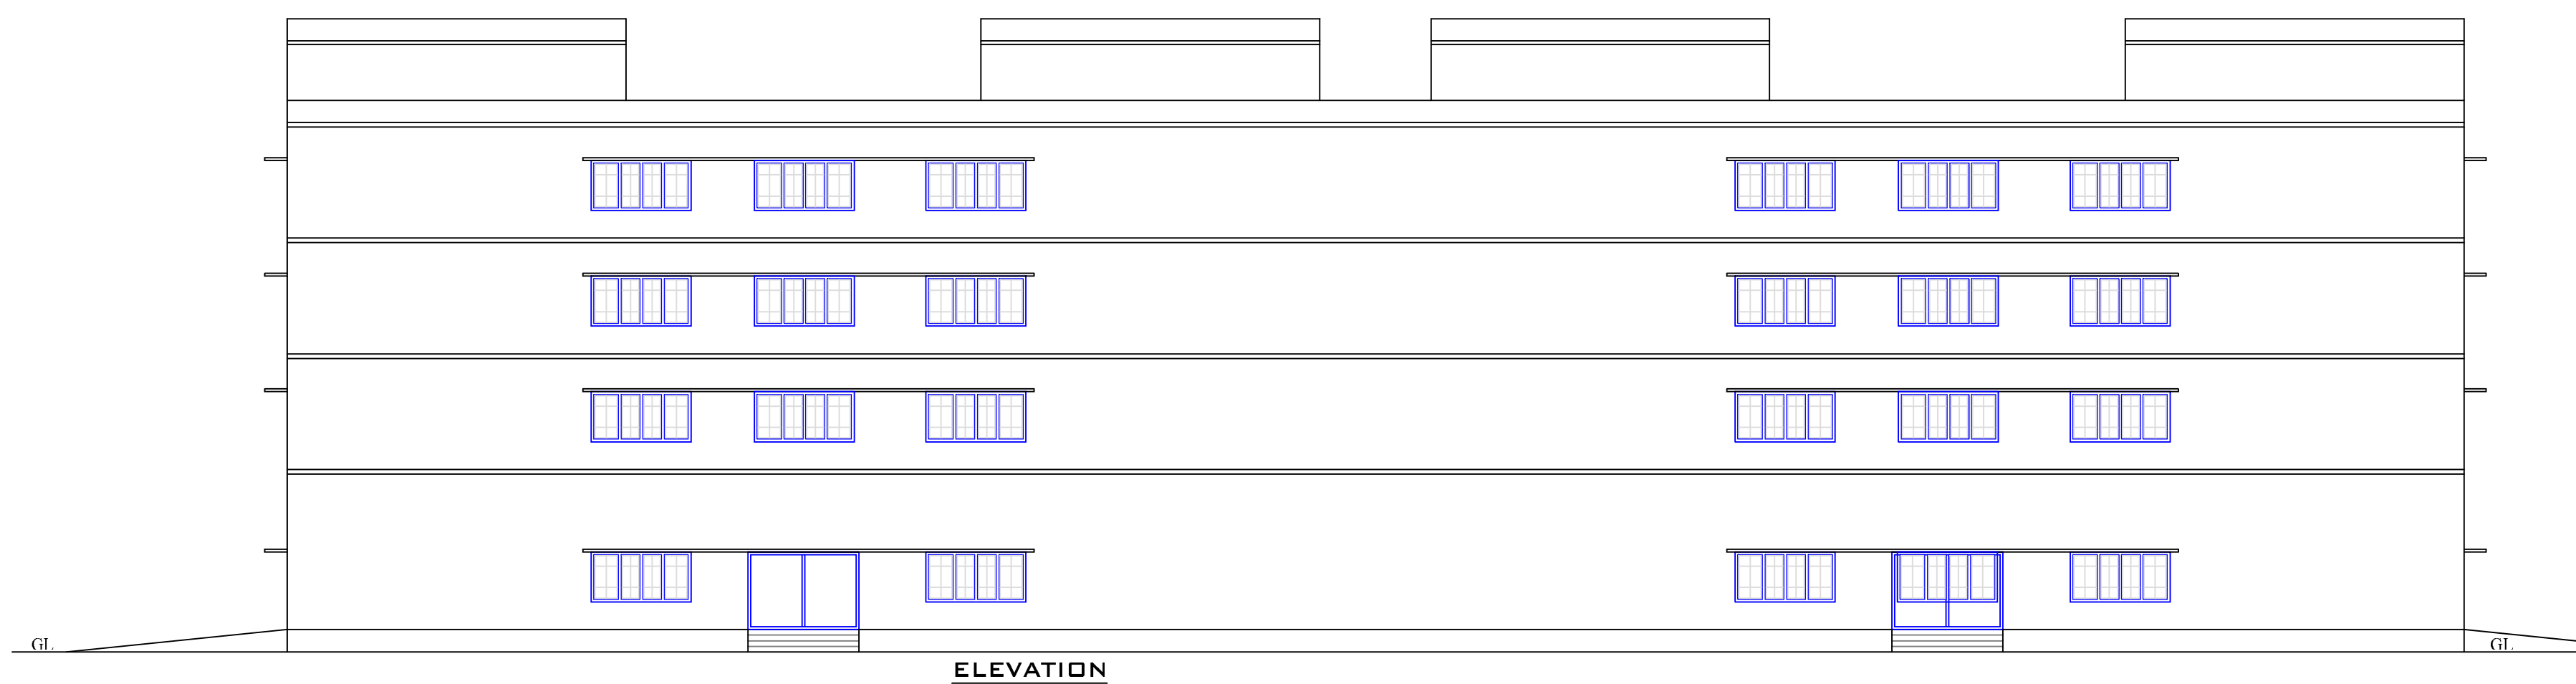

PLAN SHOWING THE PROPOSED CONSTRUCTION
OF COLLEGE BUILDING I JCT COLLEGE OF
ENGINEERING AND TECHNOLOGY FOR SHRI
JAGANNATH EDUCATIONAL, HEALTH AND
CHARITABLE TRUST I IN S.F.No. 684/1 and 686/1
AT PICHANUR VILLAGE AND PANCHAYAT
MADUKKARAI TALUK, COIMBATORE DISTRICT.

<u>Scale:</u>	
Plan, Elevation & Section	- 1"= 8'0"

<u>CONCRETEDETAILS</u>	
Description	In Meter
FID - Entrance Door	3.65 x 2.13
MD - Door	1.22 x 2.44
D1 - Door	0.91 x 2.13
D2 - Door	0.83 x 2.13
W - Window	1.83 x 1.52
V - Ventilator	1.83 x 0.61
V2 - Ventilator	1.52 x 0.61
V3 - Ventilator	0.91 x 0.61

AREA DETAILS	
Description	Sq Meter
Area of the Ground Floor	2551.43
Area of the First Floor	2551.43
Area of the Second Floor	2551.43
Area of the Third Floor	2551.43
Area of the Terrace Floor	309.17

NOTE:

- * ALL DIMENSION ARE FEET WITH IN BRACKETS ARE IN METER.
- * HORIZONTAL DISTANCE BETWEEN ELECTRICAL LINE IF ANY NII.

① — MULTI TYPE FIRE FIGHTER


② — FIRE EXTINGUISHER

③ — AIRCONDITIONED ROOM

B.P/DTCP No.78/2025

PLANNING PERMISSION NO.123/2025

For SHRI JAGANMATH EDUCATIONAL HEALTH AND CHARITABLE TRUST Trustee <u>APPLICANT</u>	<i>M. Th</i> M. ASWINTH M.(Str)-AMIE- CE-NO : AM15696-2 STRUCTURAL ENGINEER GRADE-I Reg. No : SEGR-I / 1806/071 COMBATOR LPA REGISTERED STRUCTURAL ENGINEER
---	--

  Authorized Signatory B. SATHISH KUMAR , Director, M.S.E. & L.E. Rajasthan Geoscientific Engineer Regn. Contr. No. JA 125/1906/02 No. 1157-8, Anand Road, Kalyanahalli, Channarayana, Guntur-641 600. Ph. 0423-4386172, Mob. +91 9507133131	 Er. S. PONMANICKAM, DCE, BE. REGISTERED CONSTRUCTION ENGINEER (C2) DTP/CPE/17/01/2022 No.196-A, NGR Street, New Siddhapuram, Channarayana - 641 044. Cell : 73391 17438 Email : s.ponmanickam75@gmail.com REGISTERED CONSTRUCTION ENGINEER
--	--

Er.R.NITHYAA, BE., M.O.I.A.D.
REGISTERED ENGINEER
25, GASTRI ROAD, RAMNAGAR
COIMBATORE - 641 009.
LPA No: RE/Gr.I/ 058/2014.

PLAN SHOWING THE PROPOSED
CONSTRUCTION OF COLLEGE BUILDING. [JCT
COLLEGE OF ENGINEERING AND TECHNOLOGY
FOR SHRI JAGANNATH EDUCATIONAL, HEALTH
AND CHARITABLE TRUST] IN S.F.No. 684/1 &
686/1 AT PICHANUR VILLAGE AND PANCHAYAT
MADUKKARAI TALUK COIMBATORE DISTRICT.

BLOCK No.05 - BOYS HOSTEL

Scale:

Plan, Elevation & Section 1"= 80"

ADDERYDETAILS

Description	In Meter
CG - Collapsible gate	3.65 x 2.13
D1 - Door	1.22 x 2.13
D2 - Door	0.91 x 2.13
D3 - Door	0.83 x 2.13
W - Window	1.22 x 1.52
W1 - Window	1.22 x 1.83
W2 - Window	2.44 x 1.52
W3 - Window	3.05 x 1.52
V1 - Ventilator	3.05 x 0.61
V2 - Ventilator	1.83 x 0.61
V3 - Ventilator	1.22 x 0.61

AREA DETAILS


Description	Sq Meter
Existing Building	
Area of the Ground Floor	1402.99
Area of the Portico	17.85
Area of the First Floor	1420.84
Area of the Second Floor	1420.84
Area of the Third Floor	1420.84
Area of the Terrace Floor	111.85

NOTE:


- * ALL DIMENSION ARE FEET WITH IN BRACKETS ARE IN METER.
- * HORIZONTAL DISTANCE BETWEEN ELECTRICAL LINE IF ANY NIL.
- ⊕ — MULTI TYPE FIRE FIGHTER
- ⊕ — FIRE EXTINGUISHER
- AC - AIR CONDITIONED ROOM

B.P/DTCP No.78/2025




PLANNING PERMISSION NO.123/2025

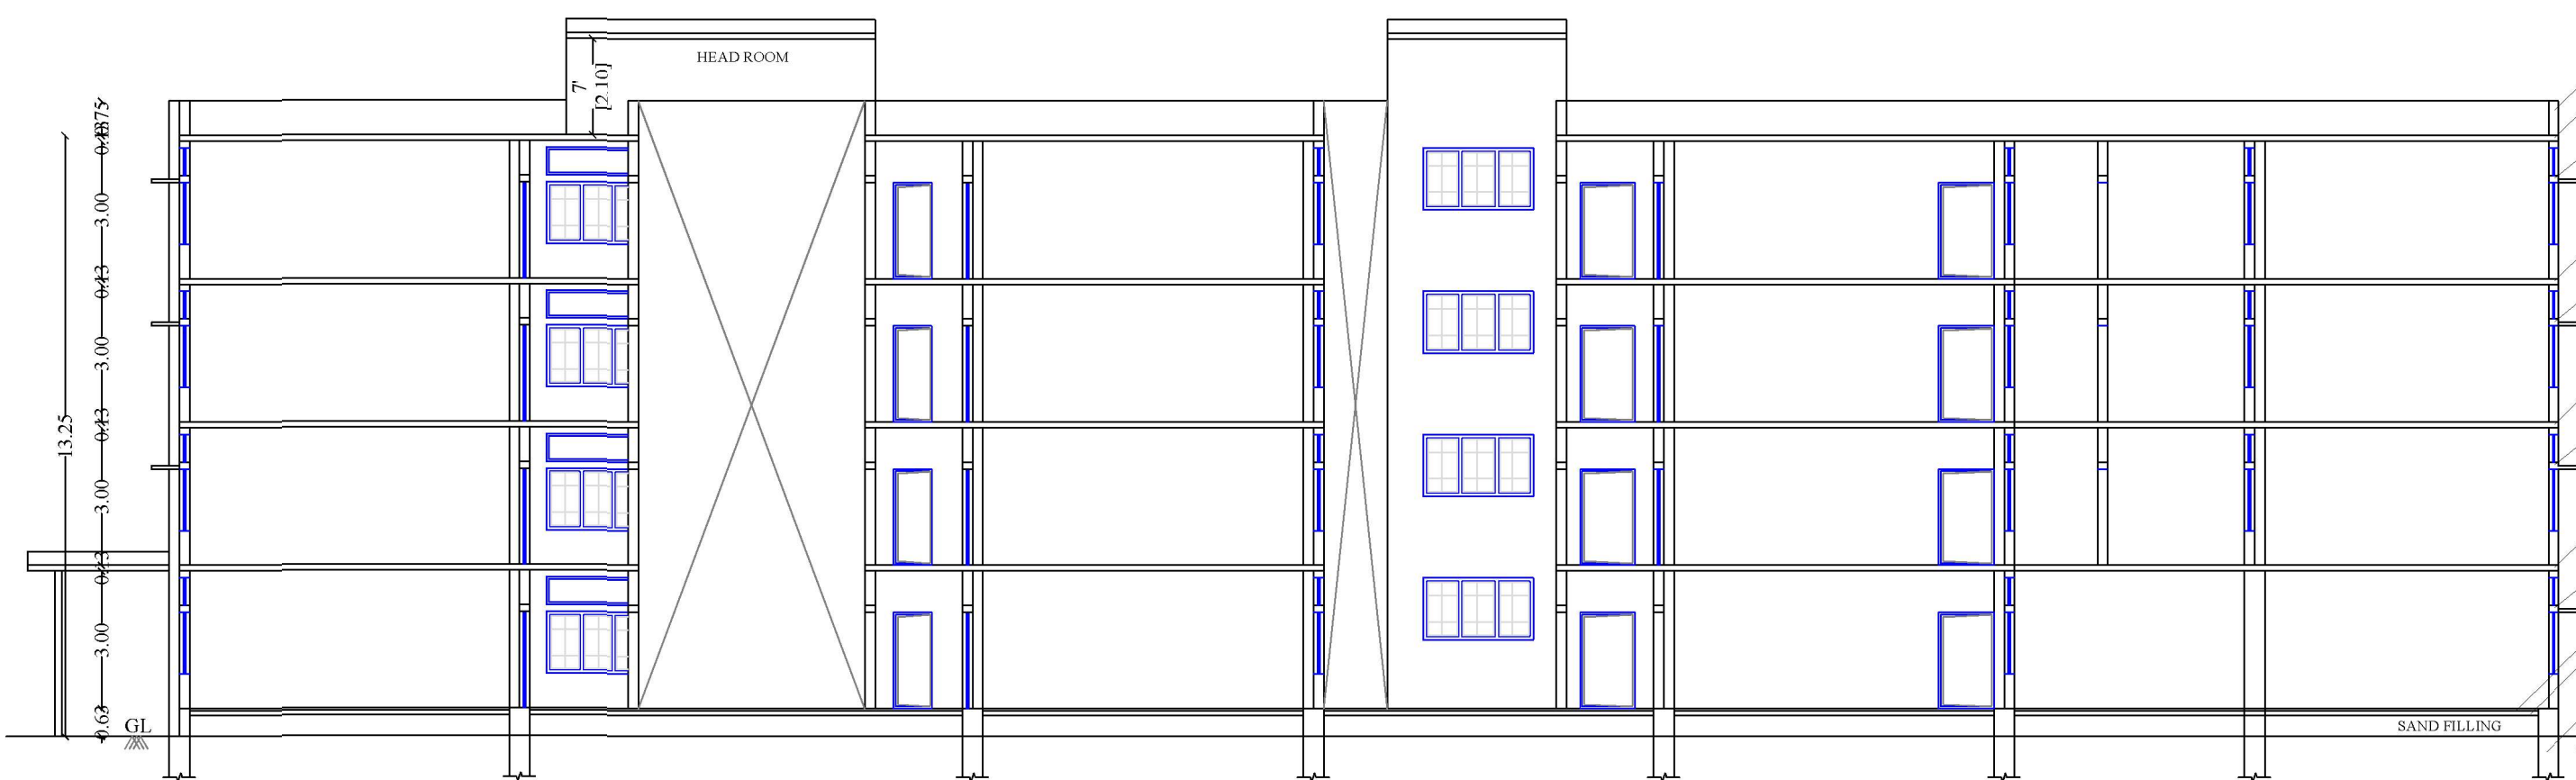


SECTION ON 'AA'

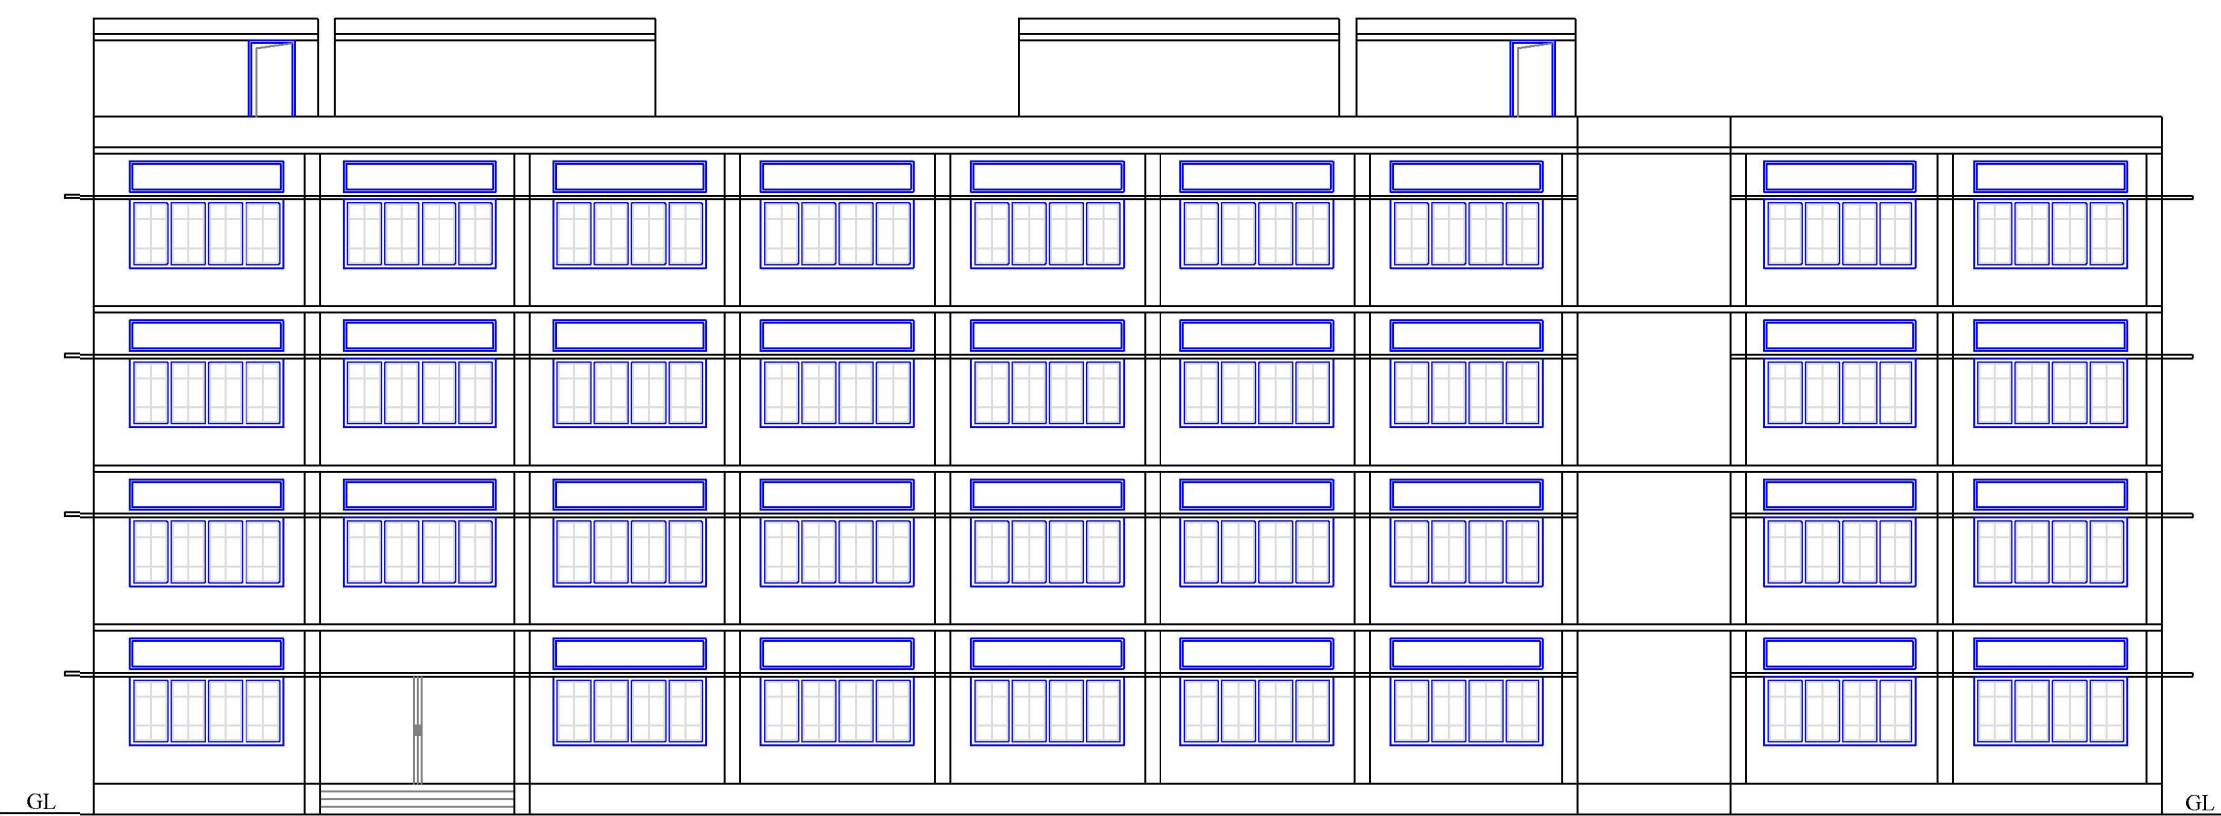


ELEVATION

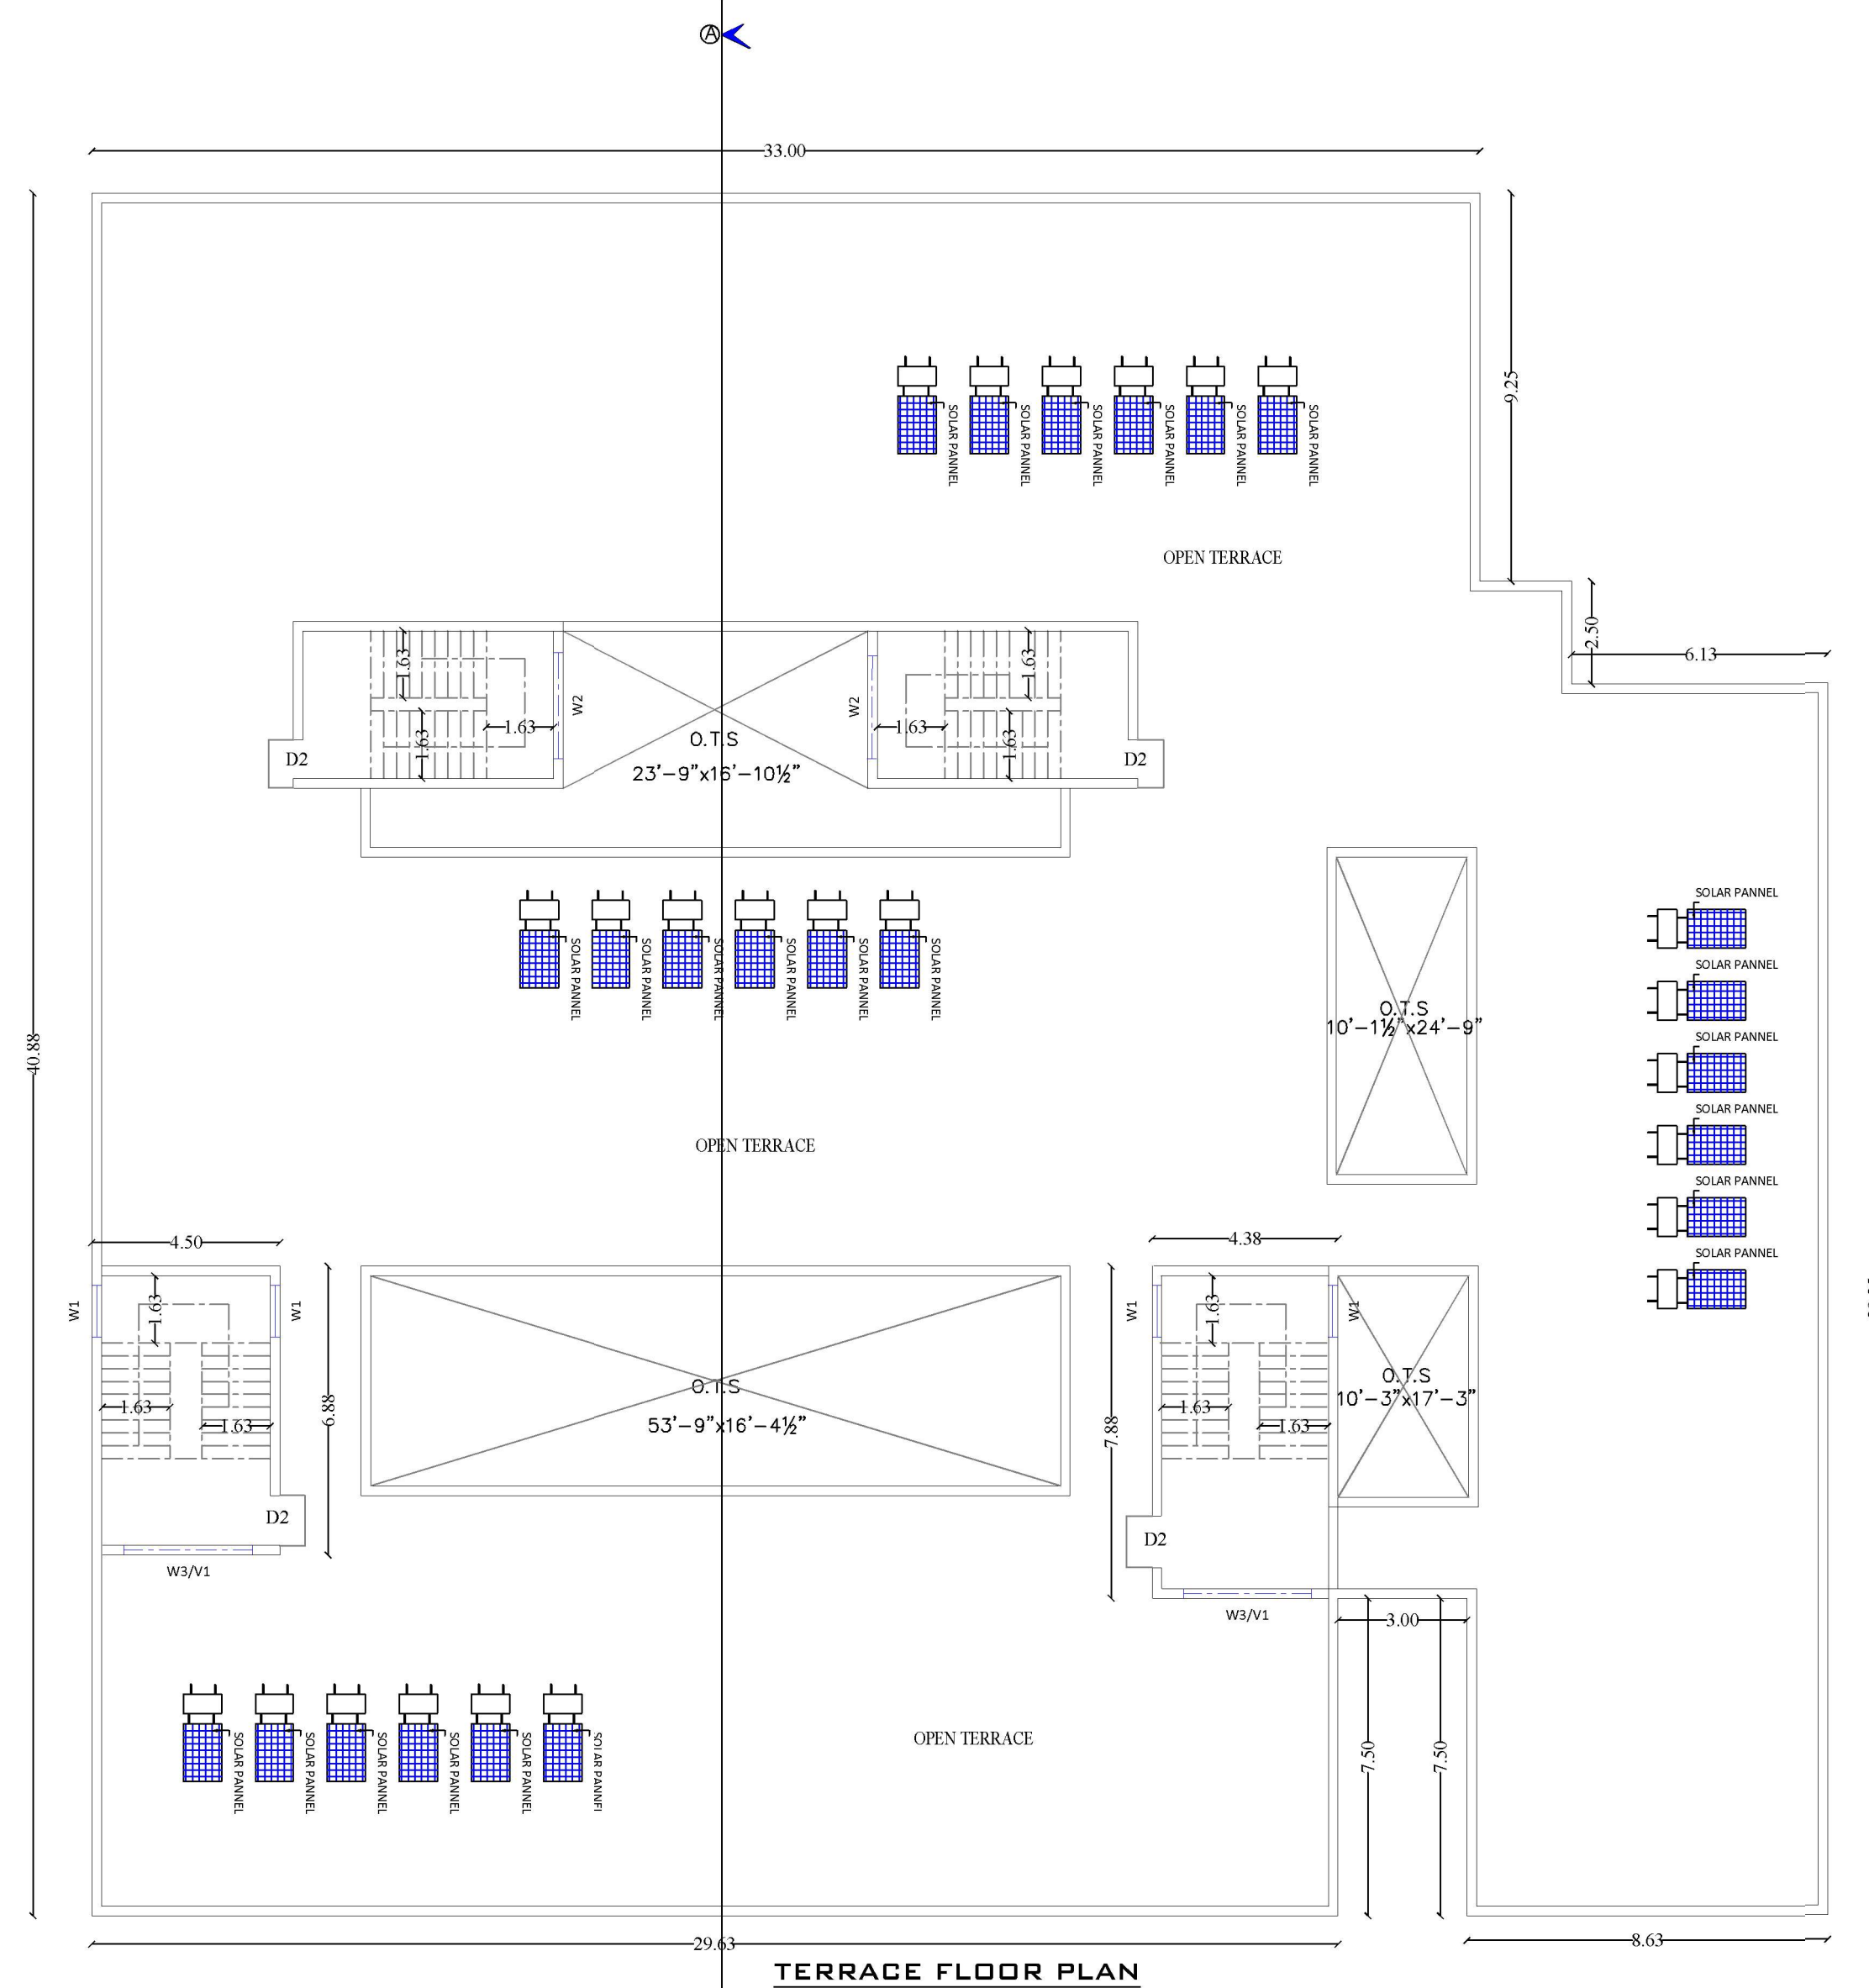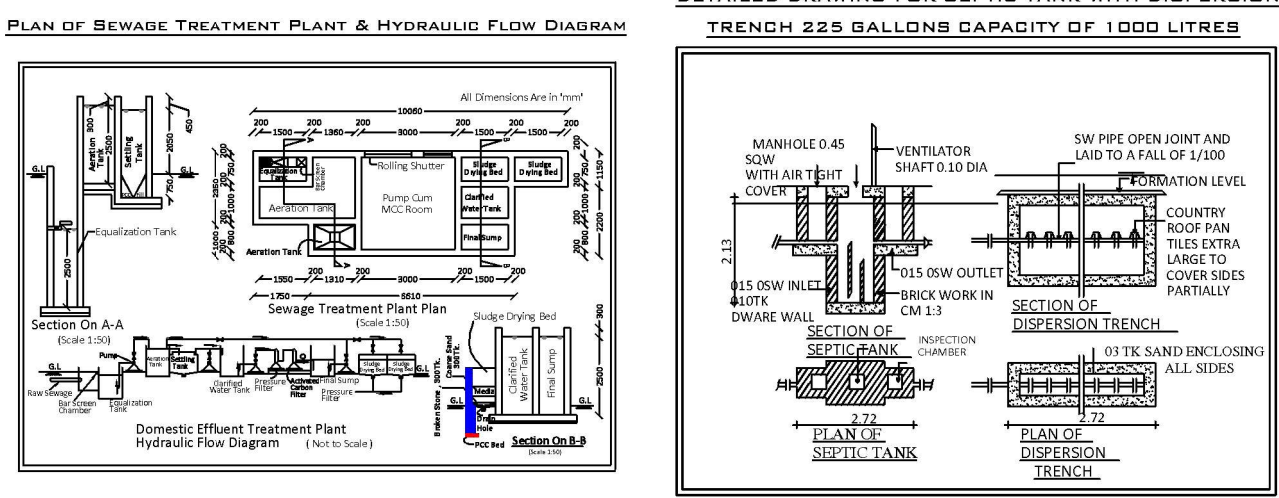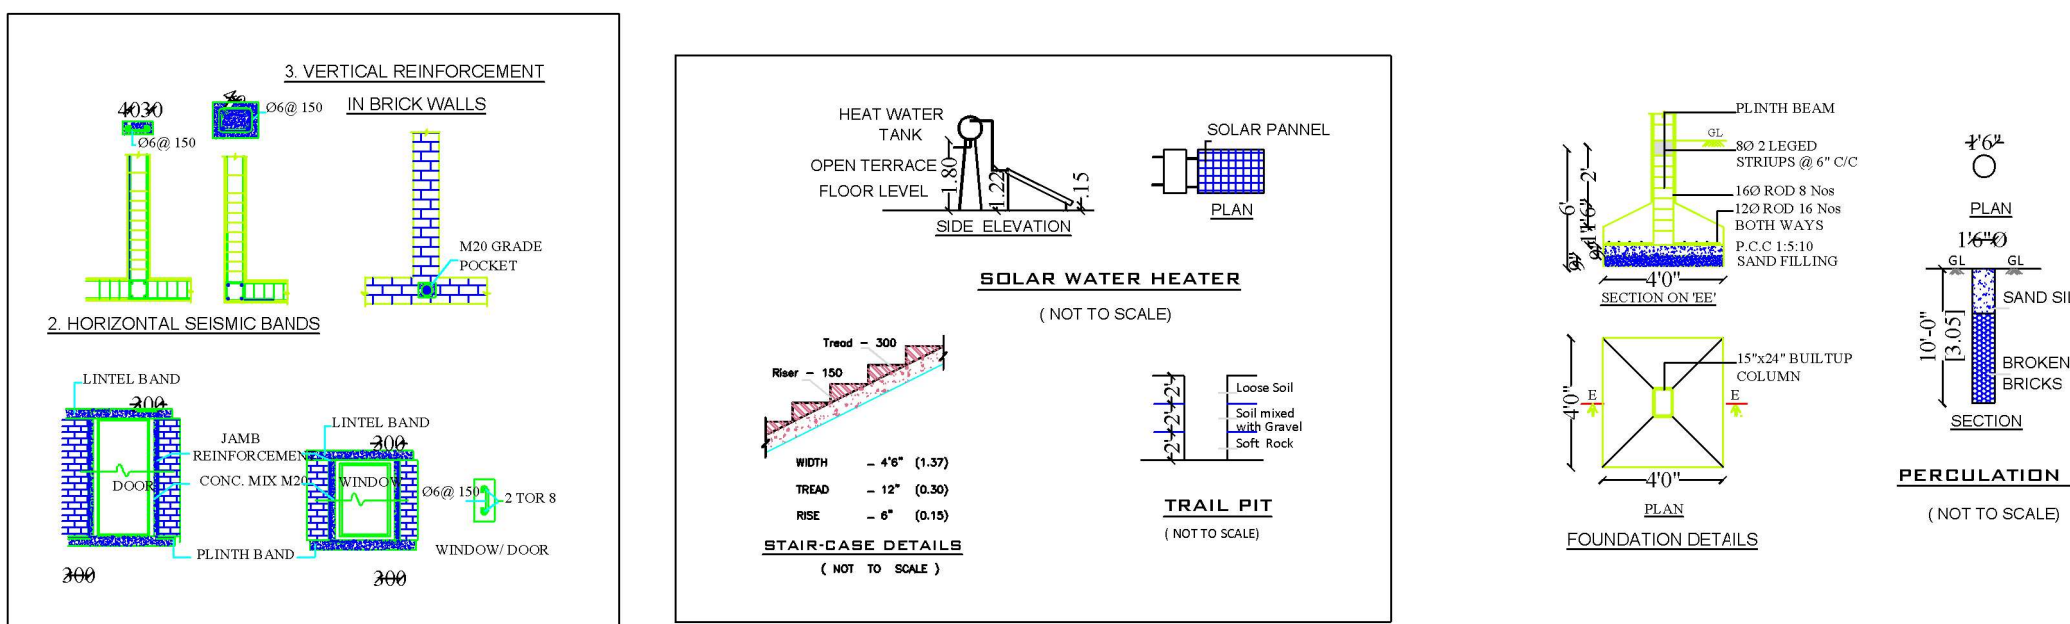

TERRACE FLOOR PLAN

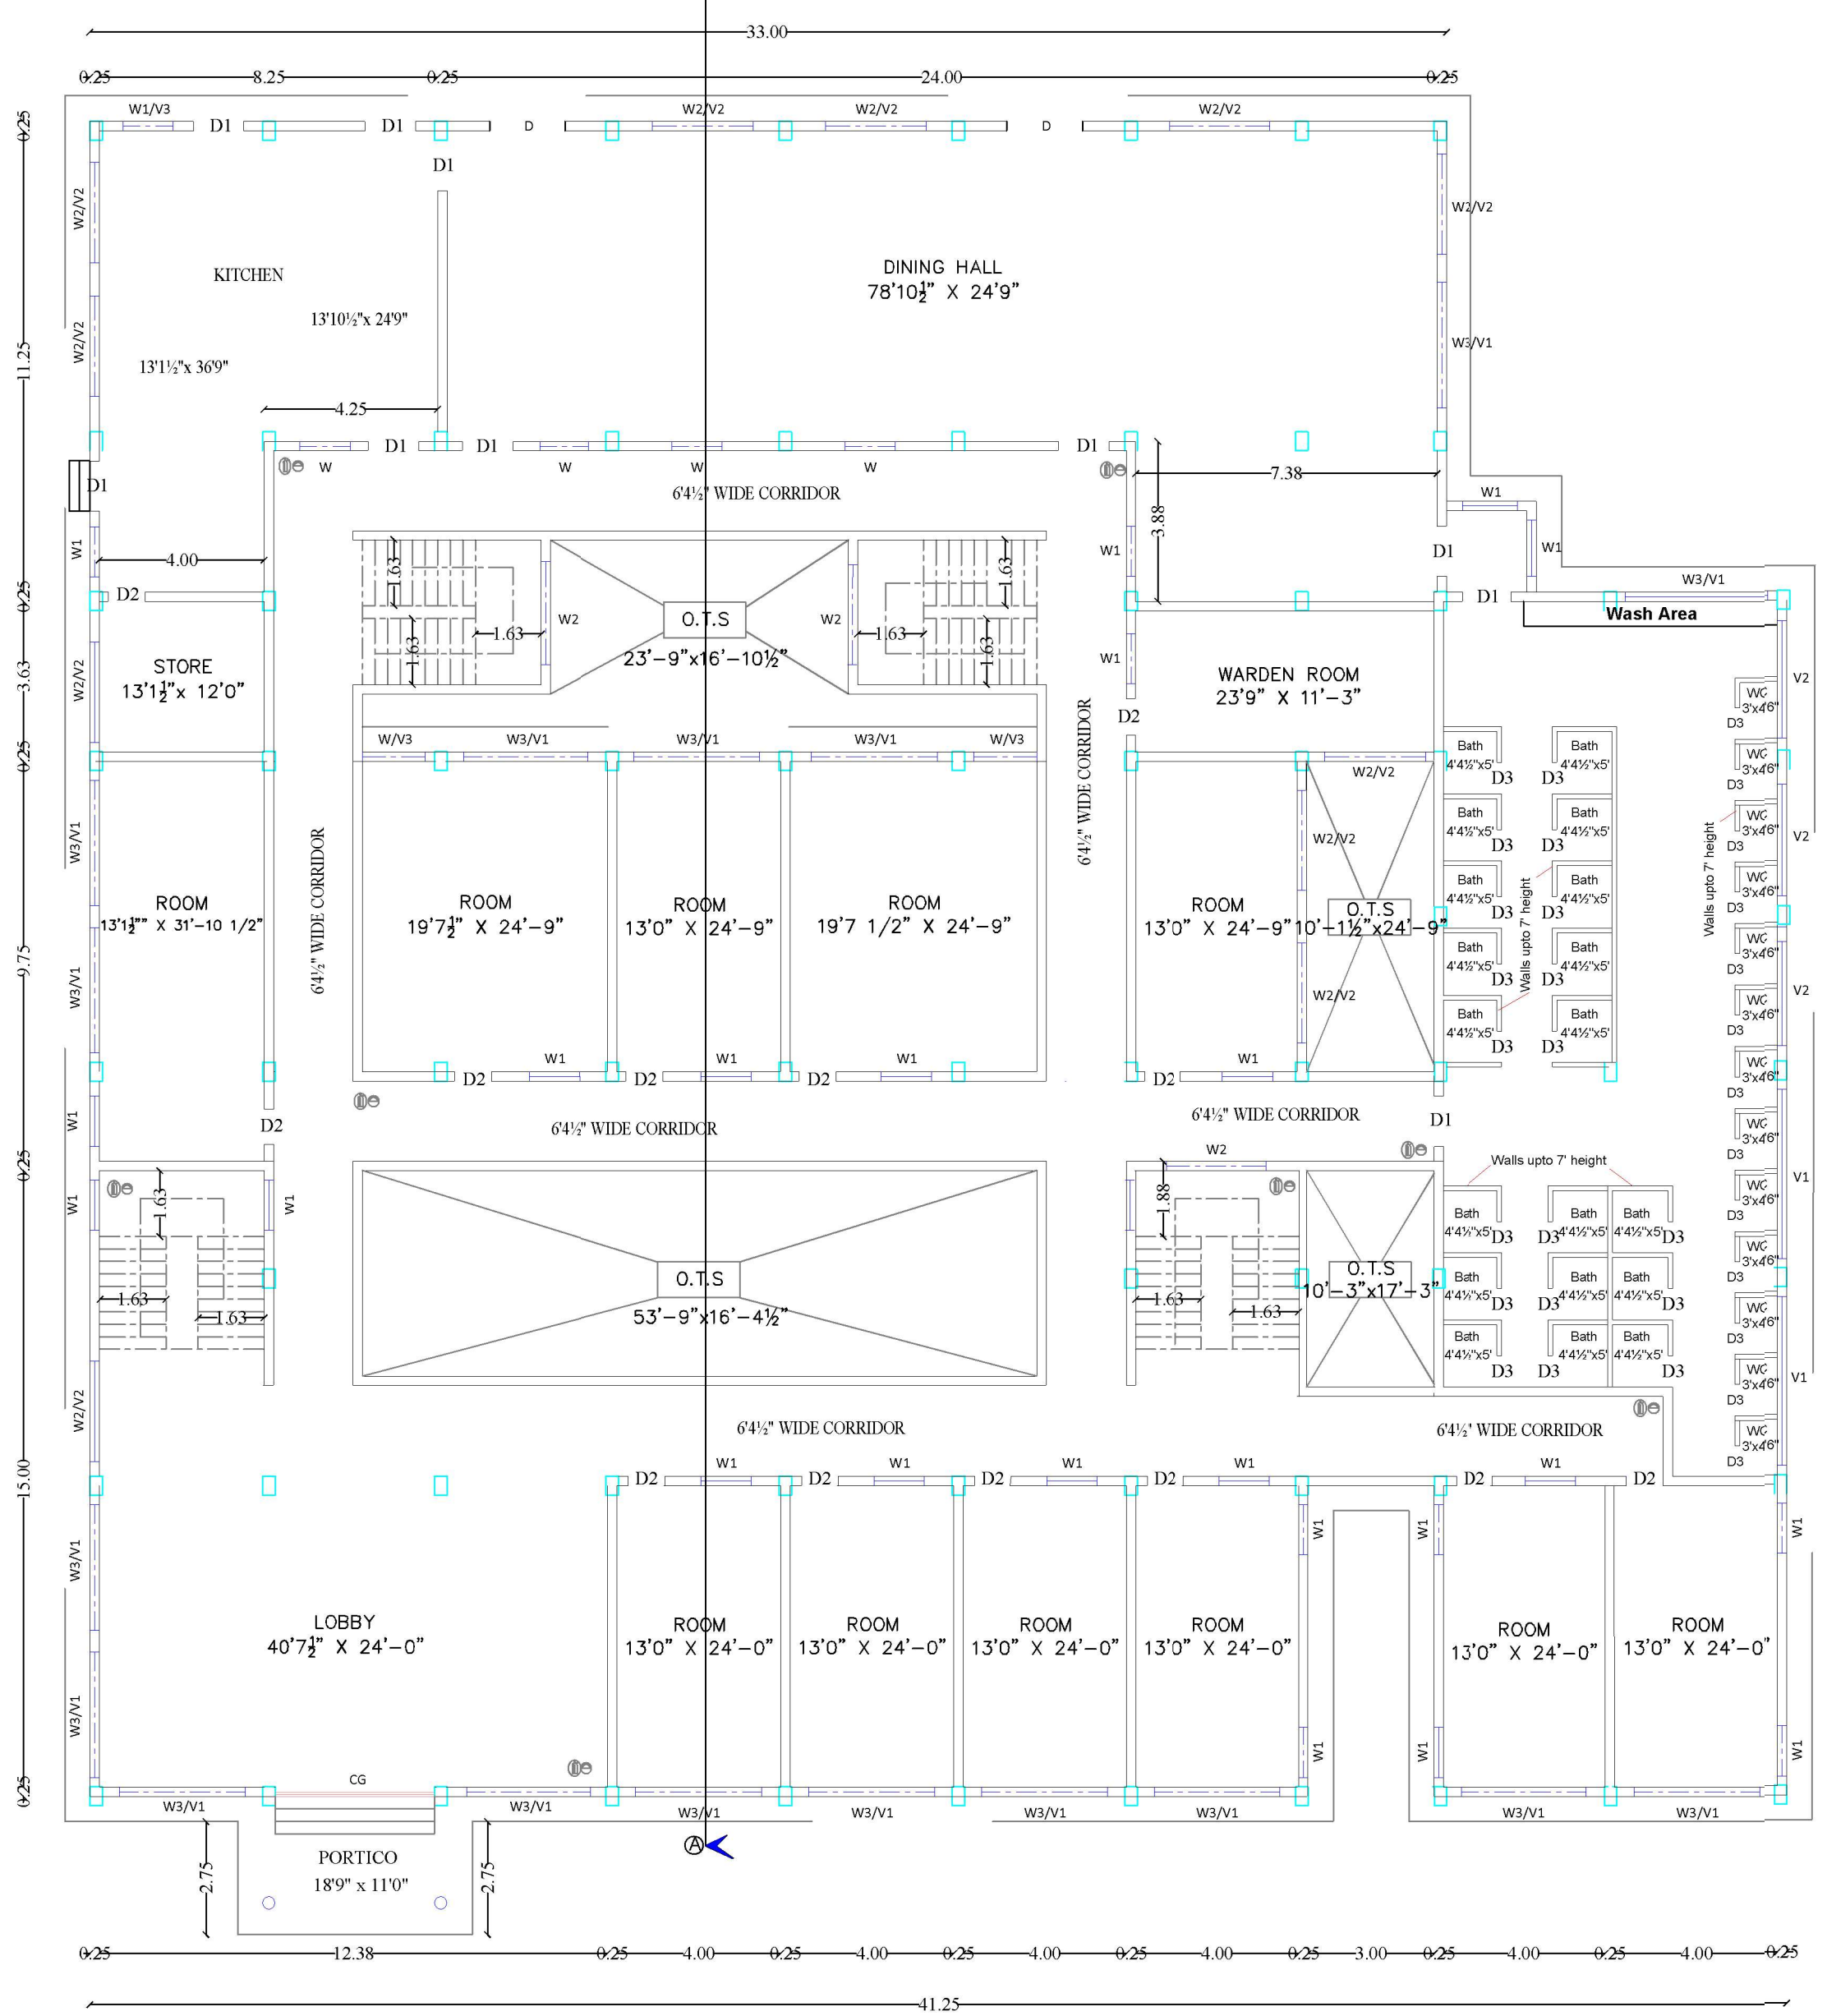

GROUND FLOOR PLAN

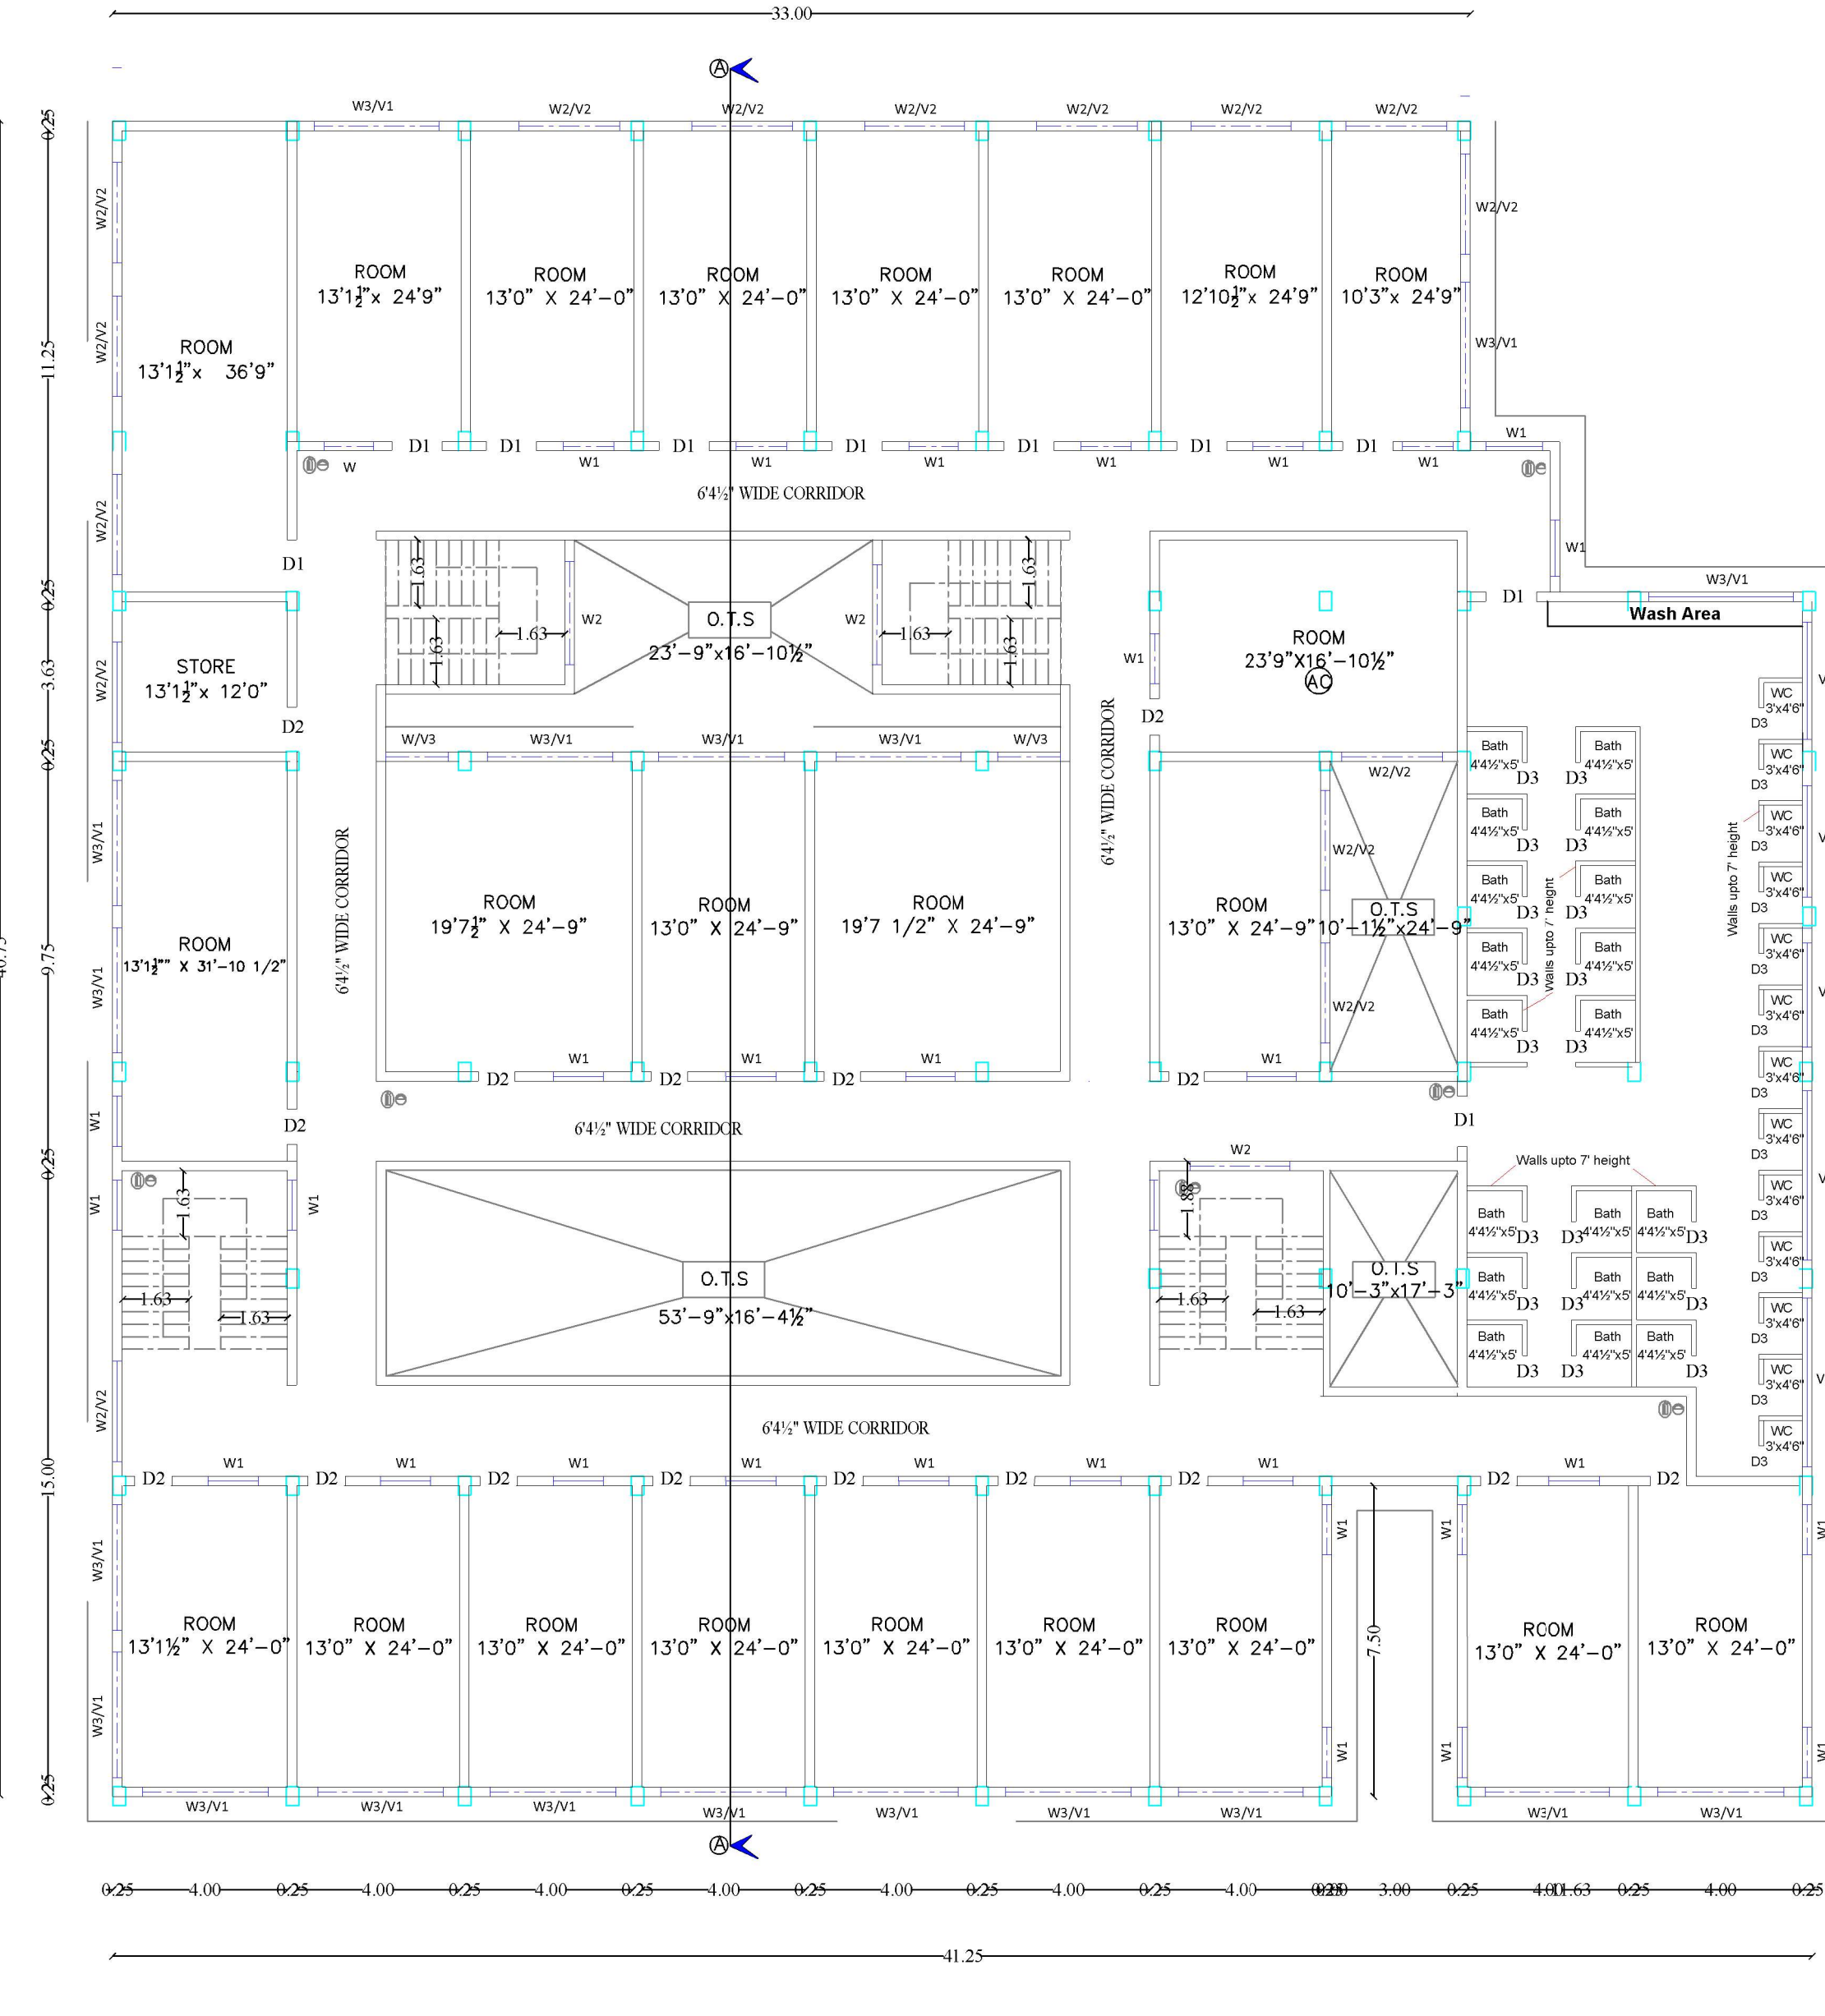

TYPICAL FLOOR PLAN
(FIRST, SECOND AND THIRD)

For SHRI JAGANNATH EDUCATIONAL, HEALTH AND CHARITABLE TRUST
M. ASWINTH M.E(SU)-AME-CE-NO: AN18086-5
STRUCTURAL ENGINEER GRADE-I
Reg. No: 18086/1 PICHANUR
COMBATORE LPA
REGISTERED STRUCTURAL ENGINEER
Authorized Signatory
E. S. P. RAMANATHAN, DCE, REG.
REGISTERED CONSTRUCTION ENGINEER (CE)
No. 139-A, NGH Street, New Delhiapudur,
Coimbatore - 641 041.
Call : 77701 17428
Email : skannan195@gmail.com
REGISTERED GEO TECH ENGINEER
REGISTERED CONSTRUCTION ENGINEER

E. R. NITHYAA, BE, MDIAD.
REGISTERED ENGINEER
25, EASTRY ROAD, RAMNAGAR
COIMBATORE - 641 004
LPA No: RE/G/1/ 078/2014

REGISTERED ENGINEER

SHEET No. 10 / 12

PLAN SHOWING THE PROPOSED
CONSTRUCTION OF COLLEGE BUILDING [JCT
COLLEGE OF ENGINEERING AND TECHNOLOGY
FOR SHRI JAGANNATH EDUCATIONAL, HEALTH
AND CHARITABLE TRUST] IN S.F.No. 684/1 & 686/1
AT PICHANUR VILLAGE AND PANCHAYAT
MADUKKARAI TALUK, COIMBATORE DISTRICT.

BLOCK No.06 - ADMINISTRATION BLOCK

Scale:

Plan, Eelvation & Section - 1"= 8'0"

JOINERY'SDETAILS	
Description	In Meter
D - Door	1.22 x 2.13
D1 - Door	1.06 x 2.13
D2 - Door	0.91 x 2.13
D3 - Door	0.76 x 2.13
D4 - Door	1.52 x 2.13
O - Open	2.20 x 2.13
O1 - Open	1.22 x 2.13
W - Window	3.05 x 1.83
W1 - Window	2.44 x 1.83
W2 - Window	1.52 x 1.52
V - Ventilator	3.42 x 0.76
V2 - Ventilator	2.13 x 0.76

Description	Sq Meter
Proposed Additional Building	
Area of the Ground Floor	563.33
Area of the First Floor	563.33
Area of the Terrace Floor	15.53

NOTE:

* ALL DIMENSION ARE FEET WITH IN BRACKETS ARE IN METER.

* HORIZONTAL DISTANCE BETWEEN ELECTRICAL LINE IF ANY NIL.


⊗ — MULTI TYPE FIRE FIGHTER

⦿ — FIRE EXTINGUISHER

AC - AIR CONDITIONED ROOM

B.P/DTCP No.78/2025


PLANNING PERMISSION NO.123/2025

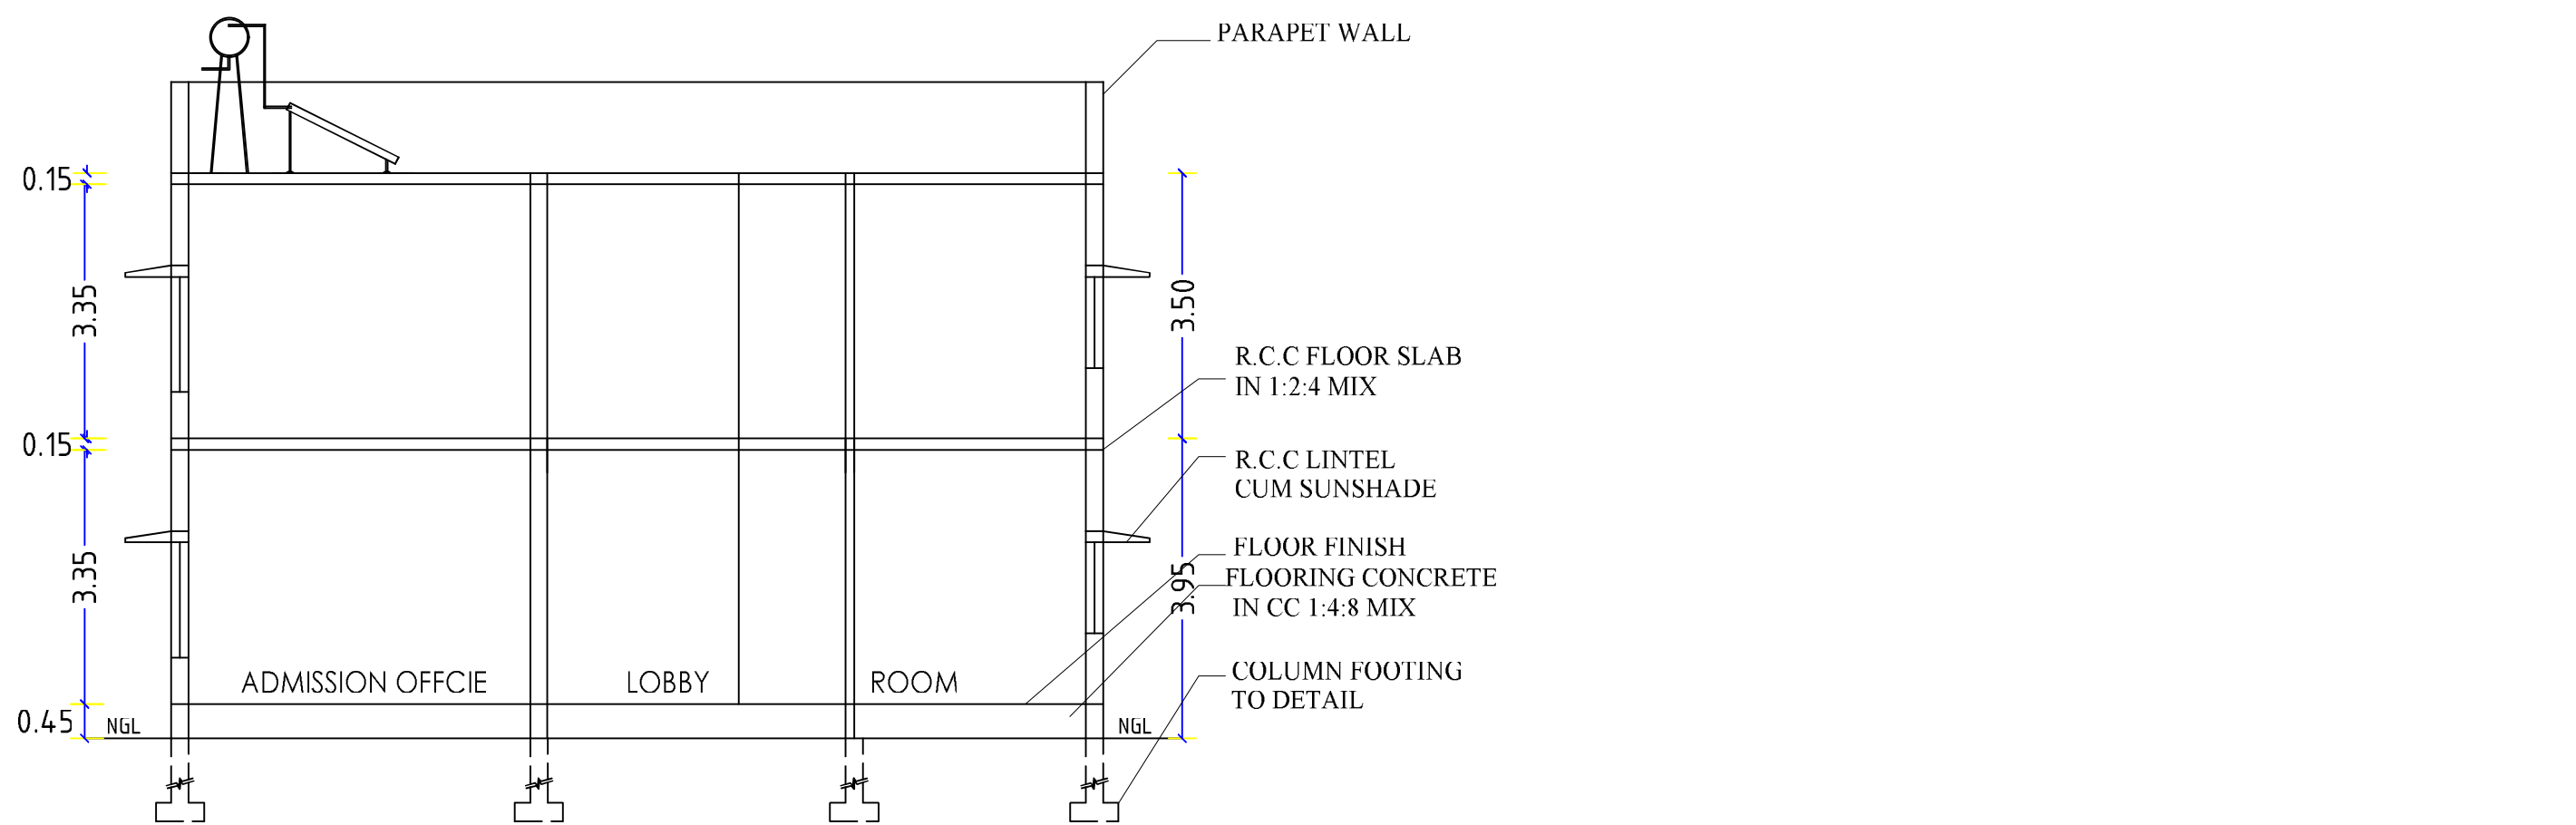


SECTION ON 'A-A'




FRONT ELEVATION

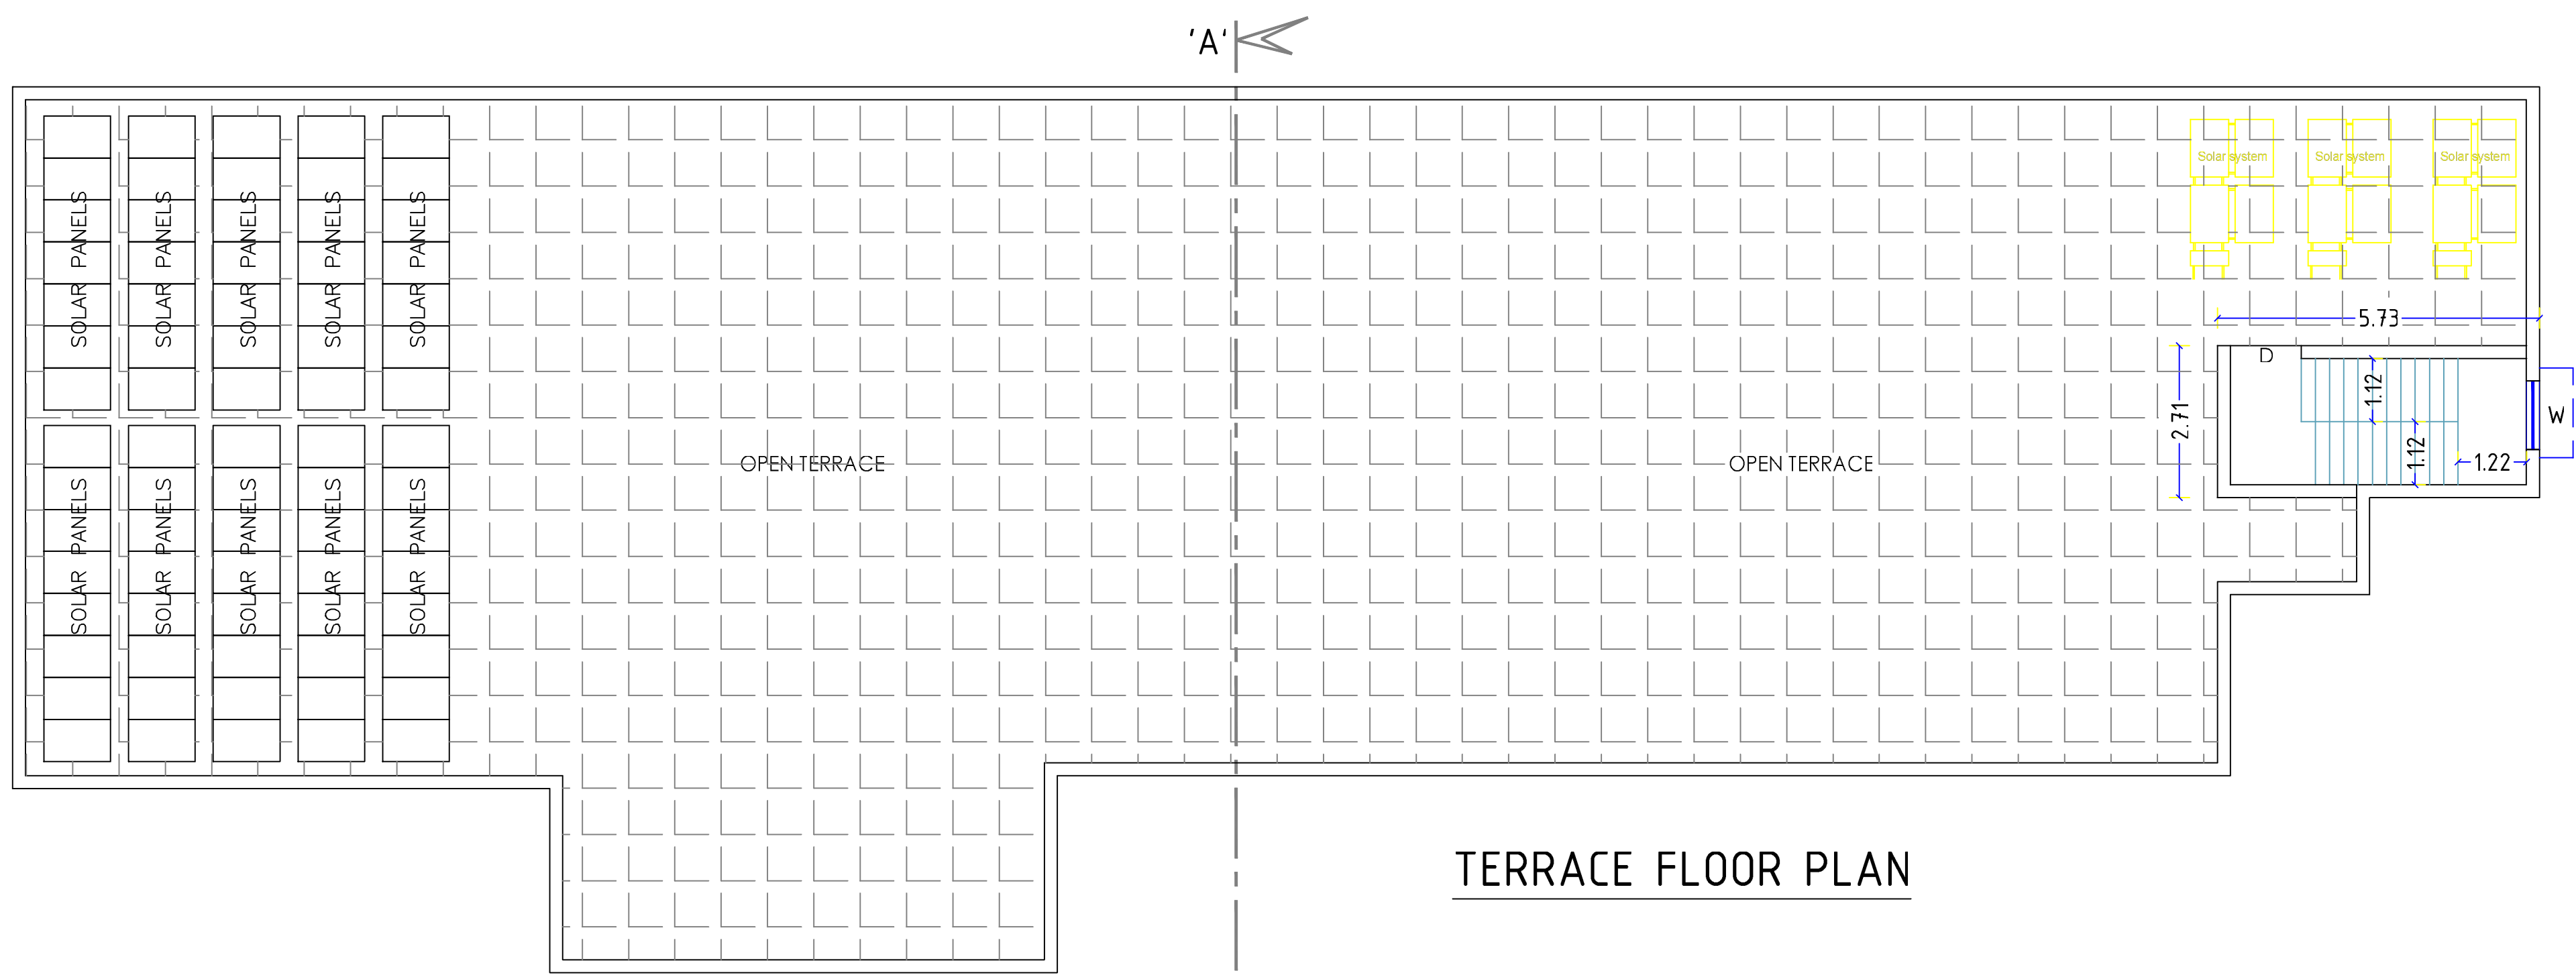

TERRACE FLOOR PLAN

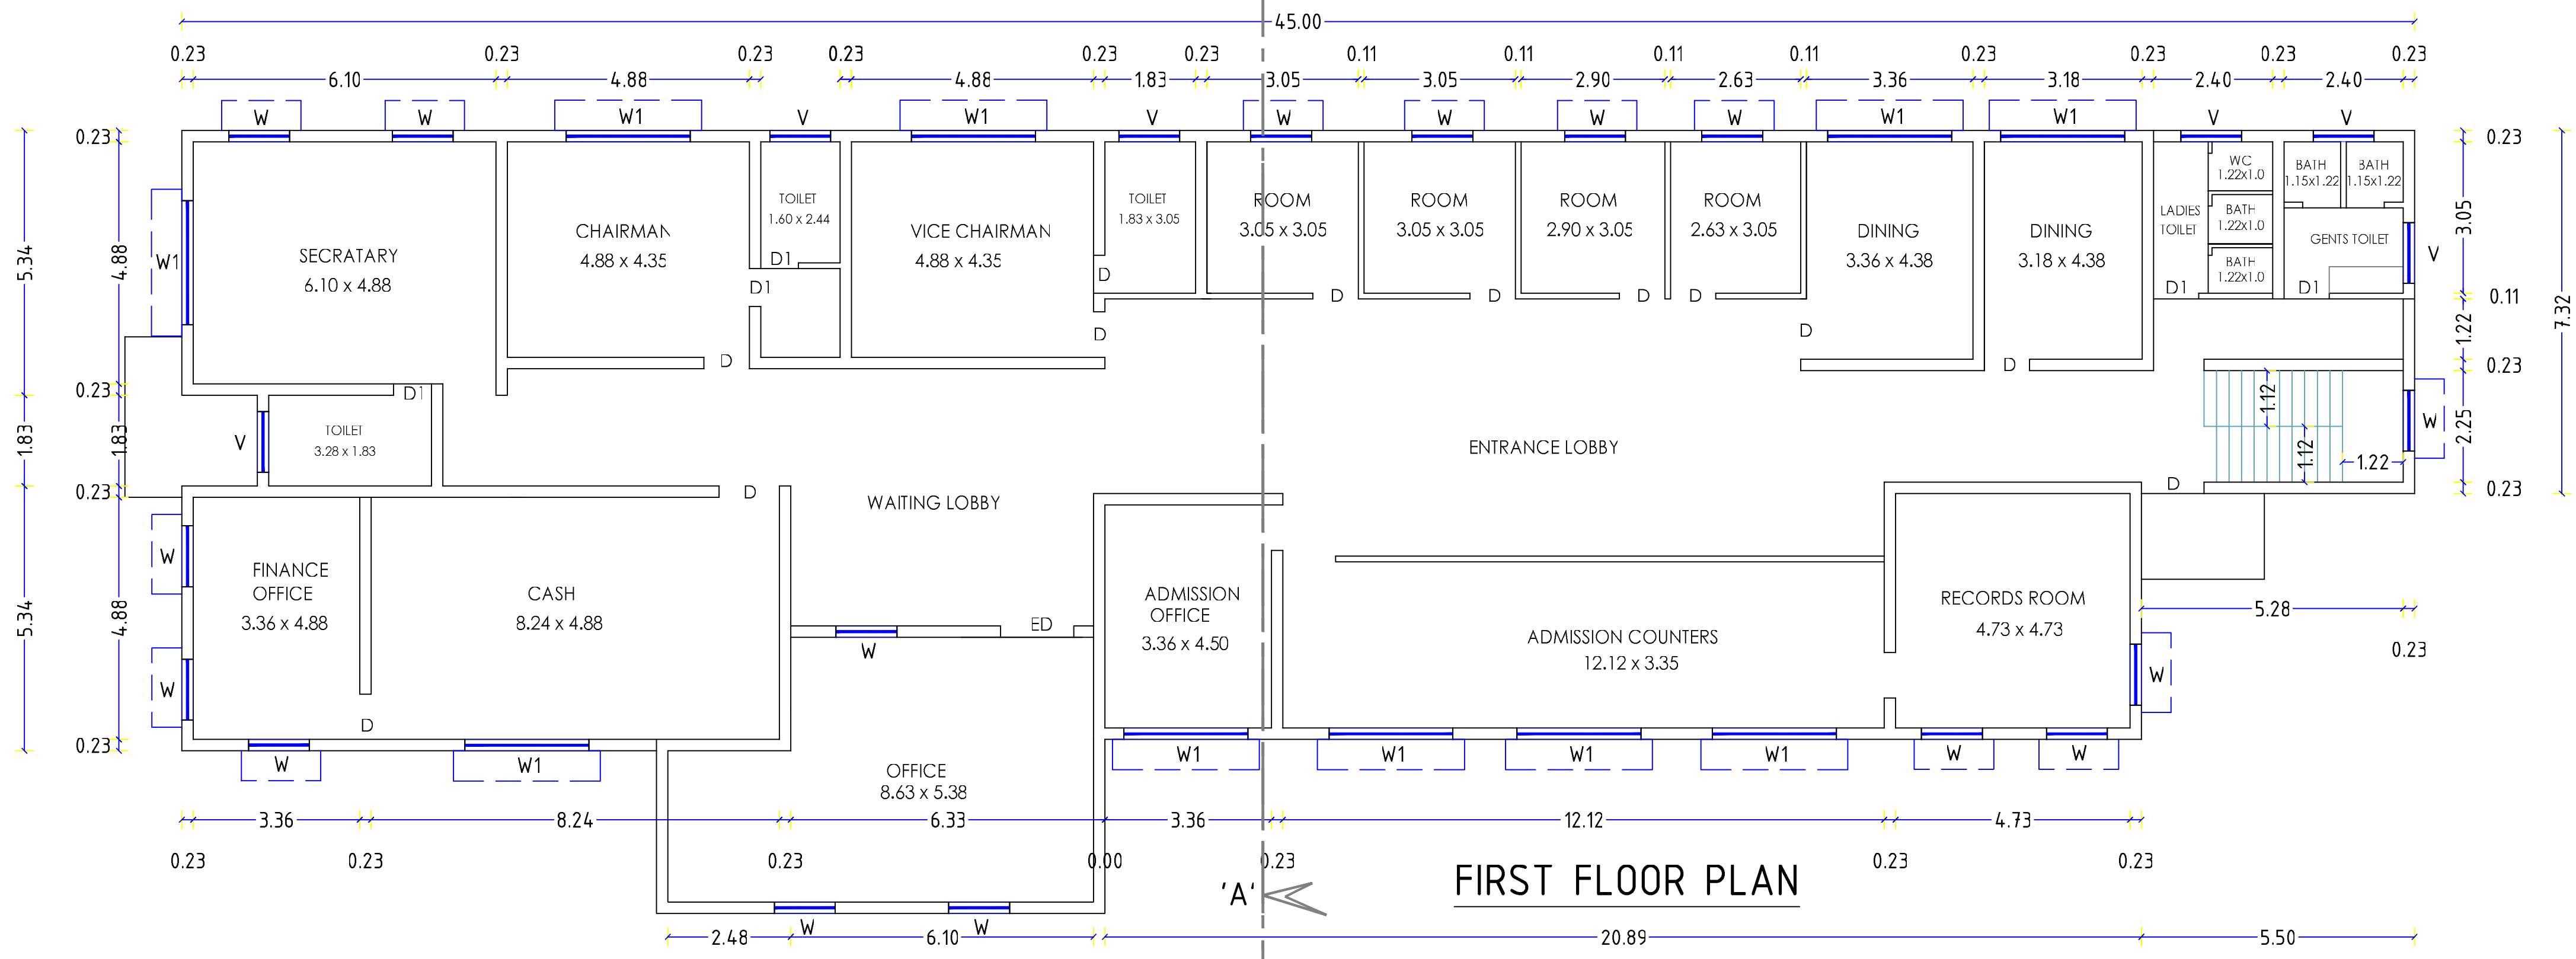

FIRST FLOOR PLAN

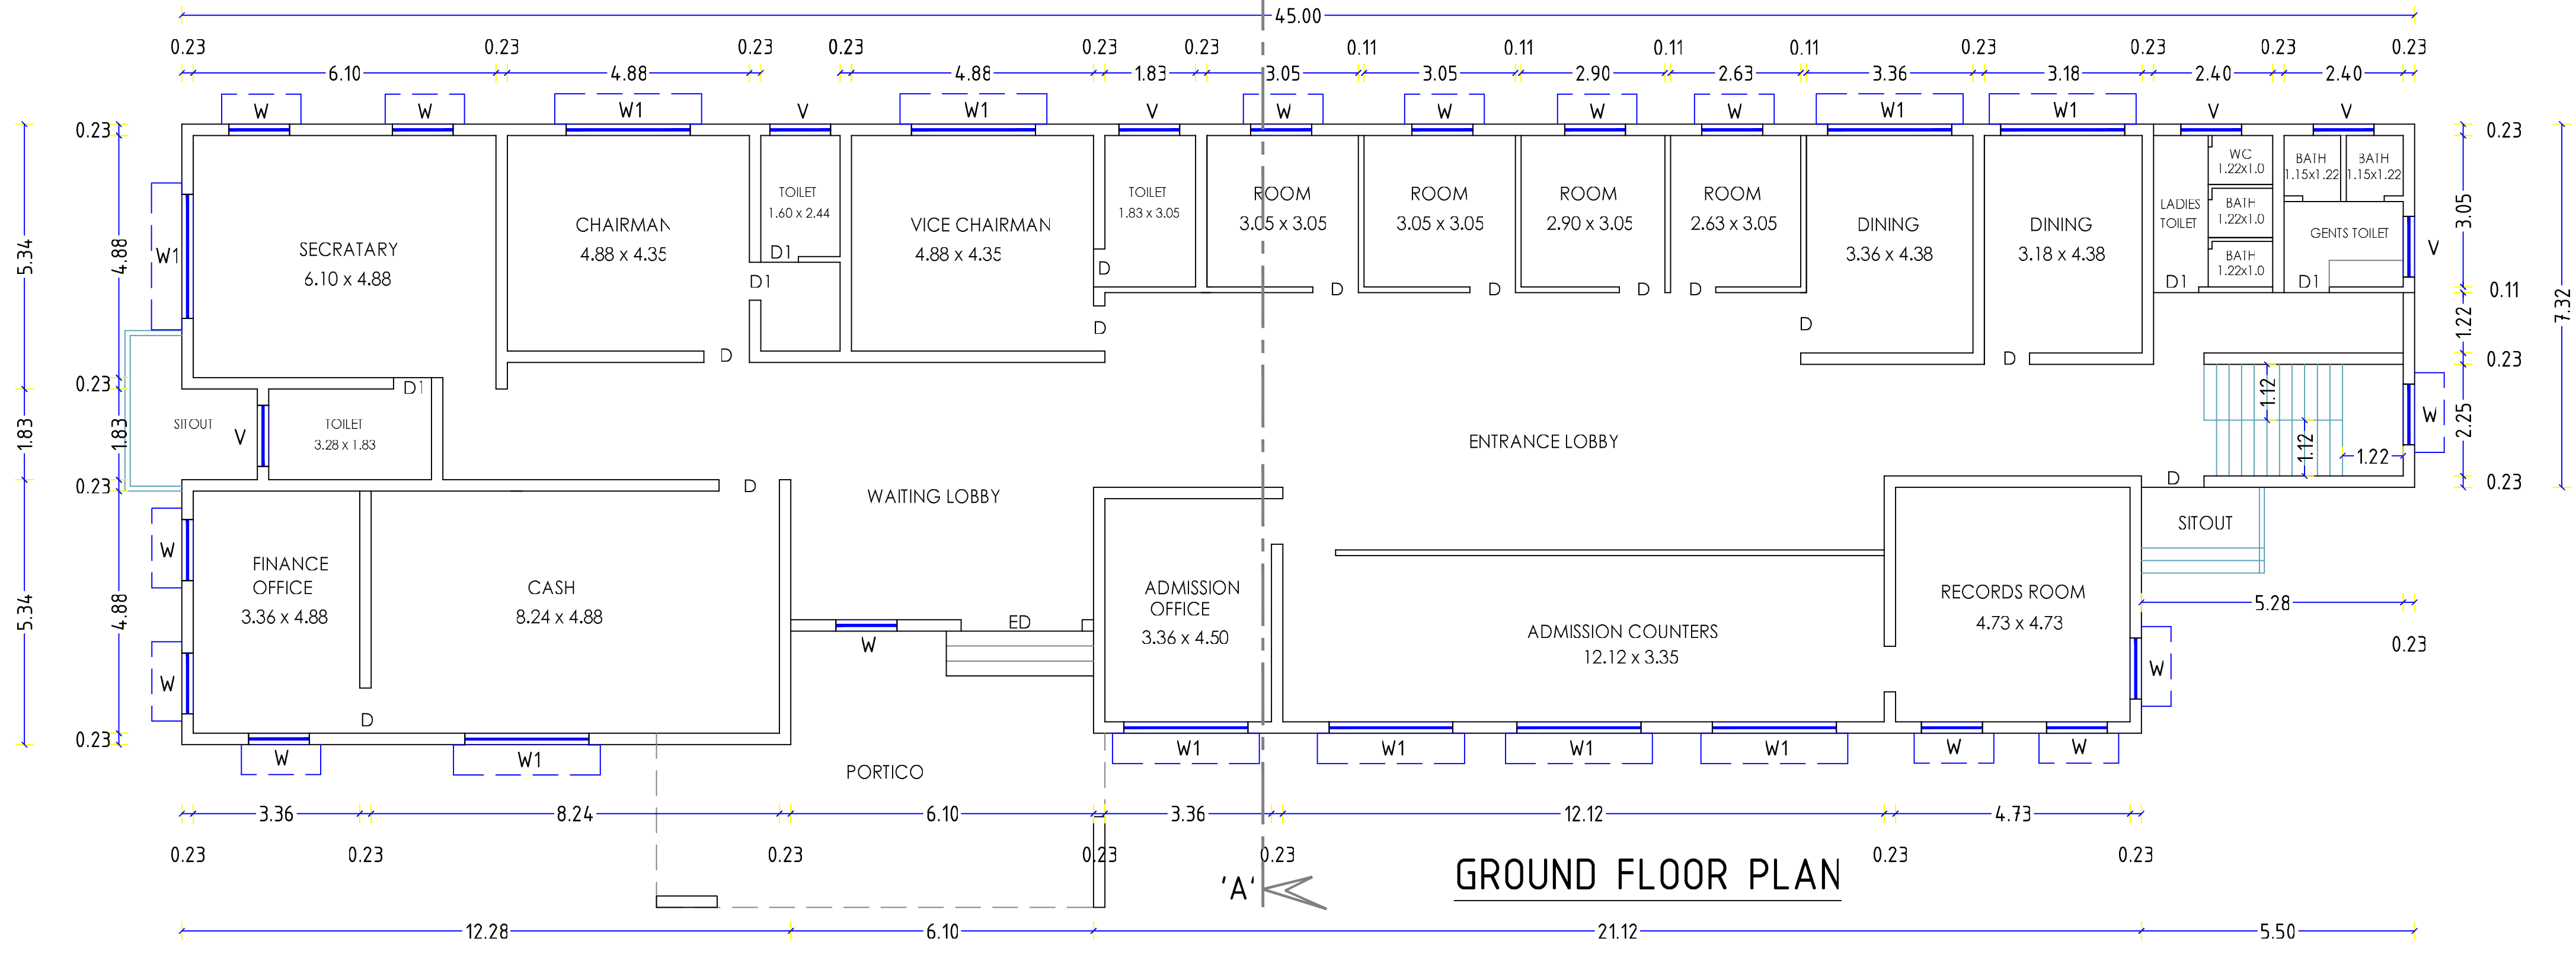

GROUND FLOOR PLAN

For SHRI JAGANNATH EDUCATIONAL HEALTH AND CHARITABLE TRUST

Trustee

APPLICANT

Authorized Signatory

R.SATHISHKUMAR, M.E. (Sr.) AMIE-CE-NO : AM158696-2
Registered Geotechnical Engineer
Reg. No: COIMBATORE LPA / 07E/1904/002
No: 19/25-6, Annur Road, Katumatapatti, Coimbatore - 641 659.
Ph: 0422-4399772, Mob: +91 95972628

REGISTERED GEO TECH ENGINEER

REGISTERED STRUCTURAL ENGINEER


Er. S. FORMANICKAM, DCE, BE.,
REGISTERED CONSTRUCTION ENGINEER (CE)
DTCP/CE/017/2022
No.198-A, NGN Street, New Siddhapudur, Coimbatore - 641 044.
Cell : 73391 17438
Email : skannan705@gmail.com

REGISTERED CONSTRUCTION ENGINEER


Er.R.NITHYAA, BE.,MDIAD.
REGISTERED ENGINEER
25, SASTRI ROAD, RAMNAGAR COIMBATORE - 641 009.
LPA No: RE/Gr.I / 0.58 / 2014.

REGISTERED ENGINEER


SHEET No. 11 / 12

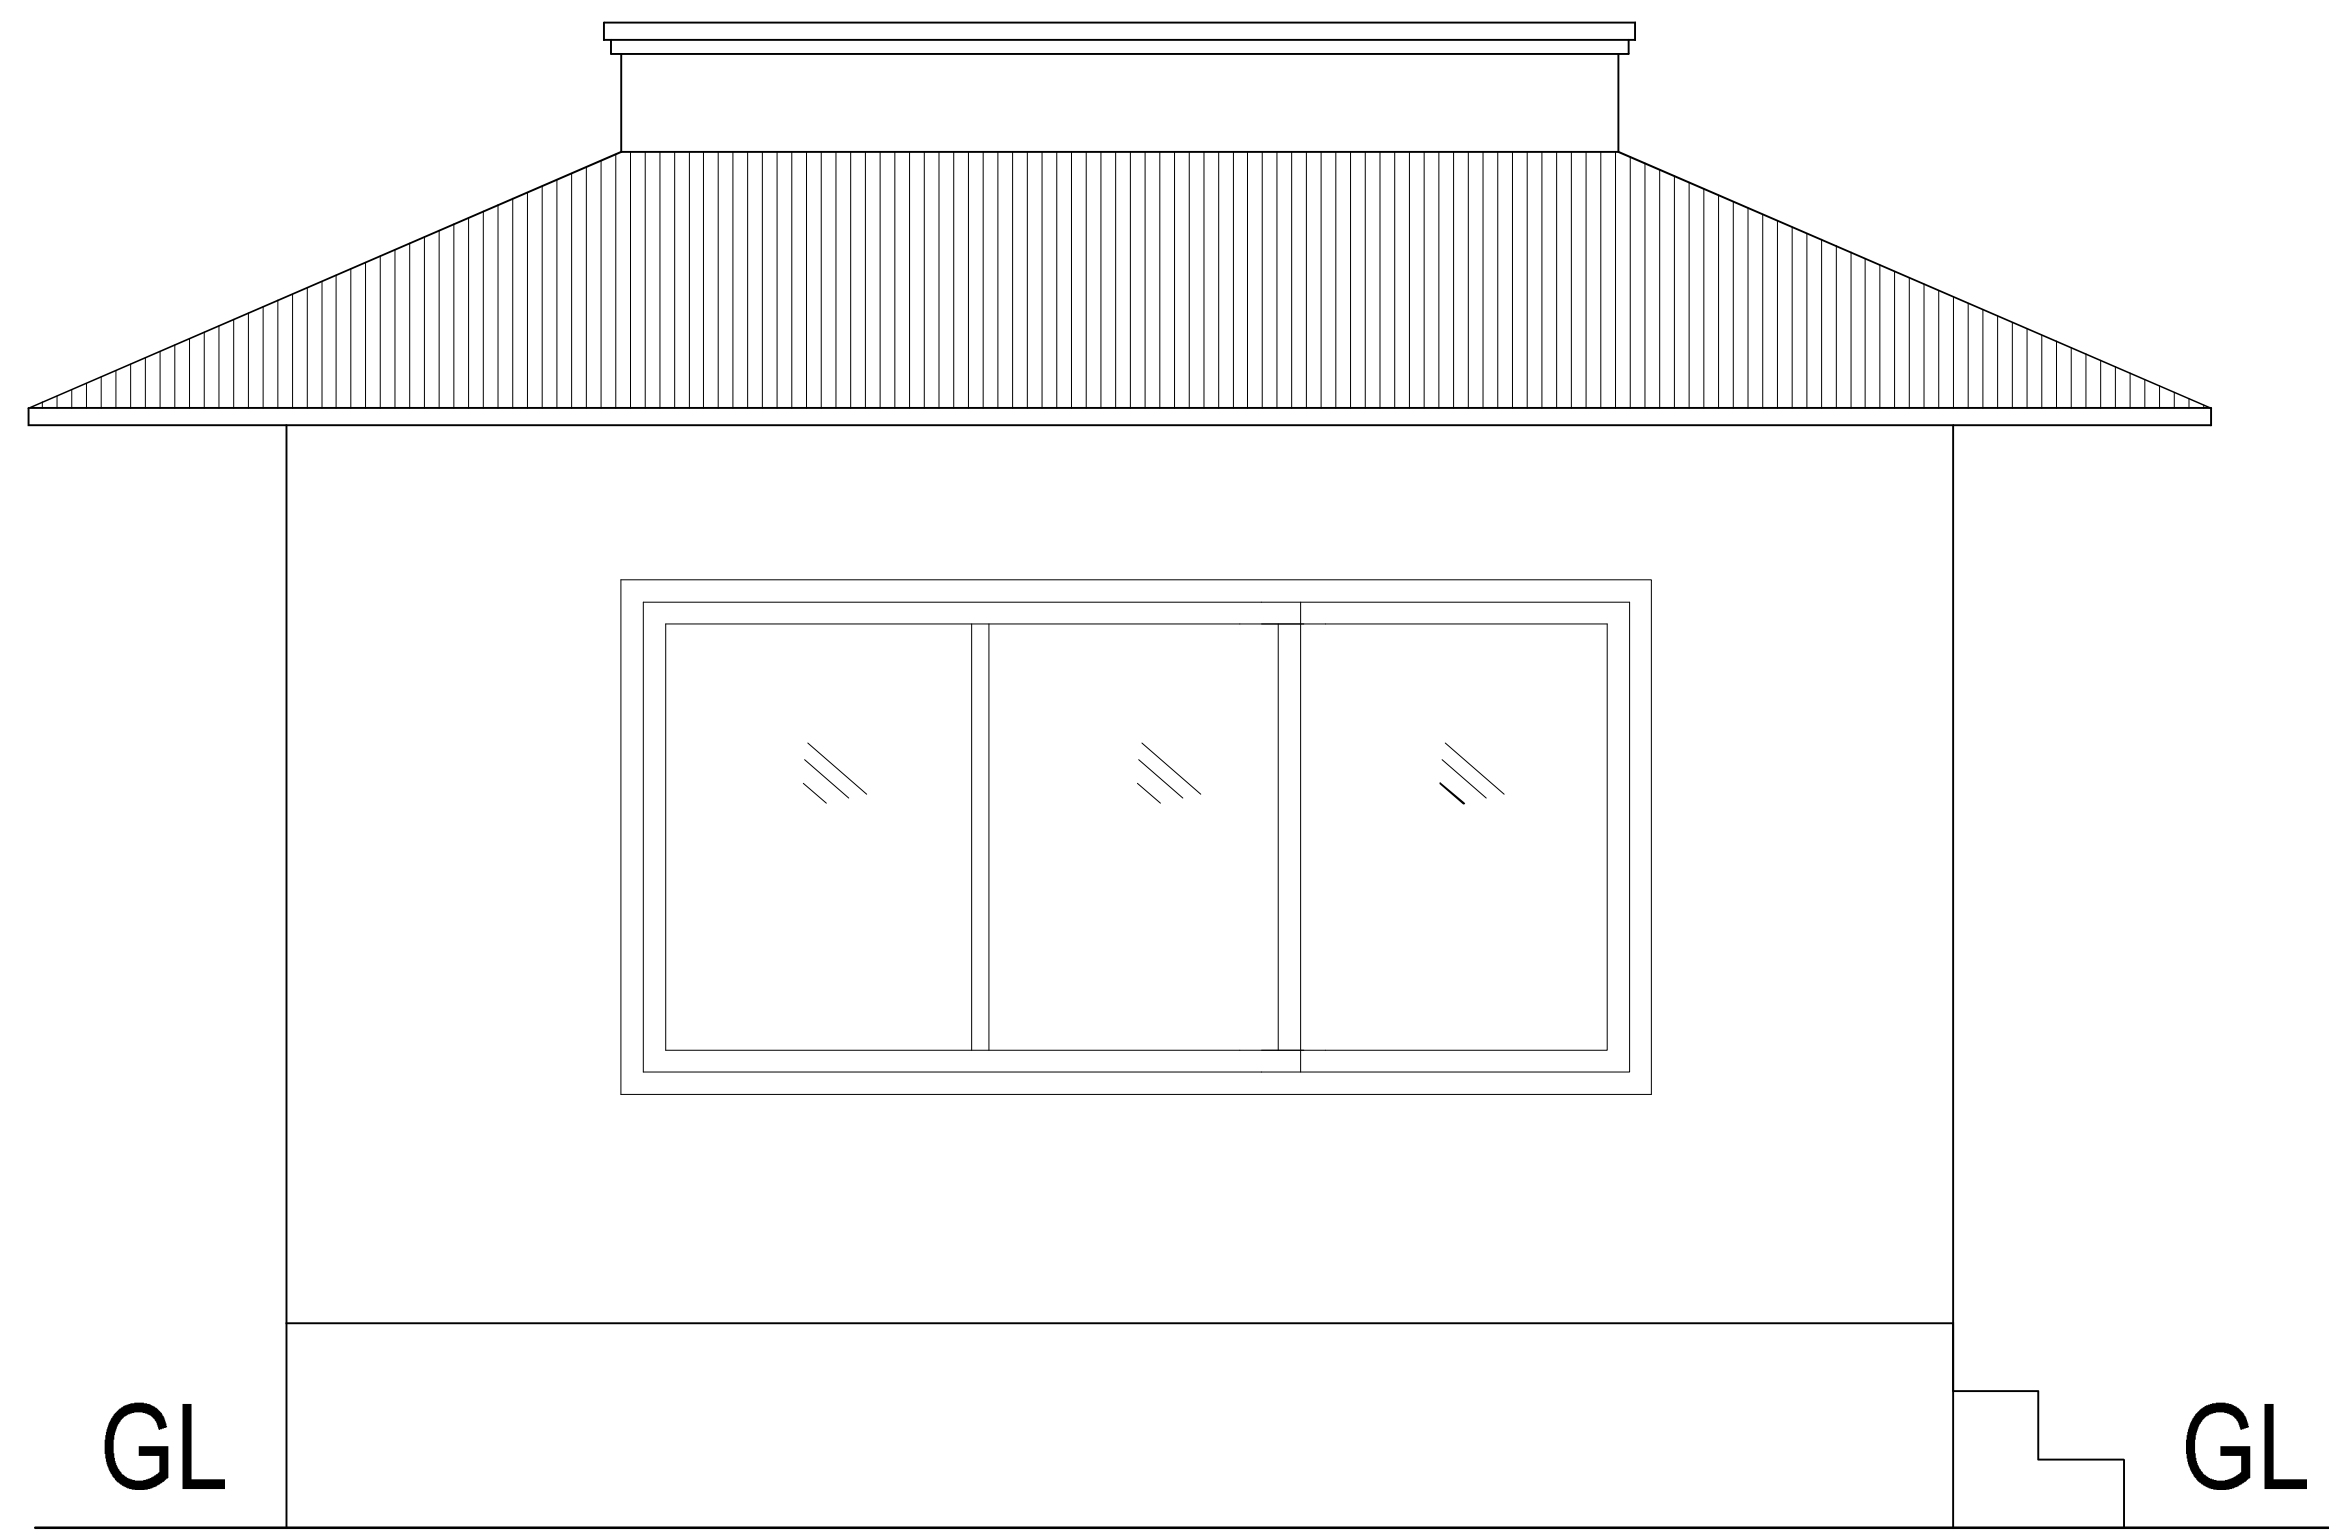

ELEVATION

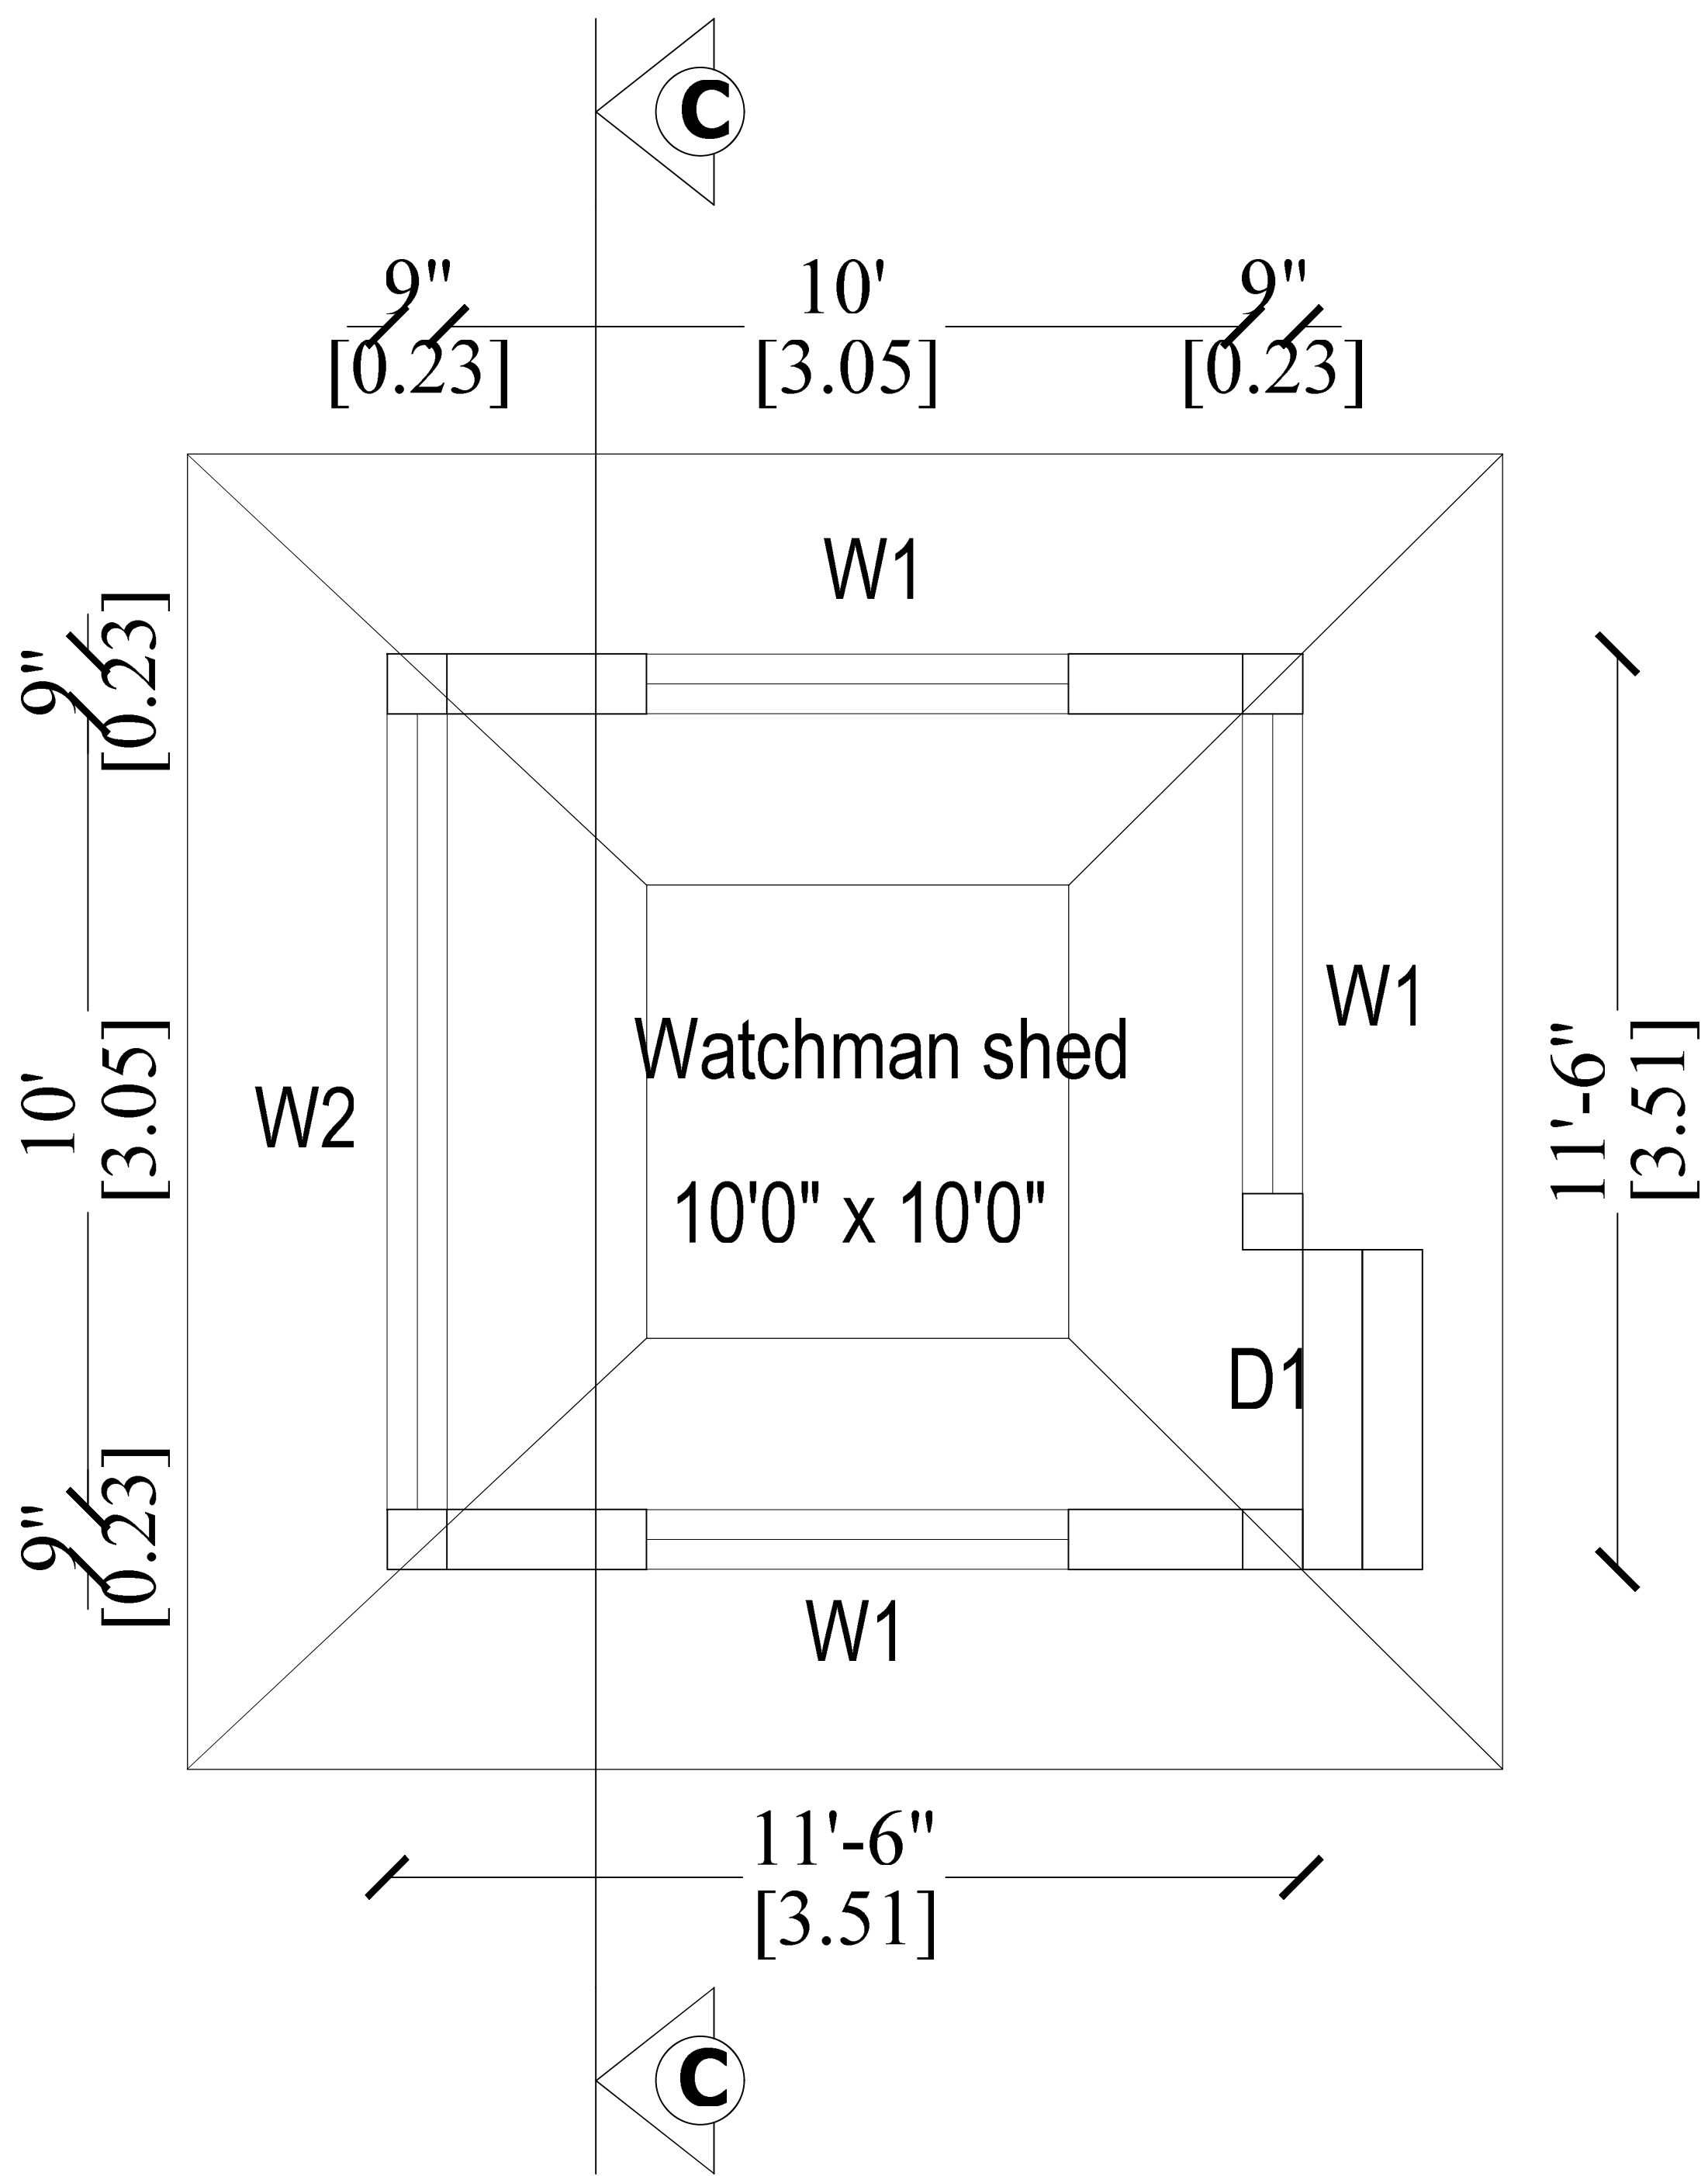

PLAN

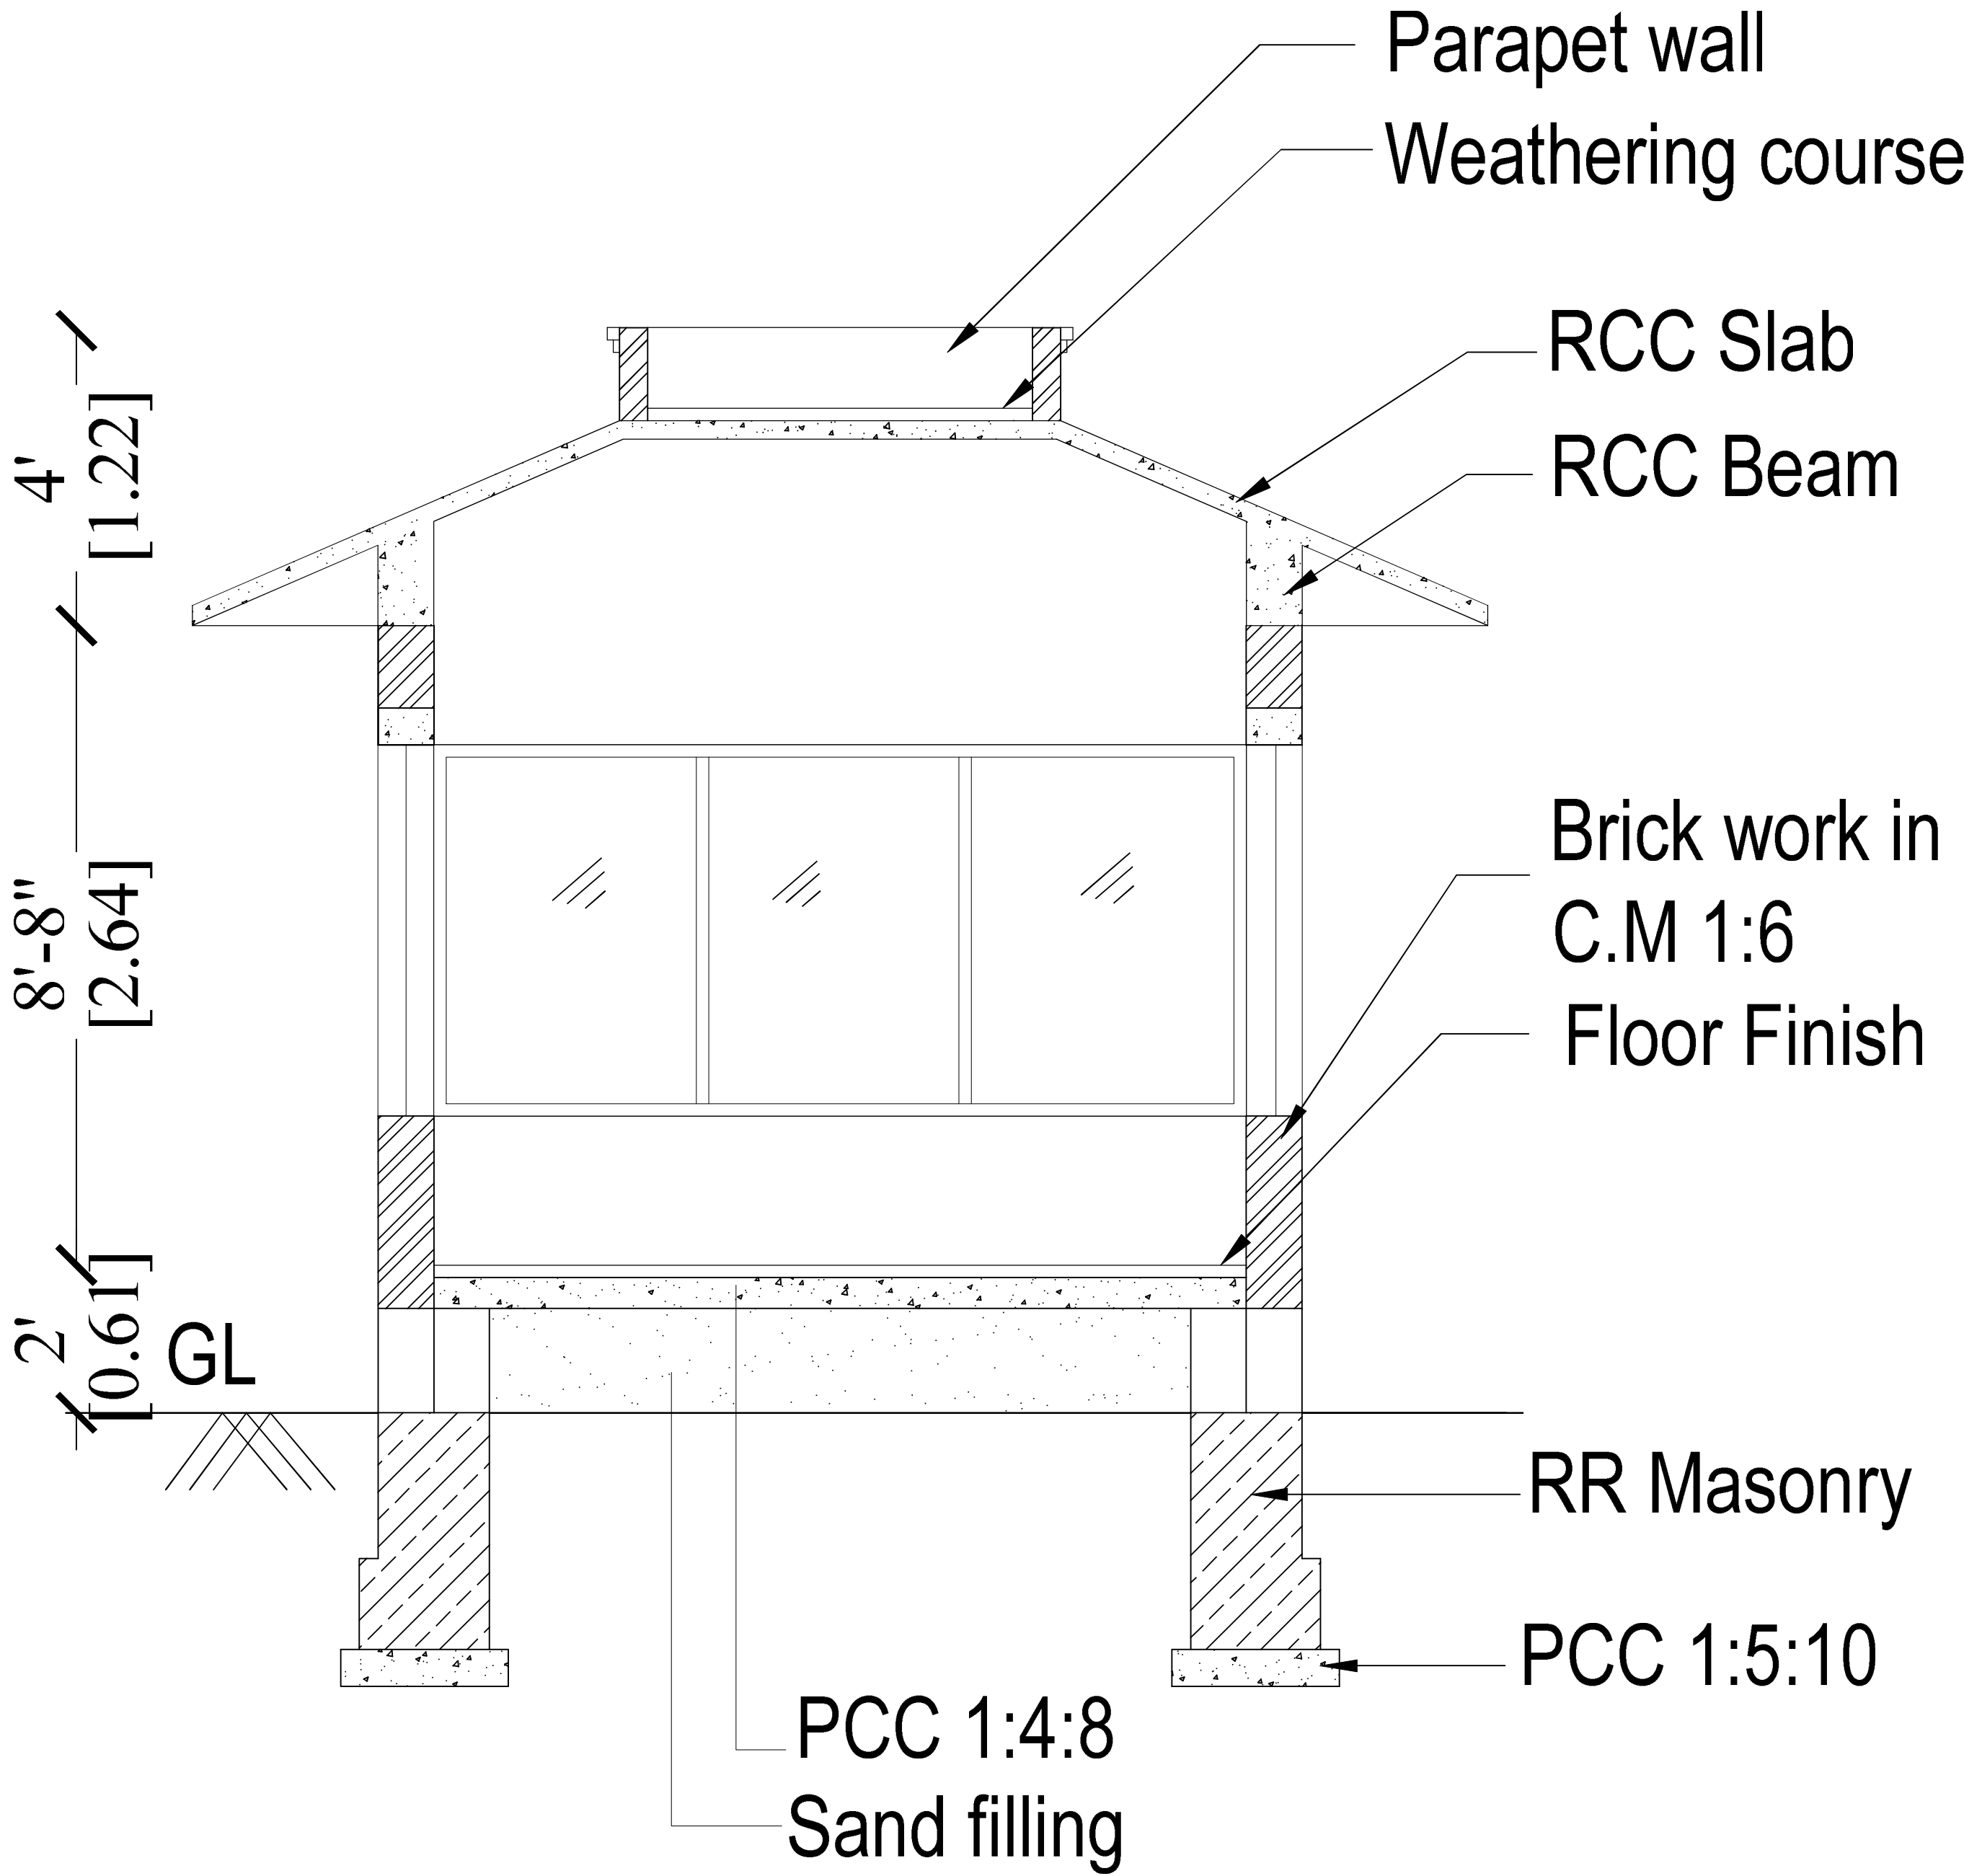

SECTION ON C-C

PLAN SHOWING THE PROPOSED CONSTRUCTION OF COLLEGE BUILDING [JCT COLLEGE OF ENGINEERING AND TECHNOLOGY FOR SHRI JAGANNATH EDUCATIONAL, HEALTH AND CHARITABLE TRUST] IN S.F.No. 684/1 & 686/1 AT PICHANUR VILLAGE AND PANCHAYAT MADUKKARAI TALUK, COIMBATORE DISTRICT.

BLOCK No.07 - SECURITY BLOCK

Scale:

Plan, Elvation & Section - 1 : 100

JOINERY'SDETAILS

Description	In Meter
D1 - Door	1.06 x 2.13
W1 - Window	2.44 x 1.83
W2 - Window	1.52 x 1.52

Description	Sq Meter
Proposed Additional Building	
Area of the Ground Floor	12.32

B.P/DTCP No.78/2025

PLANNING PERMISSION NO.123/2025

For SHRI JAGANNATH EDUCATIONAL
HEALTH AND CHARITABLE TRUST

APPLICANT

M. ASWINTH M.E(Str)-AMIE-
CE-NO : AM158586-2
STRUCTURAL ENGINEER GRADE-I
Reg. No : SE/GR-I / 19/06/071
COIMBATORE LPA

REGISTERED STRUCTURAL
ENGINEER

Authorized Signatory
R.SATHISHKUMAR, M.E(Str)-M.T.S. M.T.S.T.E
Registered Geotechnical Engineer
Reg.No: Coimbatore LPA / GTE/19/04/002
No: 17/25-B, Annai Road, Katumanahampatti,
Coimbatore - 641 659.
Ph: 0422-4398772, Mob: +91 95922828

REGISTERED GEO TECH
ENGINEER

Er. S. POKMANICKAM, DCE,BE.,
REGISTERED CONSTRUCTION ENGINEER (CE)
DTCP/CE/017/2022
No.198-A, NGN Street, New Siddhapudur,
Coimbatore - 641 044.
Cell : 73391 17438
Email : skannan705@gmail.com

REGISTERED CONSTRUCTION
ENGINEER


Er.R.NITHYAA, BE.,MDIAD.
REGISTERED ENGINEER
25, SASTRI ROAD, RAMNAGAR
COIMBATORE - 641 009.
LPA No: RE/Gr.I / 058/2024

REGISTERED ENGINEER

SITE PLAN SHOWING THE EXISTING
CONSTRUCTED AND PROPOSED
CONSTRUCTION OF COLLEGE BUILDING [
JCT COLLEGE OF ENGINEERING AND
TECHNOLOGY FOR SHRI JAGANNATH
EDUCATIONAL HEALTH AND CHARITABLE
TRUST] IN S.F.No. 684/1 and 686/1 AT
PICHANUR VILLAGE AND PANCHAYAT
MADUKKARAI TALUK :
COIMBATORE DISTRICT :

Online Application No. SWP / BPA / 423960 / 2024 / TCP

SCALE : 1 : 100
All Linear Measurements
Values Are in Metres.

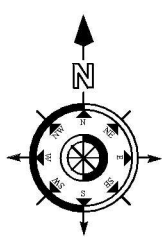

AREA DETAILS:	
DESCRIPTION	IN SQM
SITE AREA AS PER DOCUMENT	54900.00
SITE AREA AS PER PATTA	54900.00

DESCRIPTION	FSI Area In Sqmt	Non FSI In Sqmt	Total Built up Area In Sqmt
-------------	------------------------	--------------------	-----------------------------------

BLOCK No. 01 - MAIN BUILDING - I (PART-A)			
GROUND FLOOR	1777.44	----	1777.44
FIRST FLOOR	1777.44	----	1777.44
SECOND FLOOR	1777.44	----	1777.44
THIRD FLOOR	1777.44	----	1777.44
FOURTH FLOOR	1777.44	----	1777.44
TERRACE FLOOR	---	158.12	158.12

BLOCK No. 01 - MAIN BUILDING - I (PART-B)			
GROUND FLOOR	966.09	----	966.09
FIRST FLOOR	966.09	----	966.09
SECOND FLOOR	966.09	----	966.09
THIRD FLOOR	966.09	----	966.09
TERRACE FLOOR	----	81.98	81.98

BLOCK No. 02 - CANTEN BUILDING			
GROUND FLOOR	459.20	----	459.20
FIRST FLOOR	459.20	----	459.20
SECOND FLOOR	459.20	----	459.20

BLOCK No. 03 - LADIES HOSTEL			
GROUND FLOOR	1119.51	----	1119.51
PORTICO	18.85	----	18.85
FIRST FLOOR	1138.56	----	1138.56
SECOND FLOOR	1138.56	----	1138.56
THIRD FLOOR	1138.56	----	1138.56
TERRACE FLOOR	----	68.75	68.75

BLOCK No. 04 - WORKSHOP BUILDING			
GROUND FLOOR	2551.43	----	2551.43
FIRST FLOOR	2551.43	----	2551.43
SECOND FLOOR	2551.43	----	2551.43
THIRD FLOOR	2551.43	----	2551.43
TERRACE FLOOR	----	309.17	309.17

BLOCK No. 05 - BOYS HOSTEL			
GROUND FLOOR	1402.99	----	1402.99
PORTICO	17.85	----	17.85
FIRST FLOOR	1420.80	----	1420.80
SECOND FLOOR	1420.80	----	1420.80
THIRD FLOOR	1420.80	----	1420.80
TERRACE FLOOR	----	111.85	111.85

BLOCK No. 06 - ADMINISTRATION BUILDING			
GROUND FLOOR	563.33	----	563.33
FIRST FLOOR	563.33	----	563.33
TERRACE FLOOR	----	15.53	15.53

BLOCK No. 07 - SECURITY BLOCK			
GROUND FLOOR	12.32	----	12.32



TOTAL AREA	35711.14	745.40	36456.54
------------	----------	--------	----------

REFERENCE		FSI
SITE BOUNDARY		= 35711.14 54900.00 = 0.61 < 2.0
PROPOSED BUILDING		
EXISTING ROAD		
DRIVE WAY		

OPEN SPACE RESERVATION =
5495.0 SQMT (10.0%) (1 2 3 4 5)


B.P/DTCP No.78/2025

PLANNING PERMISSION NO.123/2025

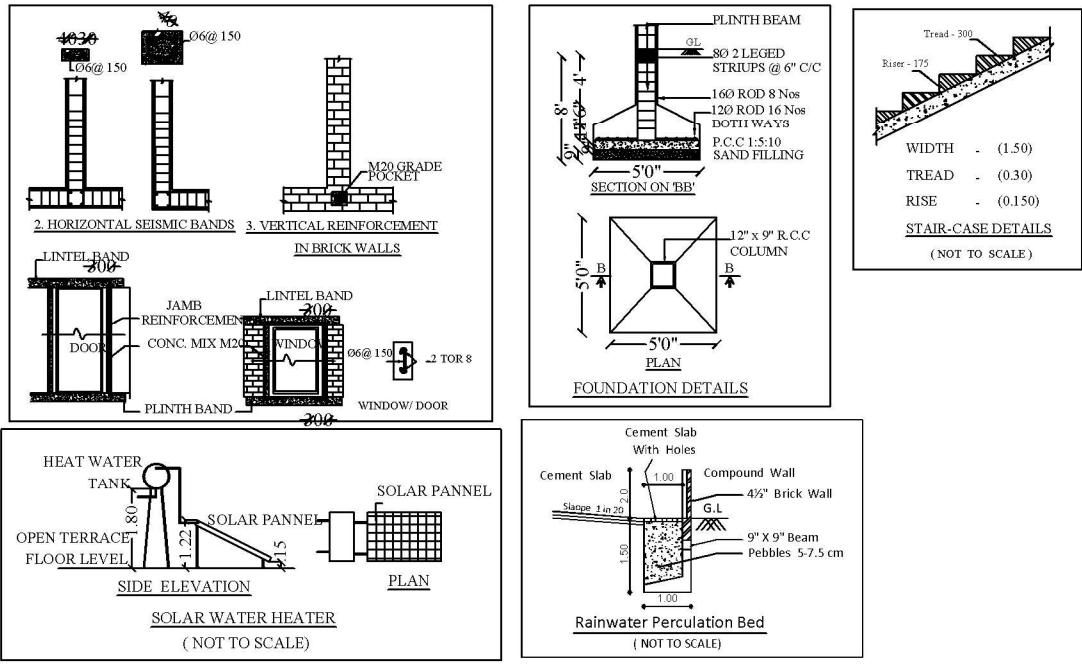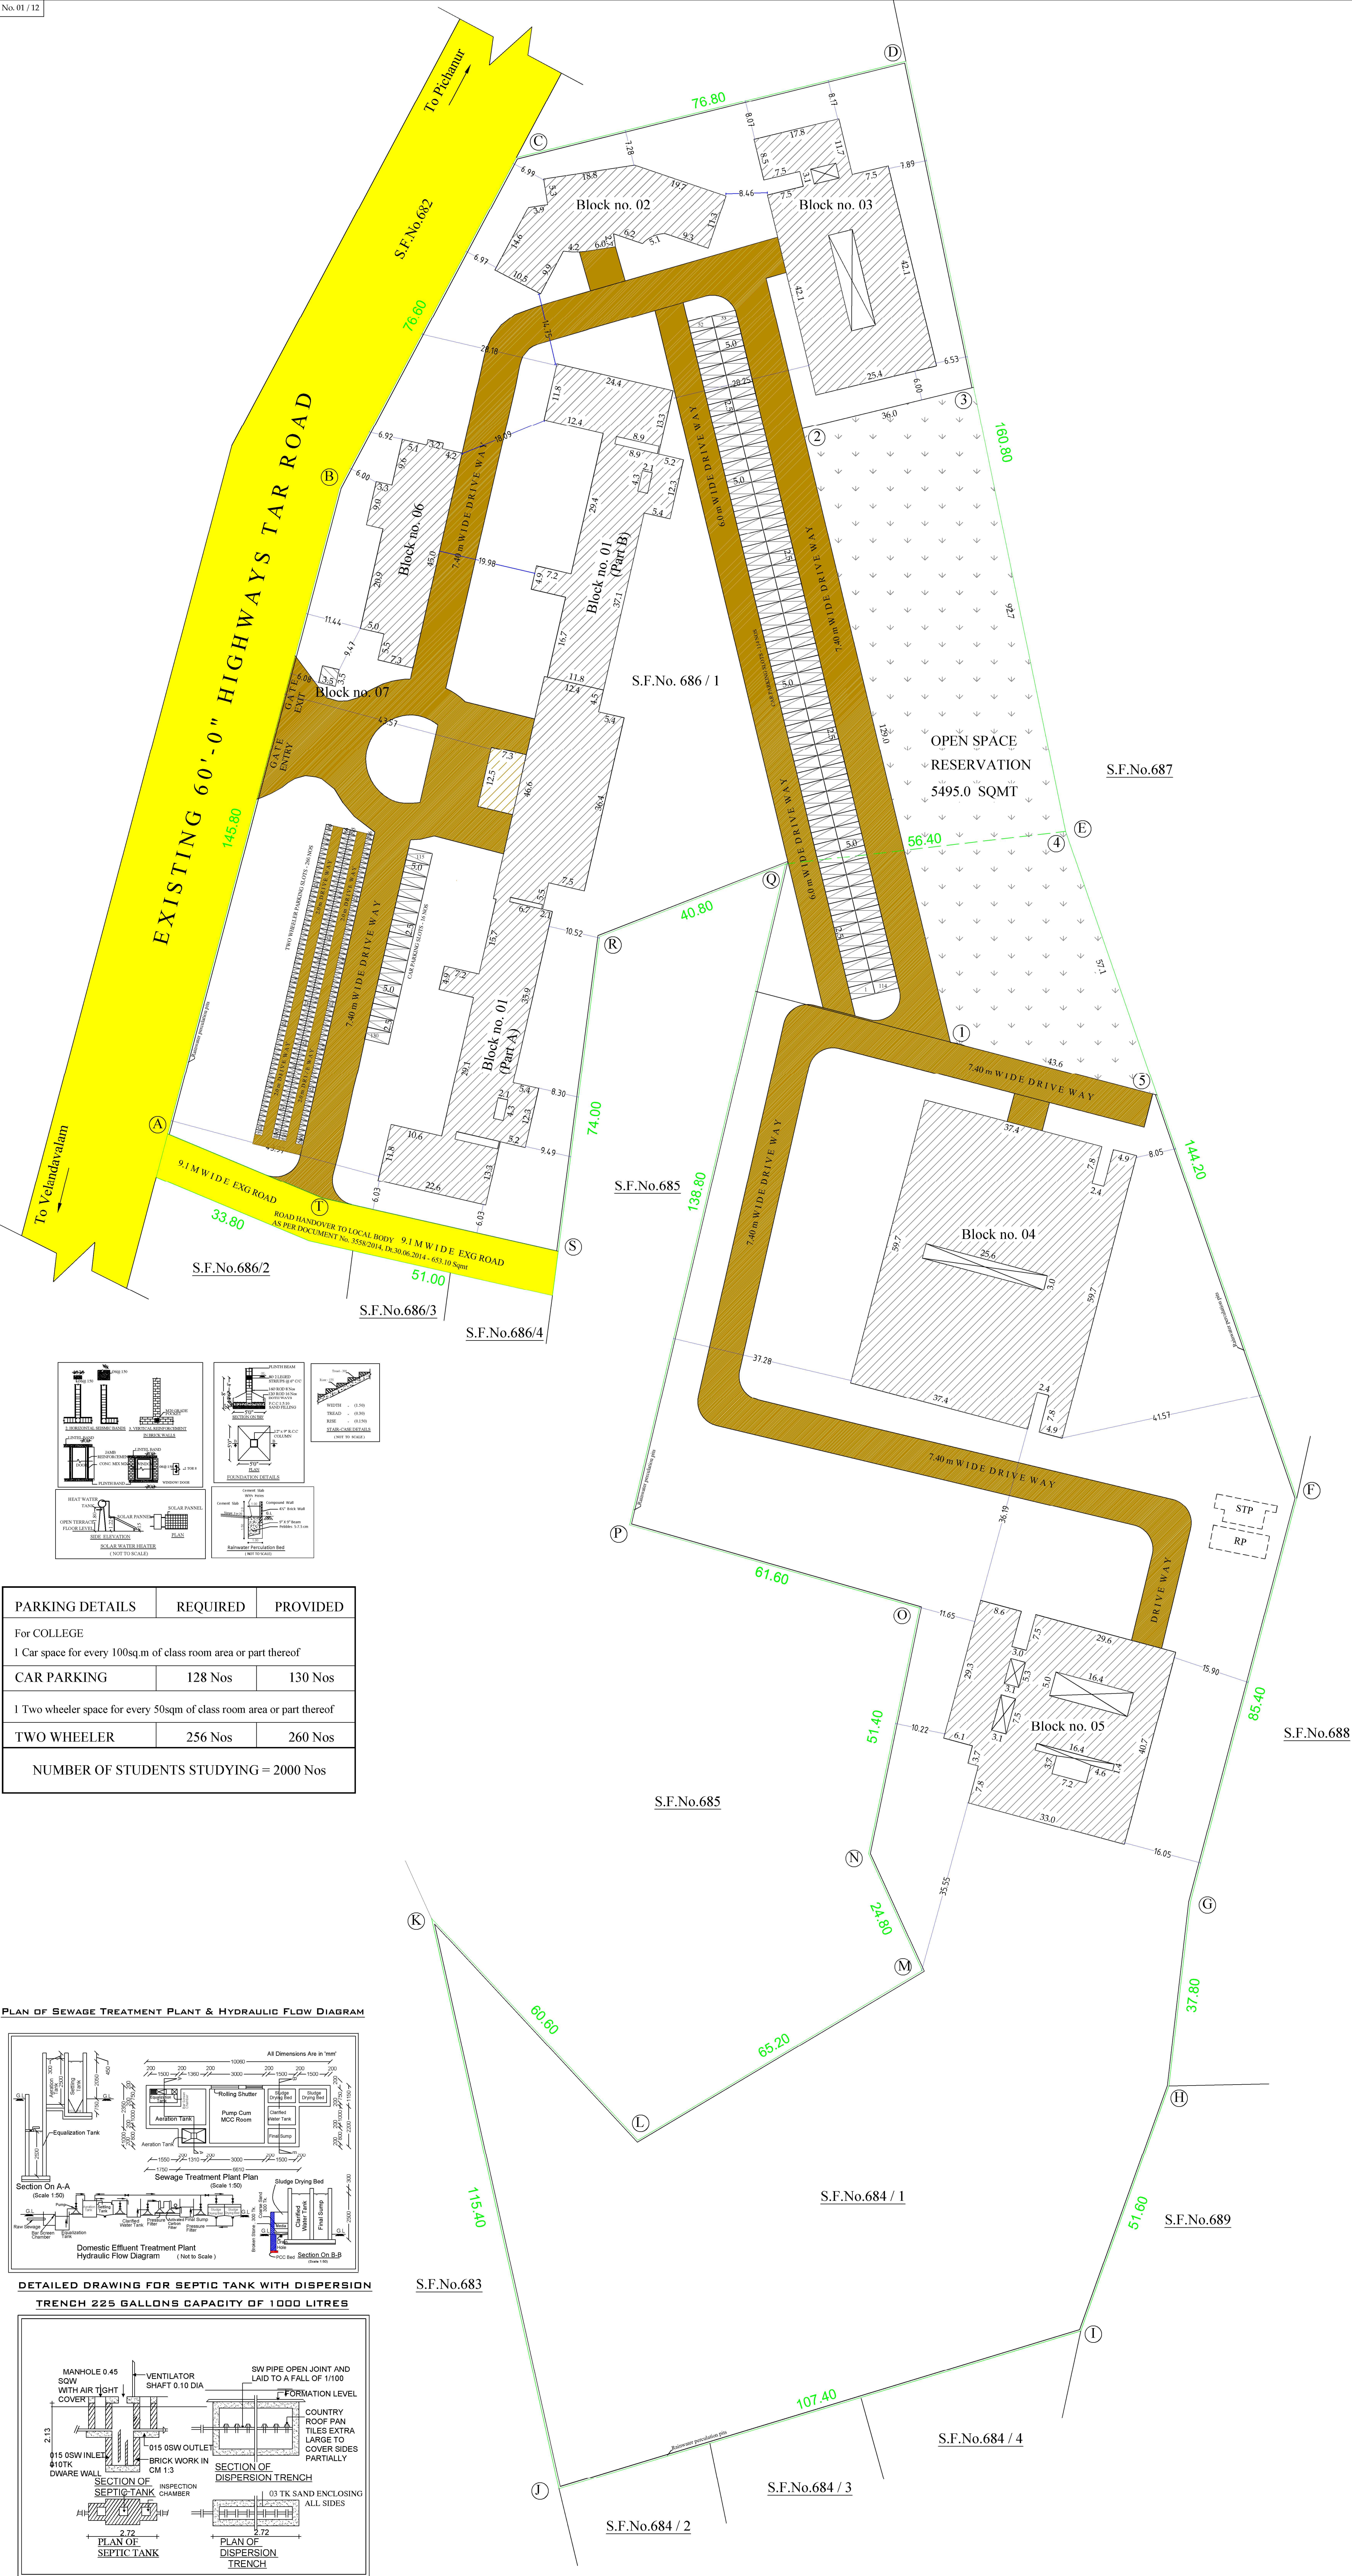


PARKING DETAILS	REQUIRED	PROVIDED
For COLLEGE		
1 Car space for every 100sq.m of class room area or part thereof		
CAR PARKING	128 Nos	130 Nos
1 Two wheeler space for every 50sqm of class room area or part thereof		
TWO WHEELER	256 Nos	260 Nos
NUMBER OF STUDENTS STUDYING = 2000 Nos		

PLAN OF SEWAGE TREATMENT PLANT & HYDRAULIC FLOW DIAGRAM

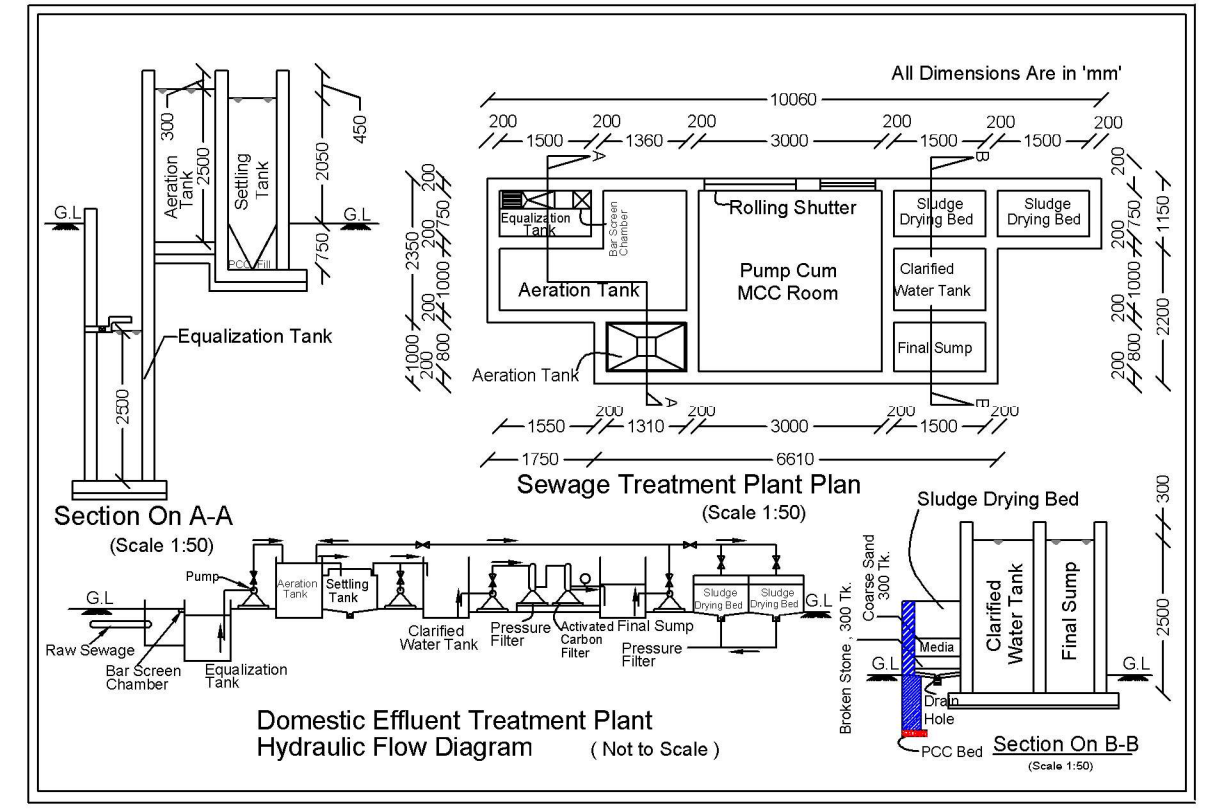

DETAILED DRAWING FOR SEPTIC TANK WITH DISPERSION
TRENCH 225 GALLONS CAPACITY OF 1000 LITRES

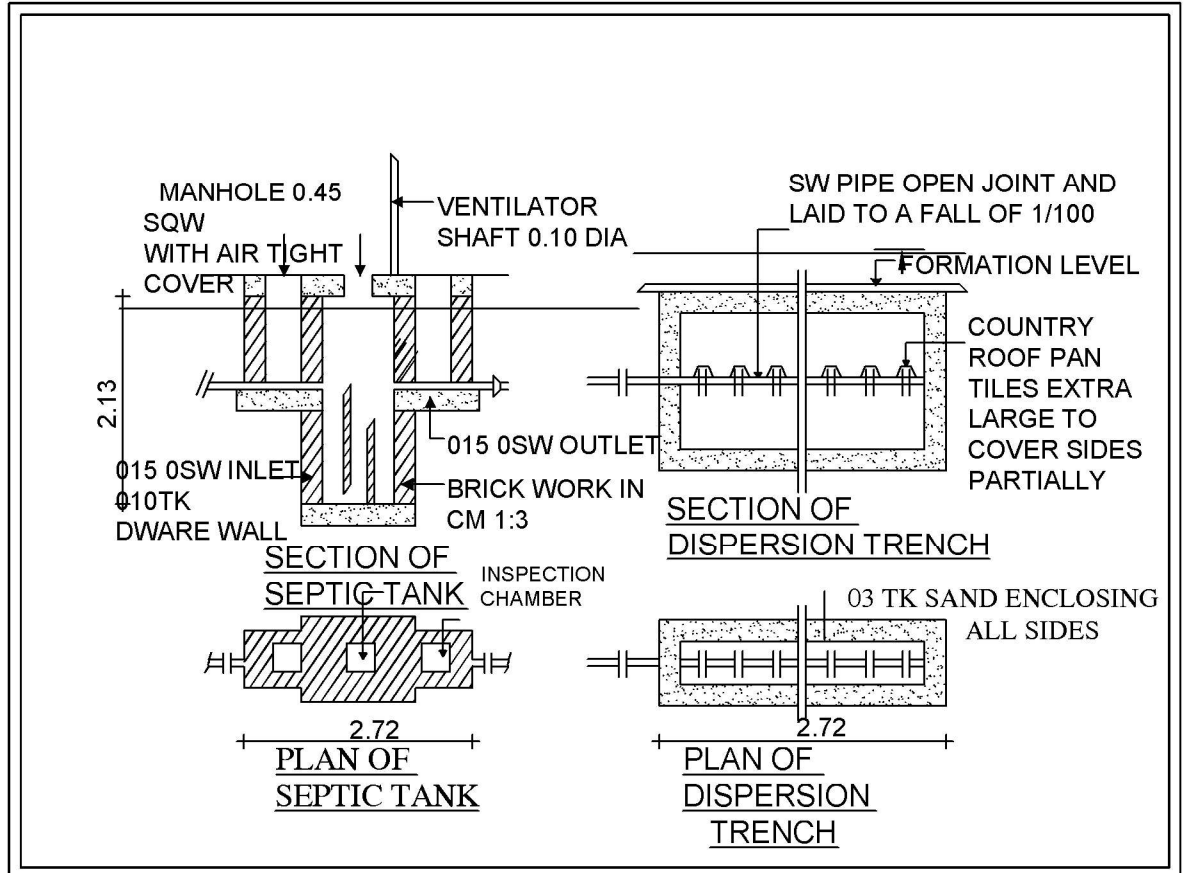

Signature Valid Signature Not
Verified

For SHRI JAGANNATH EDUCATIONAL
HEALTH AND CHARITABLE TRUST

APPLICANT

Trustee

Authorized Signatory
SATHISHKUMAR K. SATHISHKUMAR
Registered Geotechnical Engineer
Reg. No. CE-40 / AM 15886-2
No. 17/15-B, Anna Road, Kalamnagar,
Coimbatore - 641 001.
Ph: 042-4398772, Mob: +91 9992829
REGISTERED GEO TECH
ENGINEER

M. ASWINTH M.E(SR)-AMIE-
CE-40 / AM 15886-2
STRUCTURAL ENGINEER GRADE-I
Reg. No : SE/GR-1 / 1906071
COIMBATORE LPA
REGISTERED STRUCTURAL
ENGINEER

Er.R.NITHYAA, BE, MDAO,
REGISTERED ENGINEER
25, SASTRI ROAD, RAJNAGAR
COIMBATORE - 641 009.
LPA No: RE/GR-1 / 058 / 2024
REGISTERED ENGINEER

Er. S. FORMANICKAM, DCE, BE.,
REGISTERED CONSTRUCTION ENGINEER (CE)
DTCY/CE/017/2022
No.198-A, NGN Street, New Siddhapur,
Coimbatore - 641 044.
Cell : 73391 17438
Email : skannan705@gmail.com
REGISTERED CONSTRUCTION
ENGINEER