

PP

APPROVAL RECORD

Planning Permission

Coimbatore district, Tamil Nadu

APPROVAL TYPE

Building Plan

ISSUING AUTHORITY

Rural Panchayat

The approval as the planning authority issued it, reproduced in full behind this page.

An approval speaks to what was sanctioned, not to what was built. Completion is a separate record.

PLAN SHOWING THE EXSITING ACC SHEET ROOF AND R.C.C ROOF GROUND FLOOR RESIDENTIAL BUILDING
TO BE DEMOLISHED AND PROPOSED ADDITIONAL CONSTRUCTION OF R.C.C. ROOF GROUND FLOOR RESIDENTIAL
BUILDING IN S.F.NO: 306 & 298 " HAPPY GARDEN COLONY" AT KURUDAMPALAYAM VILLAGE AND PANCHAYAT


COIMBATORE NORTH TALUK AND DISTRICT.

SPF NO : 4201 / 2018


TAXATION NO: 279

OLD EXISTING APPROVED NO: 4031 / 90-93 AND 10 / 02-03


NEW EXISTING APPROVED NO:291 / 2024 - 2025

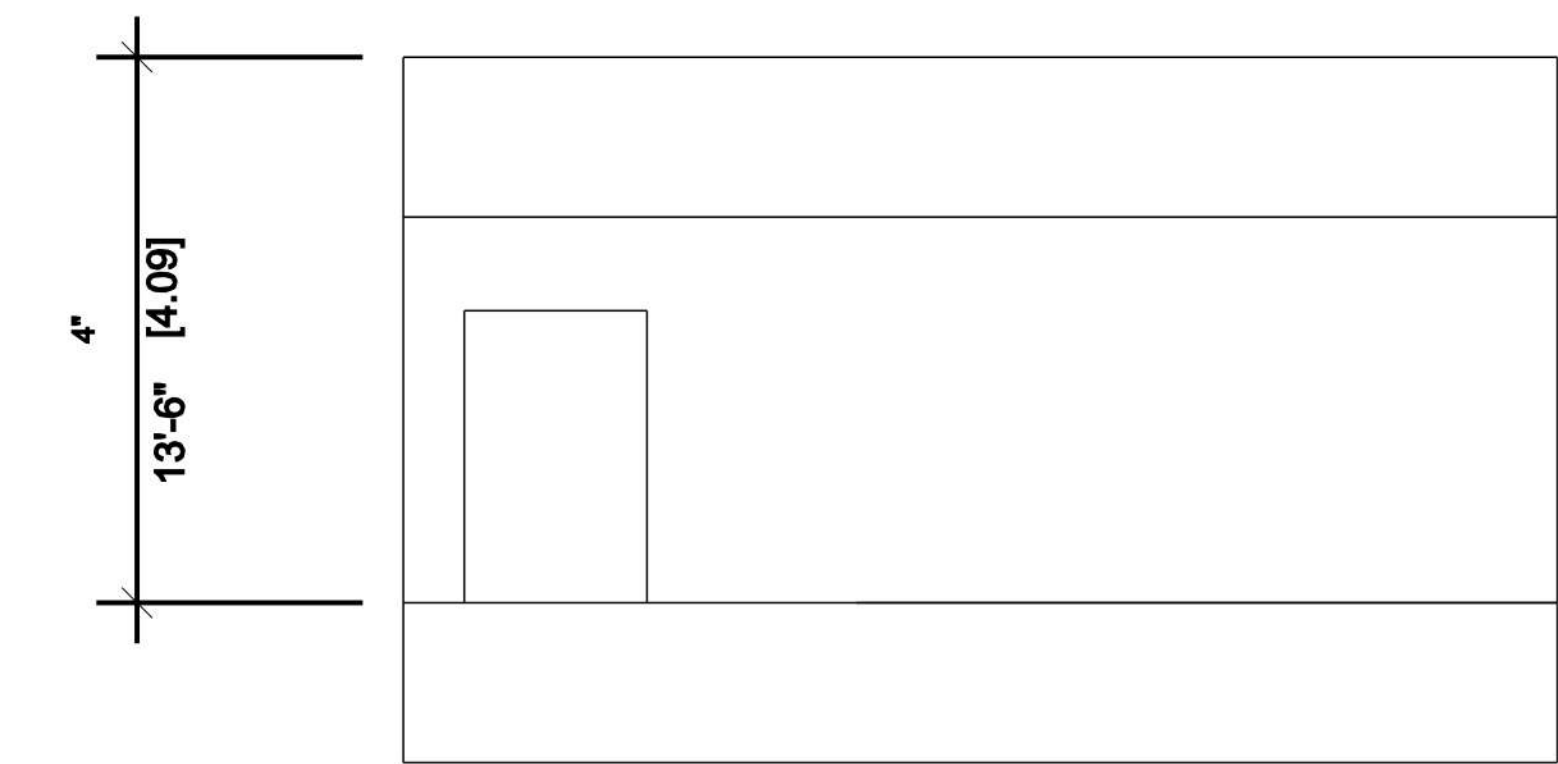


FRONT ELEVATION

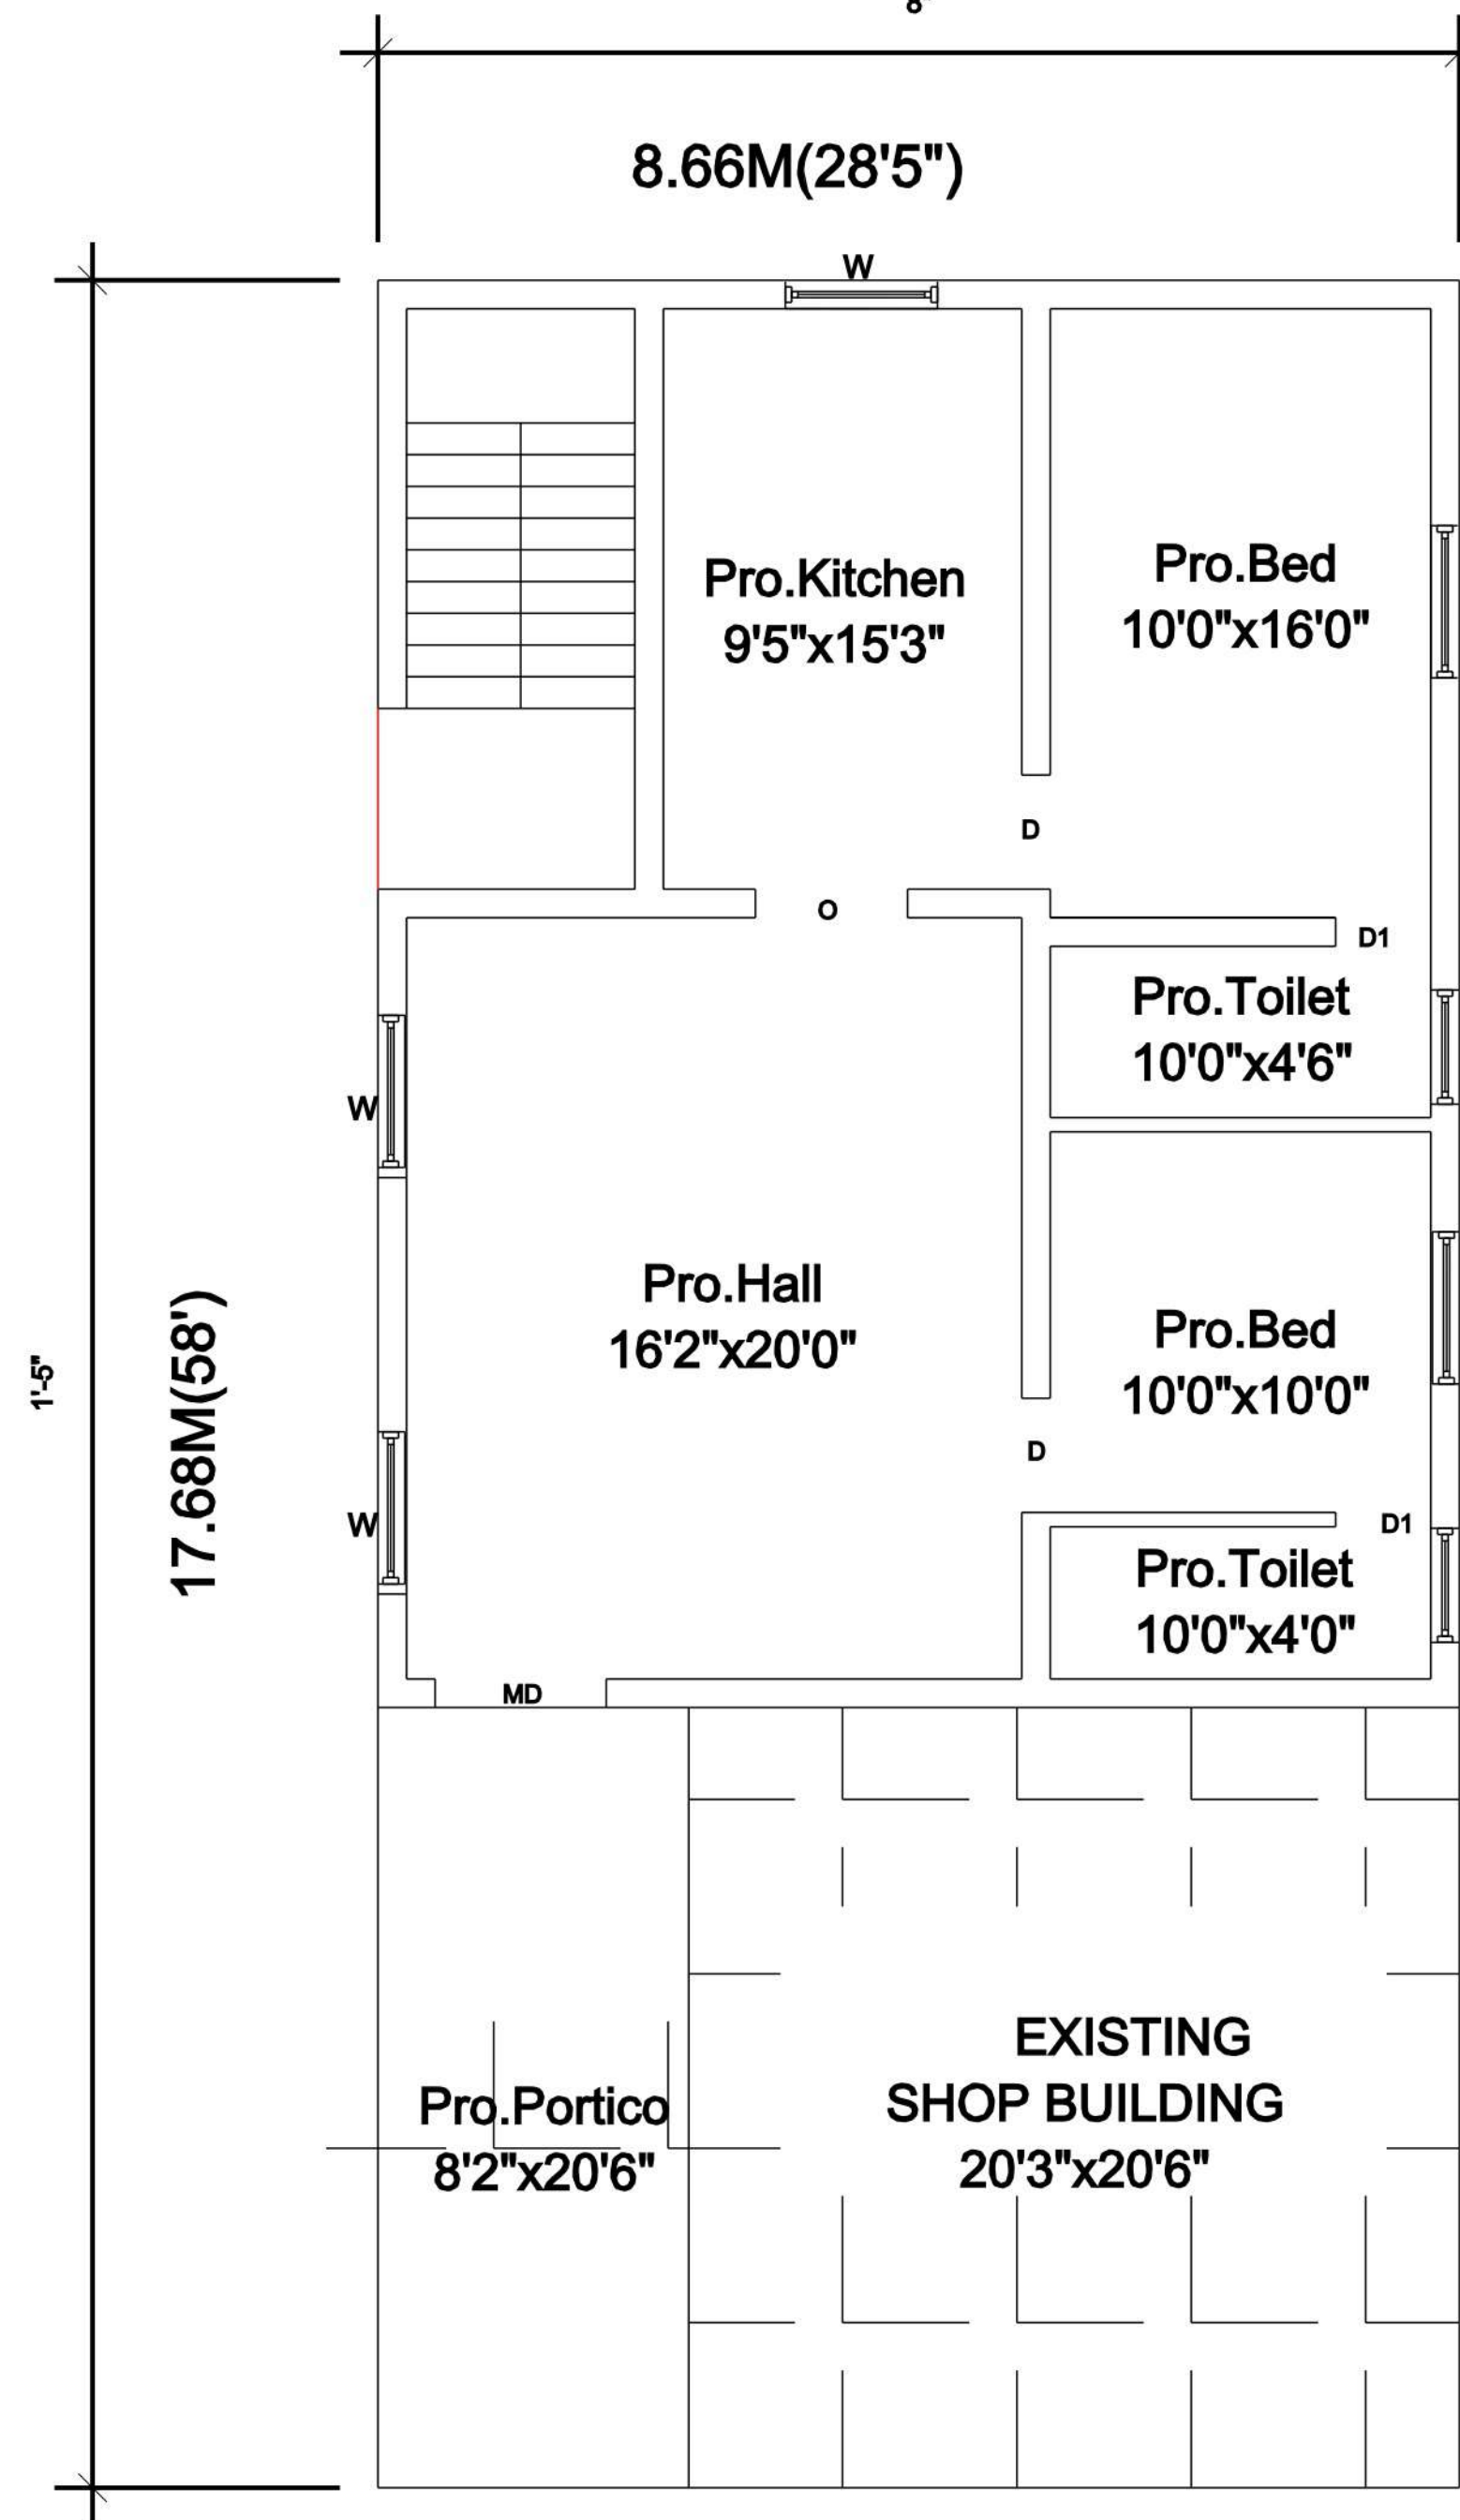


EXI & PRO.GROUND FLOOR PLAN

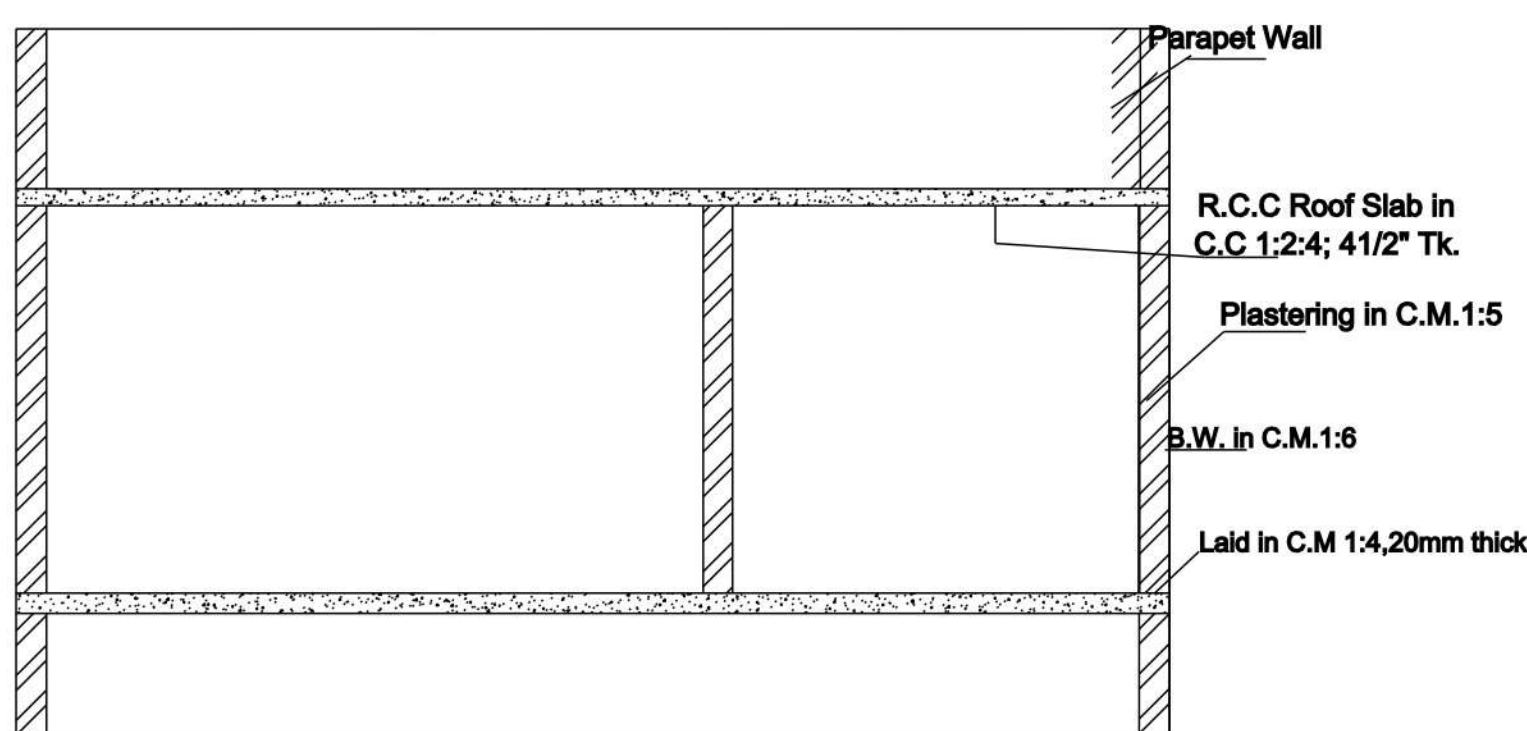


SECTION

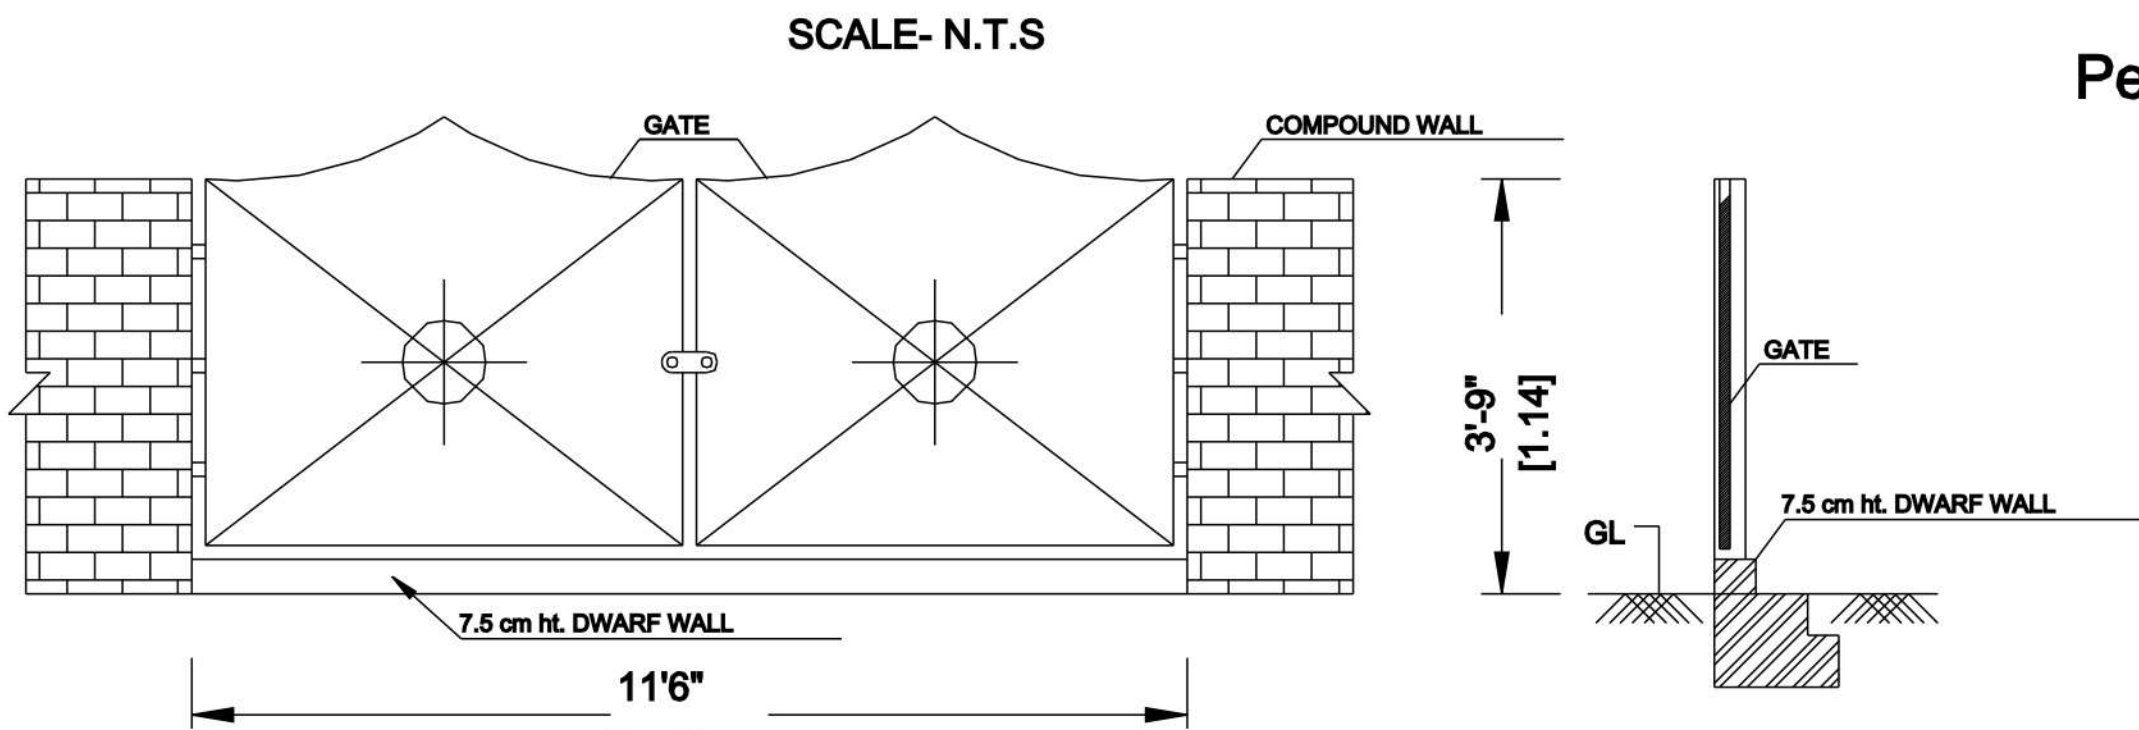


GATE AND COMPOUND WALL DETAILS

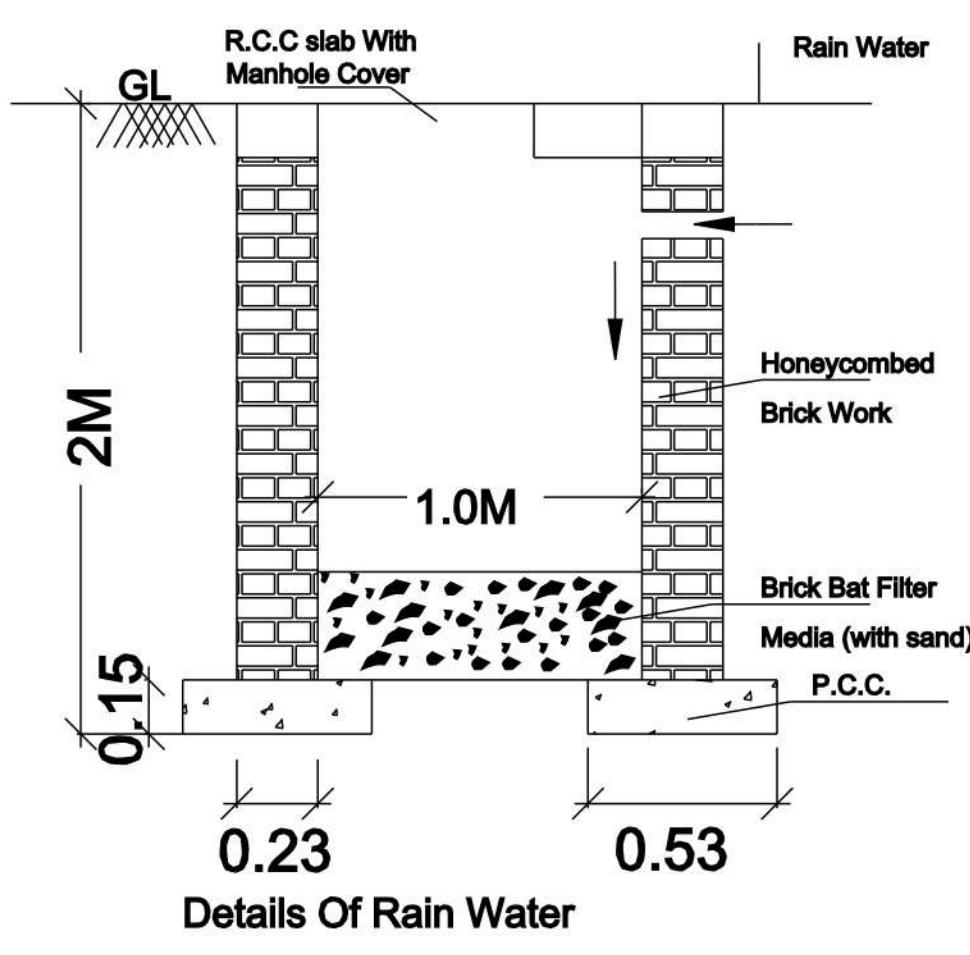


Details Of Rain Water
Collection Pit
(Recharge Well Method)
SCALE:- 1"=4'0"

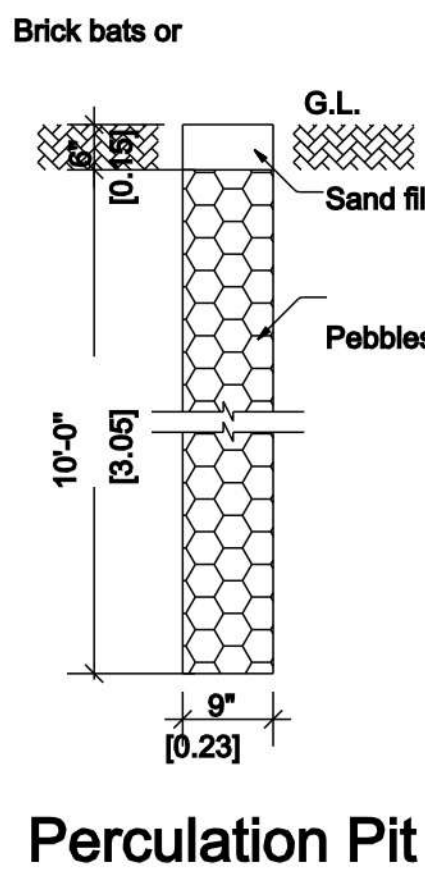

Percolation Pit

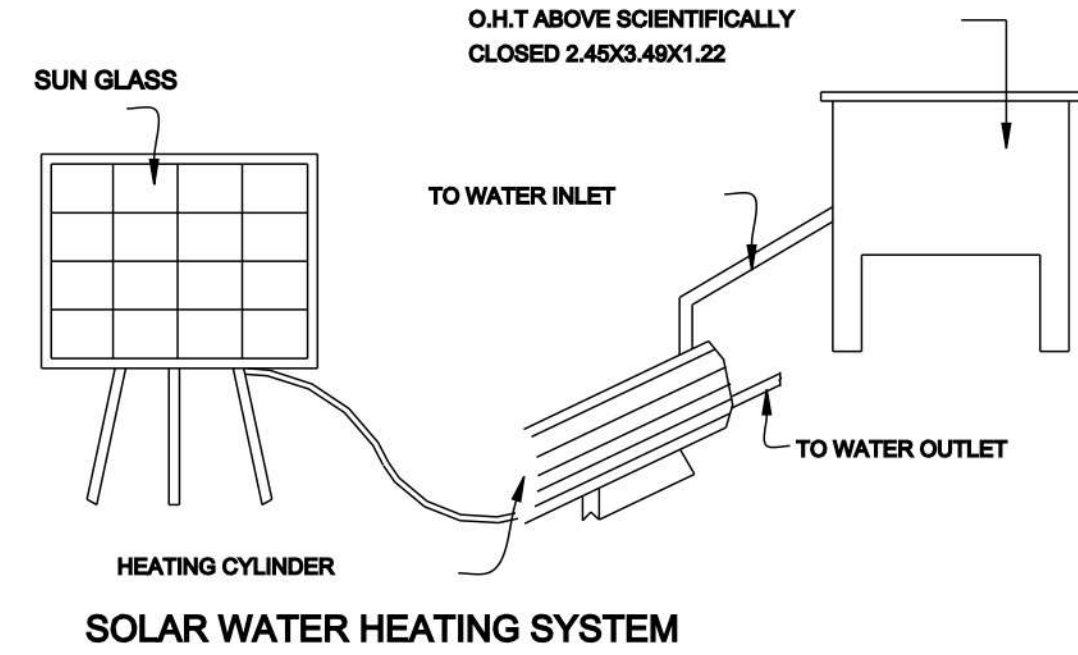


SOLAR WATER HEATING SYSTEM

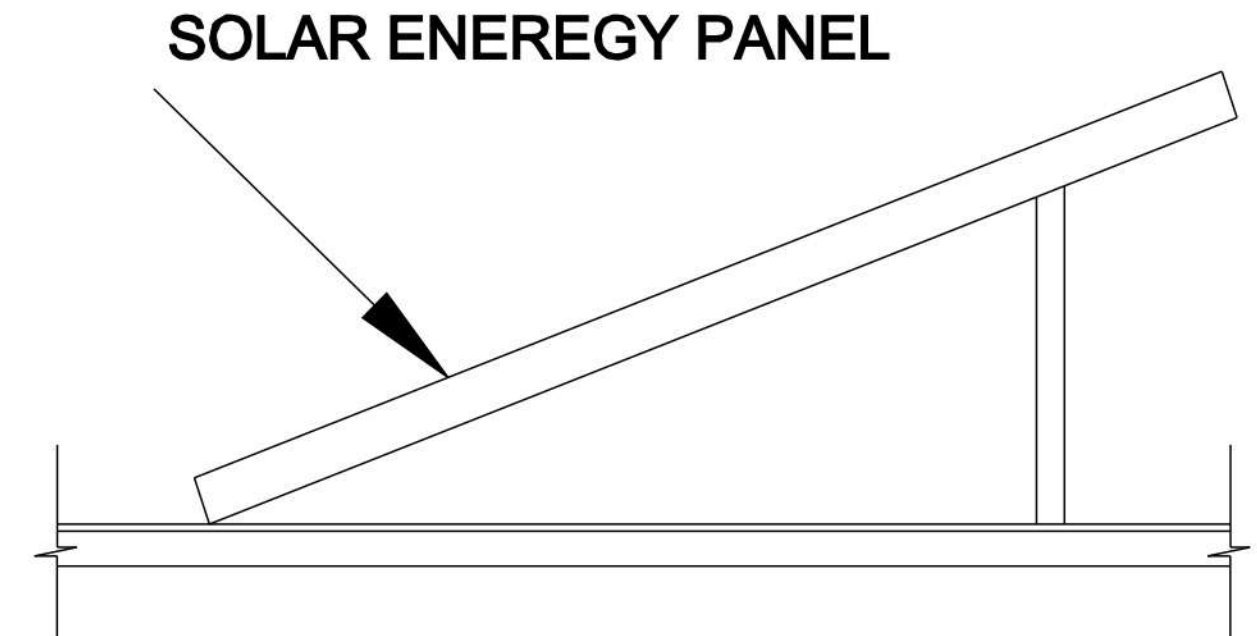


SOLAR ENEREGY PANEL


SYSTEM GENERAL POWER

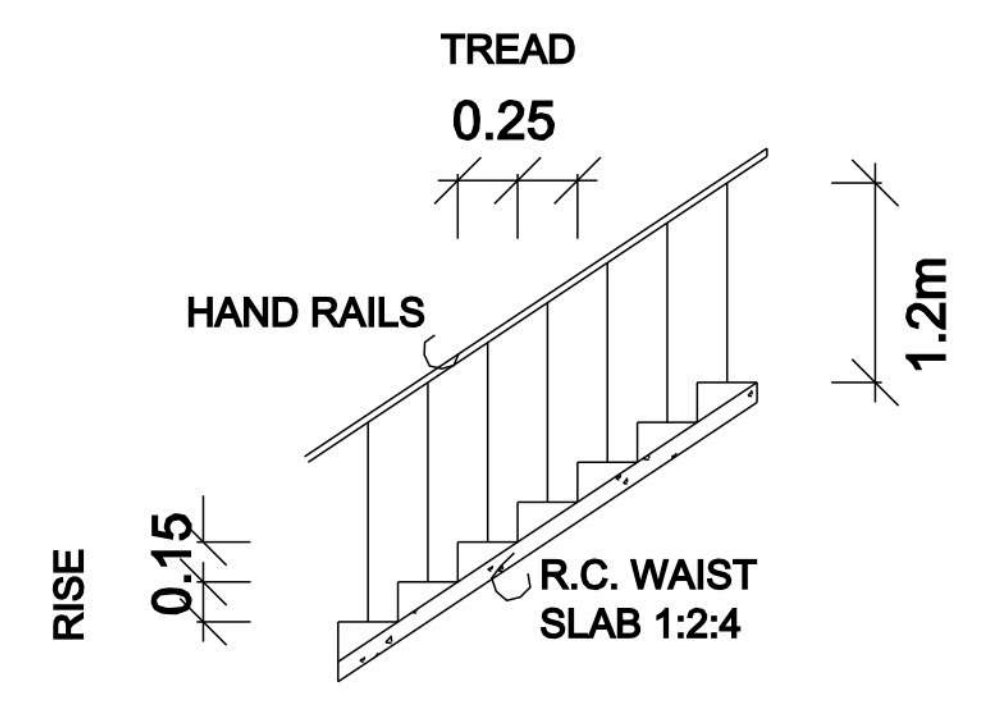


STAIRCASE DETAILS

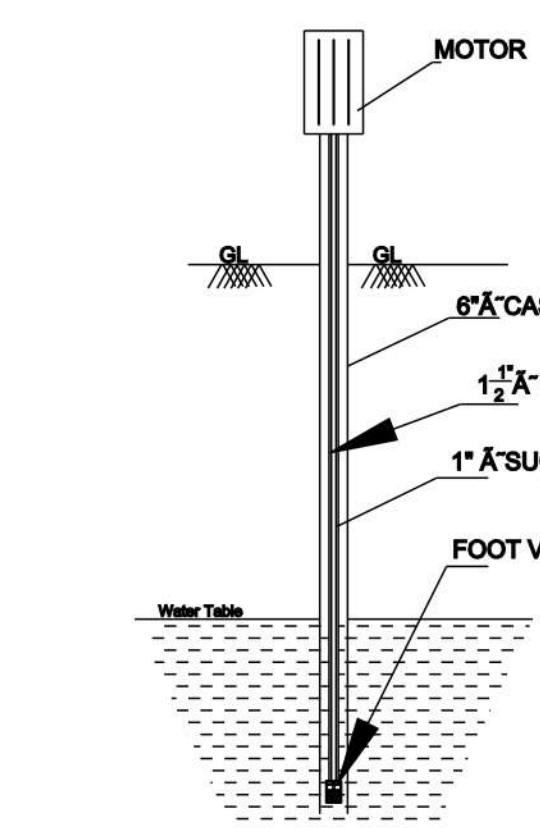

SEC. OF BOREWELL

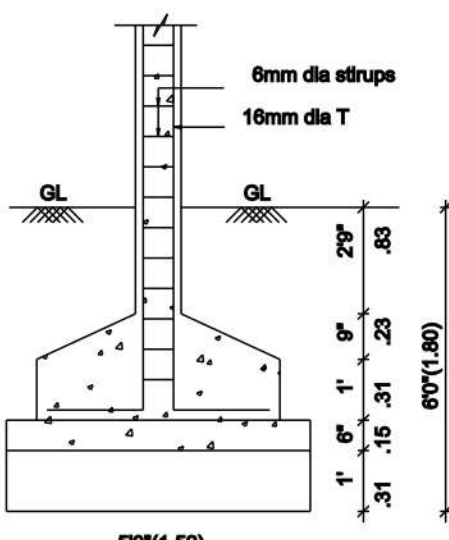

COLUMN FOUNDATION DETAIL

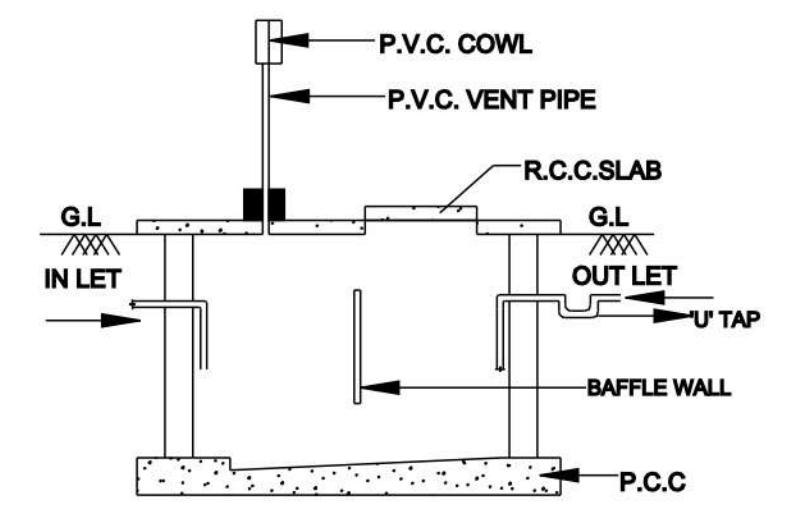

SEC. OF SEPTIC TANK

KEY PLAN

NOT TO SCALE




Proposed site

30' East West Road

10' EAST WEST ROAD

10.67[35']

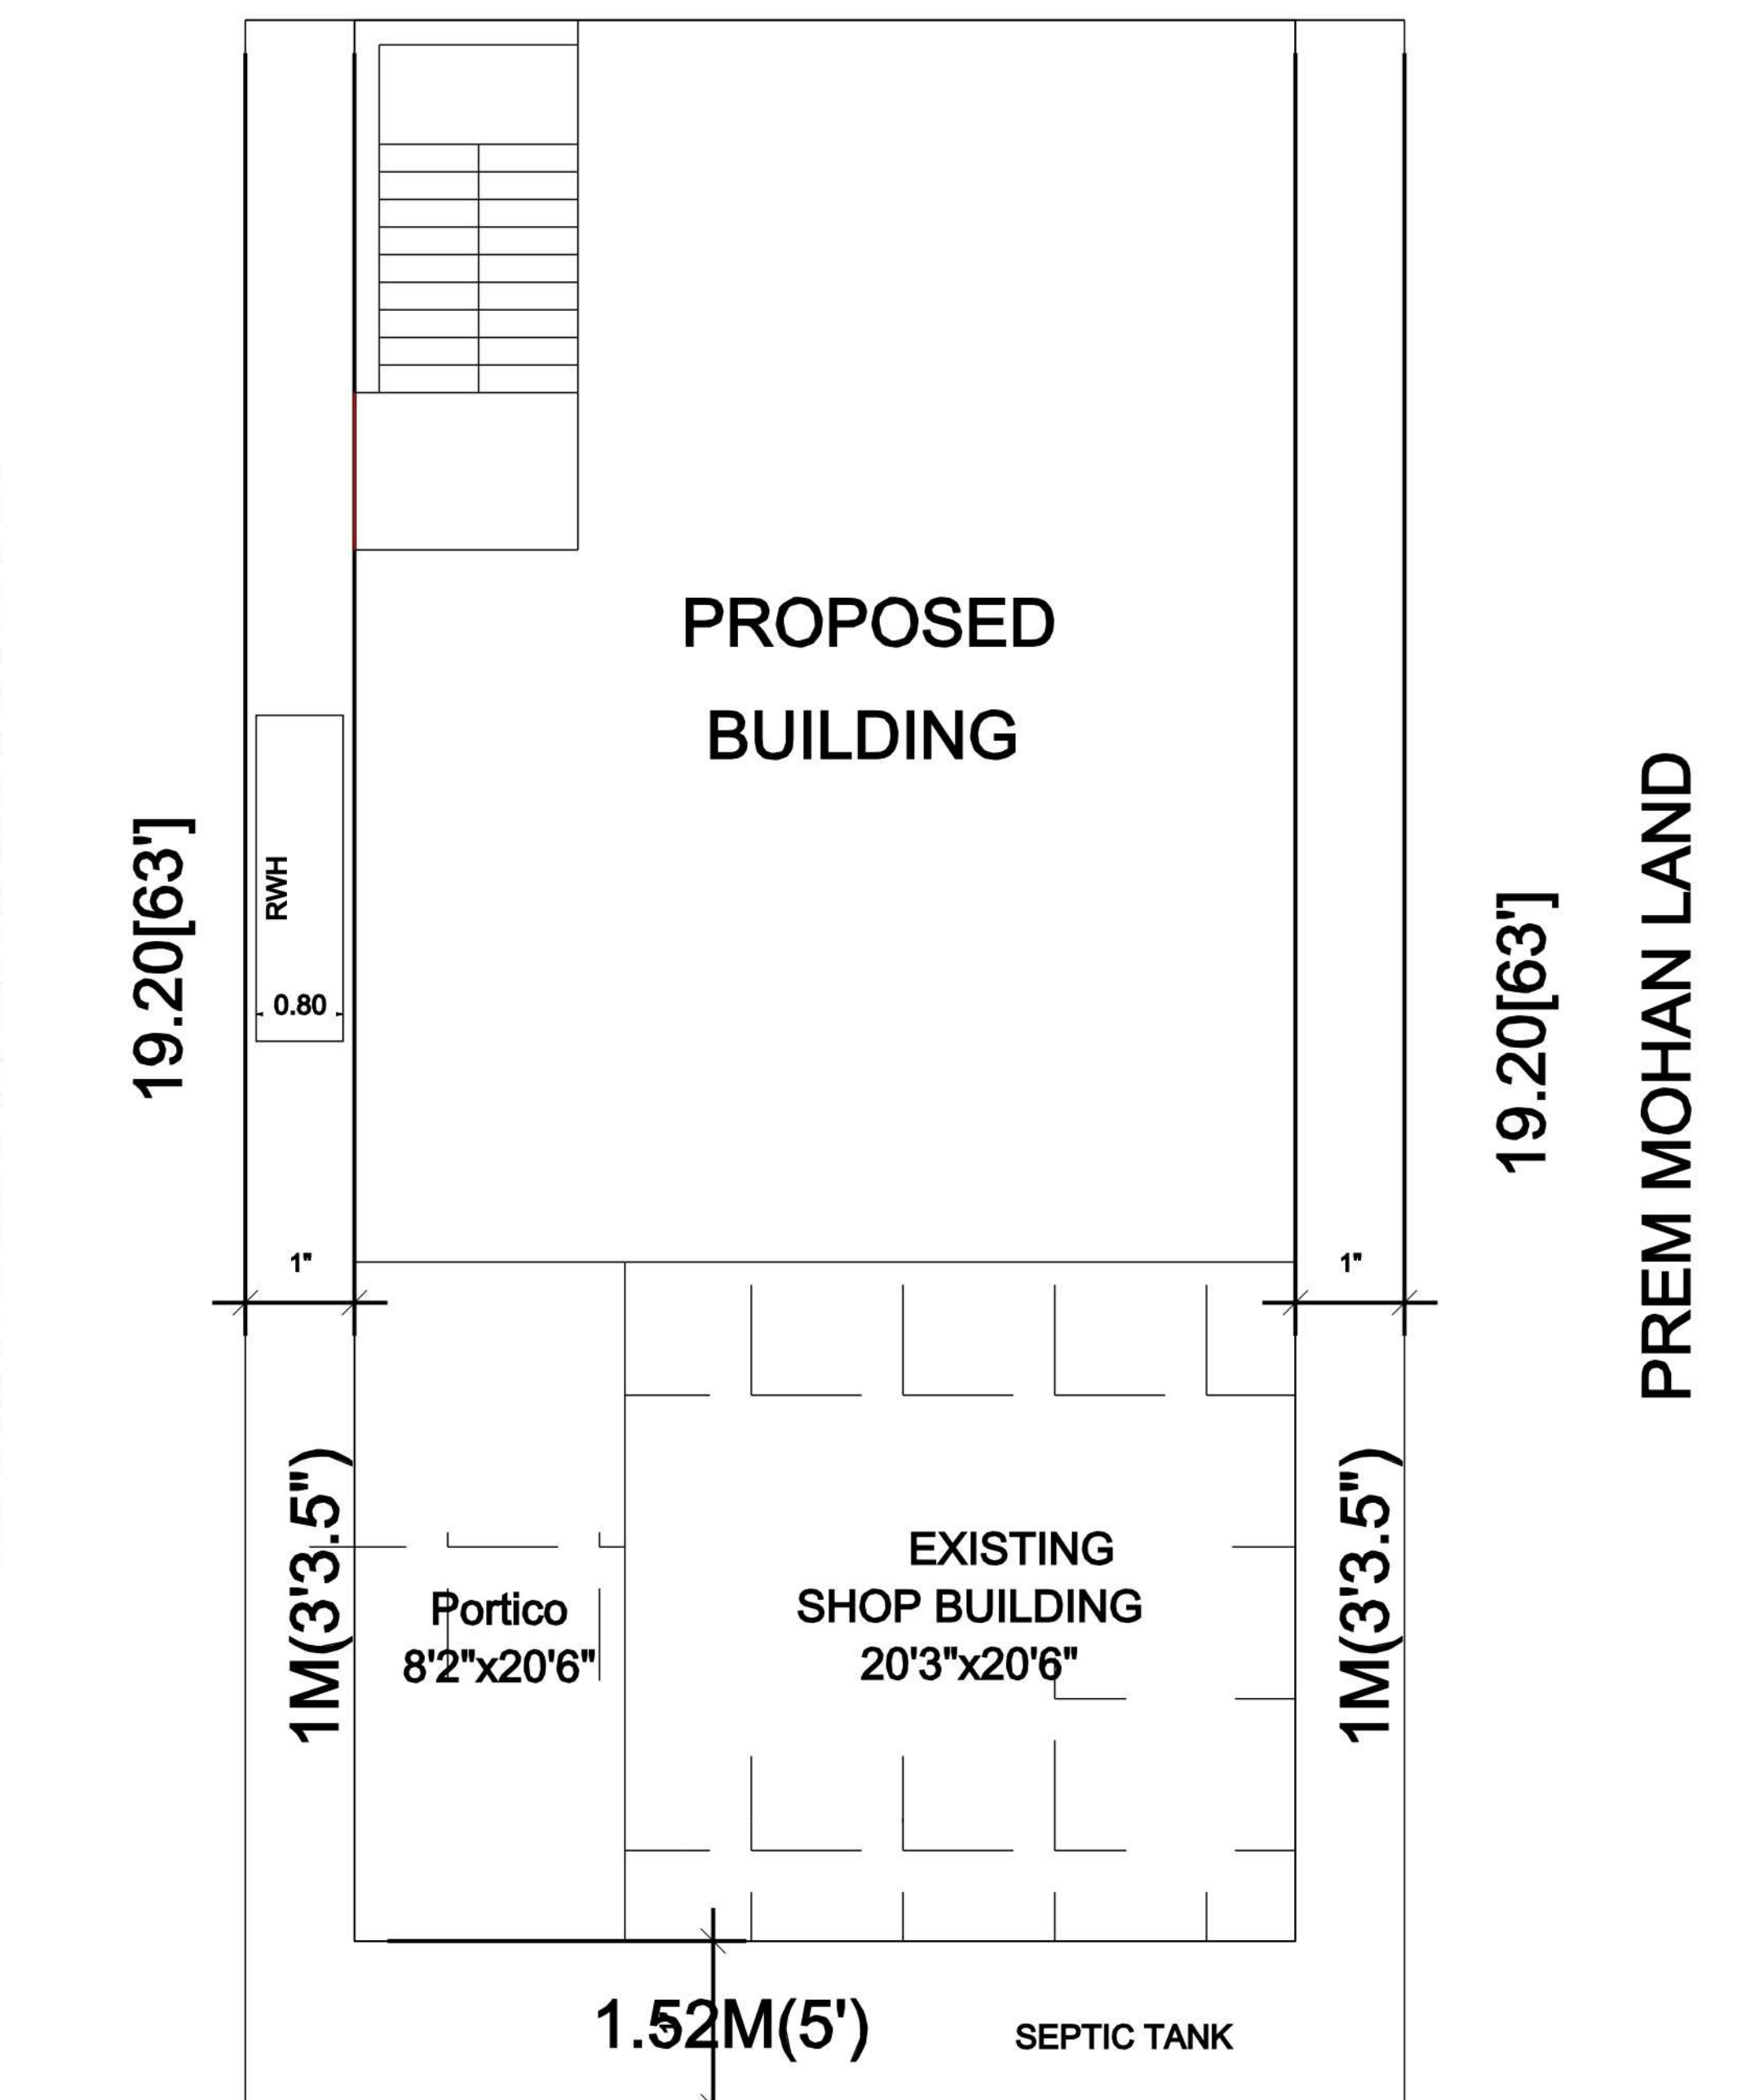

30' EAST WEST ROAD

SITE PLAN

JOINERY DETAILS

RS	Rolling Shutter	10'0"x10'0"
MD	Main Door	3'6"x7'0"
D1	Door 1	3'0"x7'0"
W	Window	4'6"x4'6"
W1	Window	4'0"x4'6"
W2	Window	6'0"x4'6"
O	Opening	3'6"x7'0"
V	Ventilator	3'0"x2'0"

AREA STATEMENT


PLOT AREA	Sq. Ft	Sq. Mt
	2205.00	204.849

BUILDING AREA

EXI.GROUND FLOOR (SHOP BUILDING)	415.00	38.554
EXI.TOILET	86.00	7.989
PRO.GROUND FLOOR (RESIDENTIAL BUILDING)	1234.00	114.641
OPEN SPACE	470.00	43.665

Scale 1:100 or 1"=8'0"

Plot Coverage-78.68% F.S.I -114.64

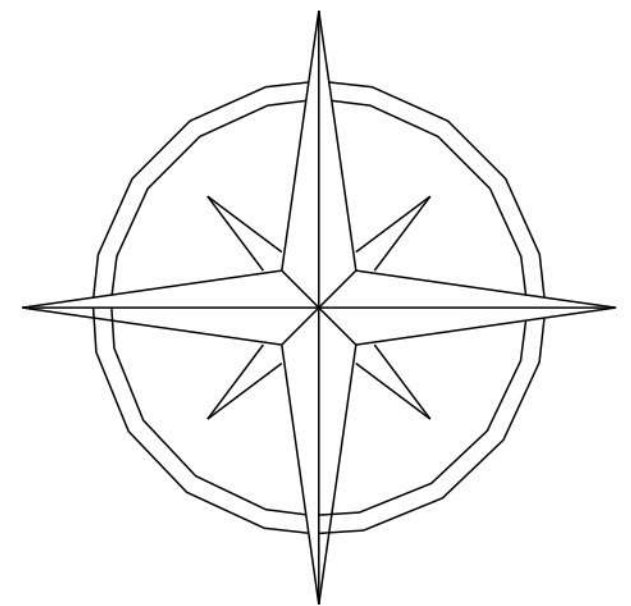

N

Handwritten signature: D. Sing

OWNER:

Licensed Surveyor

Handwritten signature: P.B. Aruchamy
P.B. ARUCHAMY, D.C.E., L.B.S.,
Engineer & Contractor
No. 4 / 375, SMD Complex, V.S.K. Nagar
Thadagam Road, K. Vadamadurai Post
Coimbatore - 641 017

Eight ways to know a piece of land before you pay for it.

This report covers one part of the picture. These cover the rest, drawn from the same government records, for any property in Tamil Nadu.

LandLens One

Ask anything about a property and get an answer grounded in live government records, with the sources shown.

[/landlens/one](#)



Verify My Land

Every record check run on one property and returned as a single report.

[/landlens/verify-my-land](#)



Legal Opinion

An advocate's written opinion on the title, built on the records we pull for it.

[/landlens](#)



One Map

Every layer on one map: the parcel, its boundary, zoning, water bodies and what sits around it.

[/landlens/one/map](#)



PriceMap

What land actually changed hands for around this plot, taken from the registered deeds.

[/landlens/pricemap](#)



Build Scope

What you are allowed to build here: floor space, height, coverage and setbacks.

[/landlens/build-scope](#)



Property Tracker

Watch a property and hear about it when something new is registered against it.

[/landlens/property-tracker](#)



Deal Room

Run the transaction in one place: documents, stamping, signatures and the parties.

[/landlens/deal-room](#)



Twenty-four checks you can run yourself, at no cost.

Records and verification

The registers themselves, read for you.

Encumbrance Certificate

Patta and Chitta

Field Measurement Sketch

EC Analyzer

Bank charge check

Court case search

Seller background check

Approval check by survey

Value and duty

What it is worth and what it costs to register.

Guideline value by street

Guideline value by survey

Stamp duty and registration fees

Capital gains

Floor space index

Area unit converter

Zoning and land use

What the plan says can happen on this land.

Land use zone finder

CMDA land use check

Coastal regulation zone

Master plan check

Water bodies finder

Airport height clearance

Registers and directories

Who holds it, and which office keeps the record.

Find your registering office

Temple property check

Waqf property check

RERA register



Every free tool
/tools



Services we run
for you
/services



The LandLens
suite
/landlens/one



Every claim in this document traces back to a government record.

Legal opinions, due diligence and title verification

Building plan, layout and sub-division approvals

Completion and occupancy certificates, regularisation

Escrow, negotiation and NRI property management

Land survey, soil testing, architecture and construction

Verified RealEstate
3/350/2 Mettukuppam,
OMR Thoraipakkam,
Chennai 600 097, India
hello@verified.realestate
+91 9996 12 9996

Prepared from the registers named on the page each finding sits on. Where a register could not be read, this document says so in its place rather than leaving the gap to be read as a clean result.

