


PLAN SHOWING THE PROPOSED CONSTRUCTION OF RCC ROOF GARMENT PACKAGING INDUSTRIAL BUILDING (GROUND AND FIRST FLOOR ) IN S.F.NO:66/5B,S.F.NO.66/6B, ZAMIN KOTTAMPATTY VILLAGE,POLLACHI TALUK, COIMBATORE DISTRICT.

SCALE : 1 : 100  
ALL DIMENSION ARE IN METERS.

TYPE :

GF+FF+TF PLANS

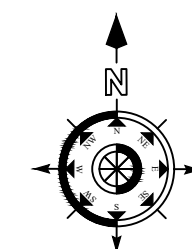

## AREA DETAILS :

|                 |   |              |
|-----------------|---|--------------|
| AS PER DOCUMENT | - | 1972.83 Sq.m |
| AS PER SITE     | - | 1975.70 Sq.m |
| AS PER FMB      | - | 1975.70 Sq.m |

| DESCRIPTION       | FSI (Sq.m)    | NON- FSI (Sq.m) | TOTAL (Sq.m)  |
|-------------------|---------------|-----------------|---------------|
| Ground Floor      | 462.48        | ---             | 462.48        |
| First Floor       | 462.48        | ---             | 462.48        |
| Head Room         | ---           | 17.88           | 17.87         |
| Watchman booth    | ---           | 6.25            | 6.25          |
| <b>TOTAL AREA</b> | <b>924.96</b> |                 | <b>949.08</b> |

## JOINERY DETAILS :-

| SL NO. | DESCRIPTION | SYM | DIMENSION   |
|--------|-------------|-----|-------------|
| 1      | MAIN DOOR   | MD  | 2.43 X 2.43 |
| 2      | DOOR        | D   | 0.91 X 2.43 |
| 3      | DOOR        | D1  | 1.37 X 2.43 |
| 4      | DOOR        | D2  | 1.52 X 2.43 |
| 5      | WINDOW      | W   | 1.83 X 1.83 |
| 6      | WINDOW      | W1  | 1.22 X 1.22 |
| 7      | VENTILAOR   | V   | 0.91 X 0.61 |
| 9      | LIFT DOOR   | LD  | 0.91 X 2.43 |

## ONLINE APPLICATION NO :

## L.P/C.L.P.A NO :

## PLANNING PERMISSION NO :

| PARKING DETAILS           | REQUIRED | PROVIDED |
|---------------------------|----------|----------|
| Total Two Wheeler Parking | 13 No's  | 23 No's  |
| Total Cycle Parking       | 13 No's  | 23 No's  |
| Total Car Parking         | 5 No's   | 5 No's   |
| Total lorry Parking       | 0 No's   | 2 No's   |

## F.S.I CALCULATION AS PER DOCUMENT :-

$$\frac{F.S.I}{(924.96/1975.34)} = 0.47$$

## Workers detail :

Total No's of Workers = 30 persons

Mechineries HP details = 150 HP

## REFERENCE :

SITE BOUNDARY  
EXISTING ROAD  
PROPOSED BUILDING  
PROPOSED DRIVEWAY

## REFERENCE:-

**EMERGENCY ALARM : ● EA**  
**FIRE EXTINGUISHER : ● FE**

**Er.T.THILAK RANJITH,**  
B.E(Civil), M.E(Sr),M.E(Ar),P.C.C.Engg, P.E(CE)  
Registered Structural Engineer (Grade-I)  
CPA/REG/01/024/2024  
Thilakranjith19@gmail.com, 9446112301


REGISTERED STRUCTURAL  
ENGINEER

**Er.T.THILAK RANJITH,**  
B.E(Civil), M.E(Sr),M.E(Ar),P.C.C.Engg, P.E(CE)  
Registered Construction Engineer  
CPA/CE/007/2024  
Thilakranjith19@gmail.com, 9446112301


REGISTERED CONSTRUCTION  
ENGINEER

APPLICANT


REGISTERED ENGINEER

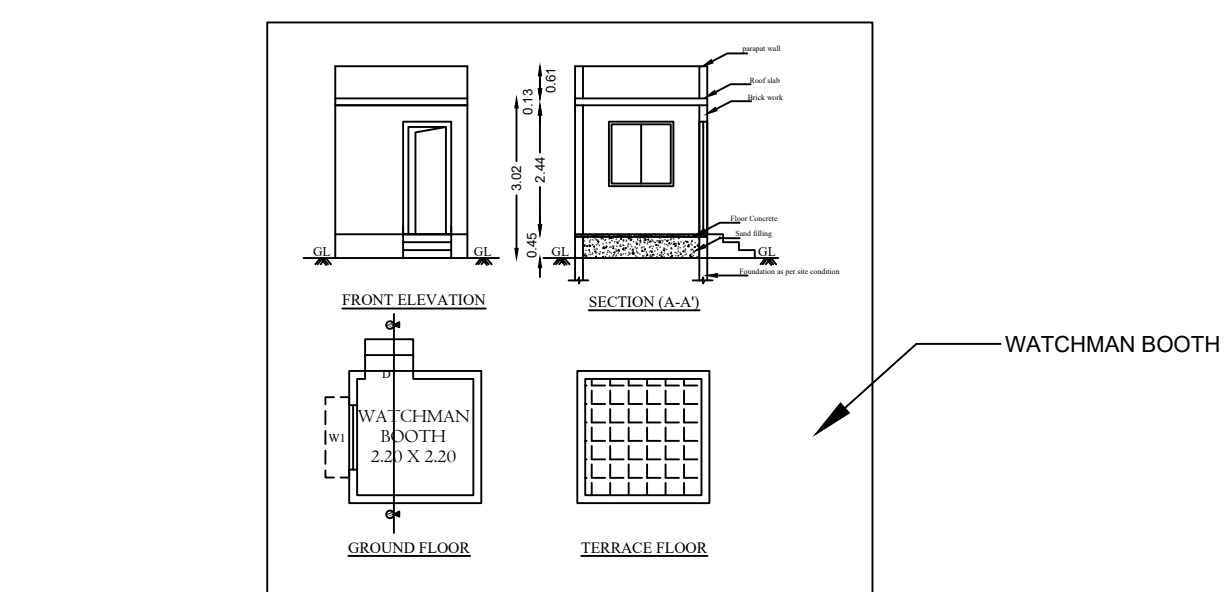


WATCHMAN BOOTH

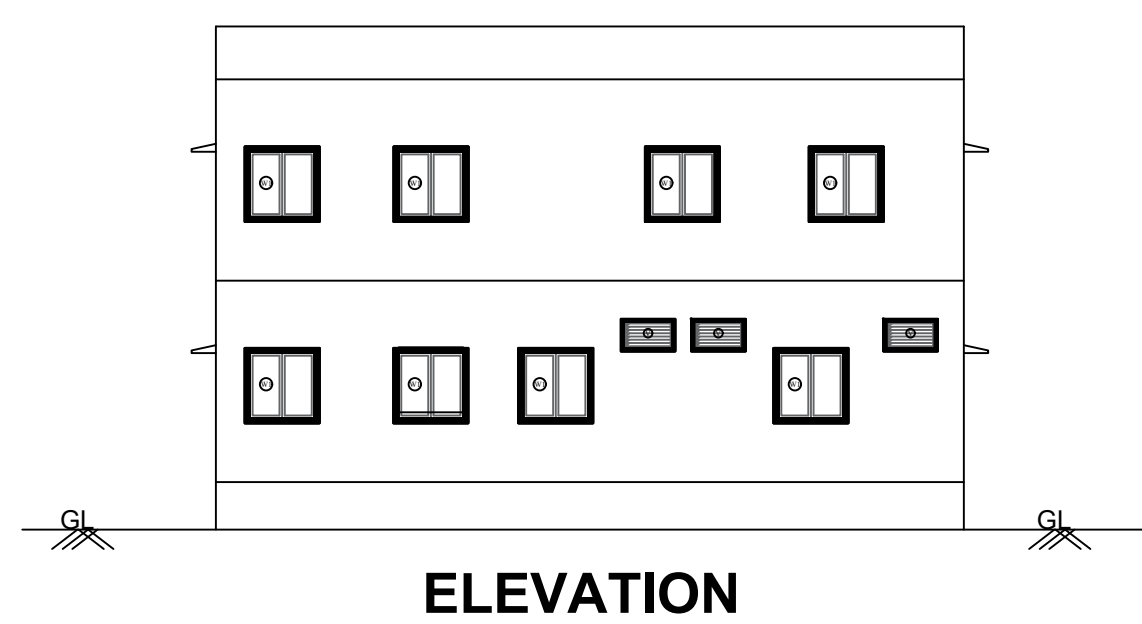


ELEVATION

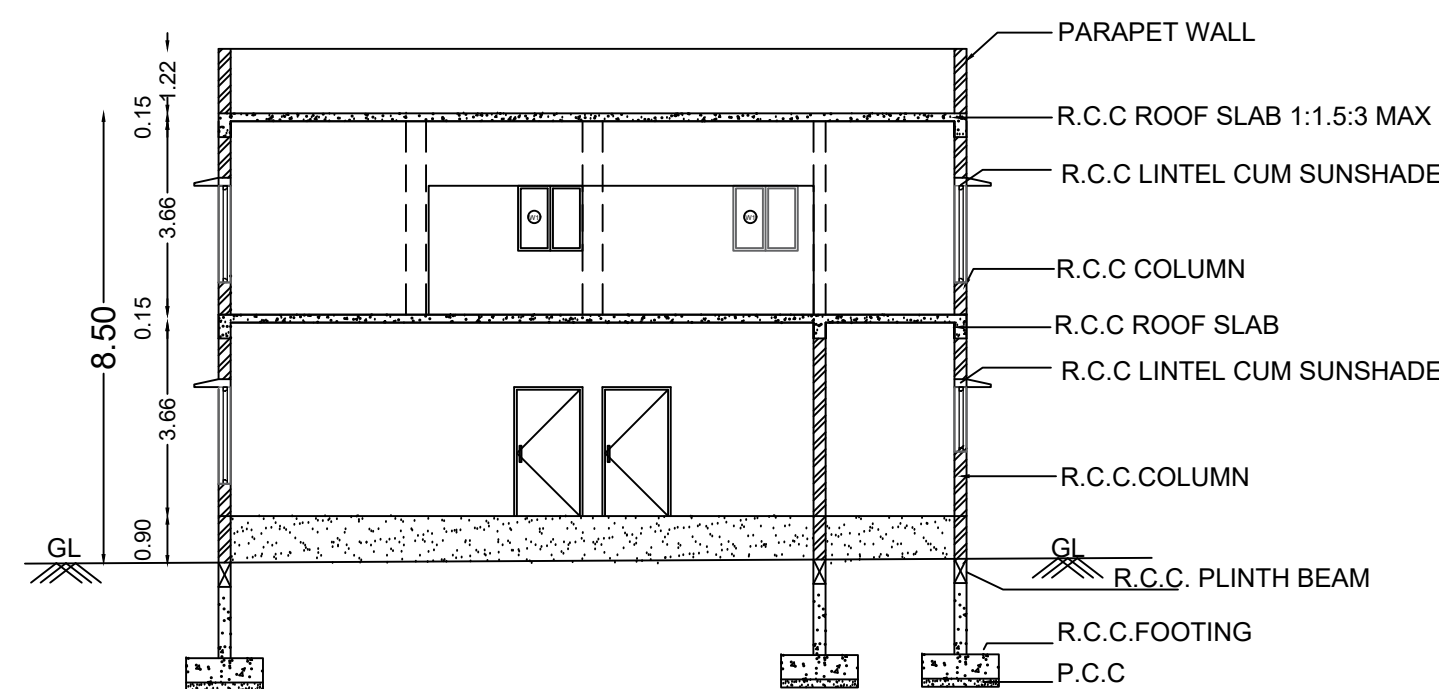


SECTION - AA'

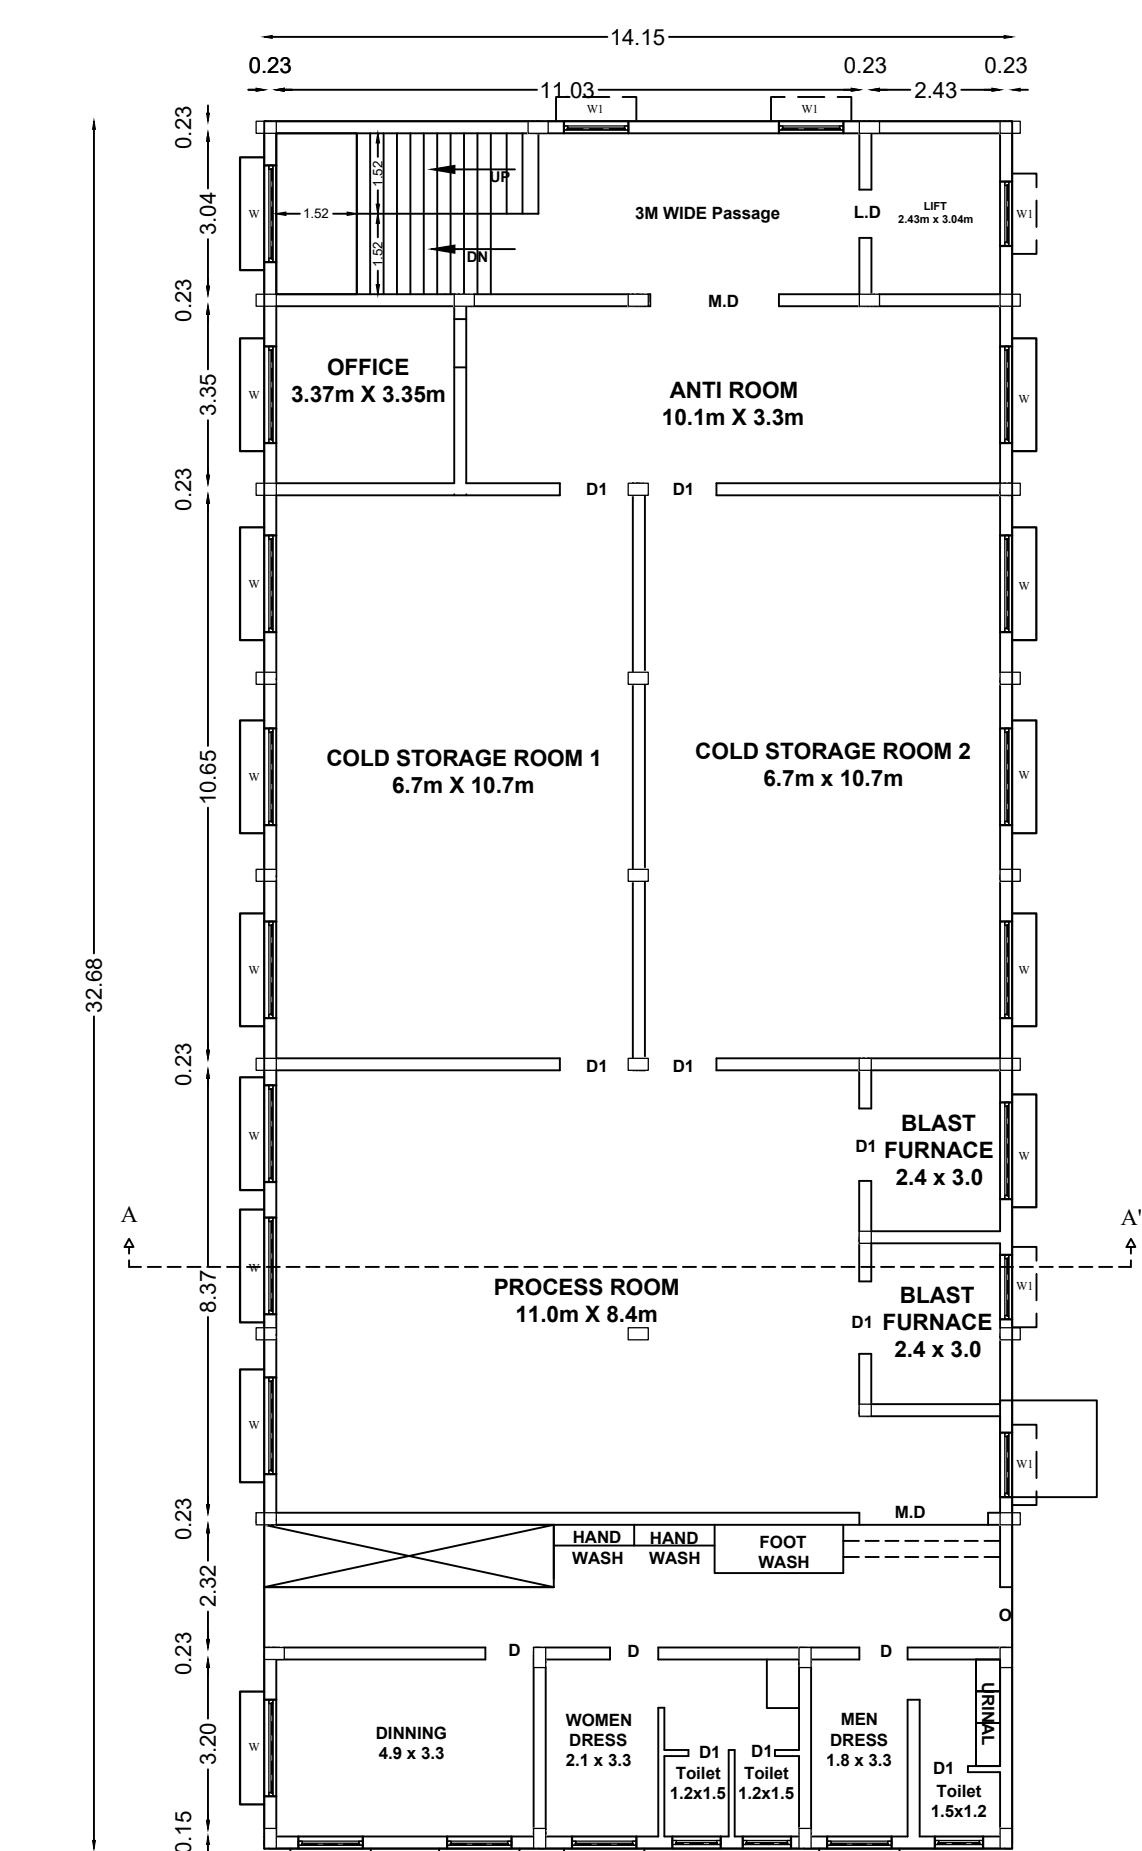


GROUND FLOOR PLAN

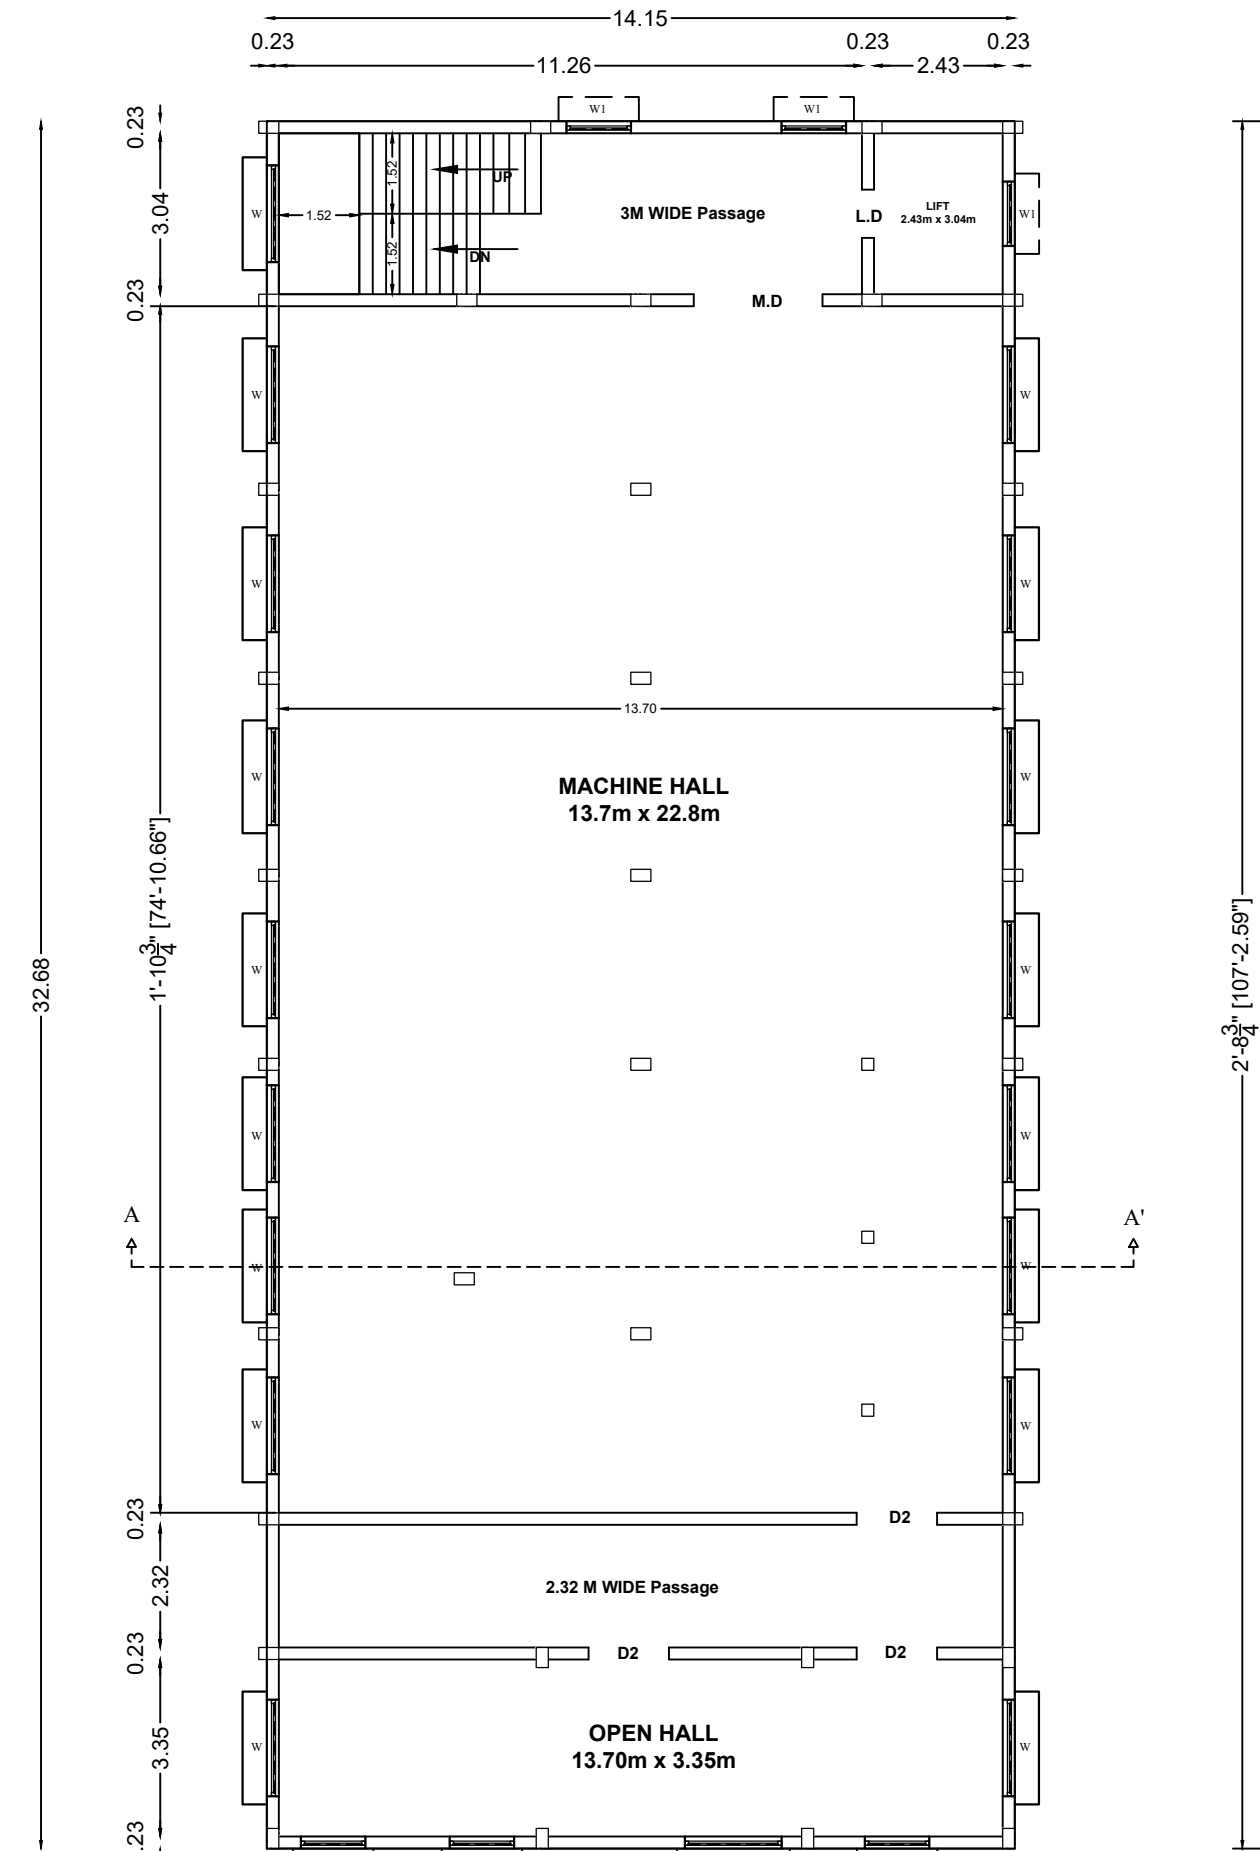




FIRST FLOOR PLAN

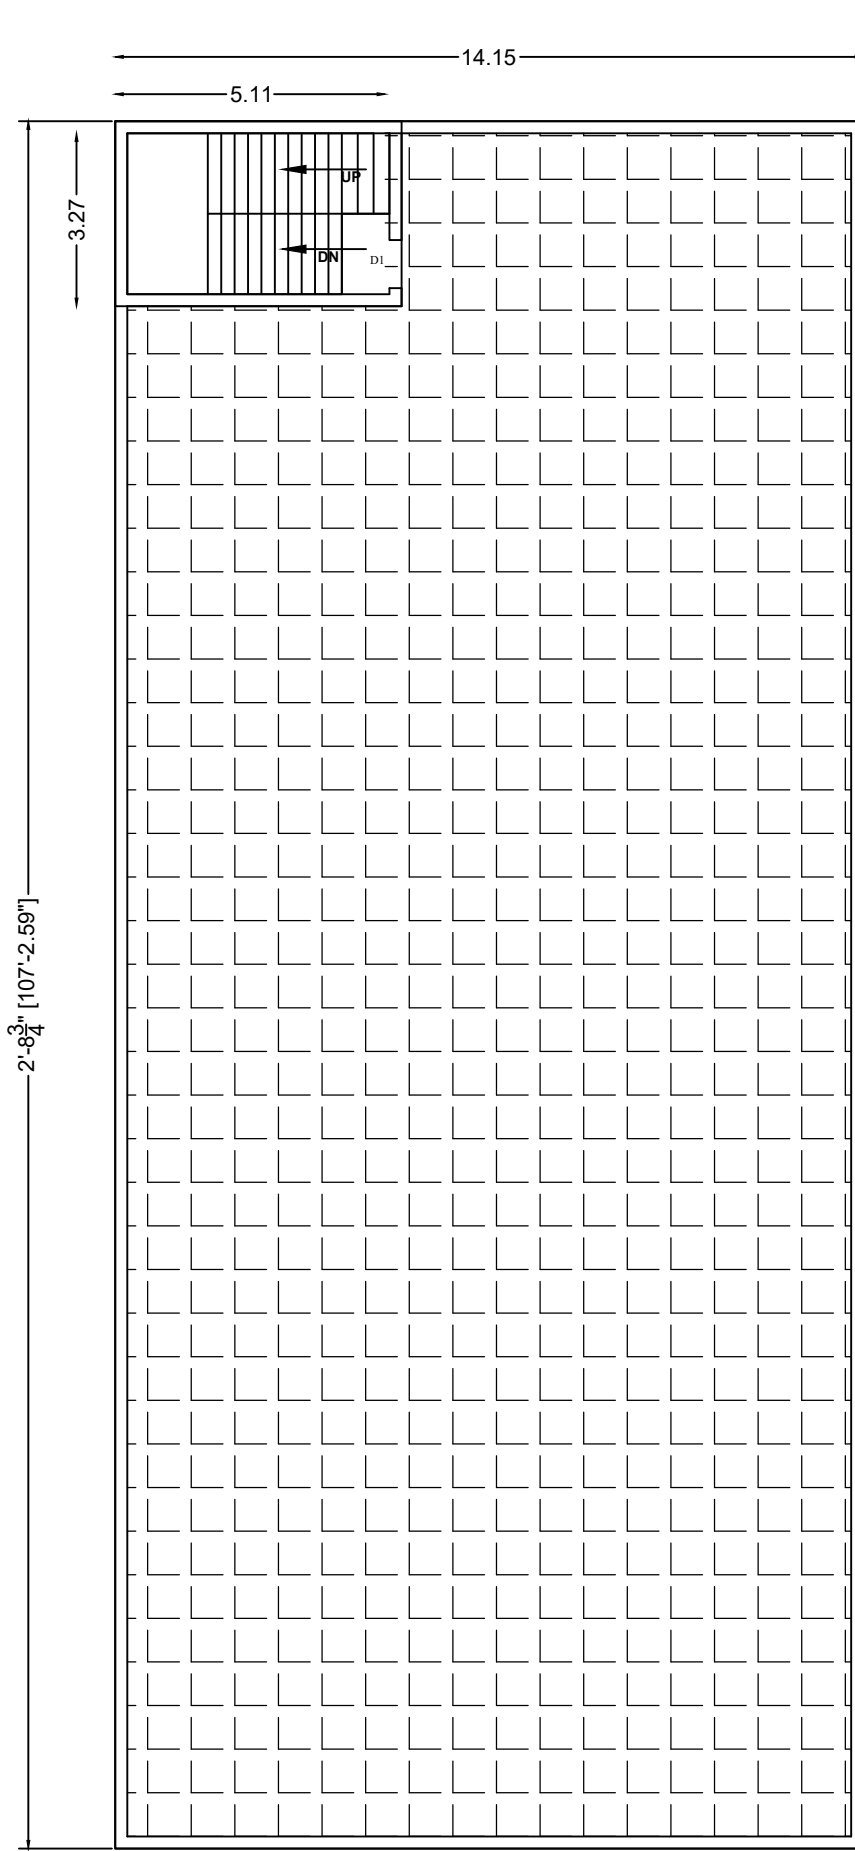




TERRACE FLOOR PLAN

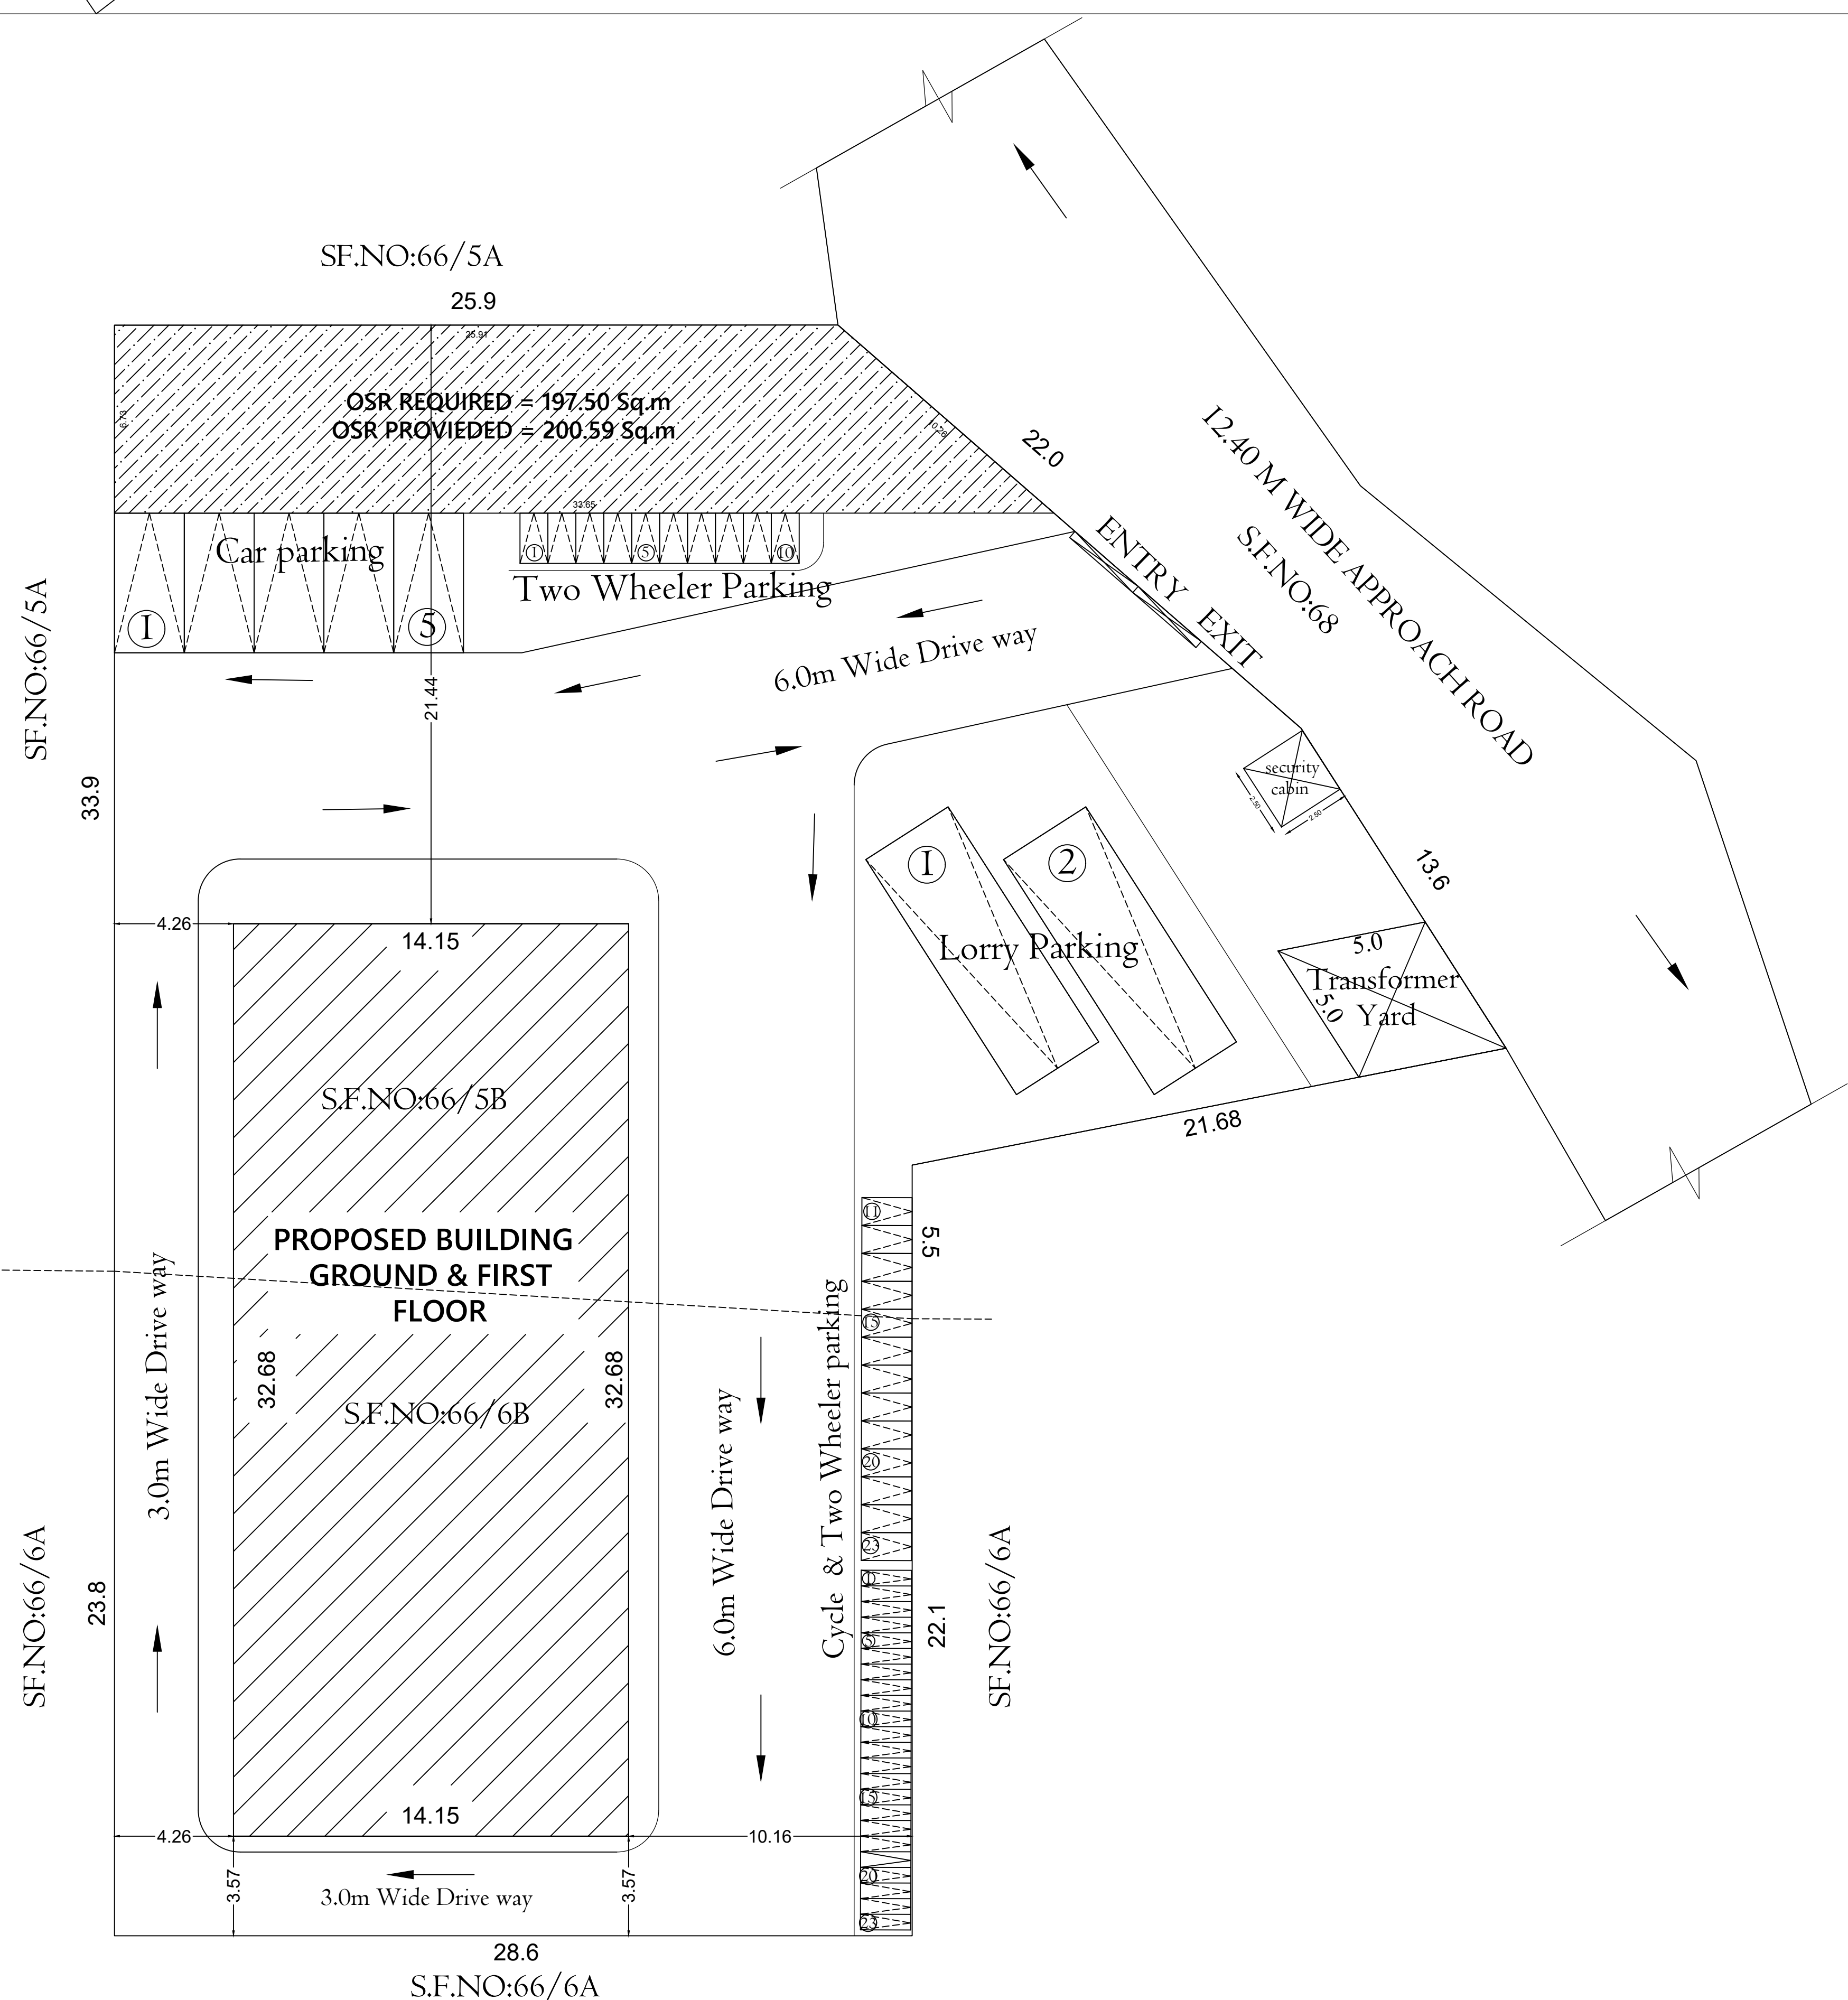


SITE PLAN

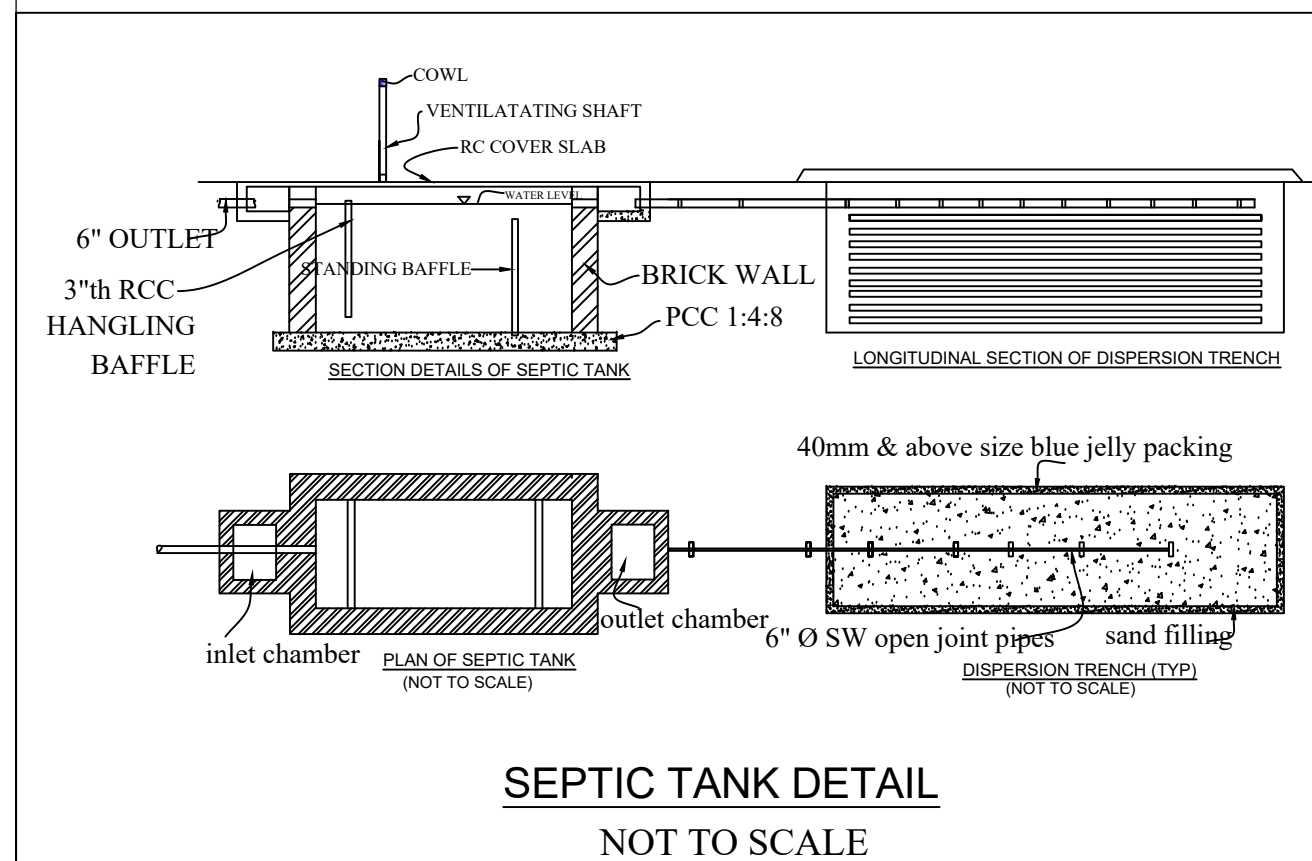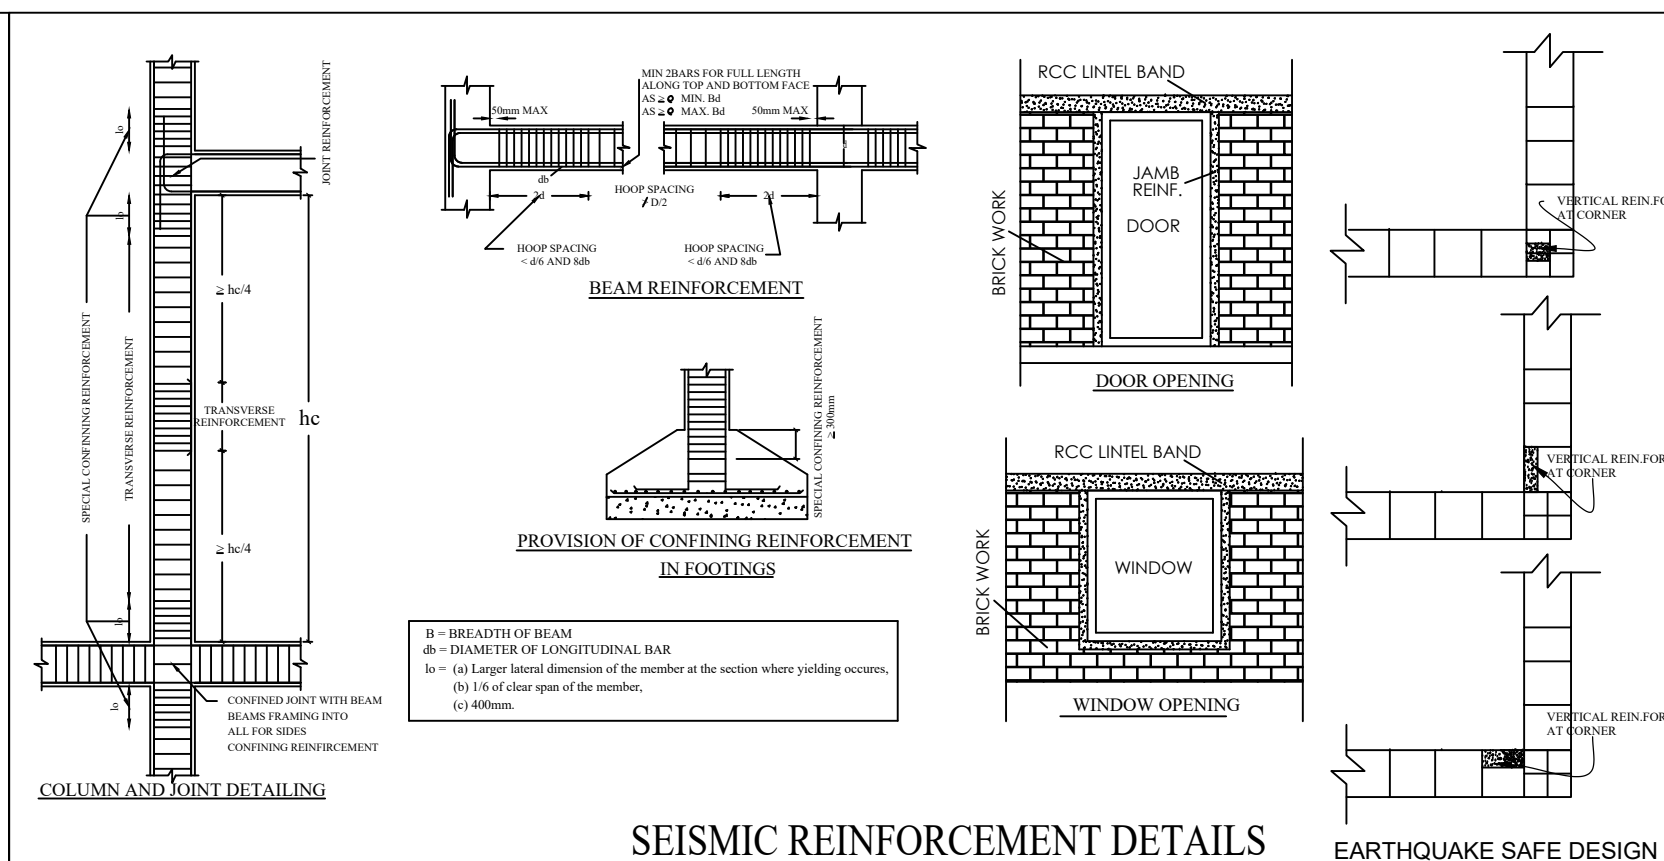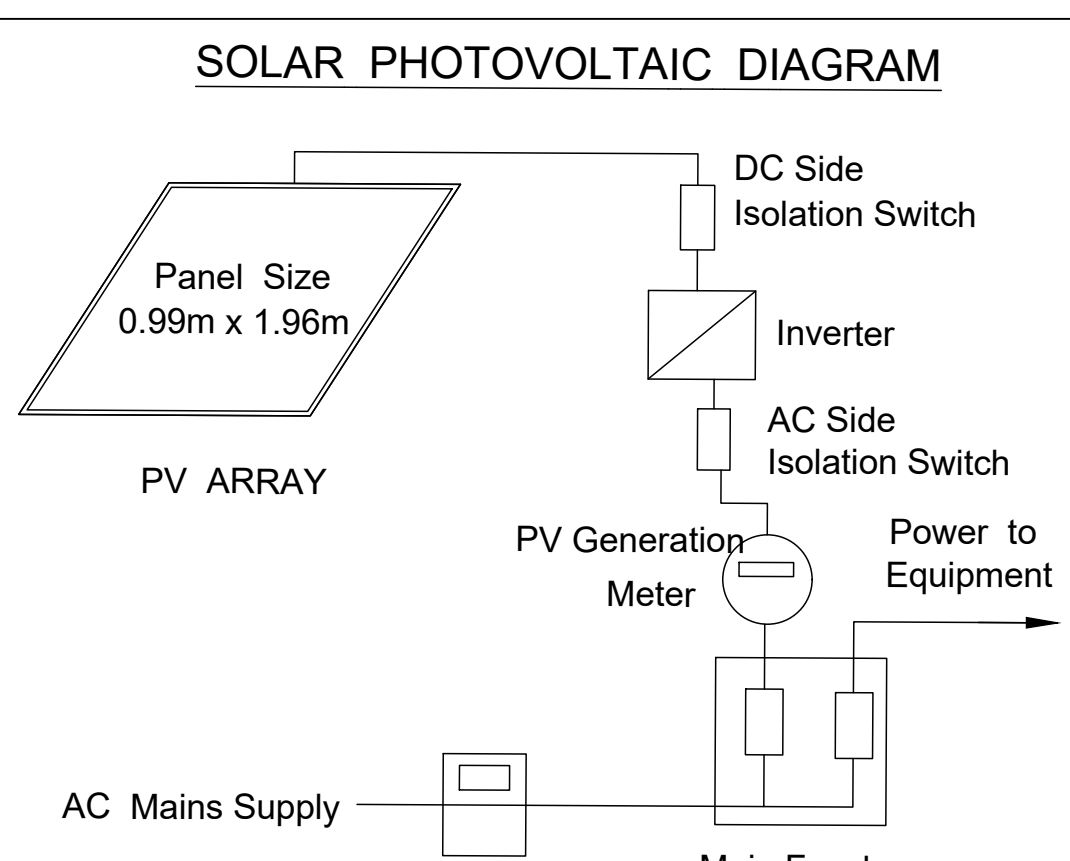SEPTIC TANK DETAIL  
NOT TO SCALESEISMIC REINFORCEMENT DETAILS  
(NOT TO SCALE)

SOLAR PHOTOVOLTAIC DIAGRAM

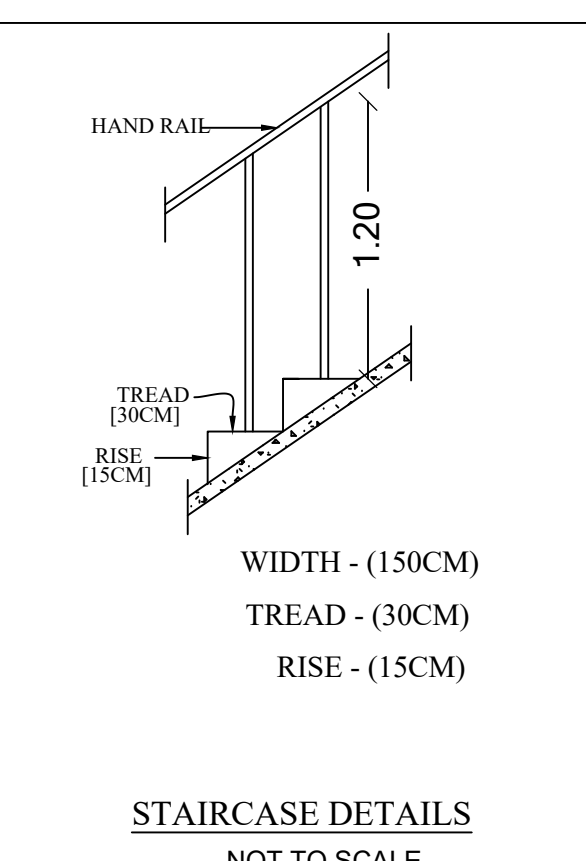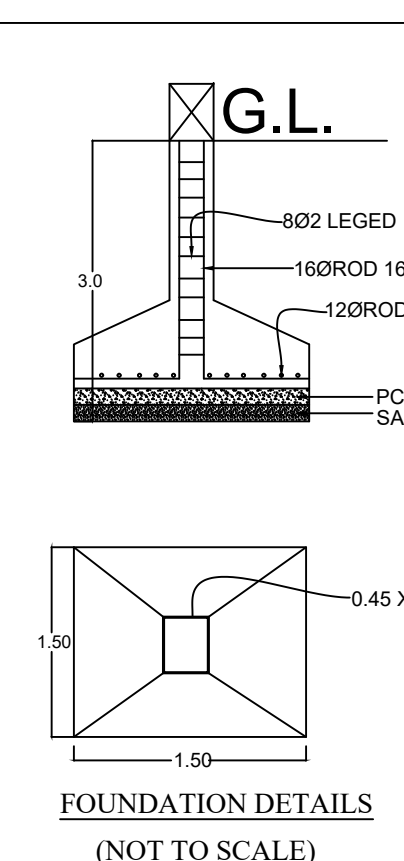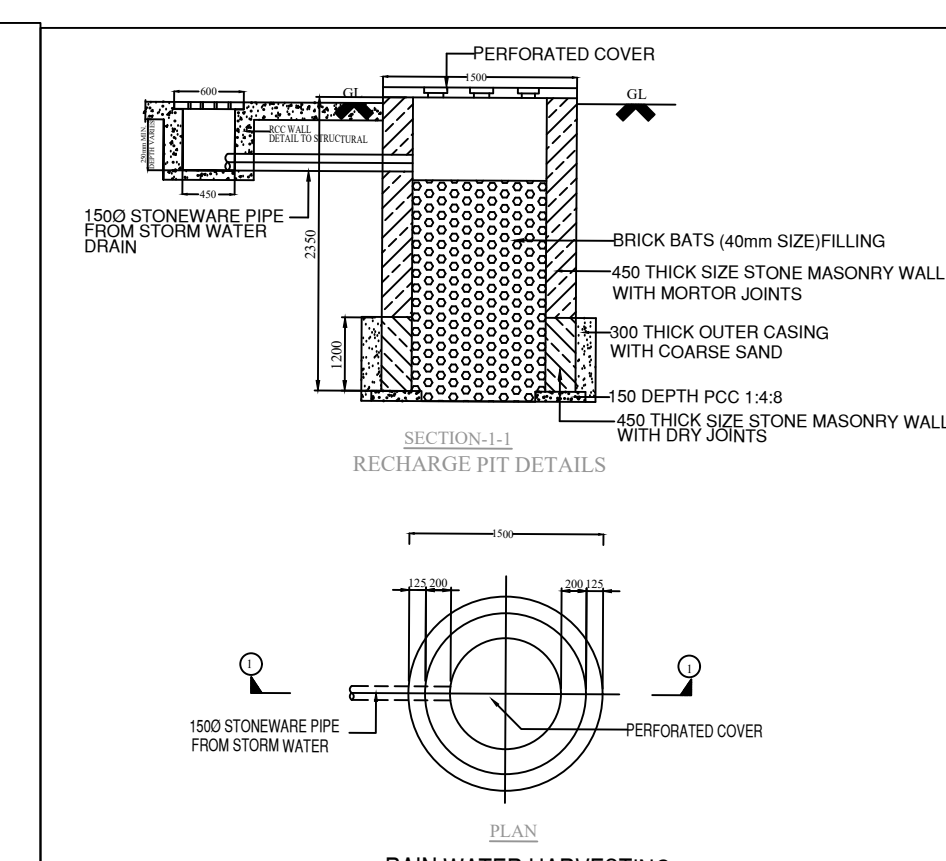STAIRCASE DETAILS  
NOT TO SCALEFOUNDATION DETAILS  
(NOT TO SCALE)

RAIN WATER HARVESTING

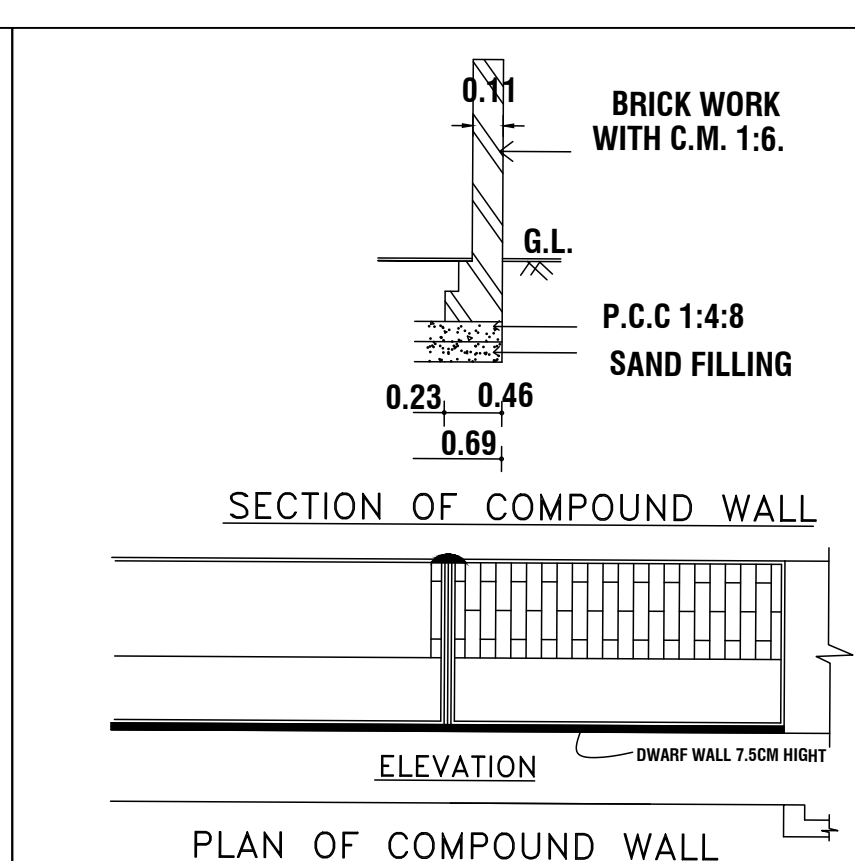SECTION OF COMPOUND WALL  
ELEVATION  
PLAN OF COMPOUND WALL