

PP

APPROVAL RECORD

Planning Permission

Coimbatore district, Tamil Nadu

APPROVAL TYPE
Building Plan

ISSUING AUTHORITY
Town Panchayat

The approval as the planning authority issued it, reproduced in full behind this page.

An approval speaks to what was sanctioned, not to what was built. Completion is a separate record.

ADMIN BUILDING - SCHEDULE OF JOINERIES:

ED	Entrance Door	12'0"x9'0"	3.66x2.74
D1	Door	4'0"x9'0"	1.22x2.74
D2	Door	2'6"x7'0"	0.76x2.14
LD	Lift Door	3'0"x7'0"	0.91x2.14
SW1	Sliding Window	6'0"x6'0"	1.83x1.83
v	Ventilator	3'0"x2'0"	0.91x0.61

ACADEMIC BLOCK -SCHEDULE OF JOINERIES:

D1	Door	4'0"x9'0"	1.22x2.74
D2	Door	2'6"x7'0"	0.76x2.14
D2	Door	3'0"x7'0"	0.91x2.14
LD	Lift Door	4'0"x7'0"	1.22x2.14
SW1	Sliding Window	6'0"x6'0"	1.83x1.83
v	Ventilator	3'0"x2'0"	0.91x0.61

LABORATORY BLOCK -SCHEDULE OF JOINERIES:

D1	Door	4'0"x9'0"	1.22x2.74
SW1	Sliding Window	6'0"x6'0"	1.83x1.83

GROUND FLOOR PLAN

BLOCK -01 SHEET NO: 01 / 06

PLAN SHOWING THE PROPOSED CONSTRUCTION OF INSTITUTIONAL COLLEGE BUILDING FOR "M/S.P.K. DAS INSTITUTE OF SOCIAL SCIENCES, HEALTH SCIENCES AND TECHNOLOGY(DEEMED-TO-BE UNIVERSITY)" IN S.F.NO. 46/1A1, 47, 48/3A, 48/3B, 49/1A1 AND 59/1 AT THIRUMALAYAMPALAYAM VILLAGE AND TOWN PANCHAYAT,MADUKKARAI TALUK, COIMBATORE DISTRICT.

NOTE : ALL DIMENSIONS AREA IN METER

SPECIFICATION :

FOUNDATION : RCC 1:11/2:3 M25 Concrete Column footing Laid Over sand filling and PCC 1:4:8.

RCC WORK : All Column, Beams, Roof Slab, Lintel & Sunshade are in CC 1:11/2:3(M-25)

BRICKWORK : B.W in Basement & Superstructure are in CM 1:5.

JOINERY : Joineries are made with Steel (or) first class teak wood.

WEATHERING COURSE : 9" x 9" Pressed Tiles laid over the Brick Jelly with Lime mortar and sloped with water proofing compound.

PLASTERING : Ceiling plastering with CM 1:3Inside & Outside walls are plastering with CM 1:4.

PAINTING : White washing with two coats over the one coat of primer for Ceiling.Colour washing with two coats over one coat of primer for all Walls.

MECHANICAL VENTILATION AND FIRE PROTECTION SYSTEM PROVIDED FOR ENTIRE BUILDING

COLOUR INDEX :	REFERENCE :
PROPOSED ☐	SCALE : 1:100
BOUNDARY ☐	DATE : 30 OCT 2025
ROAD ☐	
DRIVEWAY ☐	
APPLICANT :	

For NEHRU COLLEGE OF EDUCATIONAL AND CHARITABLE TRUST

TRUSTEE

REGISTERED ARCHITECT :

P. MANOHARAN,B.Arch,A.I.A.,
Registered Architect CA No.55/11855
144, T.V. Sarmy Road West,
R.S. Puram, Coimbatore - 641 002

REGISTERED ENGINEER:

Dr. V. JOHNPAUL
B.Tech, M.E (Struct), Ph.D, AMIE, MIGS, MICI, MIDV
Engineer Grade - I (RE)
Reg. No: LPA/RE/GR-1/057/2024
3/358, Arul Jothi Nagar, Karanampettai,
Palladam, Tirupur 641 401.
Ph. 99 52 50 65 49 / e:johnpaulv@gmail.com

REGISTERED STRUCTURAL ENGINEER:

Dr. V. JOHNPAUL
B.Tech, M.E (Struct), Ph.D, AMIE, MIGS, MICI, MIDV
Engineer Grade - I (RE)
Reg. No: LPA/RE/GR-1/057/2024
3/358, Arul Jothi Nagar, Karanampettai,
Palladam, Tirupur 641 401.
Ph. 99 52 50 65 49 / e:johnpaulv@gmail.com

REGISTERED CONSTRUCTION ENGINEER :

Dr. N. Balasundaram, M.E, Ph.D
Construction Engineer
Reg. No. LPA/CE/002/2024
356, Nanjundapuram Road,
Near Shree Pathy Nagar, Coimbatore - 641 036.
Ph. - 94421 30186

PLAN SHOWING THE PROPOSED CONSTRUCTION OF INSTITUTIONAL COLLEGE BUILDING FOR "M/S.P.K. DAS INSTITUTE OF SOCIAL SCIENCES, HEALTH SCIENCES AND TECHNOLOGY(DEEMED-TO-BE UNIVERSITY)" IN S.F.NO. 46/1A1, 47, 48/3A, 48/3B, 49/1A1 AND 59/1 AT THIRUMALAYAMPALAYAM VILLAGE AND TOWN PANCHAYAT,MADUKKARAI TALUK, COIMBATORE DISTRICT.

NOTE : ALL DIMENSIONS AREA IN METER

SPECIFICATION :

FOUNDATION : RCC 1:11/2:3 M25 Concrete Column footing Laid Over sand filling and PCC 1:4:8.

RCC WORK : All Column, Beams, Roof Slab, Lintel,& Sunshade are in CC 1:11/2:3(M-25)

BRICKWORK : B.W in Basement & Superstructure are in CM 1:5.


JOINERY : Joineries are made with Steel (or) first class teak wood.

WEATHERING COURSE : 9" x 9" Pressed Tiles laid over the Brick Jelly with Lime mortar and sloped with water proofing compound.

PLASTERING : Ceiling plastering with CM 1:3;Inside & Outside walls are plastering with CM 1:4.

PAINTING : White washing with two coats over the one coat of primer for Ceiling.Colour washing with two coats over one coat of primer for all Walls.

MECHANICAL VENTILATION AND FIRE PROTECTION SYSTEM PROVIDED FOR ENTIRE BUILDING	
COLOUR INDEX :	REFERENCE :
PROPOSED ☐	SCALE : 1:100
BOUNDARY ☐	DATE : 30 OCT 2025
ROAD ☐	
DRIVEWAY ☐	
APPLICANT :	

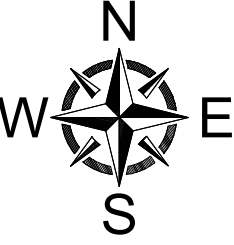

For NEHRU COLLEGE OF EDUCATIONAL AND CHARITABLE TRUST

REGISTERED ARCHITECT :

P. MANOHARAN,B.Arch,A.I.A.,
Registered Architect CA No.05/11855
144, T.V. Sany Road West,
R.S. Puram, Coimbatore - 641 002

REGISTERED ENGINEER:


Dr. V. JOHNPAL
B.Tech, M.E (Struct), Ph.D, AMIE, MIGS, MICI, MIOV
Engineer Grade - I (RE)
Reg. No: LPA/RE/GR-1/05/2024
3/358, Arul Jothi Nagar, Karanampettai,
Palladam, Tirupur 641 401.
Ph. 99 52 50 65 49 / e:johnpaulv@gmail.com

REGISTERED STRUCTURAL ENGINEER:

Dr. V. JOHNPAL
B.Tech, M.E (Struct), Ph.D, AMIE, MIGS, MICI, MIOV
Engineer Grade - I (RE)
Reg. No: LPA/RE/GR-1/05/2024
3/358, Arul Jothi Nagar, Karanampettai,
Palladam, Tirupur 641 401.
Ph. 99 52 50 65 49 / e:johnpaulv@gmail.com


REGISTERED CONSTRUCTION ENGINEER :

Dr. N. Balasundaram, M.E, Ph.D
Construction Engineer
Reg. No. LPA/CE/002/2024
356, Nanjundapuram Road,
Near Shree Pathy Nagar, Coimbatore - 641 036.
Ph. - 94421 30186

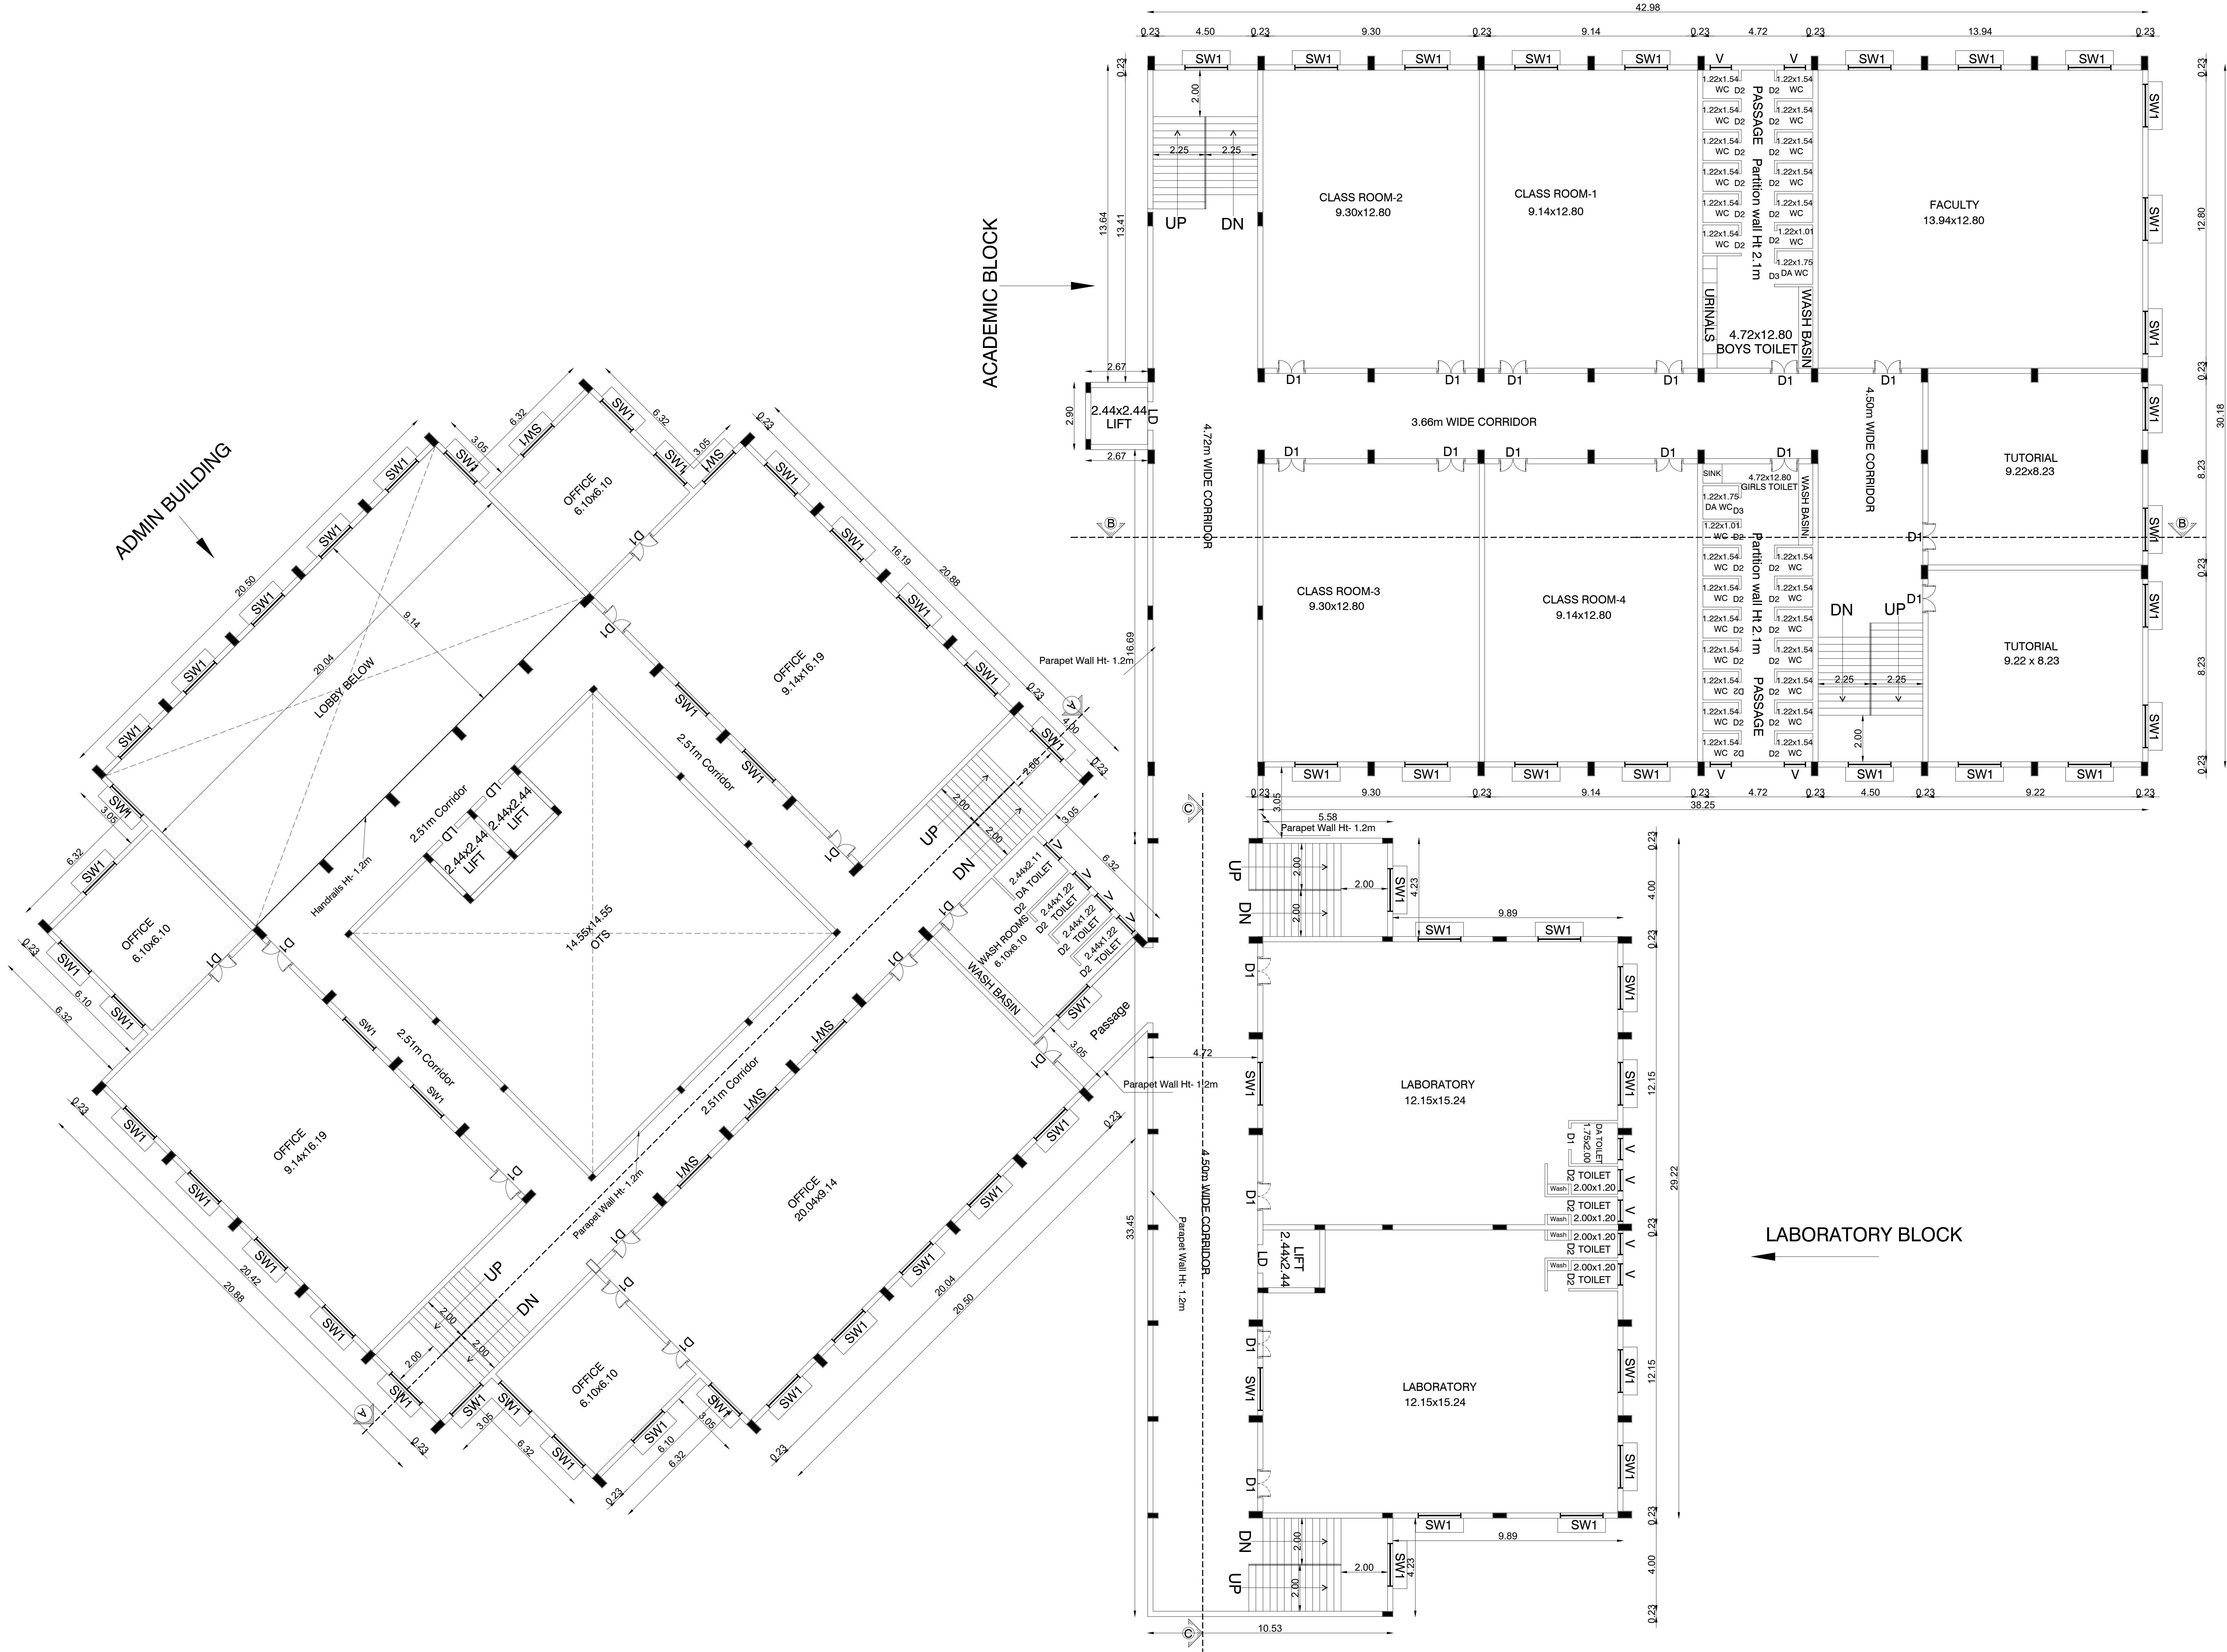

TYPICAL FLOOR PLAN

(First, Second, Third, Fourth & Fifth Floor)

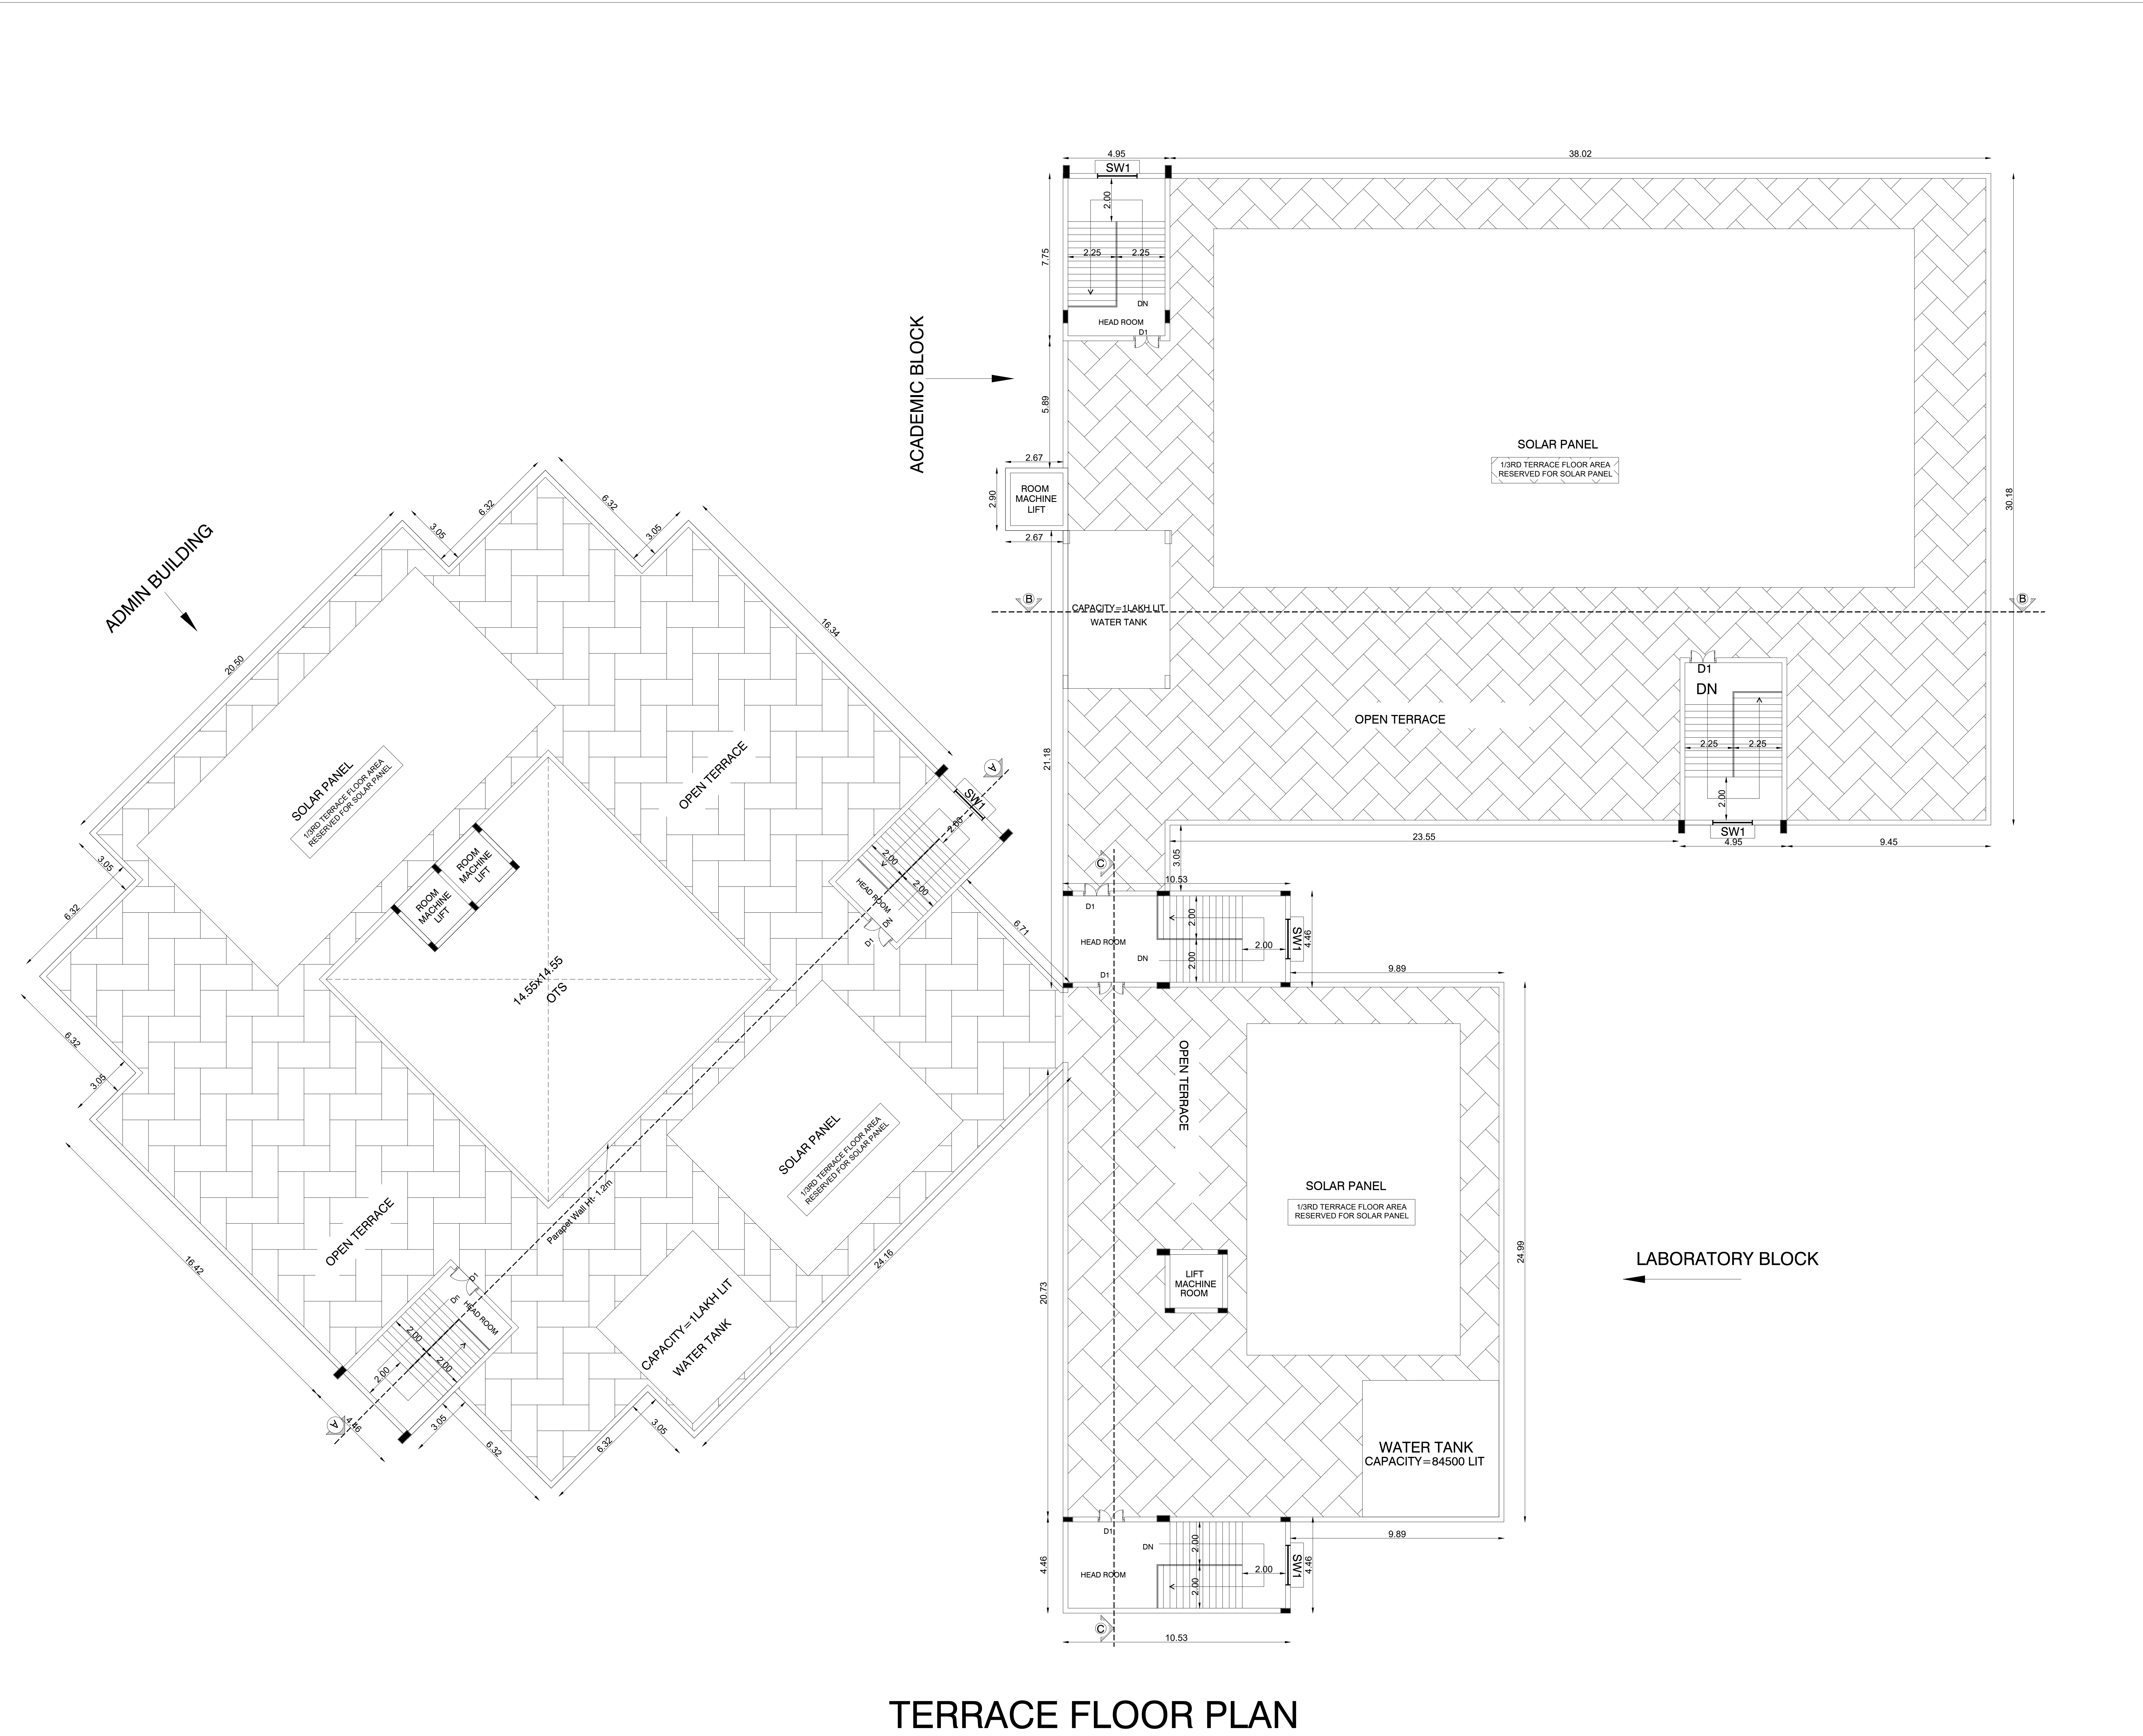

TERRACE FLOOR PLAN

BLOCK -01

SHEET NO: 03 / 06

PLAN SHOWING THE PROPOSED CONSTRUCTION OF INSTITUTIONAL COLLEGE BUILDING FOR "M/S.P.K. DAS INSTITUTE OF SOCIAL SCIENCES, HEALTH SCIENCES AND TECHNOLOGY(DEEMED-TO-BE UNIVERSITY)" IN S.F.NO. 46/1A1, 47, 48/3A, 48/3B, 49/1A1 AND 59/1 AT THIRUMALAYAMPALAYAM VILLAGE AND TOWN PANCHAYAT,MADUKKARAI TALUK, COIMBATORE DISTRICT.

NOTE : ALL DIMENSIONS AREA IN METER

SPECIFICATION :

FOUNDATION

: RCC 1:11/2:3 M25 Concrete Column footing Laid Over sand filling and PCC 1:4:8.

RCC WORK

: All Column, Beams, Roof Slab, Lintel & Sunshade are in CC 1:11/2:3(M-25)

BRICKWORK

: B.W in Basement & Superstructure are in CM 1:5.

JOINERY

: Joineries are made with Steel (or) first class teak wood.

WEATHERING

: 9" x 9" Pressed Tiles laid over the Brick Jelly with Lime mortar and sloped with water proofing compound.

PLASTERING

: Ceiling plastering with CM 1:3Inside & Outside walls are plastering with CM 1:4.

PAINTING

: White washing with two coats over the one coat of primer for Ceiling.Colour washing with two coats over one coat of primer for all Walls.

MECHANICAL VENTILATION AND FIRE PROTECTION SYSTEM PROVIDED FOR ENTIRE BUILDING

COLOUR INDEX :

PROPOSED

BOUNDARY

ROAD

DRIVEWAY

REFERENCE :

SCALE : 1:100

DATE : 30 OCT 2025

APPLICANT :

For NEHRU COLLEGE OF EDUCATIONAL AND CHARITABLE TRUST

TRUSTEE

REGISTERED ARCHITECT :

P. MANOHARAN,B.Arch,A.I.A.,
Registered Architect CA No.88/11888
144, T.V. Samy Road West,
R.S. Puram, Coimbatore - 641 002

REGISTERED ENGINEER:

Dr. V. JOHNPAUL
B.Tech, M.E (Struct), Ph.D, AMIE, MIGS, MICI, MIDV
Engineer Grade - I (RE)
Reg. No: LPA/RE/GR-1/057/2024
3/358, Arul Jothi Nagar, Karanampettai,
Palladam, Tirupur - 641 401.
Ph. 99 52 50 65 49 / e:johnpaulv@gmail.com

REGISTERED STRUCTURAL ENGINEER:

Dr. V. JOHNPAUL
B.Tech, M.E (Struct), Ph.D, AMIE, MIGS, MICI, MIDV
Engineer Grade - I (RE)
Reg. No: LPA/RE/GR-1/057/2024
3/358, Arul Jothi Nagar, Karanampettai,
Palladam, Tirupur - 641 401.
Ph. 99 52 50 65 49 / e:johnpaulv@gmail.com

REGISTERED CONSTRUCTION ENGINEER :

Dr. N. Balasundaram, M.E, Ph.D
Construction Engineer
Reg. No. LPA/CE/002/2024
356, Nanjundapuram Road,
Near Shree Pathy Nagar, Coimbatore - 641 036.
Ph. - 94421 30186

PLAN SHOWING THE PROPOSED CONSTRUCTION OF INSTITUTIONAL COLLEGE BUILDING FOR "M/S.P.K. DAS INSTITUTE OF SOCIAL SCIENCES, HEALTH SCIENCES AND TECHNOLOGY(DEEMED-TO-BE UNIVERSITY)" IN S.F.NO. 46/1A1, 47, 48/3A, 48/3B, 49/1A1 AND 59/1 AT THIRUMALAYAMPALAYAM VILLAGE AND TOWN PANCHAYAT,MADUKKARAI TALUK, COIMBATORE DISTRICT.

- NOTE : ALL DIMENSIONS AREA IN METER
- SPECIFICATION :
- FOUNDATION : RCC 1:11/2:3 M25 Concrete Column footing Laid Over sand filling and PCC 1:4:8.
- RCC WORK : All Column, Beams, Roof Slab, Lintel, & Sunshade are in CC 1:11/2:3(M-25)
- BRICKWORK : B W in Basement & Superstructure are in CM 1:5.
- JOINERY : Joineries are made with Steel (or) first class teak wood.
- WEATHERING : 9" x 9" Pressed Tiles laid over the Brick Jelly with Lime mortar and sloped with water proofing compound.
- PLASTERING : Ceiling plastering with CM 1:3Inside & Outside walls are plastering with CM 1:4.
- PAINTING : White washing with two coats over the one coat of primer for Ceiling.Colour washing with two coats over one coat of primer for all Walls.

MECHANICAL VENTILATION AND FIRE PROTECTION SYSTEM PROVIDED FOR ENTIRE BUILDING		
COLOUR INDEX :		REFERENCE :
PROPOSED		SCALE : 1:100
BOUNDARY		DATE : 30 OCT 2025
ROAD		
DRIVEWAY		
APPLICANT :		

For NEHRU COLLEGE OF EDUCATIONAL AND CHARITABLE TRUST

[Signature]

TRUSTEE

REGISTERED ARCHITECT :

[Signature]
21/6/25

P. MANOHARAN,BArch,ALIA,
Registered Architect CA No.88/11888
144, T.V. Sany Road West,
R.S. Puram, Coimbatore - 641 002

REGISTERED ENGINEER:


[Signature]
Dr. V. JOHNPAL
B.Tech, M.E (Struct), Ph.D, AMIE, MGS, MICI, MIOV
Engineer Grade - I (RE)
Reg. No: LPA/RE/GR-1/057/2024
3/35B, Arul Jothi Nagar, Karanampeitai
Palladam, Tirupur 641 401.
Ph. 99 52 50 65 49 / e:johnpaulv@gmail.com

REGISTERED STRUCTURAL ENGINEER:


[Signature]
Dr. V. JOHNPAL
B.Tech, M.E (Struct), Ph.D, AMIE, MGS, MICI, MIOV
Engineer Grade - I (RE)
Reg. No: LPA/RE/GR-1/057/2024
3/35B, Arul Jothi Nagar, Karanampeitai
Palladam, Tirupur 641 401.
Ph. 99 52 50 65 49 / e:johnpaulv@gmail.com

REGISTERED CONSTRUCTION ENGINEER :


[Signature]
Dr. N. Balasundaram, M.E, Ph.D
Construction Engineer
Reg. No. LPA/CE/002/2024
356, Nanjundapuram Road,
Near Shree Pathy Nagar, Coimbatore - 641 036.
Ph. 94421 30186

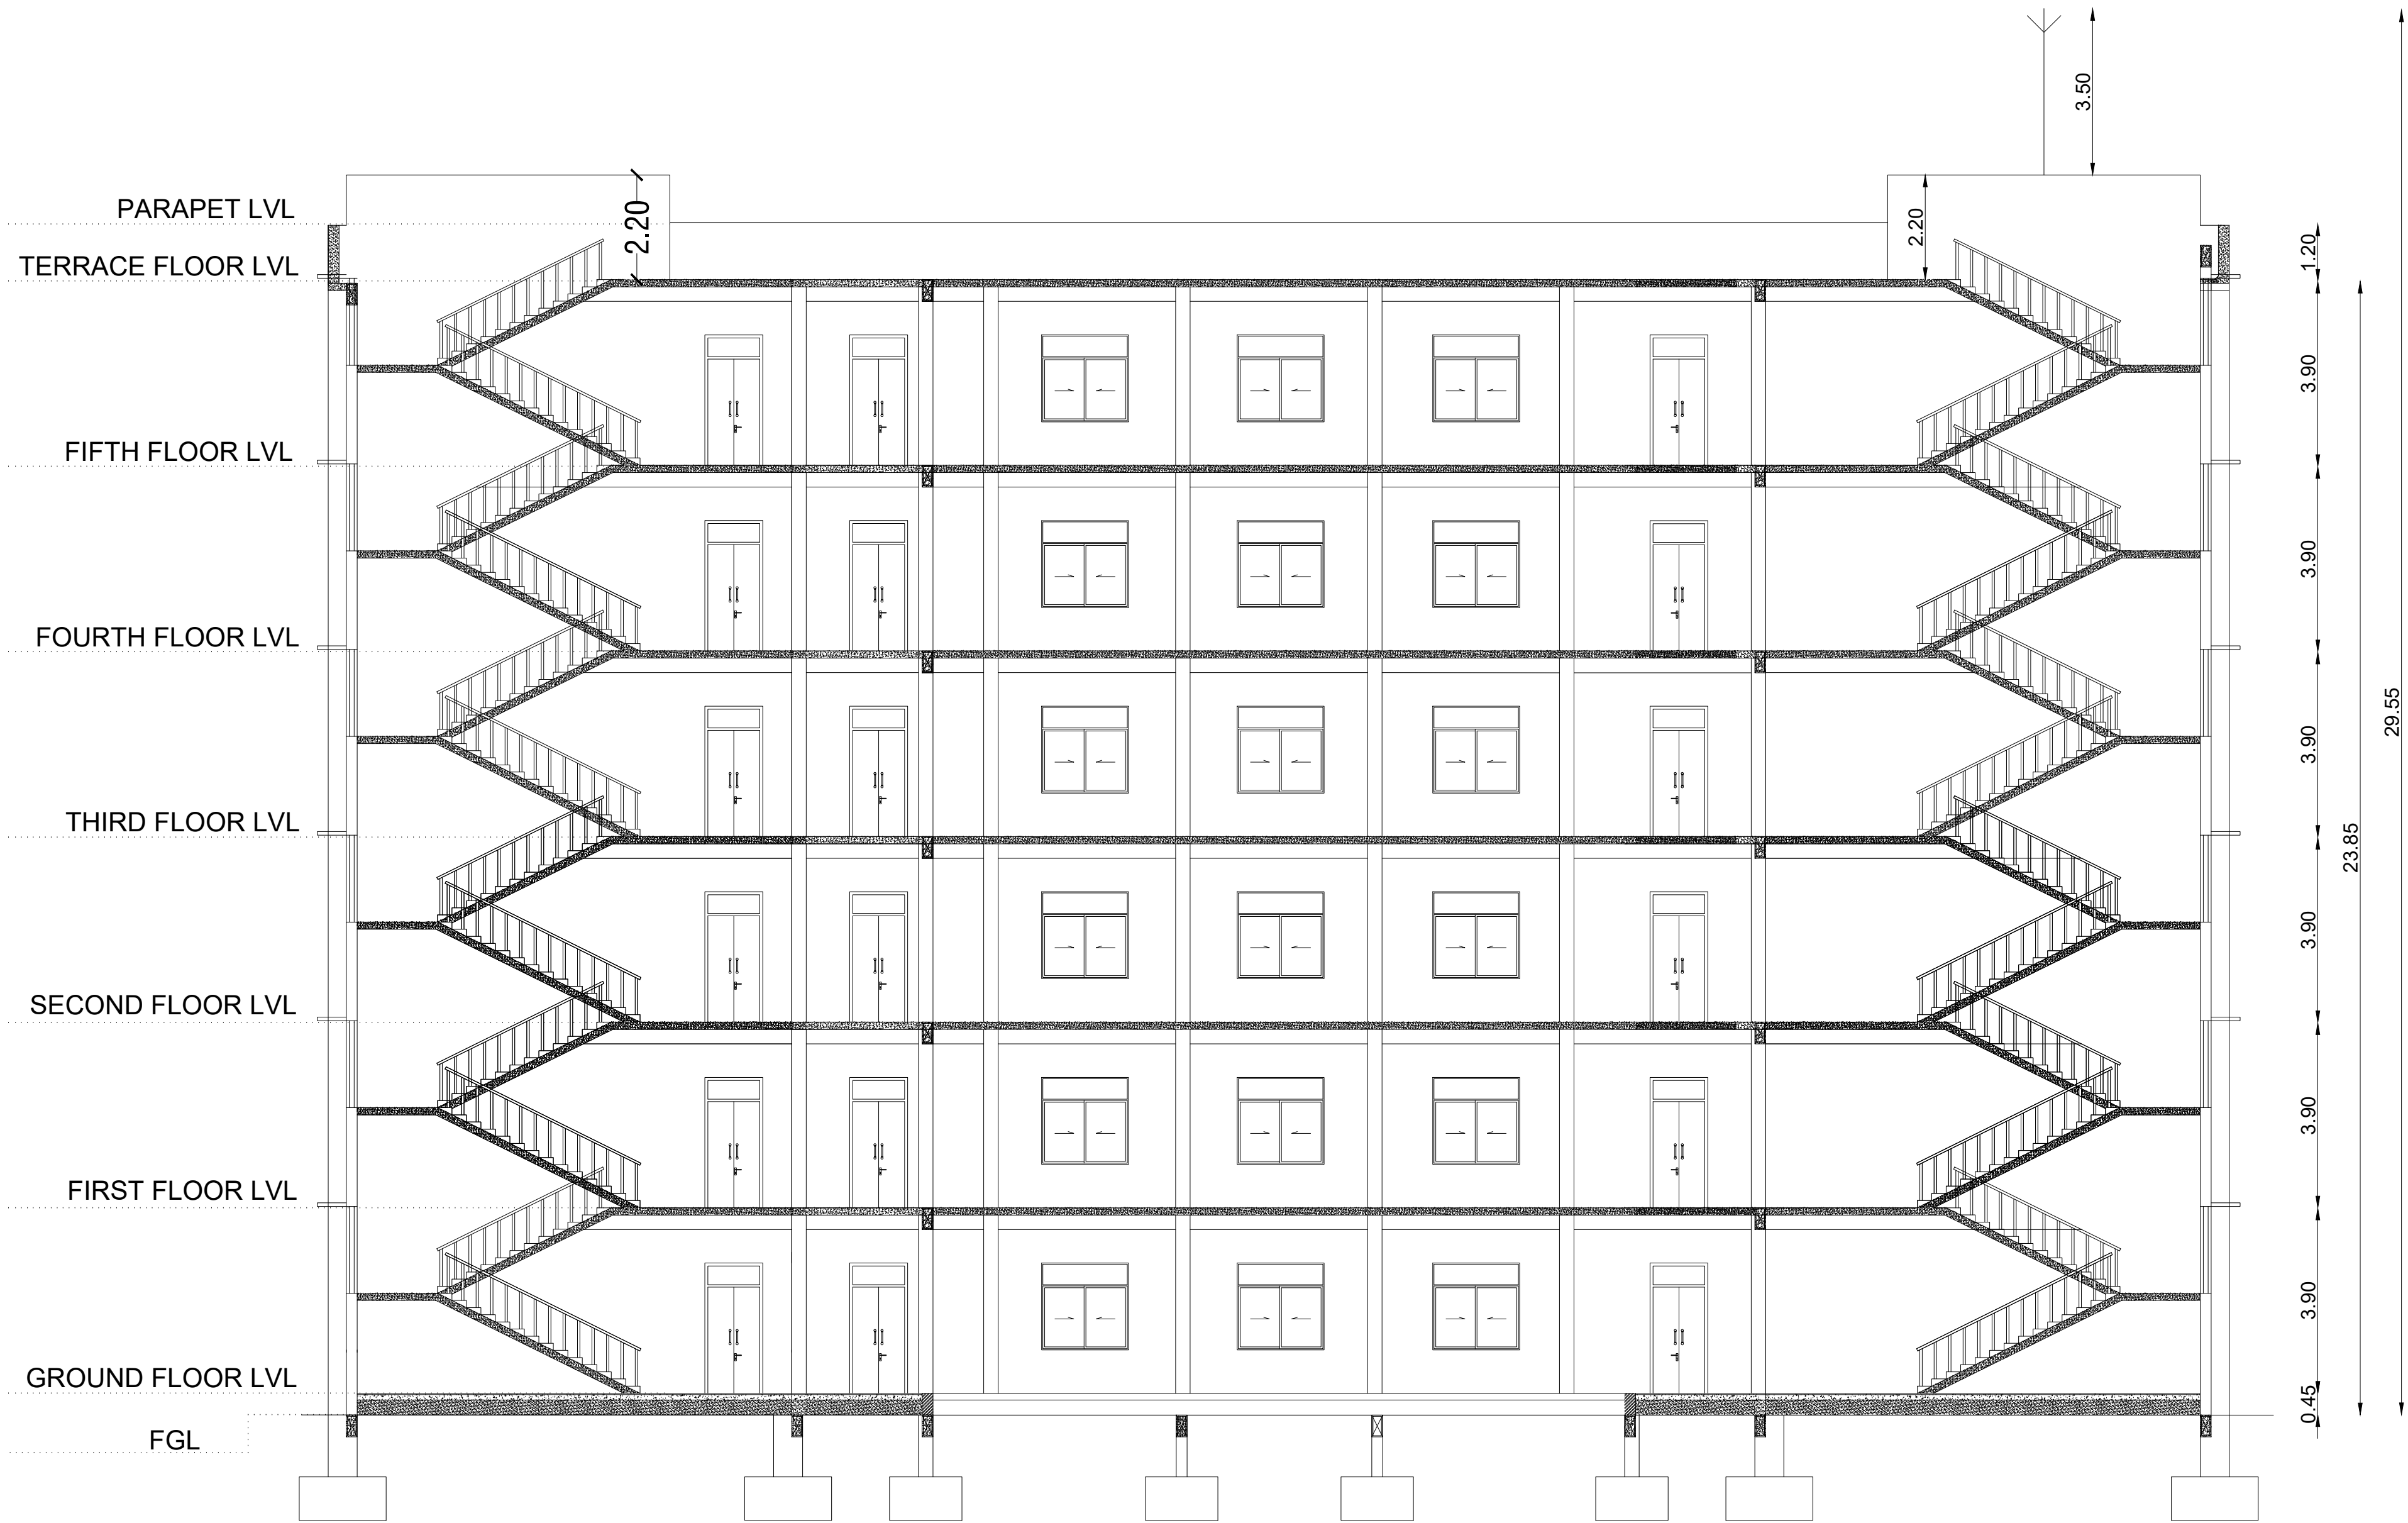


SECTION ON A-A

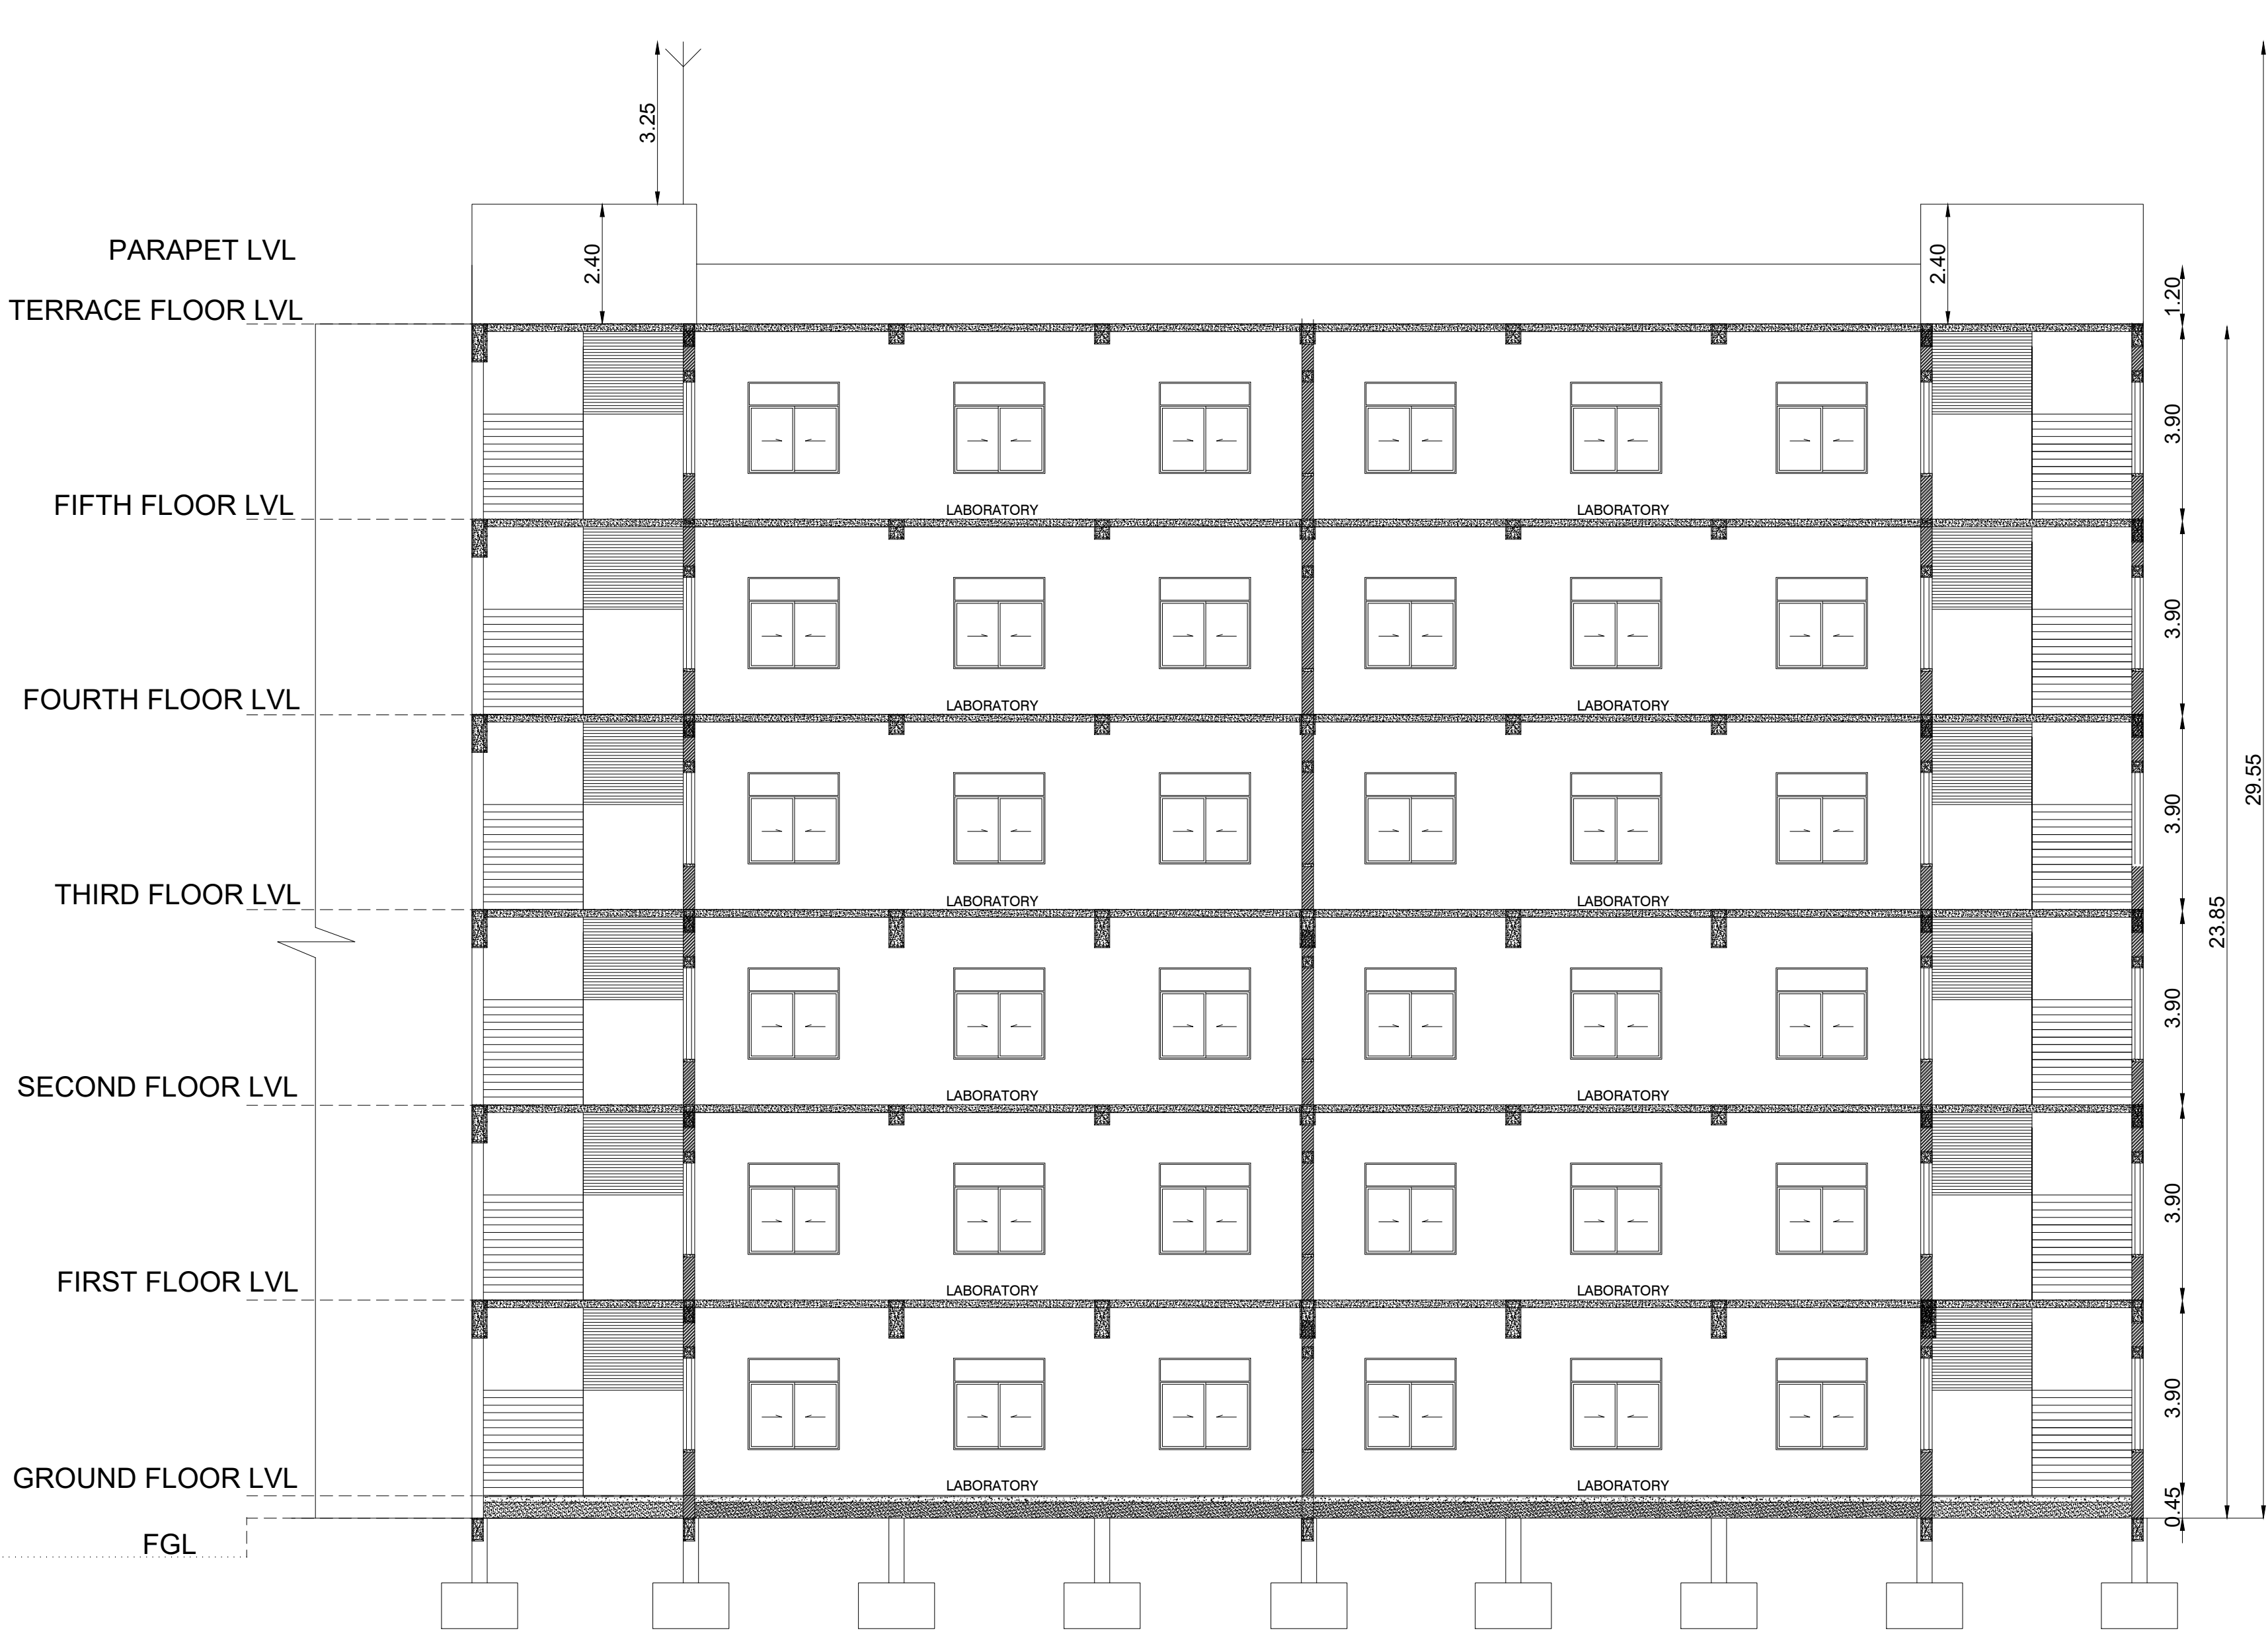


SECTION - C-C

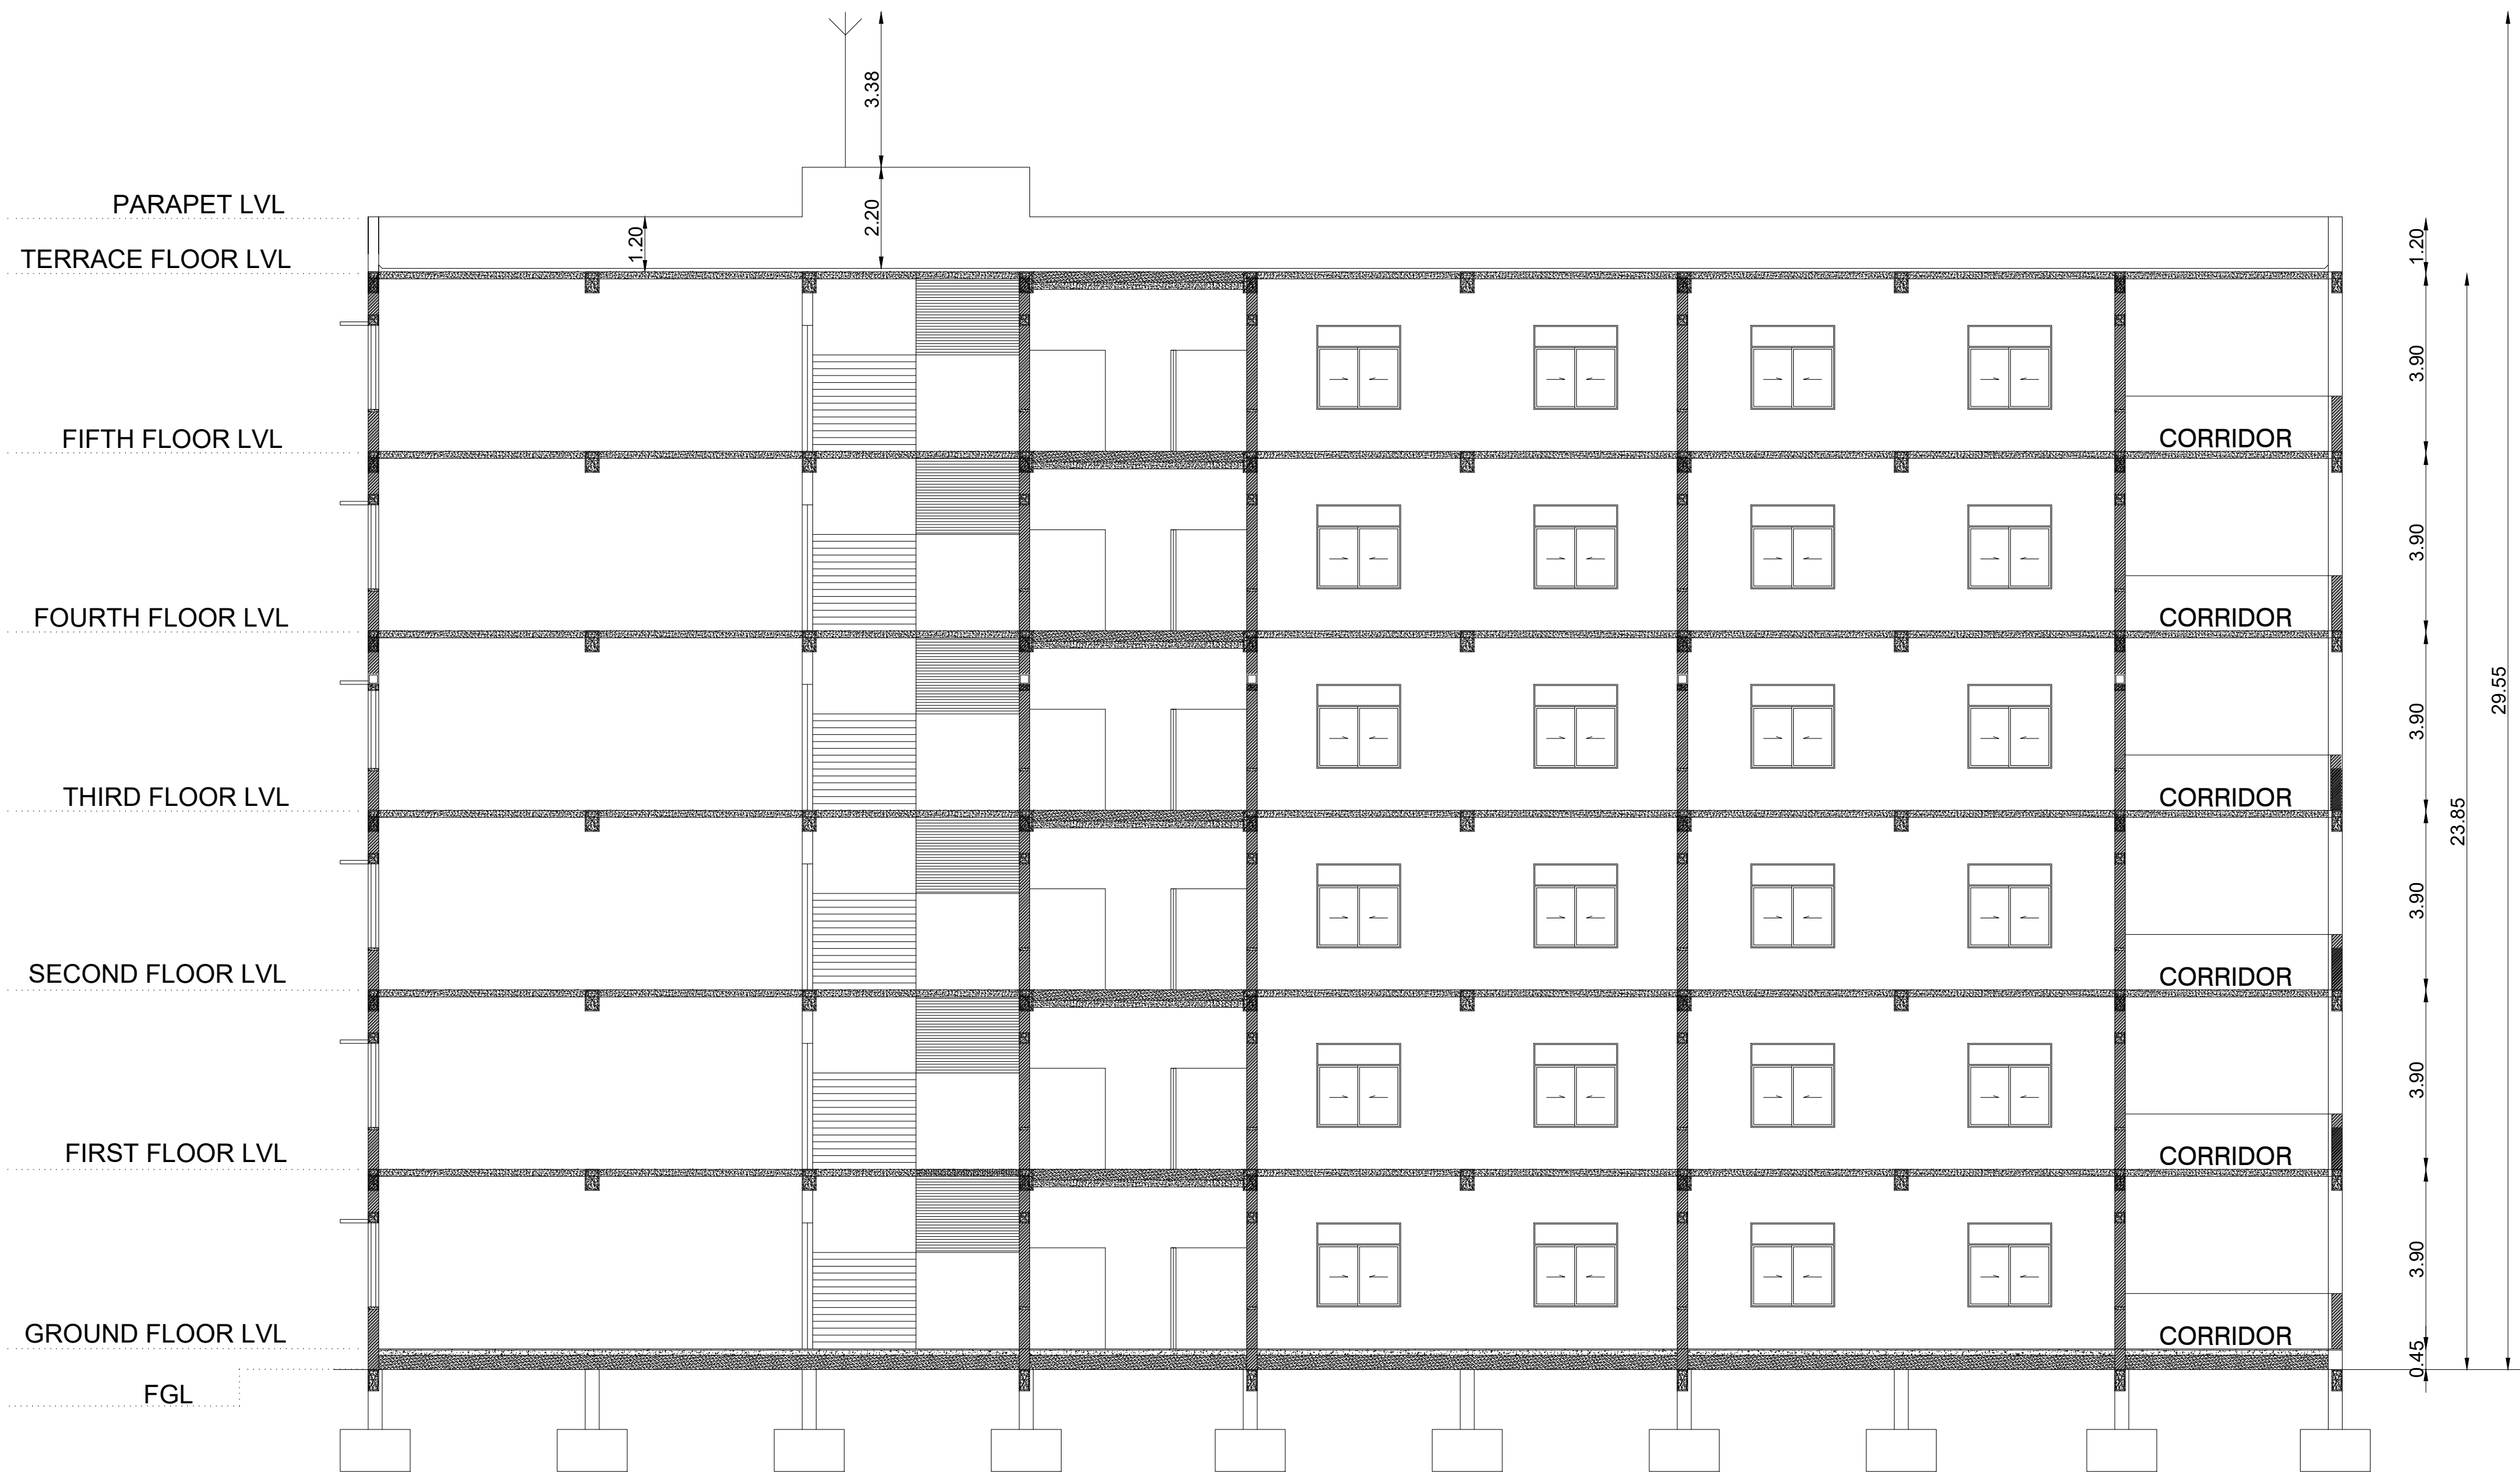


SECTION - B-B

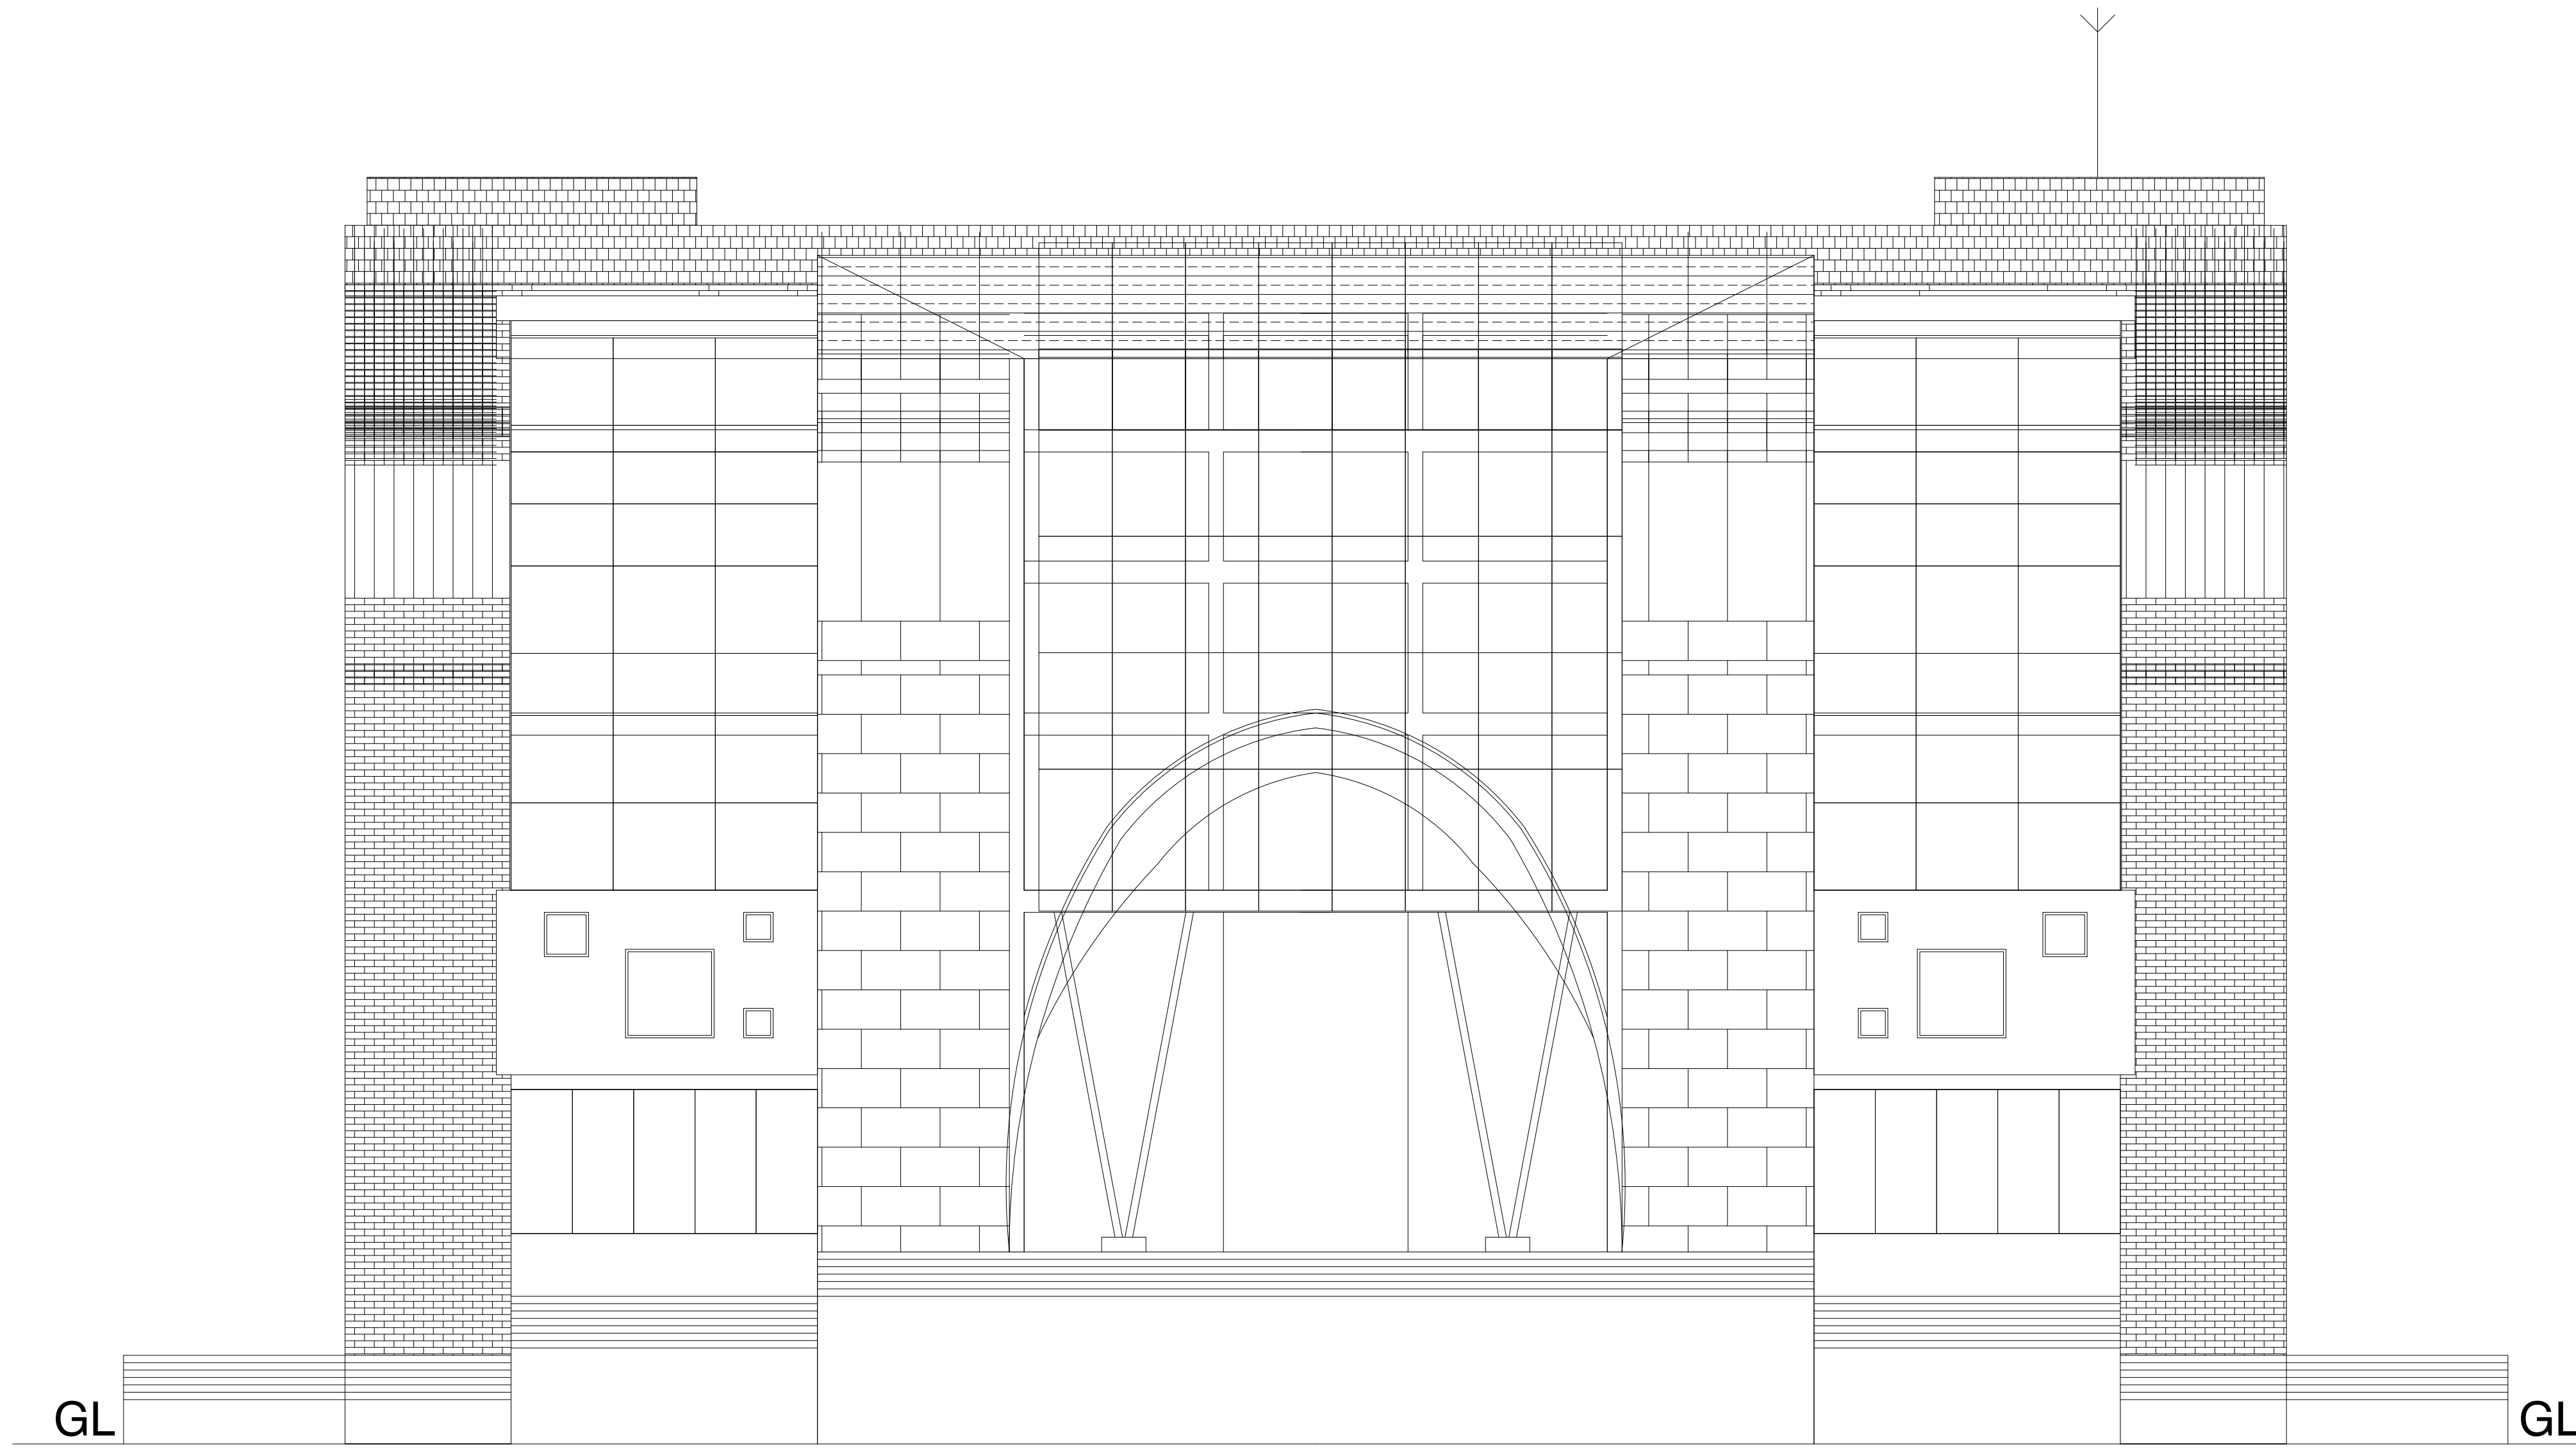



ADMIN BLOCK - FRONT ELEVATION

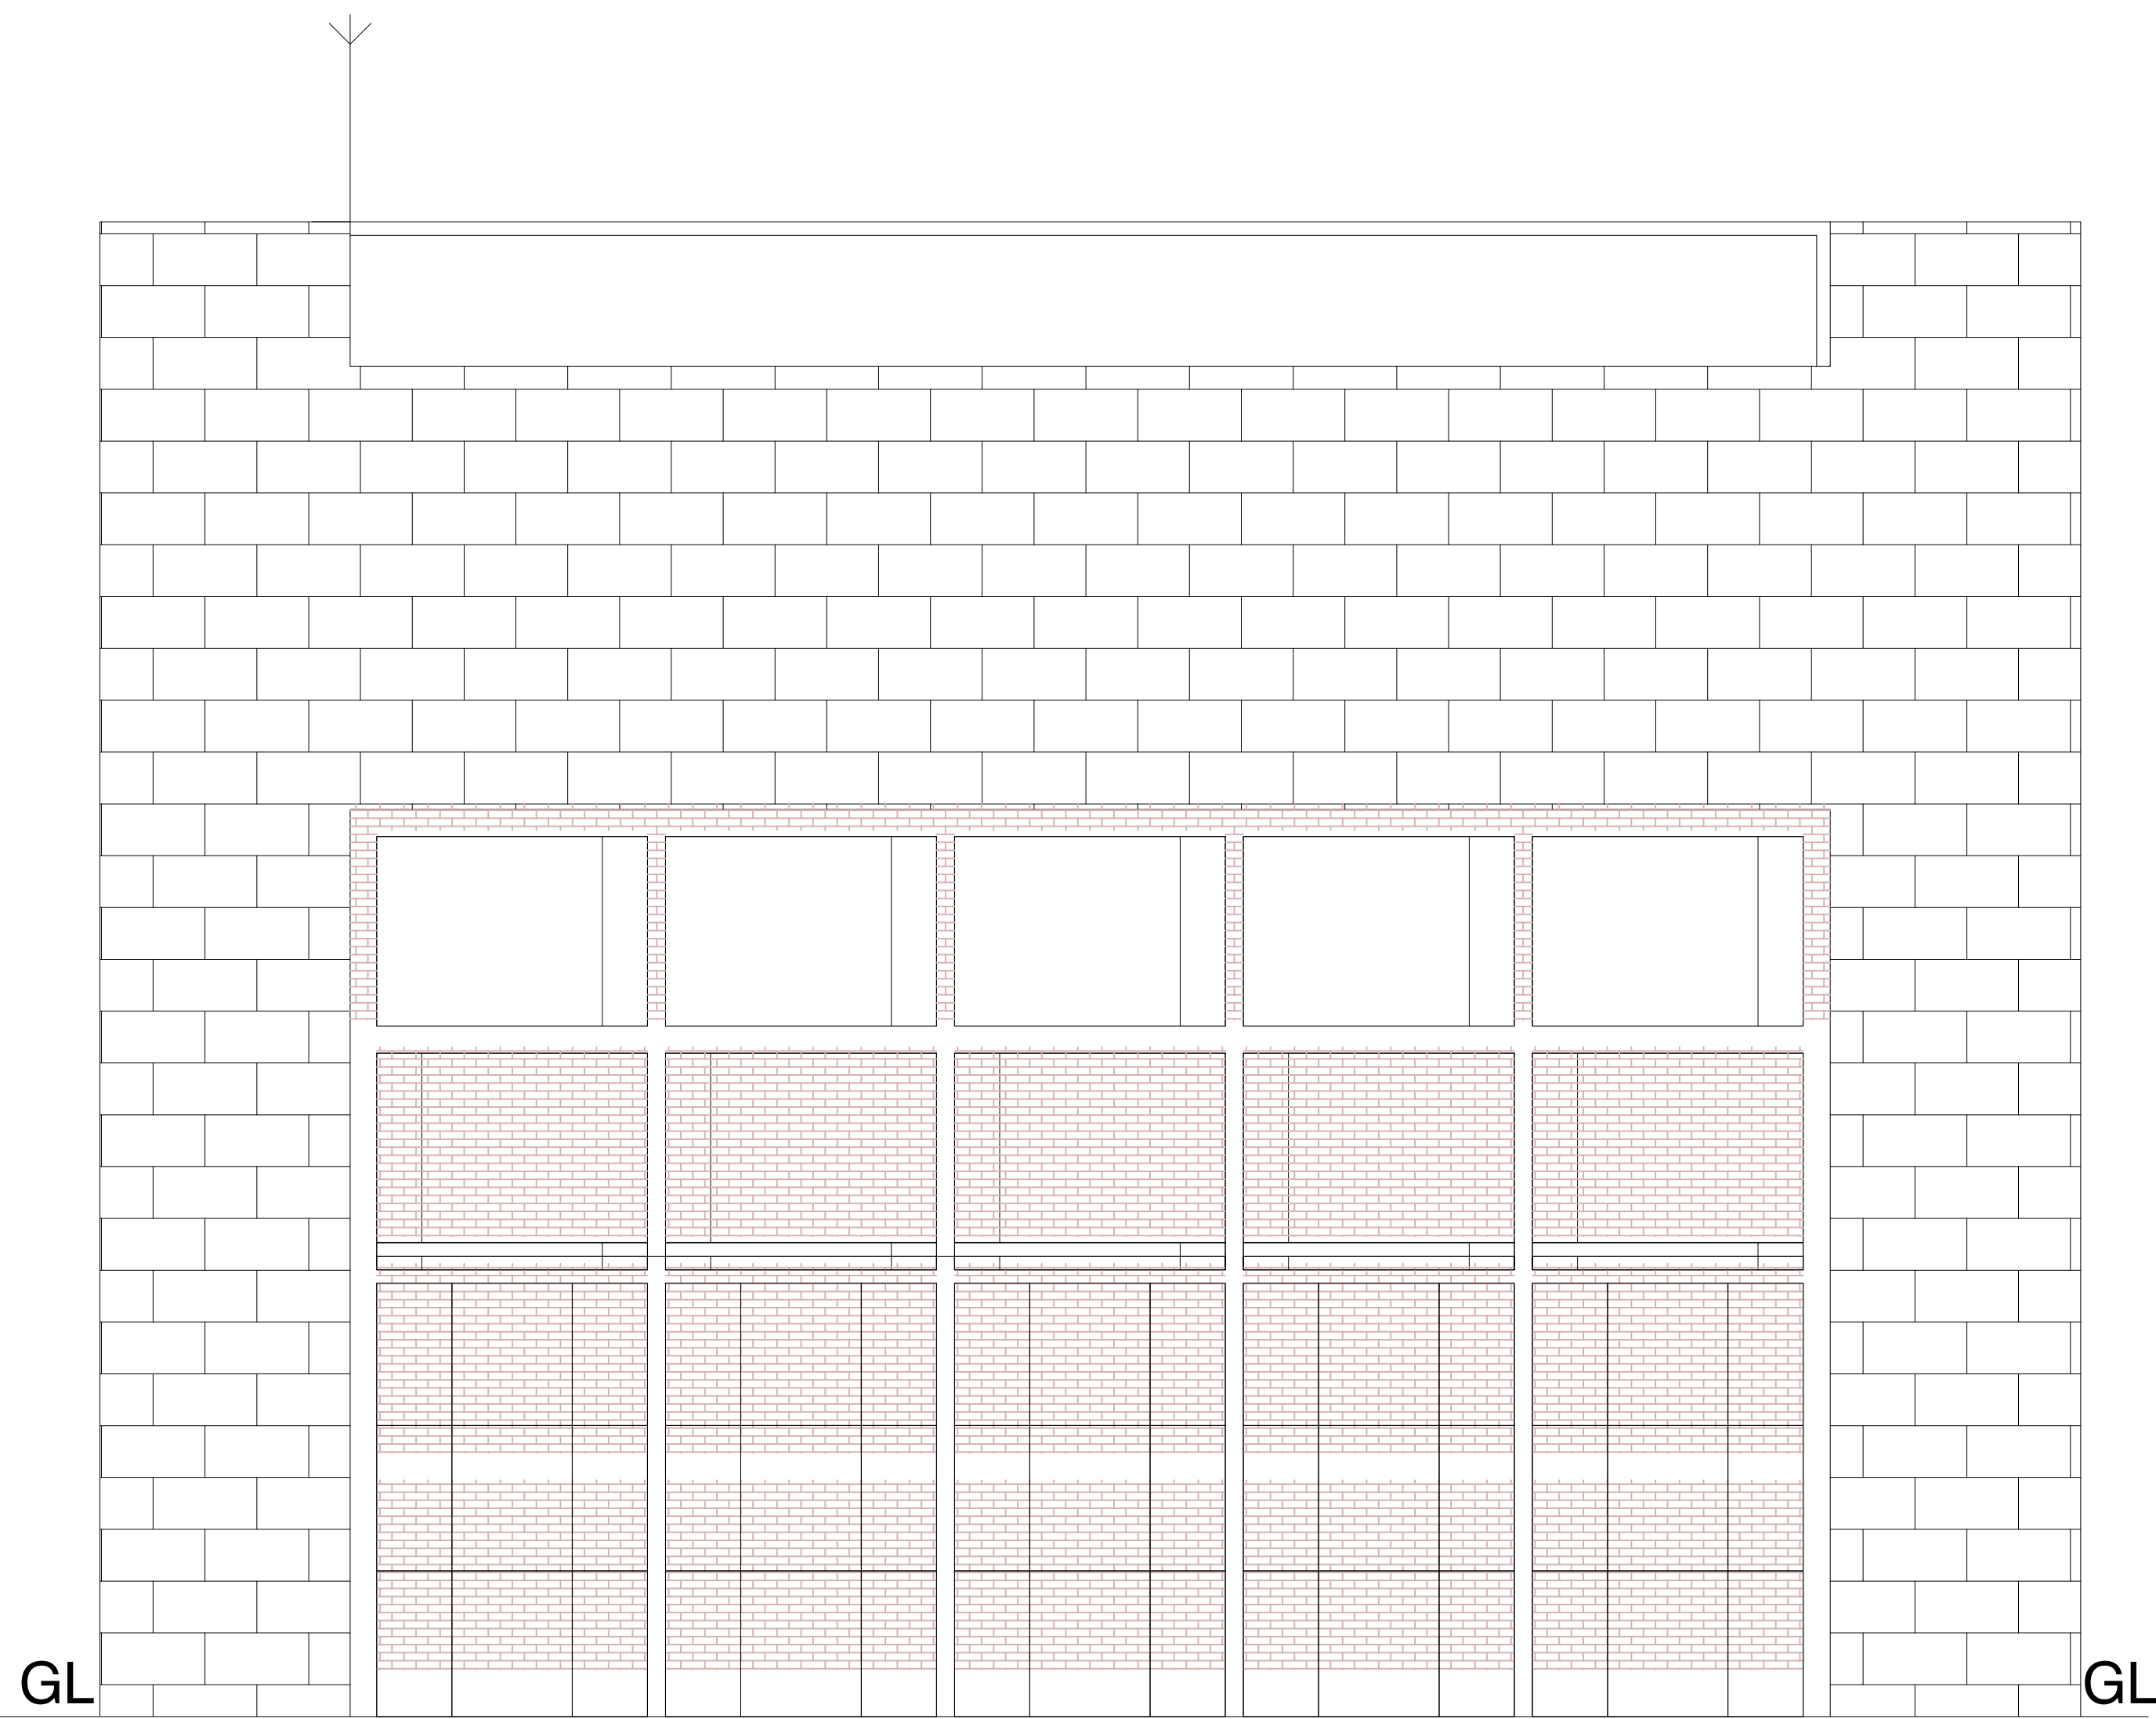

LABORATORY BLOCK - FRONT ELEVATION

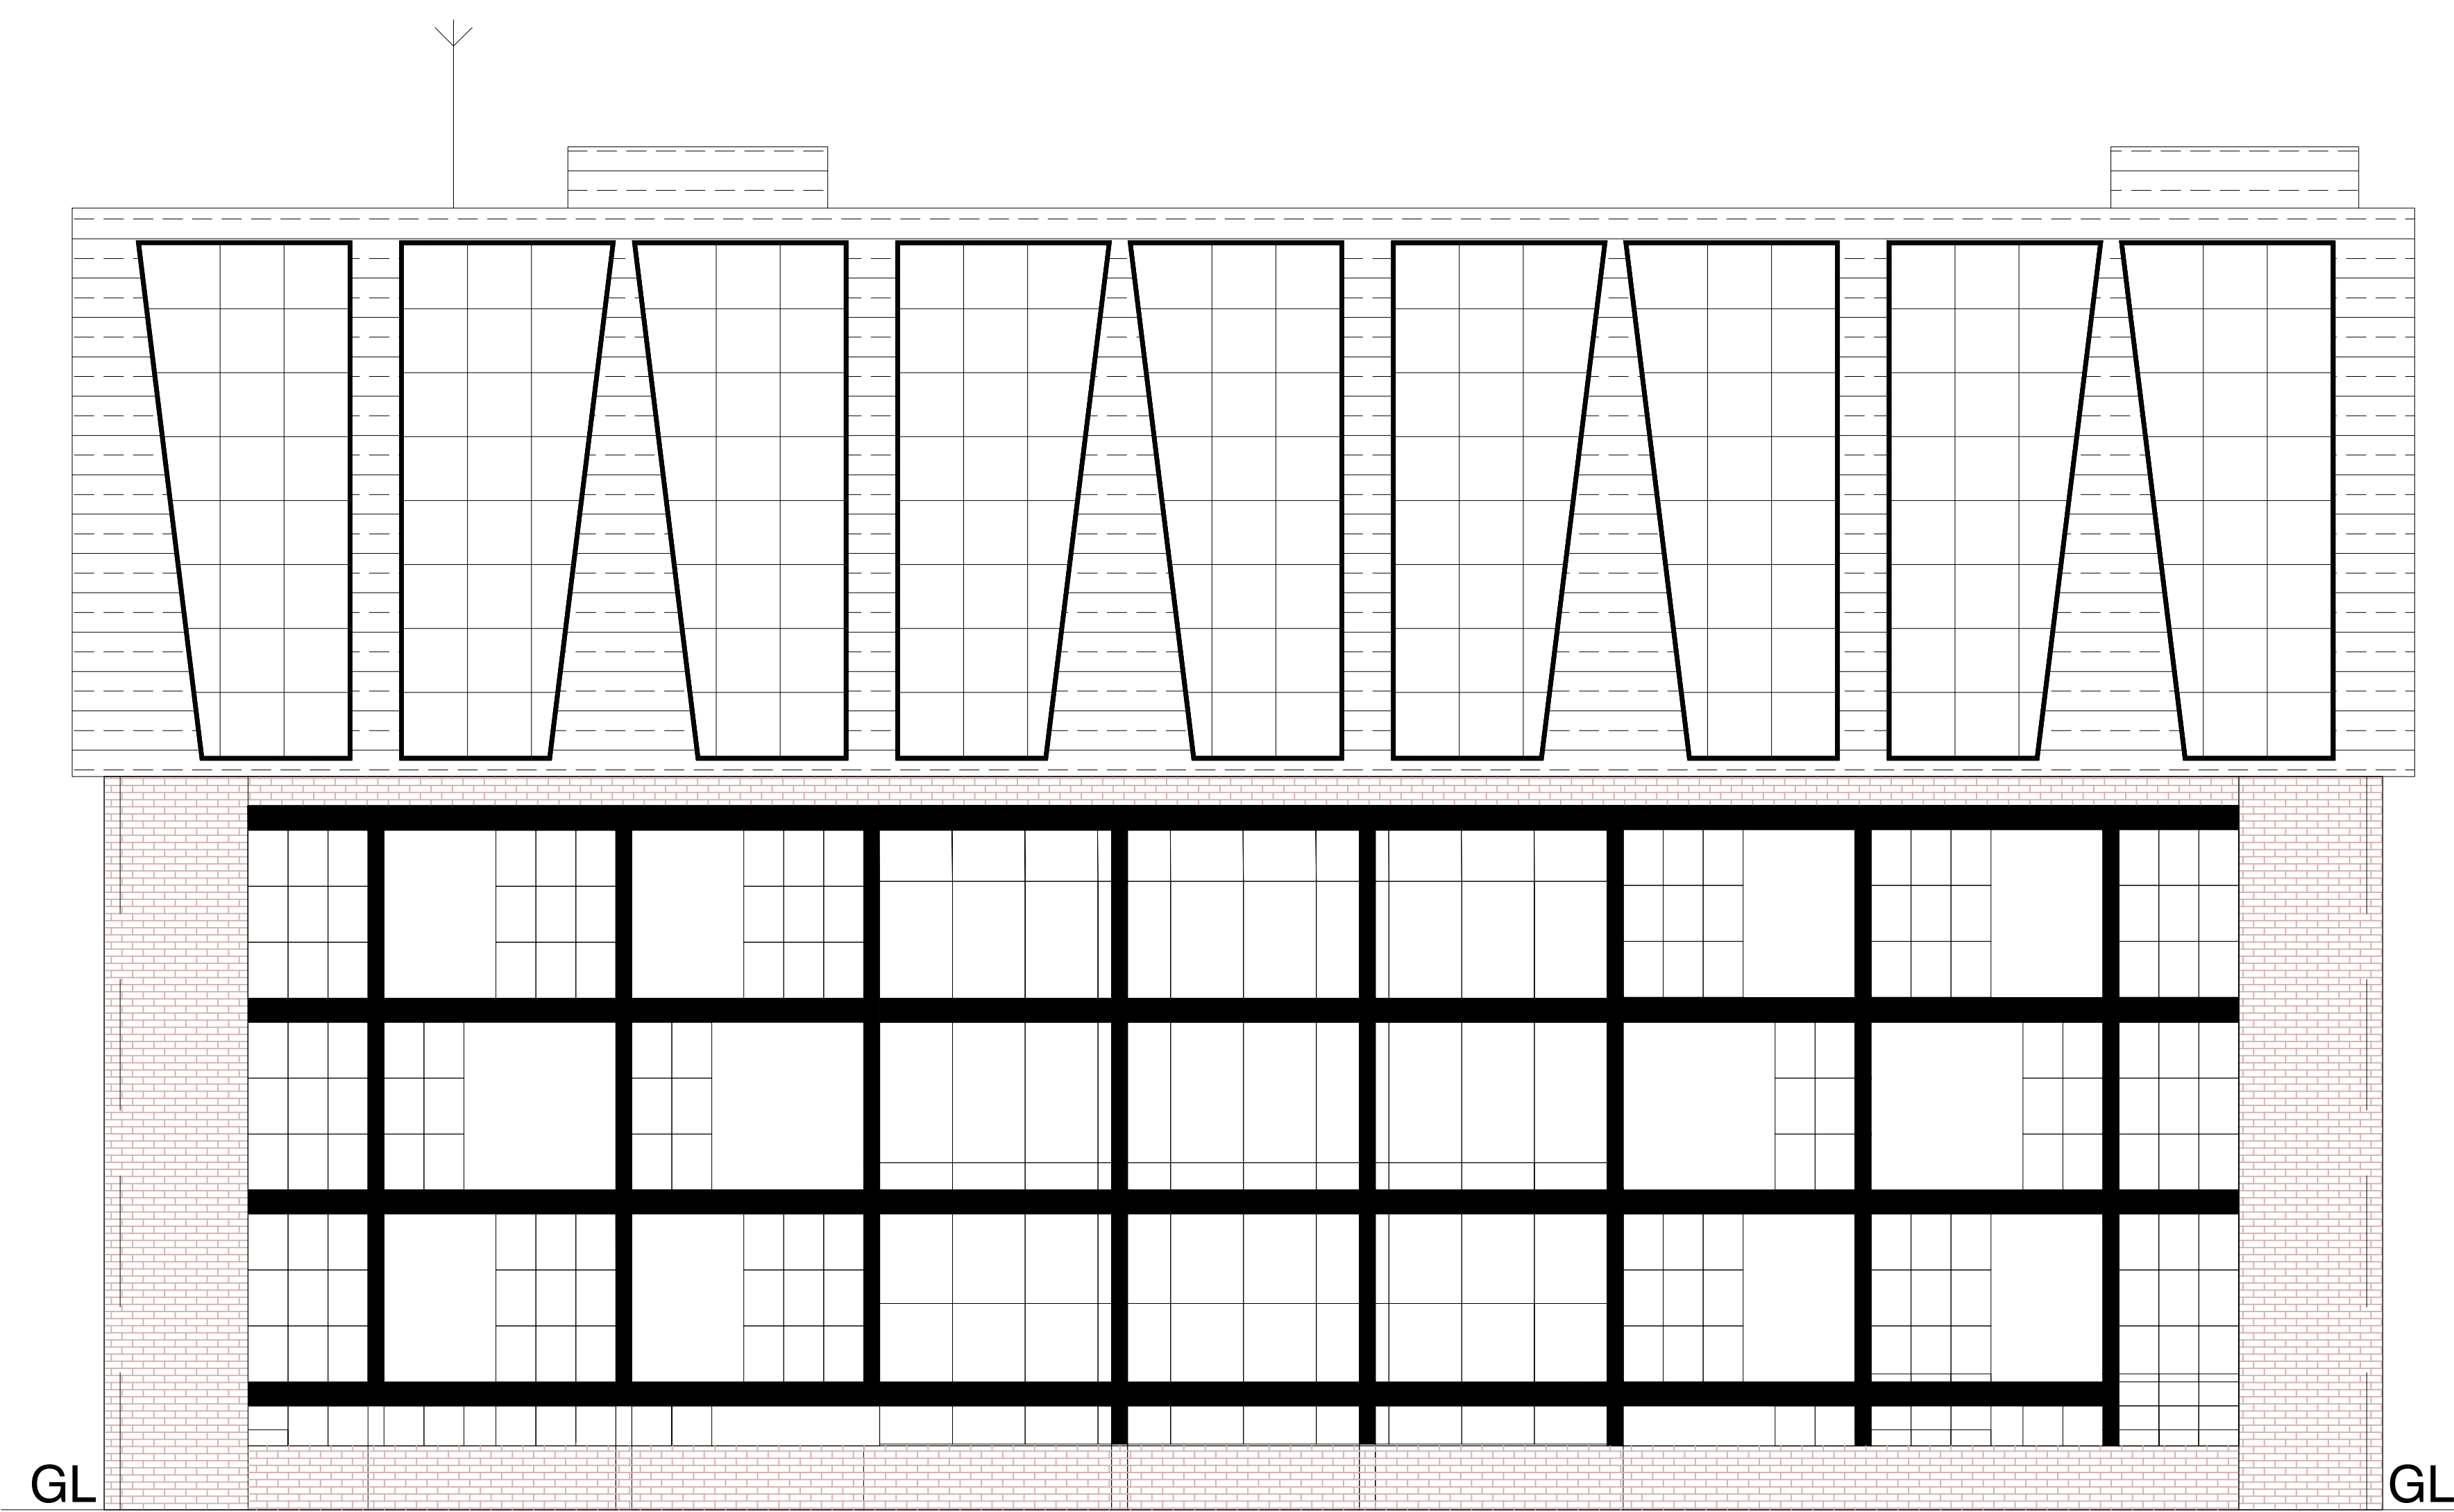

ACADEMIC BUILDING - GROUND FLOOR PLAN

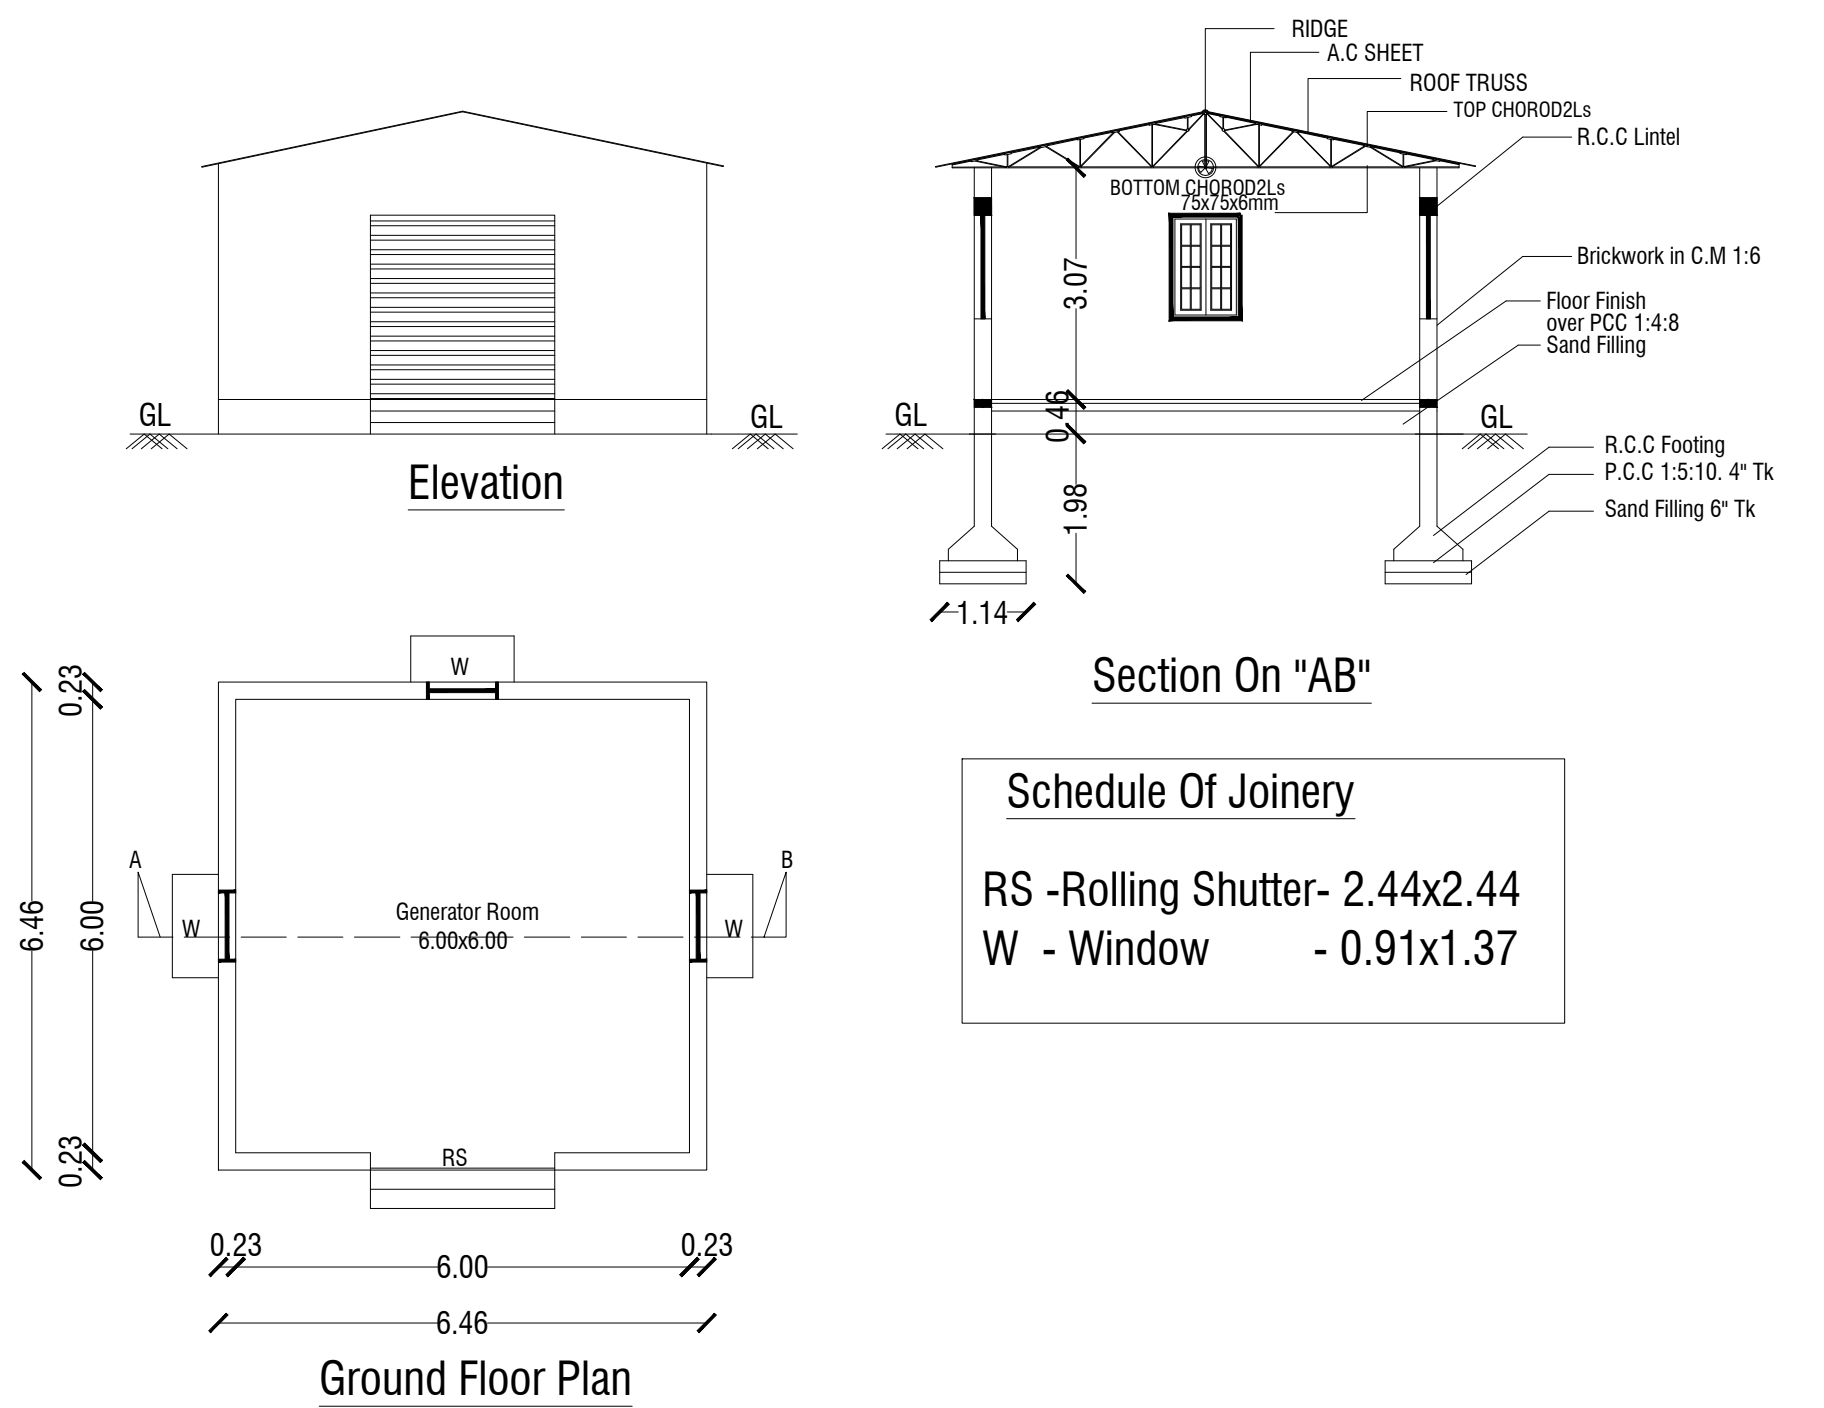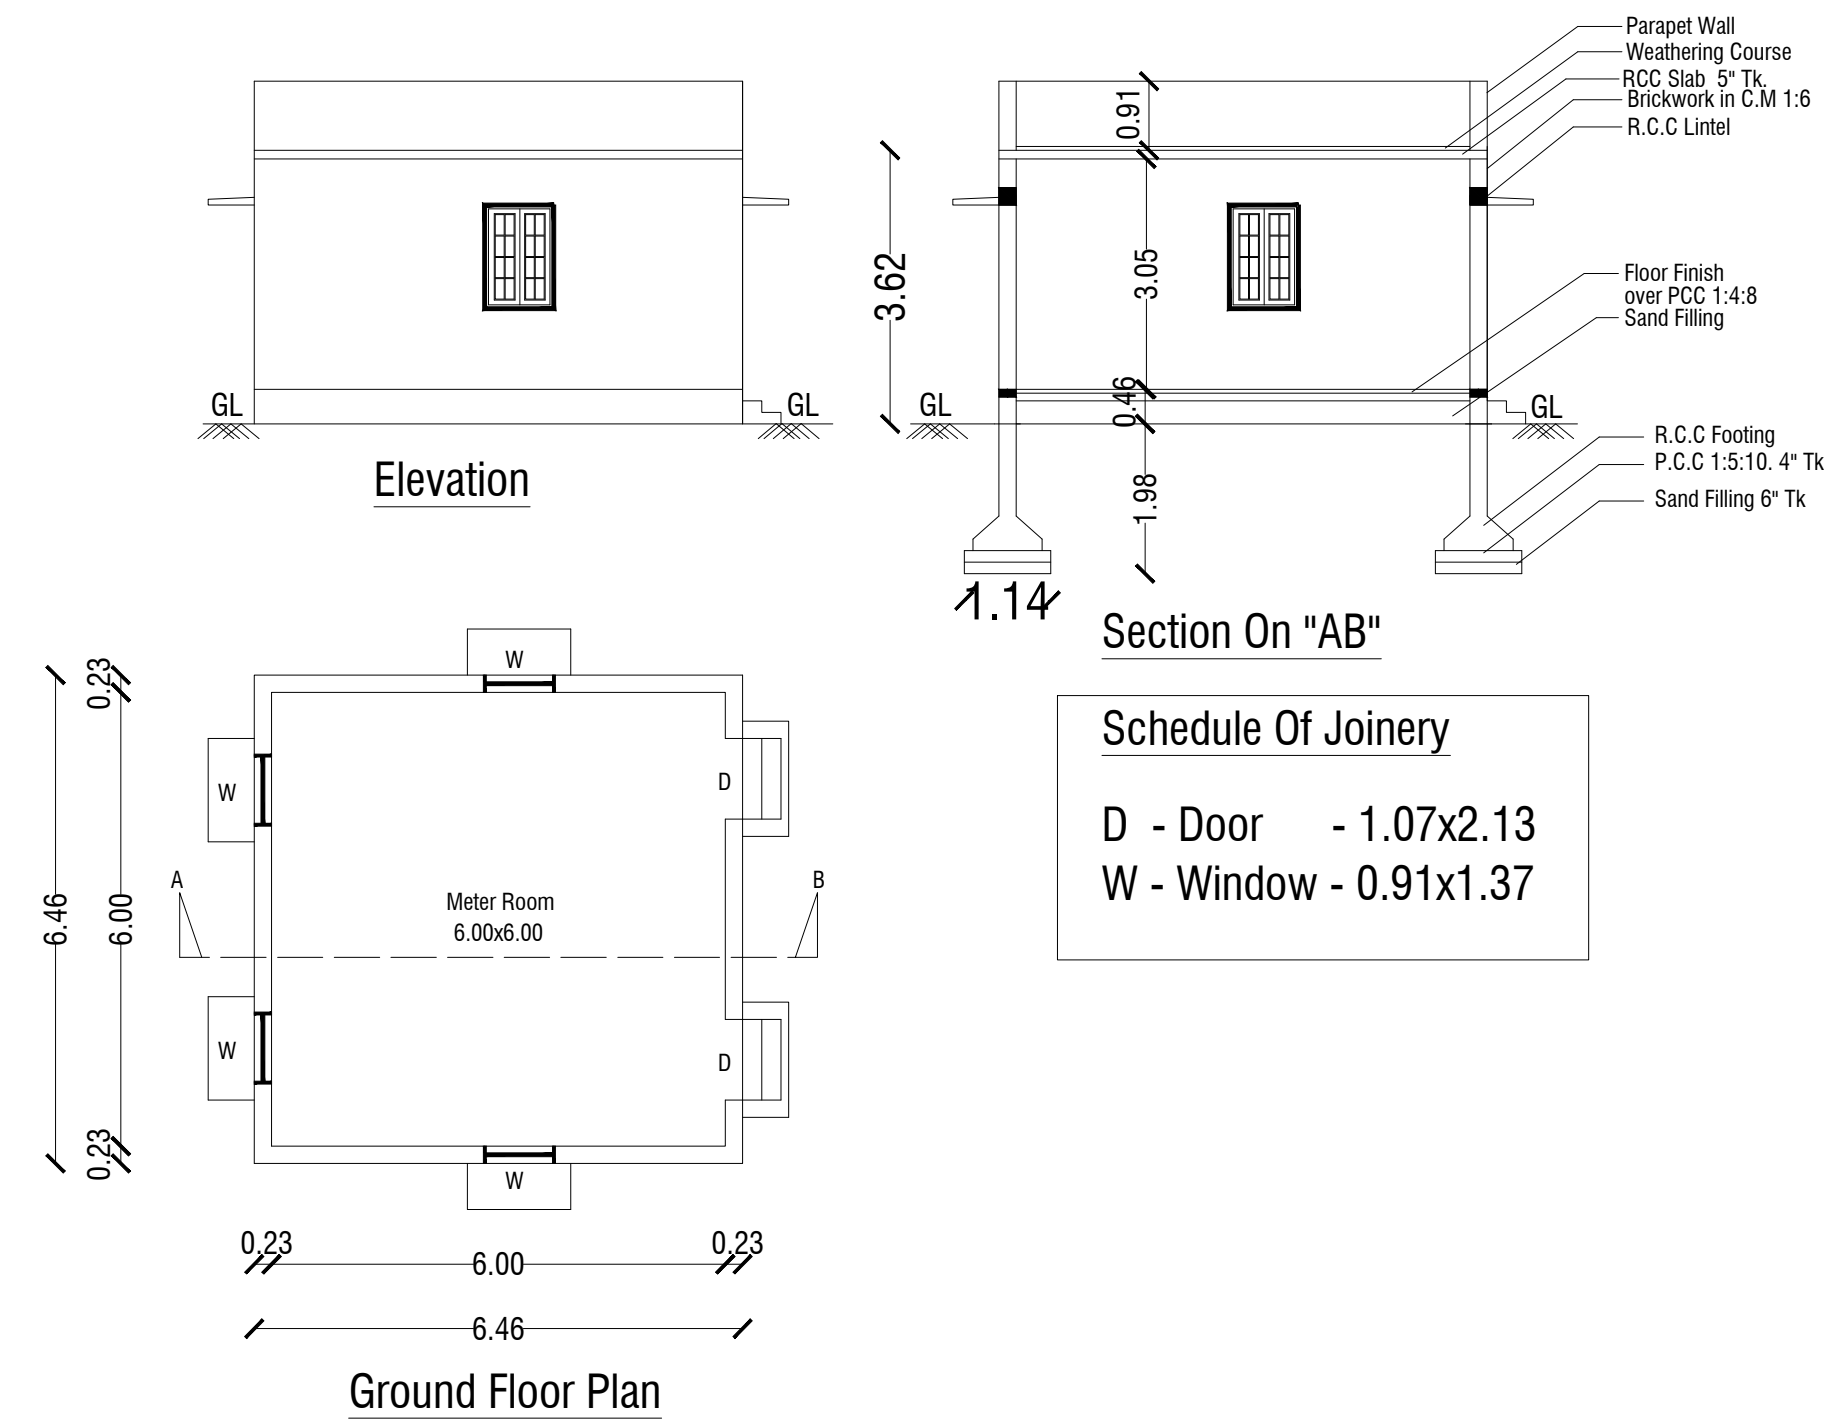

PLAN SHOWING THE PROPOSED CONSTRUCTION OF INSTITUTIONAL COLLEGE BUILDING FOR "M/S.P.K. DAS INSTITUTE OF SOCIAL SCIENCES, HEALTH SCIENCES AND TECHNOLOGY(DEEMED-TO-BE UNIVERSITY)" IN S.F.NO. 46/1A1, 47, 48/3A, 48/3B, 49/1A1 AND 59/1 AT THIRUMALAYAMPALAYAM VILLAGE AND TOWN PANCHAYAT,MADUKKARAI TALUK, COIMBATORE DISTRICT.

NOTE : ALL DIMENSIONS AREA IN METER

SPECIFICATION :

FOUNDATION : RCC 1:11/2:3 M25 Concrete Column footing Laid Over sand filling and PCC 1:4:8.

RCC WORK : All Column, Beams, Roof Slab, Lintel,& Sunshade are in CC 1:11/2:3(M-25)

BRICKWORK : B.W in Basement & Superstructure are in CM 1:5.

JOINERY : Joineries are made with Steel (or) first class teak wood.

WEATHERING : 9" x 9" Pressed Tiles laid over the Brick Jelly with Lime mortar and sloped with water proofing compound.

PLASTERING : Ceiling plastering with CM 1:3/Inside & Outside walls are plastering with CM 1:4.

PAINTING : White washing with two coats over the one coat of primer for Ceiling.Colour washing with two coats over one coat of primer for all Walls.

MECHANICAL VENTILATION AND FIRE PROTECTION SYSTEM PROVIDED FOR ENTIRE BUILDING

COLOUR INDEX :	REFERENCE :
PROPOSED ☐	SCALE : 1:100
BOUNDARY ☐	DATE : 30 OCT 2025
ROAD ☐	
DRIVEWAY ☐	

APPLICANT :

For NEHRU COLLEGE OF EDUCATIONAL AND CHARITABLE TRUST

Dr. N. Balasundaram

TRUSTEE

REGISTERED ARCHITECT :

P. Manoharan

P. MANOHARAN,B.Arch,A.I.A.,
Registered Architect CA No.88/11888
144, T.V. Samy Road West,
R.S. Puram, Coimbatore - 641 002

REGISTERED ENGINEER:

Dr. V. John Paul

Dr. V. JOHNPAUL
B.Tech, M.E (Struct), Ph.D, AMIE, MIGS, MCI, MIDW
Engineer Grade - I (RE)
Reg. No: LPA/RE/GR-1/057/2024
3/358, Arul Jothi Nagar, Karanampettai,
Palladam, Tirupur 641 401.
Ph. 99 52 50 65 49 / e:johnpaulv@gmail.com

REGISTERED STRUCTURAL ENGINEER:

Dr. V. John Paul

Dr. V. JOHNPAUL
B.Tech, M.E (Struct), Ph.D, AMIE, MIGS, MCI, MIDW
Engineer Grade - I (RE)
Reg. No: LPA/RE/GR-1/057/2024
3/358, Arul Jothi Nagar, Karanampettai,
Palladam, Tirupur 641 401.
Ph. 99 52 50 65 49 / e:johnpaulv@gmail.com

REGISTERED CONSTRUCTION ENGINEER :

Dr. N. Balasundaram

Dr. N.Balasundaram, M.E, Ph.D
Construction Engineer
Reg. No. LPA/CE/002/2024
356, Nanjundapuram Road,
Near Shree Pathy Nagar, Coimbatore - 641 036.
Ph . 94421 30186

Eight ways to know a piece of land before you pay for it.

This report covers one part of the picture. These cover the rest, drawn from the same government records, for any property in Tamil Nadu.

LandLens One

Ask anything about a property and get an answer grounded in live government records, with the sources shown.

[/landlens/one](#)



Verify My Land

Every record check run on one property and returned as a single report.

[/landlens/verify-my-land](#)



Legal Opinion

An advocate's written opinion on the title, built on the records we pull for it.

[/landlens](#)



One Map

Every layer on one map: the parcel, its boundary, zoning, water bodies and what sits around it.

[/landlens/one/map](#)



PriceMap

What land actually changed hands for around this plot, taken from the registered deeds.

[/landlens/pricemap](#)



Build Scope

What you are allowed to build here: floor space, height, coverage and setbacks.

[/landlens/build-scope](#)



Property Tracker

Watch a property and hear about it when something new is registered against it.

[/landlens/property-tracker](#)



Deal Room

Run the transaction in one place: documents, stamping, signatures and the parties.

[/landlens/deal-room](#)



Twenty-four checks you can run yourself, at no cost.

Records and verification

The registers themselves, read for you.

Encumbrance Certificate

Patta and Chitta

Field Measurement Sketch

EC Analyzer

Bank charge check

Court case search

Seller background check

Approval check by survey

Value and duty

What it is worth and what it costs to register.

Guideline value by street

Guideline value by survey

Stamp duty and registration fees

Capital gains

Floor space index

Area unit converter

Zoning and land use

What the plan says can happen on this land.

Land use zone finder

CMDA land use check

Coastal regulation zone

Master plan check

Water bodies finder

Airport height clearance

Registers and directories

Who holds it, and which office keeps the record.

Find your registering office

Temple property check

Waqf property check

RERA register



Every free tool
/tools



Services we run
for you
/services



The LandLens
suite
/landlens/one



Every claim in this document traces back to a government record.

Legal opinions, due diligence and title verification

Building plan, layout and sub-division approvals

Completion and occupancy certificates, regularisation

Escrow, negotiation and NRI property management

Land survey, soil testing, architecture and construction

Verified RealEstate
3/350/2 Mettukuppam,
OMR Thoraipakkam,
Chennai 600 097, India
hello@verified.realestate
+91 9996 12 9996

Prepared from the registers named on the page each finding sits on. Where a register could not be read, this document says so in its place rather than leaving the gap to be read as a clean result.

