

PP

APPROVAL RECORD

Planning Permission


Coimbatore

Coimbatore district, Tamil Nadu

APPROVAL TYPE
Building PlanISSUING AUTHORITY
Town PanchayatPURPOSE
Commercial


The approval as the planning authority issued it, reproduced in full behind this page.

An approval speaks to what was sanctioned, not to what was built. Completion is a separate record.

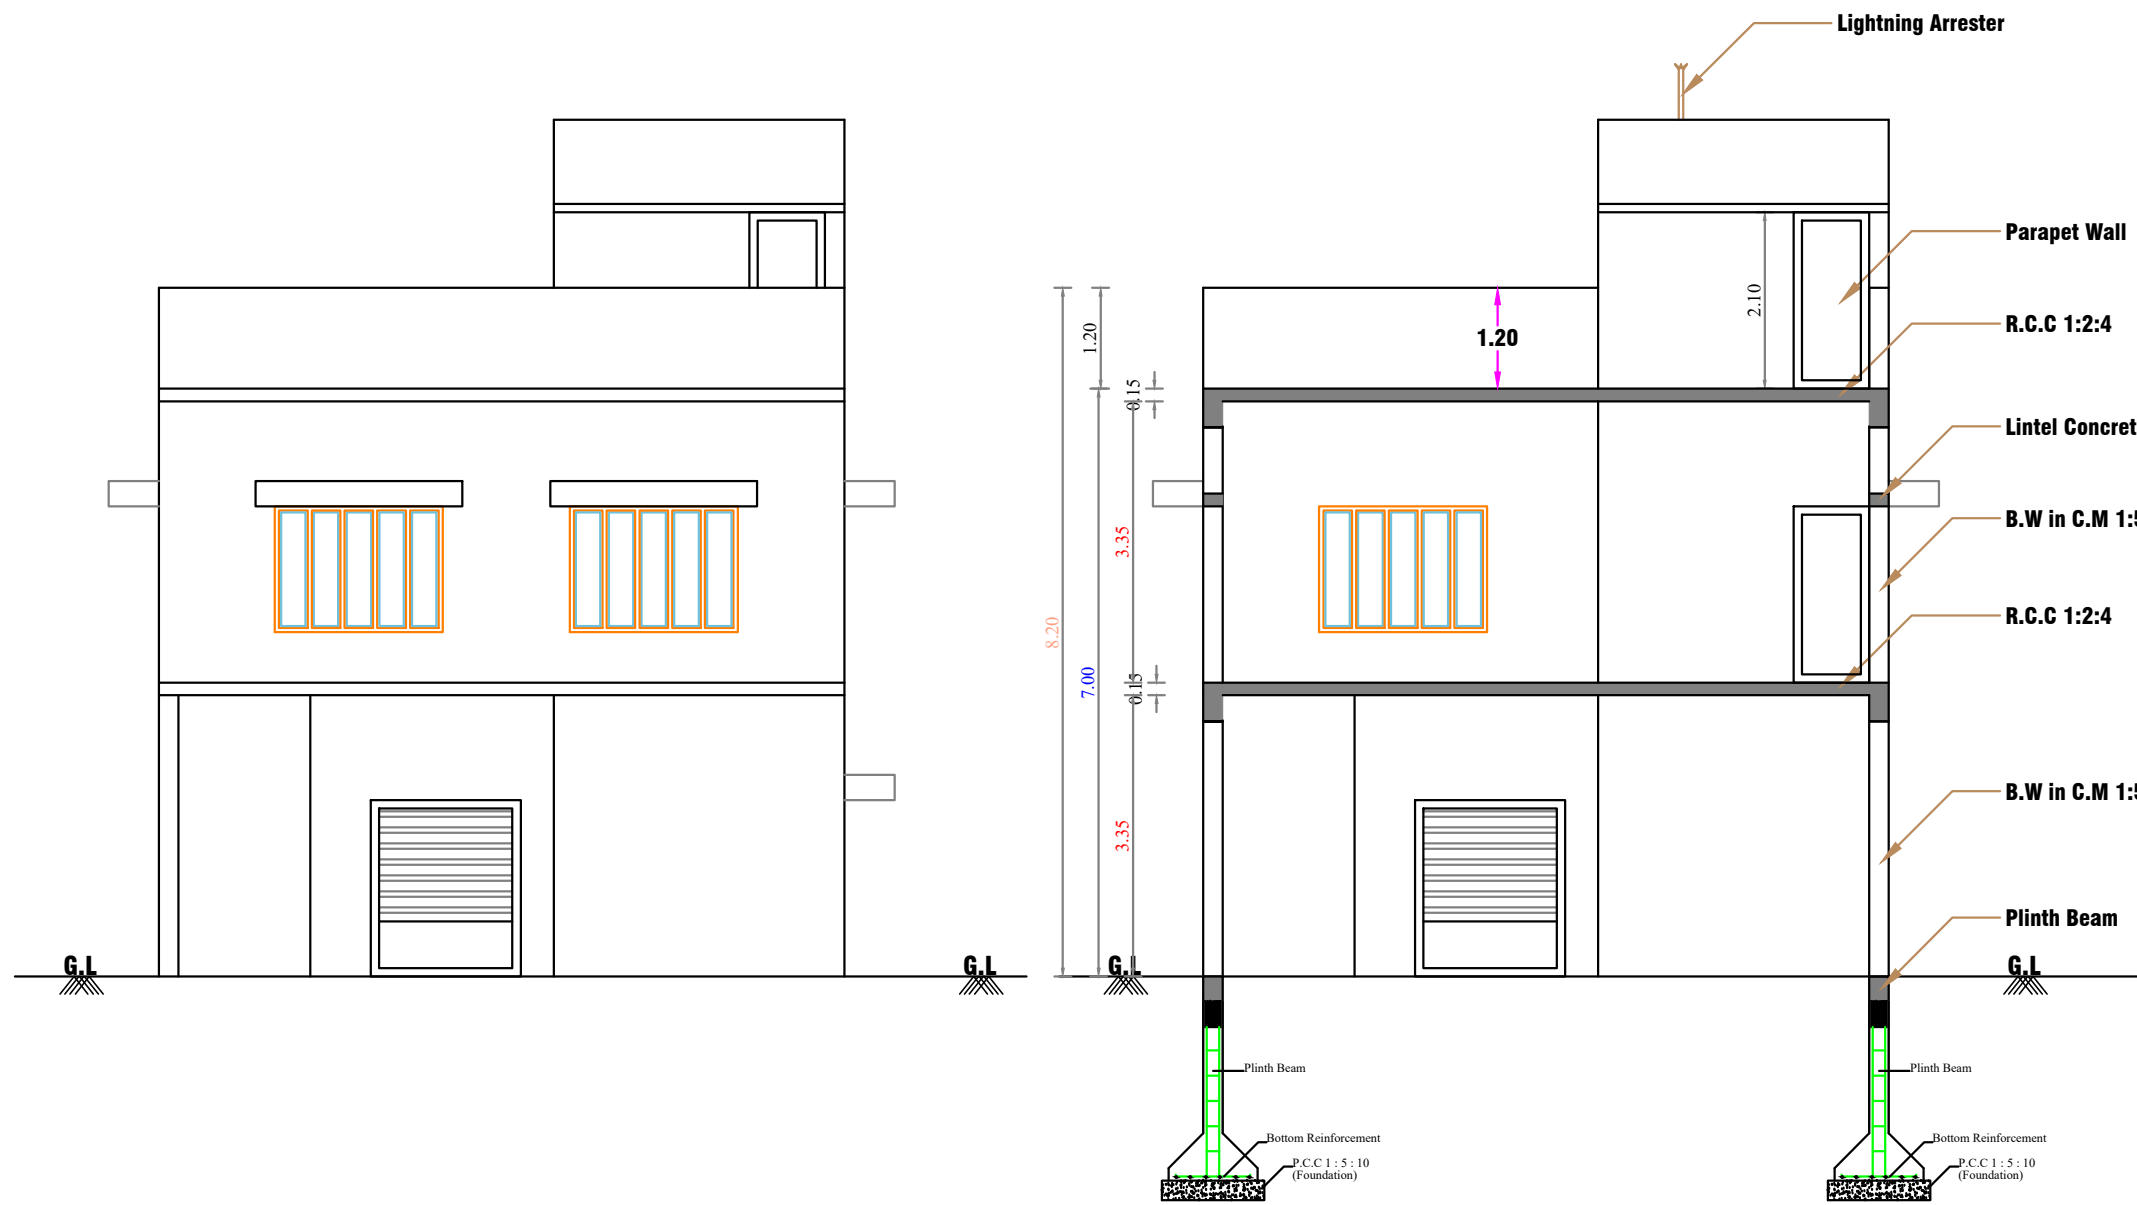


FRONT ELEVATION

SECTION THROUGH "AA"

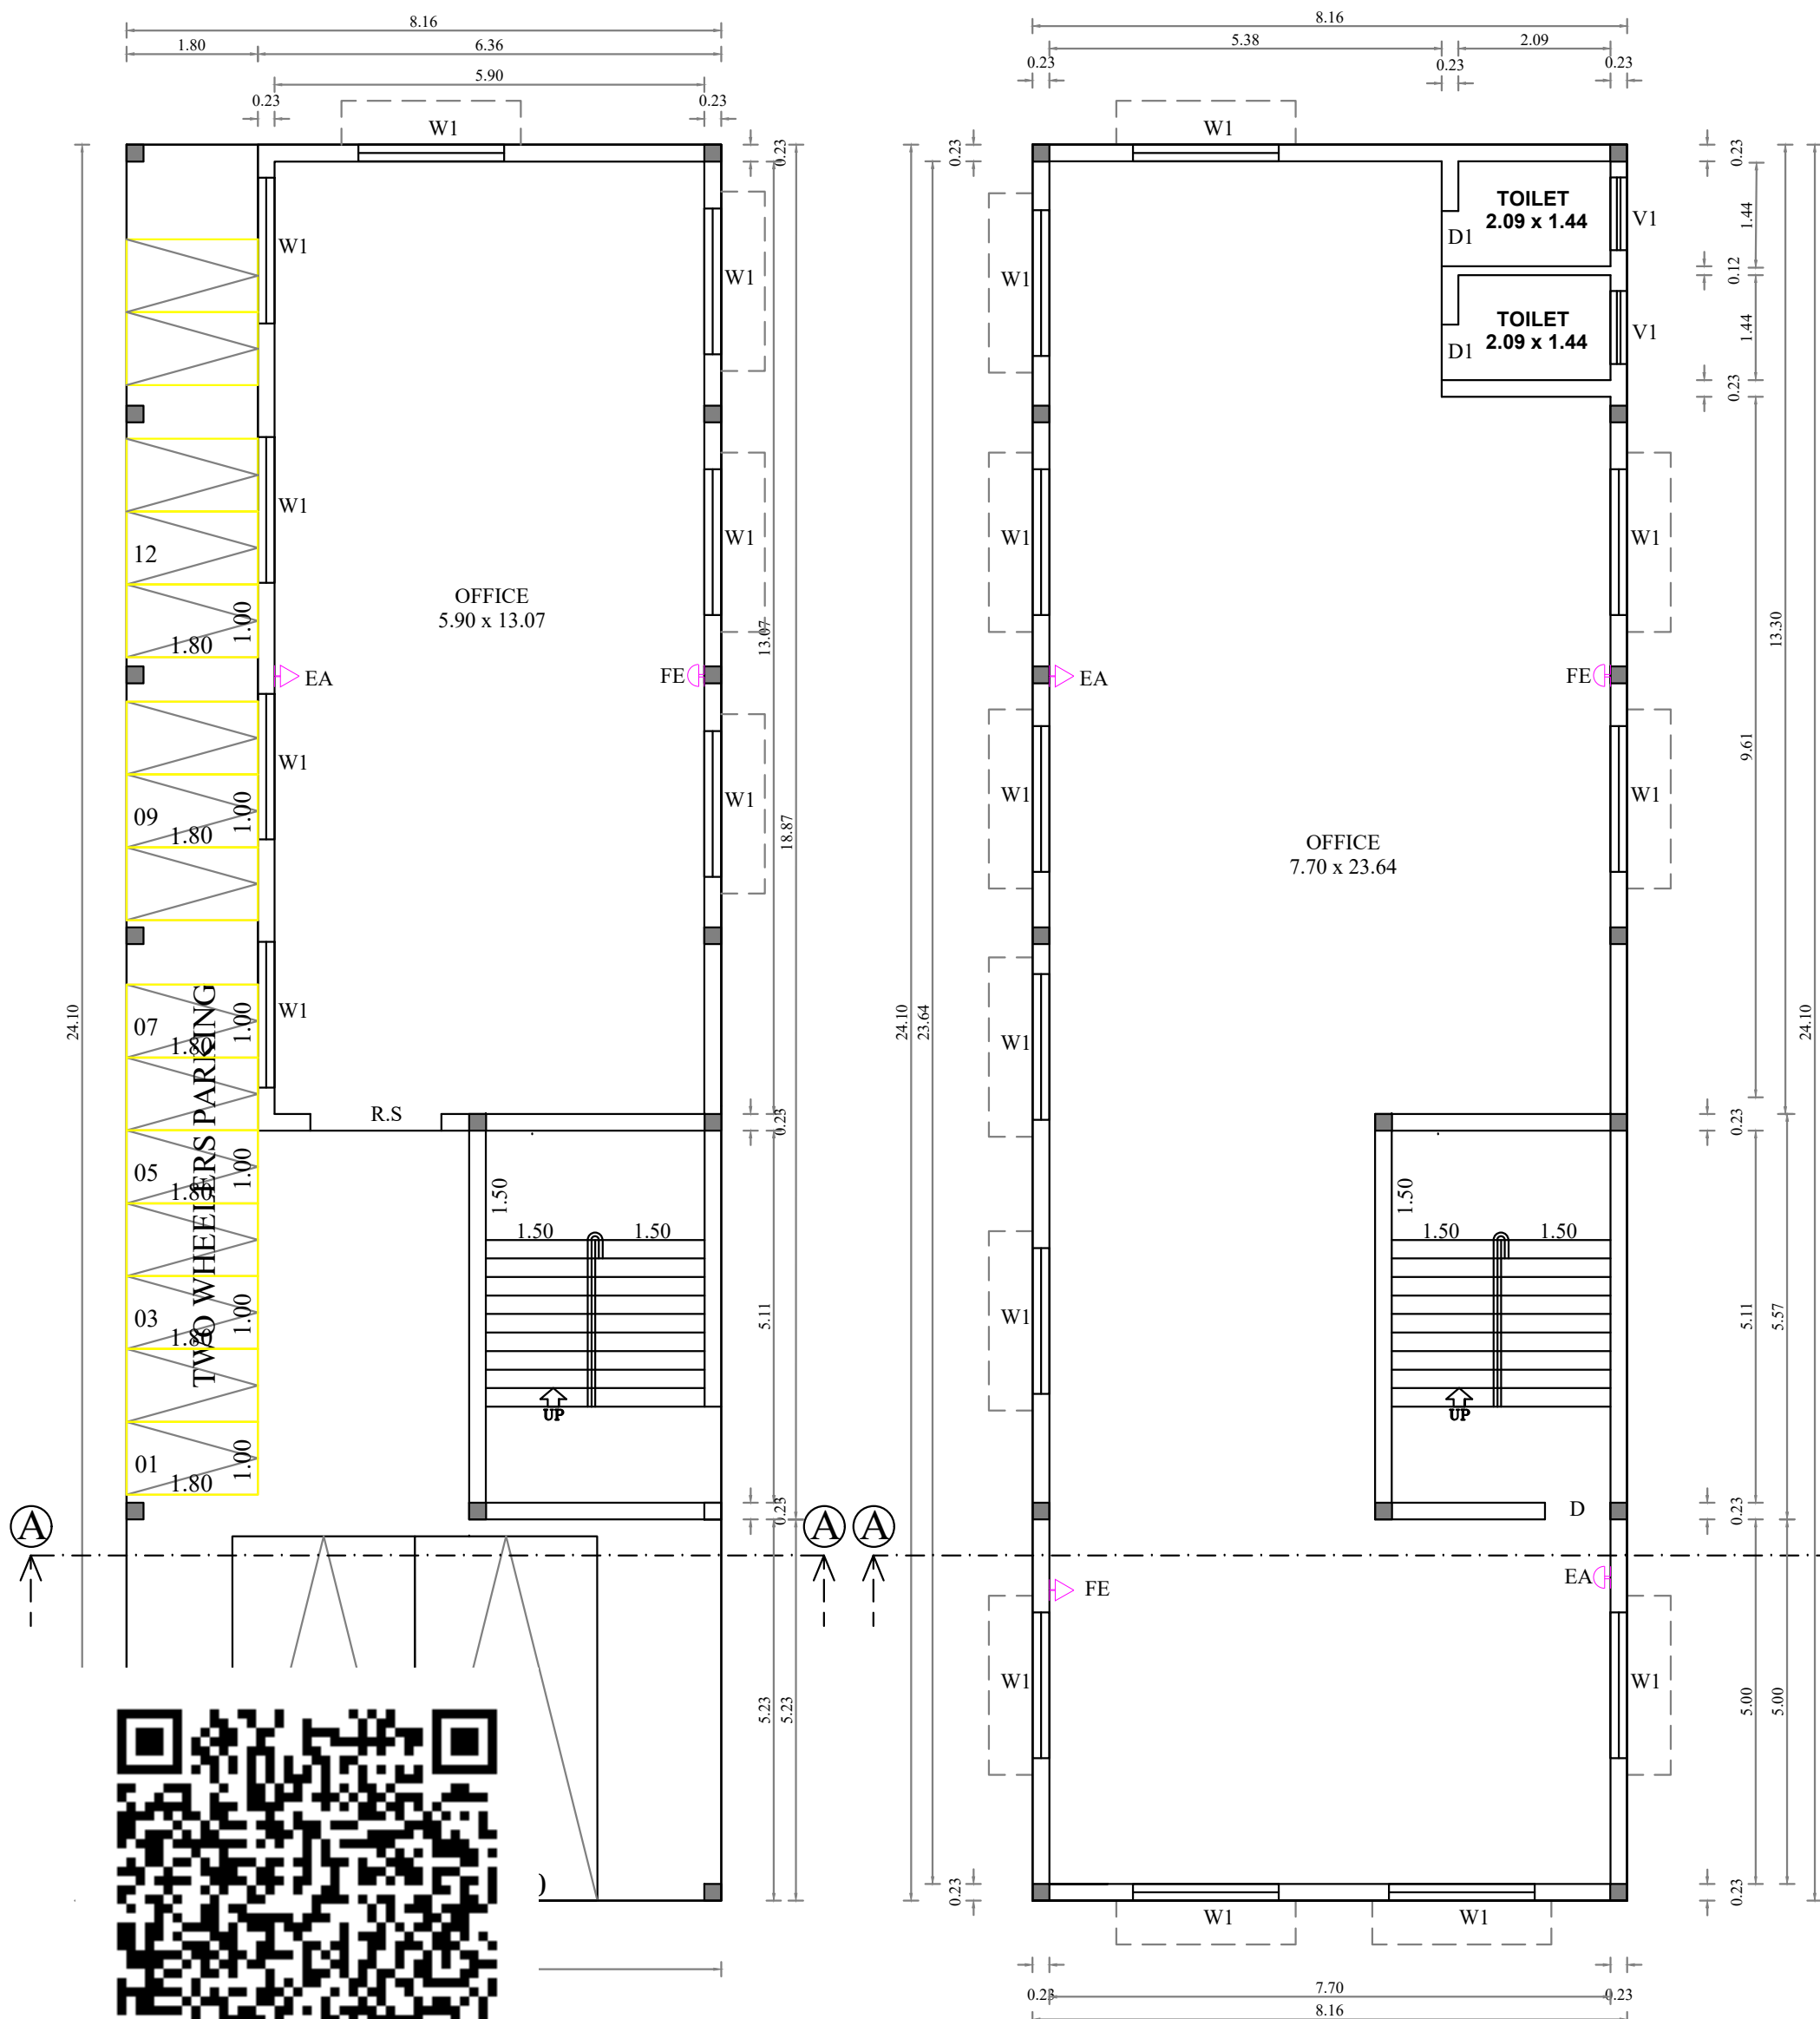


FLOOR PLAN


PROPOSED FIRST FLOOR PLAN

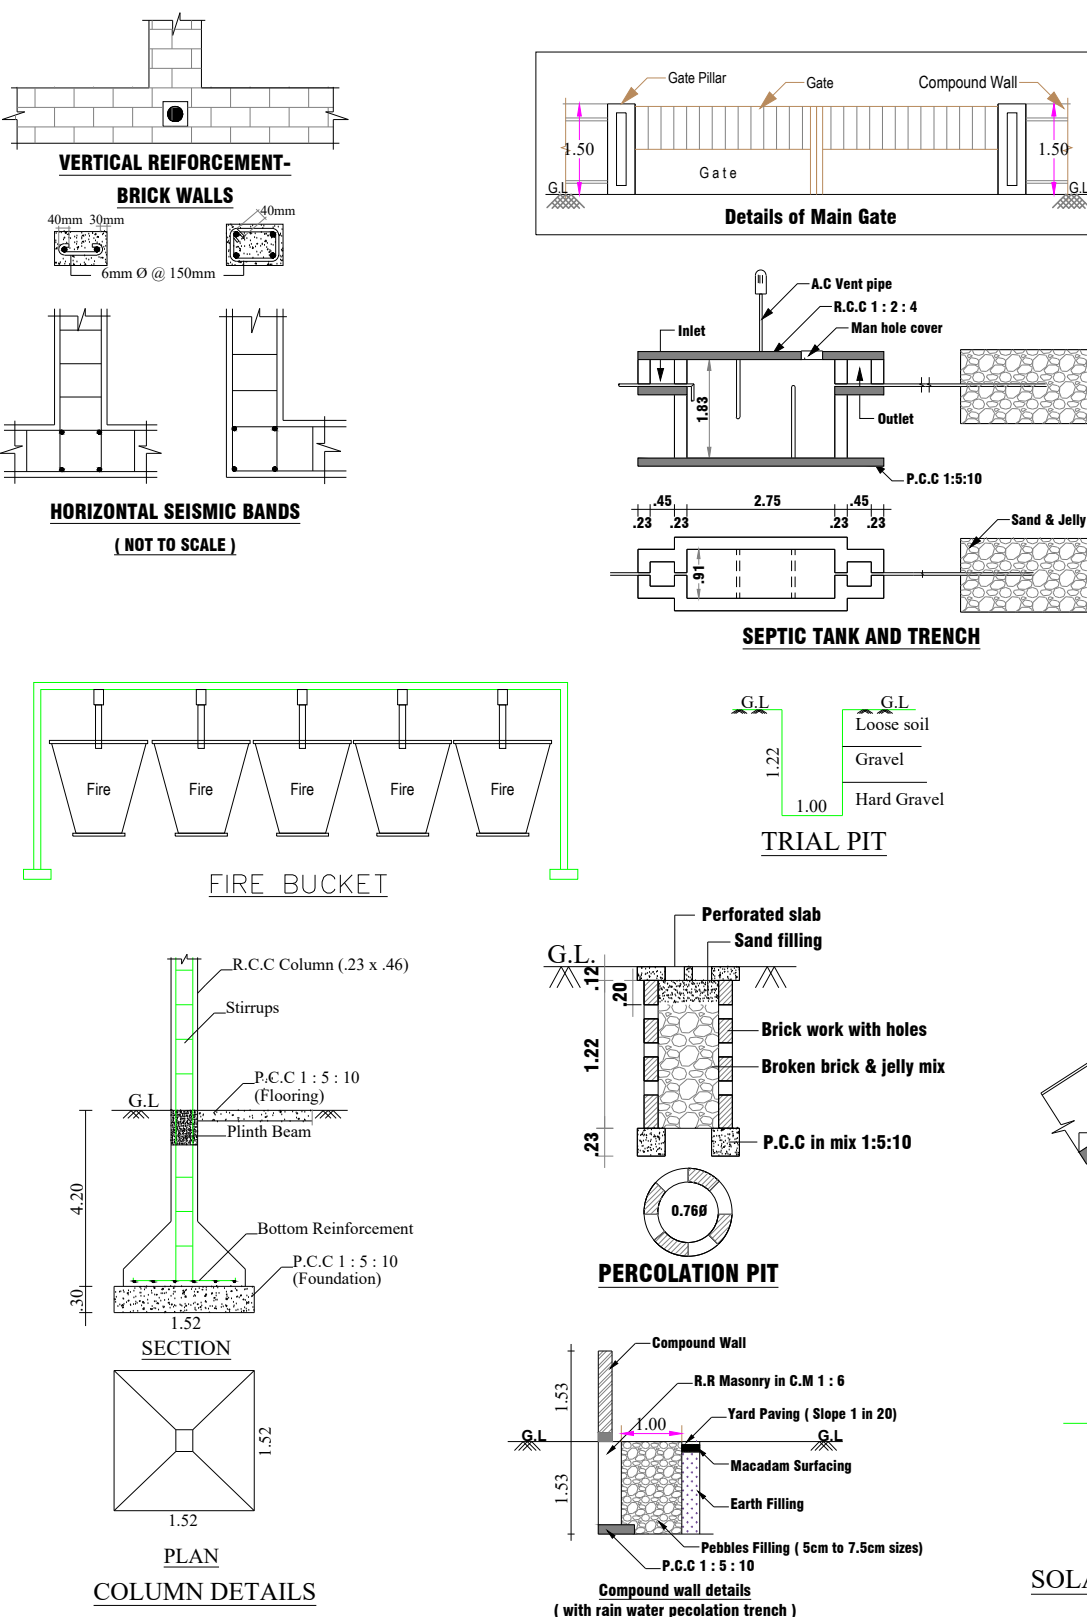

COLUMN DETAILS

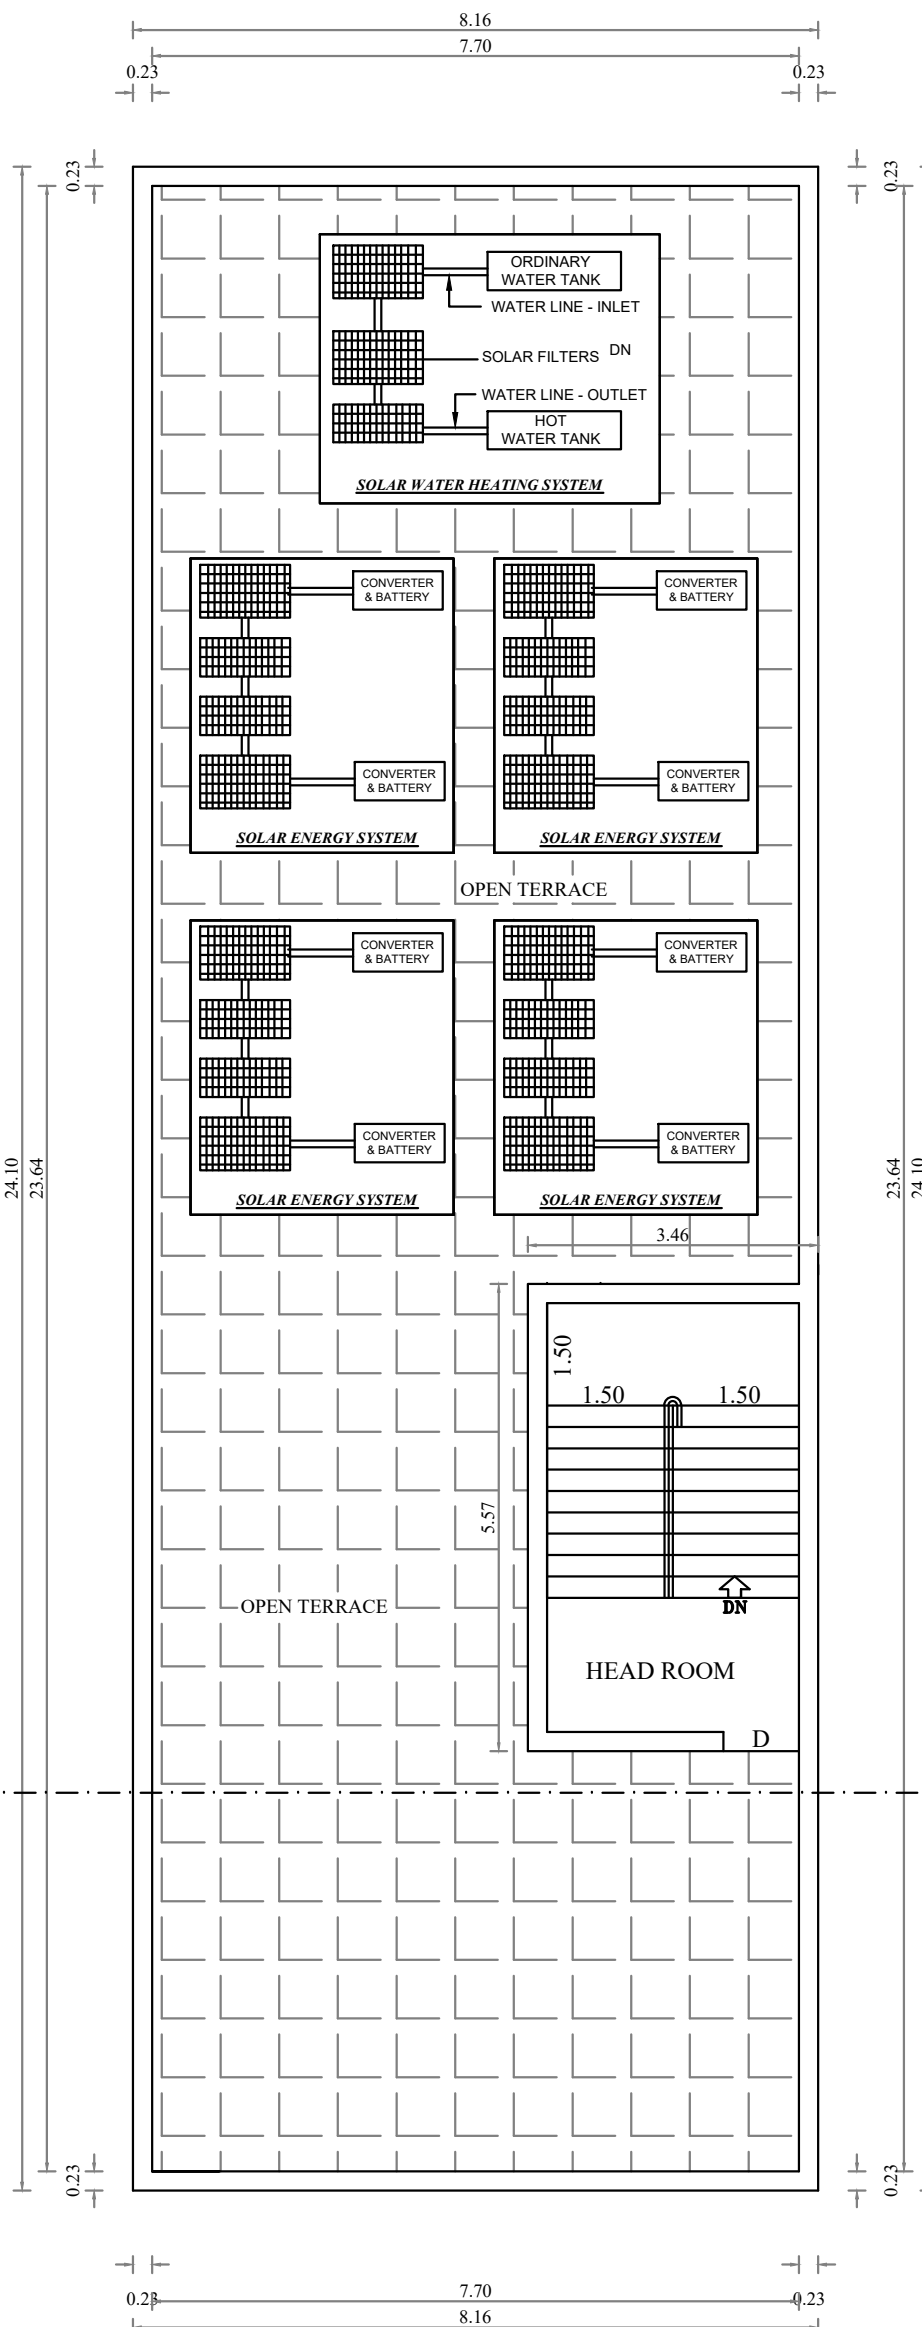

PROPOSED TERRACE FLOOR PLAN

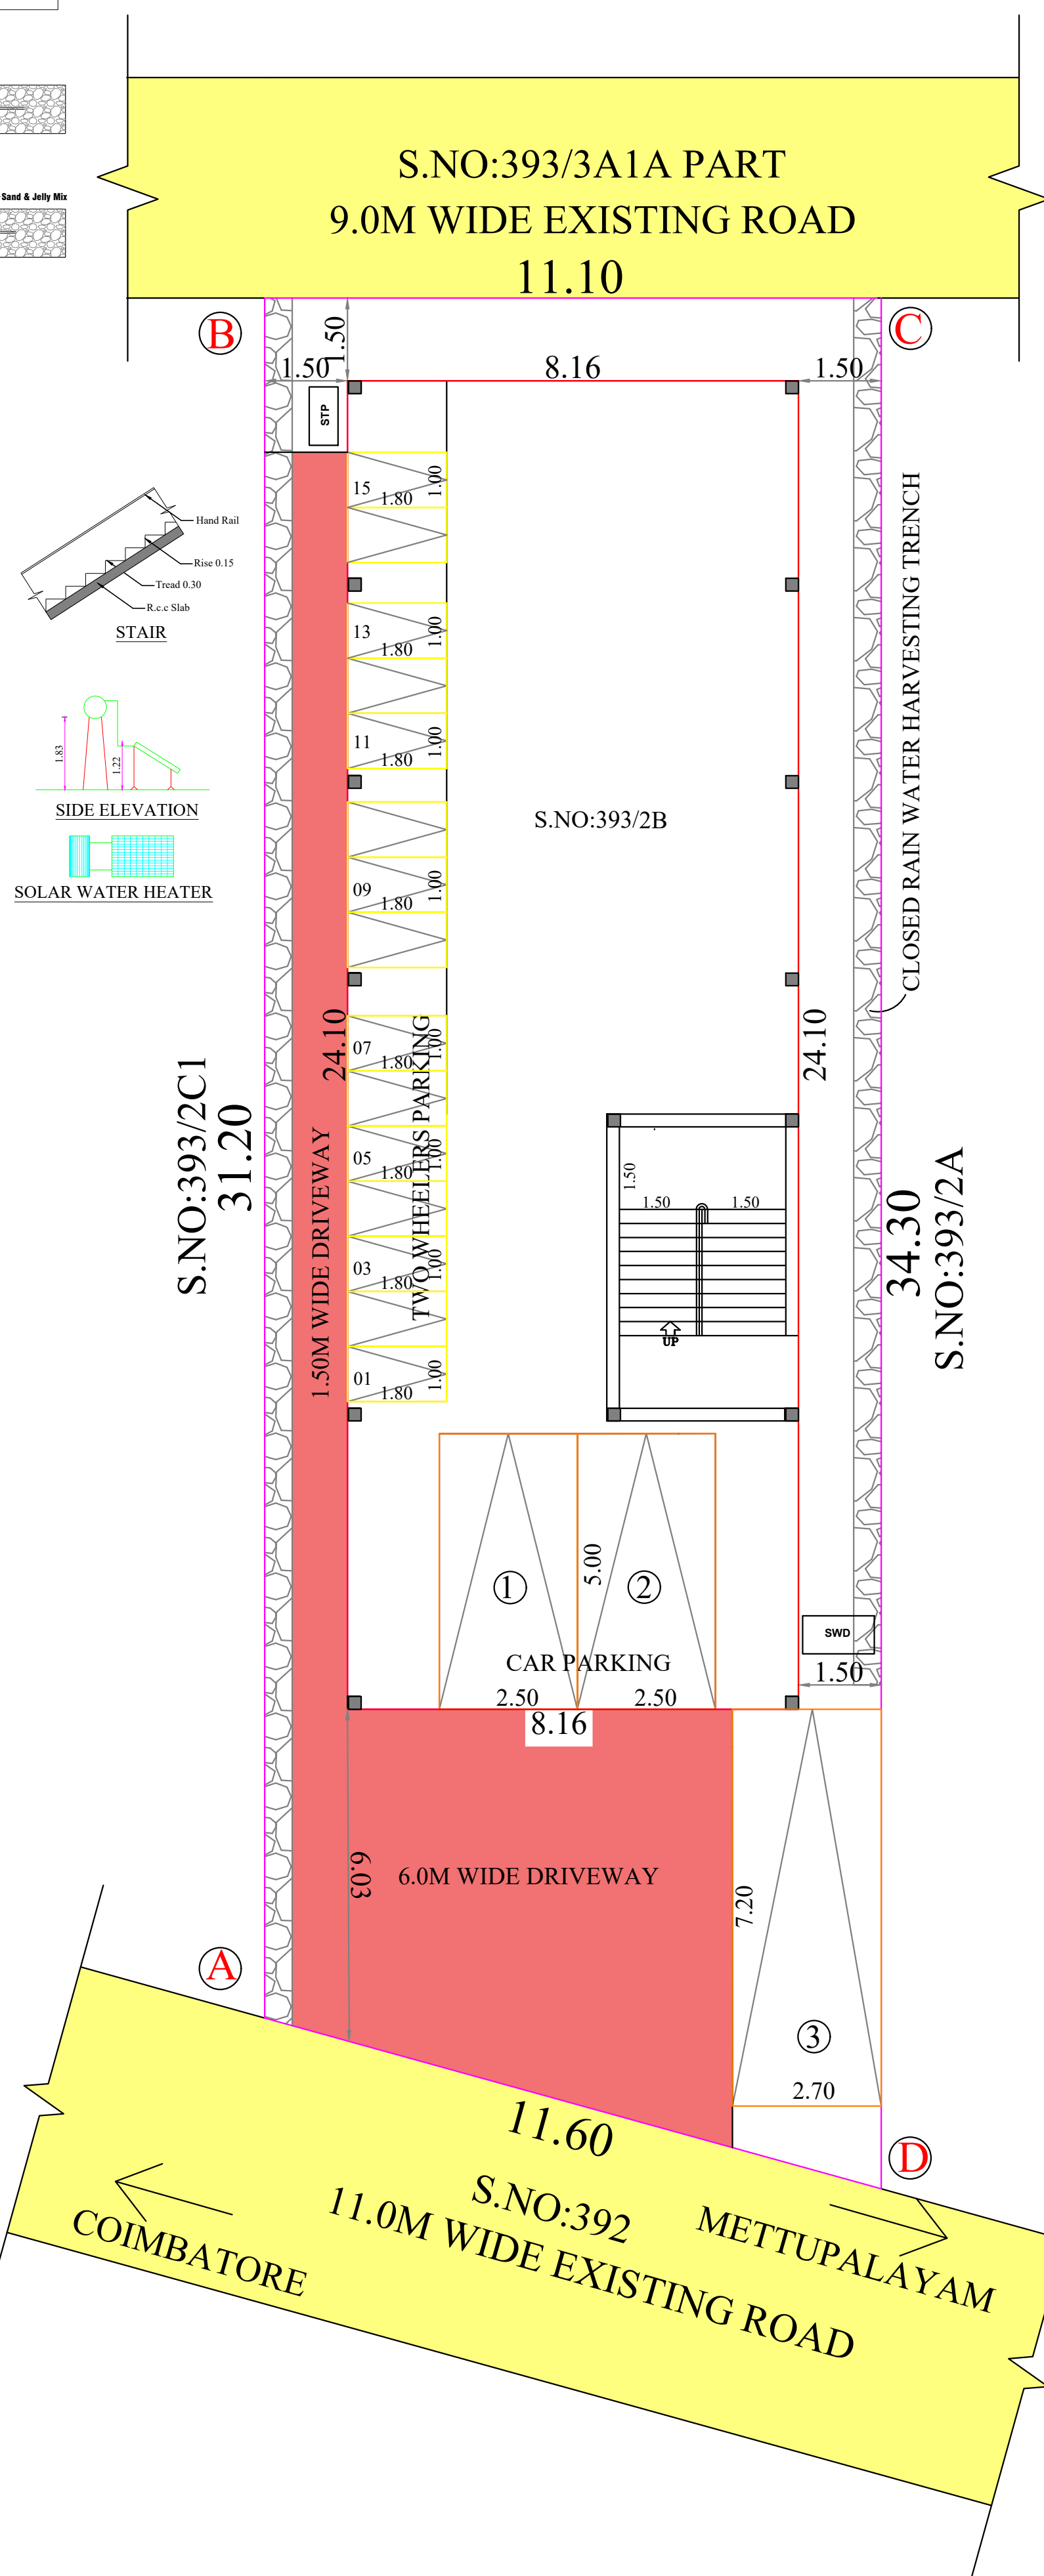

SITE PLAN

SCALE 1 : 100

PLAN SHOWING THE PROPOSED CONSTRUCTION OF COMMERCIAL (PROFESSIONAL CONSULTING OFFICE) BUILDING IN S.F.No.393/2B AT PERIYANAYAKKANPALAYAM VILLAGE, PERIYANAYAKKANPALAYAM TOWN PANCHAYATH, COIMBATORE NORTH TALUK, COIMBATORE DISTRICT.

SCALE 1 : 100 ALL DIMENSIONS ARE IN METERS			
SITE AREA DETAILS			
Area Of The Site (As per Document)	Sq.m.	Sq.ft.	
Area Of The Site (As per Patta)	364.08	3919.0	
Area Of The Site (Superimposed Area)	364.00	3918.1	
Area Of The Site (Superimposed Area)	366.08	3940.5	
BUILDING AREA DETAILS			
Floor Name	FSI Area (Sq.m.)	Non FSI Area (Sq.m.)	Builtup Area (Sq.m.)
Ground Floor	86.09	110.56	196.65
First Floor	196.65	0	196.65
Terrace Floor Area	0	19.27	19.27
TOTAL	282.74	129.83	412.57

F . S . I				
Occupancy	Area Type	Road Width	Required	Provided
Commercial	OTHERS	11.0m	<=2.00	0.78

PARKING REQUIREMENT DETAILS		
Description	Required	Provided
D.A Car Parking	0	0
Car Parking	3	3
D.A Two Wheeler Parking	0	0
Two Wheeler Parking	12	15

JOINERY DETAILS			
R.S	Rolling shutter	1.80 x 2.10	W1 Window 2.00 x 1.50
D	Door	0.90 x 2.10	V1 Ventilator 1.00 x 0.61
D1	Door	0.76 x 2.10	

NOTE
FE : Fire Extinguisher Provided
EA : Emergency Alarm Provided

REFERENCE	
PROPOSED SITE AS PER FIELD	
PROPOSED SITE AS PER FMB	
PROPOSED BUILDING	
EXISTING ROAD	

ONLINE APPLICATION NO : SWP/BPA/ 637548/2025/TCP
BP/CLPA NO : 641 / 2025
PLANNING PERMISSION NO : 748 / 2025

APPLICANT

Er.P.KULANTHAIVEL, M.E., Ph.D., (Soil)
Registered Geotechnical Engineer (RGTE)
Reg. No : 02/2020/RGTE / EDTCP
Chartered Engineer, Reg.No : AM1686057
Licensed Building Surveyor
Ph.No : +91 95249 57686

GEO TECHNICAL ENGINEER

RAMA RAM SHANKAR B.Tech,M.E.,
REGISTERED STRUCTURAL ENGINEER GRADE - II
DTCP Registration No. RSE.GR-II 2022/10/003
No. 15/1/7/2, Sivanantha Nagar, Palanihettipatti
Theni (D) - 625 531. Mobile No: 9481953909

STRUCTURAL ENGINEER

Er. R. RAVIBHARATH, B.E., CIVIL
DTCP Registered Engineers Grade-II (Reg)
Reg. No: RE.GR-11-2021/10/003
RP CONSTRUCTIONS
#465/5, Maruthi Complex,
Convent School Opp. Theni-625 531.
Cell: 805578242, 6380486848

REGISTERED ENGINEER

Eight ways to know a piece of land before you pay for it.

This report covers one part of the picture. These cover the rest, drawn from the same government records, for any property in Tamil Nadu.

LandLens One

Ask anything about a property and get an answer grounded in live government records, with the sources shown.

[/landlens/one](#)



Verify My Land

Every record check run on one property and returned as a single report.

[/landlens/verify-my-land](#)



Legal Opinion

An advocate's written opinion on the title, built on the records we pull for it.

[/landlens](#)



One Map

Every layer on one map: the parcel, its boundary, zoning, water bodies and what sits around it.

[/landlens/one/map](#)



PriceMap

What land actually changed hands for around this plot, taken from the registered deeds.

[/landlens/pricemap](#)



Build Scope

What you are allowed to build here: floor space, height, coverage and setbacks.

[/landlens/build-scope](#)



Property Tracker

Watch a property and hear about it when something new is registered against it.

[/landlens/property-tracker](#)



Deal Room

Run the transaction in one place: documents, stamping, signatures and the parties.

[/landlens/deal-room](#)



Twenty-four checks you can run yourself, at no cost.

Records and verification

The registers themselves, read for you.

Encumbrance Certificate

Patta and Chitta

Field Measurement Sketch

EC Analyzer

Bank charge check

Court case search

Seller background check

Approval check by survey

Value and duty

What it is worth and what it costs to register.

Guideline value by street

Guideline value by survey

Stamp duty and registration fees

Capital gains

Floor space index

Area unit converter

Zoning and land use

What the plan says can happen on this land.

Land use zone finder

CMDA land use check

Coastal regulation zone

Master plan check

Water bodies finder

Airport height clearance

Registers and directories

Who holds it, and which office keeps the record.

Find your registering office

Temple property check

Waqf property check

RERA register



Every free tool
/tools



Services we run
for you
/services



The LandLens
suite
/landlens/one



Every claim in this document traces back to a government record.

Legal opinions, due diligence and title verification

Building plan, layout and sub-division approvals

Completion and occupancy certificates, regularisation

Escrow, negotiation and NRI property management

Land survey, soil testing, architecture and construction

Verified RealEstate
3/350/2 Mettukuppam,
OMR Thoraipakkam,
Chennai 600 097, India
hello@verified.realestate
+91 9996 12 9996

Prepared from the registers named on the page each finding sits on. Where a register could not be read, this document says so in its place rather than leaving the gap to be read as a clean result.

