

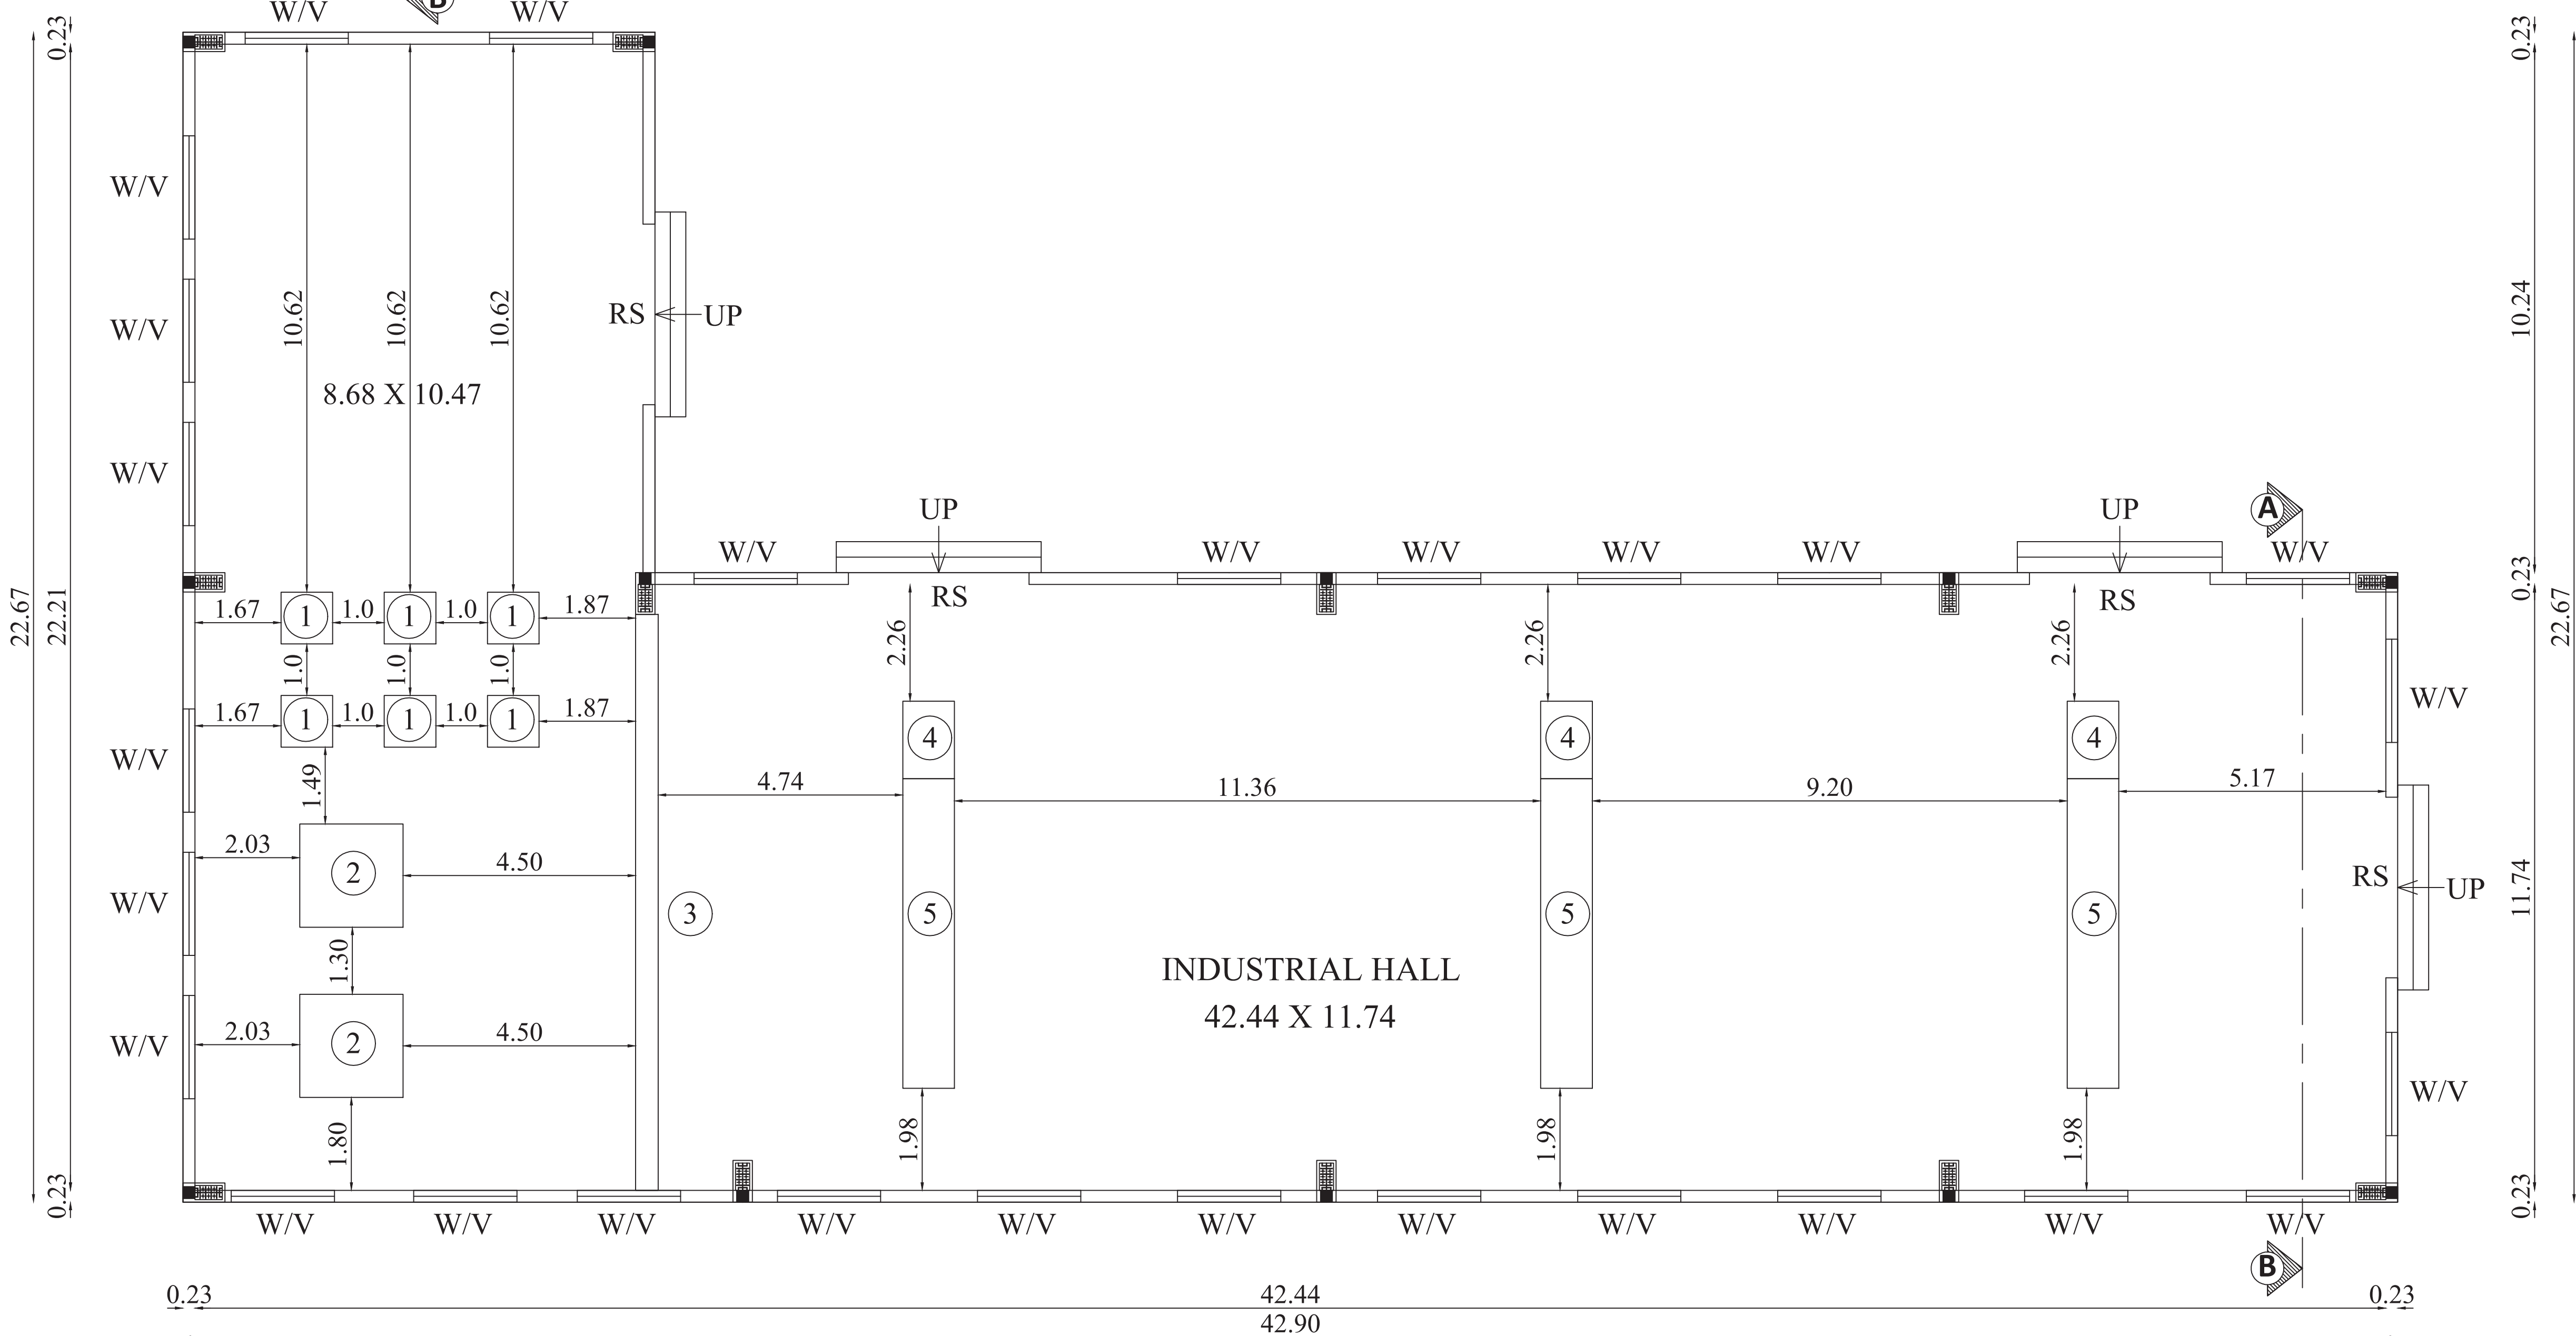



BLOCK-1 (MAIN BUILDING)

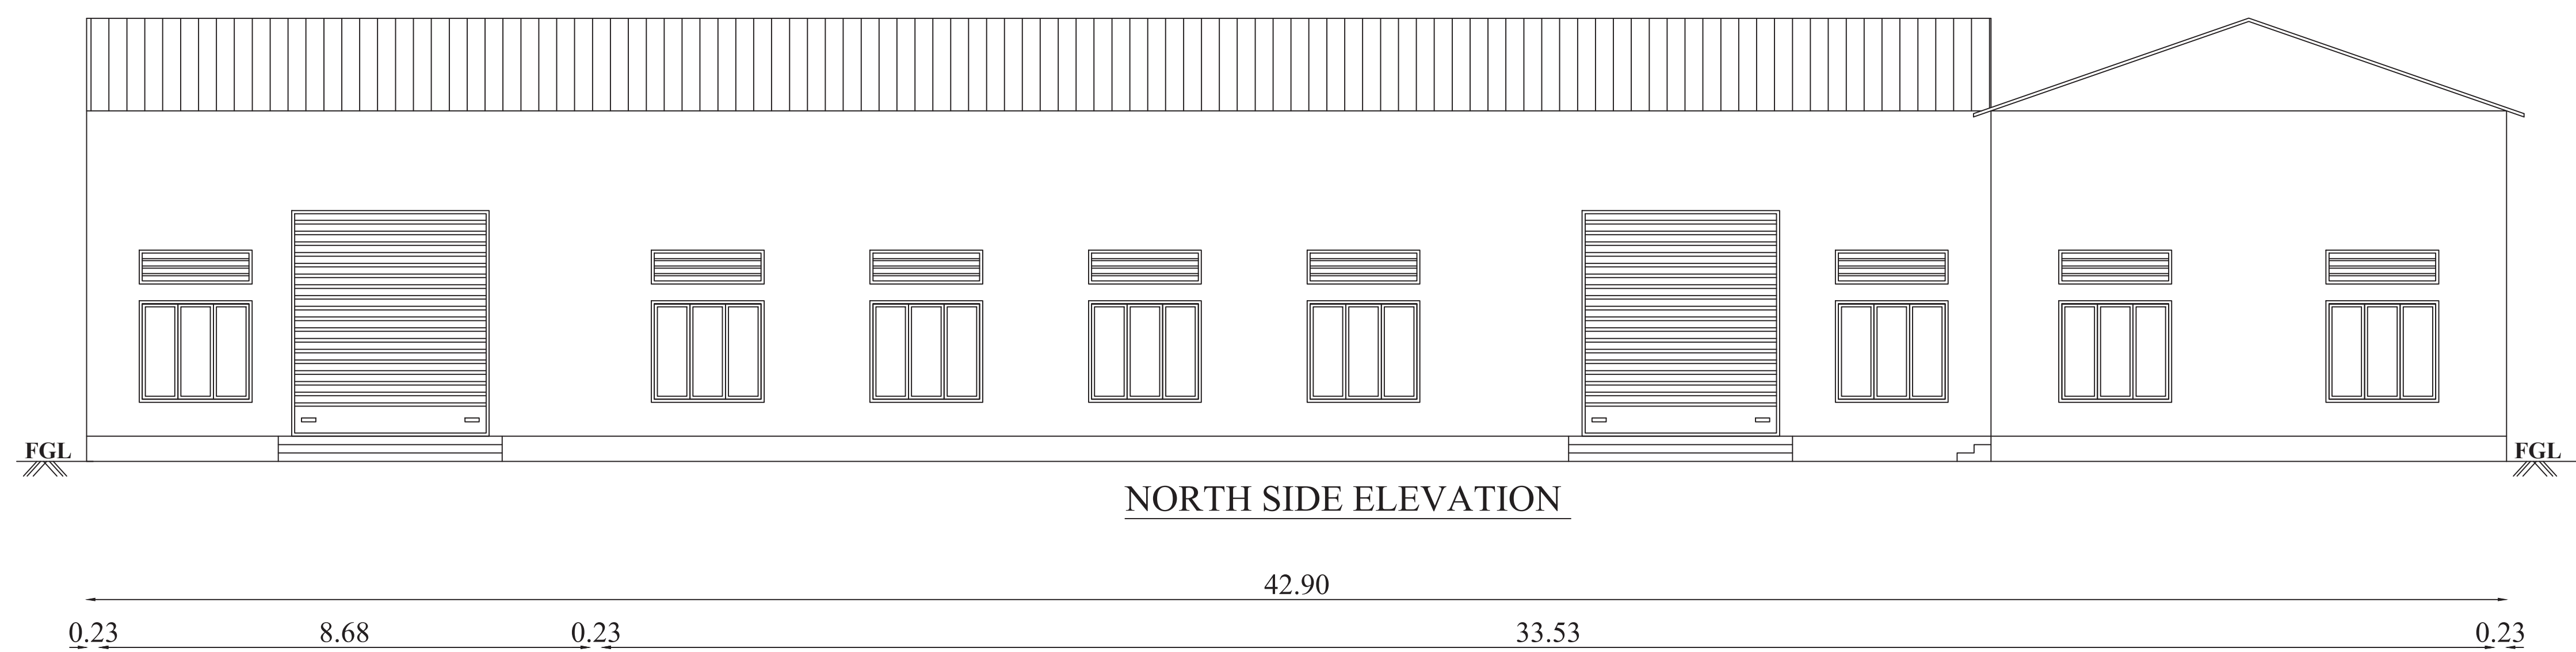




GROUND FLOOR PLAN

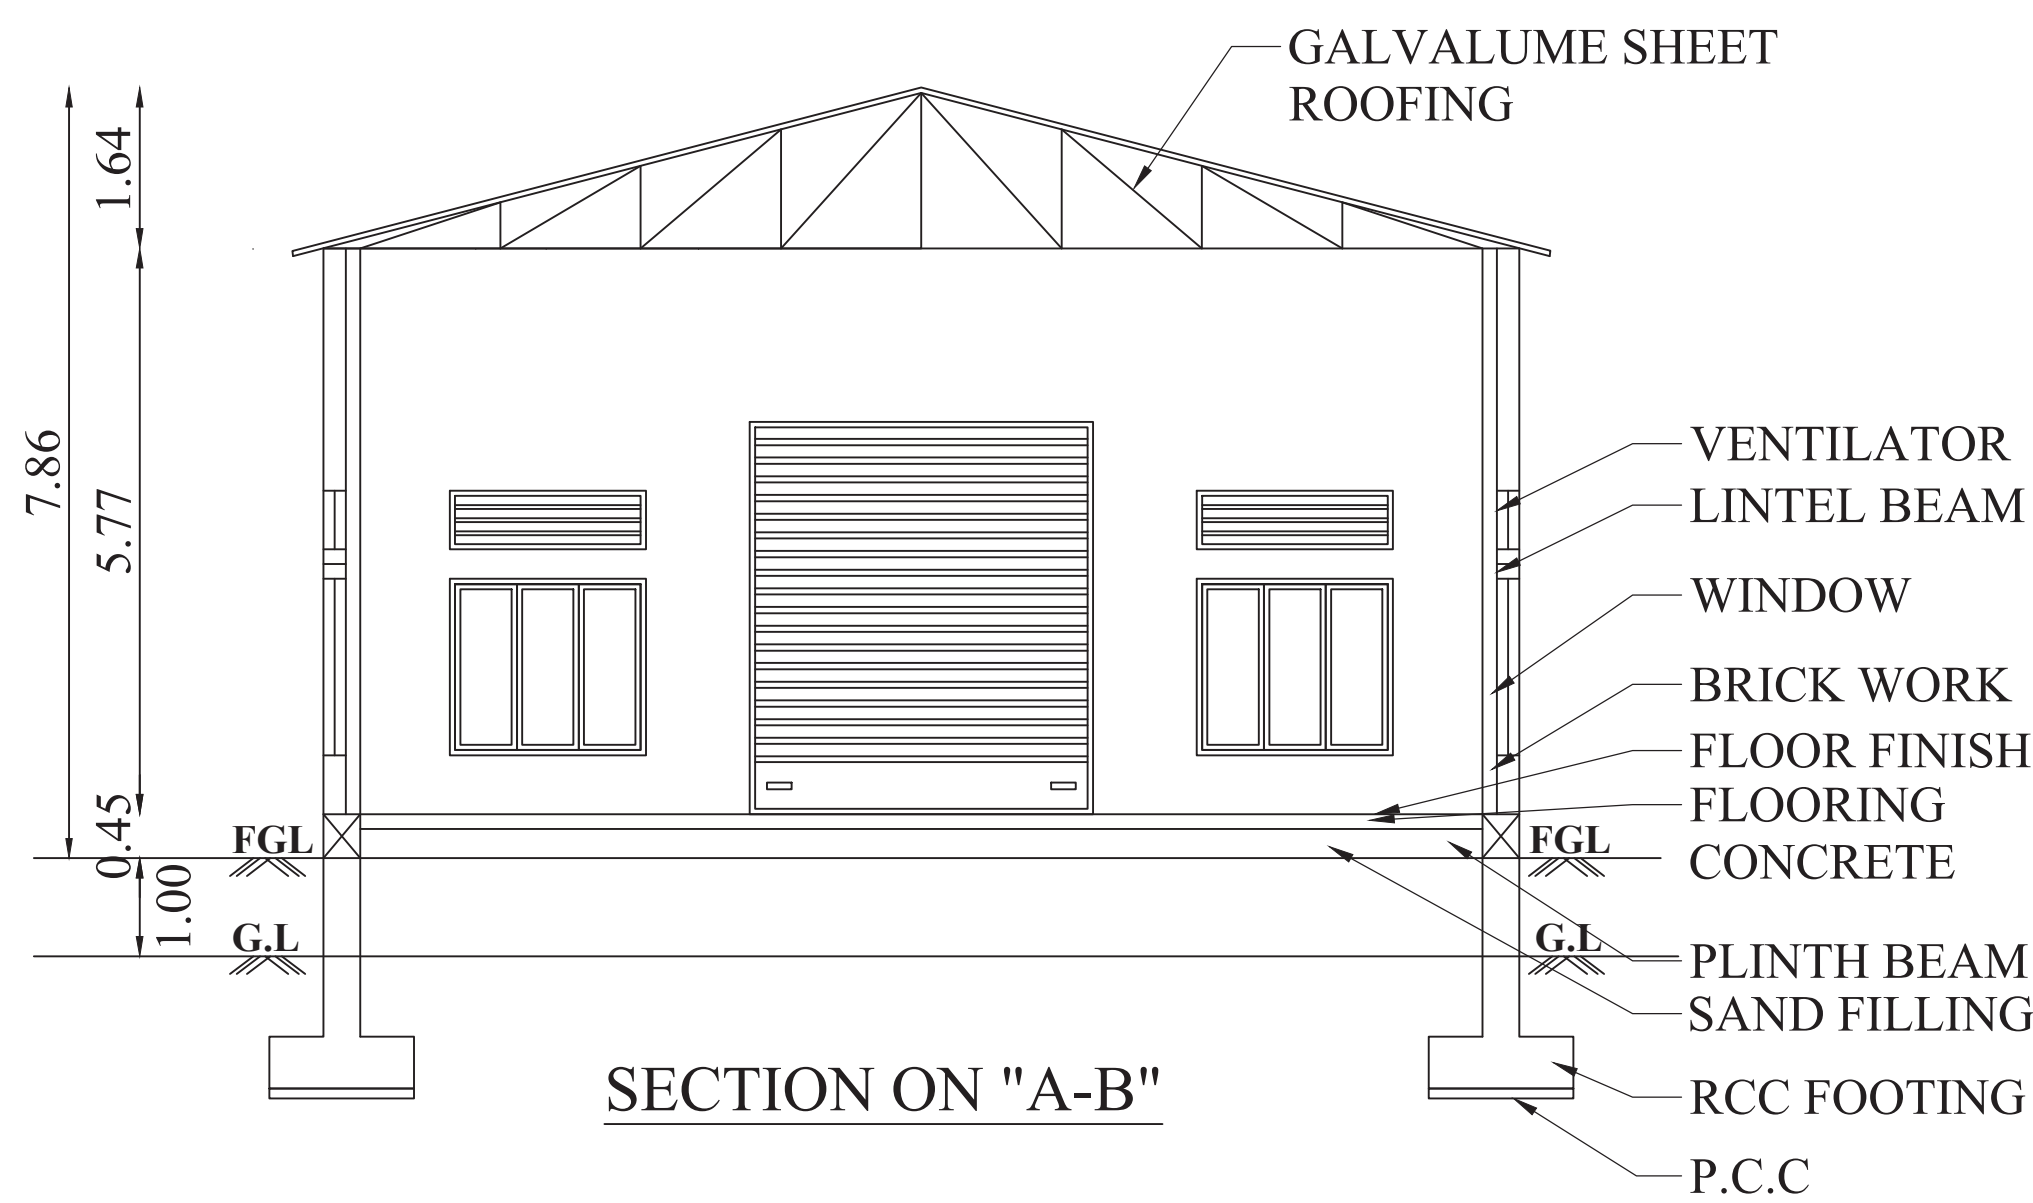

BLOCK-2 (OFFICE)



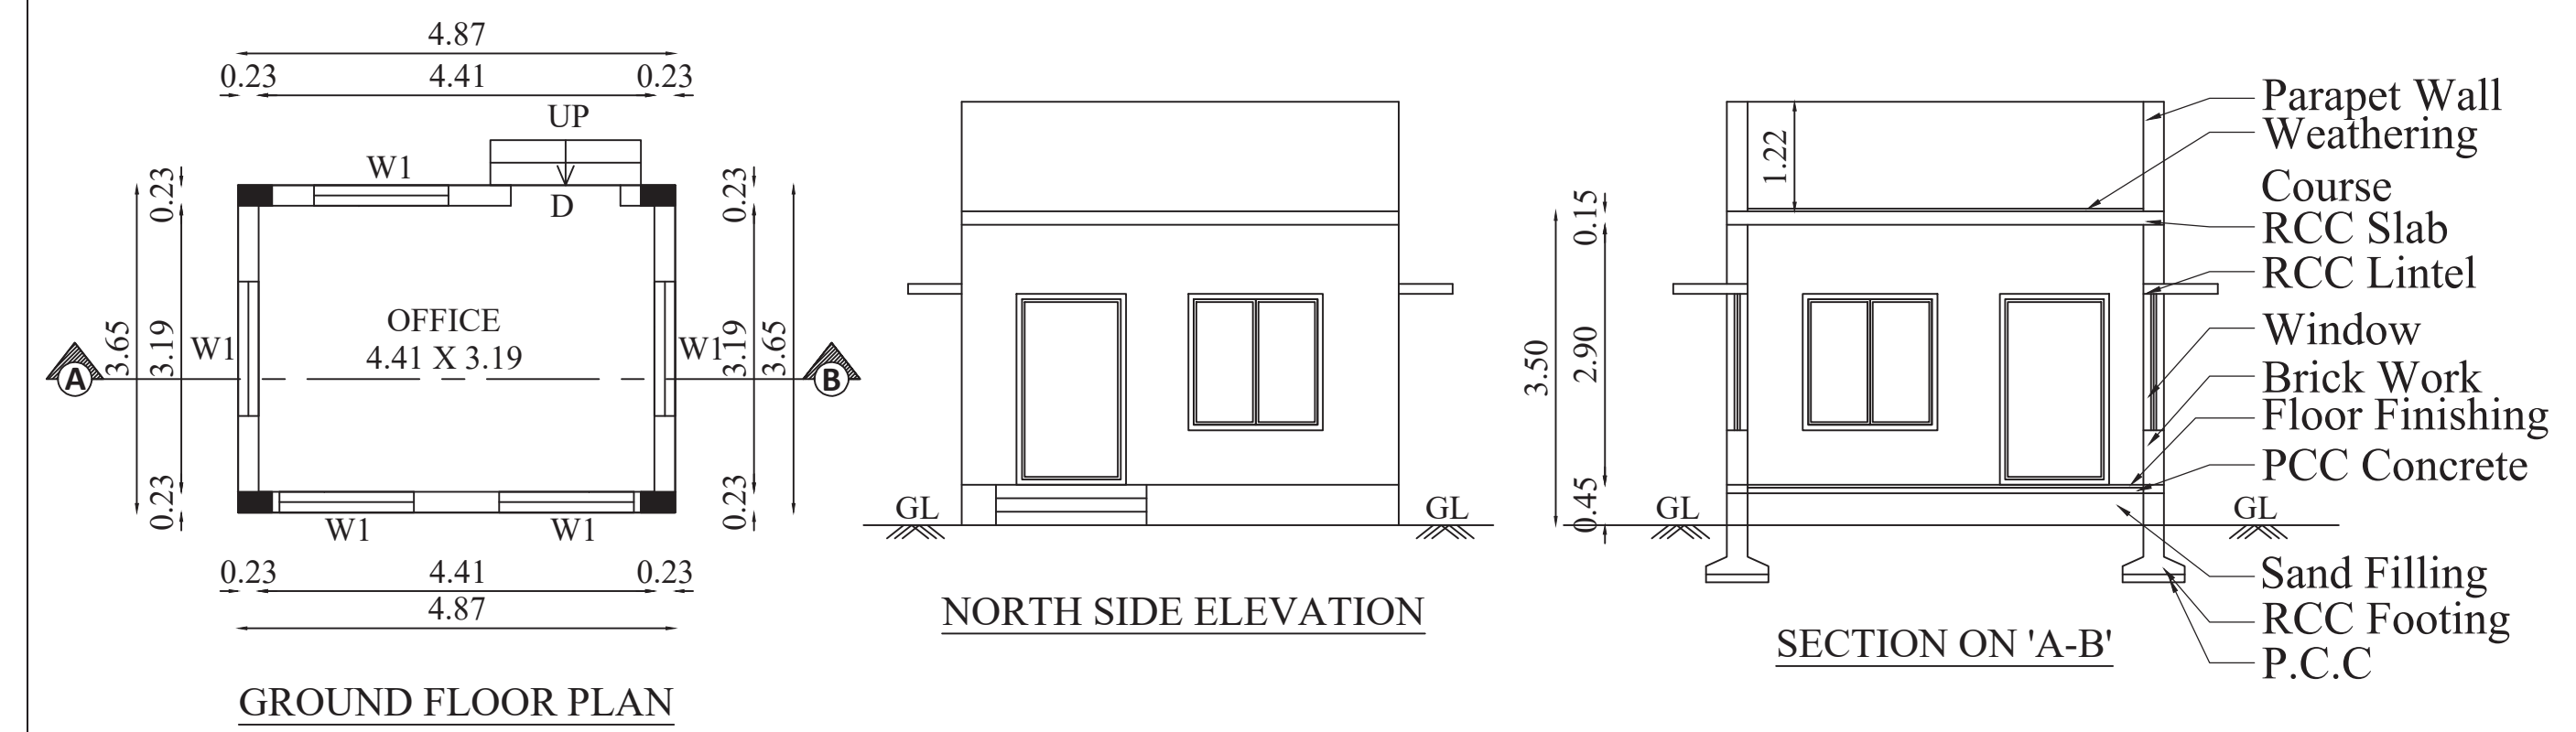


BLOCK-3 (LABOUR SHED & KITCHEN)

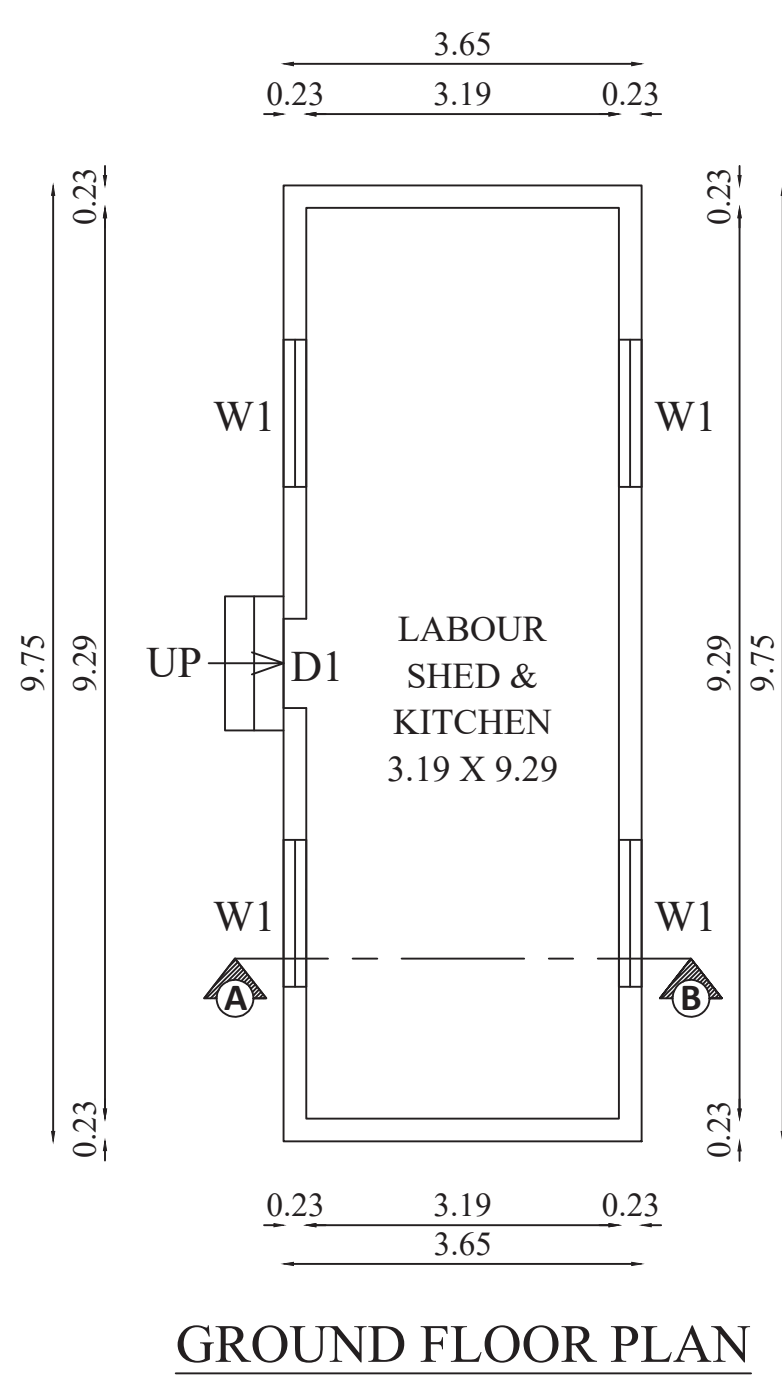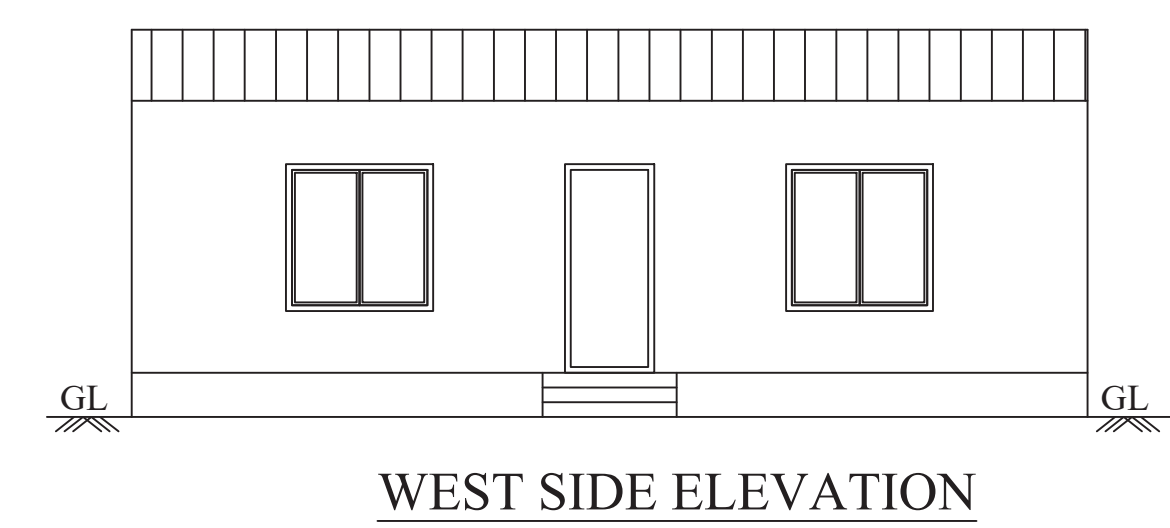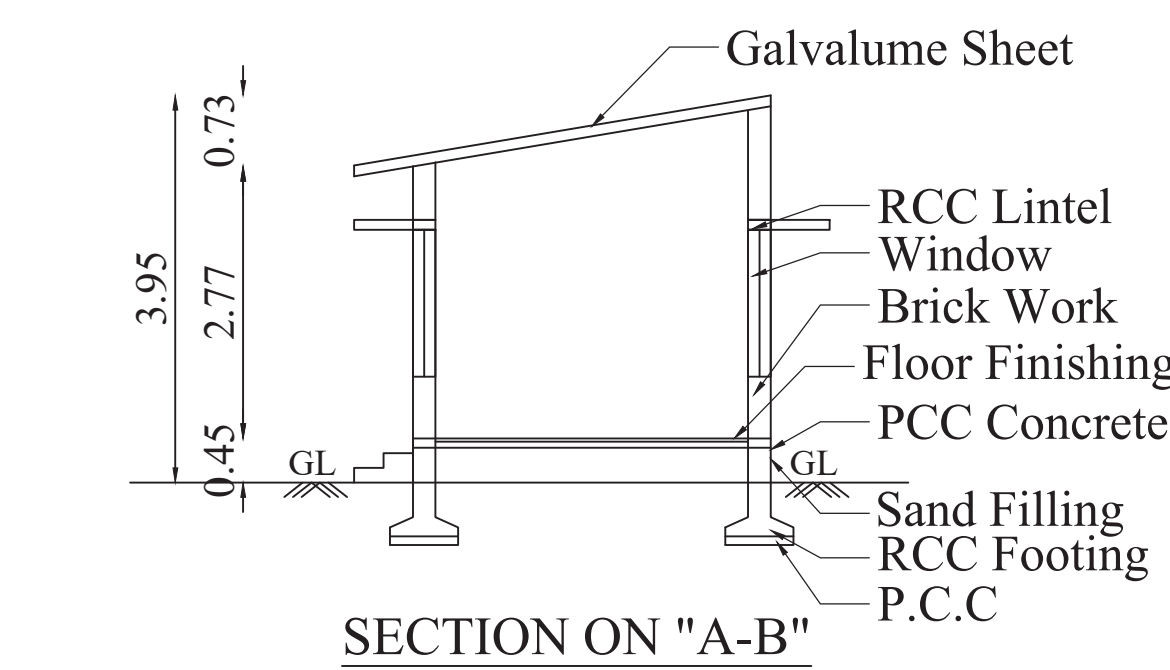

GROUND FLOOR PLAN

BLOCK-4 (TOILET)

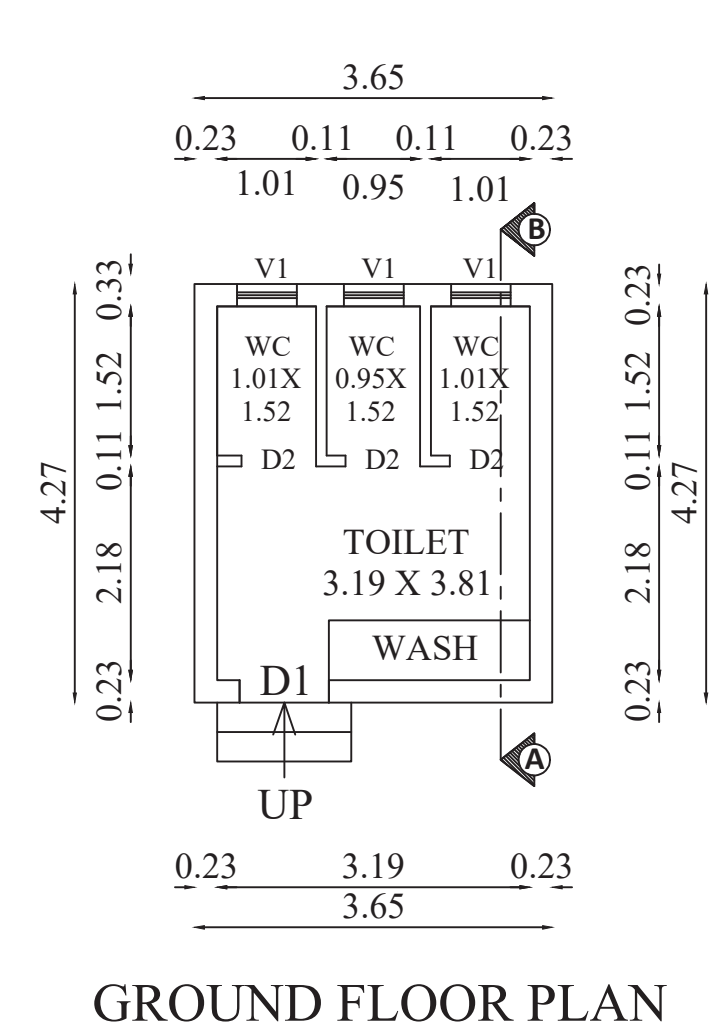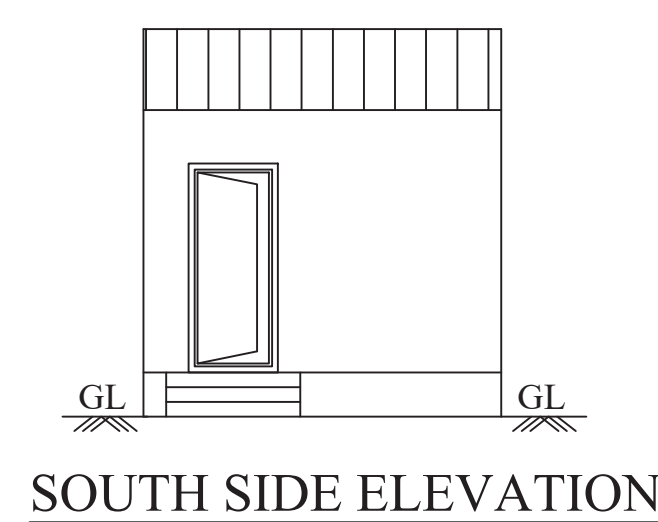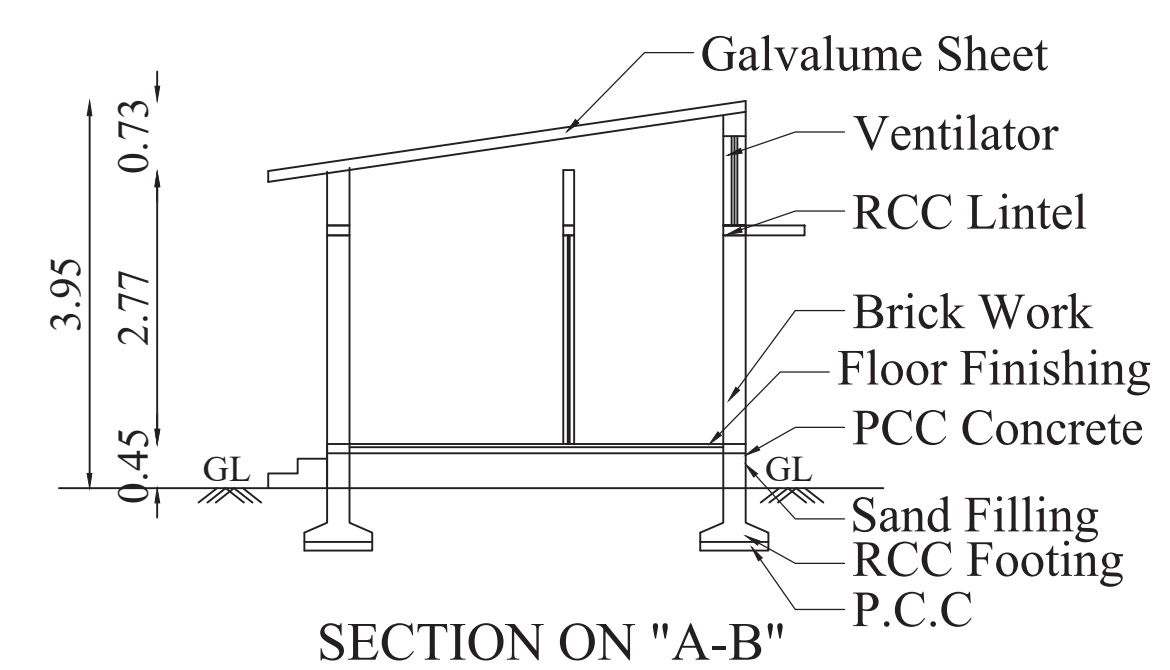

GROUND FLOOR PLAN

BLOCK -1, 2, 3 & 4	SHEET NO: 2/2
--------------------	---------------

**PLAN SHOWING THE PROPOSED
CONSTRUCTION OF INDUSTRIAL
BUILDING (FERROUS AND NON-FERROUS
METAL EXTRACTION UPTO 1 MT/hr
PRODUCTION & PRECISION PRODUCTS)
IN SITE NO:332 [S.F.NO-65/1B] AT
KITAMPALAYAM VILLAGE &
PANCHAYAT, SULUR TALUK,
COIMBATORE DISTRICT.**

Applicant Name : Mr. M.P.Prabhu Online Application No : SWP/BPA/645626/2025



Scale 1:100

AREA DETAILS:

Floor Name	FSI Area (in Sqm)	Non-FSI Area (in Sqm)	Total Area (in Sqm)
------------	-------------------------	-----------------------------	---------------------------

BLOCK - 1 (MAIN BUILDING)			
GROUND FLOOR	619.08	-	619.08
BLOCK-2 (OFFICE)			
GROUND FLOOR	17.78	-	17.78
BLOCK-3 (LABOUR SHED & KITCHEN)			
GROUND FLOOR	35.59	-	35.59
BLOCK-4 (TOILET)			
GROUND FLOOR	15.59	-	15.59
GRAND TOTAL	688.04	-	688.04

JOINERY DETAILS

TYPE	DESCRIPTION	SIZE
RS	ROLLING SHUTTER	3.50 X 4.00
D	DOOR	1.22 X 2.13
D1	DOOR 1	0.91 X 2.13
D2	DOOR 2	0.76 X 2.13
W	WINDOW	2.00 X 1.80
W1	WINDOW 1	1.50 X 1.50
V	VENTILATOR	2.00 X 0.60
V1	VENTILATOR 1	0.61 X 0.91

MACHINERY DETAILS:

S.NO	MACHINE NAME	HP	QTY	POWER DETAIL
				TOTAL HP
1	CNC	5	6	30
2	VERTICAL MACHINE CENTRE	10	2	10
3	OVER HEAD CRANE	7.5	1	7.5
4	FURNACE	25	3	75
5	DIE CAST	15	3	45
	TOTAL	62.5	15	167.5 HP

R.N. KRISHNAKUMAR, M.Arch.,
CA/2015/73087
Coimbatore District/CE/07/2025
GK ASSOCIATES
No.603, 100 Feet Road, Gandhipuram,
Coimbatore - 641 012.
Ph : 0422-4220046, Mob: 99442-11111

Architect/Registered Engineer



Er. S. SURENDAR, BE., ME., (Structures)
62, Alagampatti, Balakrishnapuram
Dindigul - 624 005.
Mob: 6379682087
REGISTERED STRUCTURAL ENGINEER
DINDIGUL LPA REG. No. SE 01/2023 (Gr.-I)

Structural Engineer

Applicant

Site Approval No : L.P/CLPA No. 725/2025
Planning Permission No : 847/2025

**PLAN SHOWING THE PROPOSED
CONSTRUCTION OF INDUSTRIAL
BUILDING (FERROUS AND NON-FERROUS
METAL EXTRACTION UPTO 1 MT/hr
PRODUCTION & PRECISION PRODUCTS)
IN SITE NO:332 [S.F.NO:65/1B] AT
KITTAMPALAYAM VILLAGE &
PANCHAYAT, SULUR TALUK,
COIMBATORE DISTRICT.**

 

TOTAL HP = 167.5 HP
NO. OF WORKERS = 30 Nos.

AS PER PATTA	: 1800.00 Sqm
AS PER DOCUMENT	: 1810.32 Sqm

Floor Name	FSI Area (in Sqm)	Non-FSI Area (in Sqm)	Total Area (in Sqm)
------------	-------------------------	-----------------------------	---------------------------

GROUND FLOOR	619.08	-	619.08
--------------	--------	---	--------

GROUND FLOOR	17.78	-	17.78
--------------	-------	---	-------

GROUND FLOOR	35.59	-	35.59
--------------	-------	---	-------

GROUND FLOOR	15.59	-	15.59
--------------	-------	---	-------

GRAND TOTAL	688.04	-	688.04
-------------	--------	---	--------

$$\text{FSI} = \frac{688.04}{1800.00} = 0.382$$

WORKSHOP AREA = 619.08 Sqm


ALL DIMENSIONS ARE IN METERS

R.N. KRISHNAKUMAR, M.Arch.,
CA/2015/73007
Coimbatore District/CE/07/2025
GK ASSOCIATES
No.603, 100 Feet Road, Gandhipuram,
Coimbatore - 641 012.
Ph : 0422-4220046, Mob: 99442-11111


Er. S. SURENDAR, BE., ME., (Structures)
62, Alagampatti, Balakrishnapuram
Dindigul - 624 005.
Mob: 6379682087
REGISTERED STRUCTURAL ENGINEER
DINDIGUL LPA REG. No. SE 01/2023 (Gr.-I)

pppaba

Applicant

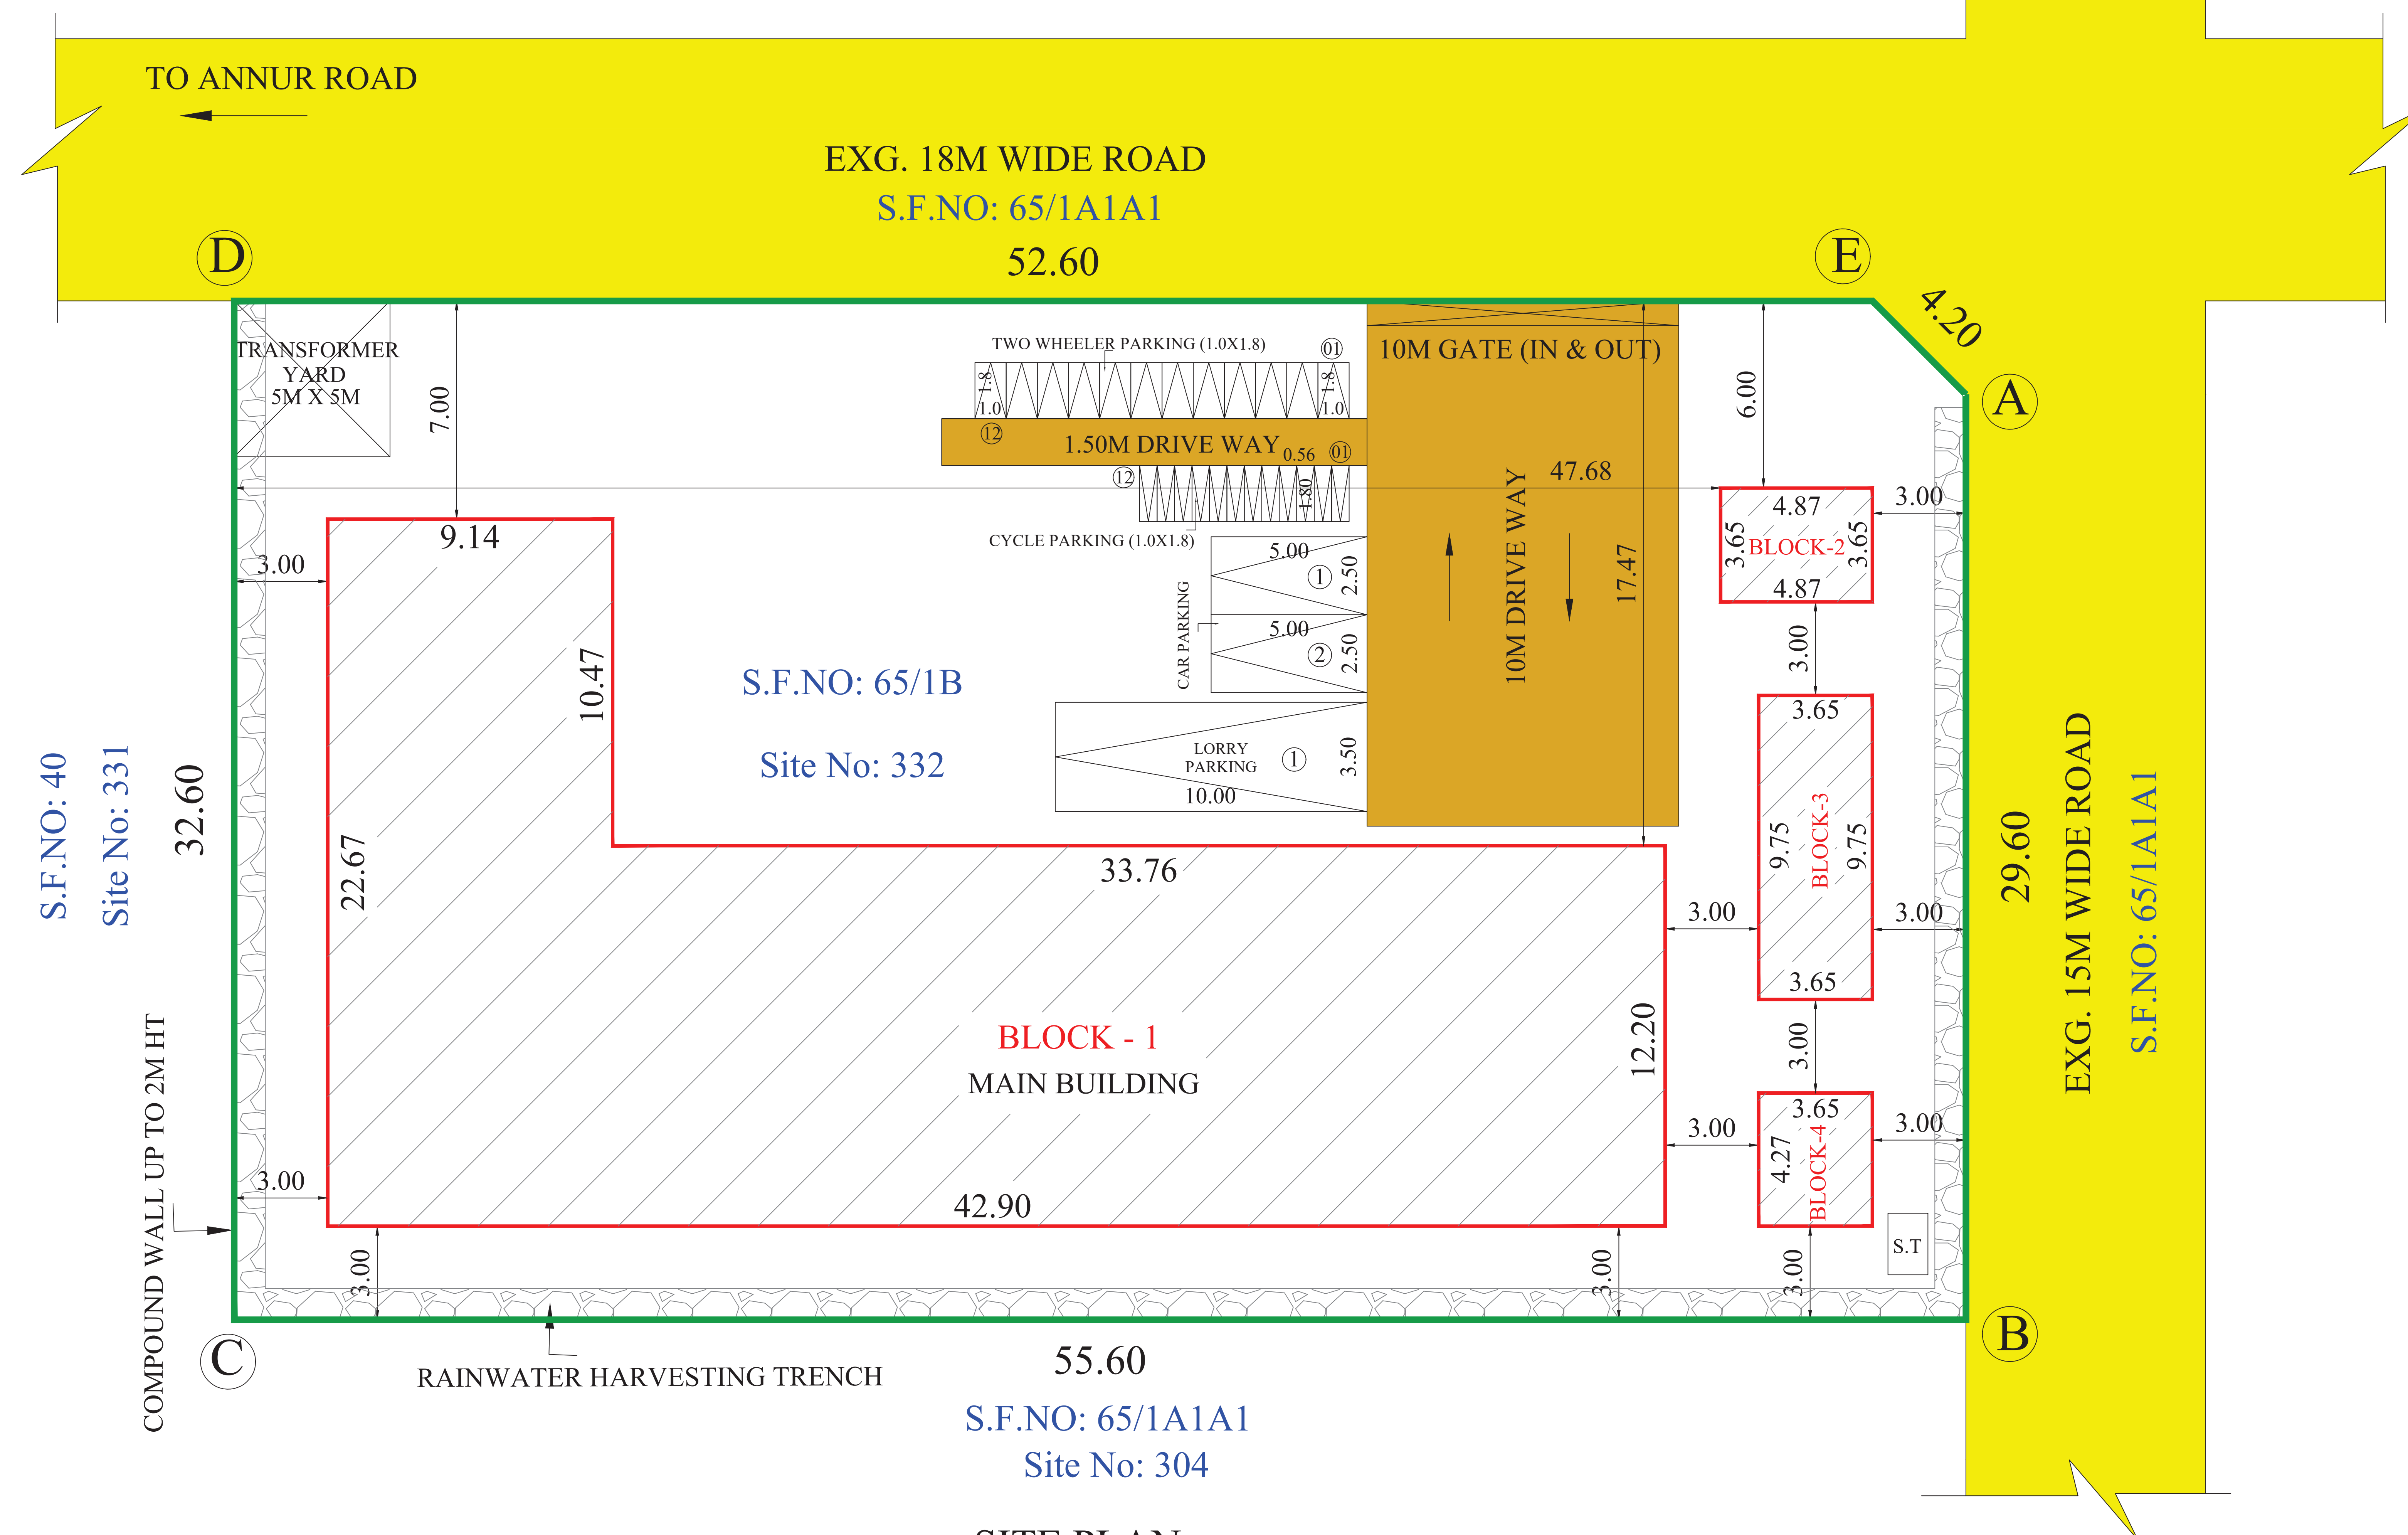

SITE PLAN

