

PLAN SHOWING THE PROPOSED CONSTRUCTION
OF ADDITIONAL 4 BLOCK RESIDENTIAL BUILDING
(STILT FLOOR + 5 FLOORS) AND AMENITIES BLOCK
(GROUND + 4 FLOORS ,18.25m HEIGHT)
COMPRISED IN S.NO. 4 / 4 , 5 & 6,
MYLAMPATTI VILLAGE , SULUR TALUK ,
COIMBATORE DISTRICT.

JOINERY SCHEDULE

MD	1.07 X 2.28	Main Door
SD	1.22 X 2.28	Service Door
D1	0.91 X 2.28	Door
D2	0.76 X 2.28	Door
LD	0.91 X 2.28	Lift Door
FD	2.44 X 2.28	French Door
FD1	1.22 X 2.28	French Door
LD	0.91 X 2.28	Lift Door
O1	0.91 X 2.28	Open
FW1	1.83 X 1.83	French Window
W1	1.83 X 1.52	Window
W2	1.52 X 1.52	Window
W3	1.22 X 1.52	Window
W4	0.91 X 1.52	Window
W5	0.76 X 1.52	Window
KW1	1.52 X 1.07	Window
KW2	1.22 X 1.07	Window
KW3	0.91 X 1.07	Window
V1	0.60 X 0.90	Ventilator
V2	0.90 X 0.90	Ventilator
V3	2.44 X 0.60	Ventilator

SCALE : 1:100

COLOR INDEX

	BOUNDARY
	PROPOSED
	ROAD

North



S. Nagesh

S. NAGESH, B.E. (CIVIL), M.A.S., F.I.E.
STRUCTURAL ENGINEER GRADE I (SE)
DTCP REG NO. SE/GR-II/19/05/004
New No. 15, 3rd Cross Street,
Karpagam Gardens, Adyar, Chennai - 600 020
Email : nagesh.somadev@gmail.com
Mobile : 98402 31660

STRUCTURAL ENGINEER SIGNATURE

For PRINCE PROPERTY MANAGEMENT SERVICES
Authorised Signatory


APPLICANT SIGNATURE

SIVA ANBARASAN
M Arch (U.S.A., England), A.I.A.
Regd. Architect, CA/18/110788
TVLR/RA/Gr-1/2019/08/003
ANBU & FAIZAL
S3, 1Ind Floor, 43, Pantheon Road, Egmore,
Chennai - 600008. Ph : 28554262, 28410888
E: 98401 09197, C: anbu.faizal@gmail.com


ARCHITECT SIGNATURE




SOUTH SIDE ELEVATION

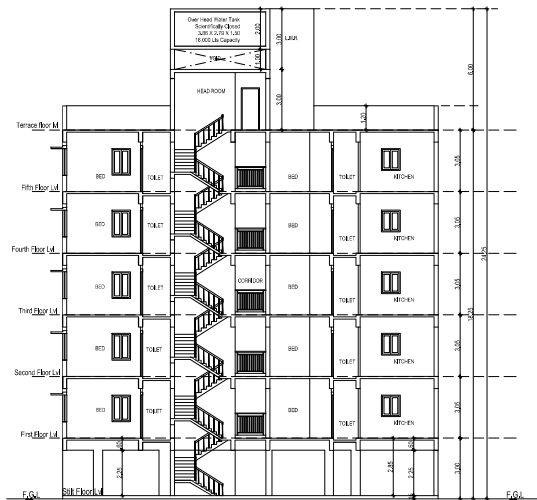

CROSS SECTION 'A-A'

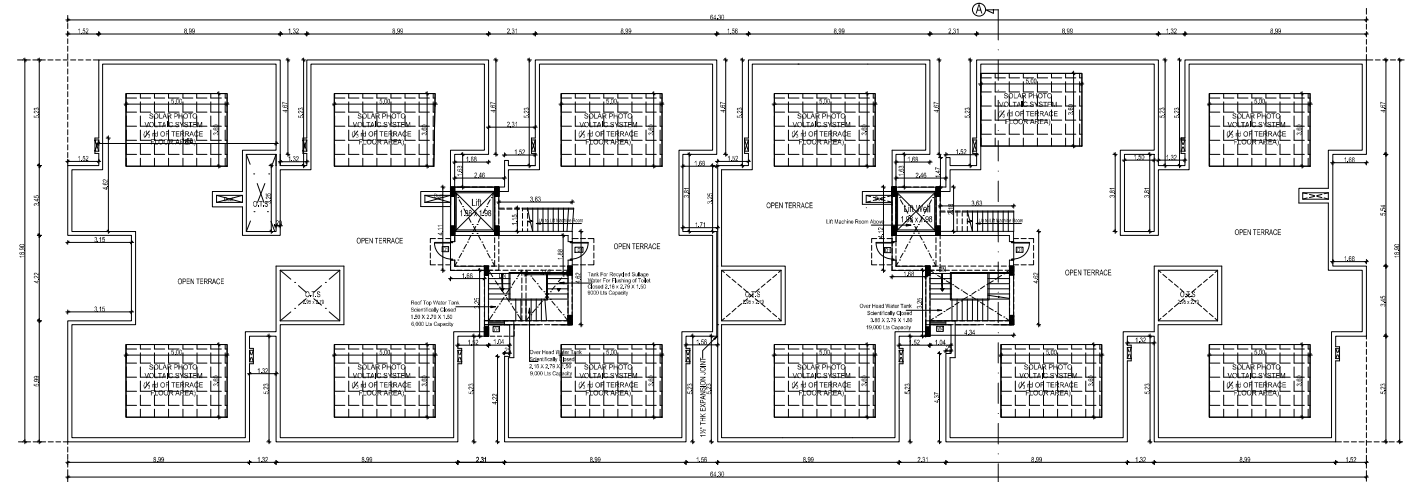


TERRACE FLOOR PLAN

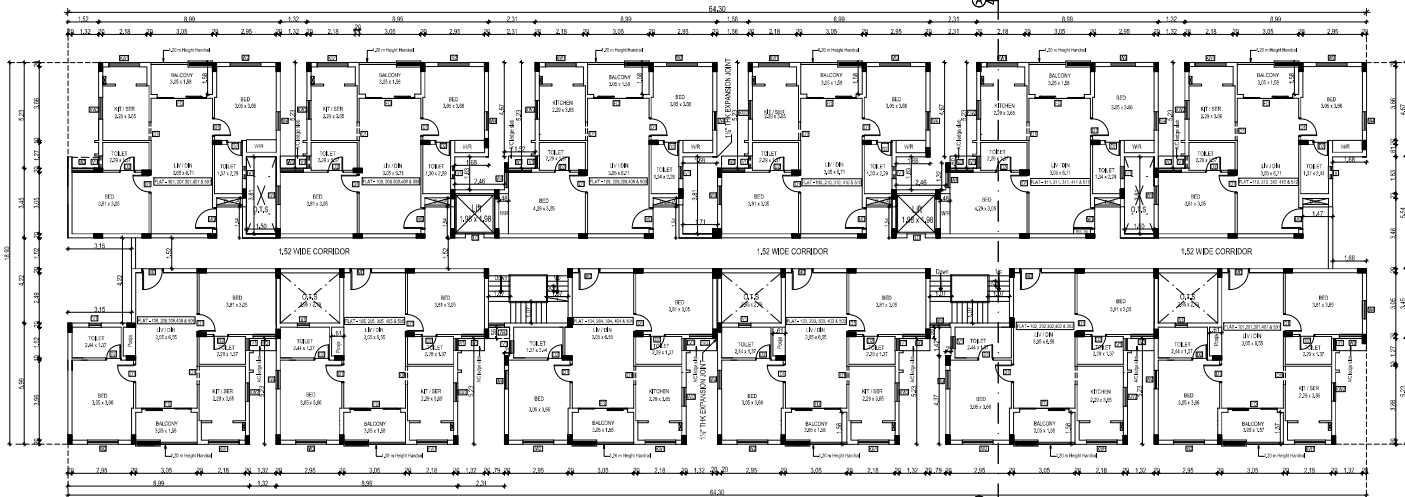

TYPICAL FLOOR PLAN

[1ST , 2ND , 3RD , 4TH AND 5TH FLOOR]

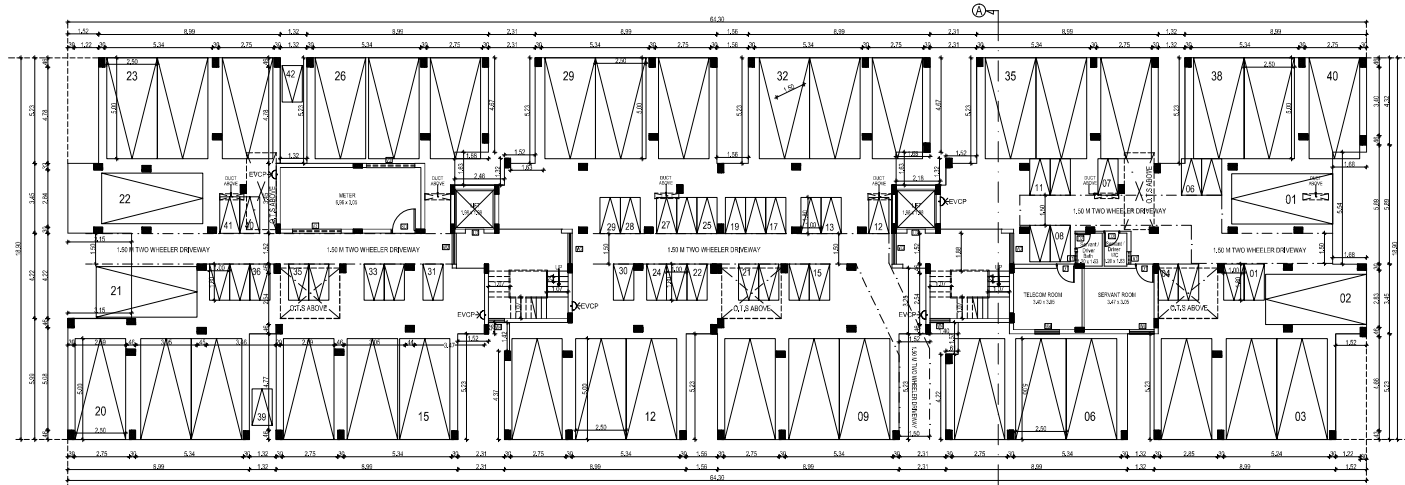

STILT FLOOR PLAN




TYPICAL AND STILT FLOOR PLAN

PLAN SHOWING THE PROPOSED CONSTRUCTION OF ADDITIONAL 4 BLOCK RESIDENTIAL BUILDING (STILT FLOOR + 5 FLOORS) AND AMENITIES BLOCK (GROUND + 4 FLOORS, 18.25m HEIGHT) COMPRISED IN S.NO. 4 / 4, 5 & 6, MYLAMPATTI VILLAGE, SULUR TALUK, COIMBATORE DISTRICT.


JOINERY SCHEDULE

MD	1.07 X 2.28	Main Door
SD	1.22 X 2.28	Service Door
D1	0.91 X 2.28	Door
D2	0.76 X 2.28	Door
LD	0.91 X 2.28	Lift Door
FD	2.44 X 2.28	French Door
FD1	1.22 X 2.28	French Door
LD	0.91 X 2.28	Lift Door
O1	0.91 X 2.28	Open
FW1	1.83 X 1.83	French Window
W1	1.83 X 1.52	Window
W2	1.52 X 1.52	Window
W3	1.22 X 1.52	Window
W4	0.91 X 1.52	Window
W5	0.76 X 1.52	Window
KW1	1.52 X 1.07	Window
KW2	1.22 X 1.07	Window
KW3	0.91 X 1.07	Window
V1	0.60 X 0.90	Ventilator
V2	0.90 X 0.90	Ventilator
V3	2.44 X 0.60	Ventilator

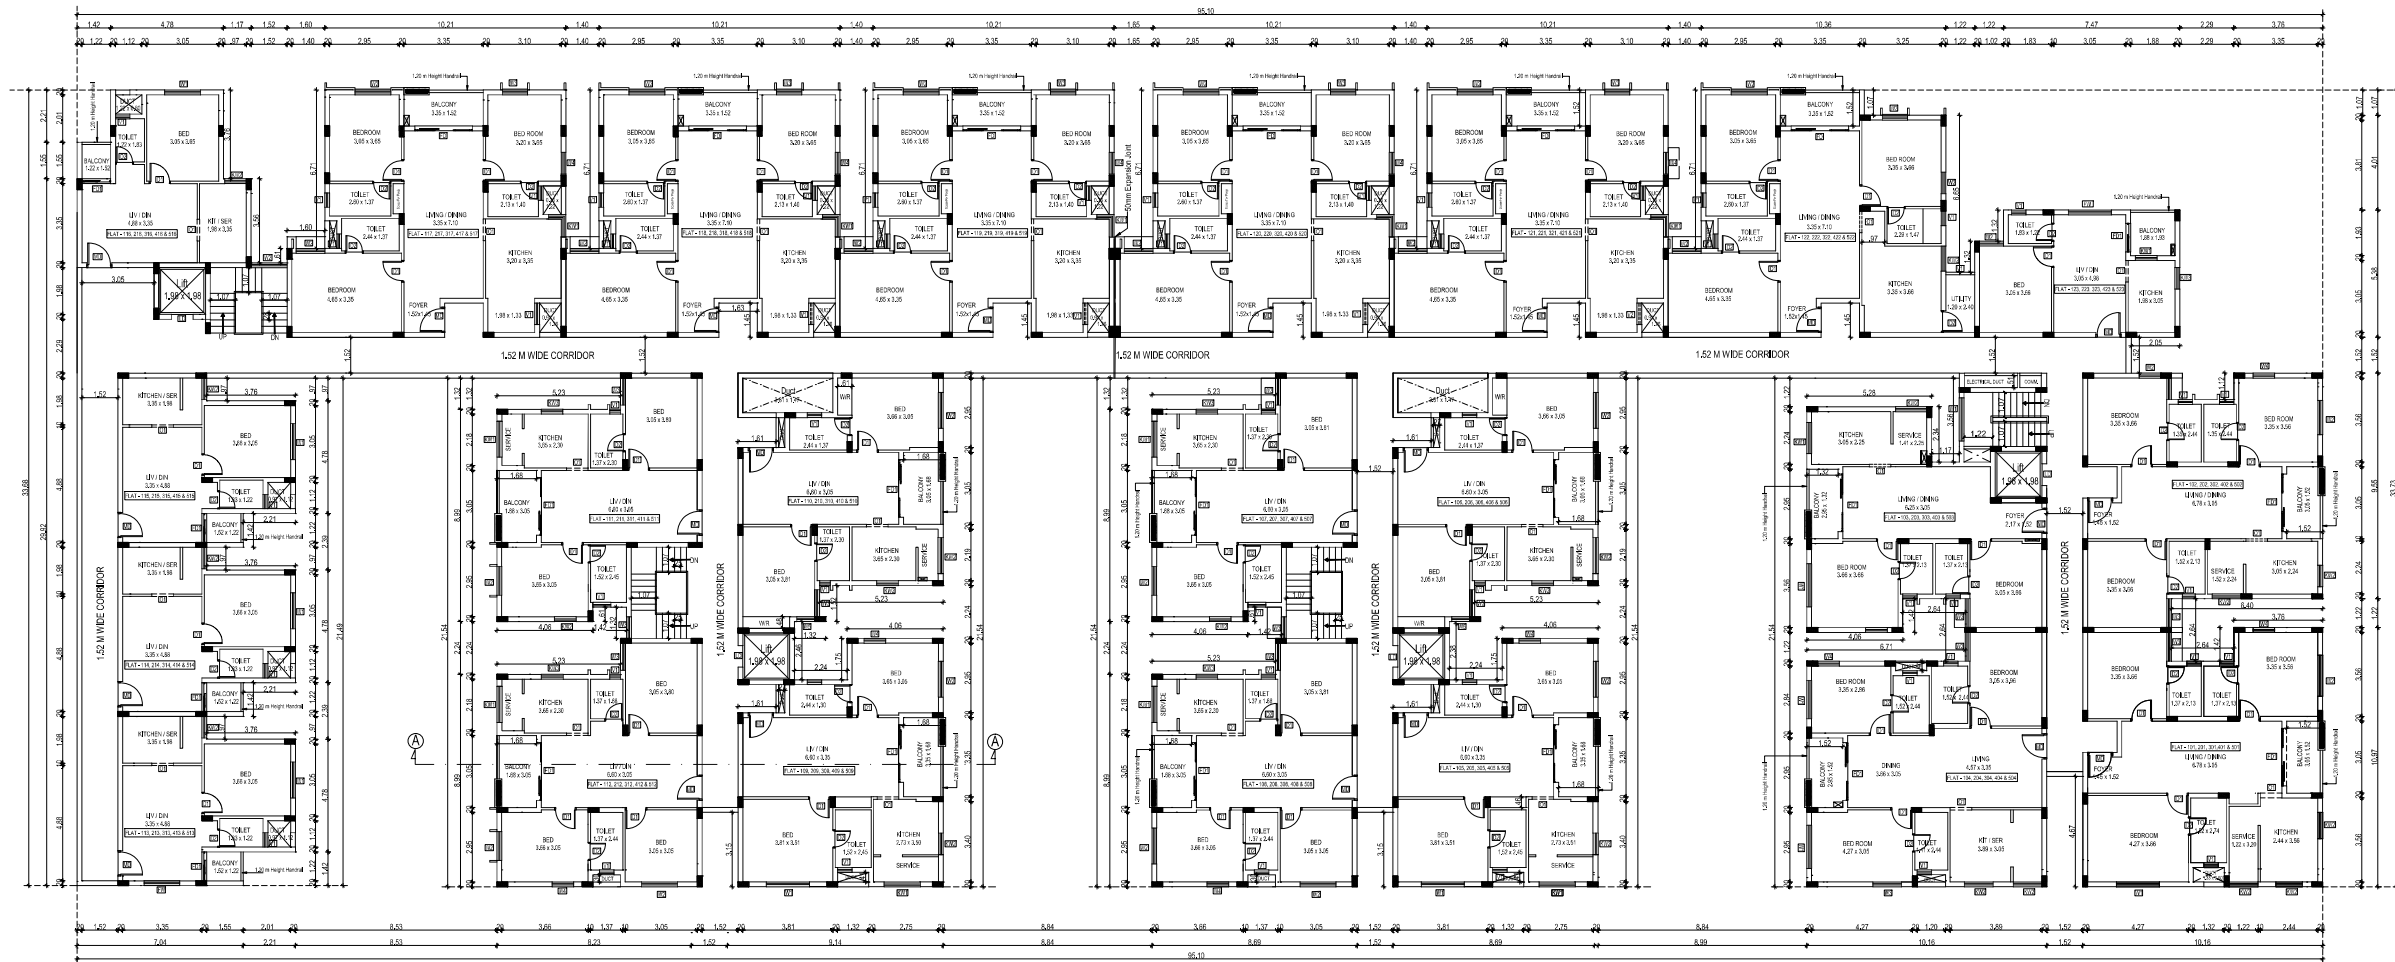

TYPICAL FLOOR PLAN

[1ST, 2ND, 3RD, 4TH AND 5TH FLOOR]

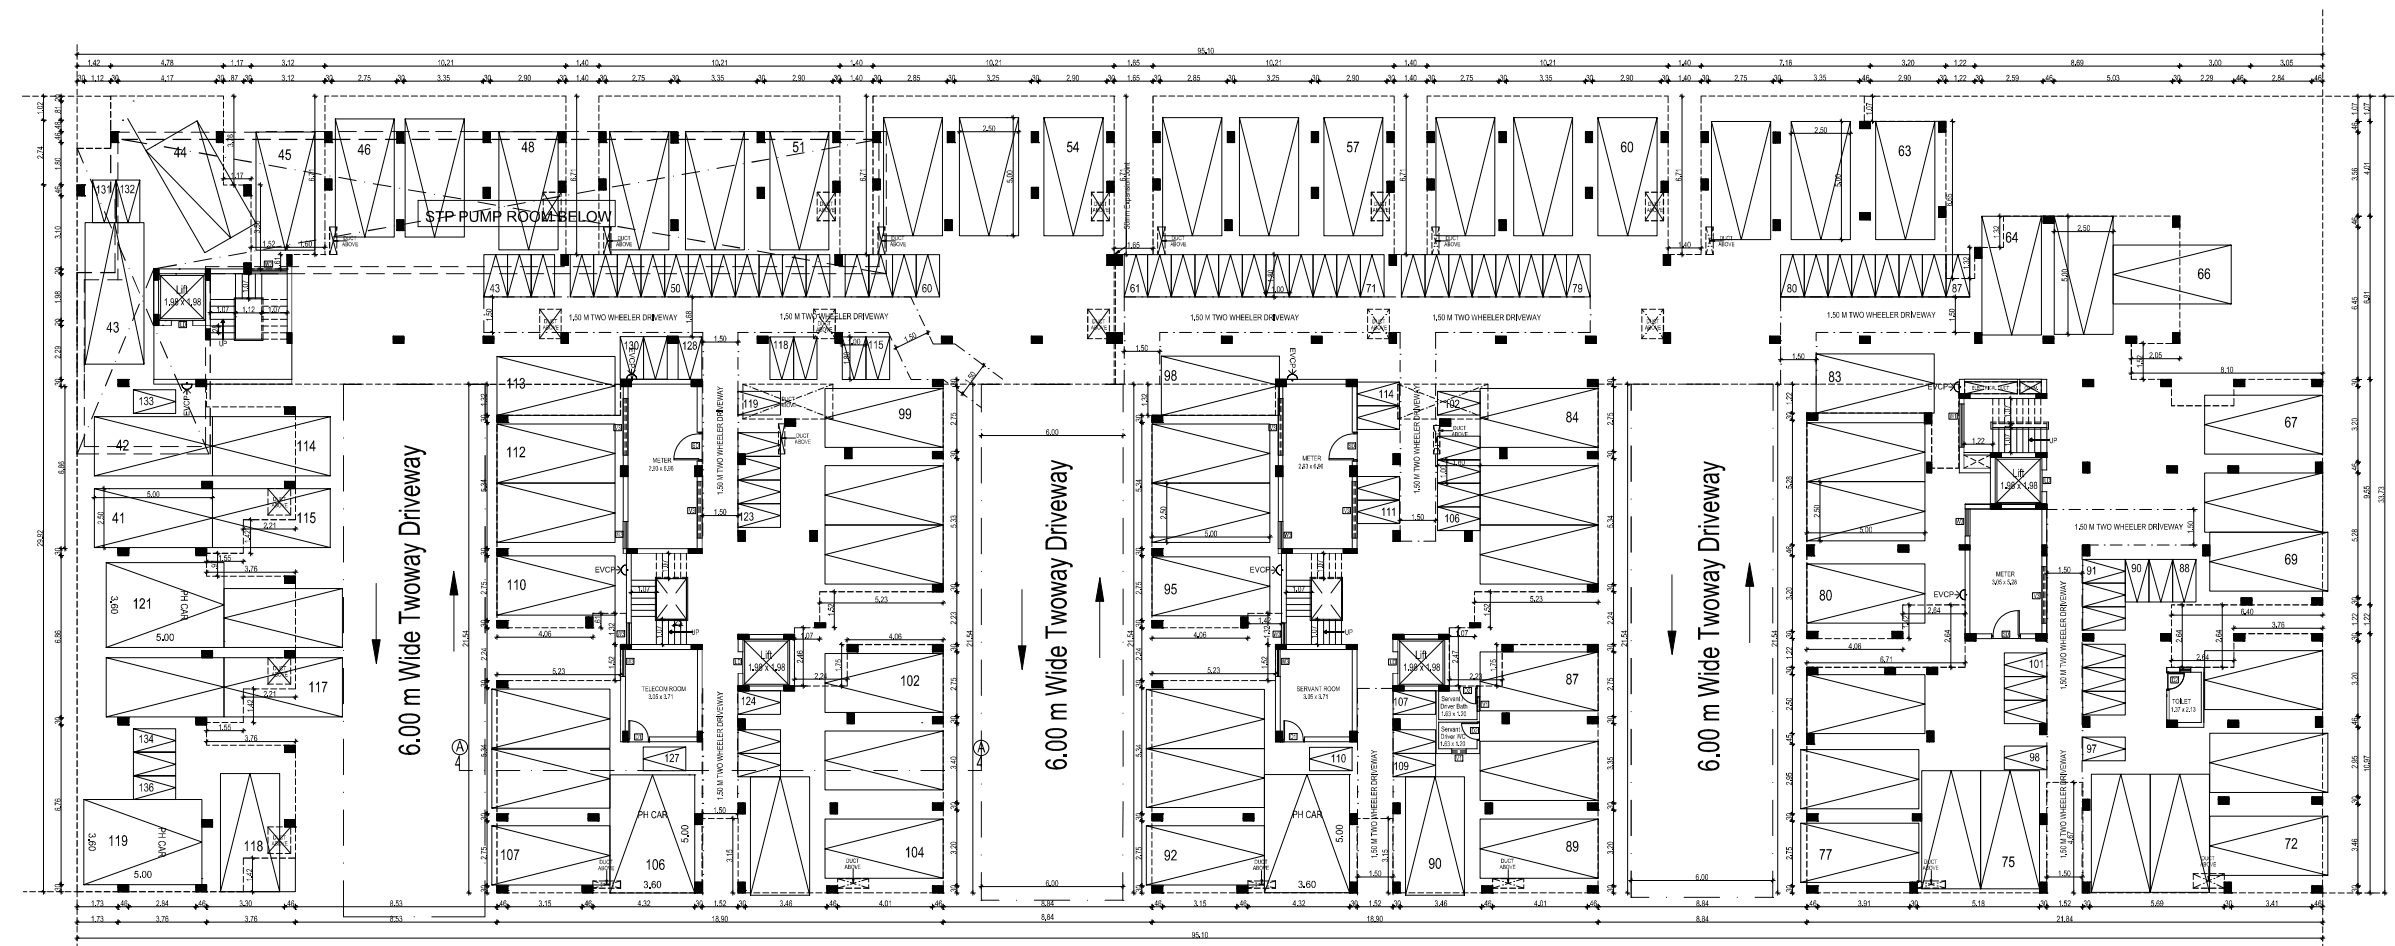

STILT FLOOR PLAN

SCALE : 1:100

COLOR INDEX

BOUNDARY	PROPOSED	ROAD
----------	----------	------

North



S. Nagesh

S. NAGESH, B.E (CIVIL), M.A.S., F.I.E.
STRUCTURAL ENGINEER GRADE I (SE)
DTCP REG NO. SE/GR-1/1905/004
New No. 15, 3rd Cross Street,
Karpagam Gardens, Adyar, Chennai - 600 020
Email : nagesh.somadevi@gmail.com
Mobile : 98402 31666

STRUCTURAL ENGINEER SIGNATURE

For PRINCE PROPERTY MANAGEMENT SERVICES

Authorised Signatory

APPLICANT SIGNATURE

SIVA ANBARASAN
M.Arch (U.S.A., England), A.I.A.,
Regd. Architect, CA / 87 / 10769
TVLR/RA/Gr-1/2019/08/003
ANBU & FAIZAL
S3, 11nd Floor, 43, Pantheon Road, Egmore,
Chennai - 600008, Ph : 28554282, 28410888
98401 09197, 98401 09197, 98401 09197

ARCHITECT SIGNATURE

TERRACE PLAN AND ELEVATION

PLAN SHOWING THE PROPOSED CONSTRUCTION OF ADDITIONAL 4 BLOCK RESIDENTIAL BUILDING (STILT FLOOR + 5 FLOORS) AND AMENITIES BLOCK (GROUND + 4 FLOORS,18.25m HEIGHT) COMPRISED IN S.NO. 4 / 4 , 5 & 6, MYLAMPATTI VILLAGE , SULUR TALUK , COIMBATORE DISTRICT.


JOINERY SCHEDULE

MD	1.00 X 2.13	Main Door
D1	0.90 X 2.13	Door
D2	0.75 X 2.13	Door
FD1	2.44 X 2.13	French Door
FD2	1.83 X 2.13	French Door
FD3	1.17 X 2.13	French Door
W1	1.83 X 1.50	Window
W2	1.52 X 1.50	Window
W3	1.22 X 1.50	Window
W4	1.07 X 1.50	Window
W5	0.91 X 1.50	Window
CKW	0.75+0.70 X 1.37	Corner Kitchen Window
KW1	1.52 X 1.37	Kitchen Window
KW1	1.22 X 1.37	Kitchen Window
V1	0.61 X 0.60	Ventilator

SCALE : 1:100

COLOR INDEX

	BOUNDARY
	PROPOSED
	ROAD

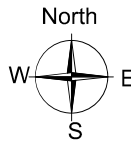

S. Nagesh
S. NAGESH, B.E. (CIVIL), M.A.S., F.I.E.
STRUCTURAL ENGINEER GRADE I (SE)
DTCP REG.NO. SE/GR-1/19/05/004
New No. 15, 3rd Cross Street,
Karpagam Gardens, Adyar, Chennai - 600 020
Email : nagesh.somadev@gmail.com
Mobile : 98402 31666

STRUCTURAL ENGINEER SIGNATURE


For PRINCE PROPERTY MANAGEMENT SERVICES

Authorised Signatory

APPLICANT SIGNATURE

Siva Anbarasan
SIVA ANBARASAN
M.Arch (U.S.A., England), A.I.I.A.,
Regd. Architect, CA/187/10769
TVLR/RA/Gr-1/2019/08/003
ANBU & FAIZAL
S3, 11nd Floor, 43, Pantheon Road, Egmore,
Chennai - 600008. Ph: 28554262, 28410888
☎: 98401 09197, ✉: anbu.faizal@gmail.com


ARCHITECT SIGNATURE

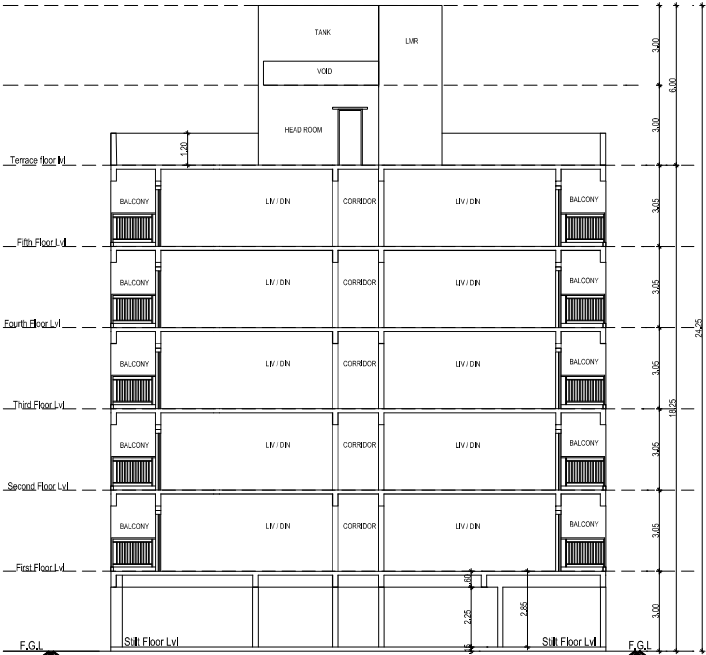

SECTION AA



EAST ELEVATION

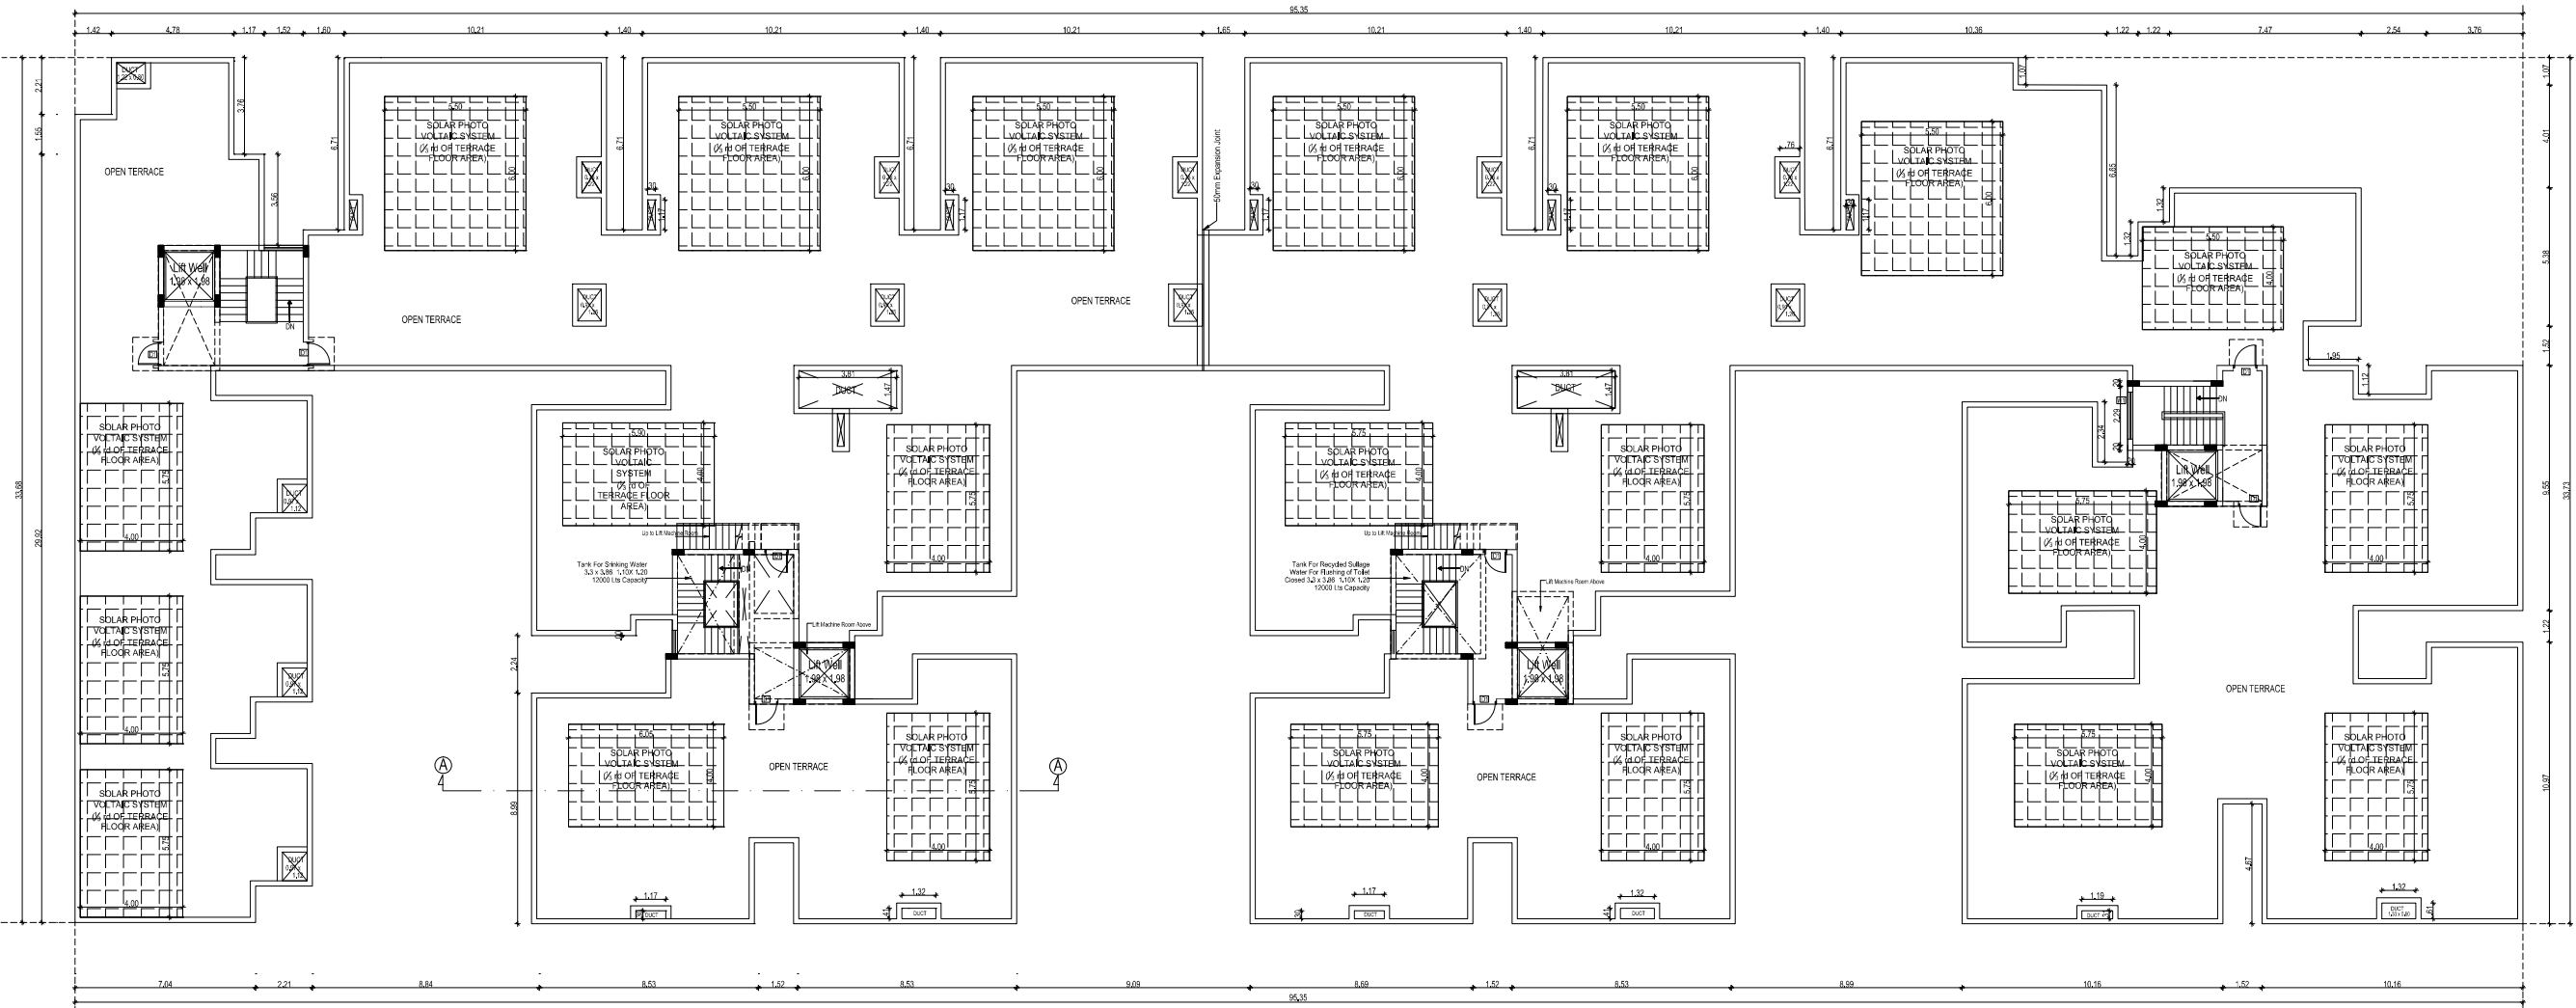

TERRACE FLOOR PLAN

PLAN SHOWING THE PROPOSED CONSTRUCTION OF ADDITIONAL 4 BLOCK RESIDENTIAL BUILDING (STILT FLOOR + 5 FLOORS) AND AMENITIES BLOCK (GROUND + 4 FLOORS ,18.25m HEIGHT) COMPRISED IN S.NO. 4 / 4 , 5 & 6, MYLAMPATTI VILLAGE , SULUR TALUK , COIMBATORE DISTRICT.

JOINERY SCHEDULE

MD	1.07 X 2.28	Main Door
SD	1.22 X 2.28	Service Door
D1	0.91 X 2.28	Door
D2	0.76 X 2.28	Door
LD	0.91 X 2.28	Lift Door
FD	2.44 X 2.28	French Door
FD1	1.22 X 2.28	French Door
LD	0.91 X 2.28	Lift Door
O1	0.91 X 2.28	Open
FW1	1.83 X 1.83	French Window
W1	1.83 X 1.52	Window
W2	1.52 X 1.52	Window
W3	1.22 X 1.52	Window
W4	0.91 X 1.52	Window
W5	0.76 X 1.52	Window
KW1	1.52 X 1.07	Window
KW2	1.22 X 1.07	Window
KW3	0.91 X 1.07	Window
V1	0.60 X 0.90	Ventilator
V2	0.90 X 0.90	Ventilator
V3	2.44 X 0.60	Ventilator

SCALE : 1:100

COLOR INDEX

	BOUNDARY
	PROPOSED
	ROAD

North



S. Nagesh
S. NAGESH, B.E. (CIVIL), M.A.Sc., F.I.E.
STRUCTURAL ENGINEER GRADE I (SE)
DTCP REG NO. SE/GR-I/19/05/004
New No. 15, 3rd Cross Street,
Karpagam Gardens, Adyar, Chennai - 600 020
Email : nagesh.somadev@gmail.com
Mobile : 98402 31666


STRUCTURAL ENGINEER SIGNATURE

For PRINCE PROPERTY MANAGEMENT SERVICES
[Signature]
Authorised Signatory


APPLICANT SIGNATURE

[Signature]
SIVA ANBARASAN
M.Arch (U.S.A., England), A.I.I.A.,
Regd. Architect, CA/87/10769
TVLR/RA/Gr-I/2019/08/003
ANBU & FAIZAL
S3, 11nd Floor, 43, Pantheon Road, Egmore,
Chennai - 600008. Ph: 28554262, 28410888
☎: 98401 09197, ✉: anbu.faizal@gmail.com


ARCHITECT SIGNATURE

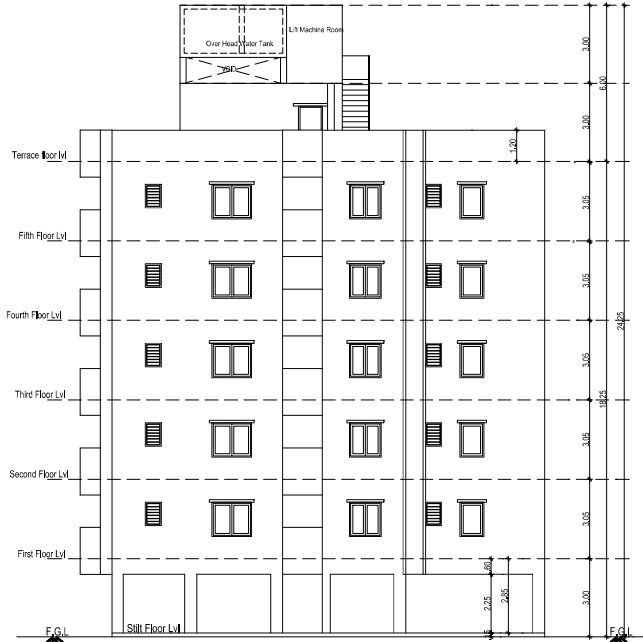


WEST SIDE ELEVATION

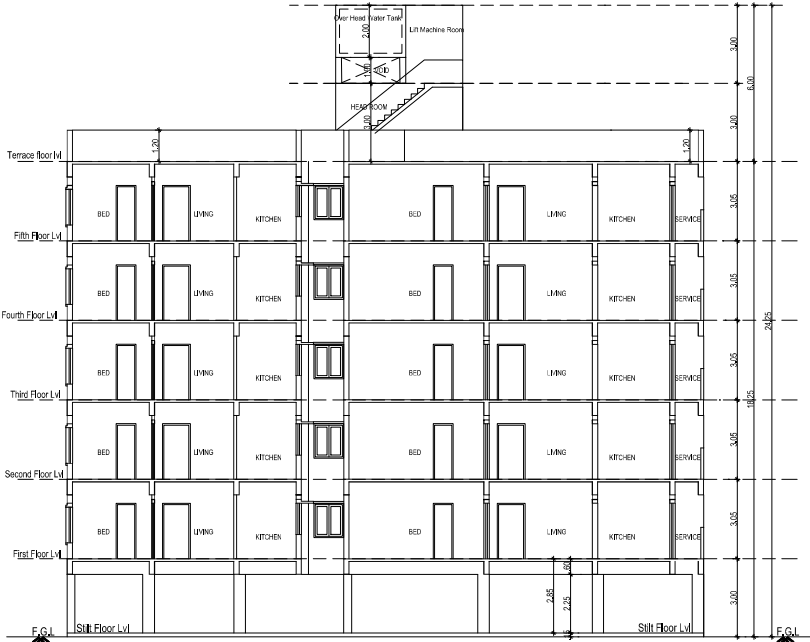

CROSS SECTION 'A-A'

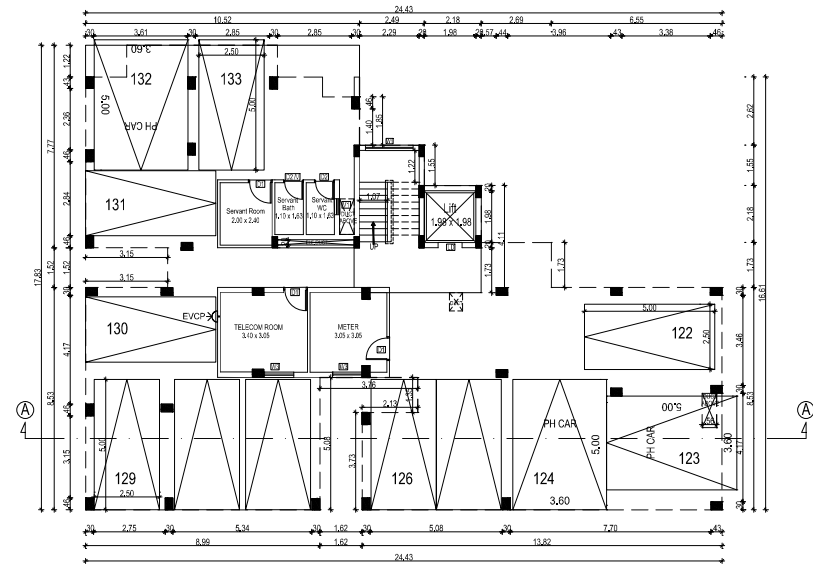


STILT FLOOR PLAN

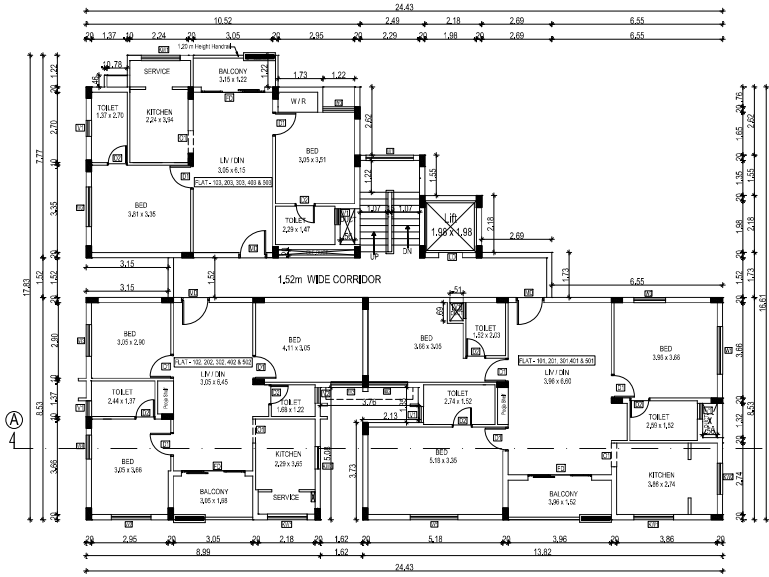

TYPICAL FLOOR PLAN

[1ST , 2ND , 3RD , 4TH AND 5TH FLOOR]

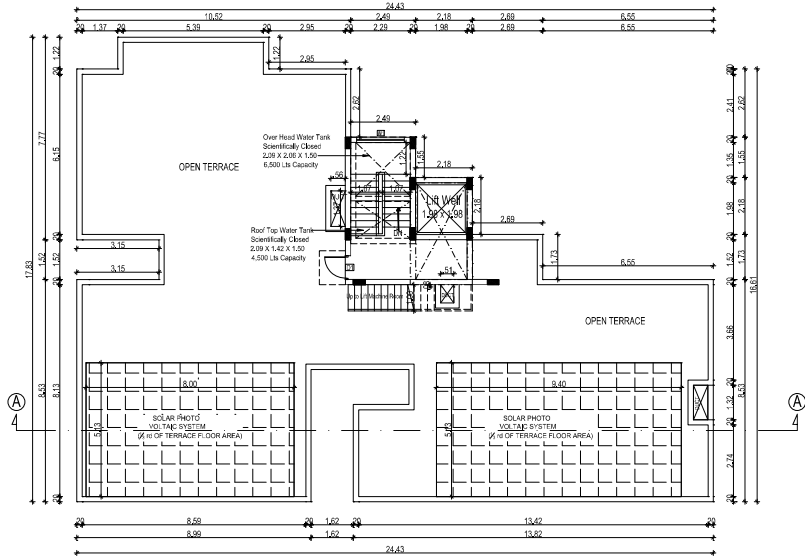

TERRACE FLOOR PLAN

STILT & TYPICAL FLOOR PLAN

PLAN SHOWING THE PROPOSED CONSTRUCTION OF ADDITIONAL 4 BLOCK RESIDENTIAL BUILDING (STILT FLOOR + 5 FLOORS) AND AMENITIES BLOCK (GROUND + 4 FLOORS, 18.25m HEIGHT) COMPRISED IN S.NO. 4 / 4 , 5 & 6, MYLAMPATTI VILLAGE , SULUR TALUK , COIMBATORE DISTRICT.

JOINERY SCHEDULE


MD	1.07 X 2.28	Main Door
SD	1.22 X 2.28	Service Door
D1	0.91 X 2.28	Door
D2	0.76 X 2.28	Door
LD	0.91 X 2.28	Lift Door
FD	2.44 X 2.28	French Door
FD1	1.22 X 2.28	French Door
LD	0.91 X 2.28	Lift Door
O1	0.91 X 2.28	Open
FW1	1.83 X 1.83	French Window
W1	1.83 X 1.52	Window
W2	1.52 X 1.52	Window
W3	1.22 X 1.52	Window
W4	0.91 X 1.52	Window
W5	0.76 X 1.52	Window
KW1	1.52 X 1.07	Window
KW2	1.22 X 1.07	Window
KW3	0.91 X 1.07	Window
V1	0.60 X 0.90	Ventilator
V2	0.90 X 0.90	Ventilator
V3	2.44 X 0.60	Ventilator

SCALE : 1:100

COLOR INDEX

	BOUNDARY
	PROPOSED
	ROAD

North

 *S. Nagesh*

S. NAGESH, B.E. (CIVIL), M.A.Sc., F.I.E.
STRUCTURAL ENGINEER GRADE I (SE)
DTCP REG NO. SE/GR-I/19/05/004
New No. 15, 3rd Cross Street,
Karpagam Gardens, Adyar, Chennai - 600 020
Email : nagesh.somadev@gmail.com
Mobile : 98402 31666

STRUCTURAL ENGINEER SIGNATURE


For PRINCE PROPERTY MANAGEMENT SERVICES

[Signature]
Authorised Signatory

APPLICANT SIGNATURE


[Signature]
SIVA ANBARASAN
M.Arch (U.S.A., England), A.I.I.A.,
Regd. Architect, CA/87/10769
TVLR/RA/Gr-I/2019/08/003
ANBU & FAIZAL
S3, IInd Floor, 43, Pantheon Road, Egmore,
Chennai - 600008. Ph: 28554262, 28410888
☎: 98401 09197, ✉: anbu.faizal@gmail.com

ARCHITECT SIGNATURE

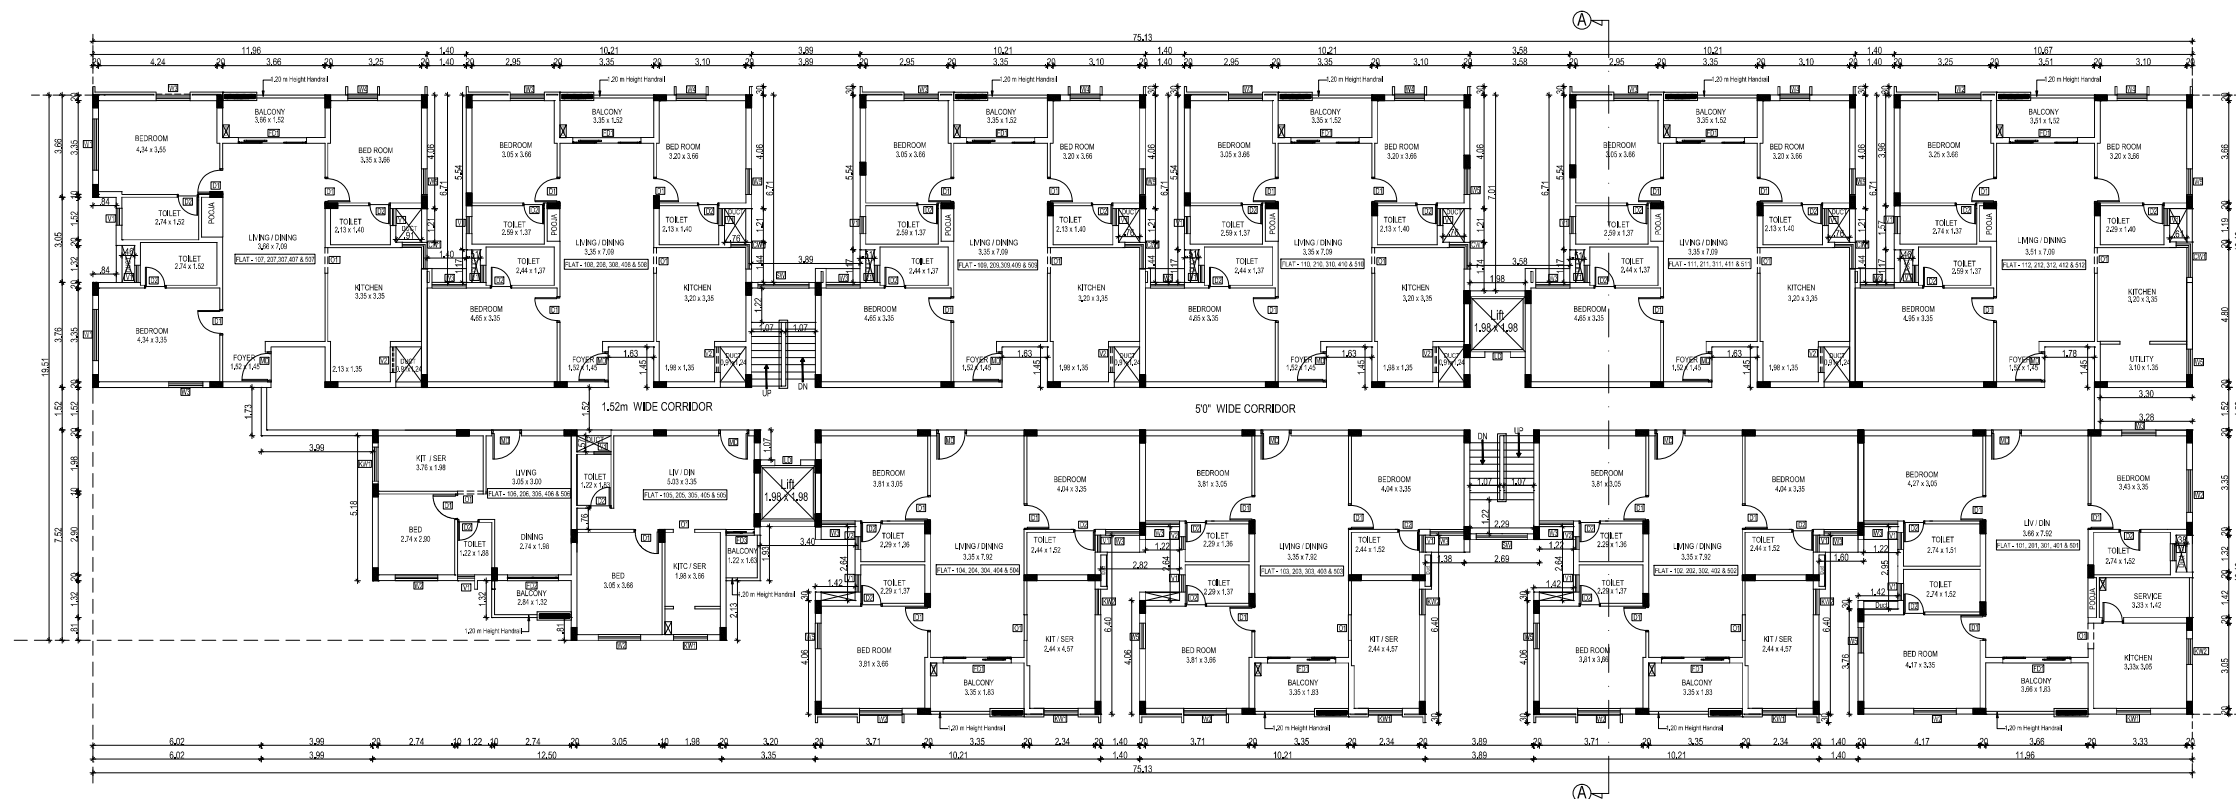

TYPICAL FLOOR PLAN


[1ST, 2ND, 3RD, 4TH AND 5TH FLOOR]

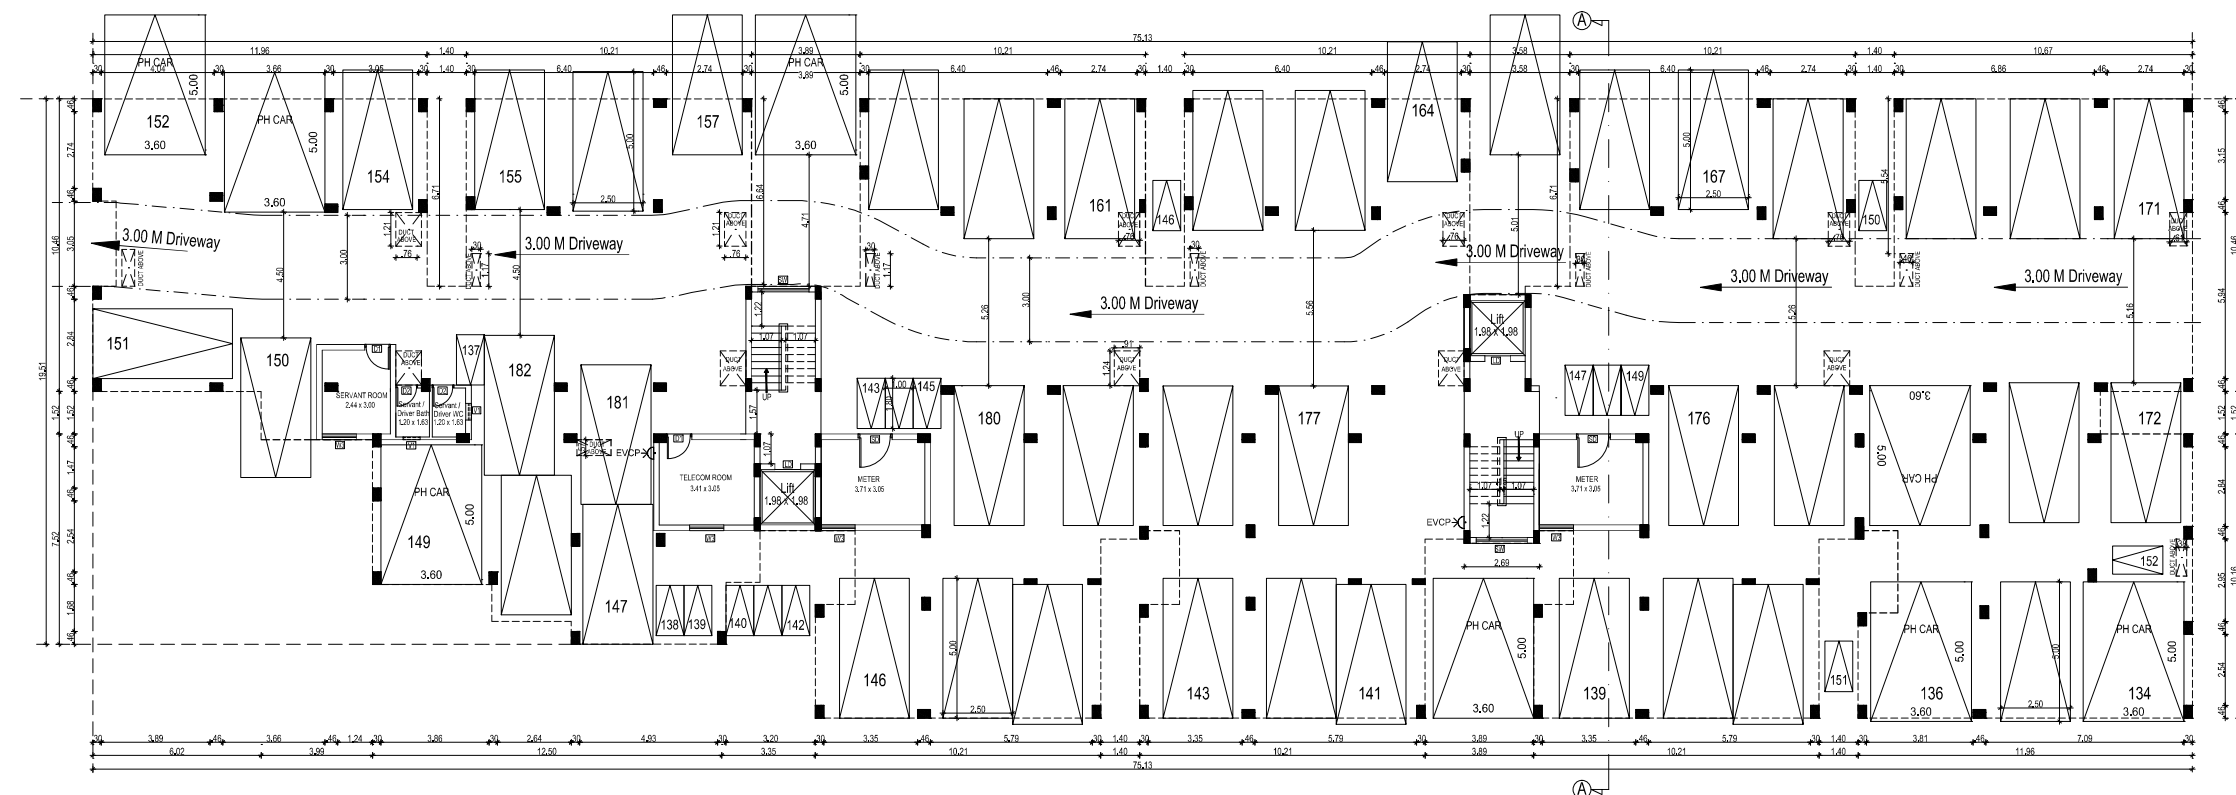


STILT FLOOR PLAN



SOUTH SIDE ELEVATION

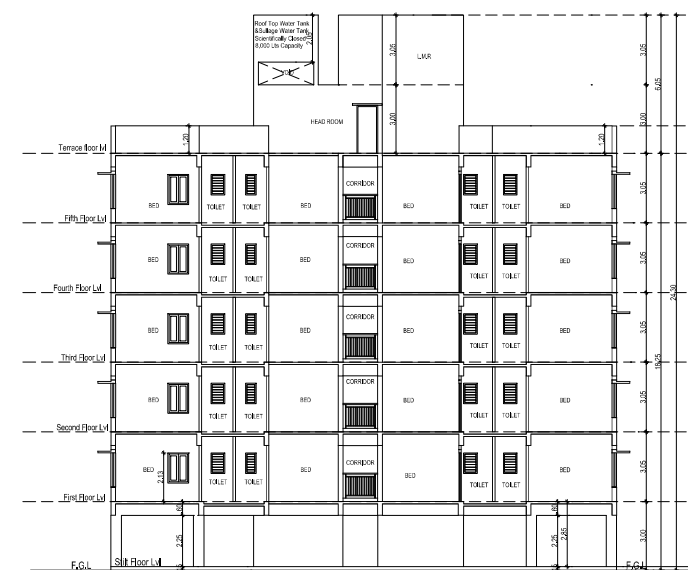

CROSS SECTION 'A-A'

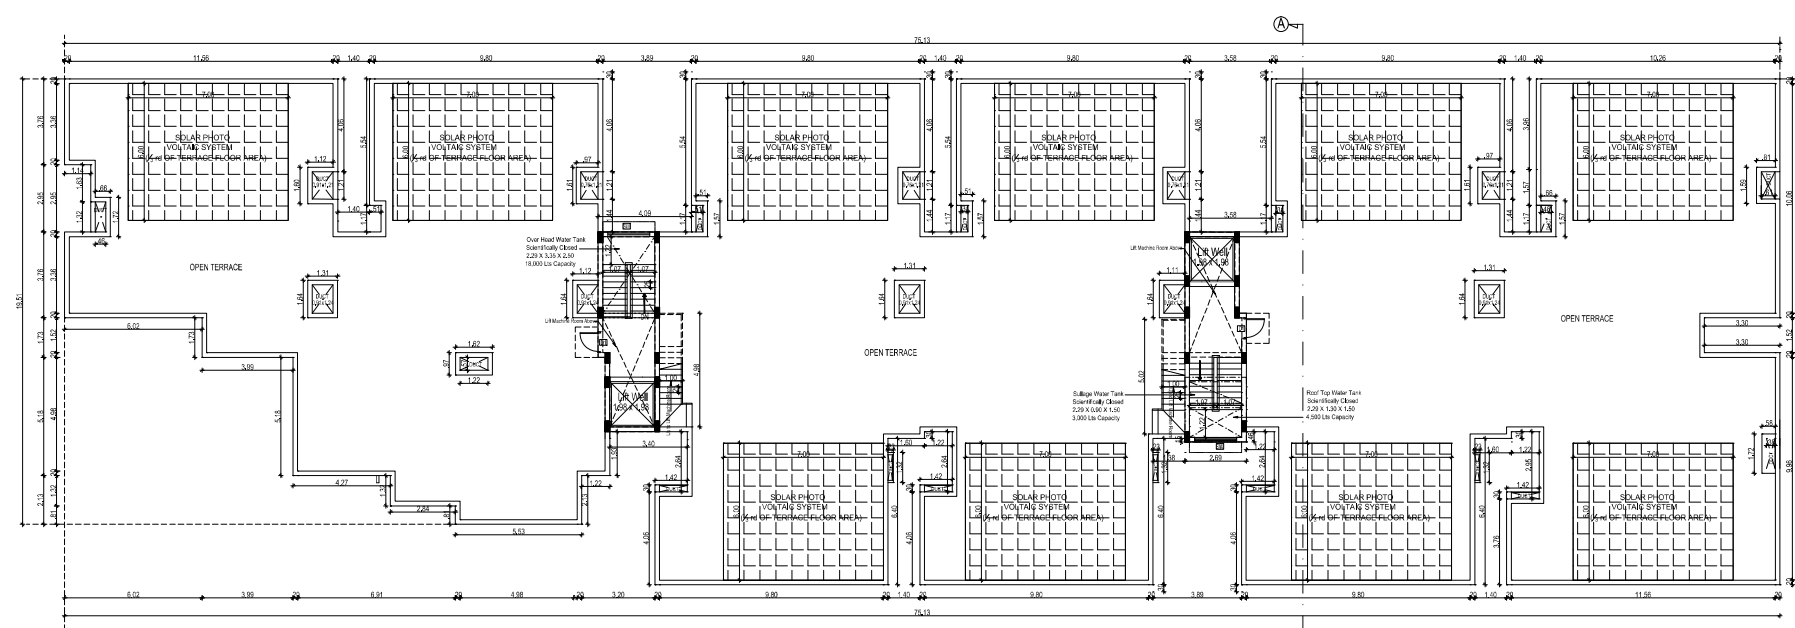

TERRACE FLOOR PLAN

TERRACE FLOOR PLAN, CROSS SECTION & EAST SIDE ELEVATION

PLAN SHOWING THE PROPOSED CONSTRUCTION OF ADDITIONAL 4 BLOCK RESIDENTIAL BUILDING (STILT FLOOR + 5 FLOORS) AND AMENITIES BLOCK (GROUND + 4 FLOORS ,18.25m HEIGHT) COMPRISED IN S.NO. 4 / 4 , 5 & 6, MYLAMPATTI VILLAGE , SULUR TALUK , COIMBATORE DISTRICT.

JOINERY SCHEDULE

MD	1.07 X 2.28	Main Door
SD	1.22 X 2.28	Service Door
D1	0.91 X 2.28	Door
D2	0.76 X 2.28	Door
LD	0.91 X 2.28	Lift Door
FD	2.44 X 2.28	French Door
FD1	1.22 X 2.28	French Door
LD	0.91 X 2.28	Lift Door
O1	0.91 X 2.28	Open
FW1	1.83 X 1.83	French Window
W1	1.83 X 1.52	Window
W2	1.52 X 1.52	Window
W3	1.22 X 1.52	Window
W4	0.91 X 1.52	Window
W5	0.76 X 1.52	Window
KW1	1.52 X 1.07	Window
KW2	1.22 X 1.07	Window
KW3	0.91 X 1.07	Window
V1	0.60 X 0.90	Ventilator
V2	0.90 X 0.90	Ventilator
V3	2.44 X 0.60	Ventilator

SCALE : 1:100

COLOR INDEX

	BOUNDARY
	PROPOSED
	ROAD



S. Nagesh
S. NAGESH, B.E (CIVIL), M.A.S., F.I.E.
 STRUCTURAL ENGINEER GRADE I (SE)
 DTCP REG NO. SE/CR-119/05/004
 New No. 13, 3rd Cross Street,
 Karpagam Gardens, Adyar, Chennai - 600 020
 Email : nagesh.somadevi@gmail.com
 Mobile : 98402 31666

STRUCTURAL ENGINEER SIGNATURE

For PRINCE PROPERTY MANAGEMENT SERVICES

Authorized Signatory

APPLICANT SIGNATURE

SIVA ANBARASAN
 M.Arch (U.S.A., England), A.I.A.,
 Regd. Architect, CA/87/10768
 TVLR/RA/Gr-1/2019/08/003
ANBU & FAIZAL
 S3, IInd Floor, 43, Pantheon Road, Egmore,
 Chennai - 600008. Ph: 28554262, 28410888
 ☎: 98401 09197, ✉: anbu.faizal@gmail.com

ARCHITECT SIGNATURE

PLAN SHOWING THE PROPOSED CONSTRUCTION OF ADDITIONAL 4 BLOCK RESIDENTIAL BUILDING (STILT FLOOR + 5 FLOORS) AND AMENITIES BLOCK (GROUND + 4 FLOORS ,18.25m HEIGHT) COMPRISED IN S.NO. 4 / 4 , 5 & 6, MYLAMPATTI VILLAGE , SULUR TALUK , COIMBATORE DISTRICT.

JOINERY SCHEDULE		
ED	1.83 X 2.40	Entrance Door
GD	1.52 X 2.40	Glazed Door
LD	0.92 X 2.40	Lift Door
D	1.52 X 2.40	Door
D1	0.90 X 2.40	Door
D2	0.75 X 2.40	Door
FW1	4.25 X 2.10	French Window
FW2	4.25 X 2.10	French Door
FW3	3.00 X 2.10	French Door
FW4	2.40 X 2.10	French Door
W2	1.52 X 1.50	Window
W3	1.20 X 1.50	Window
SW	2.75 X 2.10	Staircase Window
V1	0.60 X 0.60	Ventilator
M/V	Mechanical Ventilation	

SCALE : 1:100

COLOR INDEX

BOUNDARY

PROPOSED


ROAD

North


W

E


S

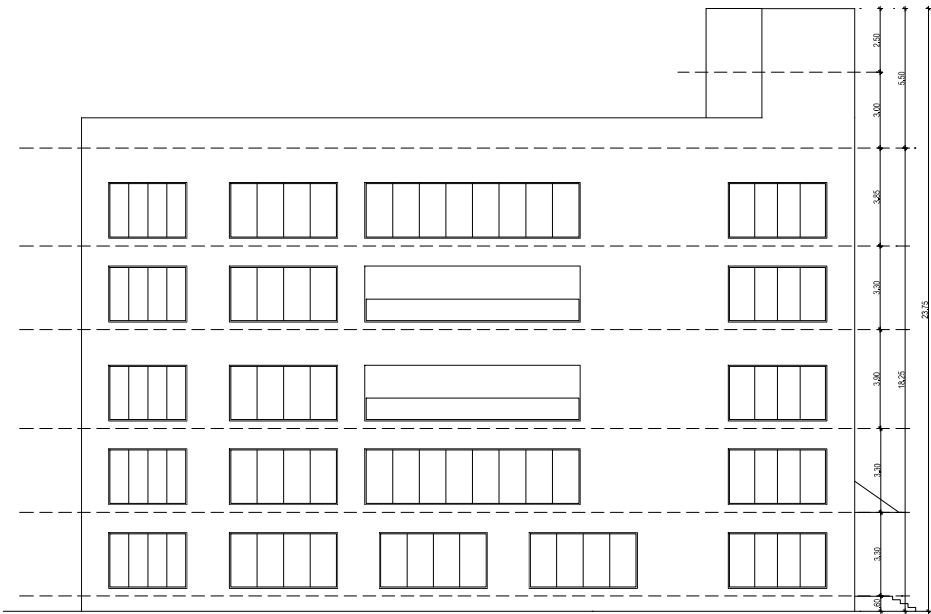


NORTH SIDE ELEVATION

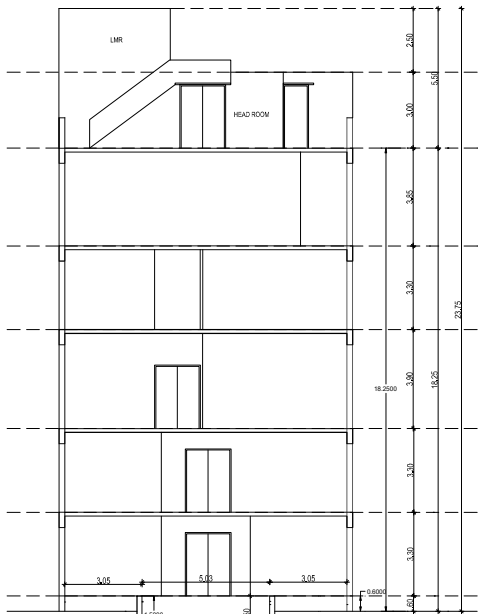


CROSS SECTION

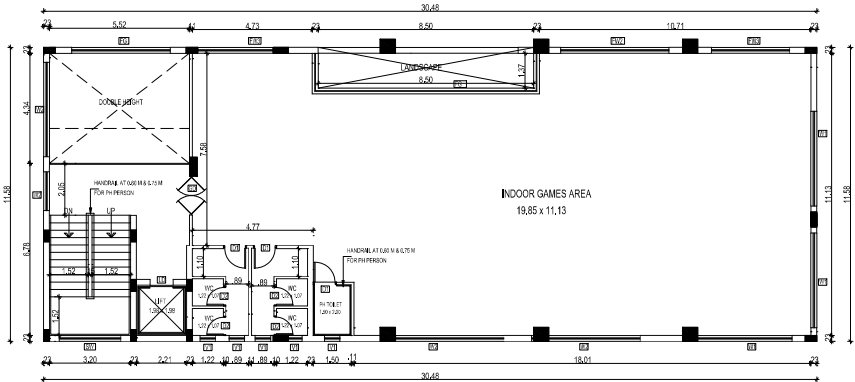


SECOND FLOOR PLAN

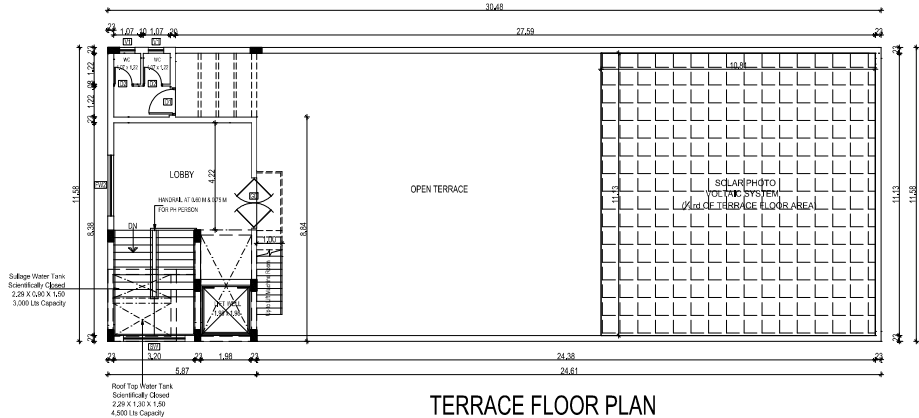


TERRACE FLOOR PLAN

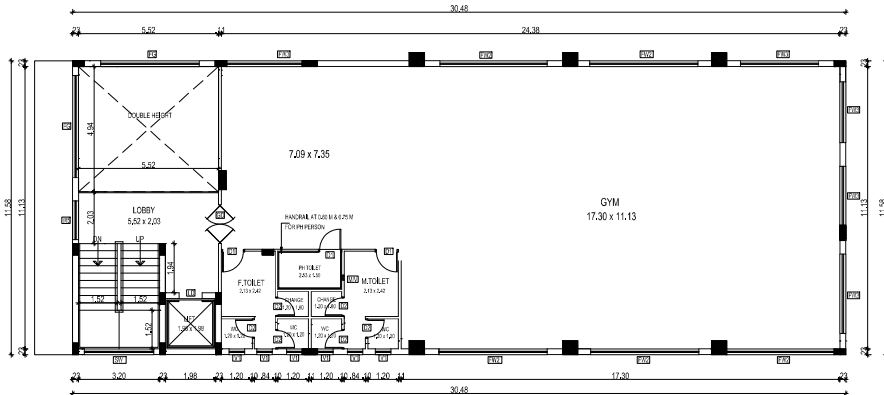


FIRST FLOOR PLAN

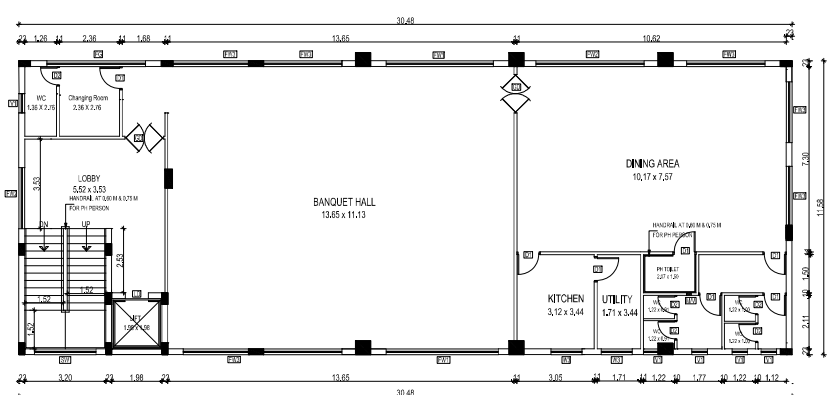

FOURTH FLOOR PLAN

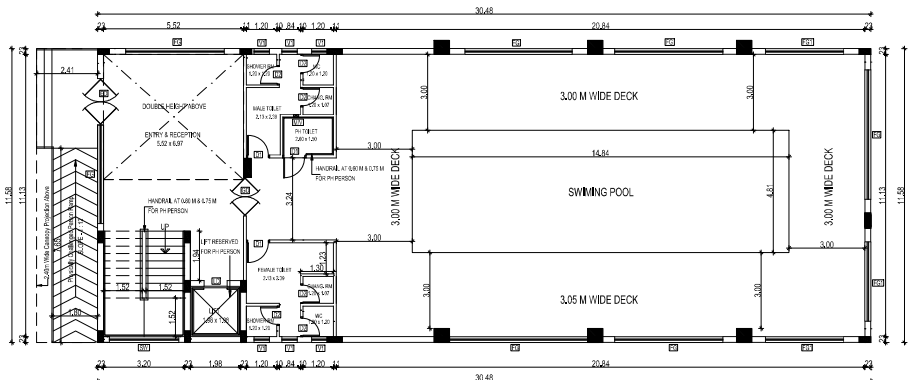

GROUND FLOOR PLAN

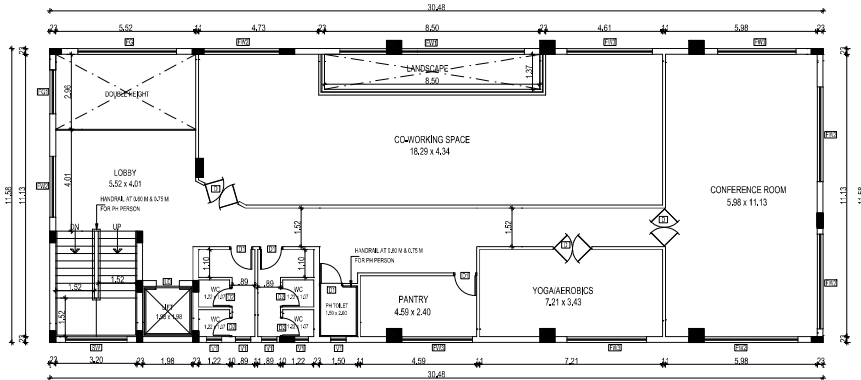

THIRD FLOOR PLAN

S. Nagesh
S. NAGESH, B.E (CIVIL), M.A.Sc., F.I.E.
STRUCTURAL ENGINEER GRADE I (SE)
DTCP REG NO. SE/GR-I/19/05/004
New No. 15, 3rd Cross Street,
Karpagam Gardens, Adyar, Chennai - 600 020
Email : nagesh.somadev@gmail.com
Mobile : 98402 31666

STRUCTURAL ENGINEER SIGNATURE

For PRINCE PROPERTY MANAGEMENT SERVICES
[Signature]
Authorised Signatory

APPLICANT SIGNATURE

[Signature]
SIVA ANBARASAN
M.Arch (U.S.A., England), A.I.L.A.,
Regd. Architect, CA/87/10769
TVLR/RA/Gr-I/2019/08/003
ANBU & FAIZAL
S3, 11th Floor, 43, Pantheon Road, Egmore,
Chennai - 600008. Ph: 28554282, 28410888
☎: 96401 09197, ✉: anbu.faizal@gmail.com

ARCHITECT SIGNATURE

SITE PLAN SHEET - 1 / 8

PLAN SHOWING THE PROPOSED CONSTRUCTION OF ADDITIONAL 4 BLOCK RESIDENTIAL BUILDING (STILT FLOOR + 5 FLOORS) AND AMENITIES BLOCK (GROUND + 4 FLOORS, 18.25m HEIGHT) COMPRISED IN S.NO. 4 / 4, 5 & 6, MYLAMPATTI VILLAGE, SULUR TALUK, COIMBATORE DISTRICT.

Earlier Block-1 Sanctioned Approval No. Application No - SWP / BPA / 268940 / 2024 B.P/ DTCP No : 537 / 2024 on 12.11.2024. Planning Permission No: 812 / 2024 Dt- 24.12.2024

2041 MASTER PLAN LAND USE - RESIDENTIAL

AREA STATEMENT	
PLOT EXTENT (PATT)	21250.00 SQ.M
PLOT EXTENT (DOCUMENT)	21245.82 SQ.M

AREA STATEMENT				
BLOCKS	NO. OF DWELLING UNITS	FSI (AREA IN SQ.M)	NON FSI (From F.S.I)	TOTAL
EXG. BLOCK - 1	230	18355.75	4052.06	22407.81
PRO. BLOCK - 2	60	5205.91	1088.81	6294.72
PRO. BLOCK - 3	115	11225.60	2361.92	13587.52
PRO. BLOCK - 4	115	1561.55	316.72	1878.27
PRO. BLOCK - 5	60	6647.24	1337.67	7984.91
PRO. AMENITIES BLOCK	-	1670.35	67.96	1738.31
TOTAL	480	44666.40	9225.14	53891.54

FSI CALCULATION

F.S.I ACHIEVED = $\frac{44666.40}{21245.82} = 2.102$

PREMIUM FSI ACHIEVED (0.102) = 2174.76 SQ.M

OSR REQUIRED 10.00 % AREA - 2125.00 SQ.M

OSR ACHIEVED 10.23 % AREA - 2175.00 SQ.M

REQUIRED 10.00 % EWS FLATS AREA - 4466.64 SQ.M

ACHIEVED 10.69 % EWS FLATS AREA - 4777.50 SQ.M

EXISTING NO. OF DWELLING UNITS - 230 NOS

PROPOSED NO. OF DWELLING UNITS - 250 NOS

CAR PARKING DETAILS		EXISTING	PROPOSED	TOTAL
CAR PARKING REQUIRED		31	138	169
CAR PARKING PROVIDED		154	239	407
T.WHEELER PARKING REQUIRED		154	138	292
T. WHEELER PARKING PROVIDED		183	152	335

NOTE - ELECTRICAL VEHICLE CHARGING POINT FOR ALL CARS

SCALE : 1:100
ALL DIMENSION ARE IN METER

COLOR INDEX	
	BOUNDARY
	PROPOSED
	EXISTING OSR
	CHANNEL
	ROAD
	DRIVEWAY



S. Nagesh
S. NAGESH, B.E. CIVIL, M.A.Sc., P.E.
STRUCTURAL ENGINEER GRADE I (SE)
DTCP REGD NO. SEC-PA/2015/04
New No. 15, 3rd Cross Street,
Karpagam Gardens, Adyar, Chennai - 600 029
Email: s.nagesh.structures@gmail.com
Mobile : 98402 31566


STRUCTURAL ENGINEER SIGNATURE

For PRINCE PROPERTY MANAGEMENT SERVICES
Authorised Signatory

APPLICANT SIGNATURE

SIVA ANBARASAN
SIVA ANBARASAN, A.A.
Regd. Architect, CA/67/10768
T.V.R. RAJAN, C.A./1201/18/08/003
ANBU & PAIZAL
S3, 3rd Floor, 43, Panthenam Road, Egmore,
Chennai - 600 008. Ph: 26554262, 26410888
E: sivaanbu@gmail.com, anbu.sivaan@gmail.com

ARCHITECT SIGNATURE

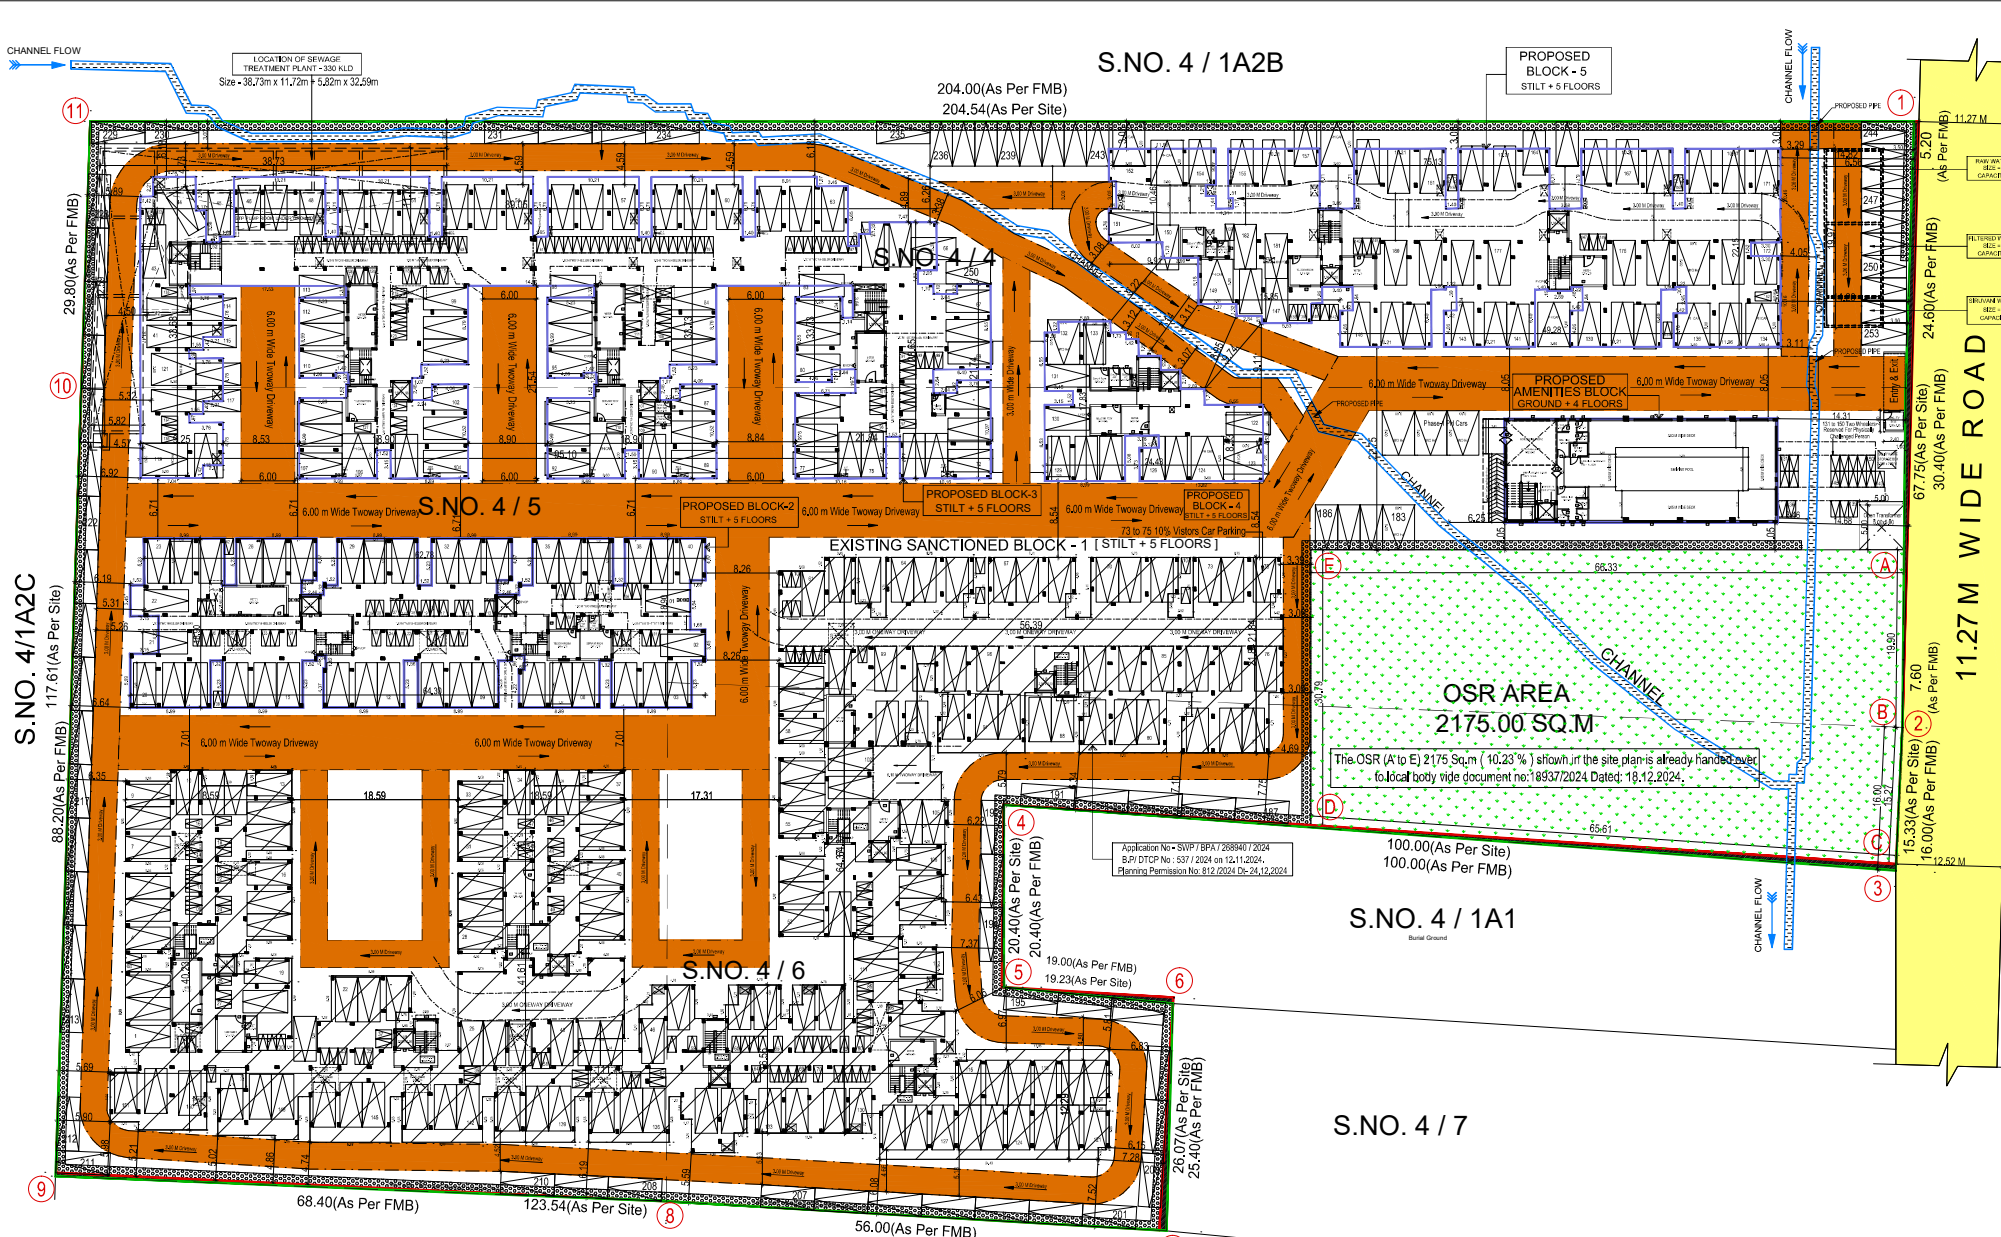

PROPOSED PARKING REQUIREMENT DETAILS

No. BLOCK	Flat	Carpet	Plinth	Floors	Cars	TW	TOTAL	TOTAL
1	Flat 101-501	65.45	74.82	5	0	1	5	0.00
2	Flat 102-502	65.12	74.41	5	0	1	5	0.00
3	Flat 103-503	65.45	74.90	5	0	1	5	0.00
4	Flat 104-504	65.08	74.48	5	0	1	5	0.00
5	Flat 105-505	65.45	74.82	5	0	1	5	0.00
6	Flat 106-506	65.45	74.82	5	0	1	5	0.00
7	Flat 107-507	64.20	73.33	5	0	1	5	0.00
8	Flat 108-508	64.27	73.77	5	0	1	5	0.00
9	Flat 109-509	65.19	74.97	5	0	1	5	0.00
10	Flat 110-510	64.23	73.77	5	0	1	5	0.00
11	Flat 111-511	65.19	74.97	5	0	1	5	0.00
12	Flat 112-512	64.19	73.77	5	0	1	5	0.00

No.	BLOCK 3	Flat Carpet	Plinth Floor	Floors	Cars	TW	TOTAL TOTAL	CARS CARS
1	Flat 101-501	91.73	104.36	5	1	0	5	0.00
2	Flat 102-502	85.41	97.13	5	0	1	5	2.50
3	Flat 103-503	85.01	76.20	5	0	1	5	2.50
4	Flat 104-504	89.02	100.45	5	1	0	5	0.00
5	Flat 105-505	69.83	79.67	5	0	1	5	2.50
6	Flat 106-506	65.20	74.88	5	0	1	5	0.00
7	Flat 107-507	64.46	72.94	5	0	1	5	0.00
8	Flat 108-508	72.02	82.78	5	0	1	5	2.50
9	Flat 109-509	69.83	79.67	5	0	1	5	2.50
10	Flat 110-510	65.20	74.88	5	0	1	5	0.00
11	Flat 111-511	64.45	72.94	5	0	1	5	0.00
12	Flat 112-512	72.02	82.36	5	0	1	5	2.50
13	Flat 113-513	39.67	45.92	5	0	0	0	0.00
14	Flat 114-514	39.67	45.54	5	0	0	0	0.00

16	Flat 116-516	39.67	46.44	5	0	0	0	5.00
17	Flat 117-517	118.78	106.91	5	1	0	0	0.00
18	Flat 118-518	94.18	106.67	5	1	0	0	5.00
19	Flat 119-519	94.18	106.67	5	1	0	0	5.00
20	Flat 120-520	94.18	106.67	5	1	0	0	5.00
21	Flat 121-521	94.18	106.67	5	1	0	0	5.00
22	Flat 122-522	98.77	111.82	5	1	0	0	5.00
23	Flat 123-523	38.76	44.89	5	0	1	5	0.00
							55	55.00
No BLOCK 4		Flat Carpet	Plinth	Floors	Cars	TW	TOTAL	TOTAL CARS
1	Flat 101-501	100.44	113.25	5	1	0	5	5.00
2	Flat 102-502	73.05	82.71	5	0	1	5	2.50
3	Flat 103-503	63.89	72.74	5	0	1	5	0.00
							10	7.50
		Flat	Flat				TOTAL	TOTAL

1	Flat 101-501	103.10	116.23	5	1	0	0	5.00
2	Flat 102-502	93.42	105.65	5	1	0	0	5.00
3	Flat 103-503	93.42	105.65	5	1	0	0	5.00
4	Flat 104-504	93.42	105.65	5	1	0	0	5.00
5	Flat 105-505	39.67	46.49	5	0	0	0	0.00
6	Flat 106-506	39.67	42.81	5	0	0	0	0.00
7	Flat 107-507	102.39	115.40	5	1	0	0	5.00
8	Flat 108-508	94.24	106.91	5	1	0	0	5.00
9	Flat 109-509	94.24	106.91	5	1	0	0	5.00
10	Flat 110-510	94.24	106.91	5	1	0	0	5.00
11	Flat 111-511	94.24	106.91	5	1	0	0	5.00
12	Flat 112-512	99.91	113.10	5	1	0	0	5.00
				60.00				50.00

No	ADVERTISEMENTS	Total FSI Area	75% OF FSI Area Cars	TW	TOTAL TW	TOTAL CARS
----	----------------	----------------	----------------------	----	----------	------------

TOTAL PARKING REQUIRED	125.00	125.50
10 % VISITORS PARKING	12.50	12.54
TOTAL	138	138.04

EXISTING APPROVED BLOCK - 1 (STILT + 5 FLOORS)

BLOCKS	NO. OF DWELLING UNITS	FSI (AREA IN SQ.M)	NON FSI (From F.S.I)	TOTAL
STILT FLOOR	-	-	3863.18	3863.18
FIRST FLOOR	46	3671.15	-	3671.15
SECOND FLOOR	46	3671.15	-	3671.15
THIRD FLOOR	46	3671.15	-	3671.15
FOURTH FLOOR	46	3671.15	-	3671.15
FIFTH FLOOR	46	3671.15	-	3671.15
TERRACE FLOOR	-	183.11	183.11	
SECURITY BOOTH	-	5.77	5.77	
TOTAL	230	18355.75	4052.06	22407.81

PROPOSED BLOCK - 2 (STILT + 5 FLOORS)

BLOCKS	NO. OF DWELLING UNITS	FSI (AREA IN SQ.M)	NON FSI (From F.S.I)	TOTAL
STILT FLOOR	-	38.21	1059.18	1097.39
FIRST FLOOR	12	1033.54	-	1033.54
SECOND FLOOR	12	1033.54	-	1033.54
THIRD FLOOR	12	1033.54	-	1033.54
FOURTH FLOOR	12	1033.54	-	1033.54
FIFTH FLOOR	12	1033.54	-	1033.54
TERRACE FLOOR	-	-	29.63	29.63
TOTAL	60	5205.91	1088.81	6294.72

PROPOSED BLOCK - 3 (STILT + 5 FLOORS)

BLOCKS	NO. OF DWELLING UNITS	FSI (AREA IN SQ.M)	NON FSI (From F.S.I)	TOTAL
STILT FLOOR	-	87.05	2243.01	2330.06
FIRST FLOOR	23	2227.71	-	2227.71
SECOND FLOOR	23	2227.71	-	2227.71
THIRD FLOOR	23	2227.71	-	2227.71
FOURTH FLOOR	23	2227.71	-	2227.71
FIFTH FLOOR	23	2227.71	-	2227.71
TERRACE FLOOR	-	-	118.91	118.91
TOTAL	115	11225.60	2361.92	13587.52

PROPOSED BLOCK - 4 (STILT + 5 FLOORS)

BLOCKS	NO. OF DWELLING UNITS	FSI (AREA IN SQ.M)	NON FSI (From F.S.I)	TOTAL
STILT FLOOR	-	22.80	292.49	315.29
FIRST FLOOR	3	307.75	-	307.75
SECOND FLOOR	3	307.75	-	307.75
THIRD FLOOR	3	307.75	-	307.75
FOURTH FLOOR	3	307.75	-	307.75
FIFTH FLOOR	3	307.75	-	307.75
TERRACE FLOOR	-	24.23	24.23	
TOTAL	15	1561.55	316.72	1878.27

PROPOSED BLOCK - 5 (STILT + 5 FLOORS)

BLOCKS	NO. OF DWELLING UNITS	FSI (AREA IN SQ.M)	NON FSI (From F.S.I)	TOTAL
STILT FLOOR	-	41.59	1292.60	1334.19
FIRST FLOOR	12	1321.13	-	1321.13
SECOND FLOOR	12	1321.13	-	1321.13
THIRD FLOOR	12	1321.13	-	1321.13
FOURTH FLOOR	12	1321.13	-	1321.13
FIFTH FLOOR	12	1321.13	-	1321.13
TERRACE FLOOR	-	-	45.07	45.07
TOTAL	60	6647.24	1337.67	7984.91

PROPOSED AMENITIES BLOCK (GROUND + 4 FLOORS)

BLOCKS	NO. OF DWELLING UNITS	FSI (AREA IN SQ.M)	NON FSI (From F.S.I)	TOTAL
GROUND FLOOR	-	353.03	-	353.03
FIRST FLOOR	-	315.45	-	315.45
SECOND FLOOR	-	325.74	-	325.74
THIRD FLOOR	-	323.10	-	323.10
FOURTH FLOOR	-	353.03	-	353.03
TERRACE FLOOR	-	-	67.96	67.96
TOTAL	-	1670.35	67.96	1738.31

EXISTING PHASE - 1 PARKING CALCULATION

Floor	Unit Number	Unit Area	Car Parking	Two Parking
Typical Floor 1,2,3,4,5	1	100.02 Sq.m	1	0
Typical Floor 1,2,3,4,5	2	100.02 Sq.m	1	0
Typical Floor 1,2,3,4,5	3	100.02 Sq.m	1	0
Typical Floor 1,2,3,4,5	4	99.67 Sq.m	0.5	1
Typical Floor 1,2,3,4,5	5	99.67 Sq.m	0.5	1
Typical Floor 1,2,3,4,5	6	99.32 Sq.m	0.5	1
Typical Floor 1,2,3,4,5	7	101.07 Sq.m	1	0
Typical Floor 1,2,3,4,5	8	45.17 Sq.m	0	0
Typical Floor 1,2,3,4,5	9	71.13 Sq.m	0	1
Typical Floor 1,2,3,4,5	10	71.12 Sq.m	0	1
Typical Floor 1,2,3,4,5	11	70.27 Sq.m	0	1
Typical Floor 1,2,3,4,5	12	71.22 Sq.m	0	1
Typical Floor 1,2,3,4,5	13	68.66 Sq.m	0	1
Typical Floor 1,2,3,4,5	14	71.17 Sq.m	0	1
Typical Floor 1,2,3,4,5	15	45.83 Sq.m	0	0
Typical Floor 1,2,3,4,5	16	46.19 Sq.m	0	0
Typical Floor 1,2,3,4,5	17	44.75 Sq.m	0	0
Typical Floor 1,2,3,4,5	18	44.75 Sq.m	0	0
Typical Floor 1,2,3,4,5	19	44.75 Sq.m	0	0
Typical Floor 1,2,3,4,5	20	44.34 Sq.m	0	0
Typical Floor 1,2,3,4,5	21	44.75 Sq.m	0	0
Typical Floor 1,2,3,4,5	22	46.12 Sq.m	0	0
Typical Floor 1,2,3,4,5	23	46.12 Sq.m	0	0
Typical Floor 1,2,3,4,5	24	46.12 Sq.m	0	0
Typical Floor 1,2,3,4,5	25	45.96 Sq.m	0	0
Typical Floor 1,2,3,4,5	26	46.11 Sq.m	0	0
Typical Floor 1,2,3,4,5	27	71.04 Sq.m	0	1
Typical Floor 1,2,3,4,5	28	46.53 Sq.m	0	0
Typical Floor 1,2,3,4,5	29	71.12 Sq.m	0	1
Typical Floor 1,2,3,4,5	30	70.01 Sq.m	0	1
Typical Floor 1,2,3,4,5	31	70.97 Sq.m	0	1
Typical Floor 1,2,3,4,5	32	68.95 Sq.m	0	1
Typical Floor 1,2,3,4,5	33	70.07 Sq.m	0	1
Typical Floor 1,2,3,4,5	34	70.23 Sq.m	0	1
Typical Floor 1,2,3,4,5	35	71.17 Sq.m	0	1
Typical Floor 1,2,3,4,5	36	71.08 Sq.m	0	1
Typical Floor 1,2,3,4,5	37	71.08 Sq.m	0	1
Typical Floor 1,2,3,4,5	38	70.04 Sq.m	0	1
Typical Floor 1,2,3,4,5	39	68.28 Sq.m	0	1
Typical Floor 1,2,3,4,5	40	69.94 Sq.m	0	1
Typical Floor 1,2,3,4,5	41	71.17 Sq.m	0	1
Typical Floor 1,2,3,4,5	42	70.23 Sq.m	0	1
Typical Floor 1,2,3,4,5	43	70.07 Sq.m	0	1
Typical Floor 1,2,3,4,5	44	68.95 Sq.m	0	1
Typical Floor 1,2,3,4,5	45	70.97 Sq.m	0	1
Typical Floor 1,2,3,4,5	46	70.01 Sq.m	0	1
			5.5	28
NO OF FLOORS			5	5
NO.OF CAR PARKING			28	140
10% VISITORS PARKING			3	14
TOTAL NO.OF PARKING			31	154