


SITE PLAN SHOWING THE REVISED APPROVAL FOR EXISTING CONSTRUCTION OF A R.C.C ROOF COMMERCIAL BUILDING SHOPS AND CONFERENCE HALL AT SURVEY NO:- 1026/1 IN PERIYABOTHU VILLAGE OF ANAMALAI TALUK, COIMBATORE DISTRICT.

APPLICANT NO: SWP/BPA/
APPLICANT NAME: SRIDEVI M V

ALL DIMENSION ARE IN METERS.
SCALE :1:100.

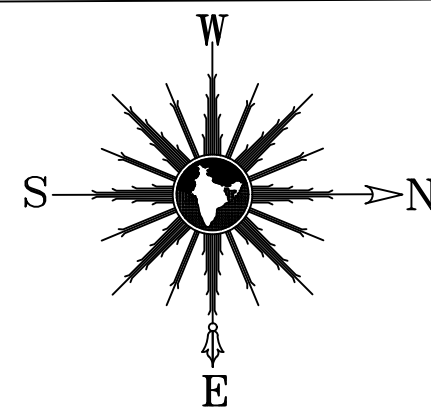

SUPERIMPOSED PLOT AREA : 7433 sq.m

FLOOR AREA DETAILS	FSI Area (Sq.m)	non-FSI Area (Sq.m)	Total Area (Sq.m)
AREA OF GROUND FLOOR	863.29	30.09	893.38
AREA OF FIRST FLOOR	893.38	-	893.38
TOILET BLOCK	43.42	-	43.42
TOTAL AREA	1800.09	30.09	1830.18

HEIGHT OF THE BUILDING : 12.62m

$$\text{FSI Area} = \frac{1800.09}{7433} = 0.24$$

JOINERY DETAILS	FEET	METER
MAIN DOOR-MD	8'0" x 8'0"	2.45 x 2.44
SHUTTER-RS	8'0" x 8'0"	2.45 x 2.44
GLASS DOOR-GD	4'0" x 8'0"	1.22 x 2.44
DOOR-D	4'0" x 8'0"	1.22 x 2.44
DOOR-D1	3'0" x 7'0"	0.91 x 2.44
DOOR-D2	2'6" x 7'0"	0.76 x 2.44
WINDOW-W	8'0" x 6'0"	2.45 x 1.82
WINDOW-W1	5'0" x 4'6"	1.50 x 1.37
F WINDOW-FW	2'0" x 6'0"	0.60 x 1.82
VENTILATOR-V	3'3" x 2'0"	1.00 x 0.60

OWNER / APPLICANT

Dr. V. JOHNNHAUL
B.Tech, M.E (Struct), Ph.D. AMIE, MIGS, MCI, MIOX
Engineer Grade - II (RE)
Reg. No. LPA/RE/GR-1/057/2024
3/358, Arul Jothi Nagar, Karanampettai,
Palladam, Tirupur 641 401.
Ph. 99 52 60 65 49 / er.johnpaul@gmail.com


REGISTERED ENGINEER

Dr. V. JOHNNHAUL
B.Tech, M.E (Struct), Ph.D. AMIE, MIGS, MCI, MIOX
Engineer Grade - II (RE)
Reg. No. LPA/RE/GR-1/057/2024
3/358, Arul Jothi Nagar, Karanampettai,
Palladam, Tirupur 641 401.
Ph. 99 52 60 65 49 / er.johnpaul@gmail.com


STRUCTURAL ENGINEER

Dr. S. POORNIMA, B.Tech., M.Tech (Struct)
Construction Engineer
Reg. No. LPA / CE / 025 / 2022
#1313, J.Palanbamy Nagar, Molumichampatti,
Coimbatore - 641 050.
Ph: 95733 45002, 99599 55325


CONSTRUCTION ENGINEER

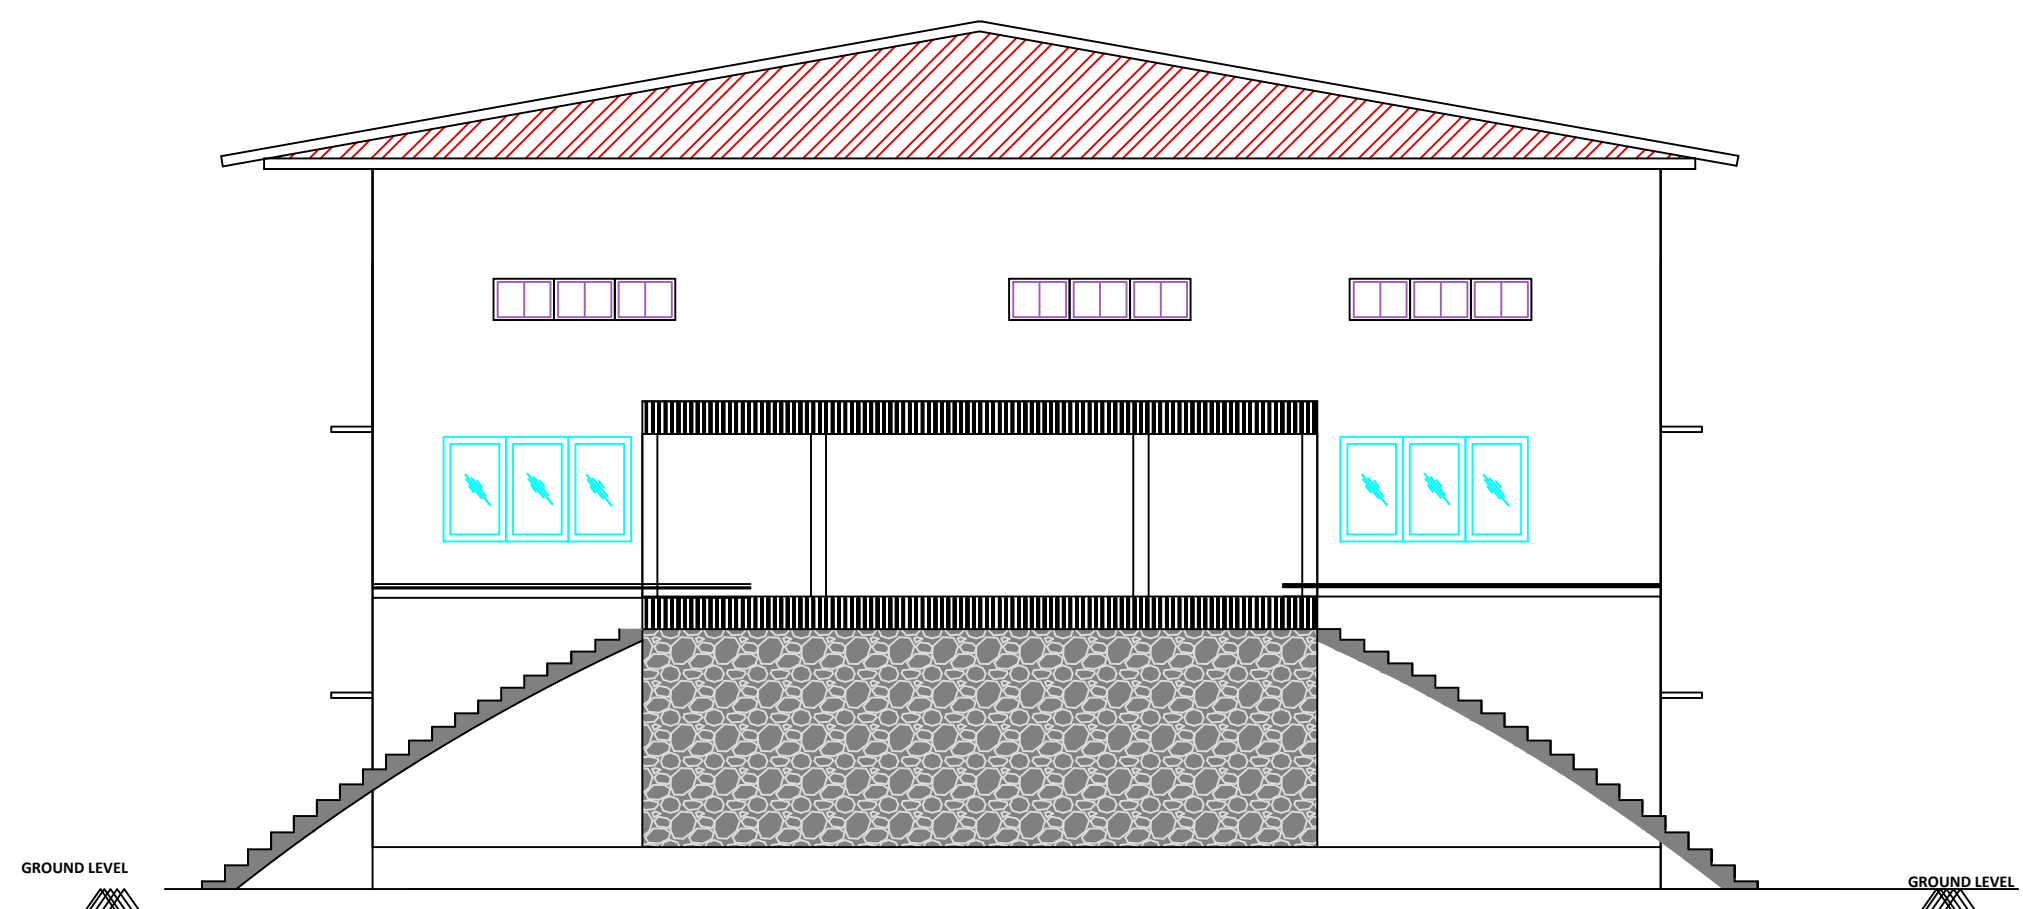


FRONT ELEVATION

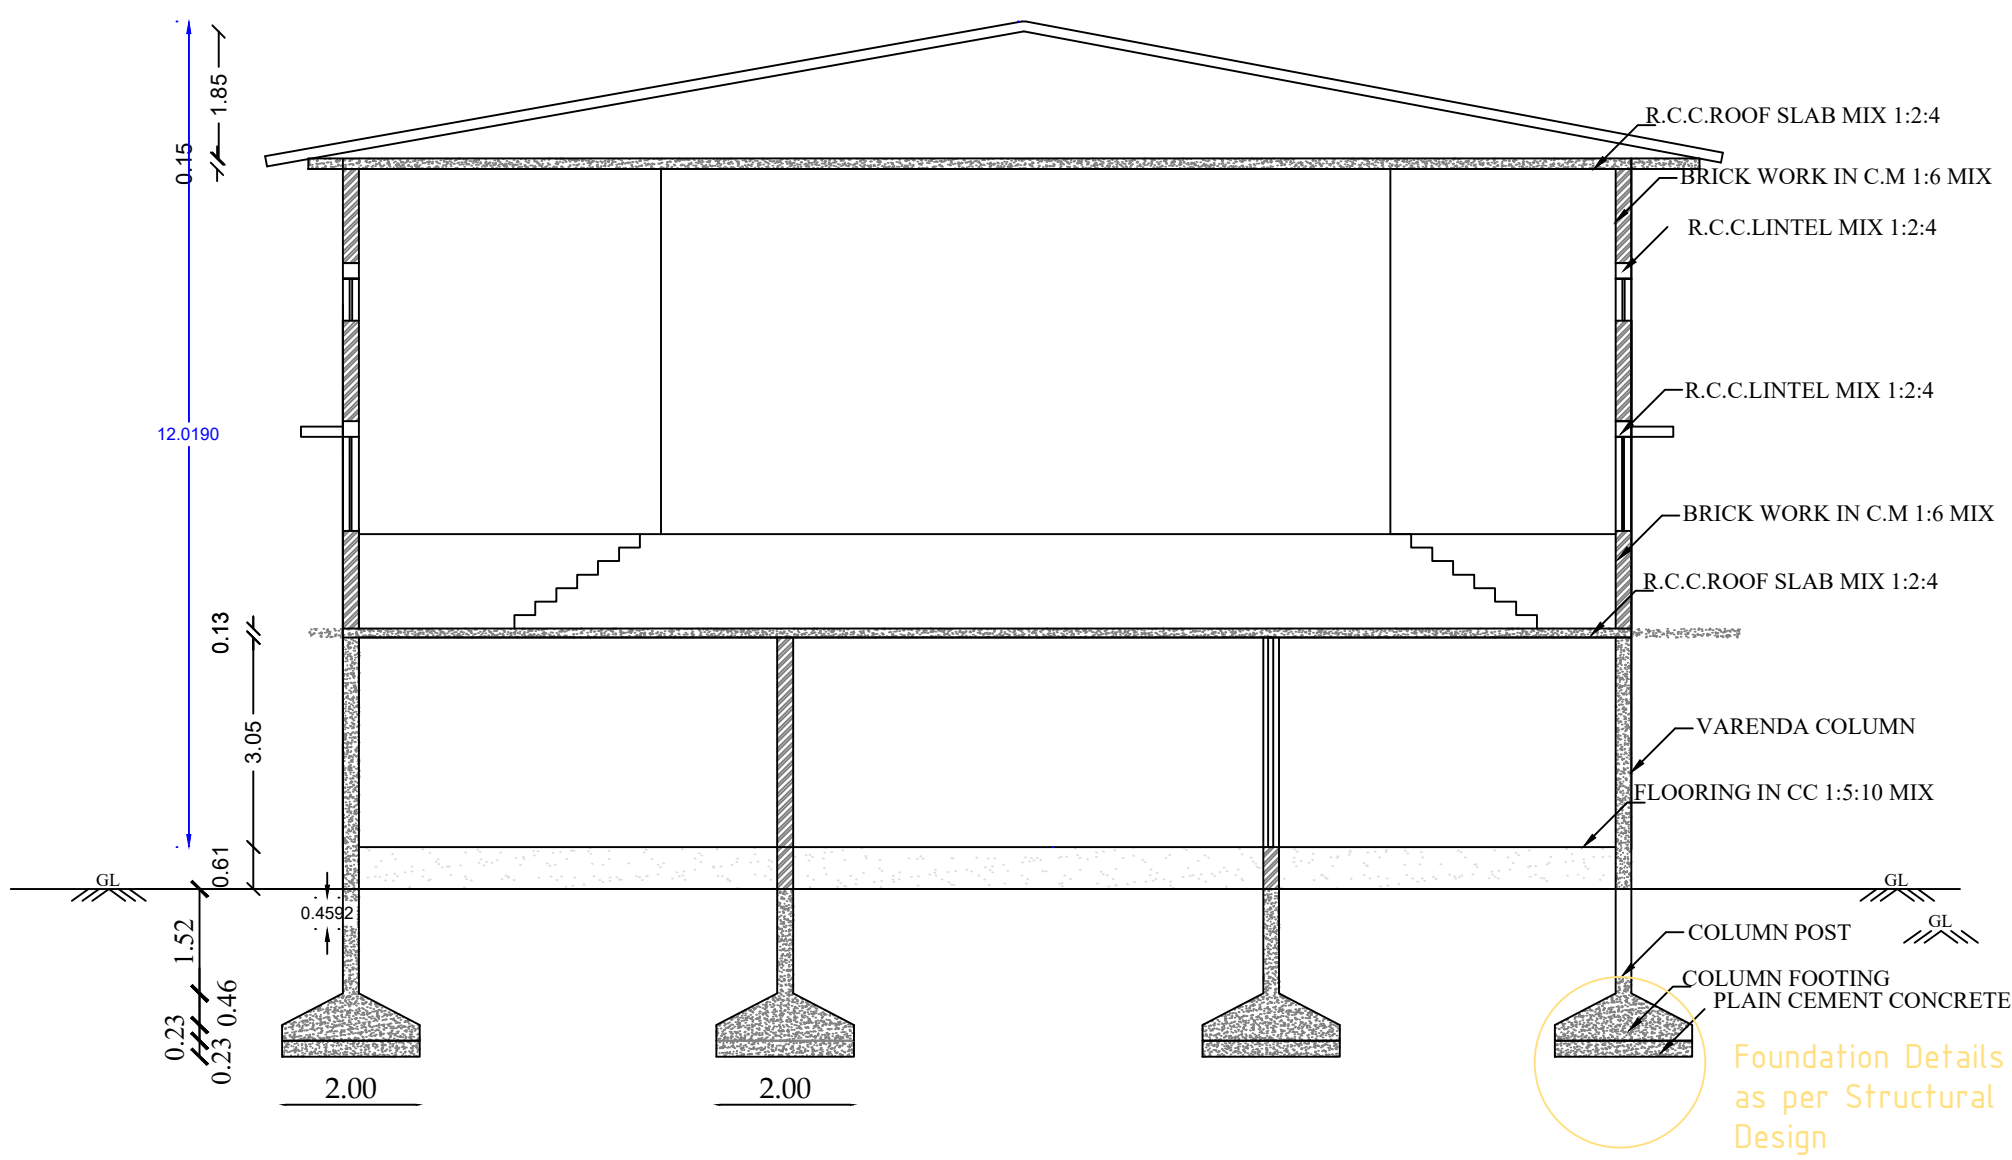

Foundation Details
as per Structural
Design

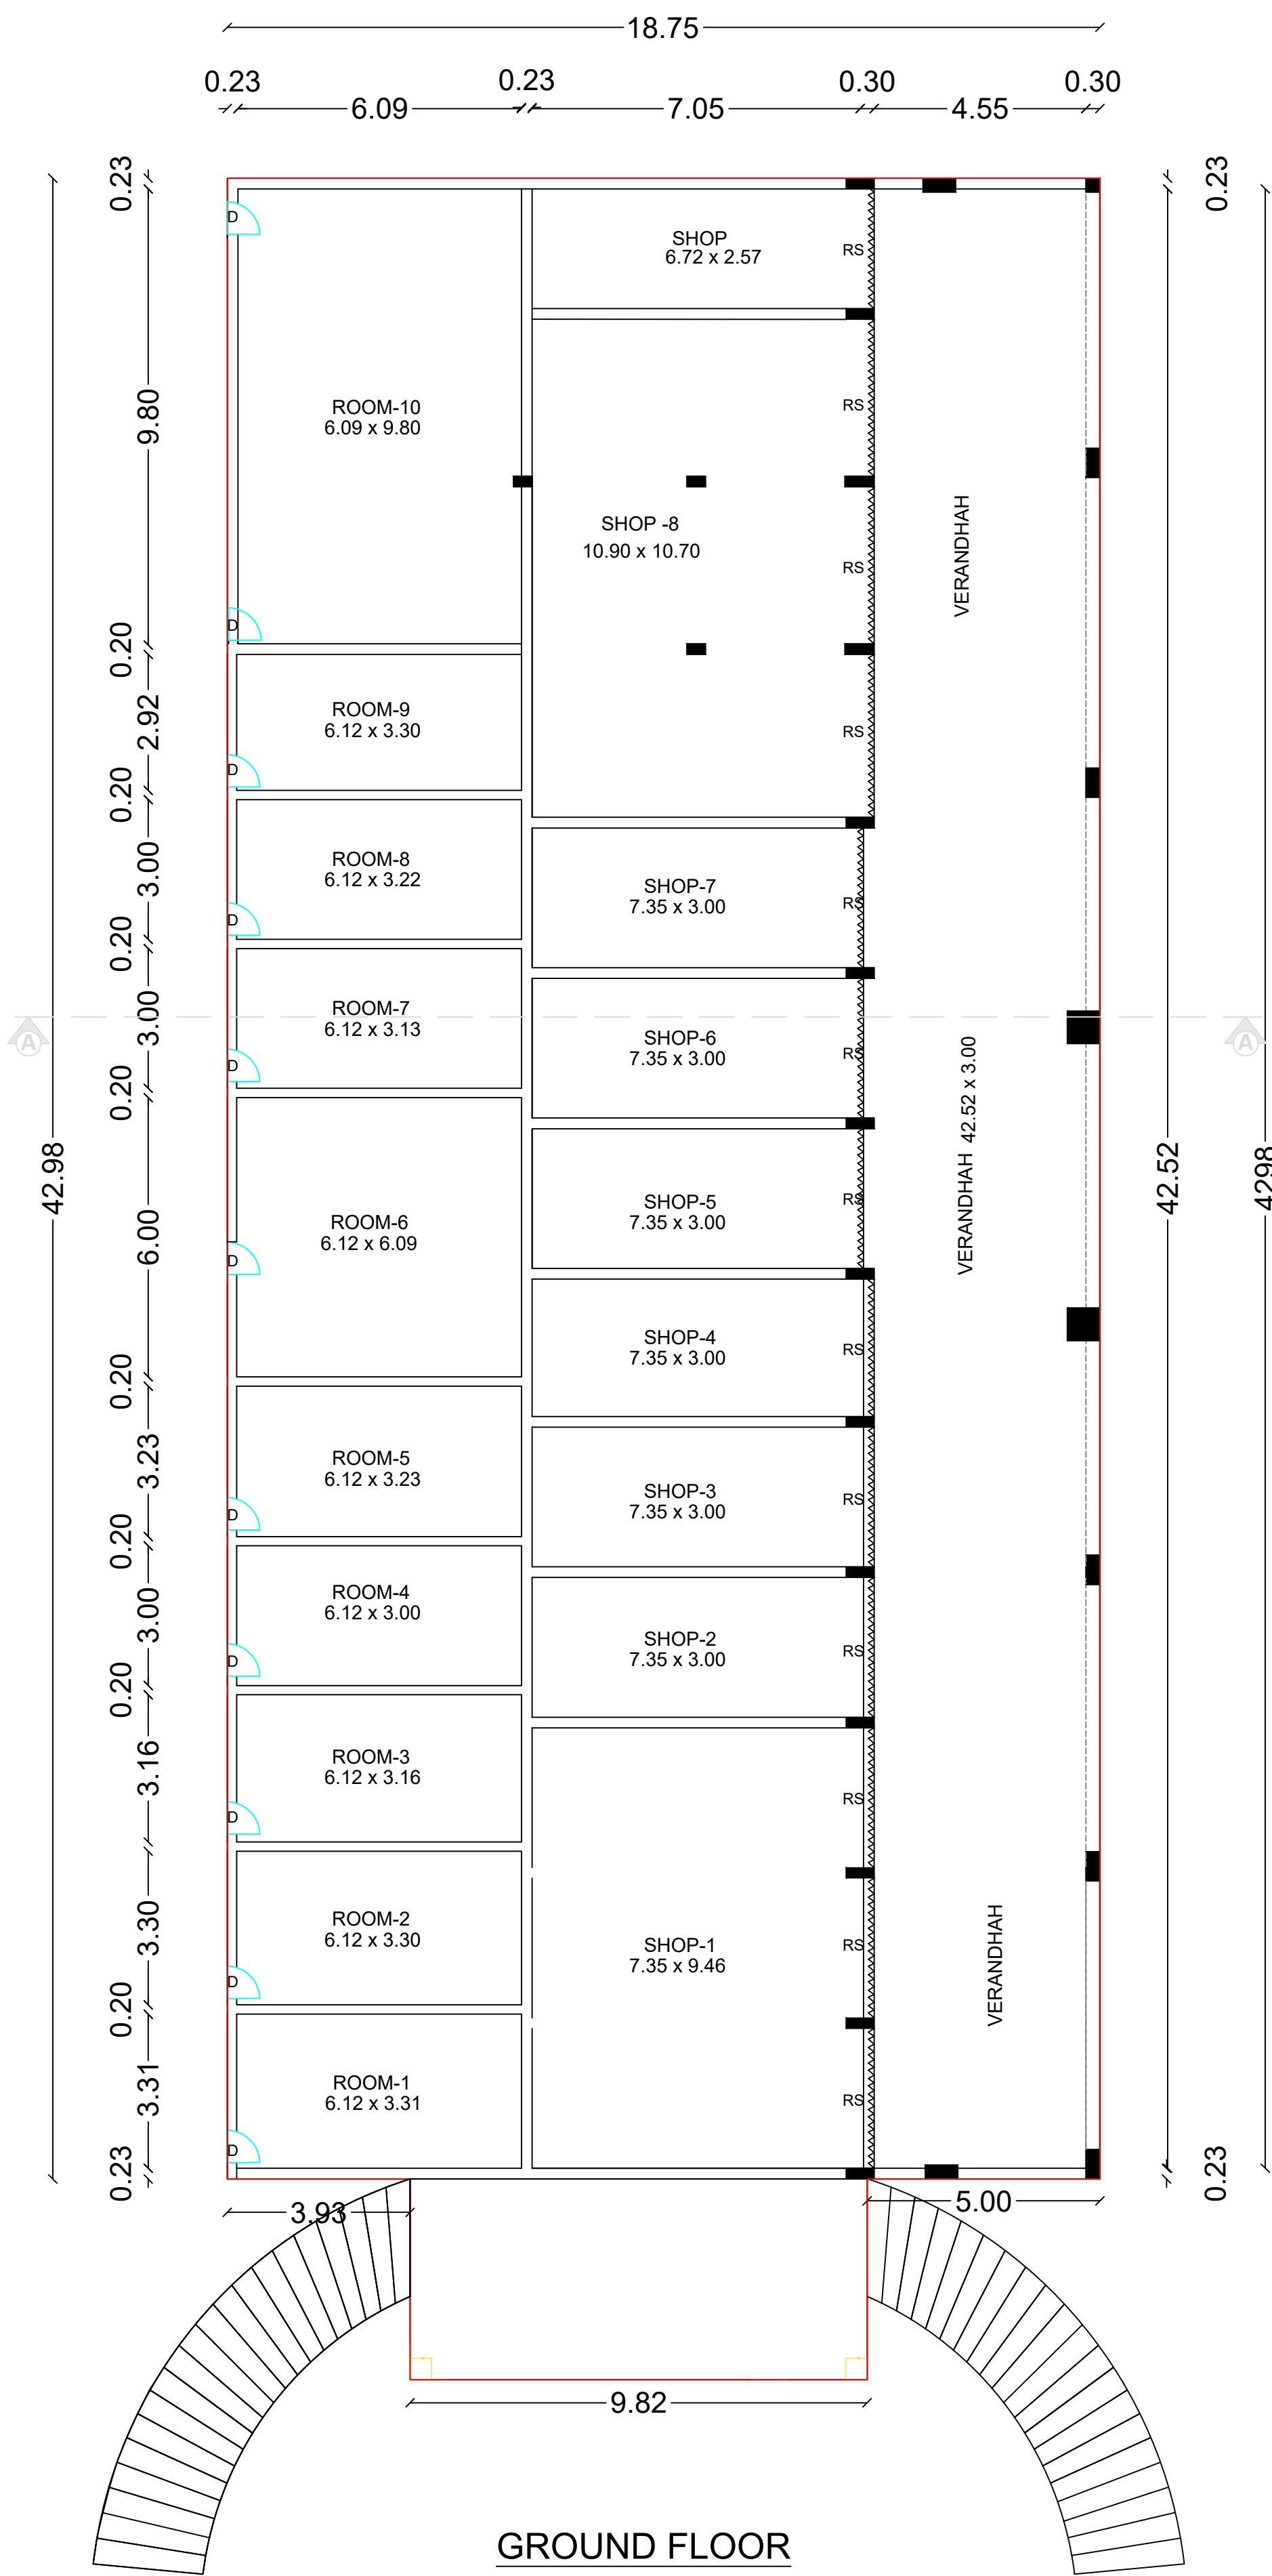


GROUND FLOOR

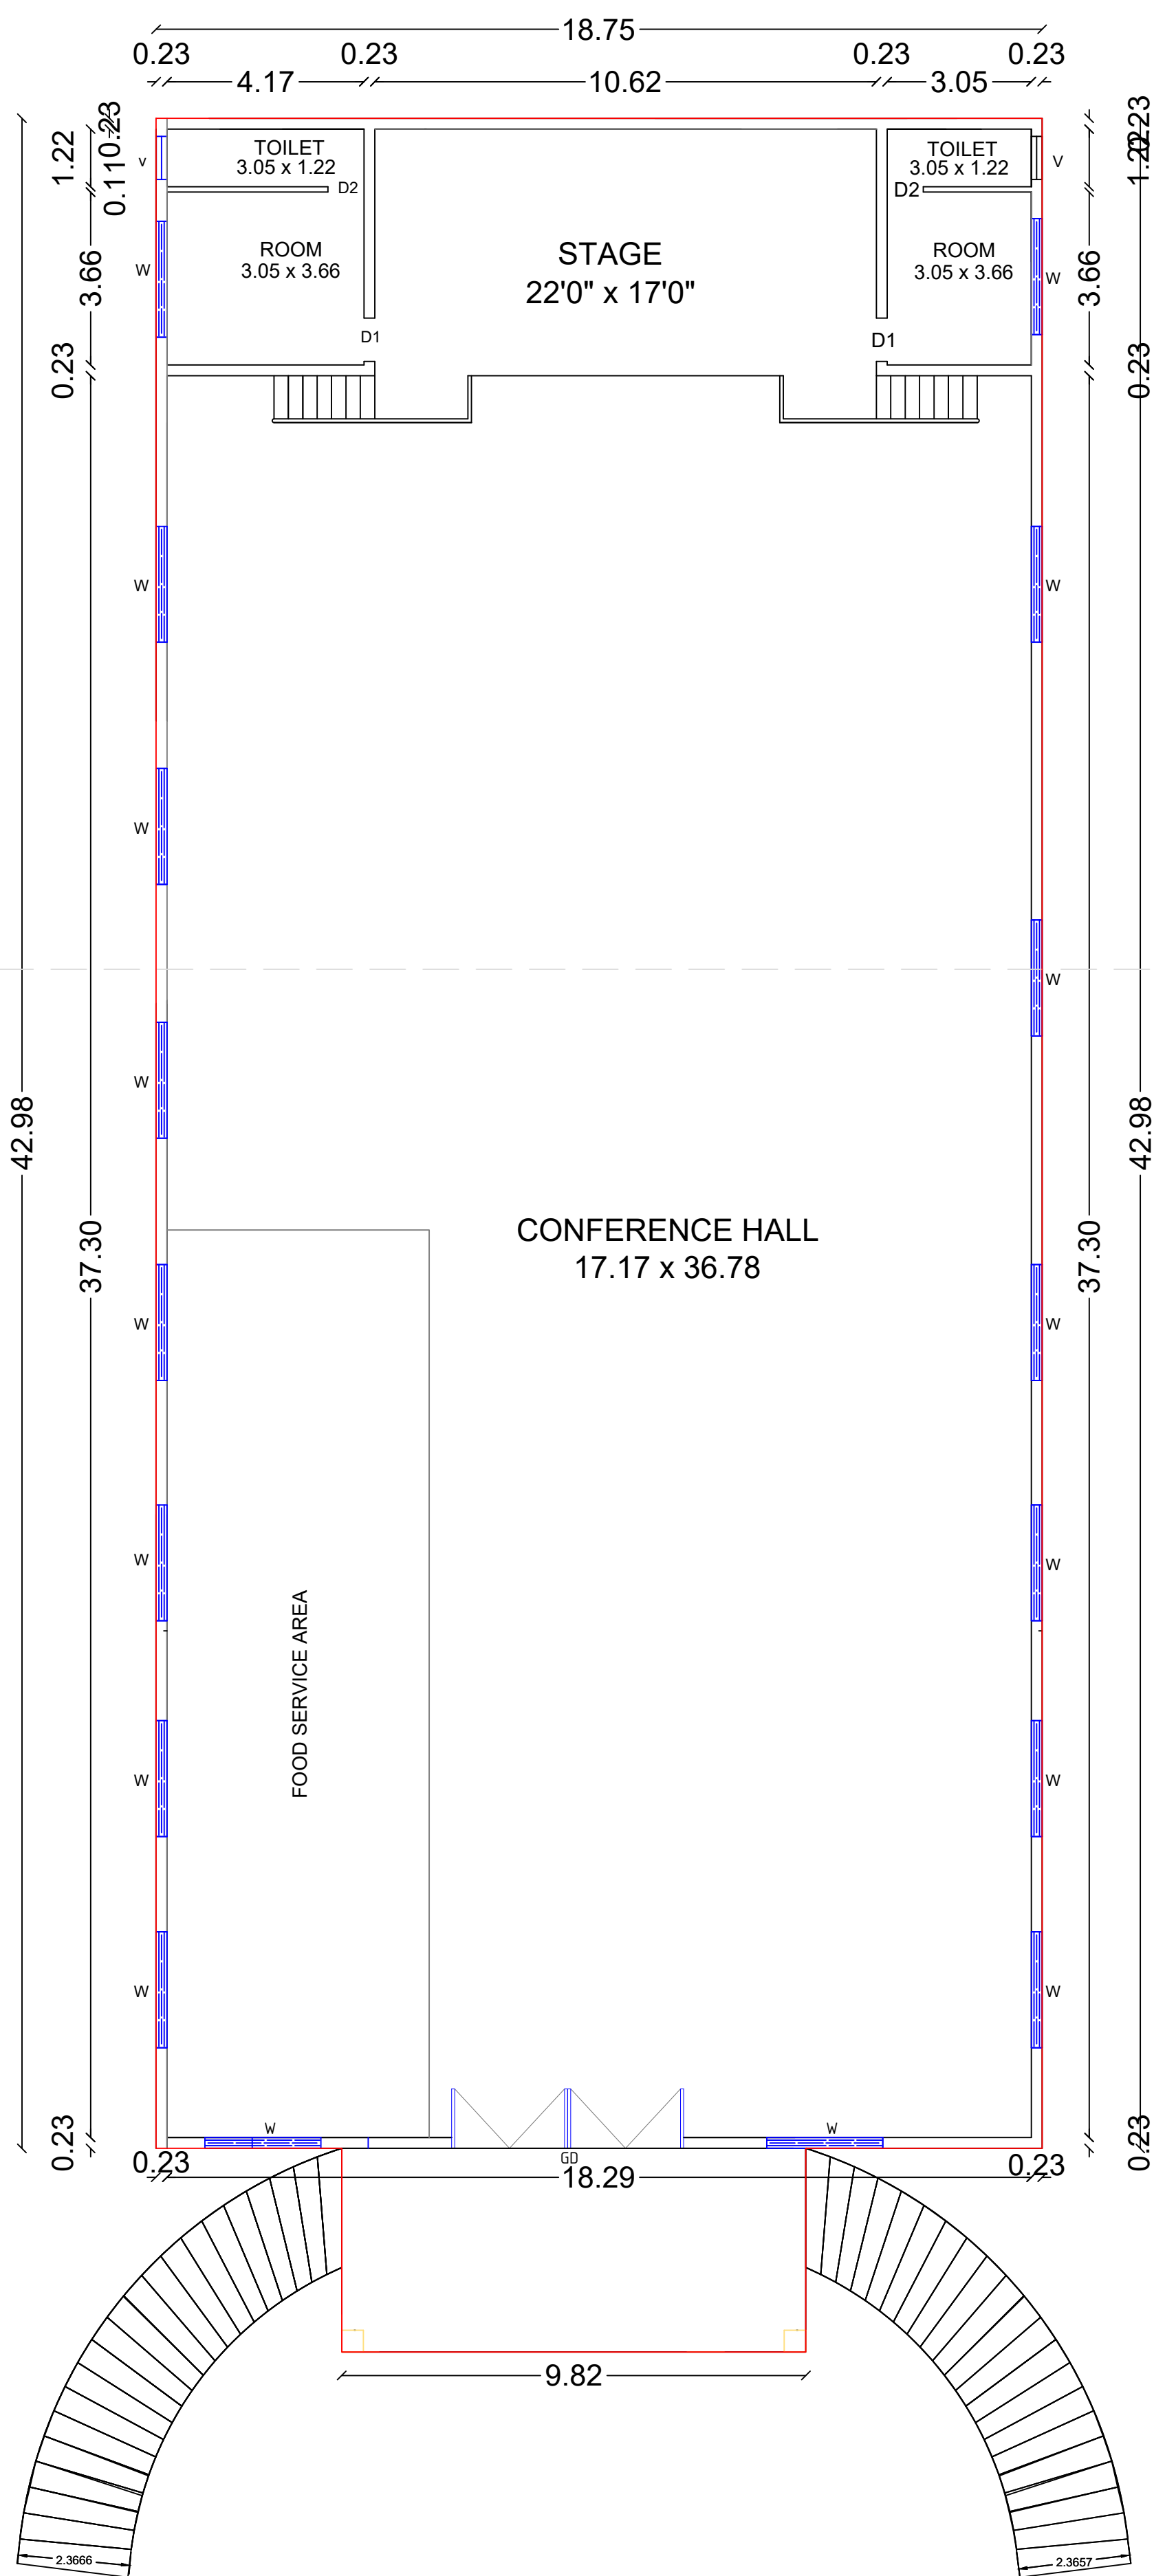


FIRST FLOOR


TOILET BLOCK

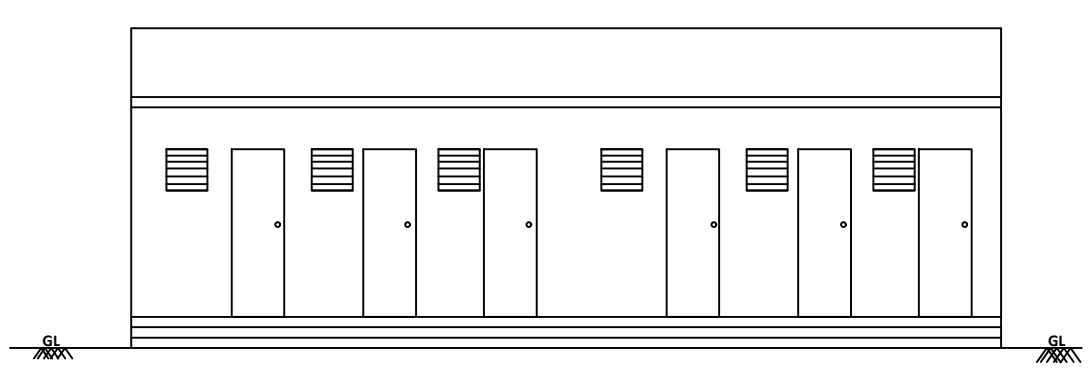


ELEVATION PLAN

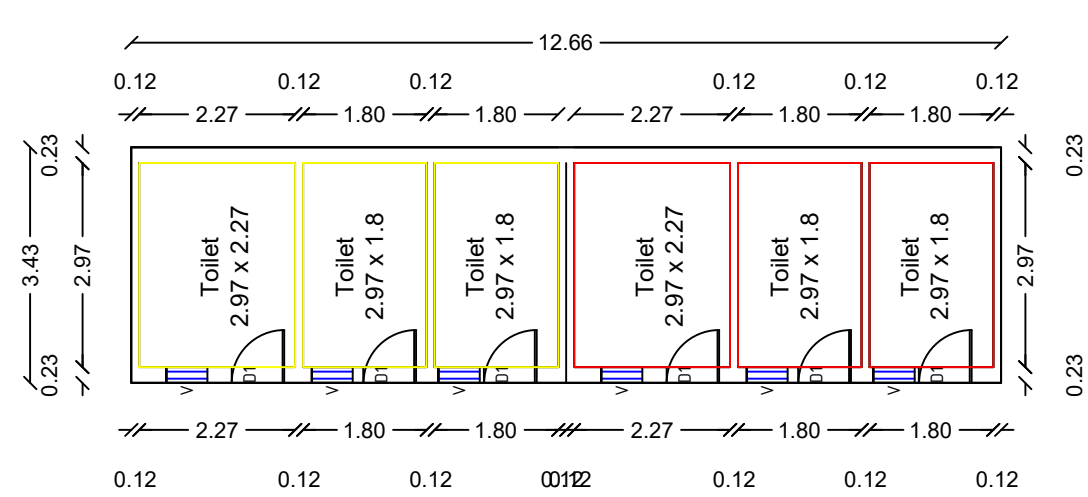


TOILET BLOCK- PLAN

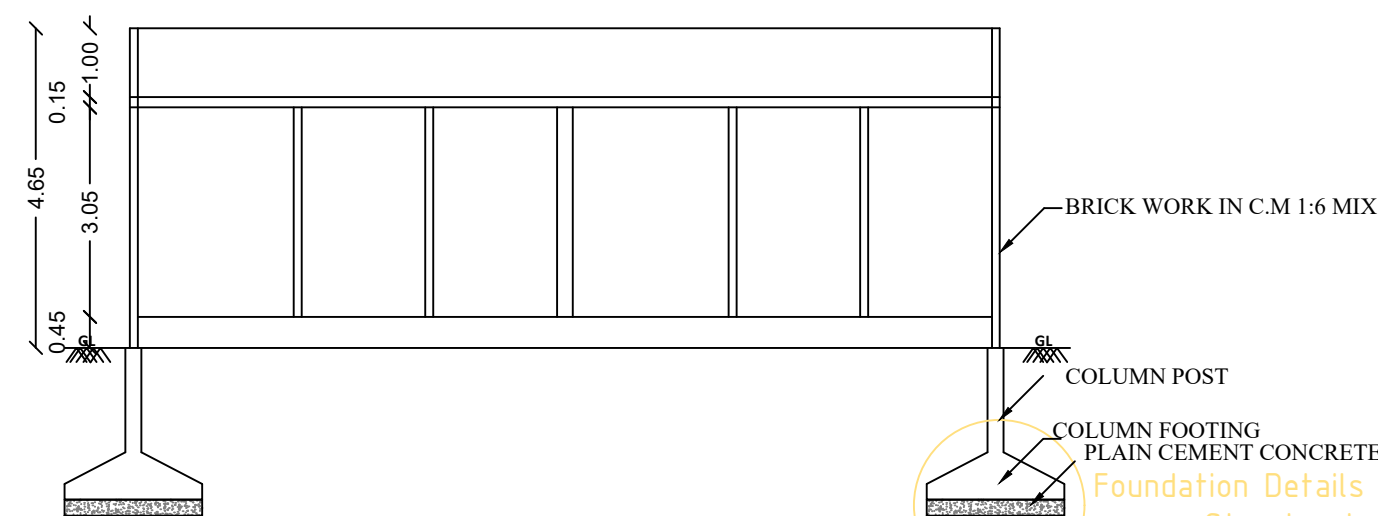


Foundation Details
as per Structural
Design

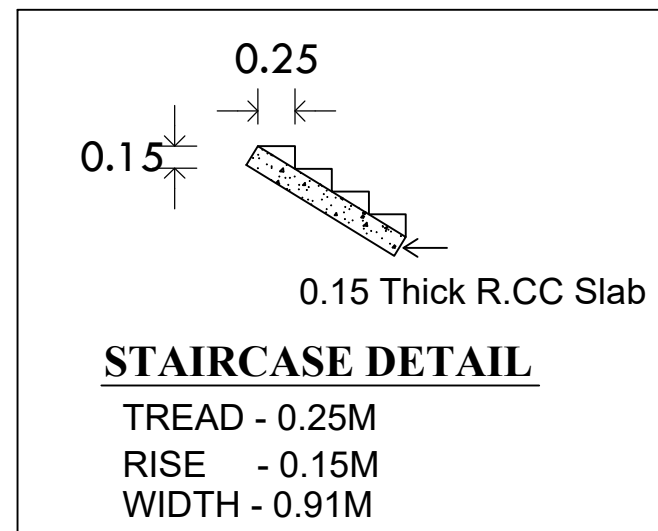


STAIRCASE DETAIL
TREAD - 0.25M
RISE - 0.15M
WIDTH - 0.91M

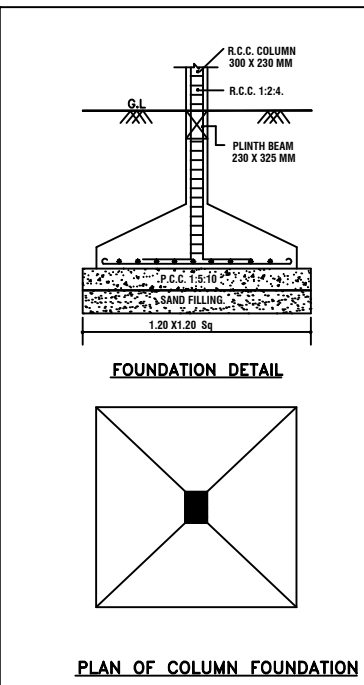

PLAN OF COLUMN FOUNDATION

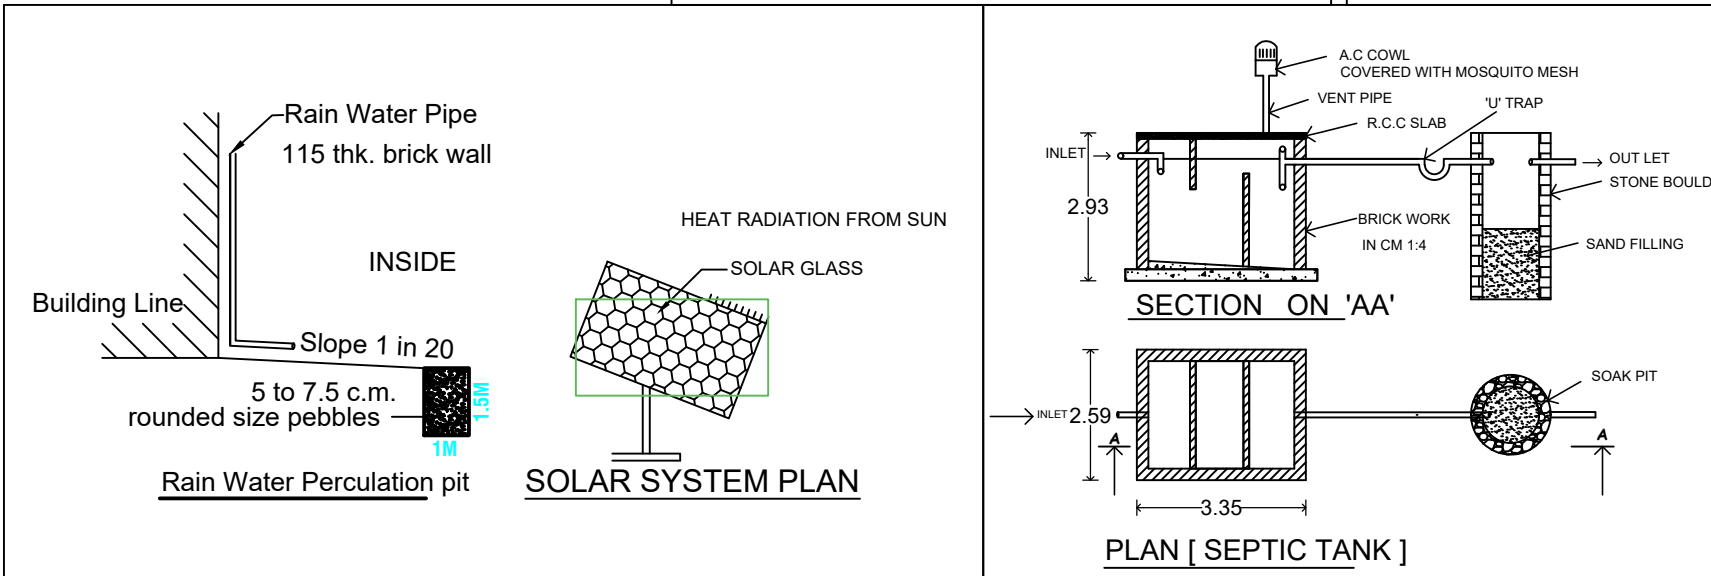

SOLAR SYSTEM PLAN

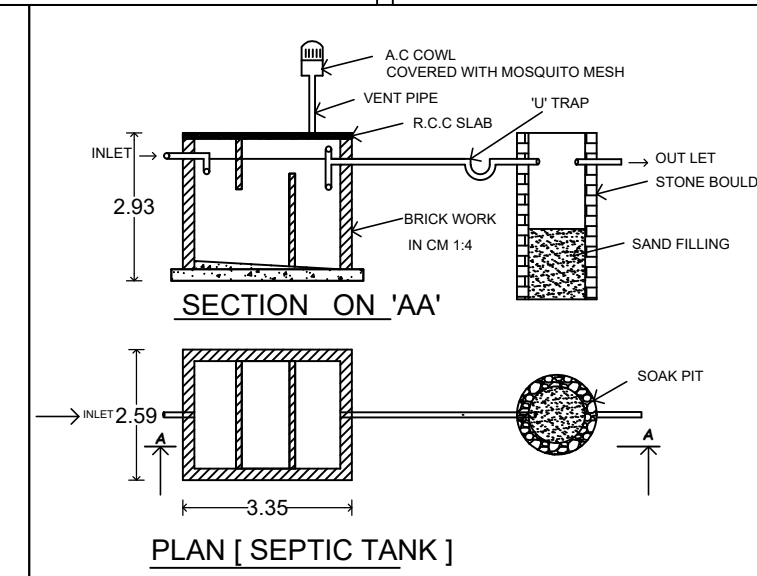


PLAN [SEPTIC TANK]

SITE PLAN SHOWING THE REVISED APPROVAL FOR EXISTING CONSTRUCTION OF A R.C.C ROOF COMMERCIAL BUILDING SHOPS AND CONFERENCE HALL AT SURVEY NO:- 1026/1 IN PERIYABOTHU VILLAGE OF ANAMALAI TALUK, COIMBATORE DISTRICT.

APPLICANT NO: SWP/BPA/
APPLICANT NAME: SRIDEVI M V

ALL DIMENSION ARE IN METERS.
SCALE :1:100.

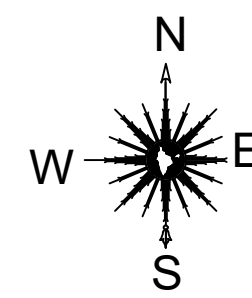

SITE AREA DETAILS:

As per Document :
S.F.No. = 1026/1 - Document no 2191/2024 : 7433 sq.m
As per PATTA : 7433 sq.m
SUPERIMPOSED PLOT AREA : 7433 sq.m

FLOOR AREA DETAILS	FSI Area (Sq.m)	non-FSI Area (Sq.m)	Total Area (Sq.m)
AREA OF GROUND FLOOR	863.29	30.09	893.38
AREA OF FIRST FLOOR	893.38	-	893.38
TOILET BLOCK	43.42	-	43.42
TOTAL AREA	1800.09	30.09	1830.18

HEIGHT OF THE BUILDING : 12.62m

$$\text{FSI Area} = \frac{1800.09}{7433} = 0.24$$

As Per FSI Area = 1756.67 sqm + 10% Extra

PARKING DETAILS	Required	Provided
CAR PARKING (1car space for 50sq.m)	39	45
TWO WHEELER PARKING (1Two wheeler space for 50sq.m)	39	58

COLOUR INDEX:-

Boundary of the Site	:	
Existing Road	:	
Driveway	:	
Rainwater Percolation Trench	:	

OWNER / APPLICANT

Dr. V. JOHNNHAUL
B.Tech, M.E (Struct), Ph.D AME, MIGS, MCI, MOX
Engineer Grade - II, (RE)
Reg. No. LPA/RE/GR-1/057/2024
3/358, Arul Jothi Nagar, Karanampettai,
Palladam, Tirupur 641 401.
Ph. 99 52 50 65 49 / or.johnpaulv@gmail.com


REGISTERED ENGINEER

Dr. V. JOHNNHAUL
B.Tech, M.E (Struct), Ph.D AME, MIGS, MCI, MOX
Engineer Grade - II, (RE)
Reg. No. LPA/RE/GR-1/057/2024
3/358, Arul Jothi Nagar, Karanampettai,
Palladam, Tirupur 641 401.
Ph. 99 52 50 65 49 / or.johnpaulv@gmail.com


STRUCTURAL ENGINEER

Er.S. POORNIMA, B.Tech., M.Tech (Struct)
Construction Engineer
Reg. No. - PH / CE / 055 / 2022
#313, J.Palanisamy Nagar, Mulumichampatti,
Coimbatore - 641 050.
Ph: 95733 45002, 99599 55325

CONSTRUCTION ENGINEER

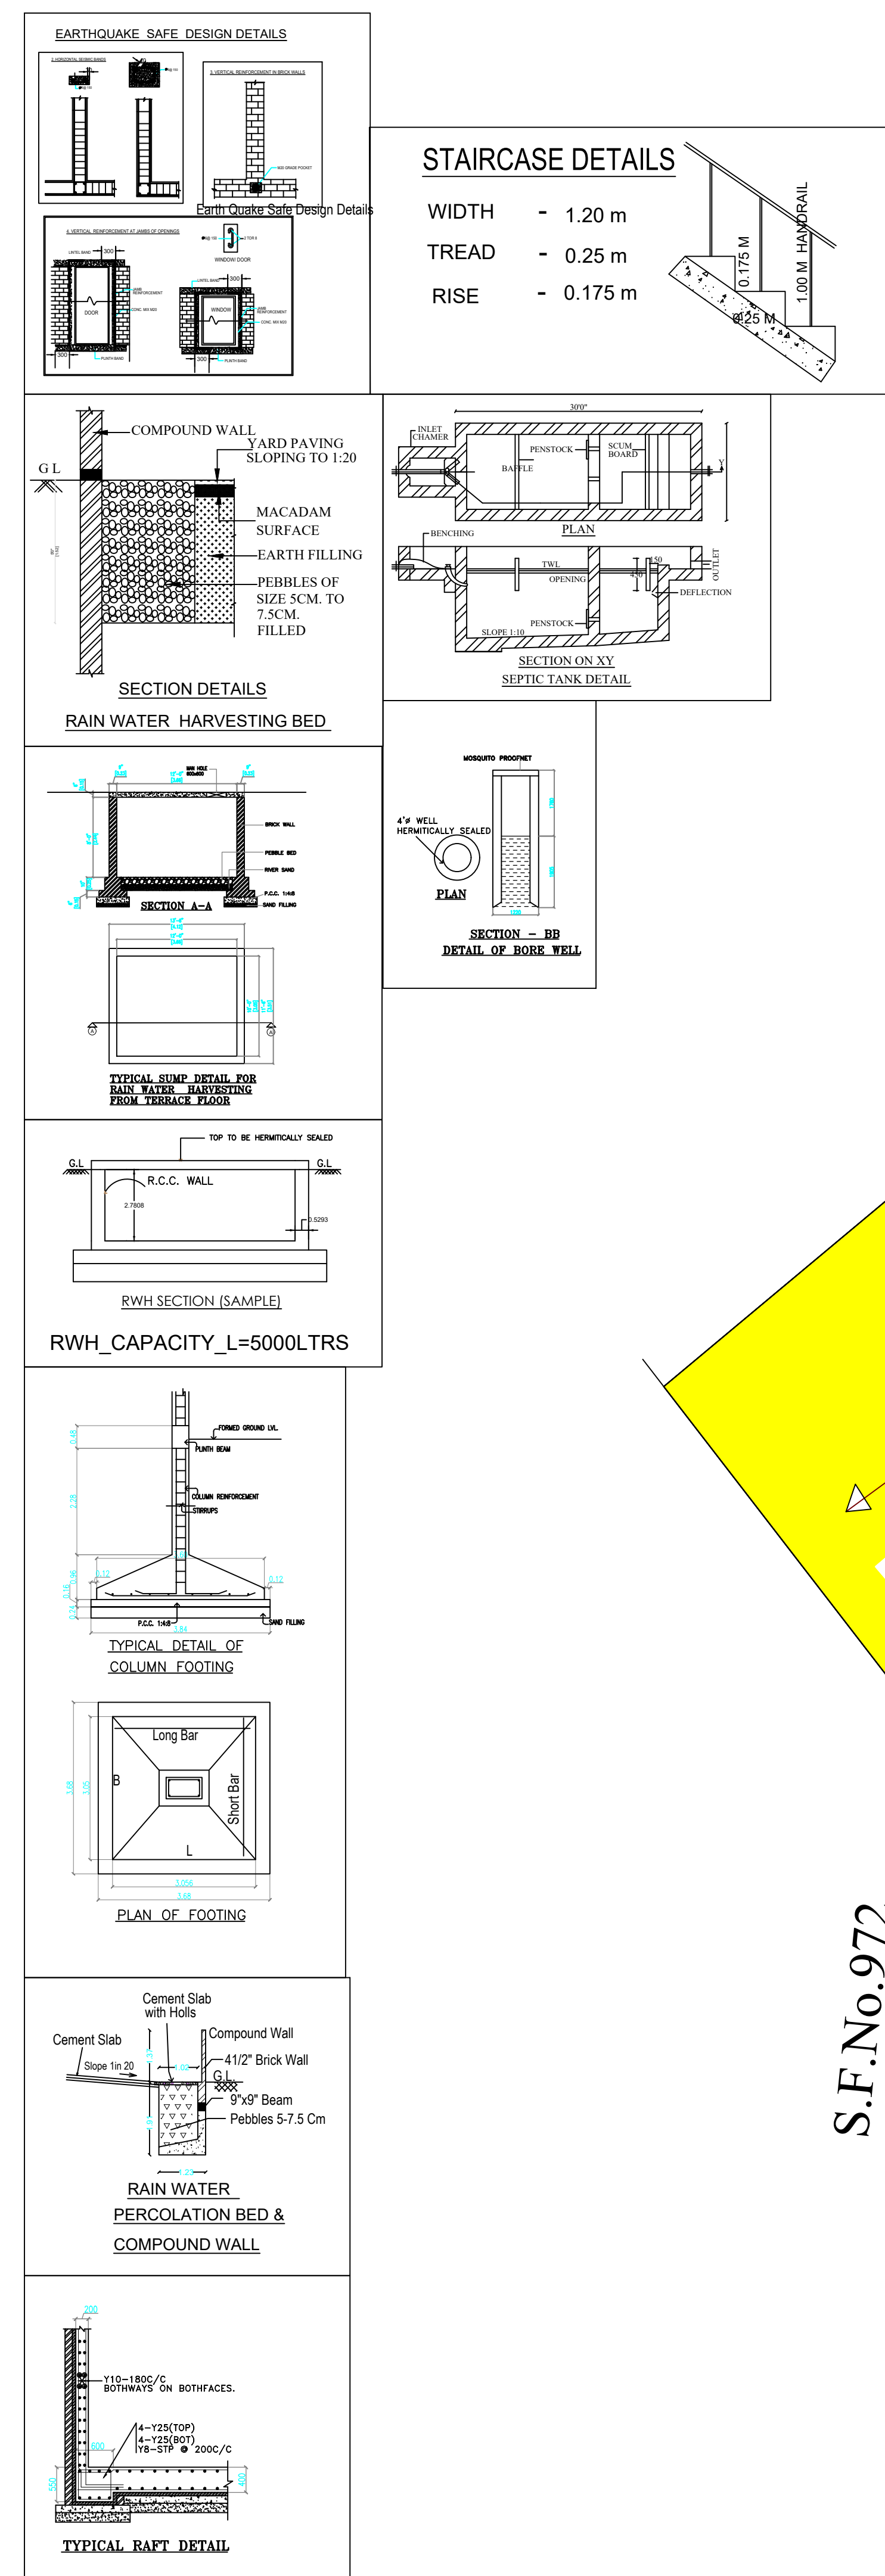

EXISTING PLANNING PERMISSION
SITE APPROVAL NUMBER : 354/2024
BUILDING APPROVAL NUMBER : 80/2024

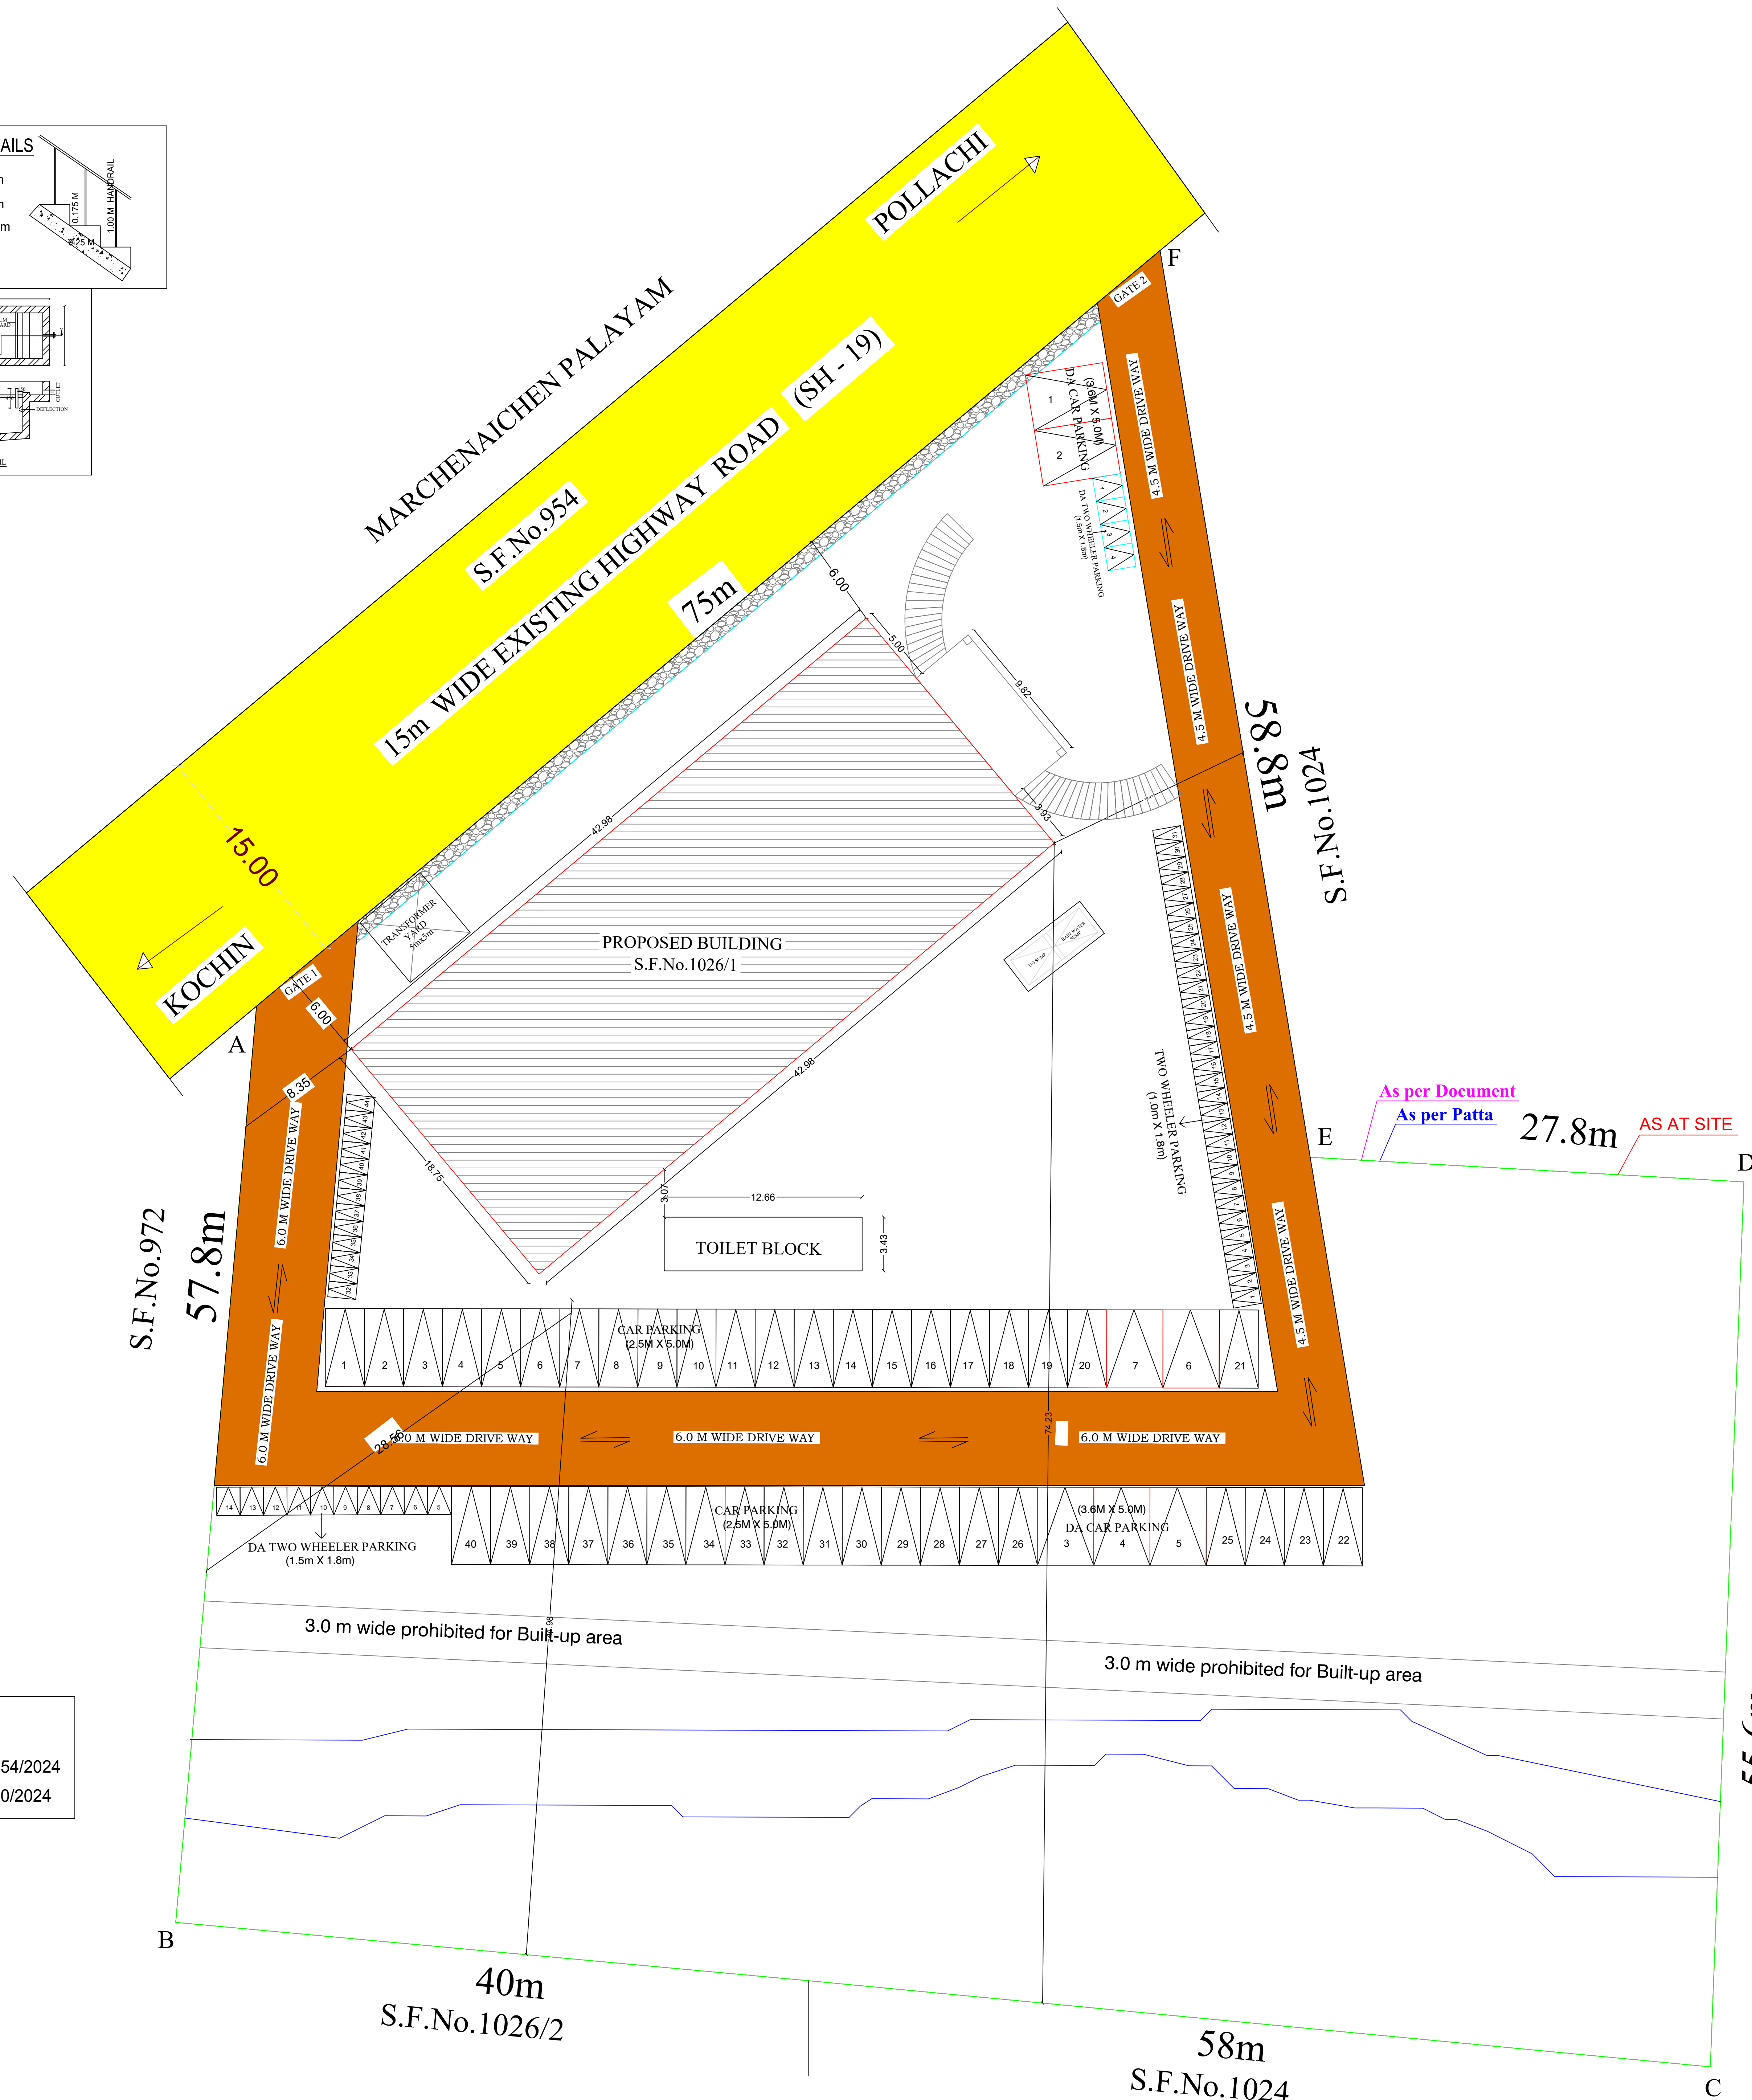

SITE PLAN

Signature Not
Verified