

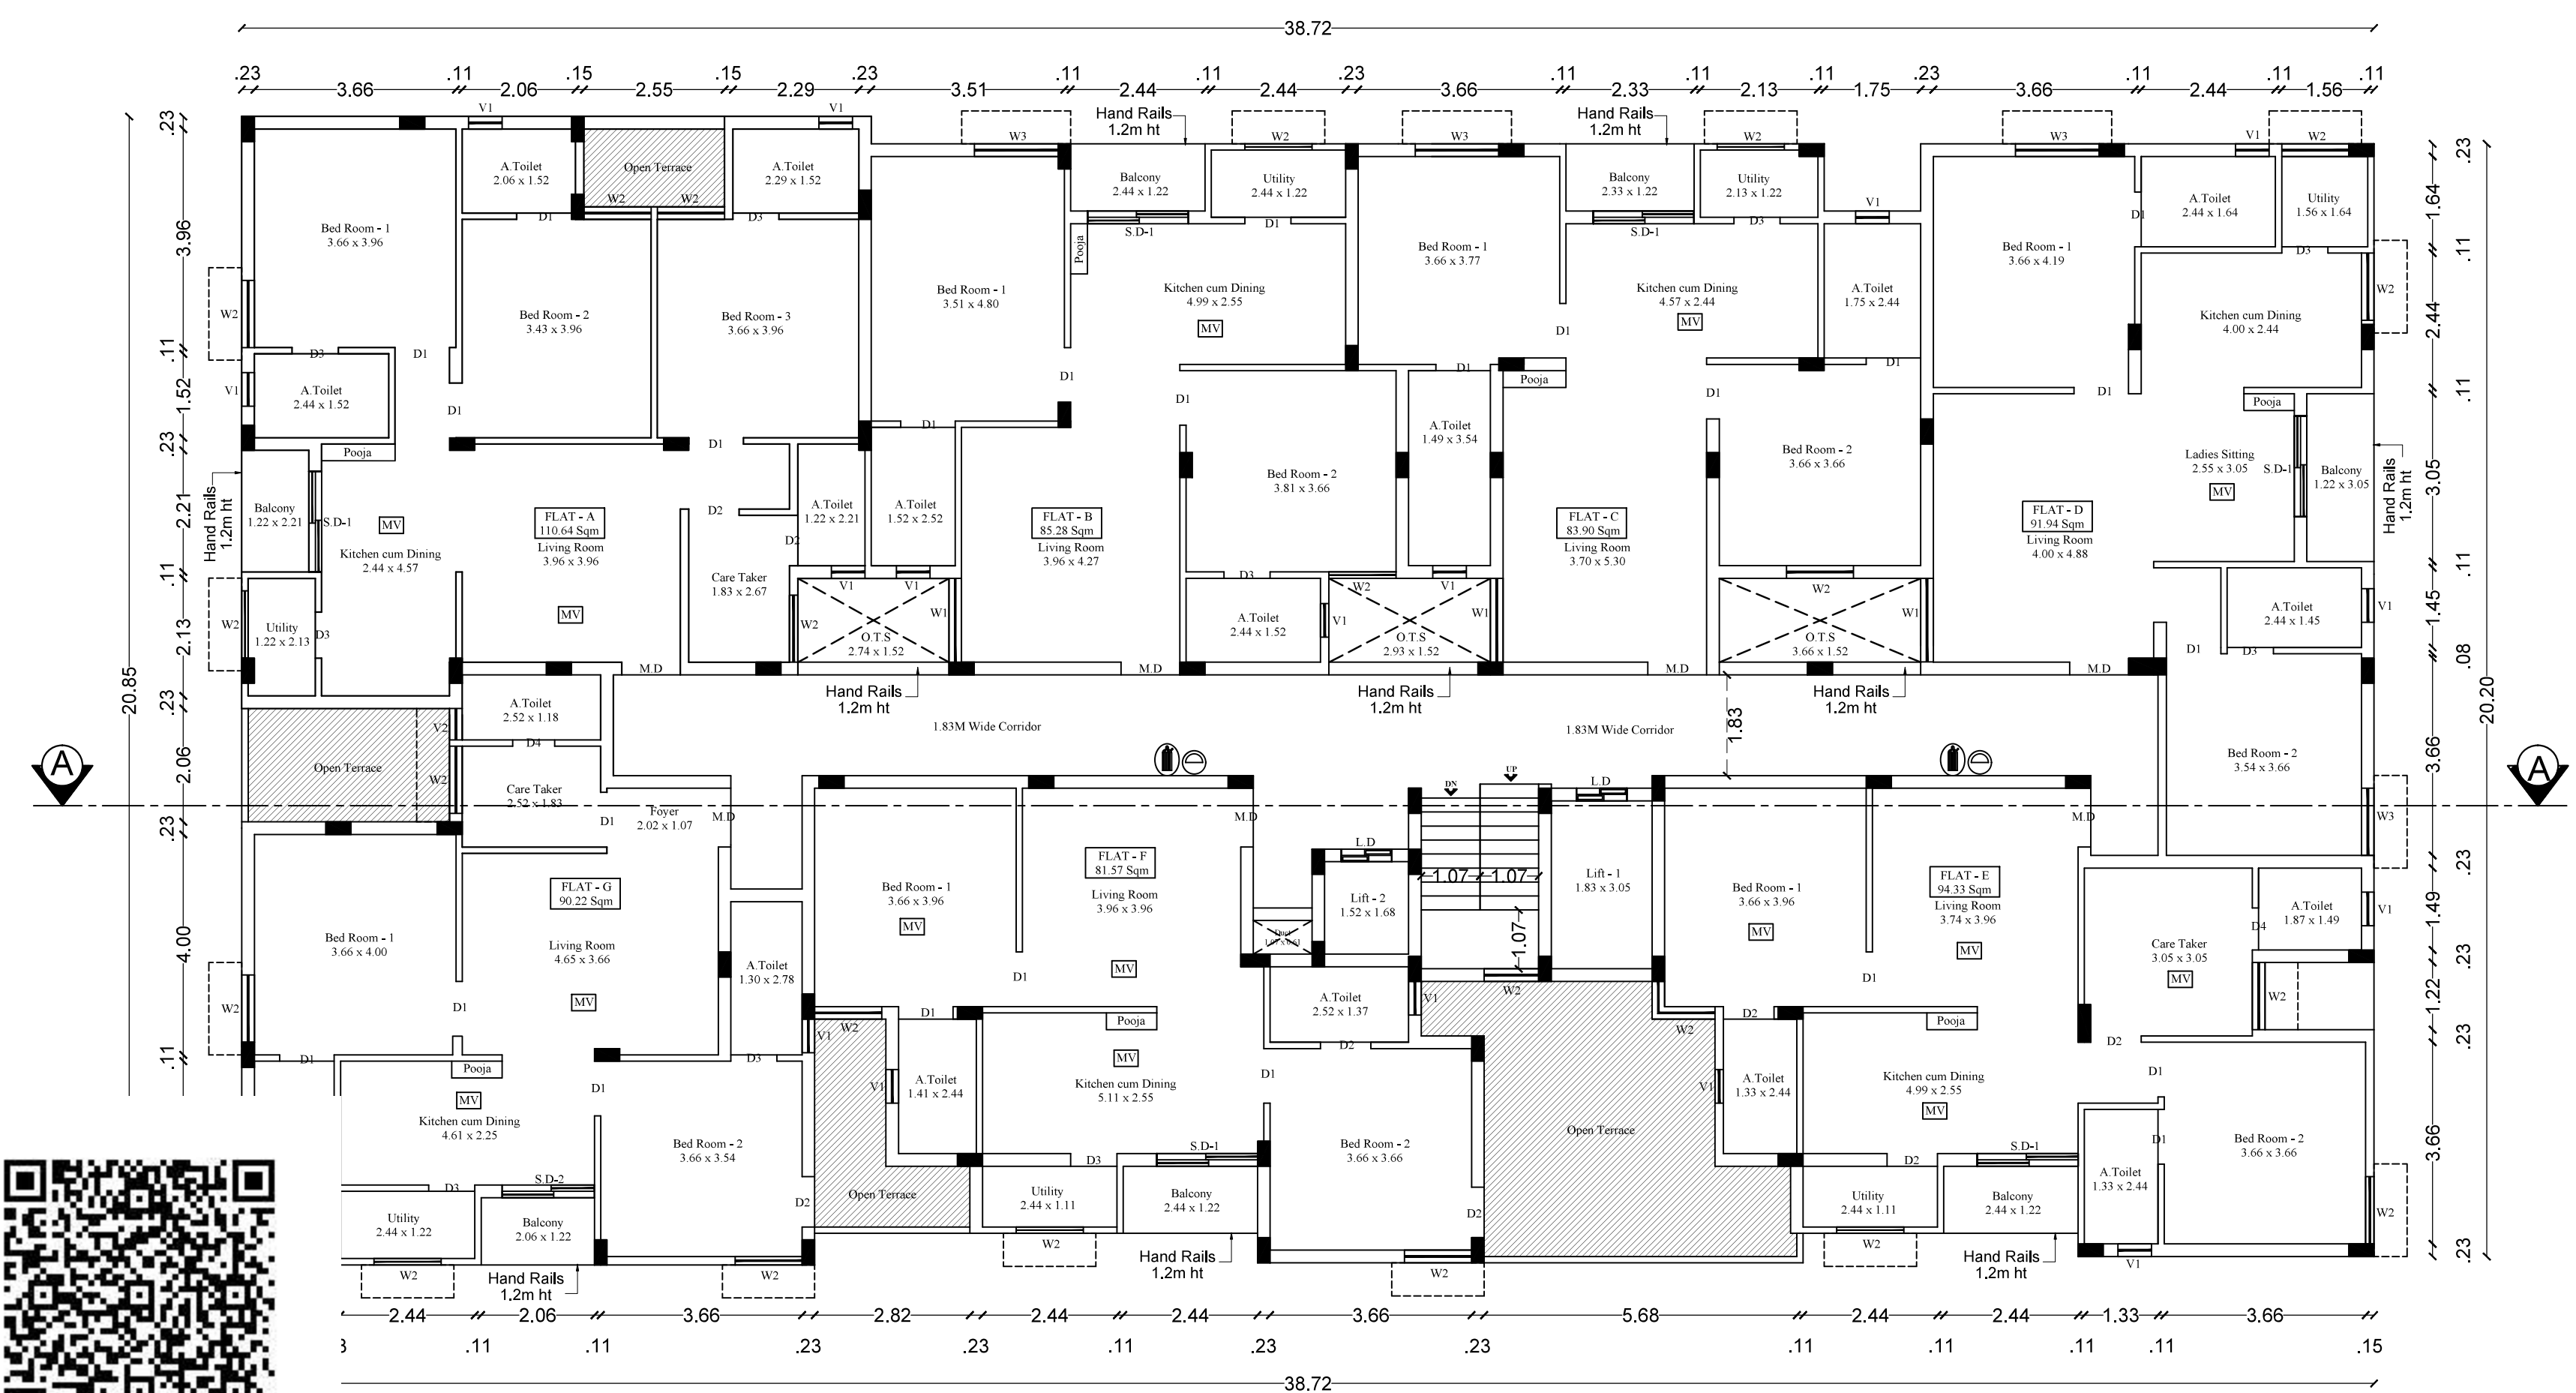
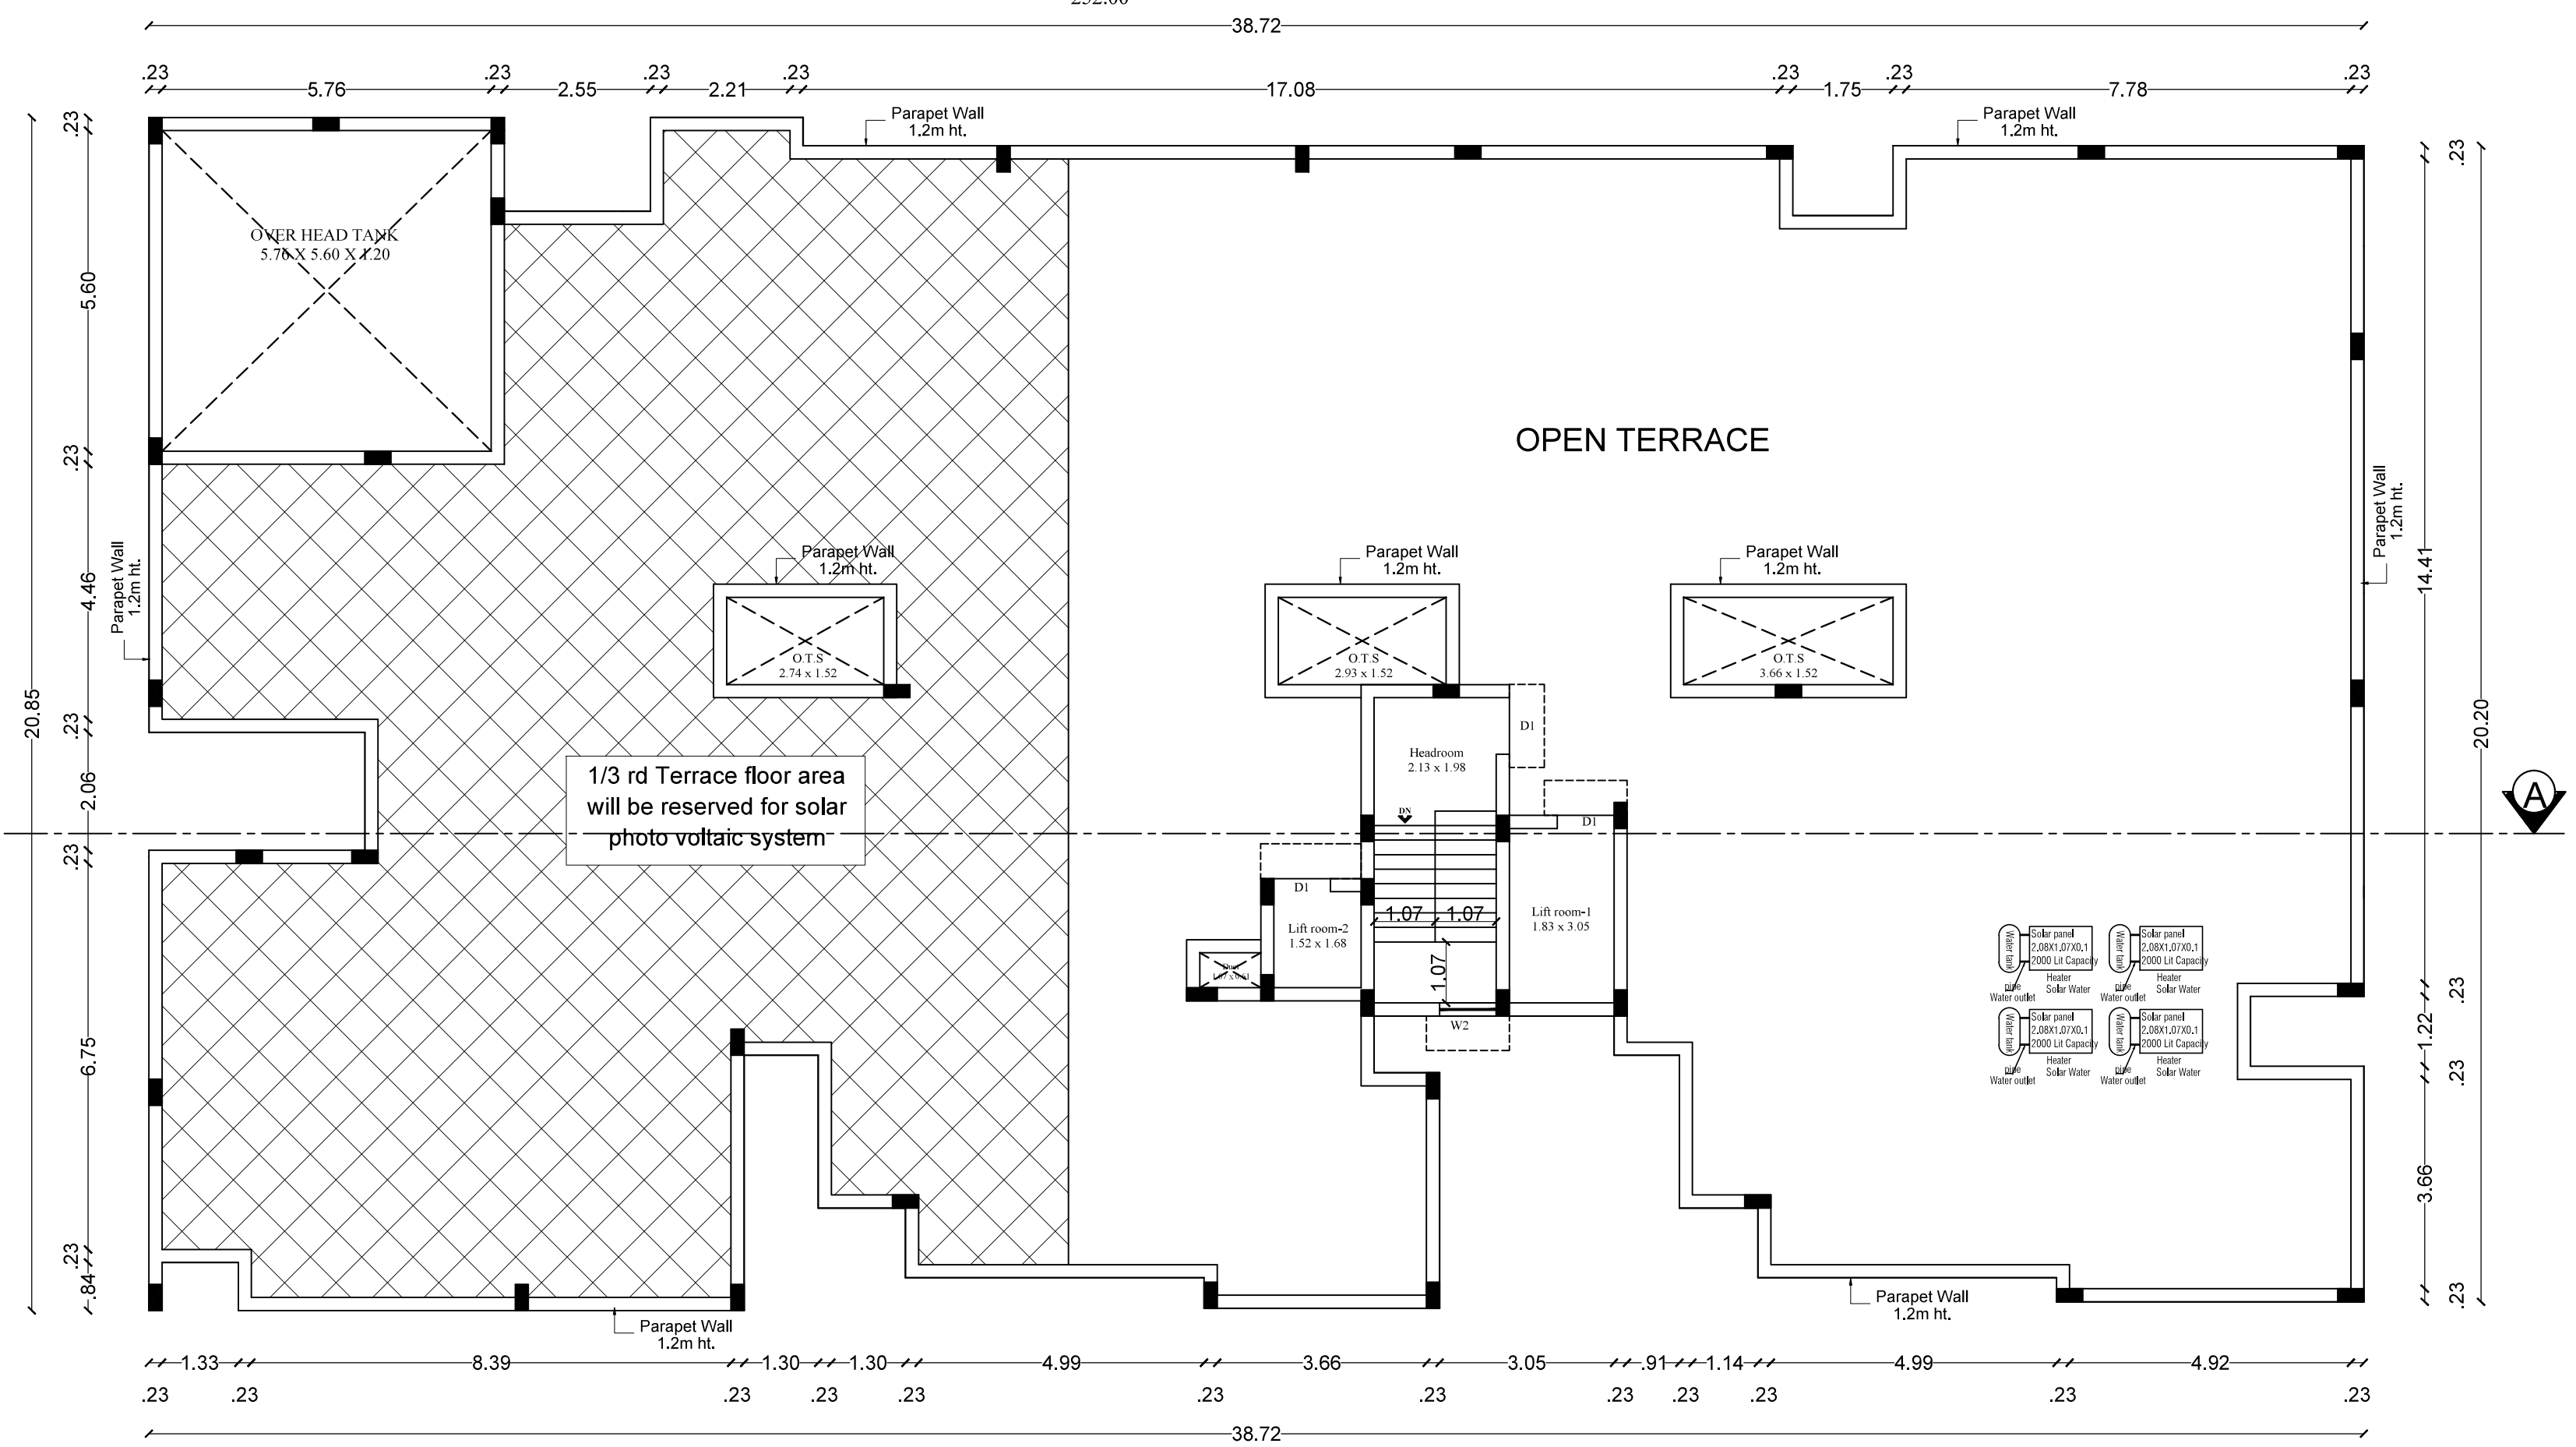
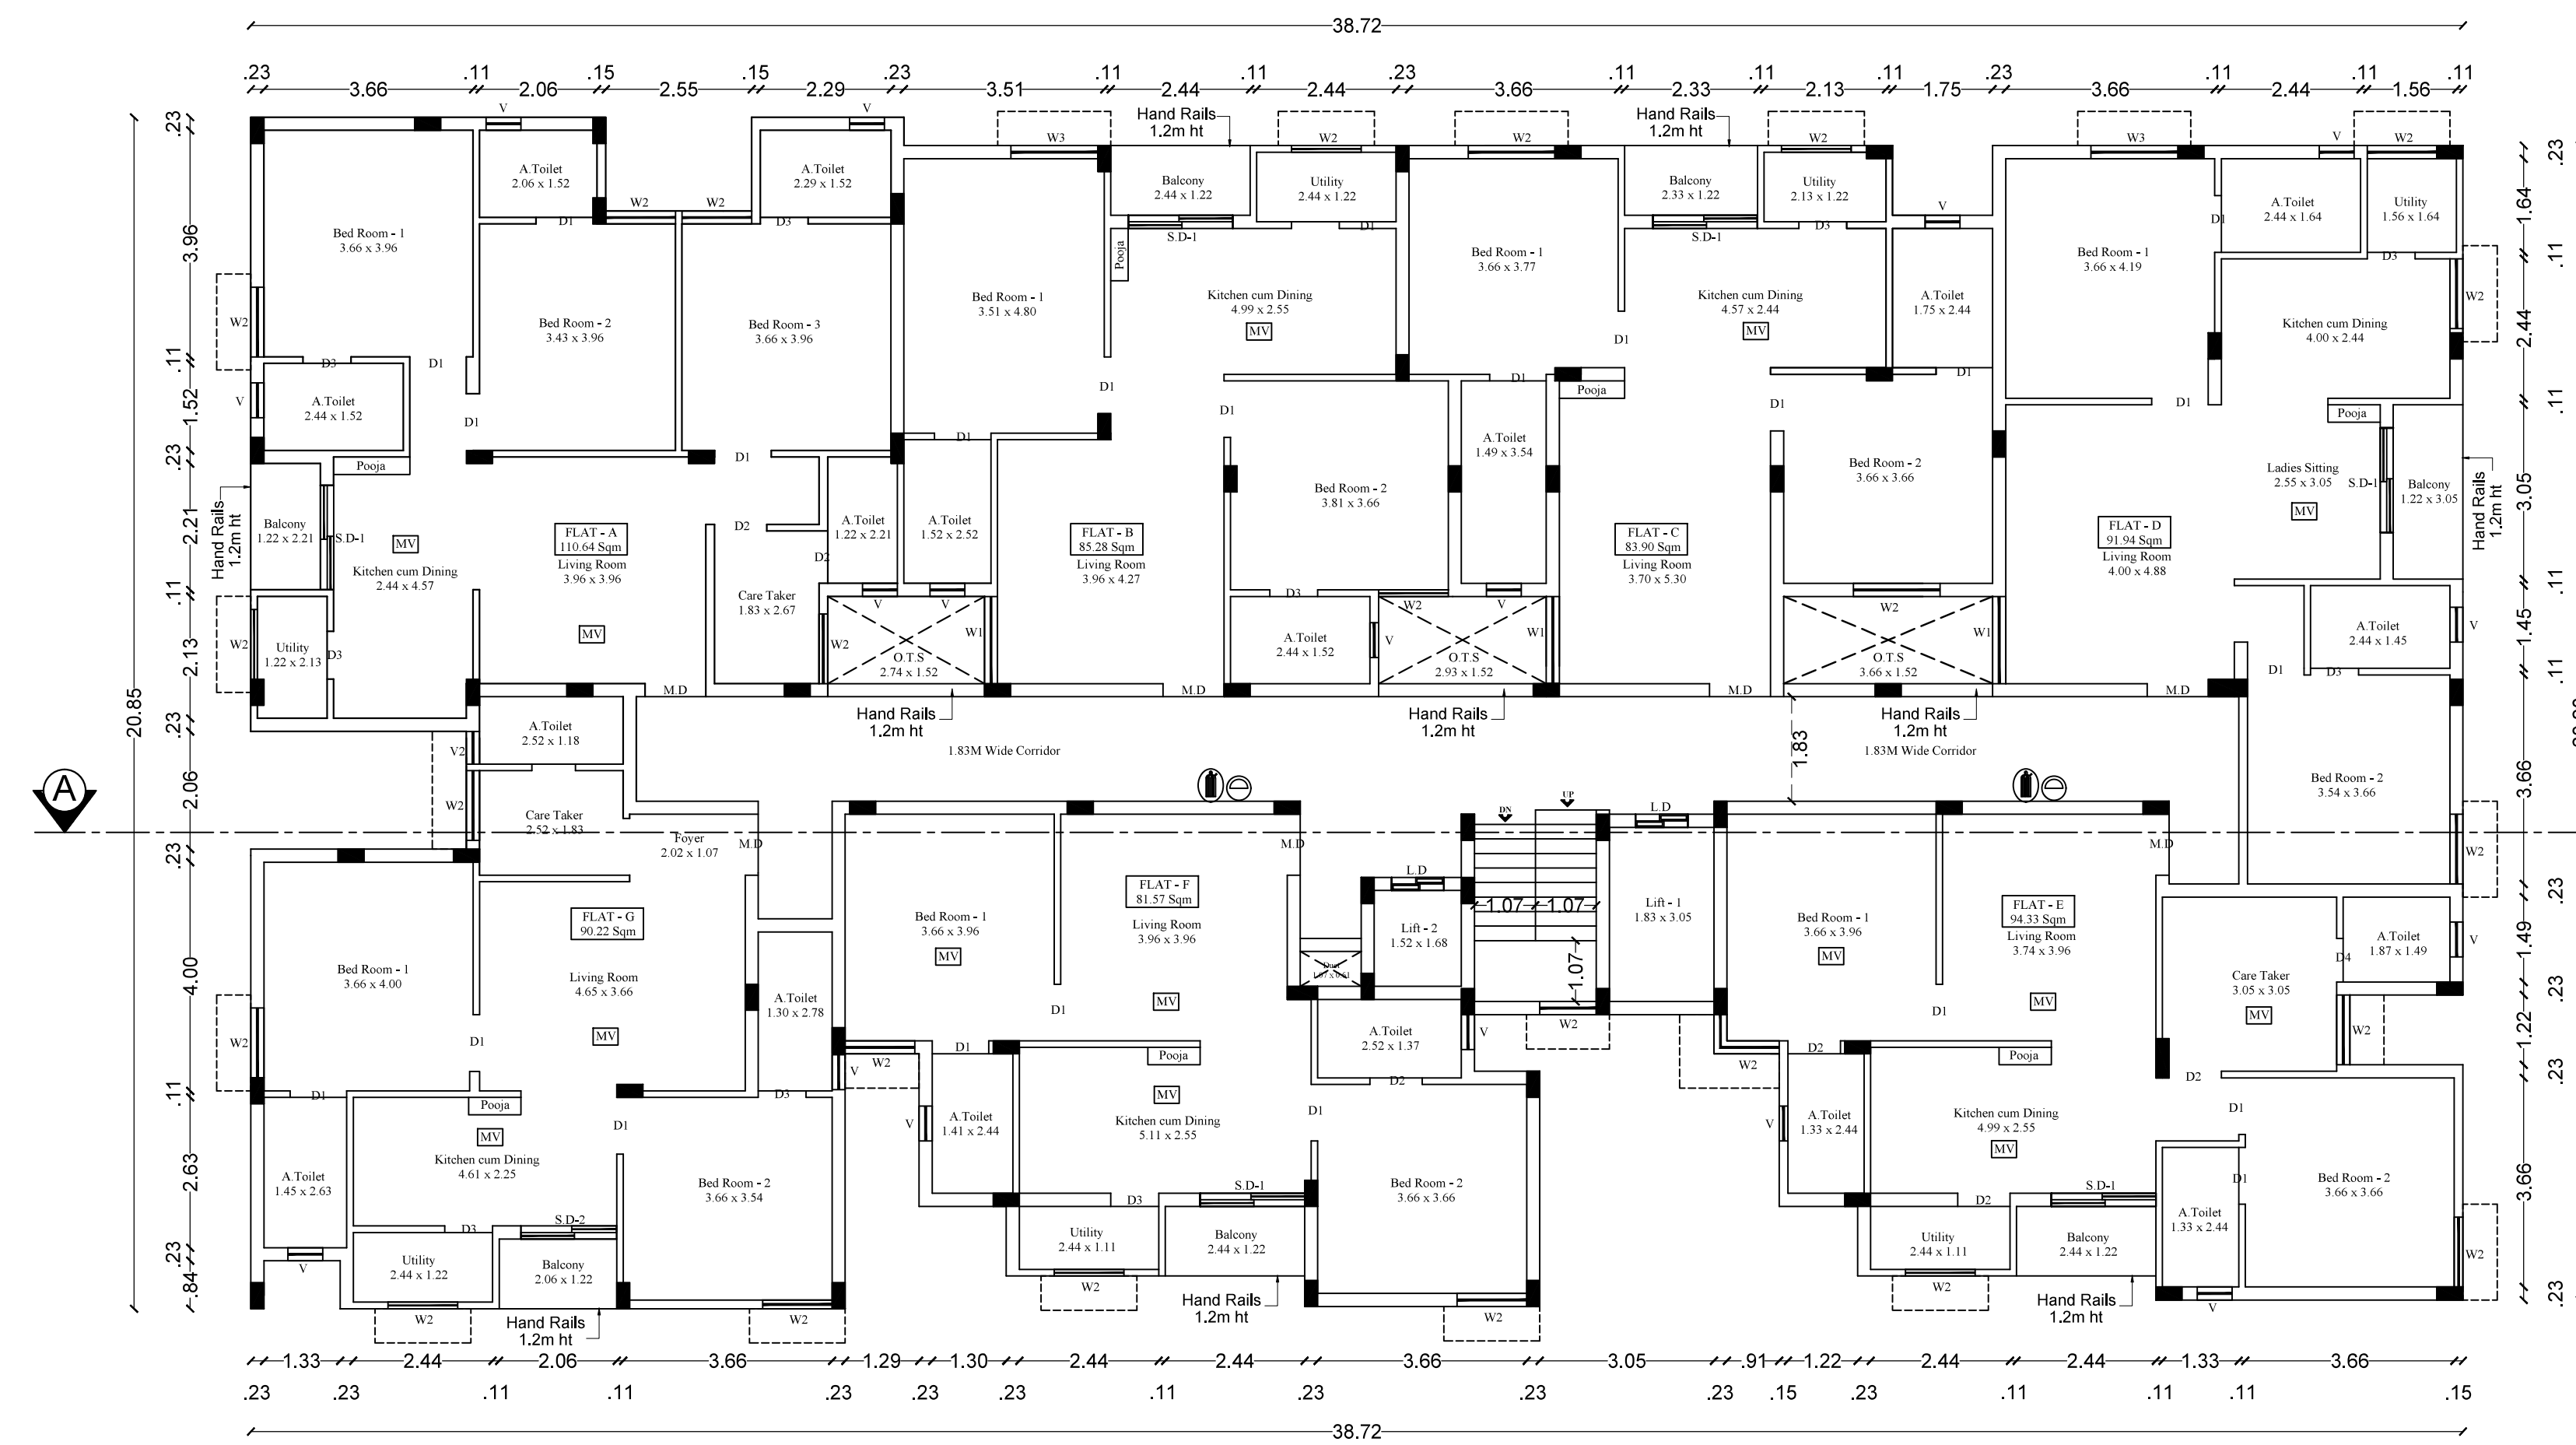
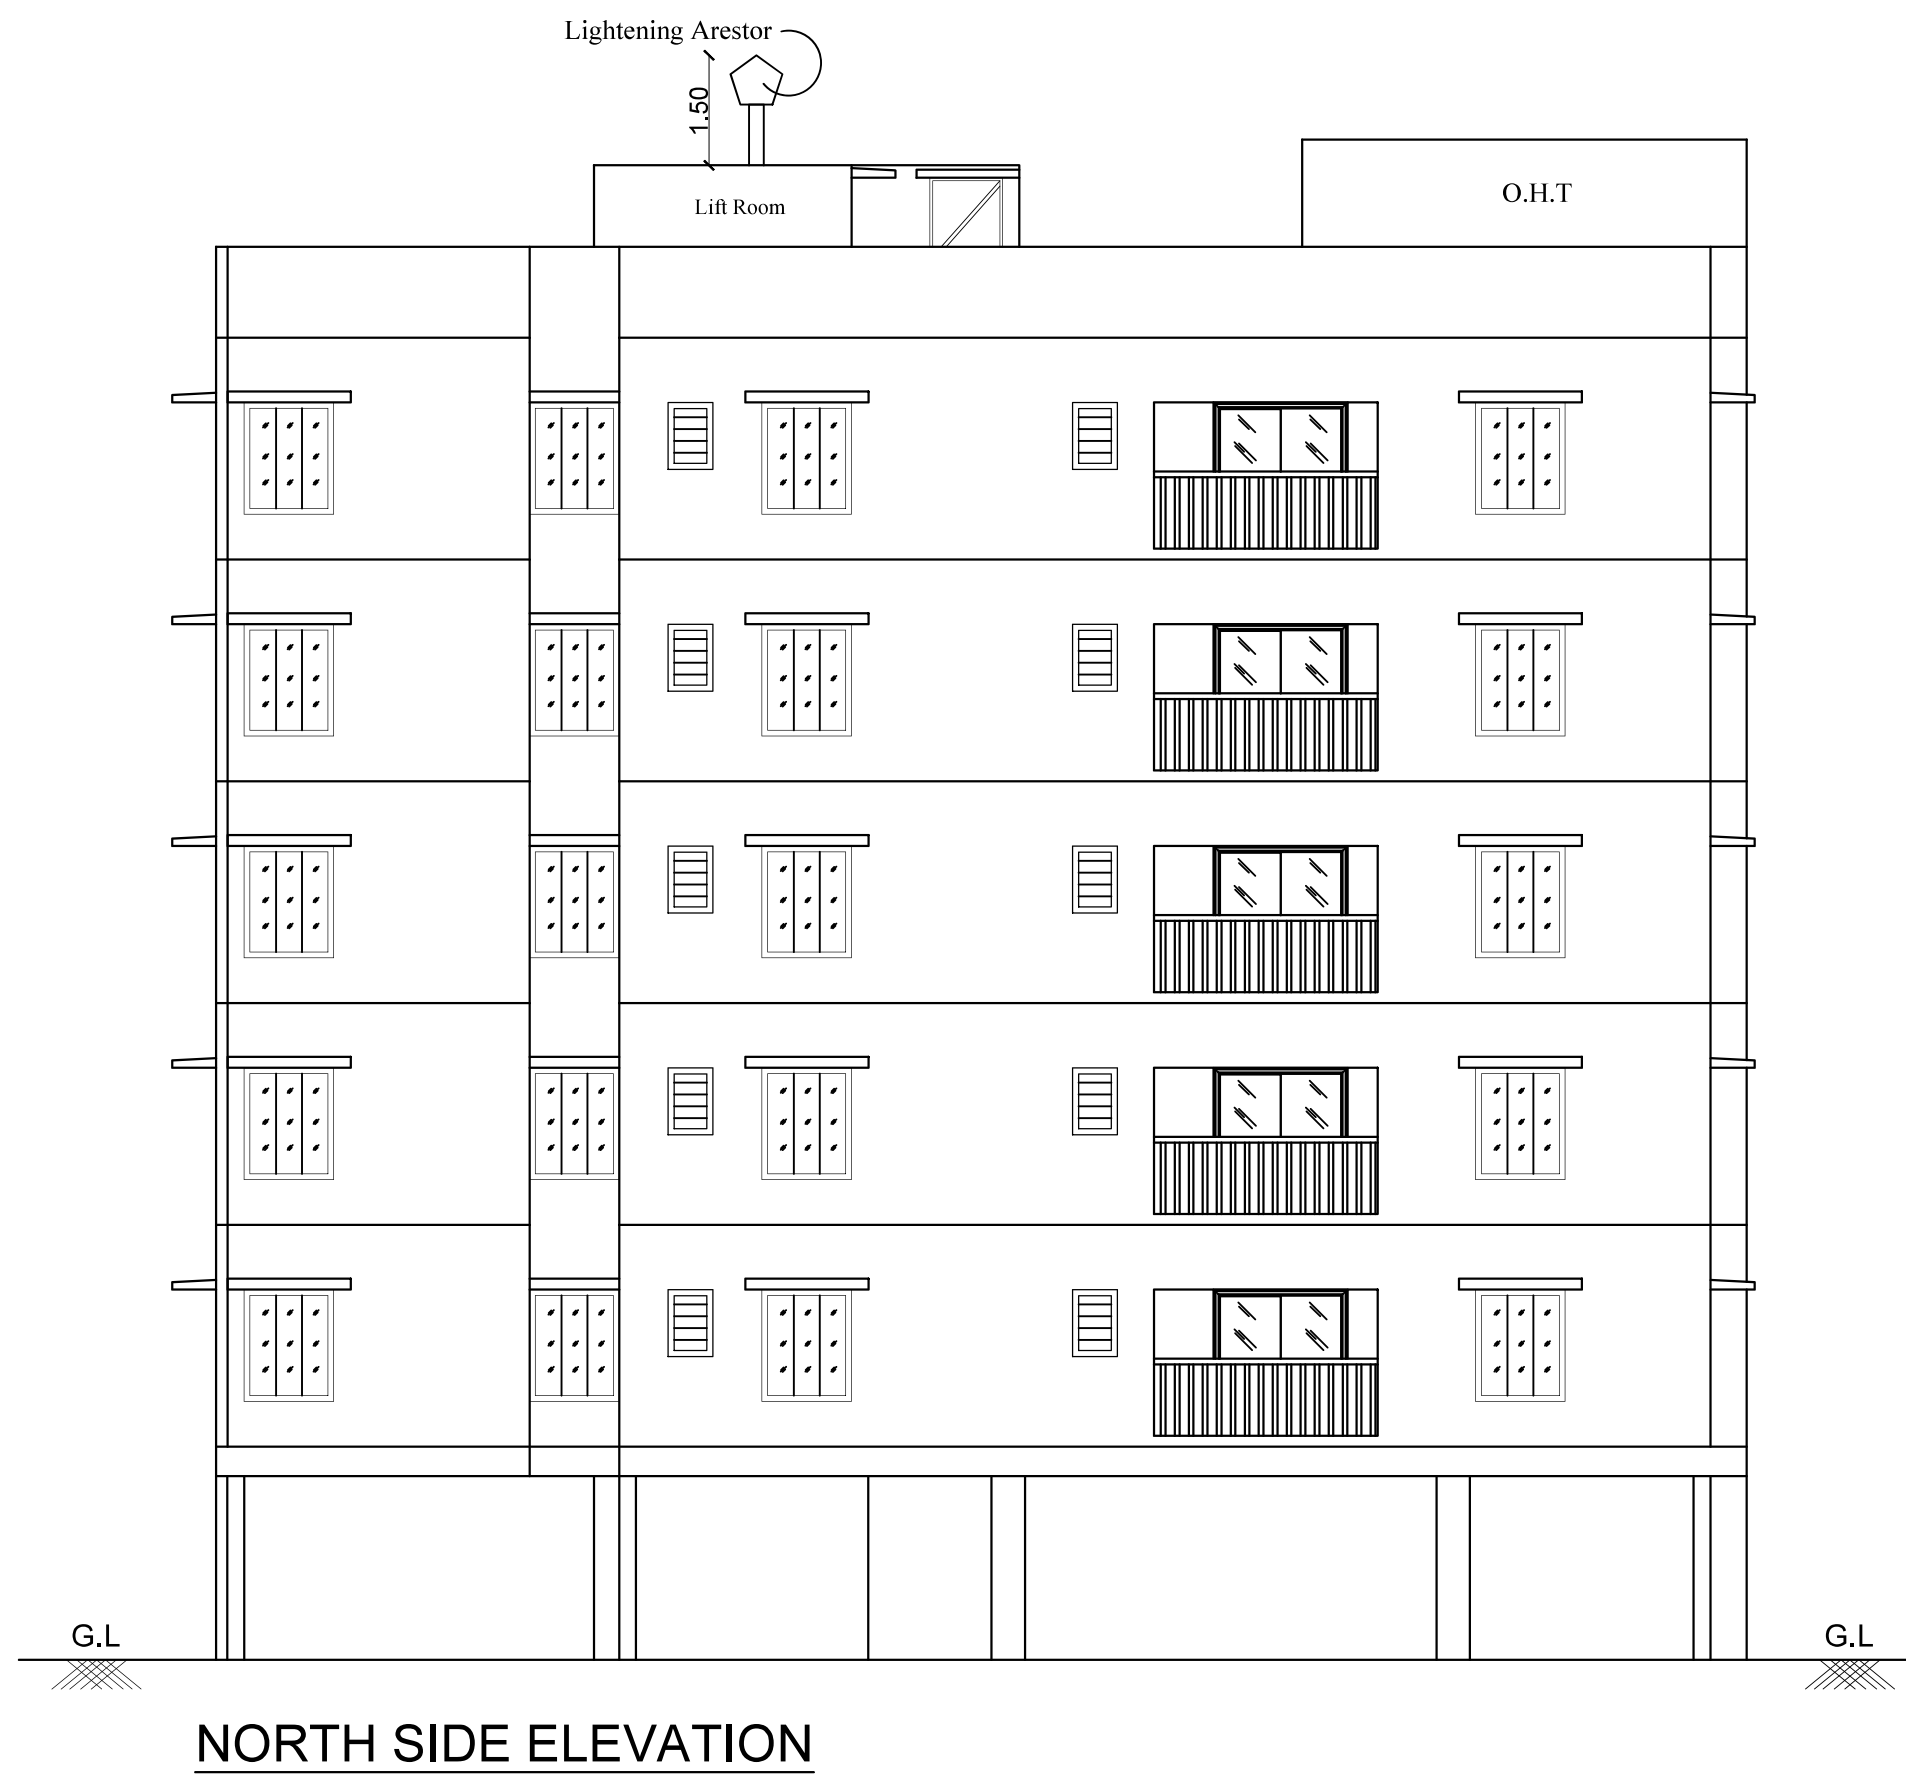


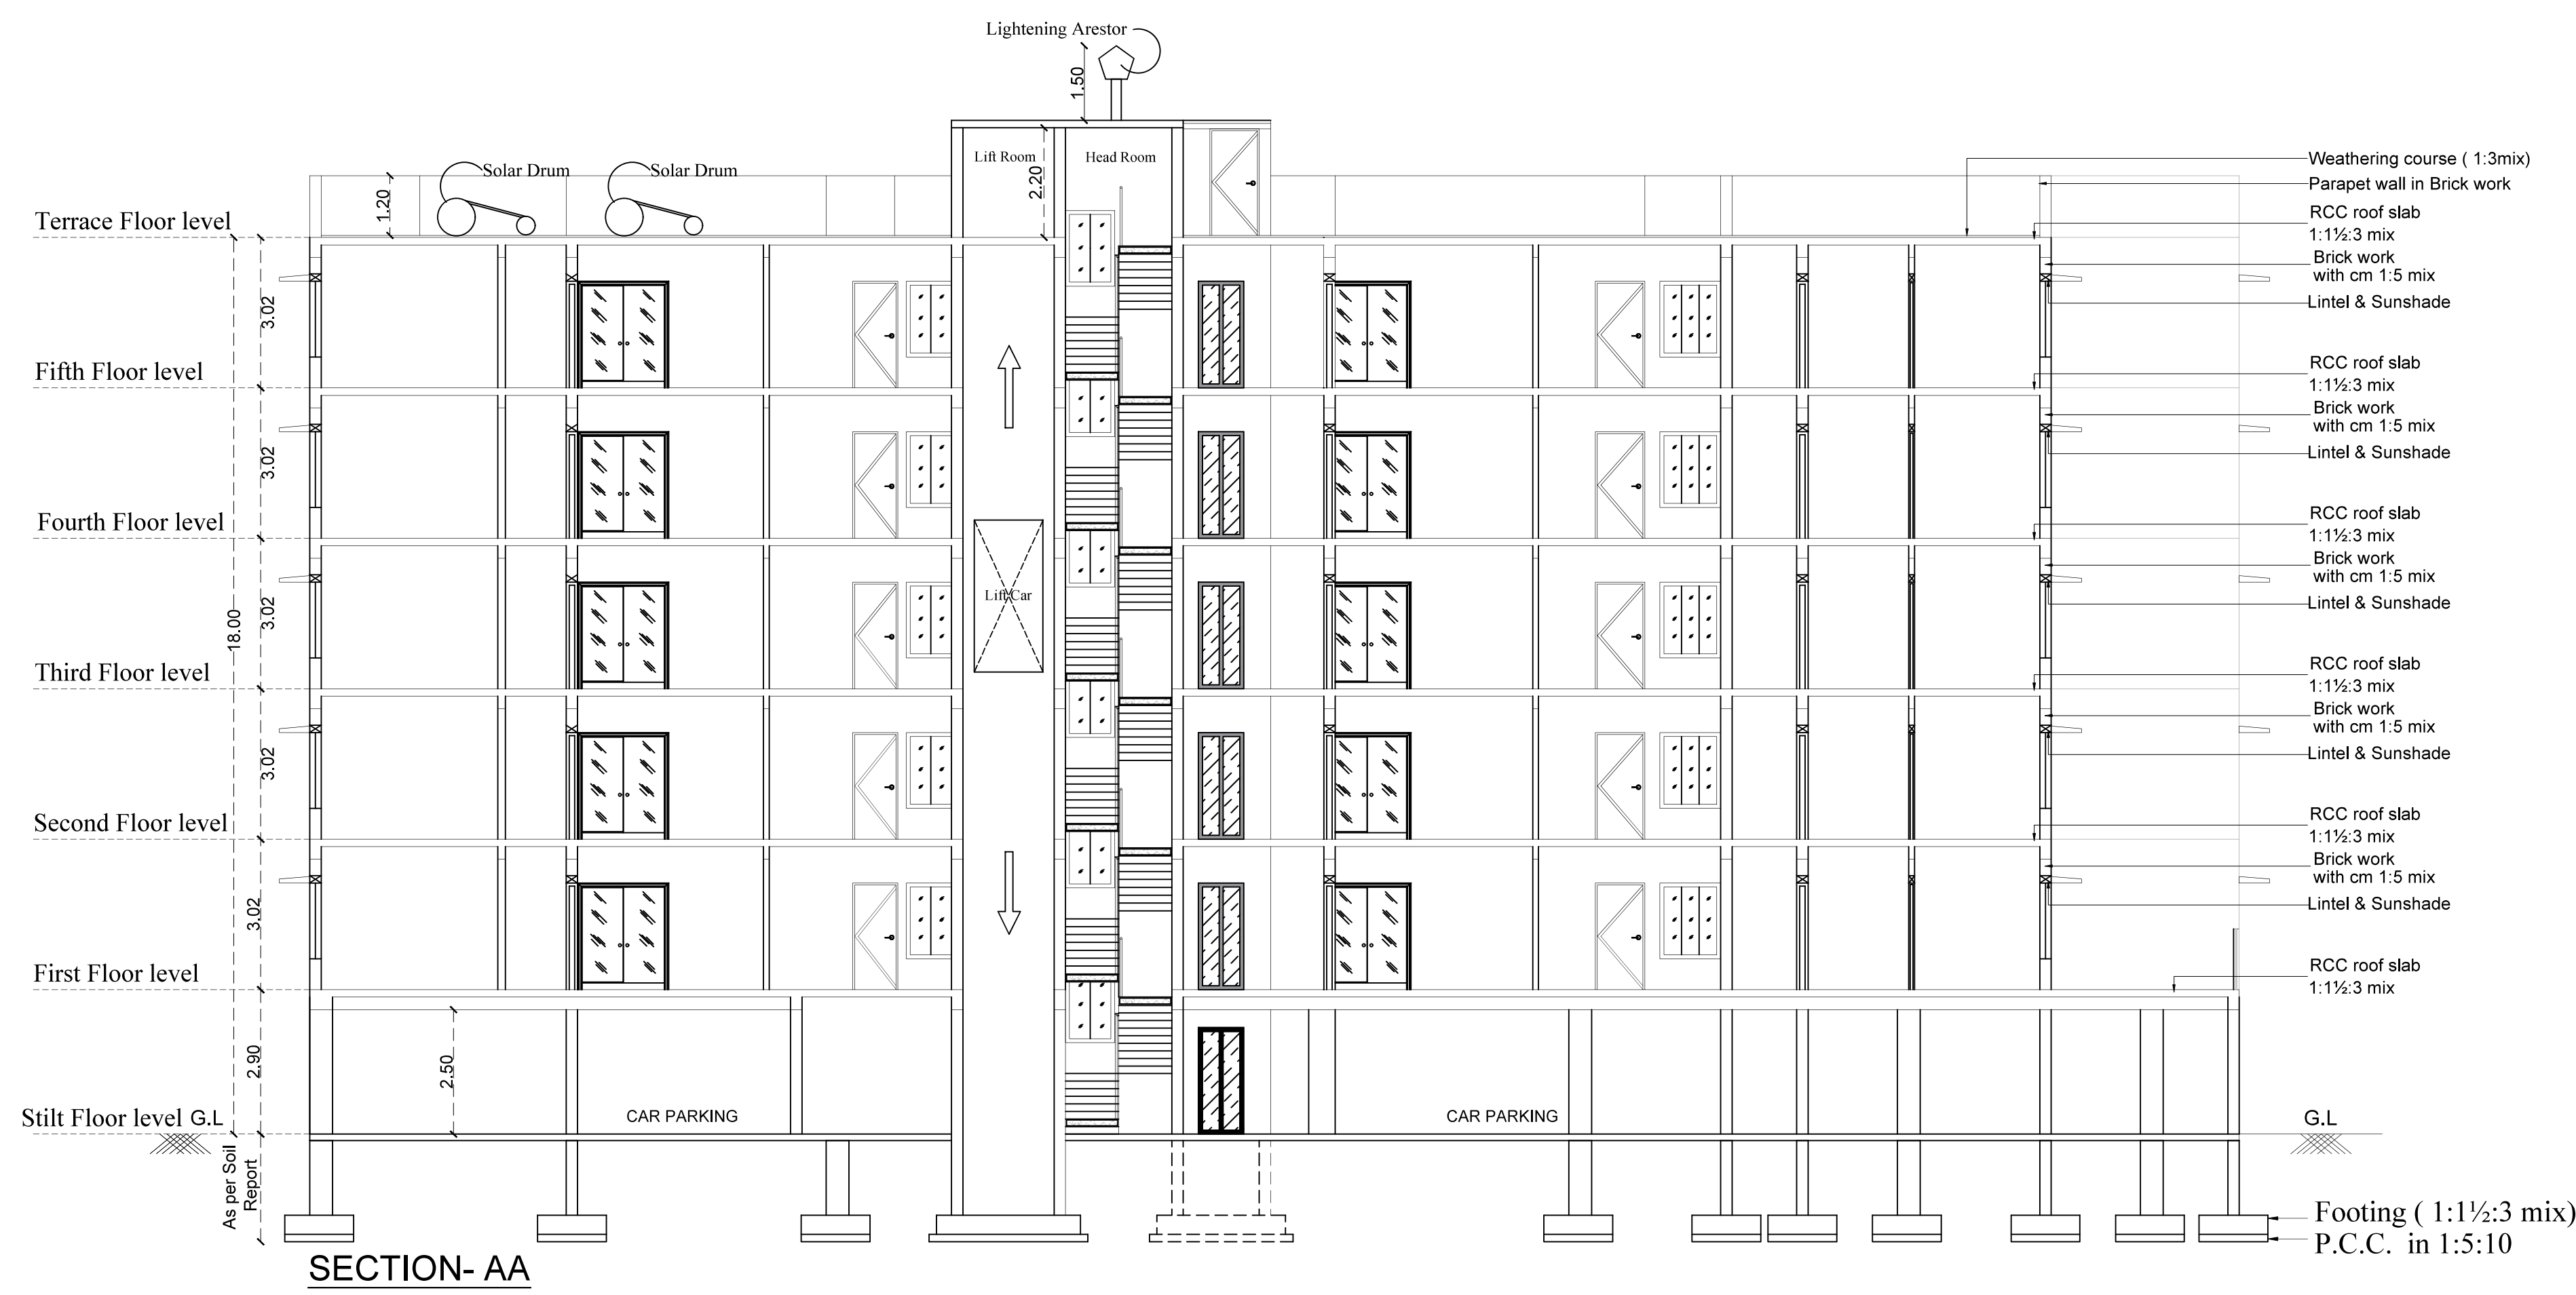

TERRACE FLOOR PLAN

INDIVIDUAL FLAT AREA - BLOCK 1				
SL.NO	Flat Name	AREA IN SQM		
		FLOOR - 1	FLOOR -2 to 5	
01	A	110.64	110.64	
02	B	85.28	85.28	
03	C	83.90	83.90	
04	D	91.94	91.94	
05	E	94.33	94.33	
06	F	81.57	81.57	
07	G	90.22	90.22	
Common Area		84.33	85.19	
TOTAL		722.21	723.07	

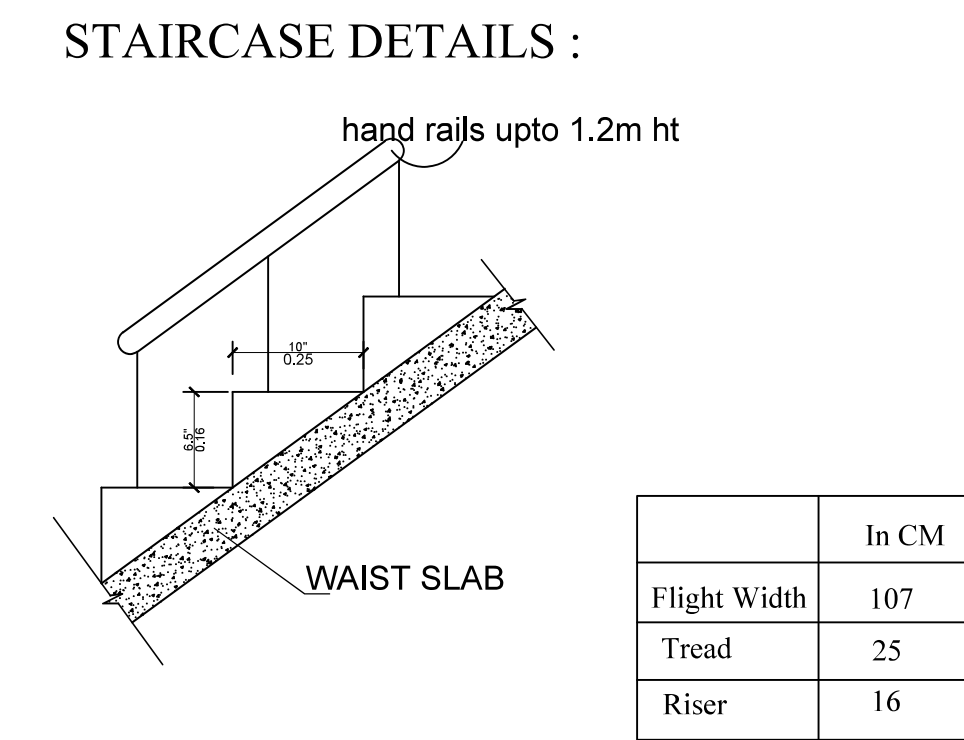

Er. K.P. VETRISELVAN, M.E., GEOTECH/MGS, MISTE.,
GEOTECHNICAL ENGINEER
CLPA REGN. No: CLPA/GTE/19/03/001
GEODESIGN INDIA PRIVATE LIMITED
0.No.40, M.No.29, 8th Street, K.K.Pudur,
Coimbatore - 641 030.

Geotech. Engineer

Dr. V. JOHNEKUL
B.Tech, M.E (Struct), Ph.D, AMIE, MGS, MCI, AMO,
Structural Engineer Grade - I (SE)
Reg. No: LPA/SE/GR-11032/2024
3358, Arul Jothi Nagar, Karanampestalai,
Palladam, Tirupur - 641 401.

Dr. N. Balasundaram, M.E., Ph.D
Construction Engineer
Reg. No. LPA/CE/002/2024
356, Nanjundapuram Road,
Neer Shree Pathy Nagar, Coimbatore - 641 036.

Structural Engineer

Construction Engineer

Dr. K. K. B. I.







Dr. N. Balasundaram, M.E., Ph.D
Construction Engineer
Reg. No. LPA/CE/002/2024
356, Nanjundapuram Road,
Neer Shree Pathy Nagar, Coimbatore - 641 036.

P. KATHIRAVAN, B. Arch., M. Tech., Ph.D.,
REGISTERED ARCHITECT,
CA/2004/13-1881
S K ASSOCIATES
2/3, 1st Floor, Vinayagar Kovil Street,
Krishnasamy Nager, Coimbatore-641045.

Applicant

Engineer (or) Architect

Block - 01		Sheet No: 02/06
PLAN SHOWING THE PROPOSED RESIDENTIAL APARTMENT BUILDING STILT, FIRST, SECOND, THIRD, FOURTH & FIFTH FLOOR AND CLUB HOUSE BUILDING GROUND, FIRST, SECOND & THIRD FLOOR IN S.F. NO:402/1B2B, VEDAPATTY VILLAGE, PERUR TALUK, COIMBATORE DISTRICT.		
APPLICANT NAME: Mrs.Kamal Bindu		
N Scale: 1:100	All dimensions are in metre	
Area Details	F.S.I AREA (sqm)	NON F.S.I AREA (sqm)
Area of the First Floor	722.21	--
Area of the Second Floor	723.07	--
Area of the Third Floor	723.07	--
Area of the Fourth Floor	723.07	--
Area of the Fifth Floor	723.07	--
Area of the Terrace Floor	--	63.63
Total	3614.49	63.63
	3678.12	

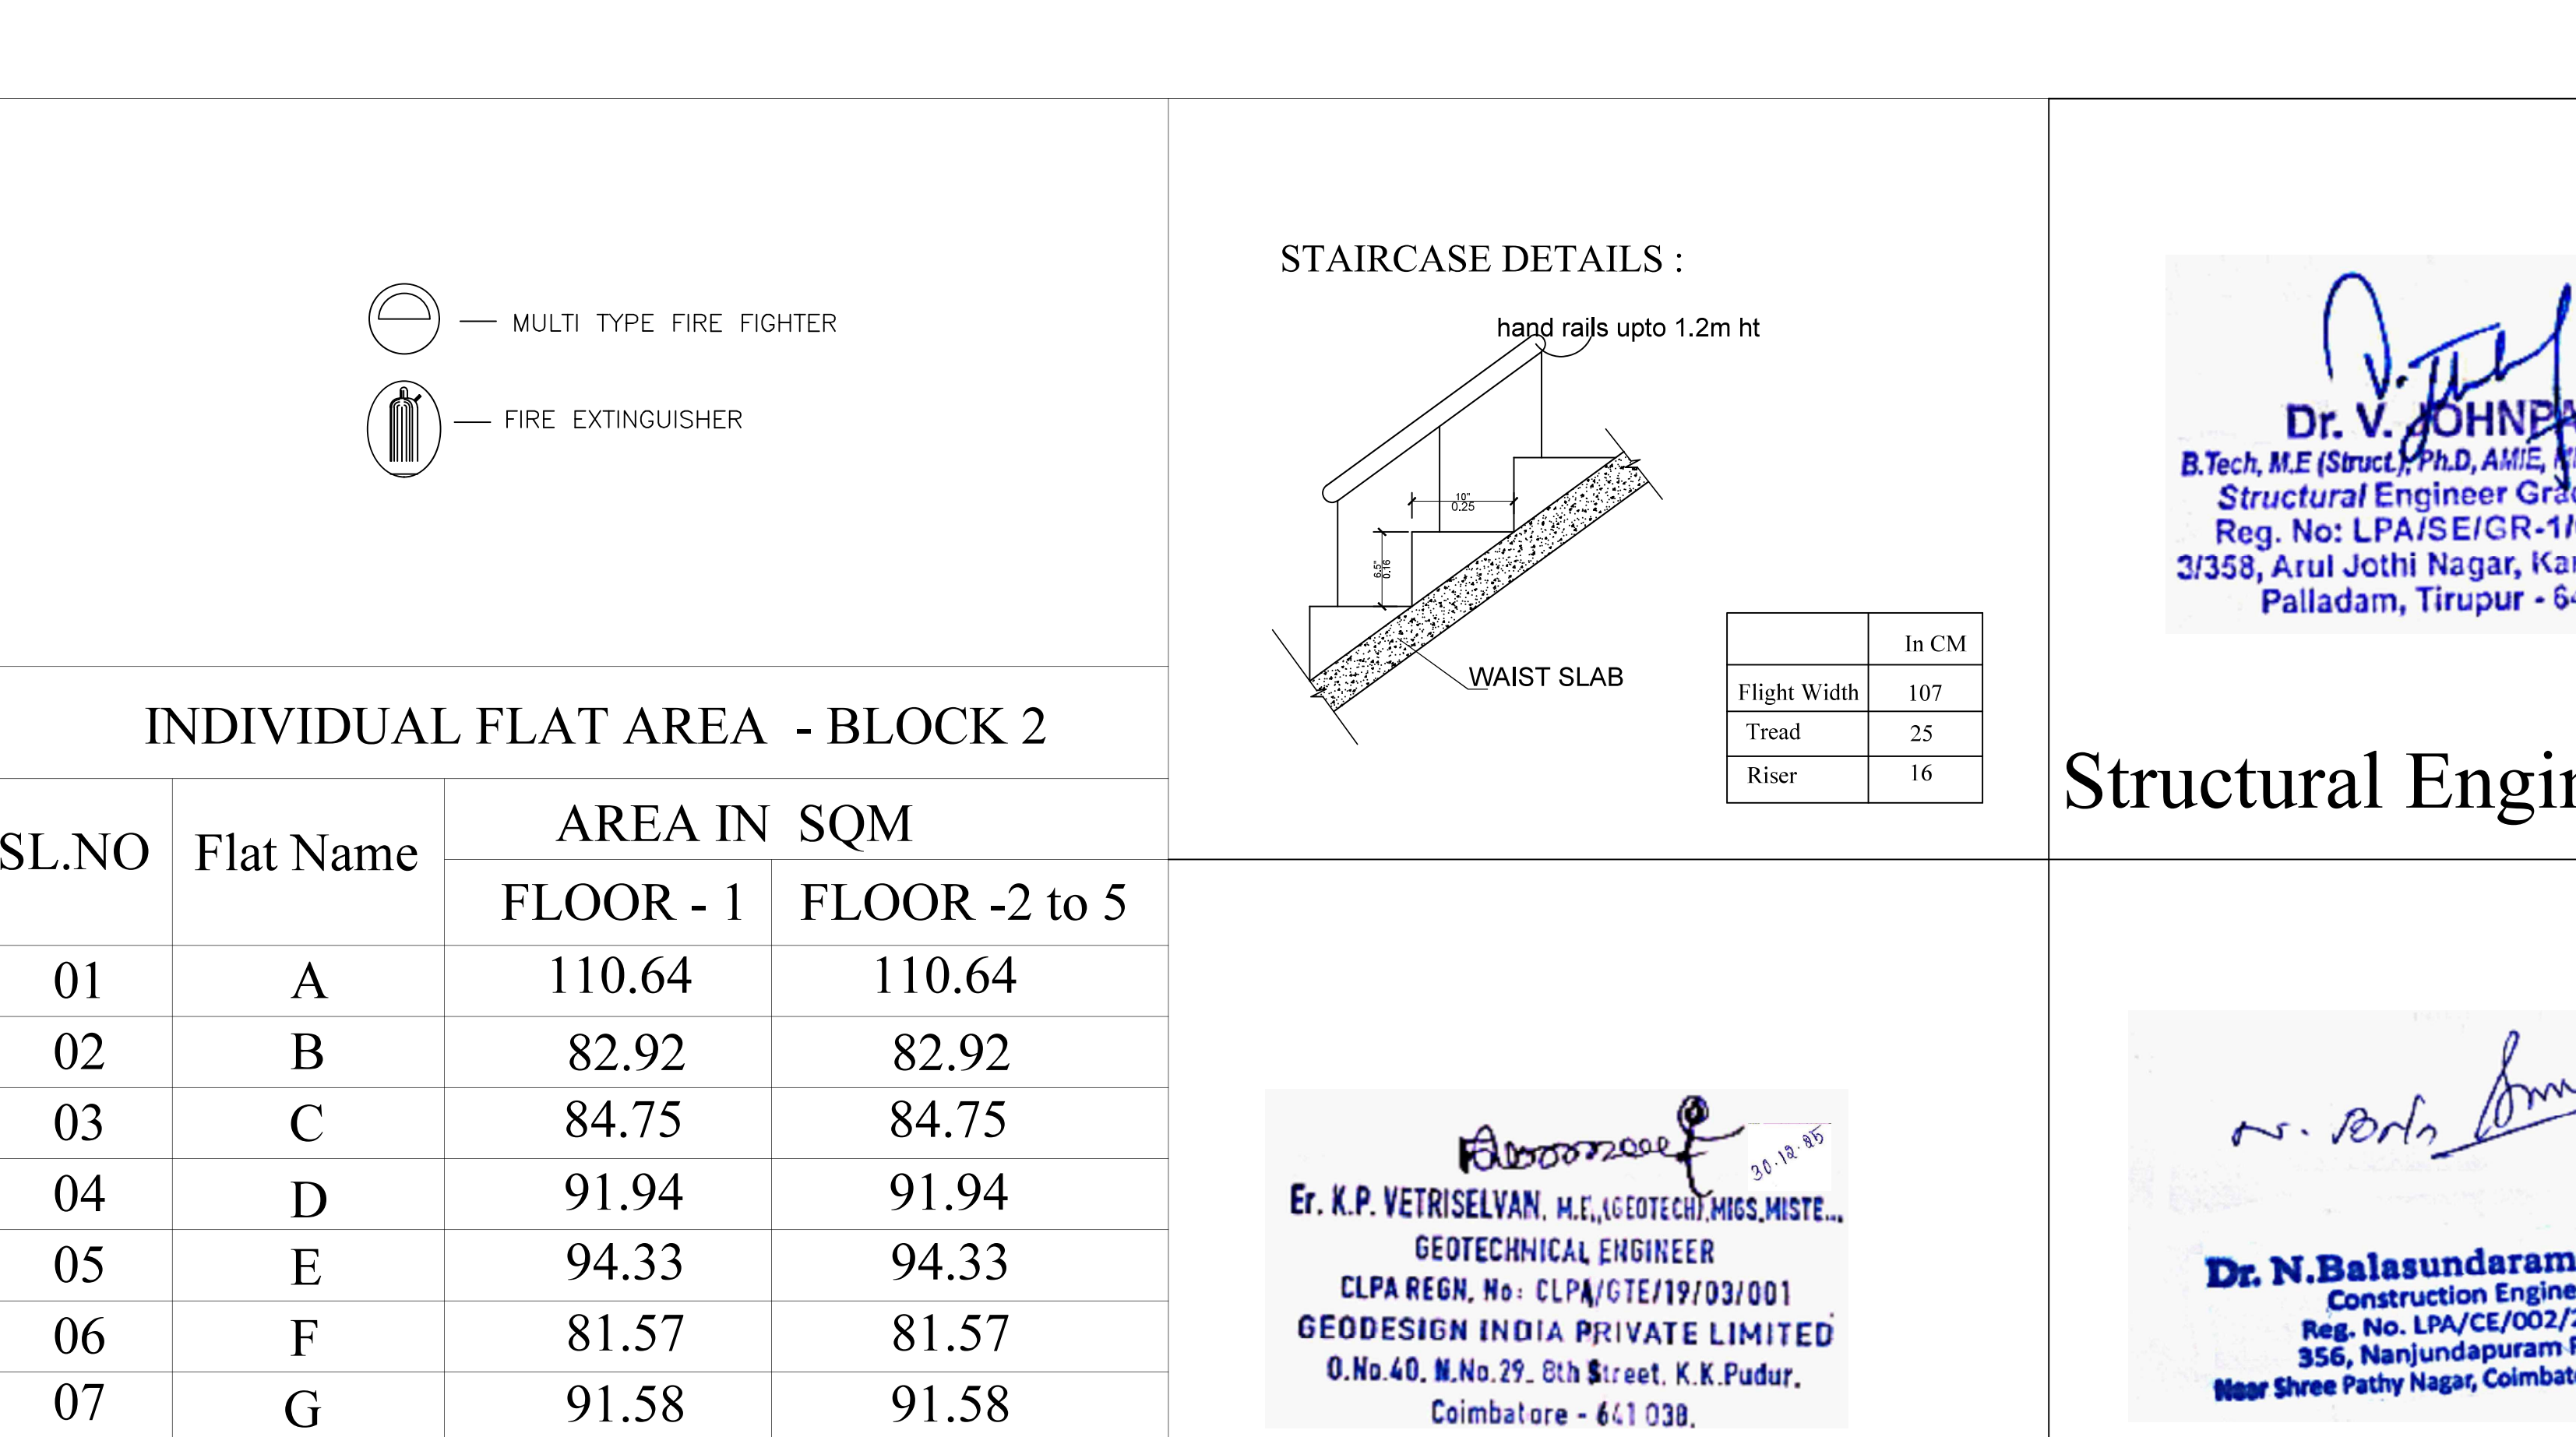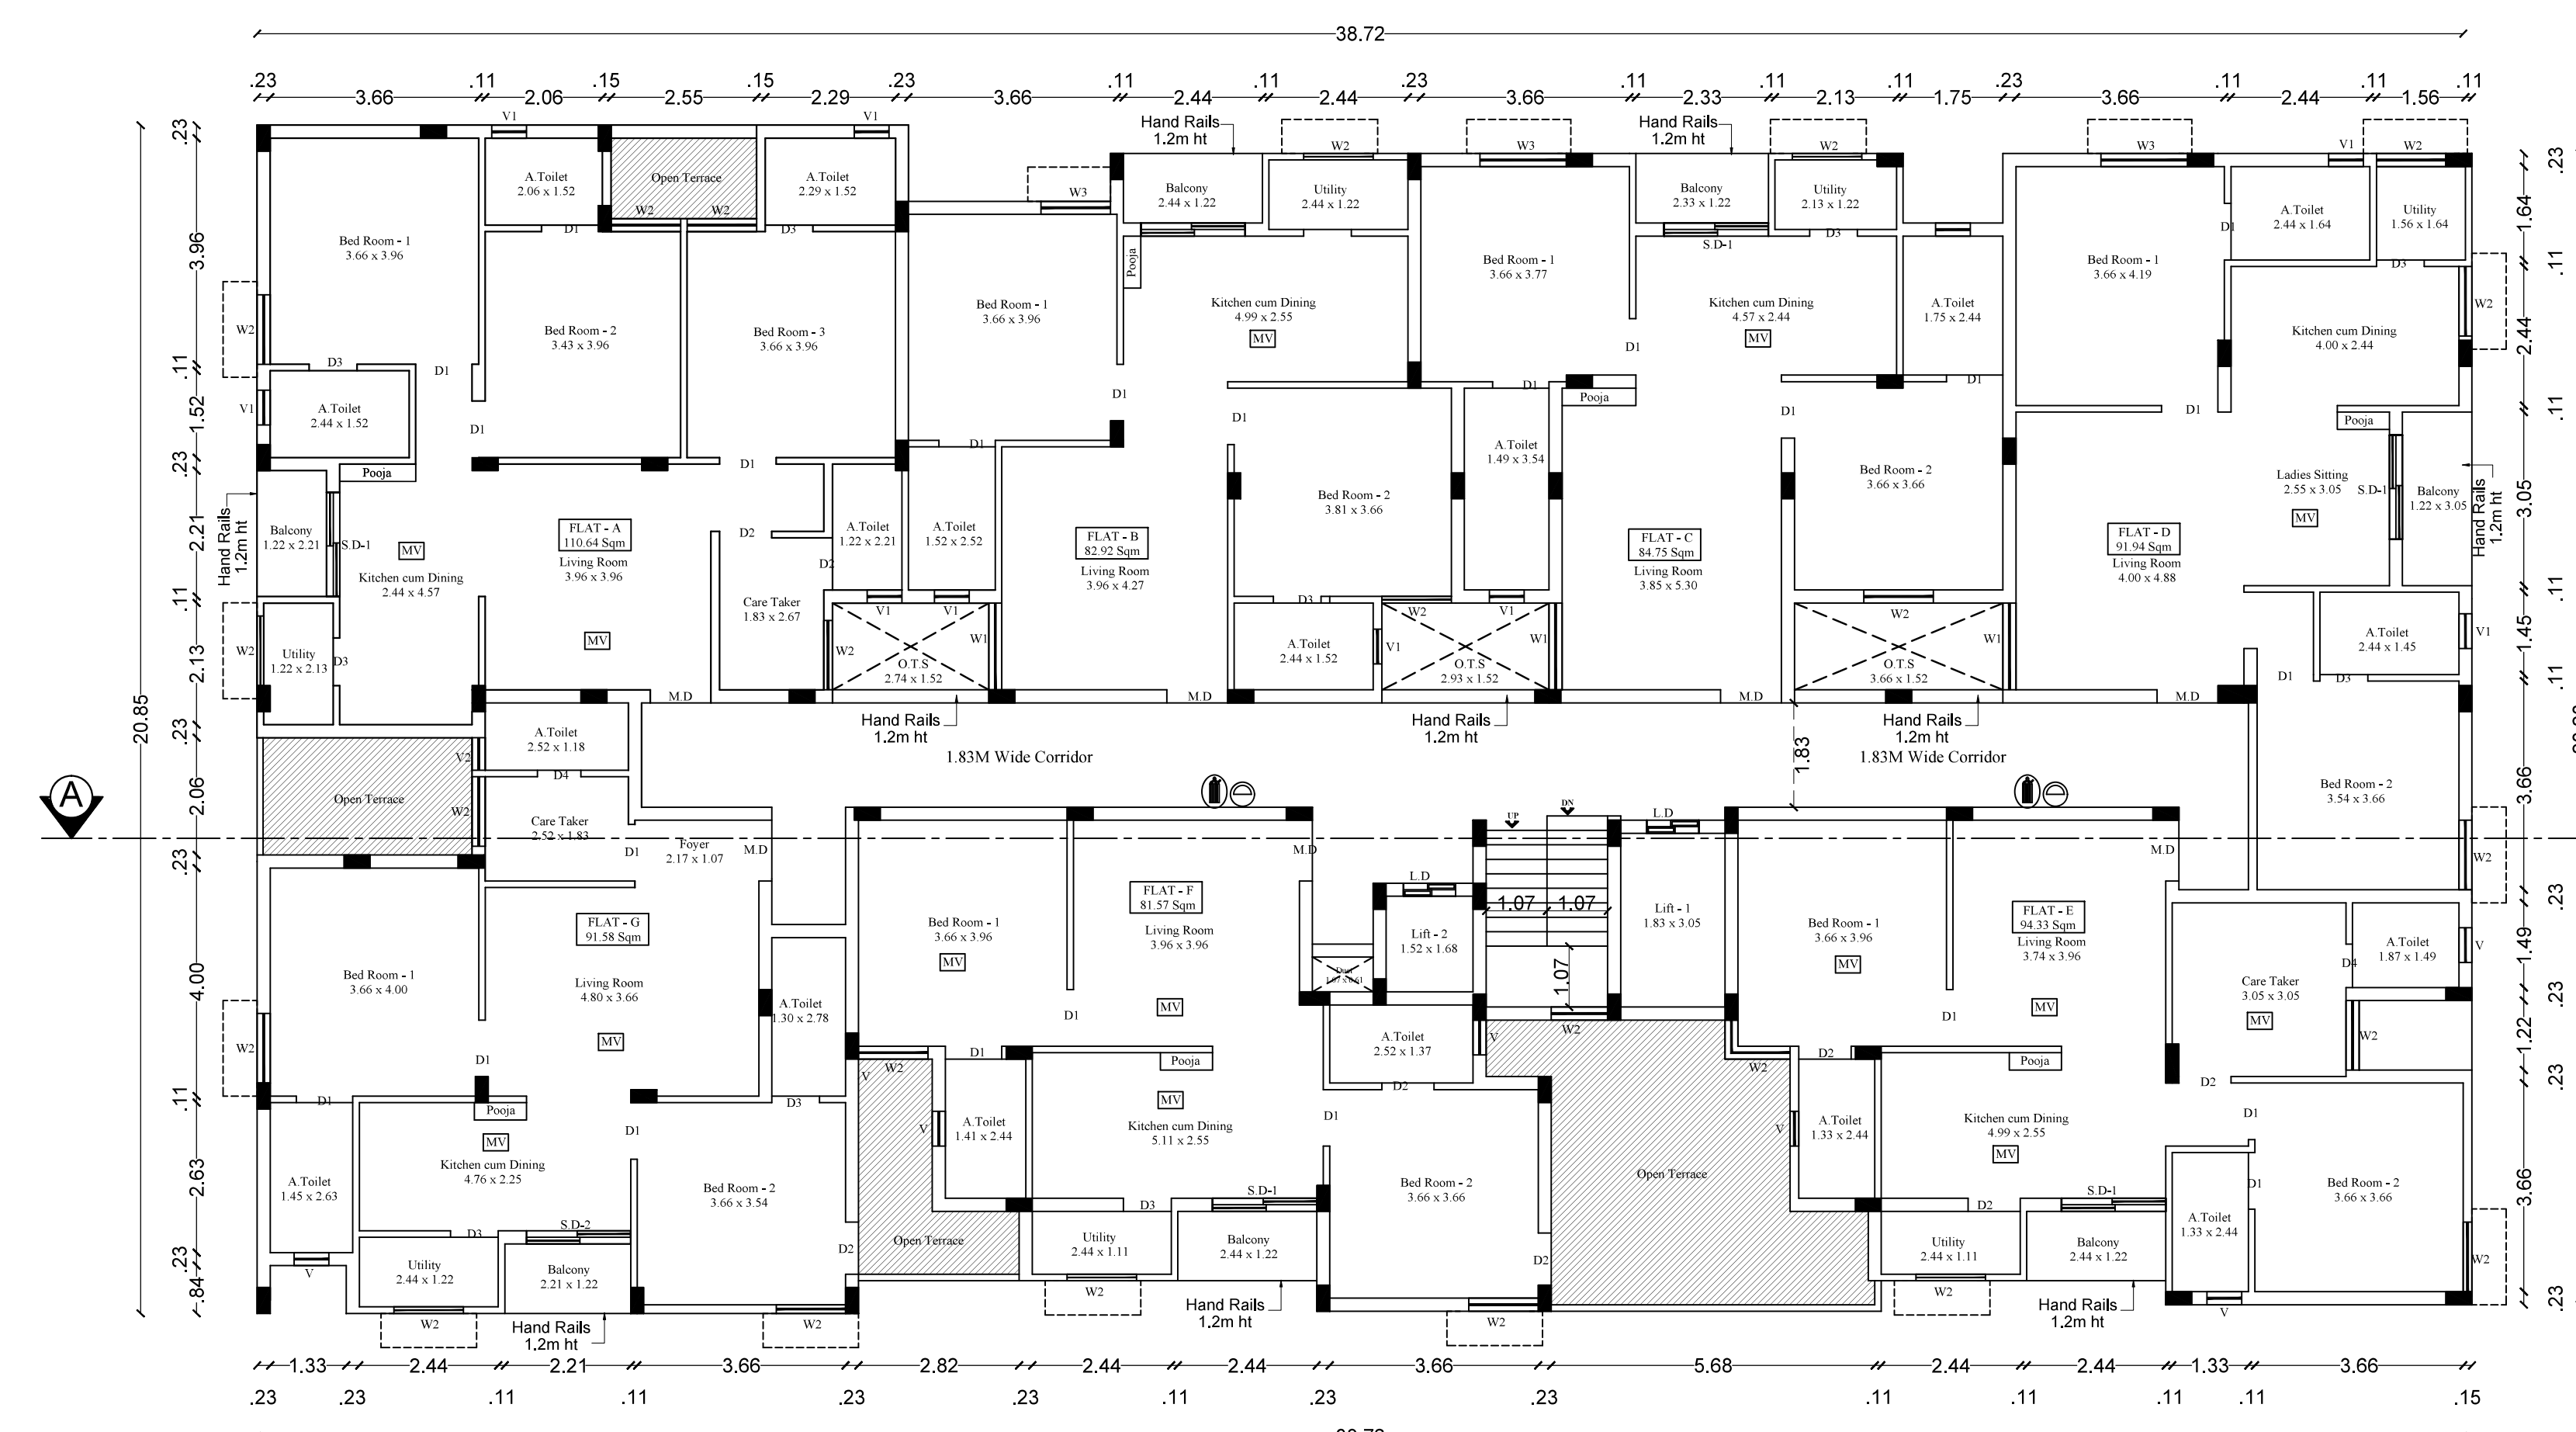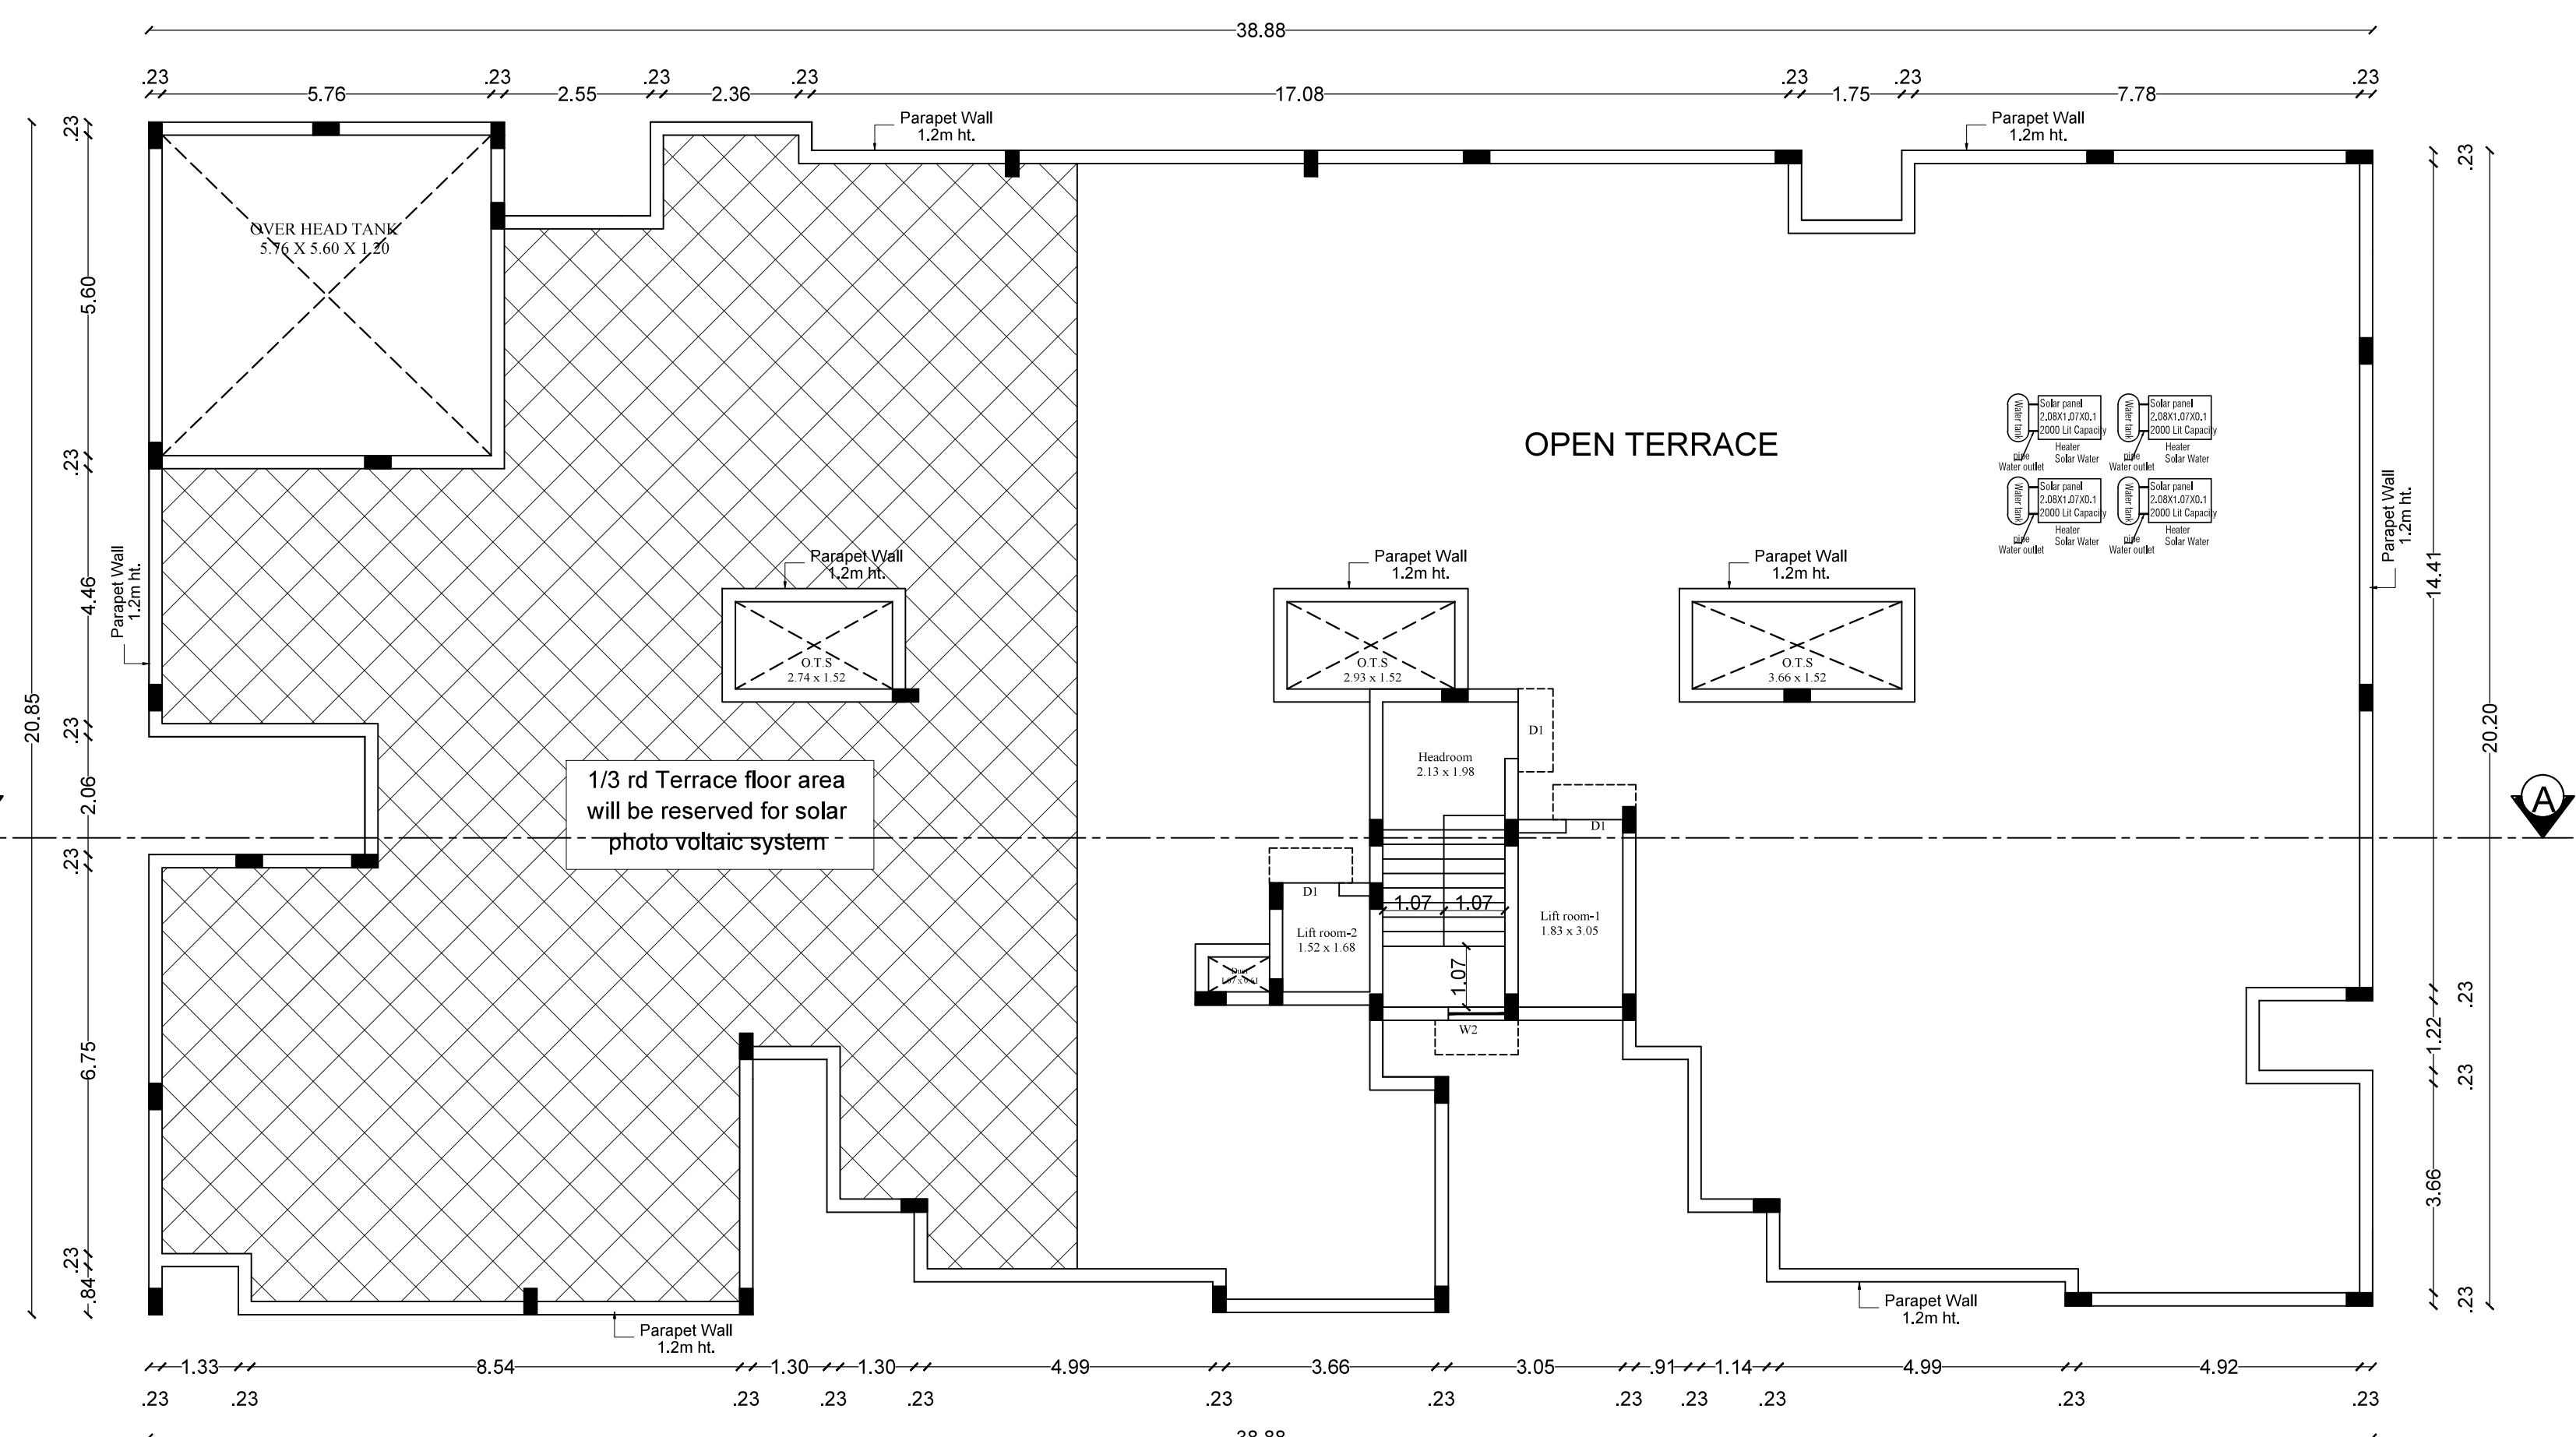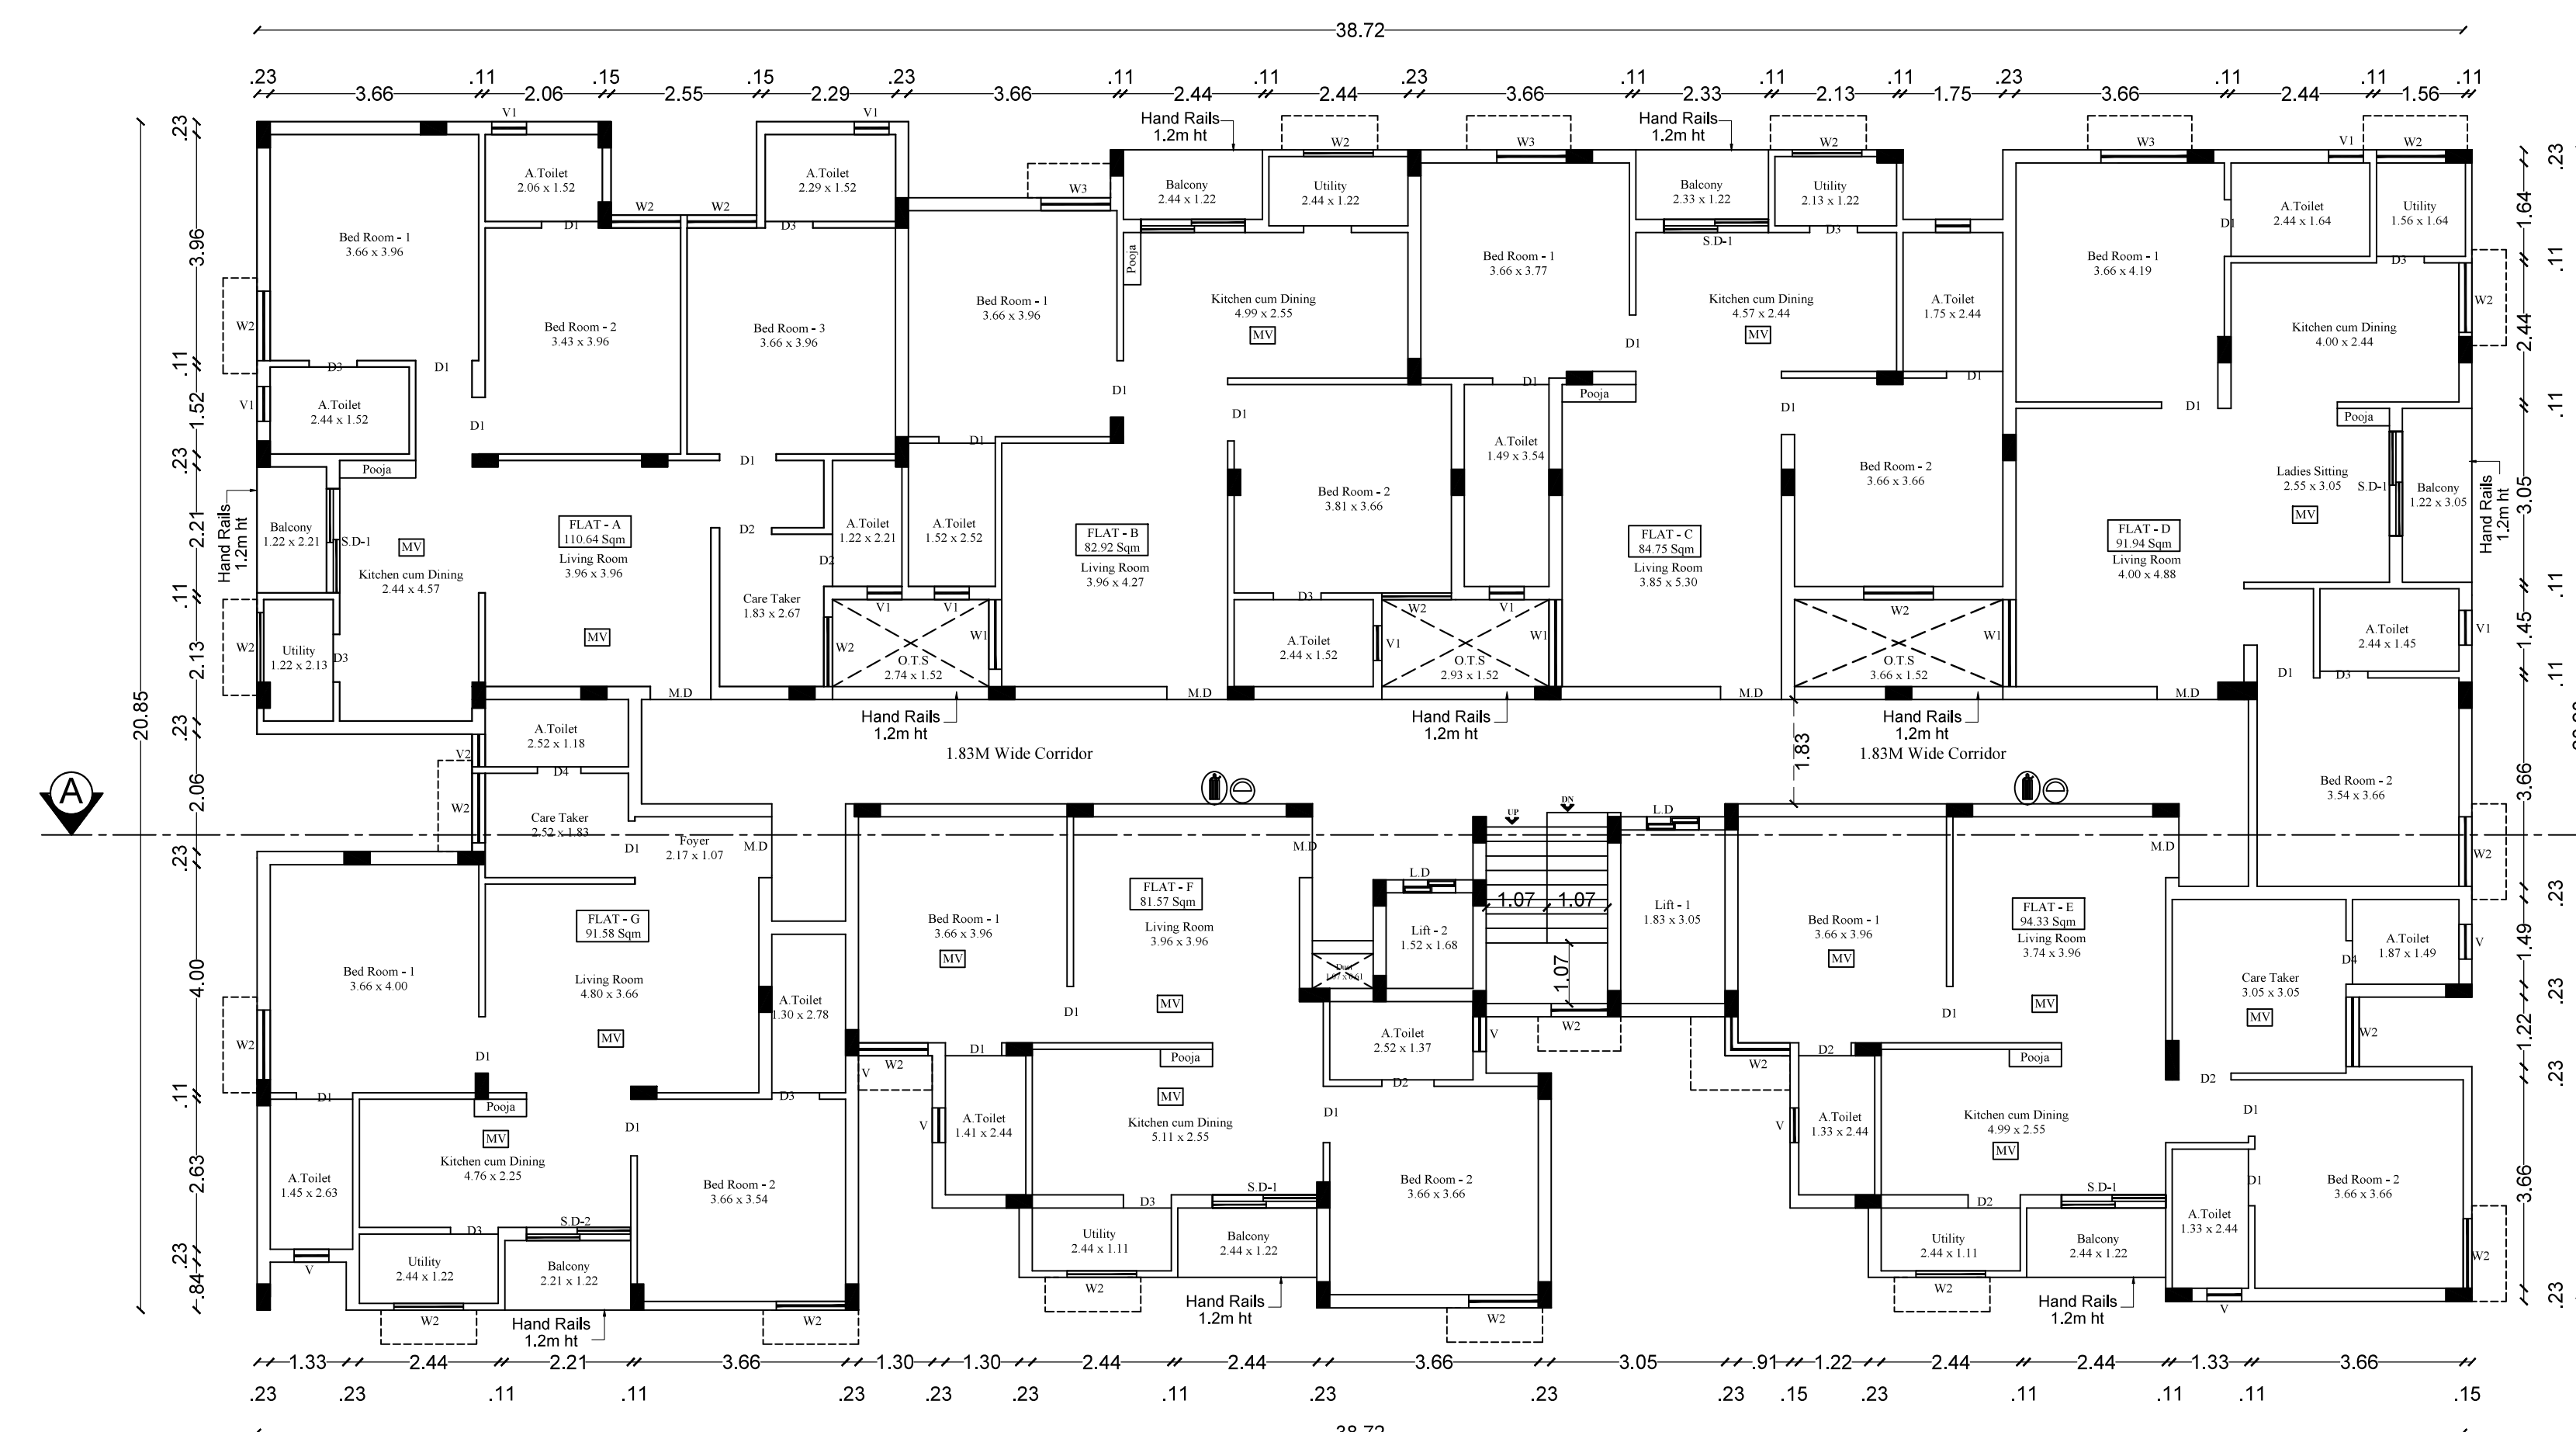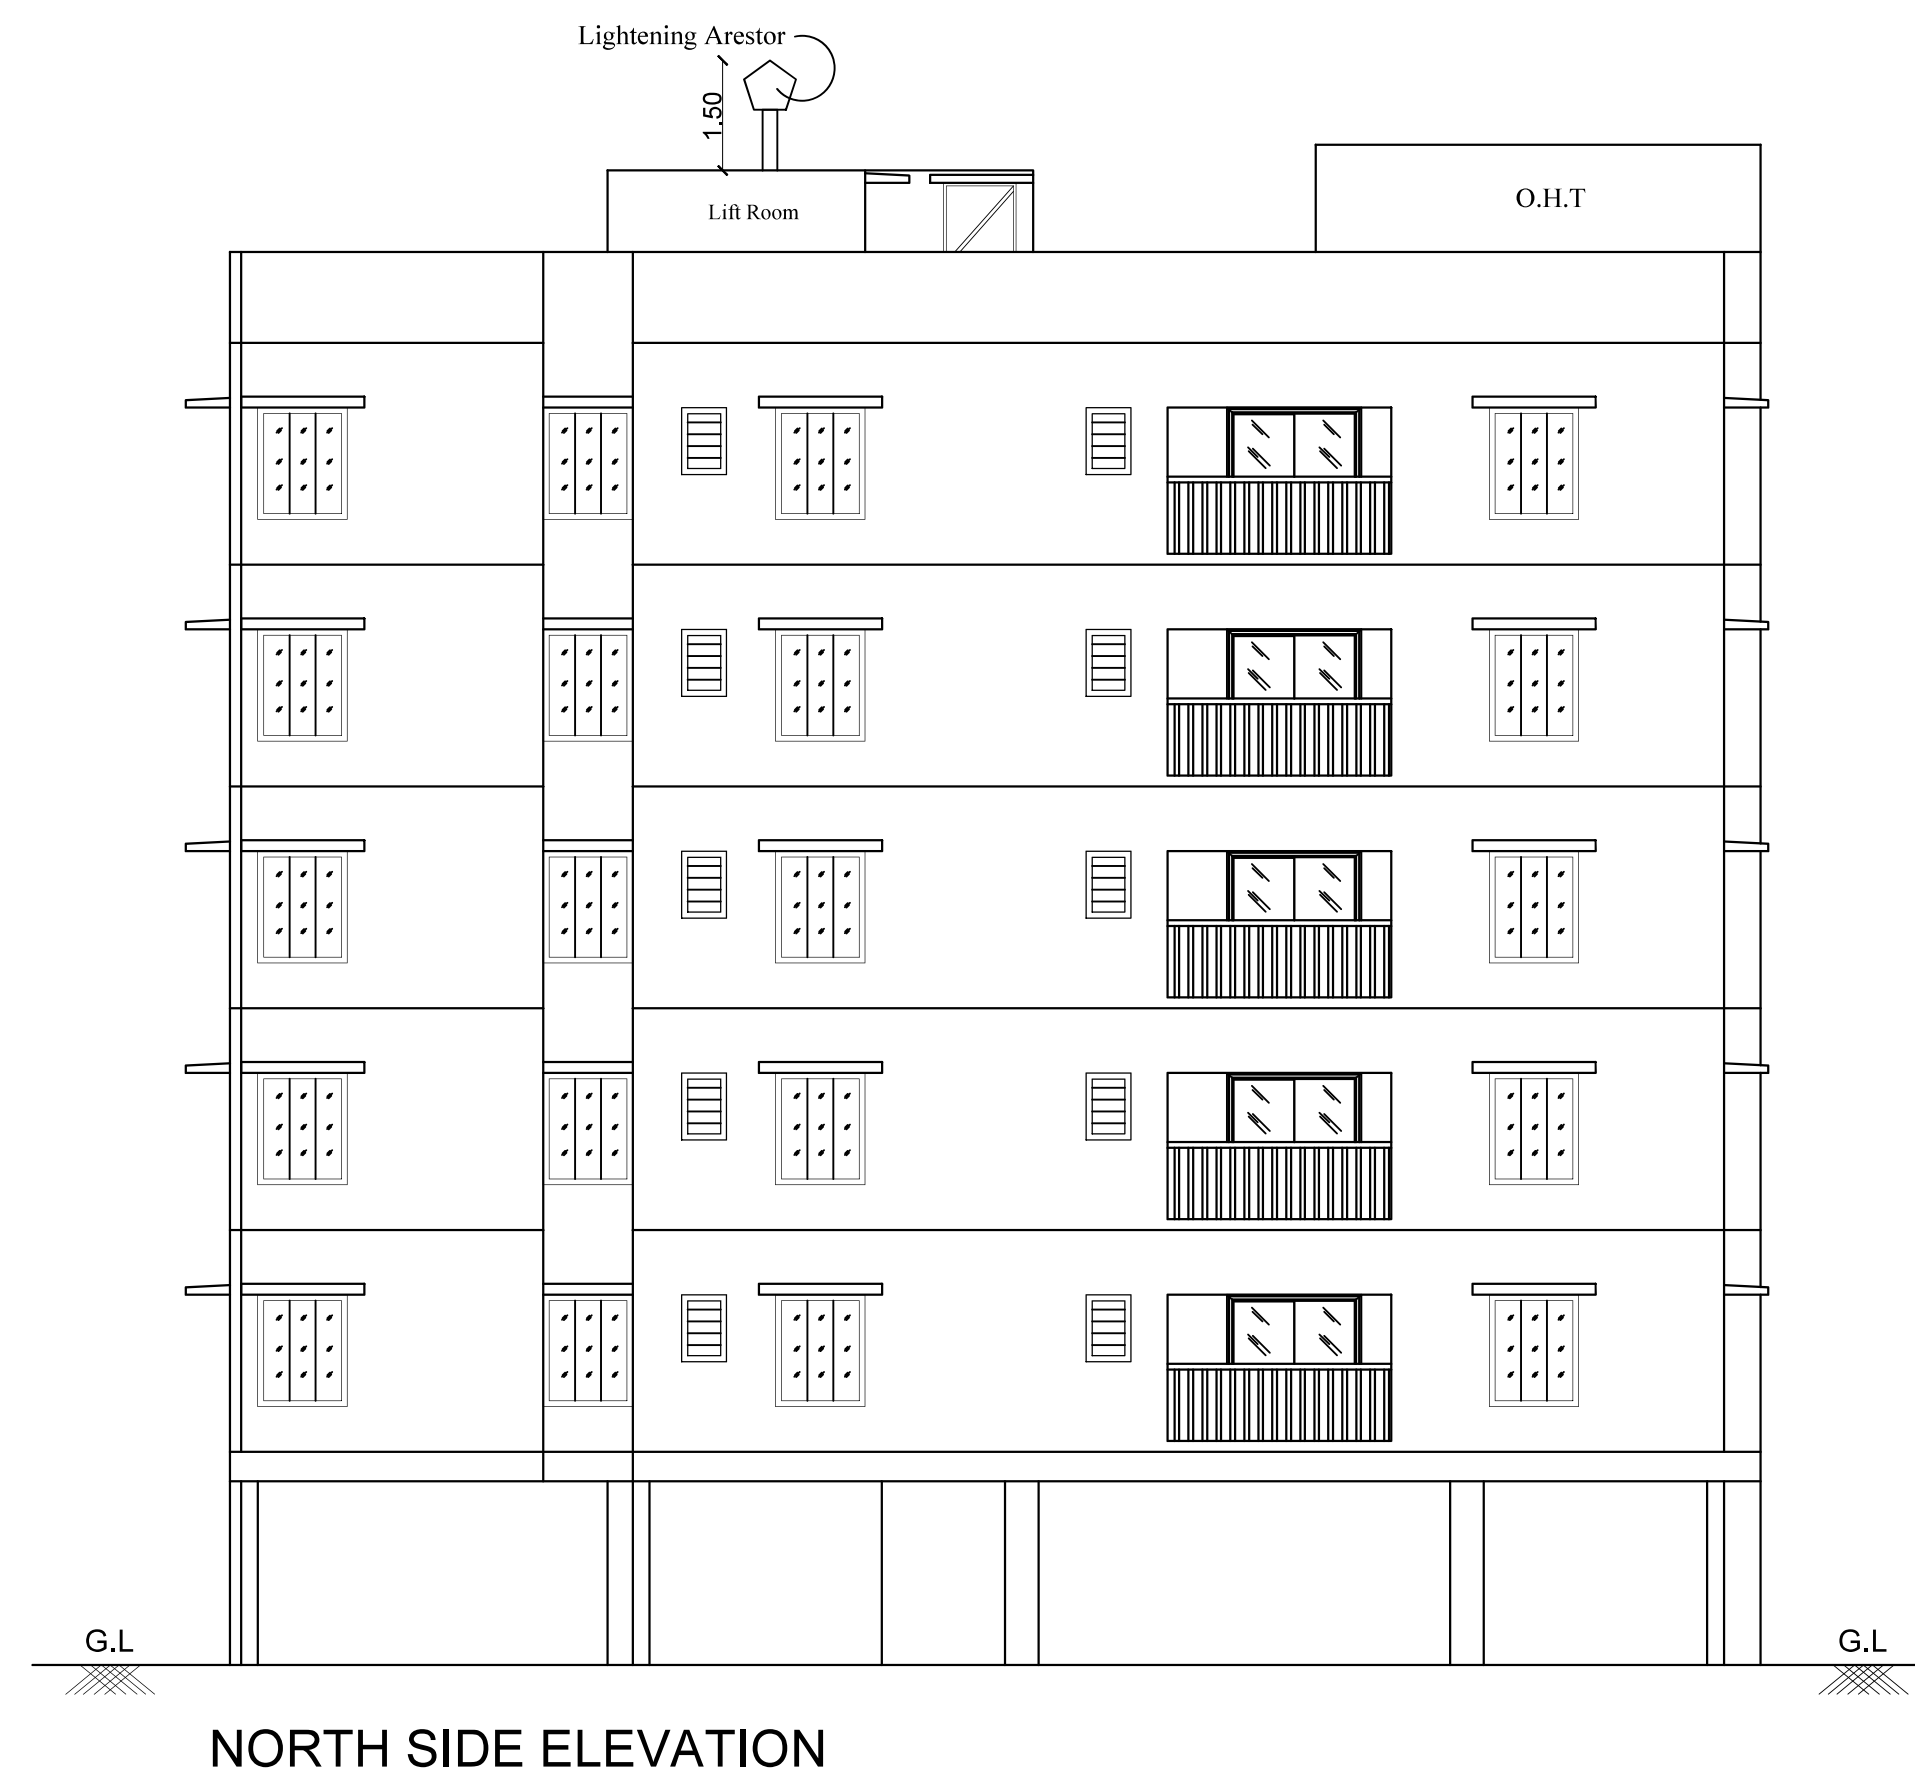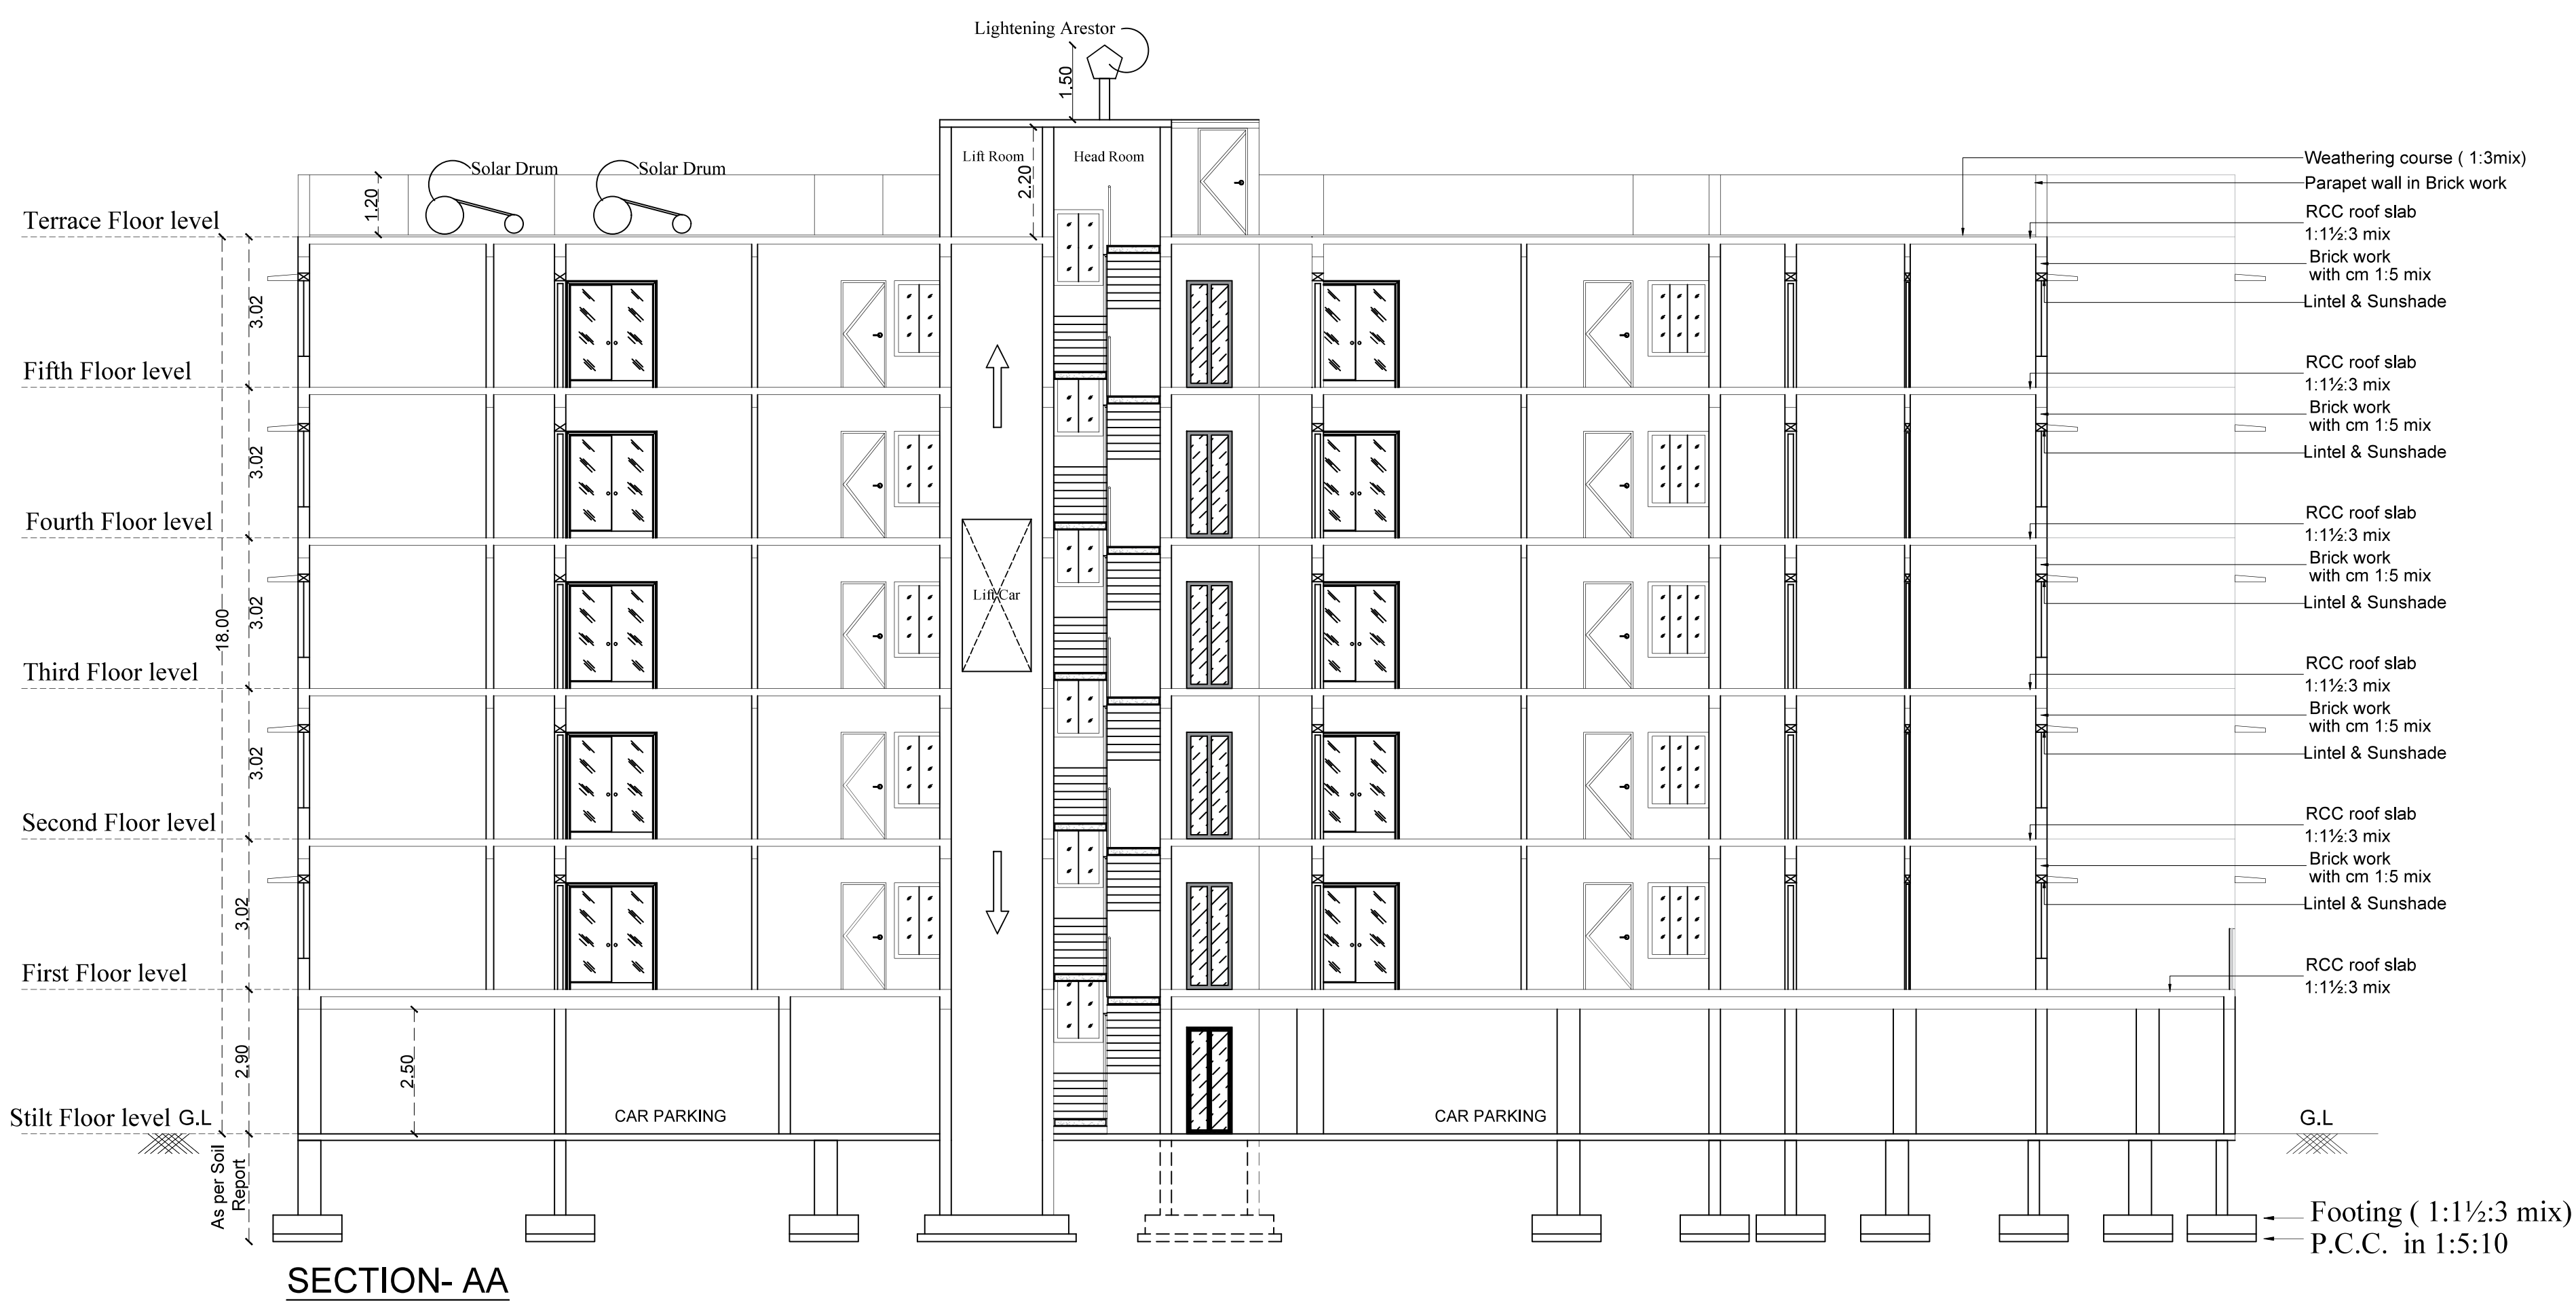


Block - 02

Sheet No: 03/06

PLAN SHOWING THE PROPOSED RESIDENTIAL APARTMENT BUILDING STILT, FIRST, SECOND, THIRD, FOURTH & FIFTH FLOOR AND CLUB HOUSE BUILDING GROUND, FIRST, SECOND & THIRD FLOOR IN S.F. NO:402/1B2B, VEDAPATTY VILLAGE, PERUR TALUK, COIMBATORE DISTRICT.

APPLICANT NAME:

Mrs.Kamal Bindu

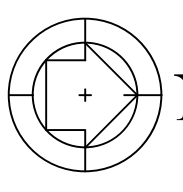

N

Scale: 1:100

All dimensions are in metre

Area Details	F.S.I AREA (sqm)	NON F.S.I AREA (sqm)
Area of the First Floor	722.34	--
Area of the Second Floor	723.21	--
Area of the Third Floor	723.21	--
Area of the Fourth Floor	723.21	--
Area of the Fifth Floor	723.21	--
Area of the Terrace Floor	--	63.03
Total	3615.18	63.03
	3678.21	

JOINERY DETAILS	
Description works	In Meter
M.D - Main Door	1.07 x 2.14
D1 - Door 1	0.99 x 2.14
D2 - Door 2	0.91 x 2.14
D3 - Door 3	0.84 x 2.14
D4 - Door 4	0.76 x 2.14
S.D 1 - Fixed Door 1	1.83x 2.14
S.D 2 - Fixed Door 2	1.67 x 2.14
W1 - Window 1	1.52 x 1.83
W2 - Window 2	1.22 x 1.52
W3 - Window 3	1.52 x 1.52
L.D - Lift door	0.91 x 2.14
V - Ventilator 1	0.61 x 0.91
V2 - Ventilator 2	0.57 x 0.91
MV - Mechanical Ventilation	

— MULTI TYPE FIRE FIGHTER

— FIRE EXTINGUISHER

STAIRCASE DETAILS :

hand rails upto 1.2m ht

WAIST SLAB



	In CM
Flight Width	107
Tread	25
Riser	16


INDIVIDUAL FLAT AREA - BLOCK 2

SL.NO	Flat Name	AREA IN SQM	
		FLOOR - 1	FLOOR -2 to 5
01	A	110.64	110.64
02	B	82.92	82.92
03	C	84.75	84.75
04	D	91.94	91.94
05	E	94.33	94.33
06	F	81.57	81.57
07	G	91.58	91.58
Common Area		84.61	85.48
TOTAL		722.34	723.21


Er. K.P. VETRISELVAN, M.E., GEOTECH/MGS, MISTE.,
GEOTECHNICAL ENGINEER
CLPA REGN. No: CLPA/GTE/19/03/001
GEODESIGN INDIA PRIVATE LIMITED
0.No.40, M.No.29, 8th Street, K.K.Pudur,
Coimbatore - 641 030.

Geotech. Engineer

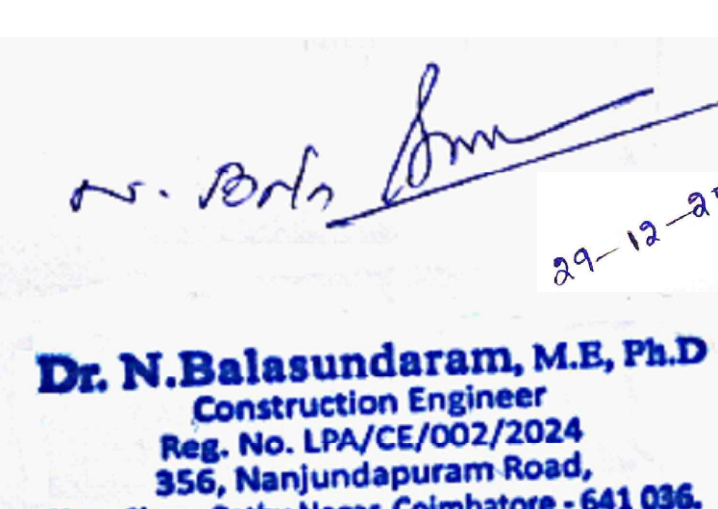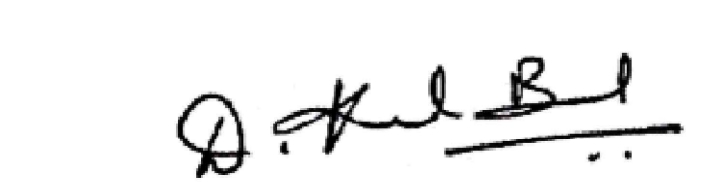
 Dr. V. JOHNEKUL B.Tech, M.E (Struct), Ph.D, AMIE, MGS, MCI, AMOV Structural Engineer Grade - I (ISE) Reg. No: LPA/SE/GR-11032/2024 3/358, Arul Jothi Nagar, Karanamipattai, Palladam, Tirupur - 641 401.	 Dr. N. Balasundaram, M.E., Ph.D Construction Engineer Reg. No. LPA/CE/002/2024 358, Nanjundapuram Road, Near Shree Pathy Nagar, Coimbatore - 641 036.
Structural Engineer	Construction Engineer
 P. KATHIRAVAN, B.Arch, M.Tech, Ph.D., REGISTERED ARCHITECT, CA/2004/33-1981 S K ASSOCIATES 2/3, 1st Floor, Vinayagar Kovil Street, Krishnasamy Nager, Coimbatore-641045.	Engineer (or) Architect

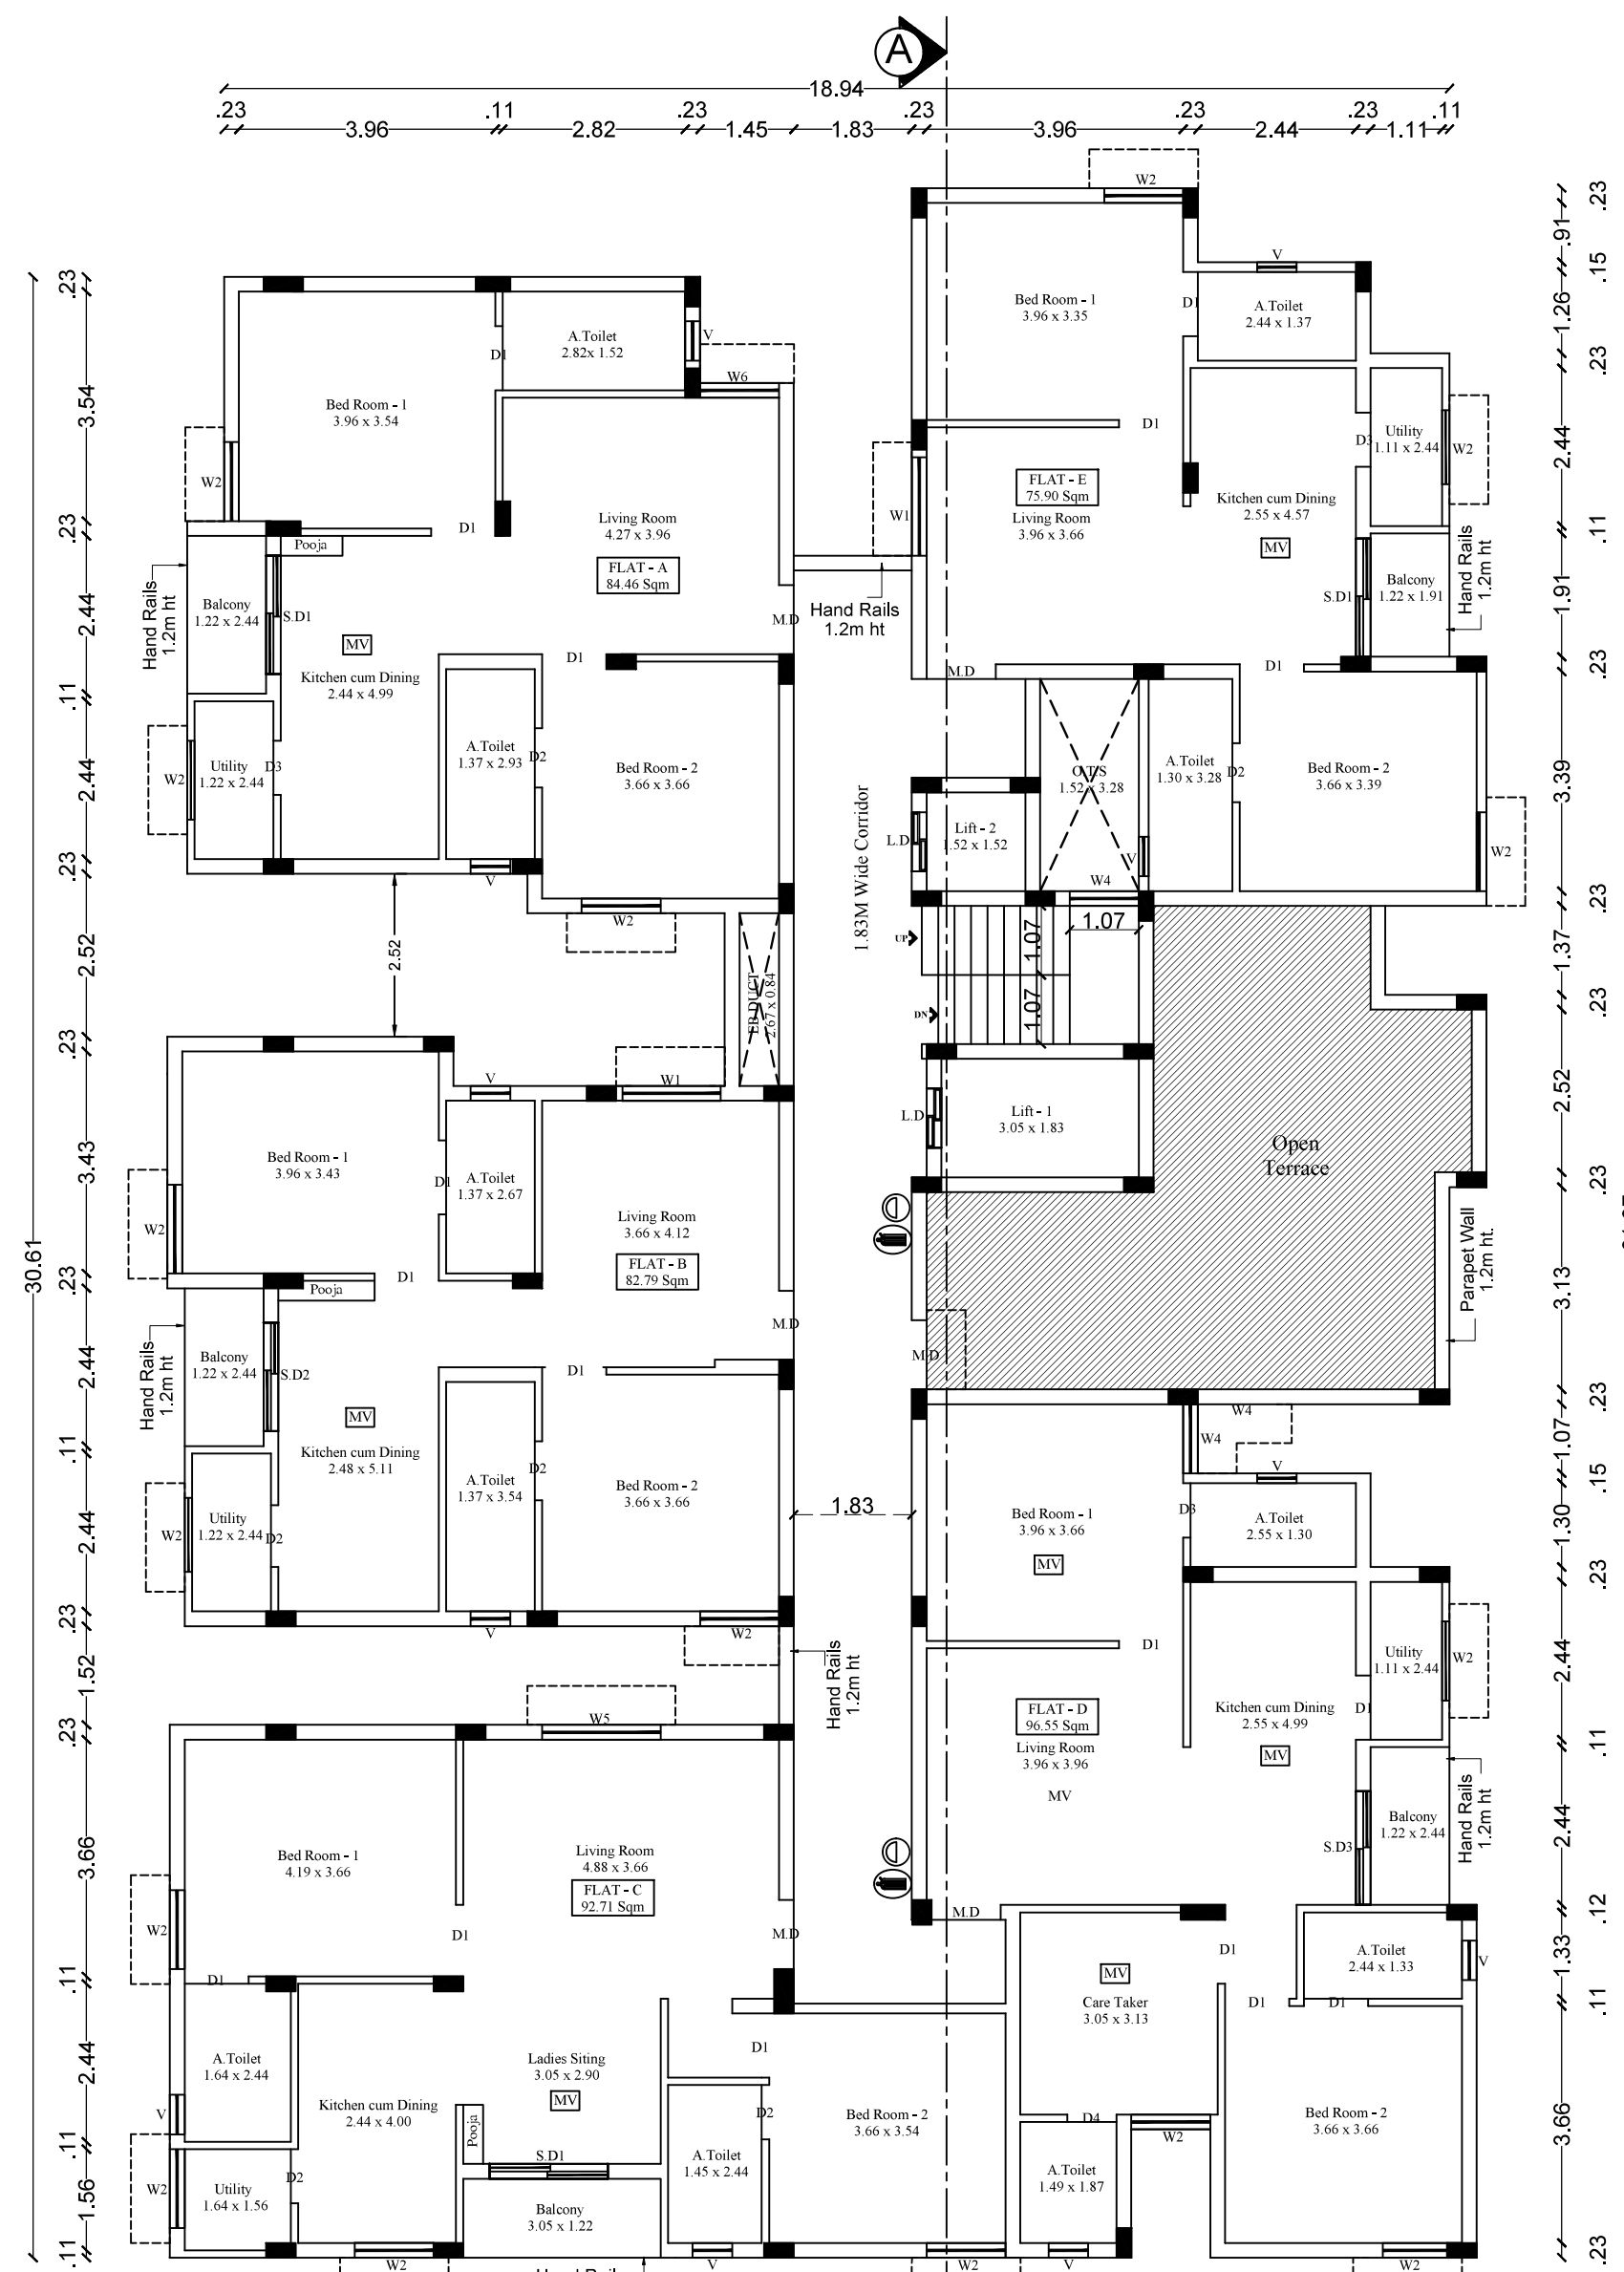


FIFTH FLOOR PLAN

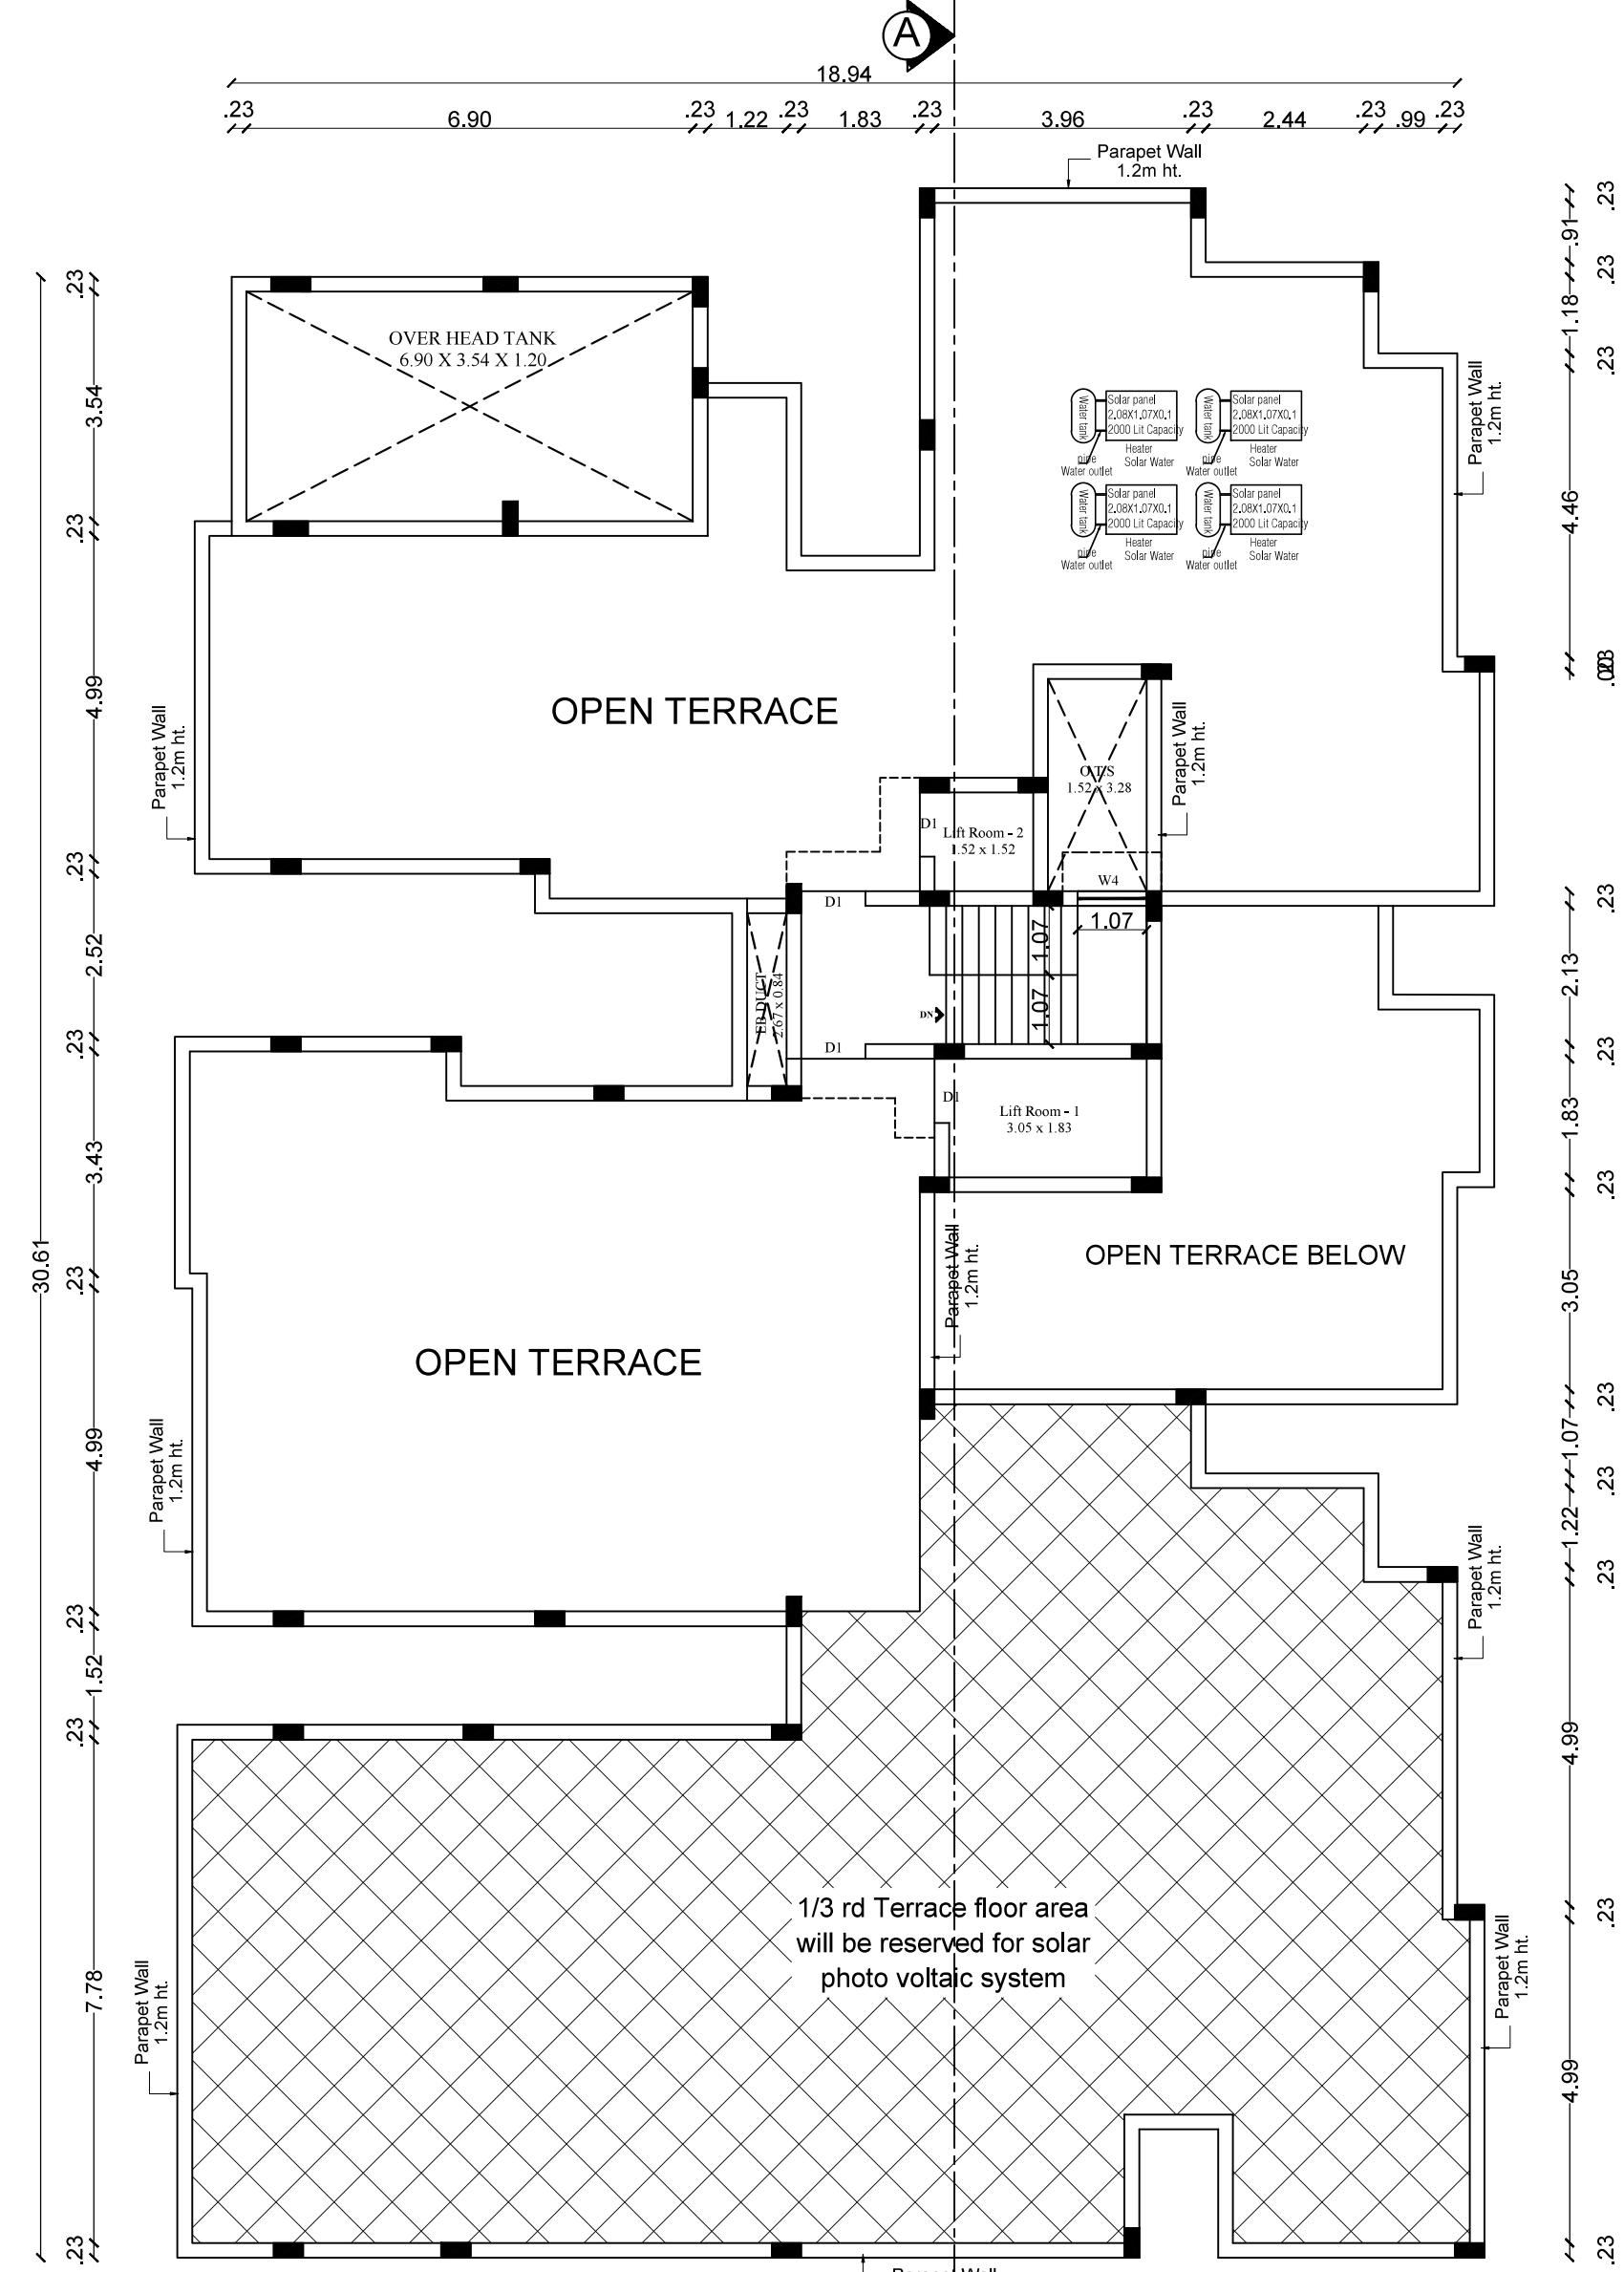

TERRACE FLOOR PLAN

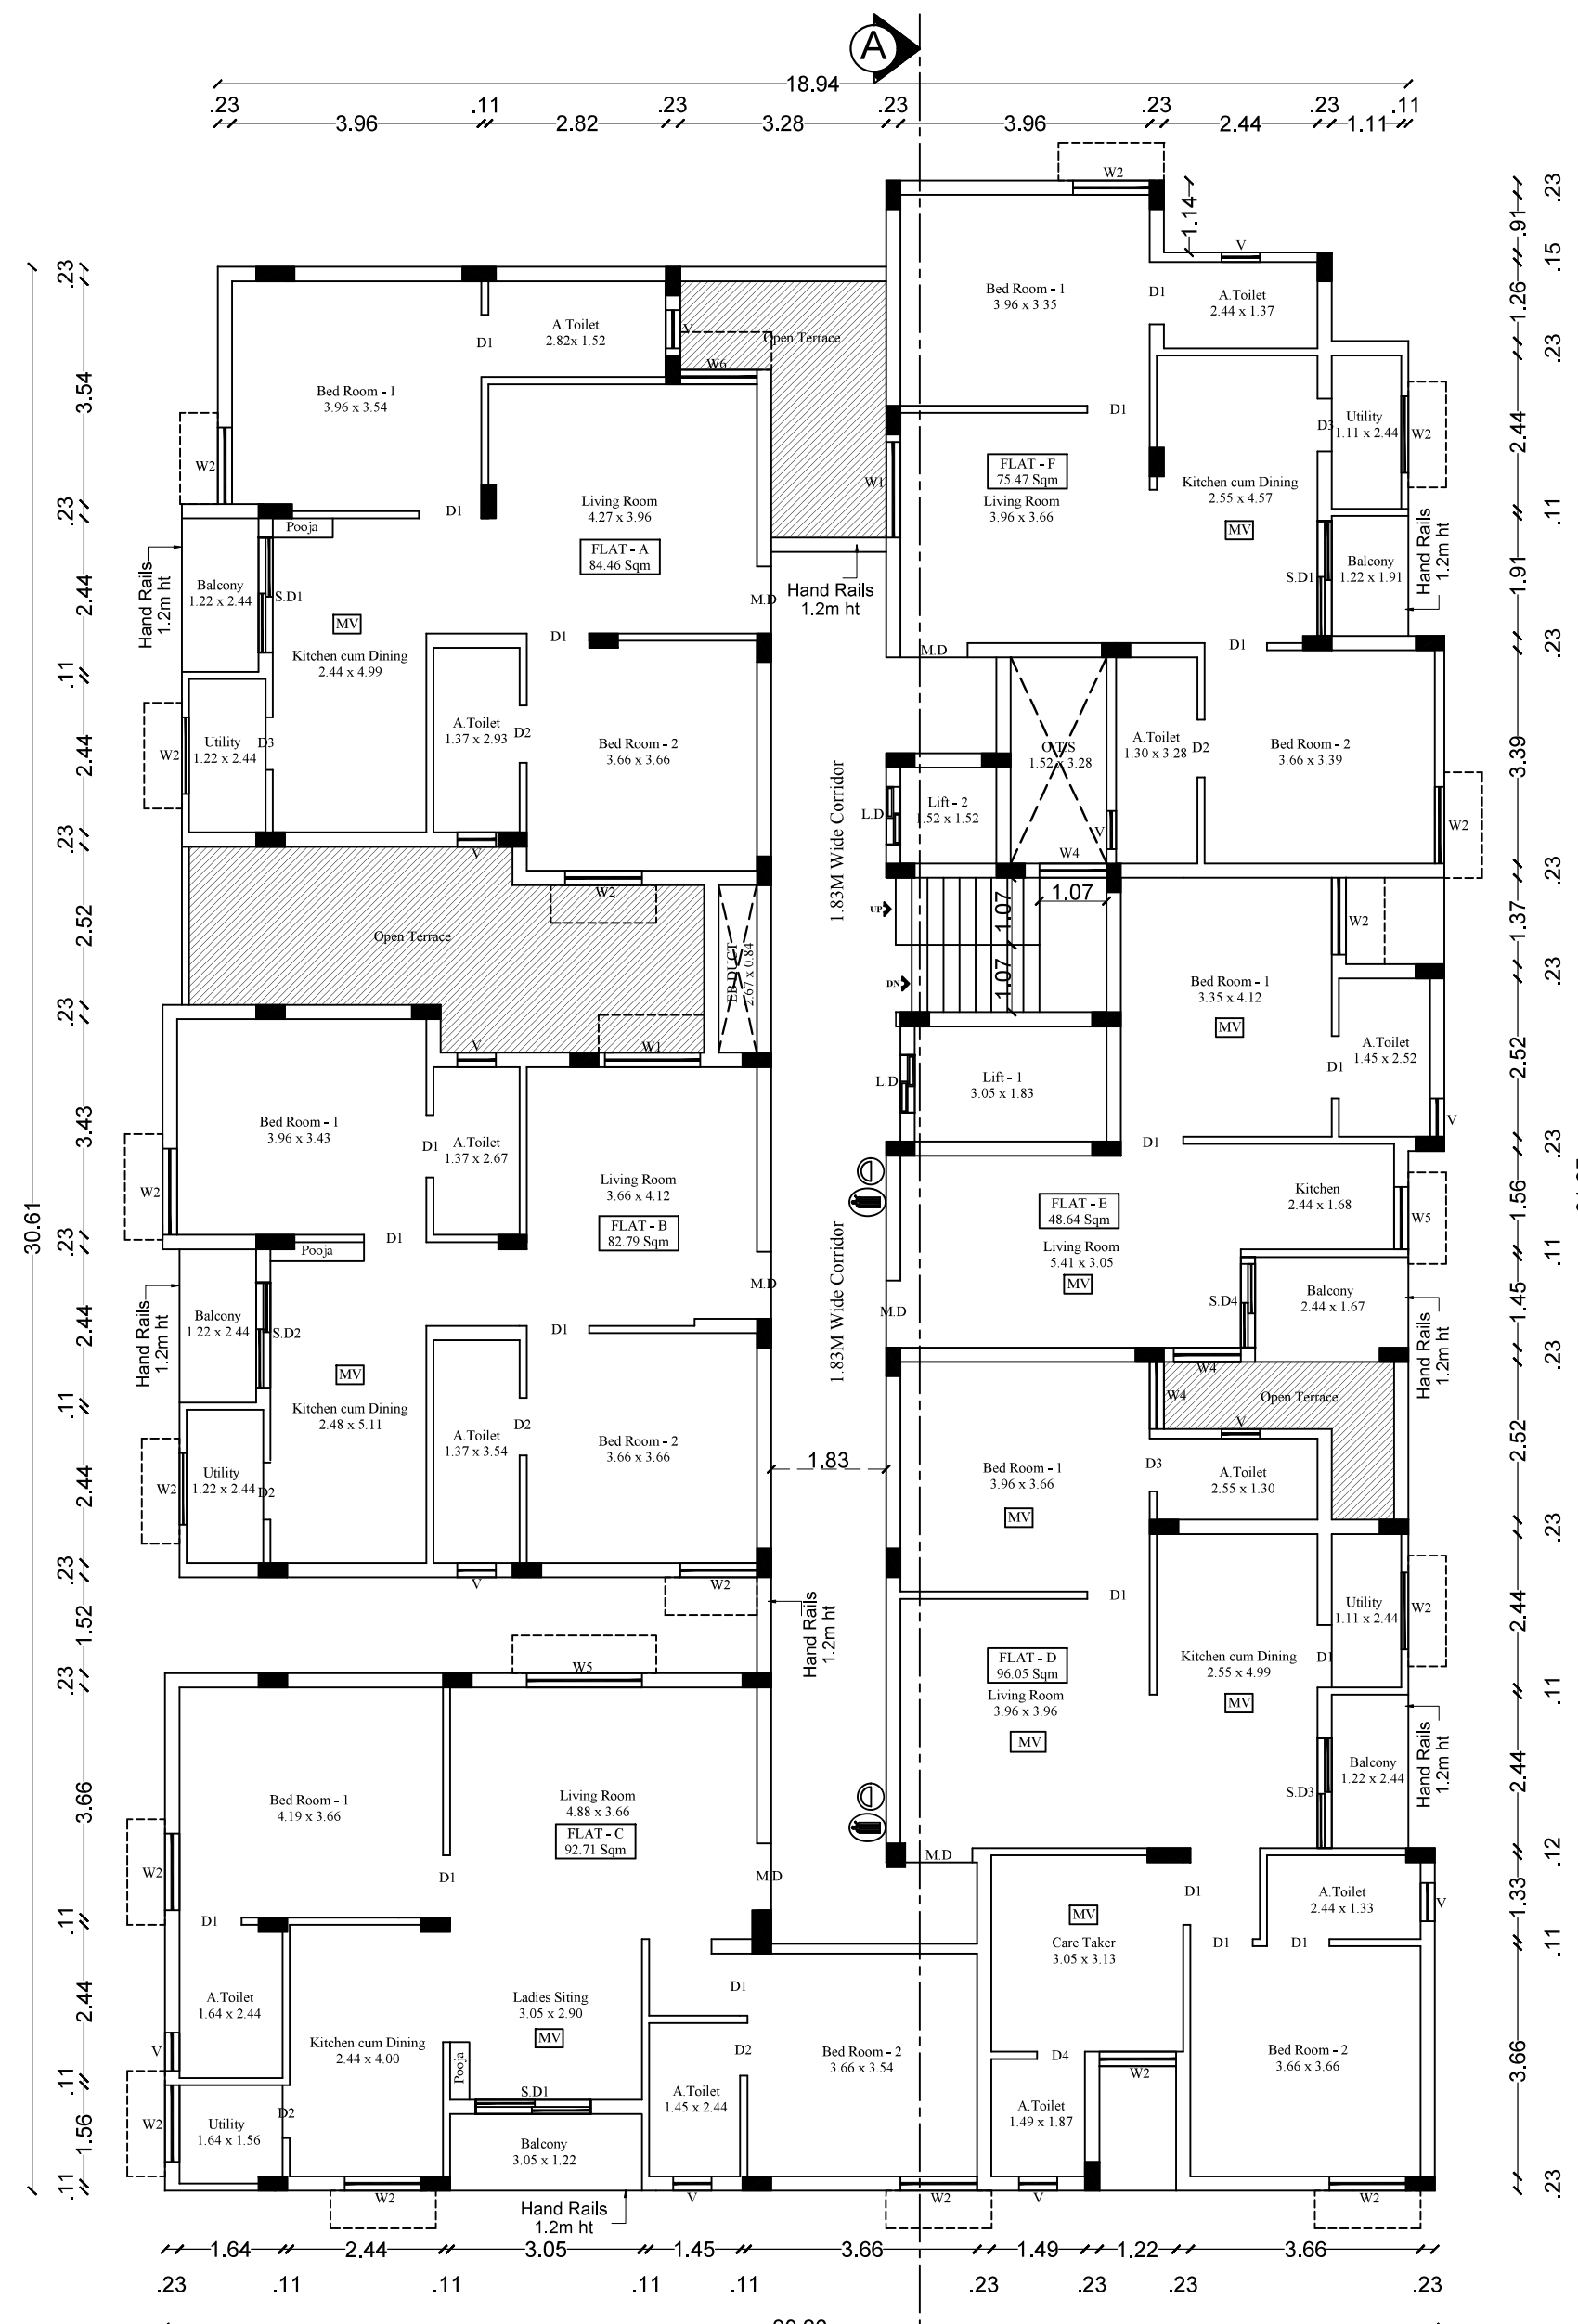

FIRST FLOOR PLAN

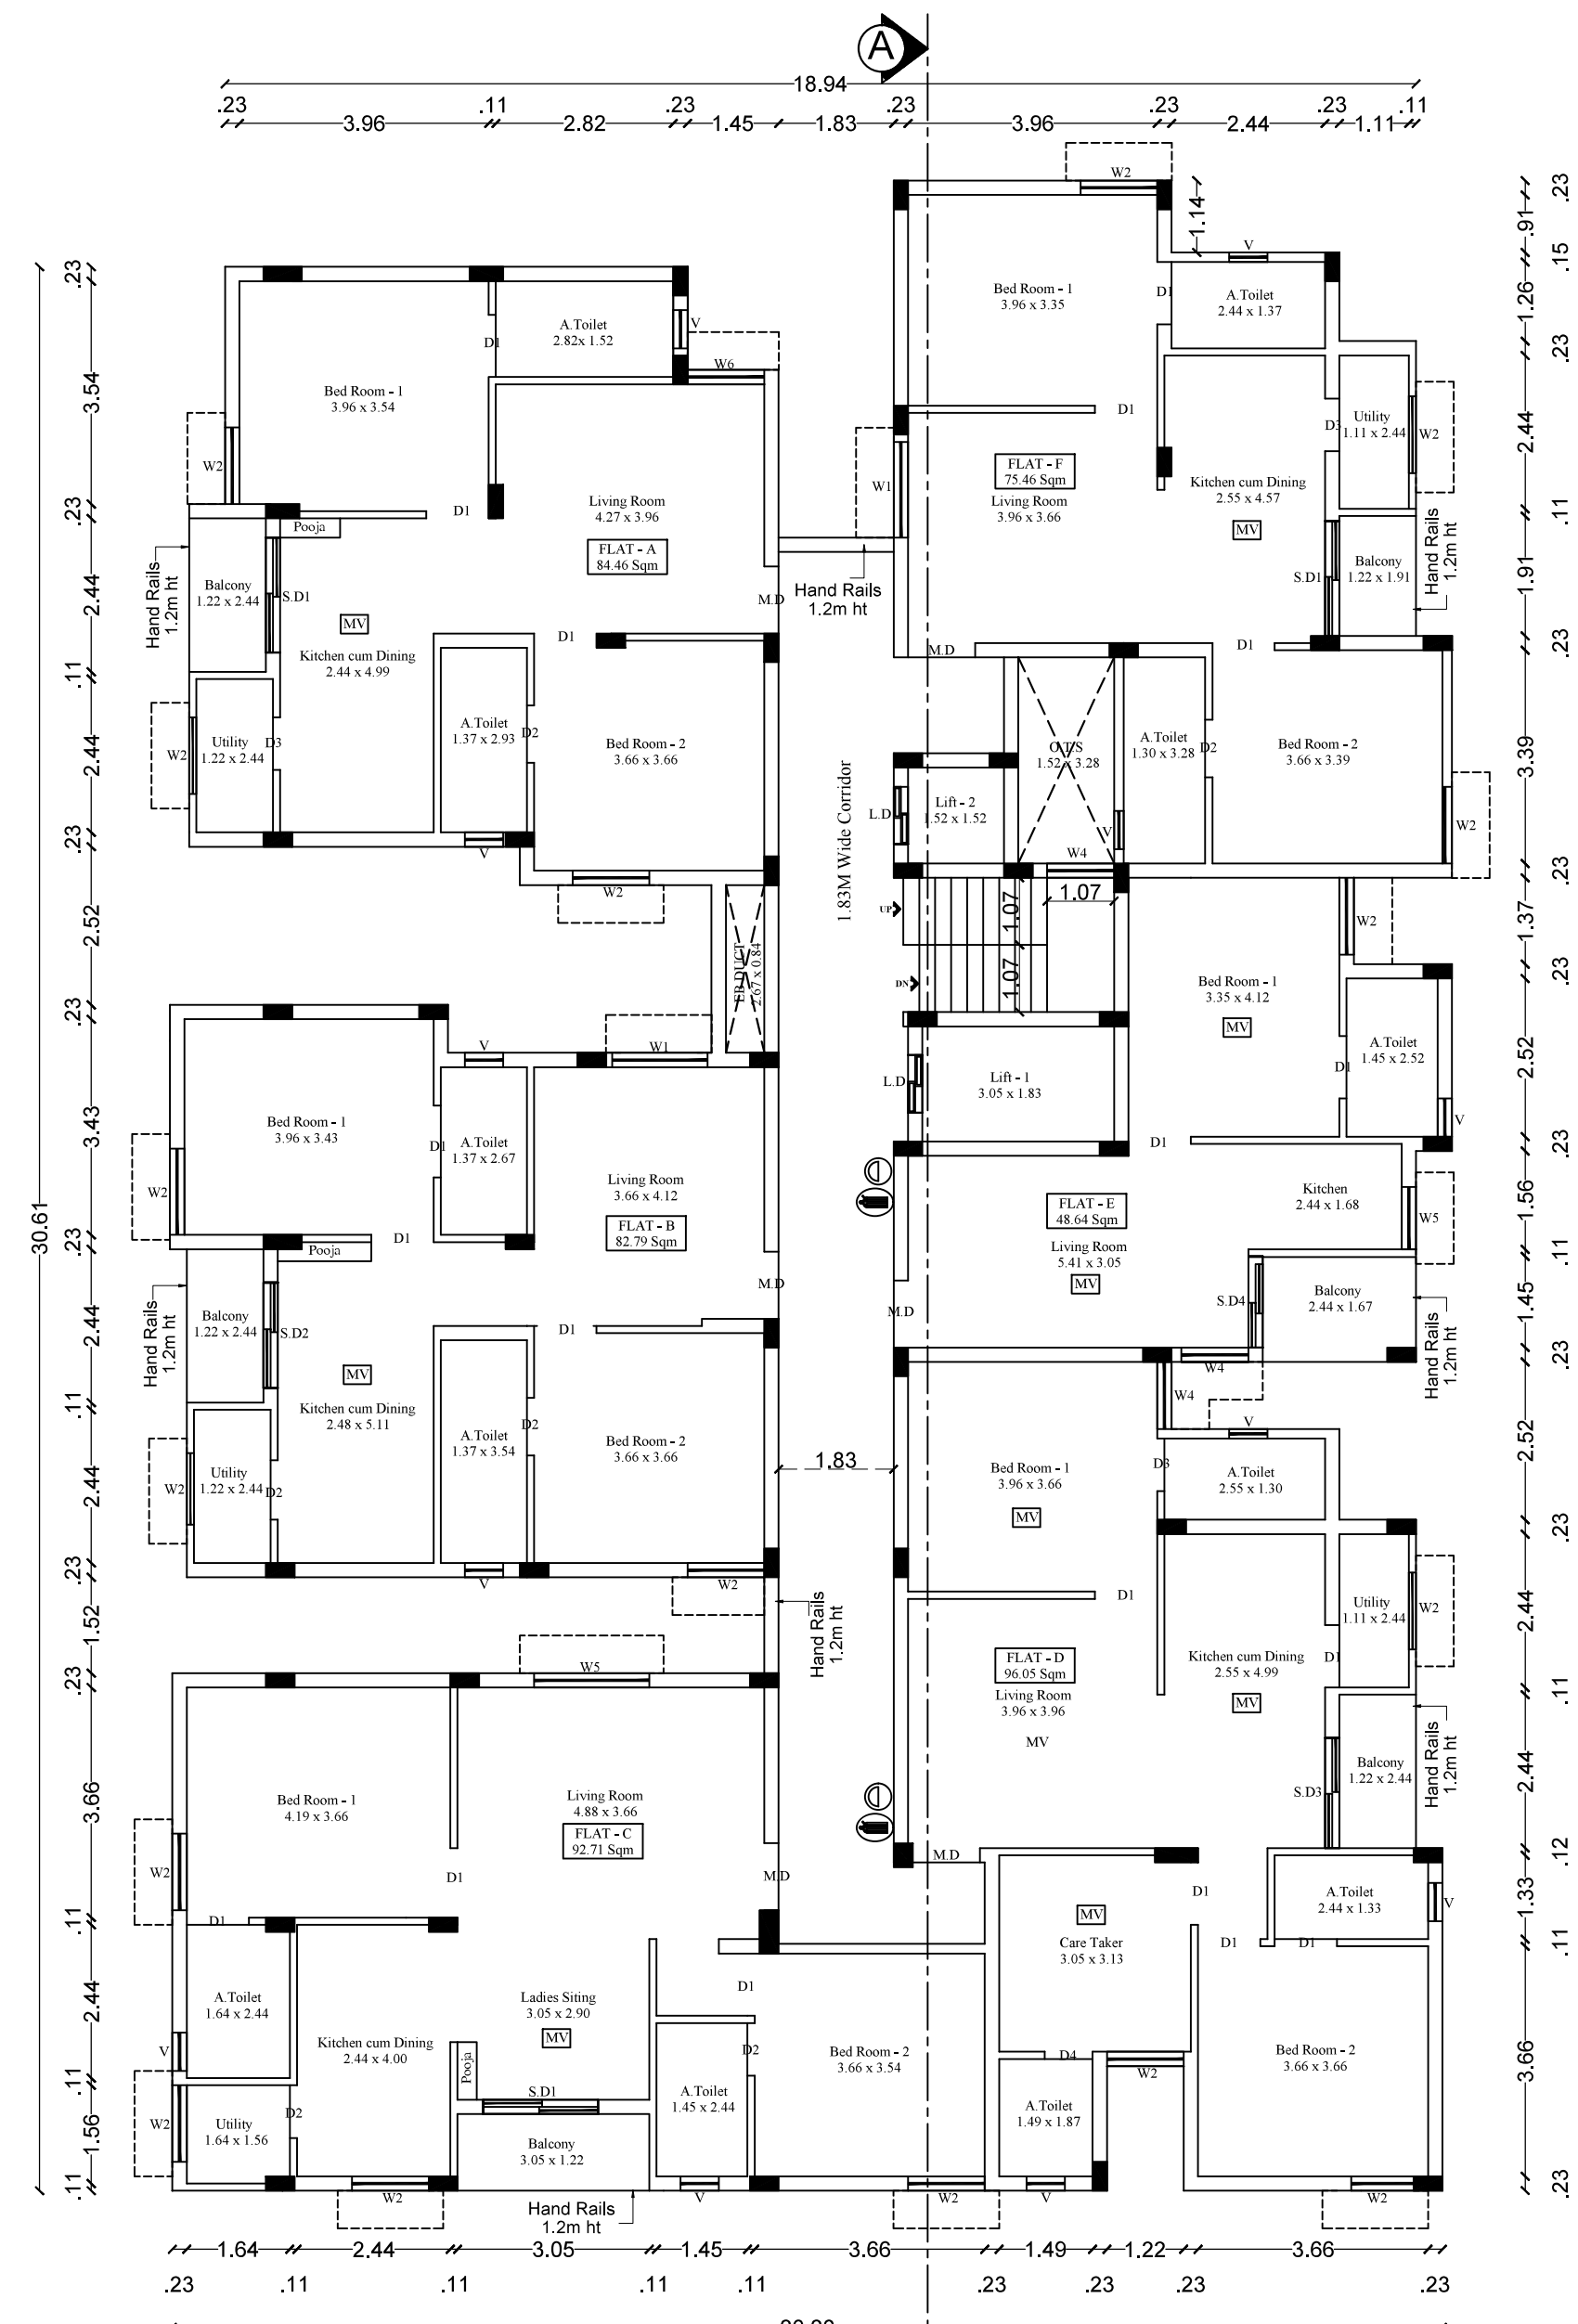


TYPICAL FLOOR PLAN (SECOND FLOOR TO FOURTH FLOOR)



NORTH SIDE ELEVATION



SECTION-AA

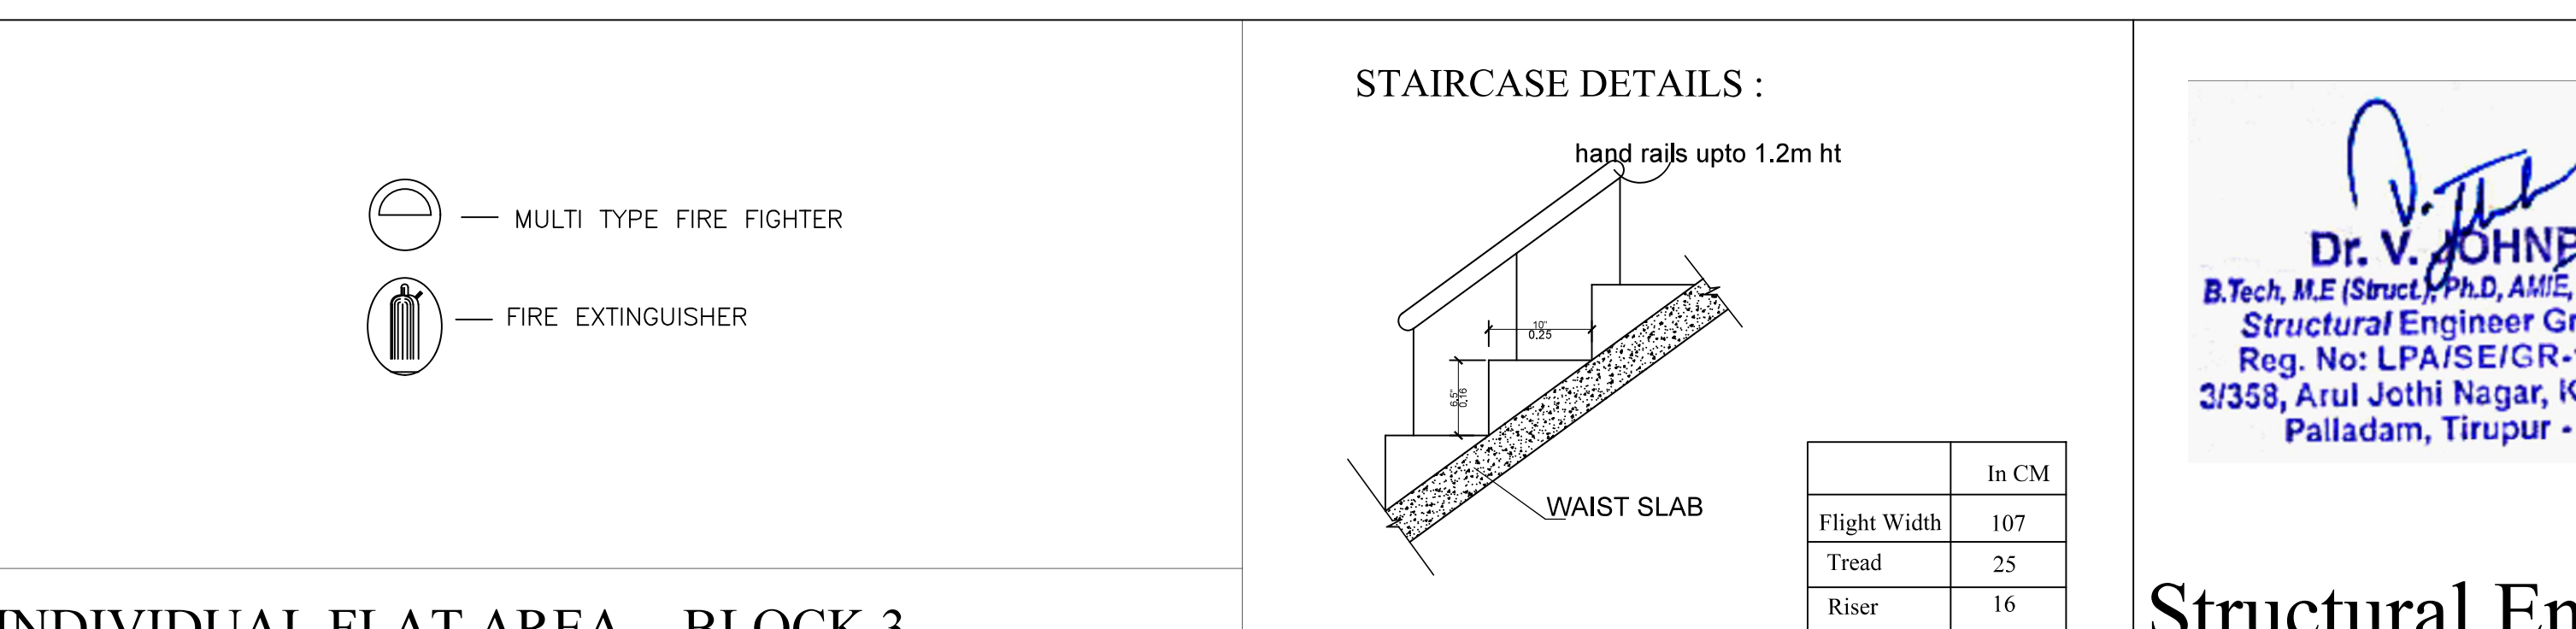

INDIVIDUAL FLAT AREA - BLOCK 3

SL.NO	Flat Name	AREA IN SQM		
		FLOOR - 1	FLOOR -2 to 4	FLOOR - 5
01	A	84.46	84.46	84.46
02	B	82.79	82.79	82.79
03	C	92.71	92.71	92.71
04	D	96.05	96.05	96.55
05	E	48.64	48.64	75.90
06	F	75.47	75.47	--
Common Area		67.25	67.83	70.18
TOTAL		547.37	547.95	502.59

STAIRCASE DETAILS :

hand rails upto 1.2m ht

WAIST SLAB

	In CM
Flight Width	107
Tread	25
Riser	16

Geotech. Engineer

Structural Engineer

Dr. V. JOHNPAL
B.Tech, M.E (Struct), Ph.D, AME, IAS, MCI, MOW
Structural Engineer Grade - I (SE)
Reg. No: LPA/SE/GR-11032/2024
3/358, Arul Jothi Nagar, Karennampattai,
Palladam, Tirupur - 641 401.

Dr. N. Balasundaram, M.E, Ph.D
Construction Engineer
Reg. No. LPA/CE/002/2024
356, Nanjundapuram Road,
Near Shree Pathy Nagar, Coimbatore - 641 036.


Engineer (or) Architect

Applicant


PKATHIRAVAN, B. Arch, M.Tech, Ph.D.
REGISTERED ARCHITECT
CA / 2024 / 23 / 1981
S K ASSOCIATES
2/3, 1st Floor, Vinayagar Kovil Street,
Krishnasamy Nagar, Coimbatore-641045.

Block - 03		Sheet No: 04/06
PLAN SHOWING THE PROPOSED RESIDENTIAL APARTMENT BUILDING STILT, FIRST, SECOND, THIRD, FOURTH & FIFTH FLOOR AND CLUB HOUSE BUILDING GROUND, FIRST, SECOND & THIRD FLOOR IN S.F. NO:402/1B2B, VEDAPATTY VILLAGE, PERUR TALUK, COIMBATORE DISTRICT.		
APPLICANT NAME: Mrs.Kamal Bindu		
N Scale: 1:100		All dimensions are in metre
Area Details	F.S.I AREA (sqm)	NON F.S.I AREA (sqm)
Area of the First Floor	547.37	--
Area of the Second Floor	547.95	--
Area of the Third Floor	547.95	--
Area of the Fourth Floor	547.95	--
Area of the Fifth Floor	502.59	--
Area of the Terrace Floor	--	63.03
Total	2693.81	63.03
	2756.84	


JOINERY DETAILS	
Description works	In Meter
M.D - Main Door	1.07 x 2.14
D1 - Door 1	0.99 x 2.14
D2 - Door 2	0.91 x 2.14
D3 - Door 3	0.84 x 2.14
D4 - Door 4	0.76 x 2.14
S.D 1 - Fixed Door 1	1.83x 2.14
S.D 2 - Fixed Door 2	1.67 x 2.14
W1 - Window 1	1.52 x 1.83
W2 - Window 2	1.22 x 1.52
W3 - Window 3	1.52 x 1.52
W4 - Window 4	1.07 x 1.52
W5 - Window 5	0.99 x 0.91
W6 - Window 6	1.22 x 1.83
W7 - Window 7	1.83 x 1.83
L.D - Lift door	0.91 x 2.14
V1 - Ventilator 1	0.61 x 0.91
V2 - Ventilator 2	0.57 x 0.91
MV - Mechanical Ventilation	

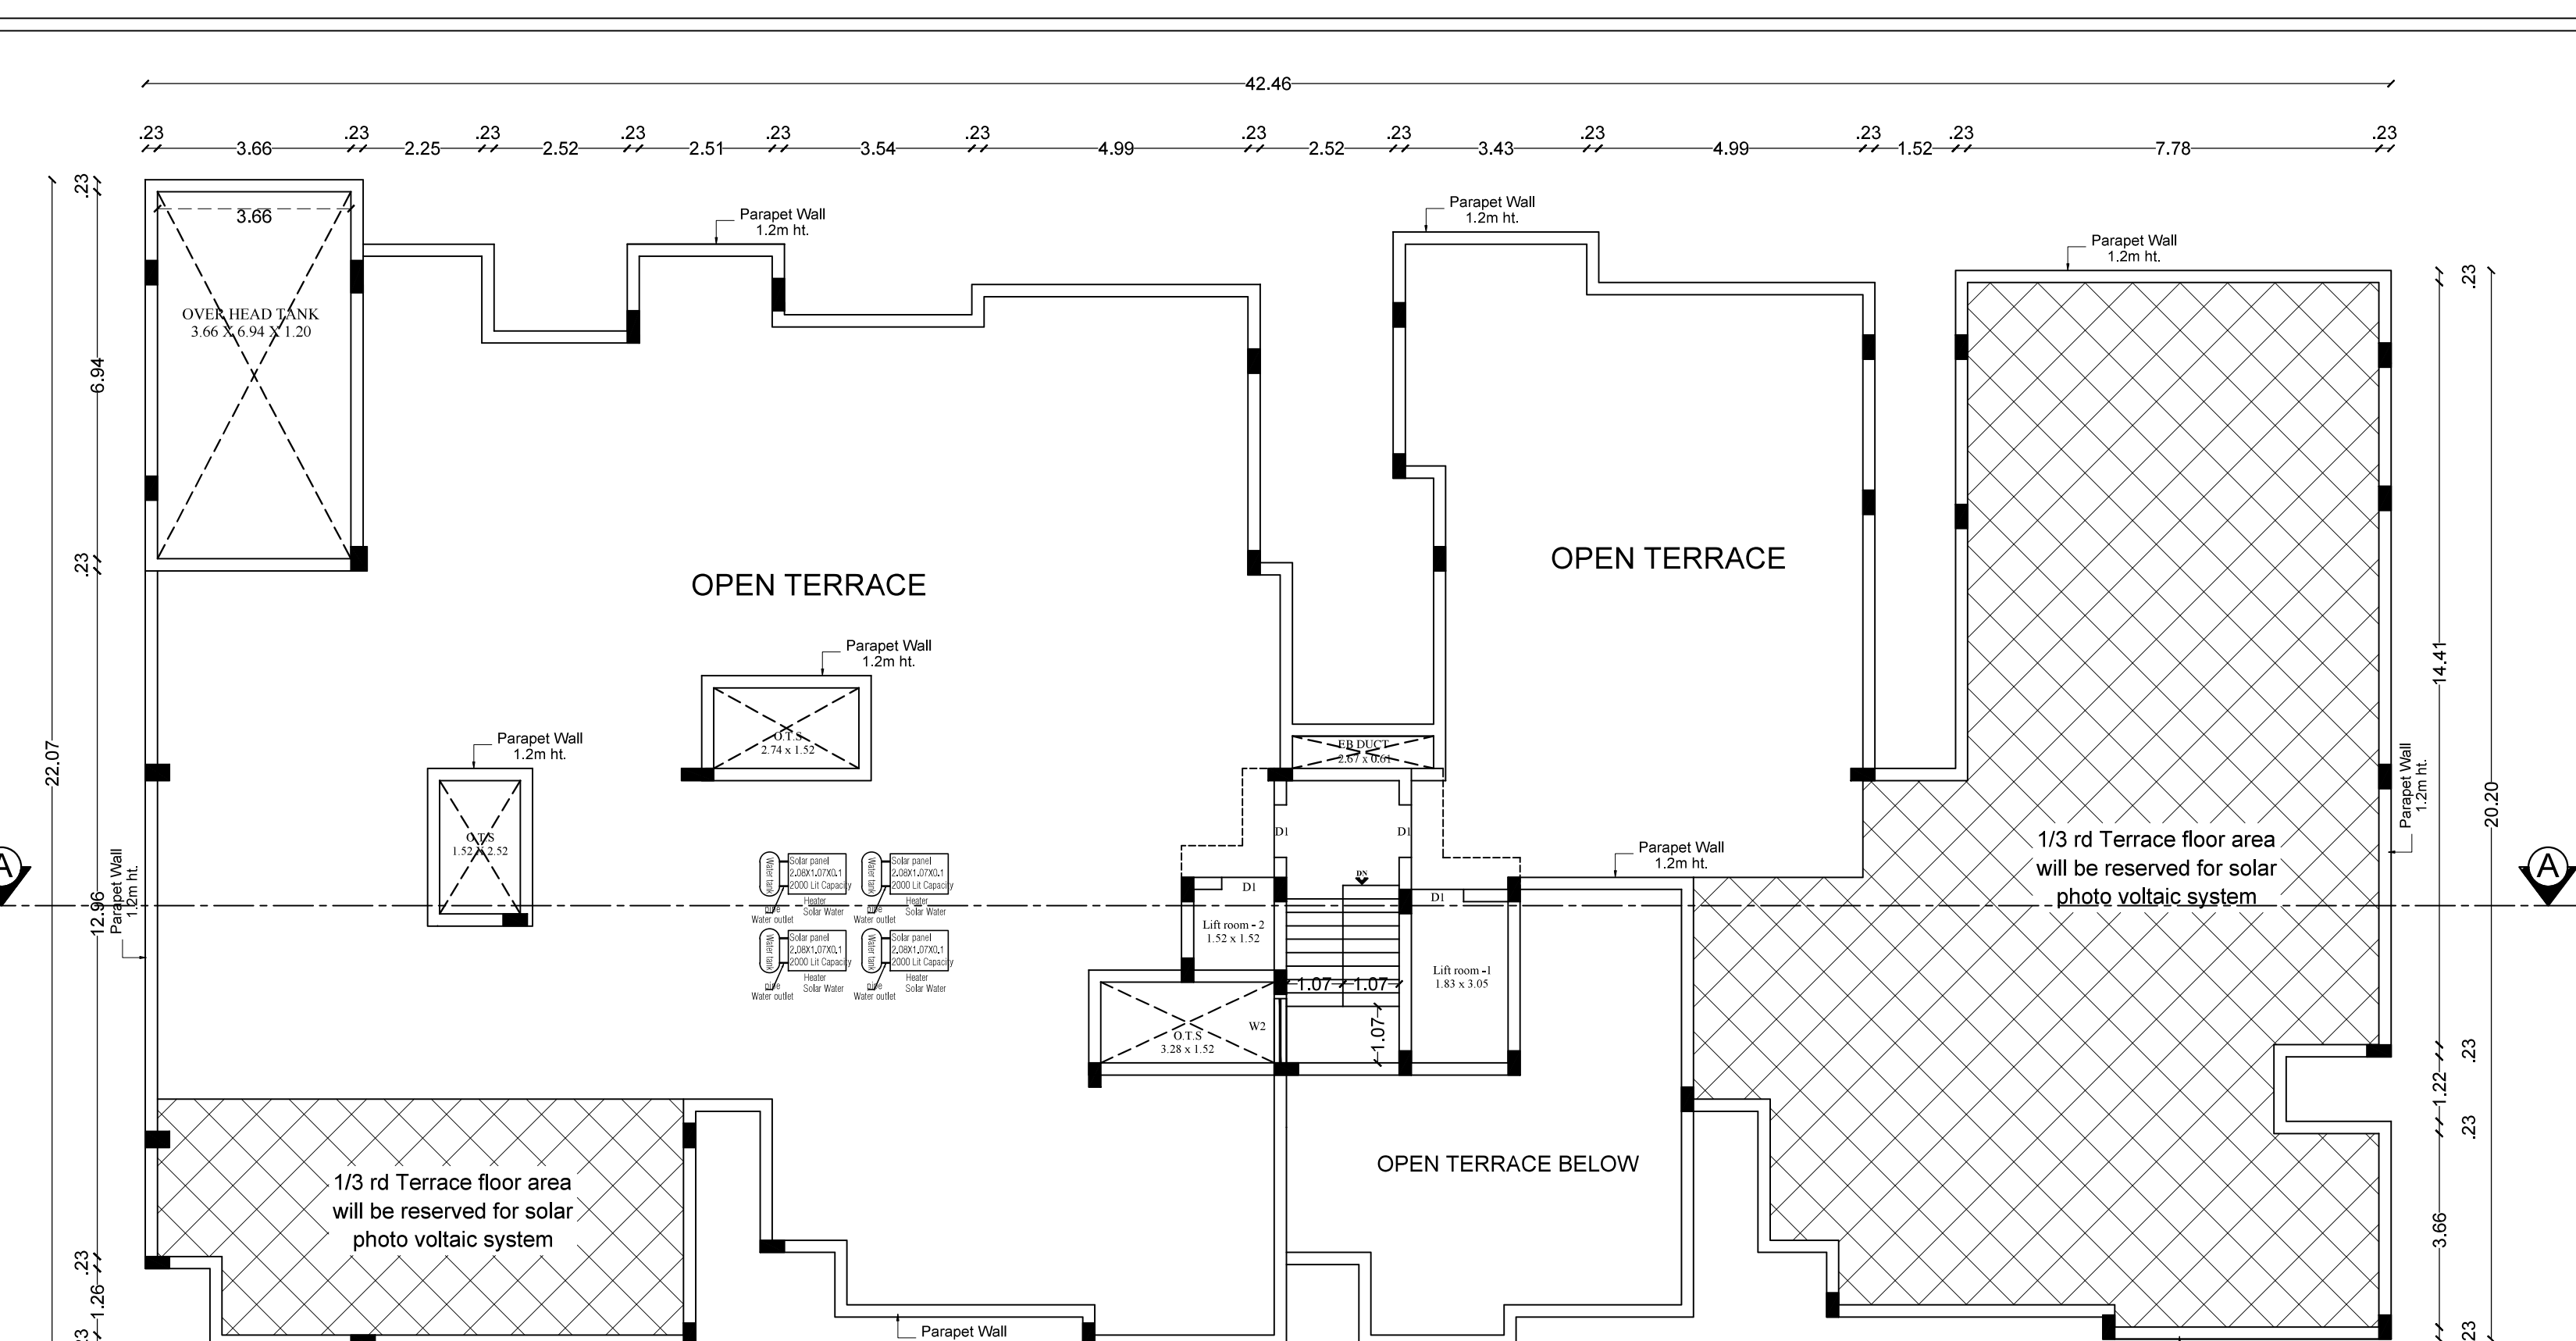


TERRACE FLOOR PLAN

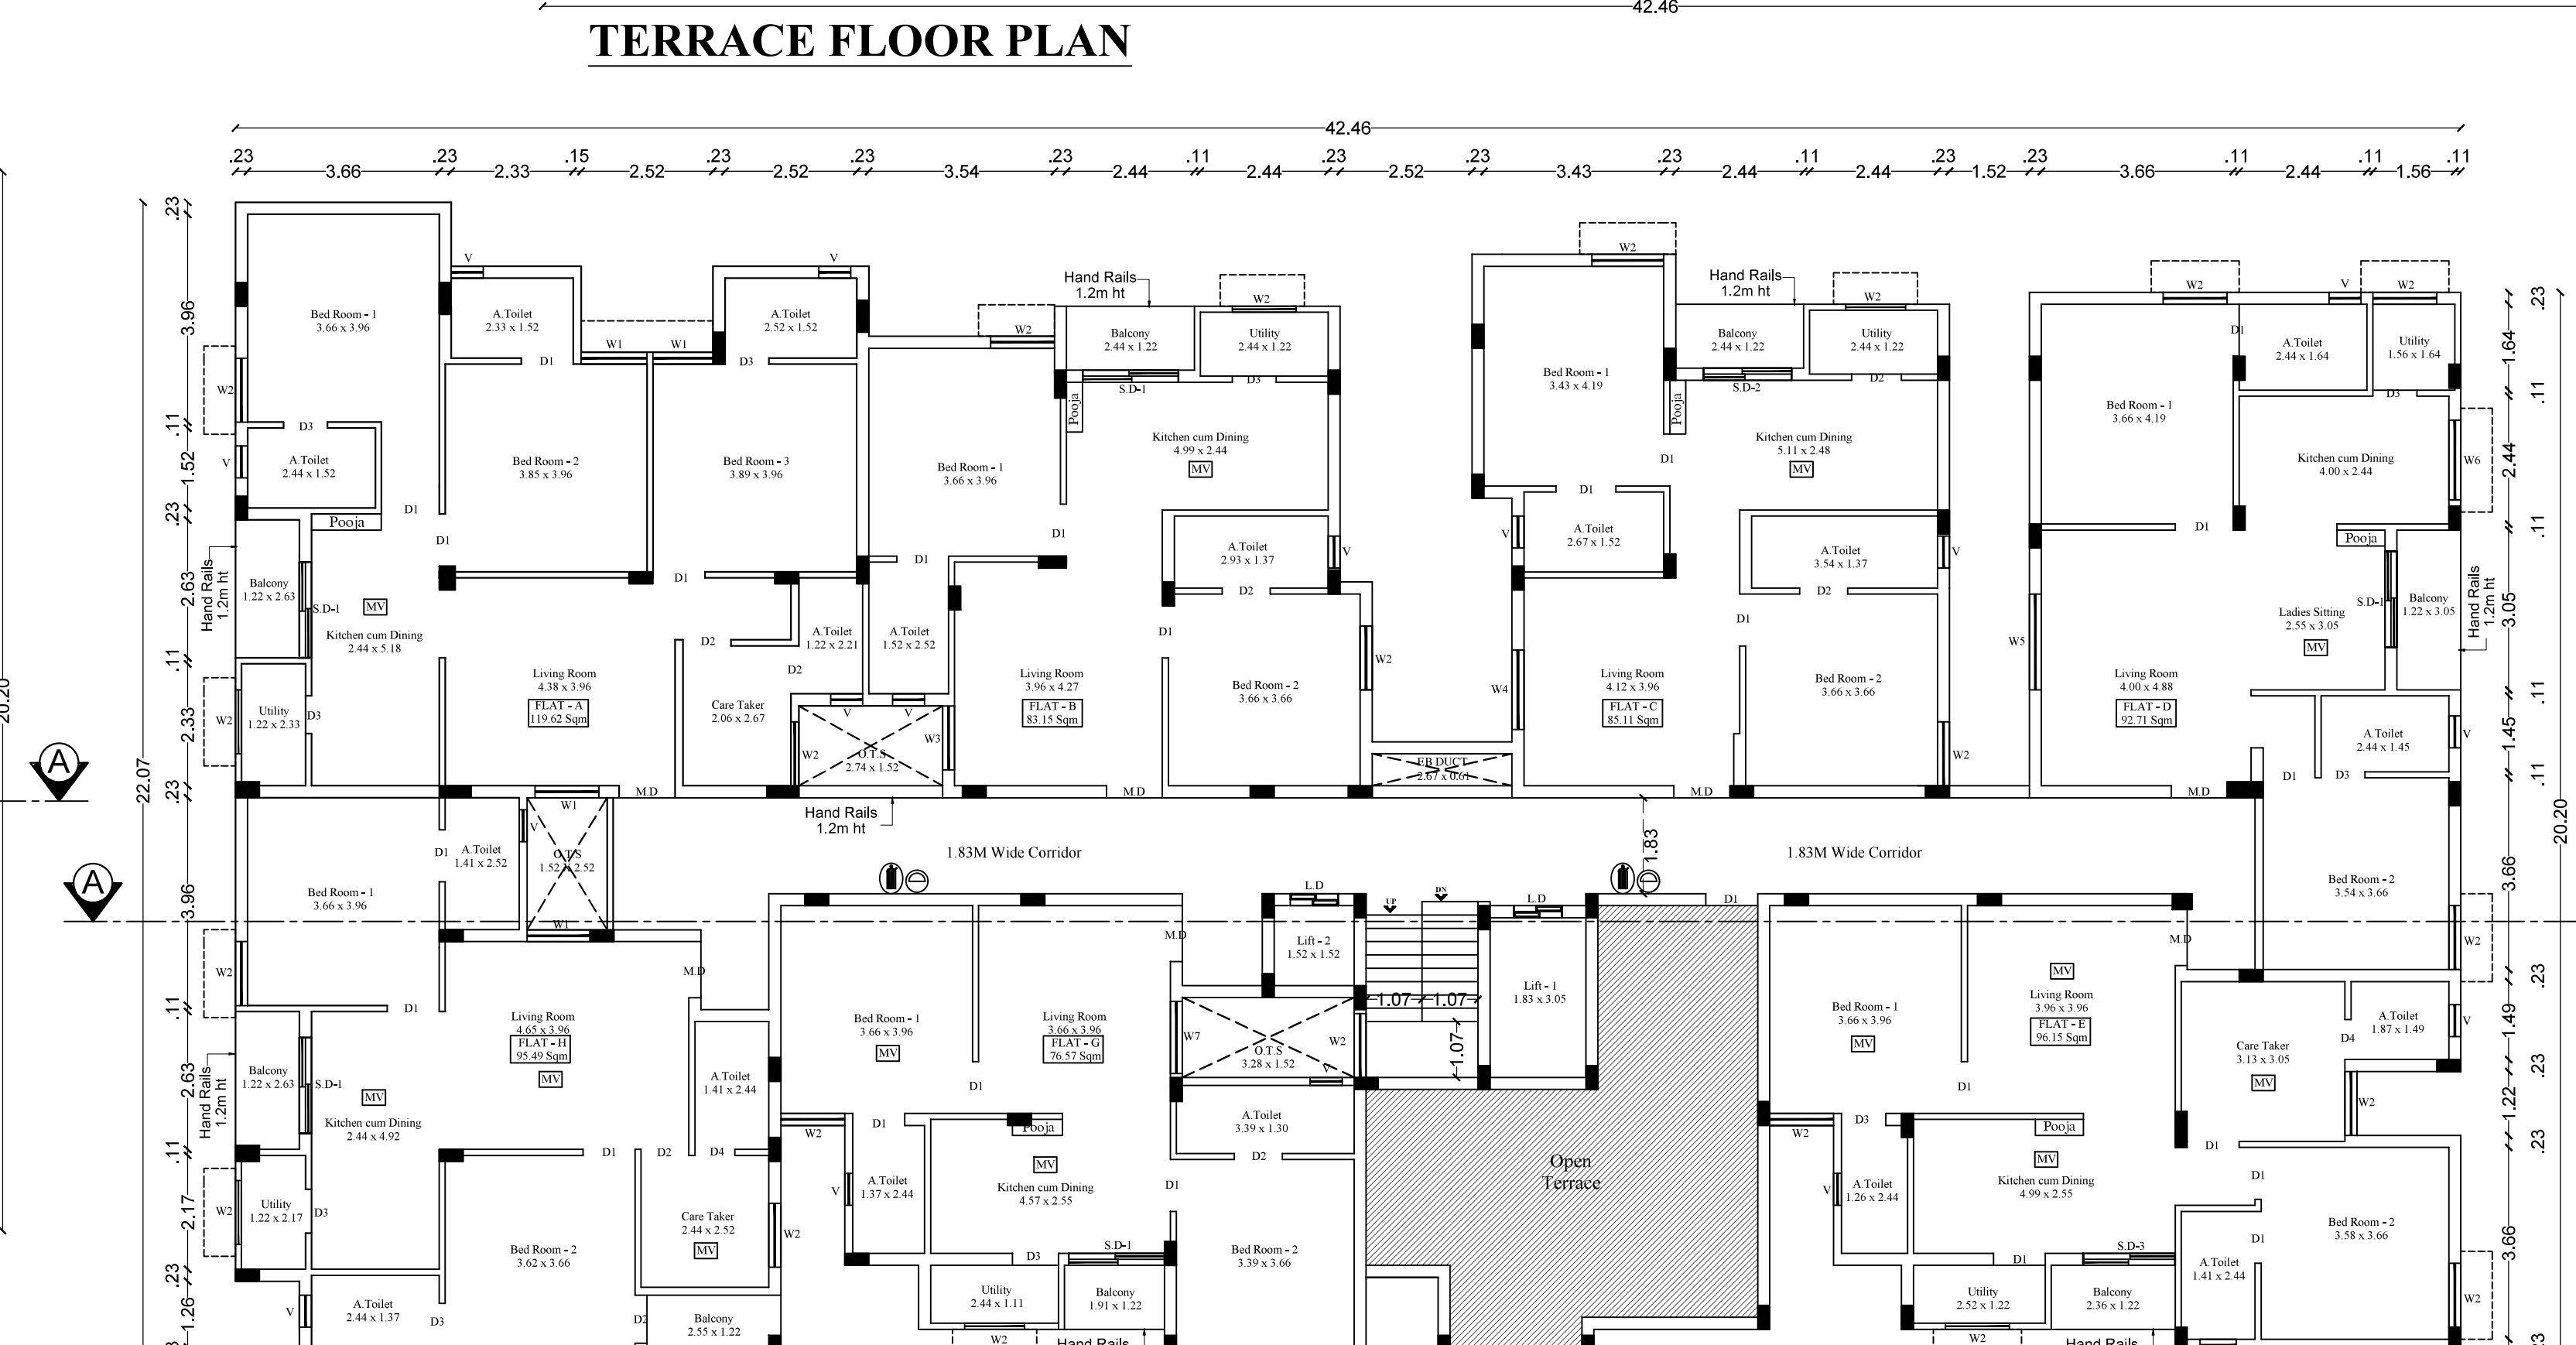

FIFTH FLOOR PLAN

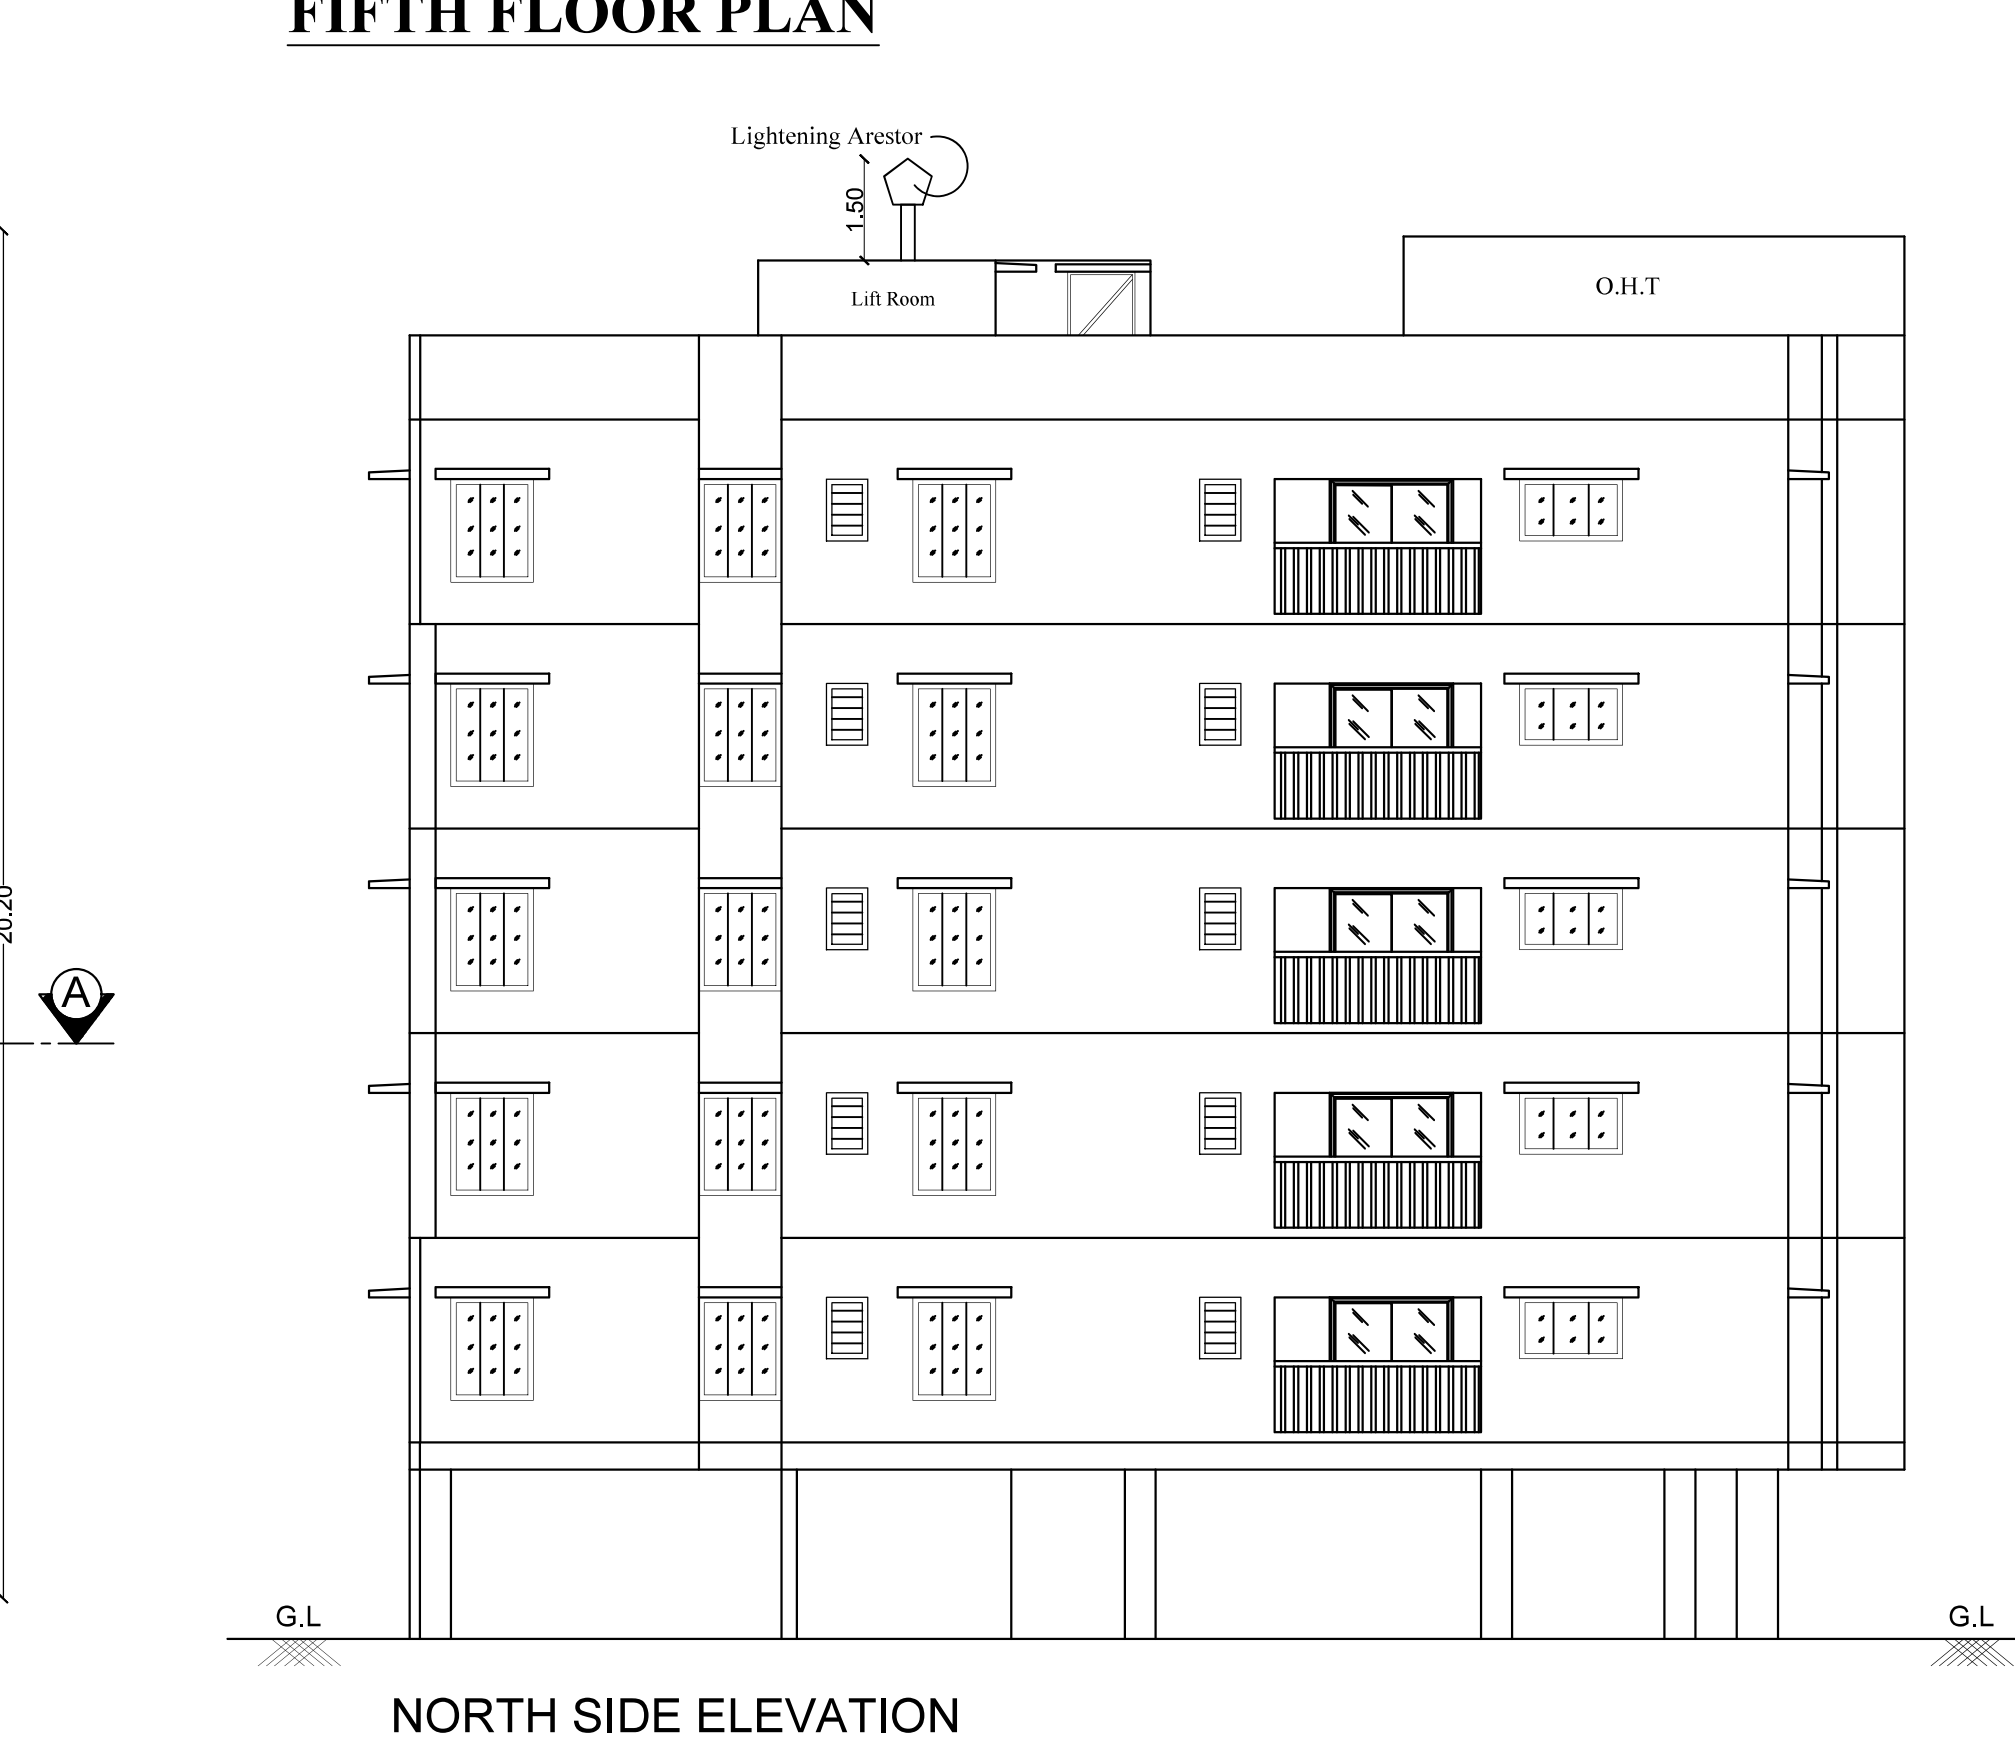

JOINERY DETAILS	
Description works	In Meter
M.D - Main Door	1.07 x 2.14
D1 - Door 1	0.99 x 2.14
D2 - Door 2	0.91 x 2.14
D3 - Door 3	0.84 x 2.14
D4 - Door 4	0.76 x 2.14
S.D 1 - Sliding Door 1	1.83x 2.14
S.D 2 - Sliding Door 2	1.68 x 2.14
S.D 3 - Sliding Door 3	1.75 x 2.14
S.D 4 - Sliding Door 4	1.33 x 2.14
W1 - Window 1	1.22 x 1.83
W2 - Window 2	1.22 x 1.52
W3 - Window 3	1.52 x 1.52
W4 - Window 4	1.52 x 1.83
W5 - Window 5	1.83 x 1.83
W6 - Window 6	1.52 x 0.91
W7 - Window 7	1.37 x 1.83
W8 - Window 8	1.22 x 0.91
L.D - Lift door	0.91 x 2.14
V1 - Ventilator 1	0.61 x 0.91
V2 - Ventilator 2	0.57 x 0.91
MV - Mechanical Ventilation	

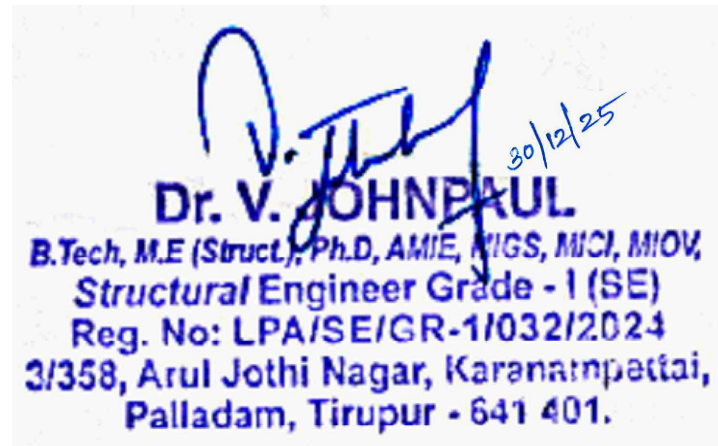


21-18-25
P.KATHIRAVAN, B.Arch., M.Tech., Ph.D.,
REGISTERED ARCHITECT,
CA/2004/33/881
S K ASSOCIATES
2/3, 1st Floor, Vinayagar Kovil Street,
Krishnasamy Nagar, Coimbatore-641045


Construction Engineer



Applicant

PLAN SHOWING THE PROPOSED RESIDENTIAL APARTMENT BUILDING STILT, FIRST, SECOND, THIRD, FOURTH & FIFTH FLOOR AND CLUB HOUSE BUILDING GROUND,FIRST, SECOND & THIRD FLOOR IN S.F. NO:402/1B2B, VEDAPATTY VILLAGE, PERUR TALUK, COIMBATORE DISTRICT.

APPLICANT NAME:
Mrs.Kamal Bindu


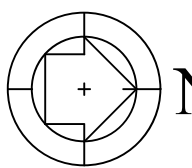
 N Scale: 1:100 All dimensions are in metre

Area Details	F.S.I AREA (sqm)	NON F.S.I AREA (sqm)
Area of the Ground Floor	408.98	84.17
Area of the First Floor	408.98	--
Area of the Second Floor	493.15	--
Area of the Third Floor	211.96	--
Area of the Terrace Floor	--	75.79
Total	1523.07	159.96
	1683.03	


JOINERY DETAILS

Description works	In Meter
M.D - Main Door	1.83 x 2.14
D1 - Door 1	1.50 x 2.14
D2 - Door 2	1.22 x 2.14
D3 - Door 3	0.91 x 2.14
D4 - Door 4	0.76 x 2.14
W1 - Window 1	1.83 x 1.83
W2 - Window 2	1.52 x 1.52
L.D - Lift door	0.91 x 2.14
V1 - Ventilator 1	0.91 x 0.91
V2 - Ventilator 2	0.61 x 0.91


MV - Mechanical Ventilation

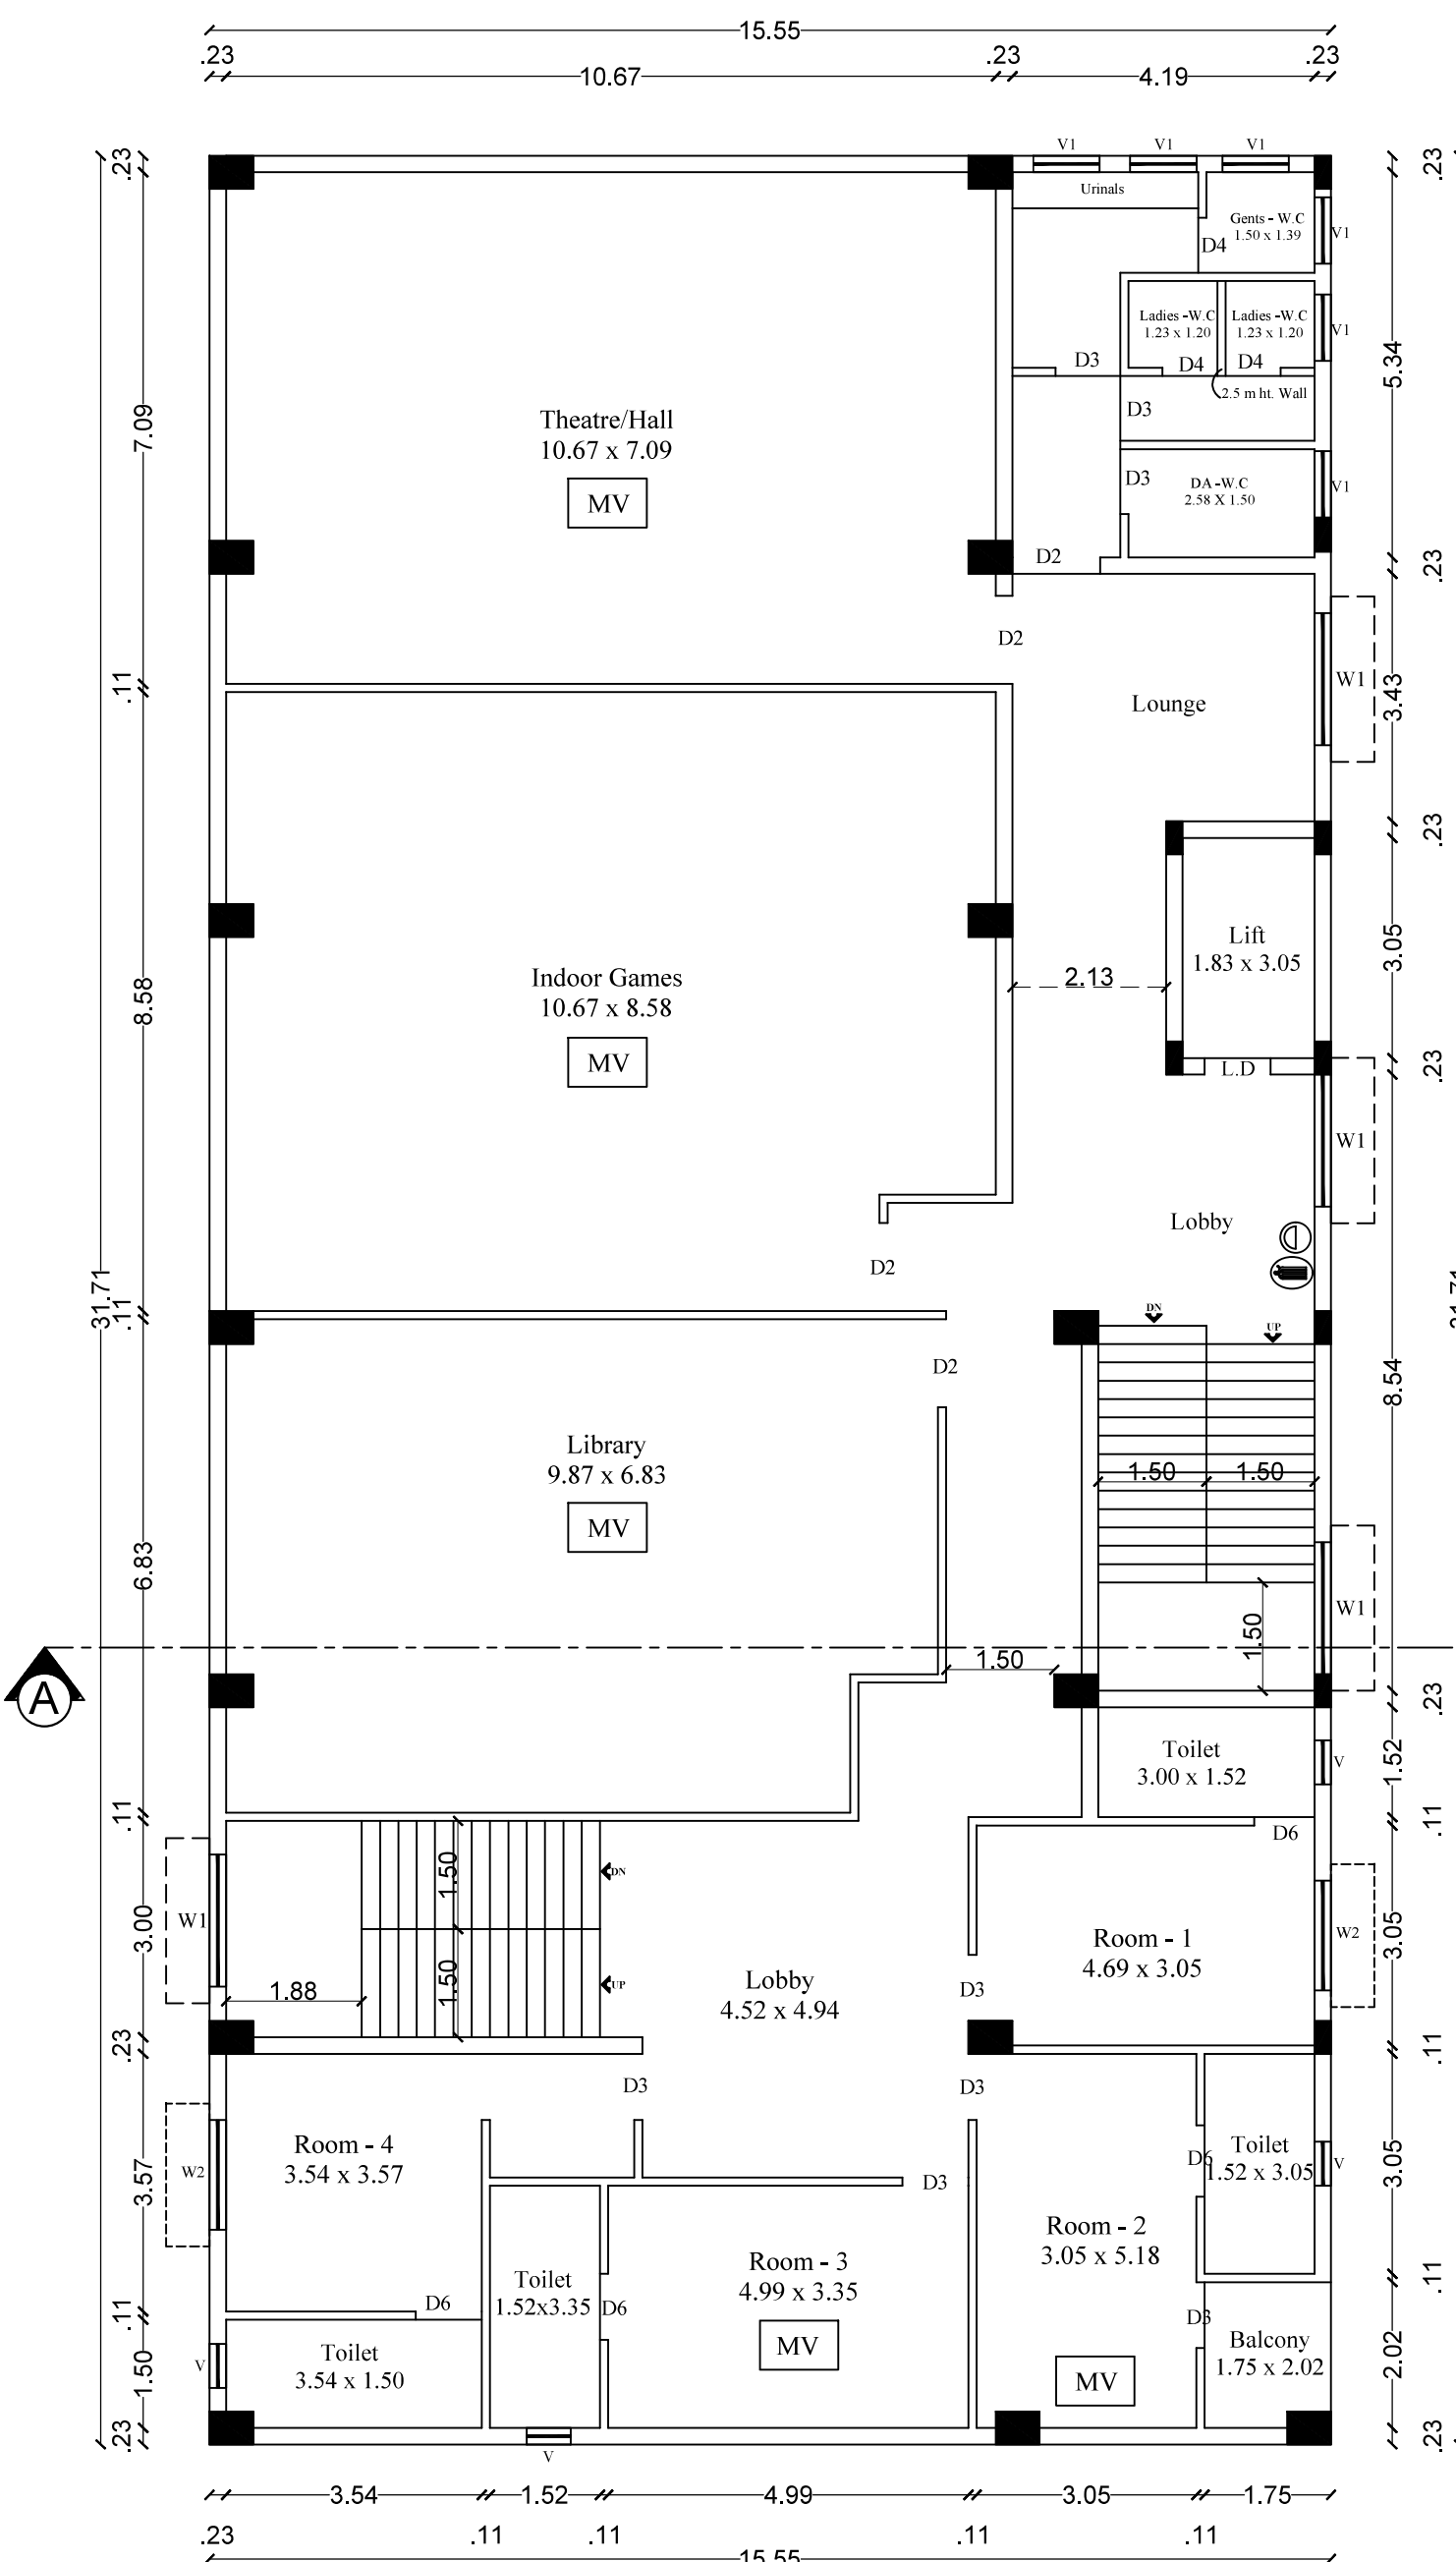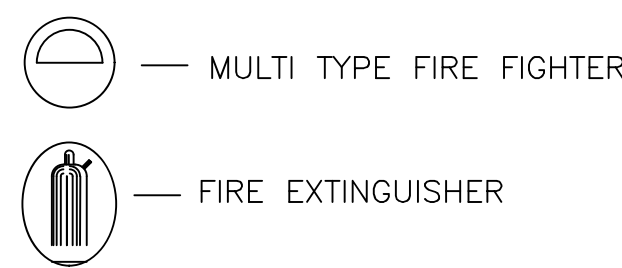


SECOND FLOOR PLAN

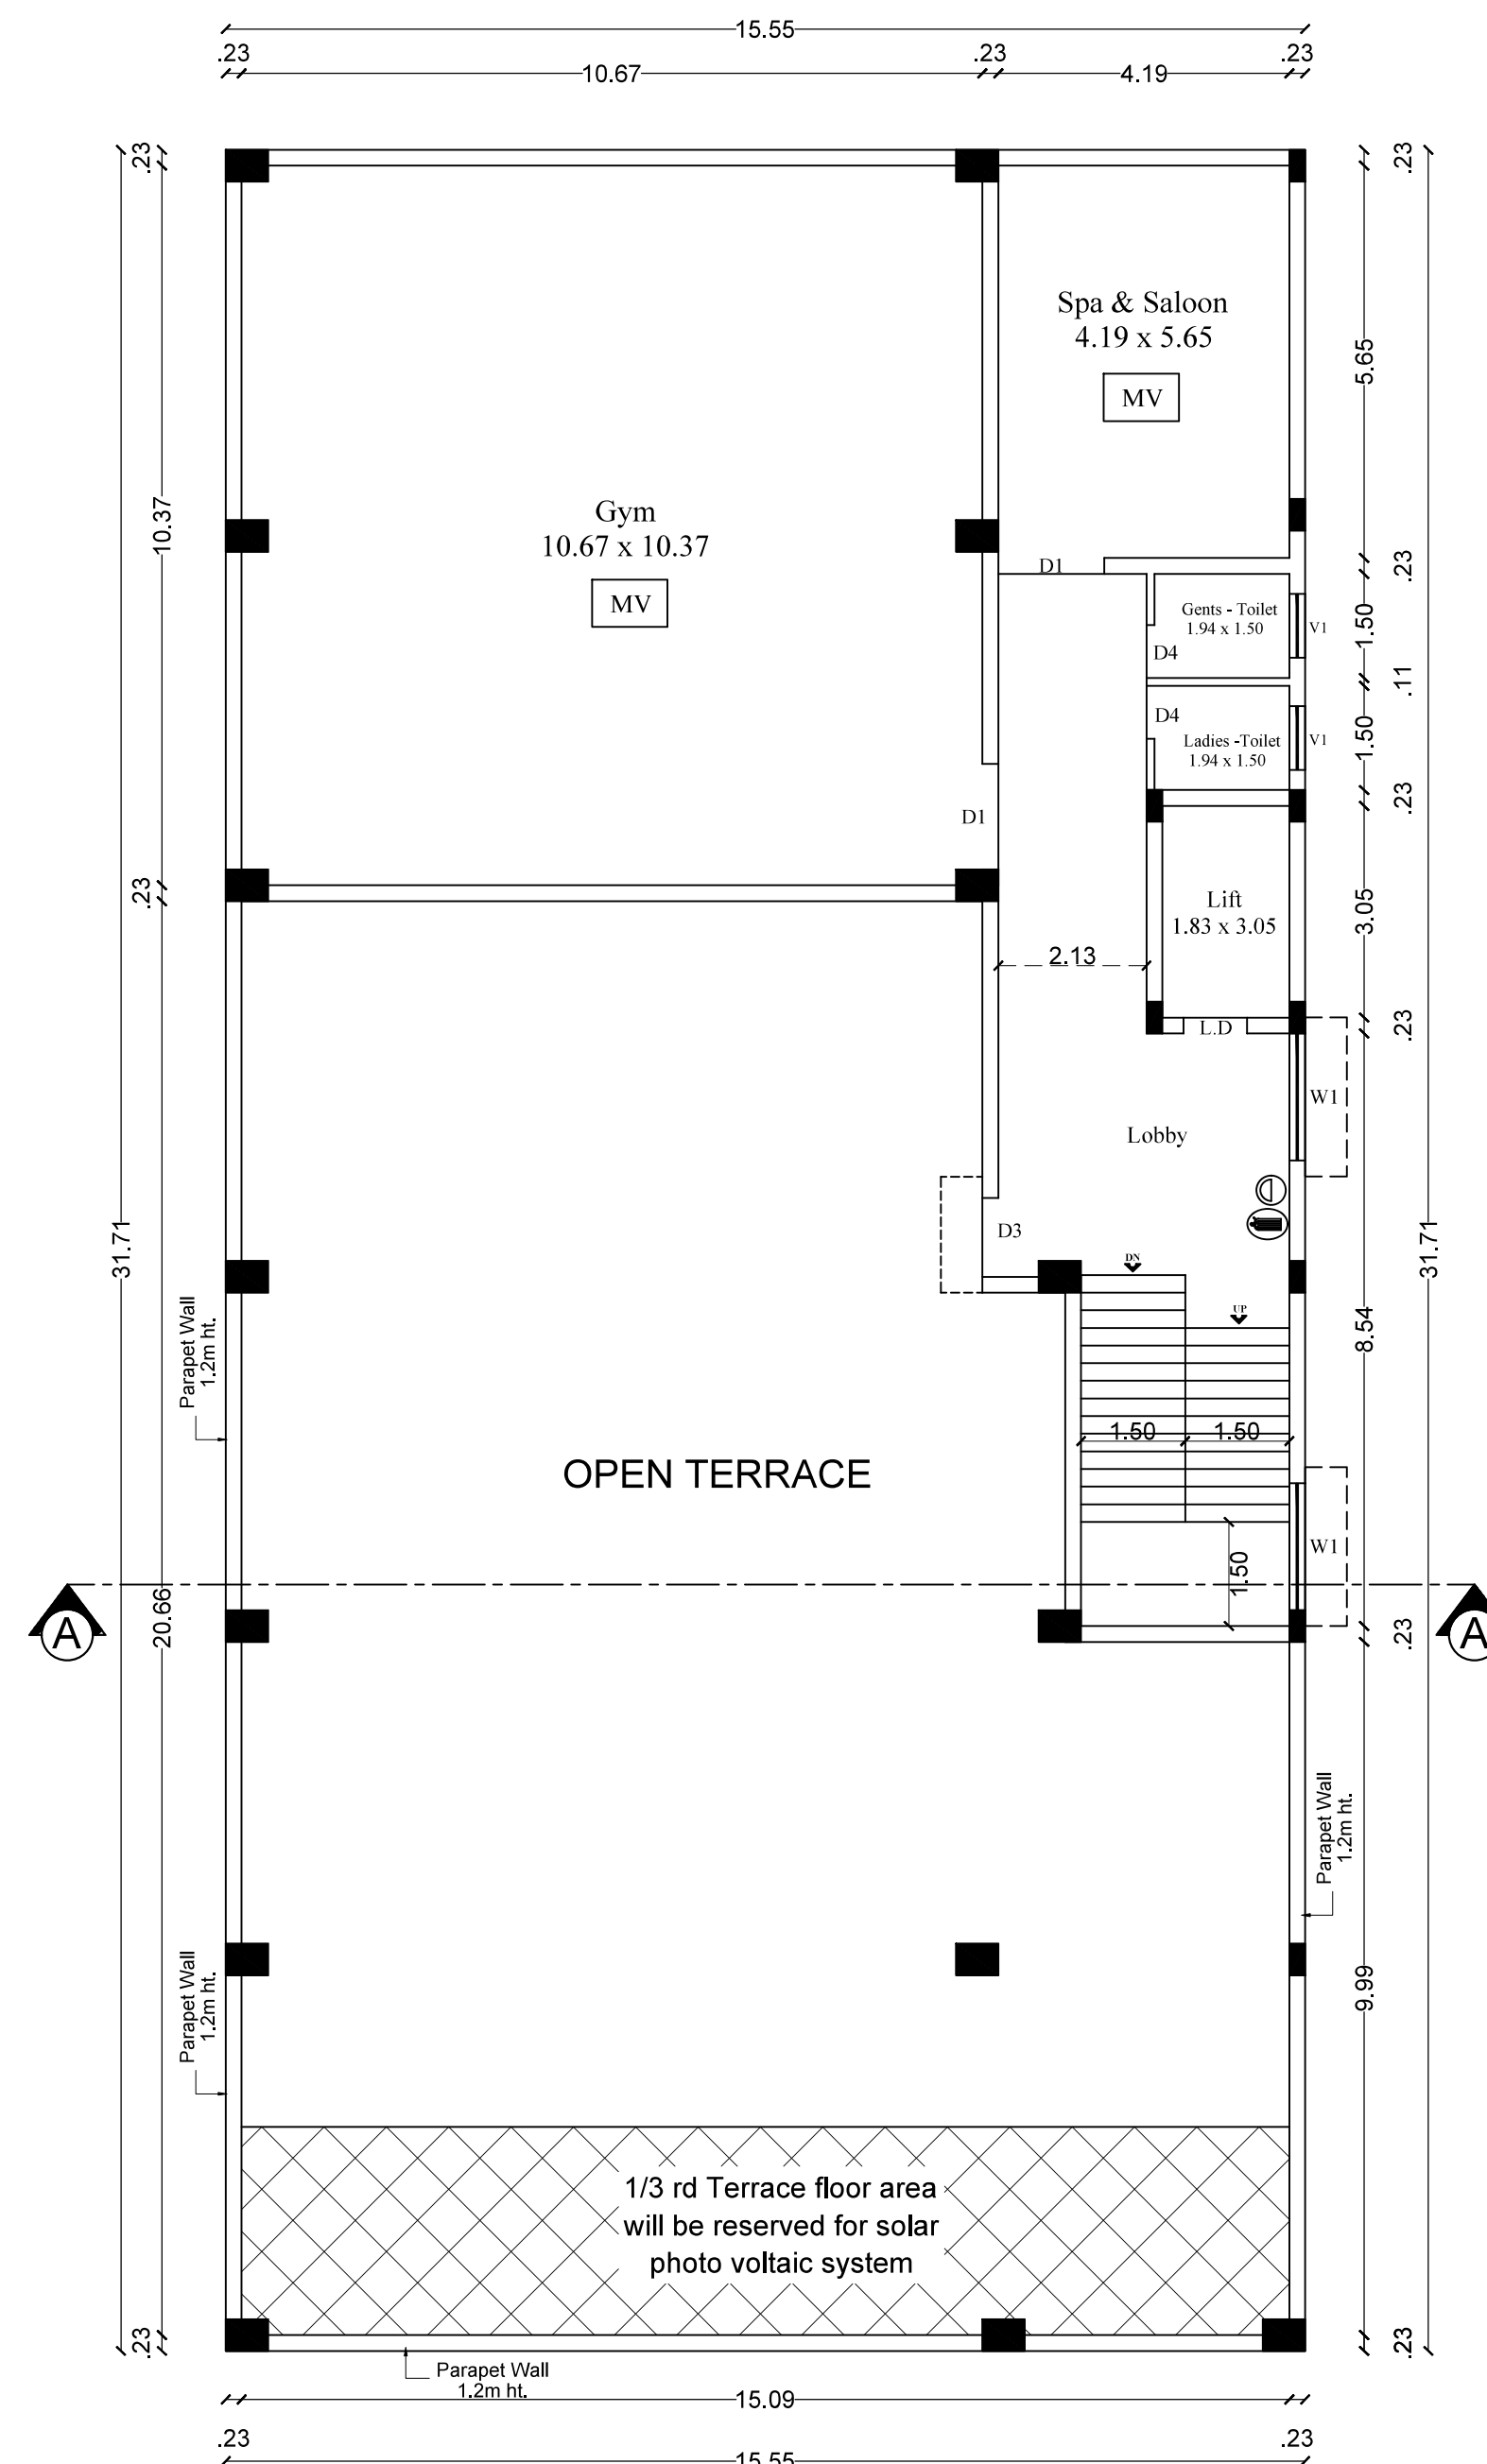


THIRD FLOOR PLAN

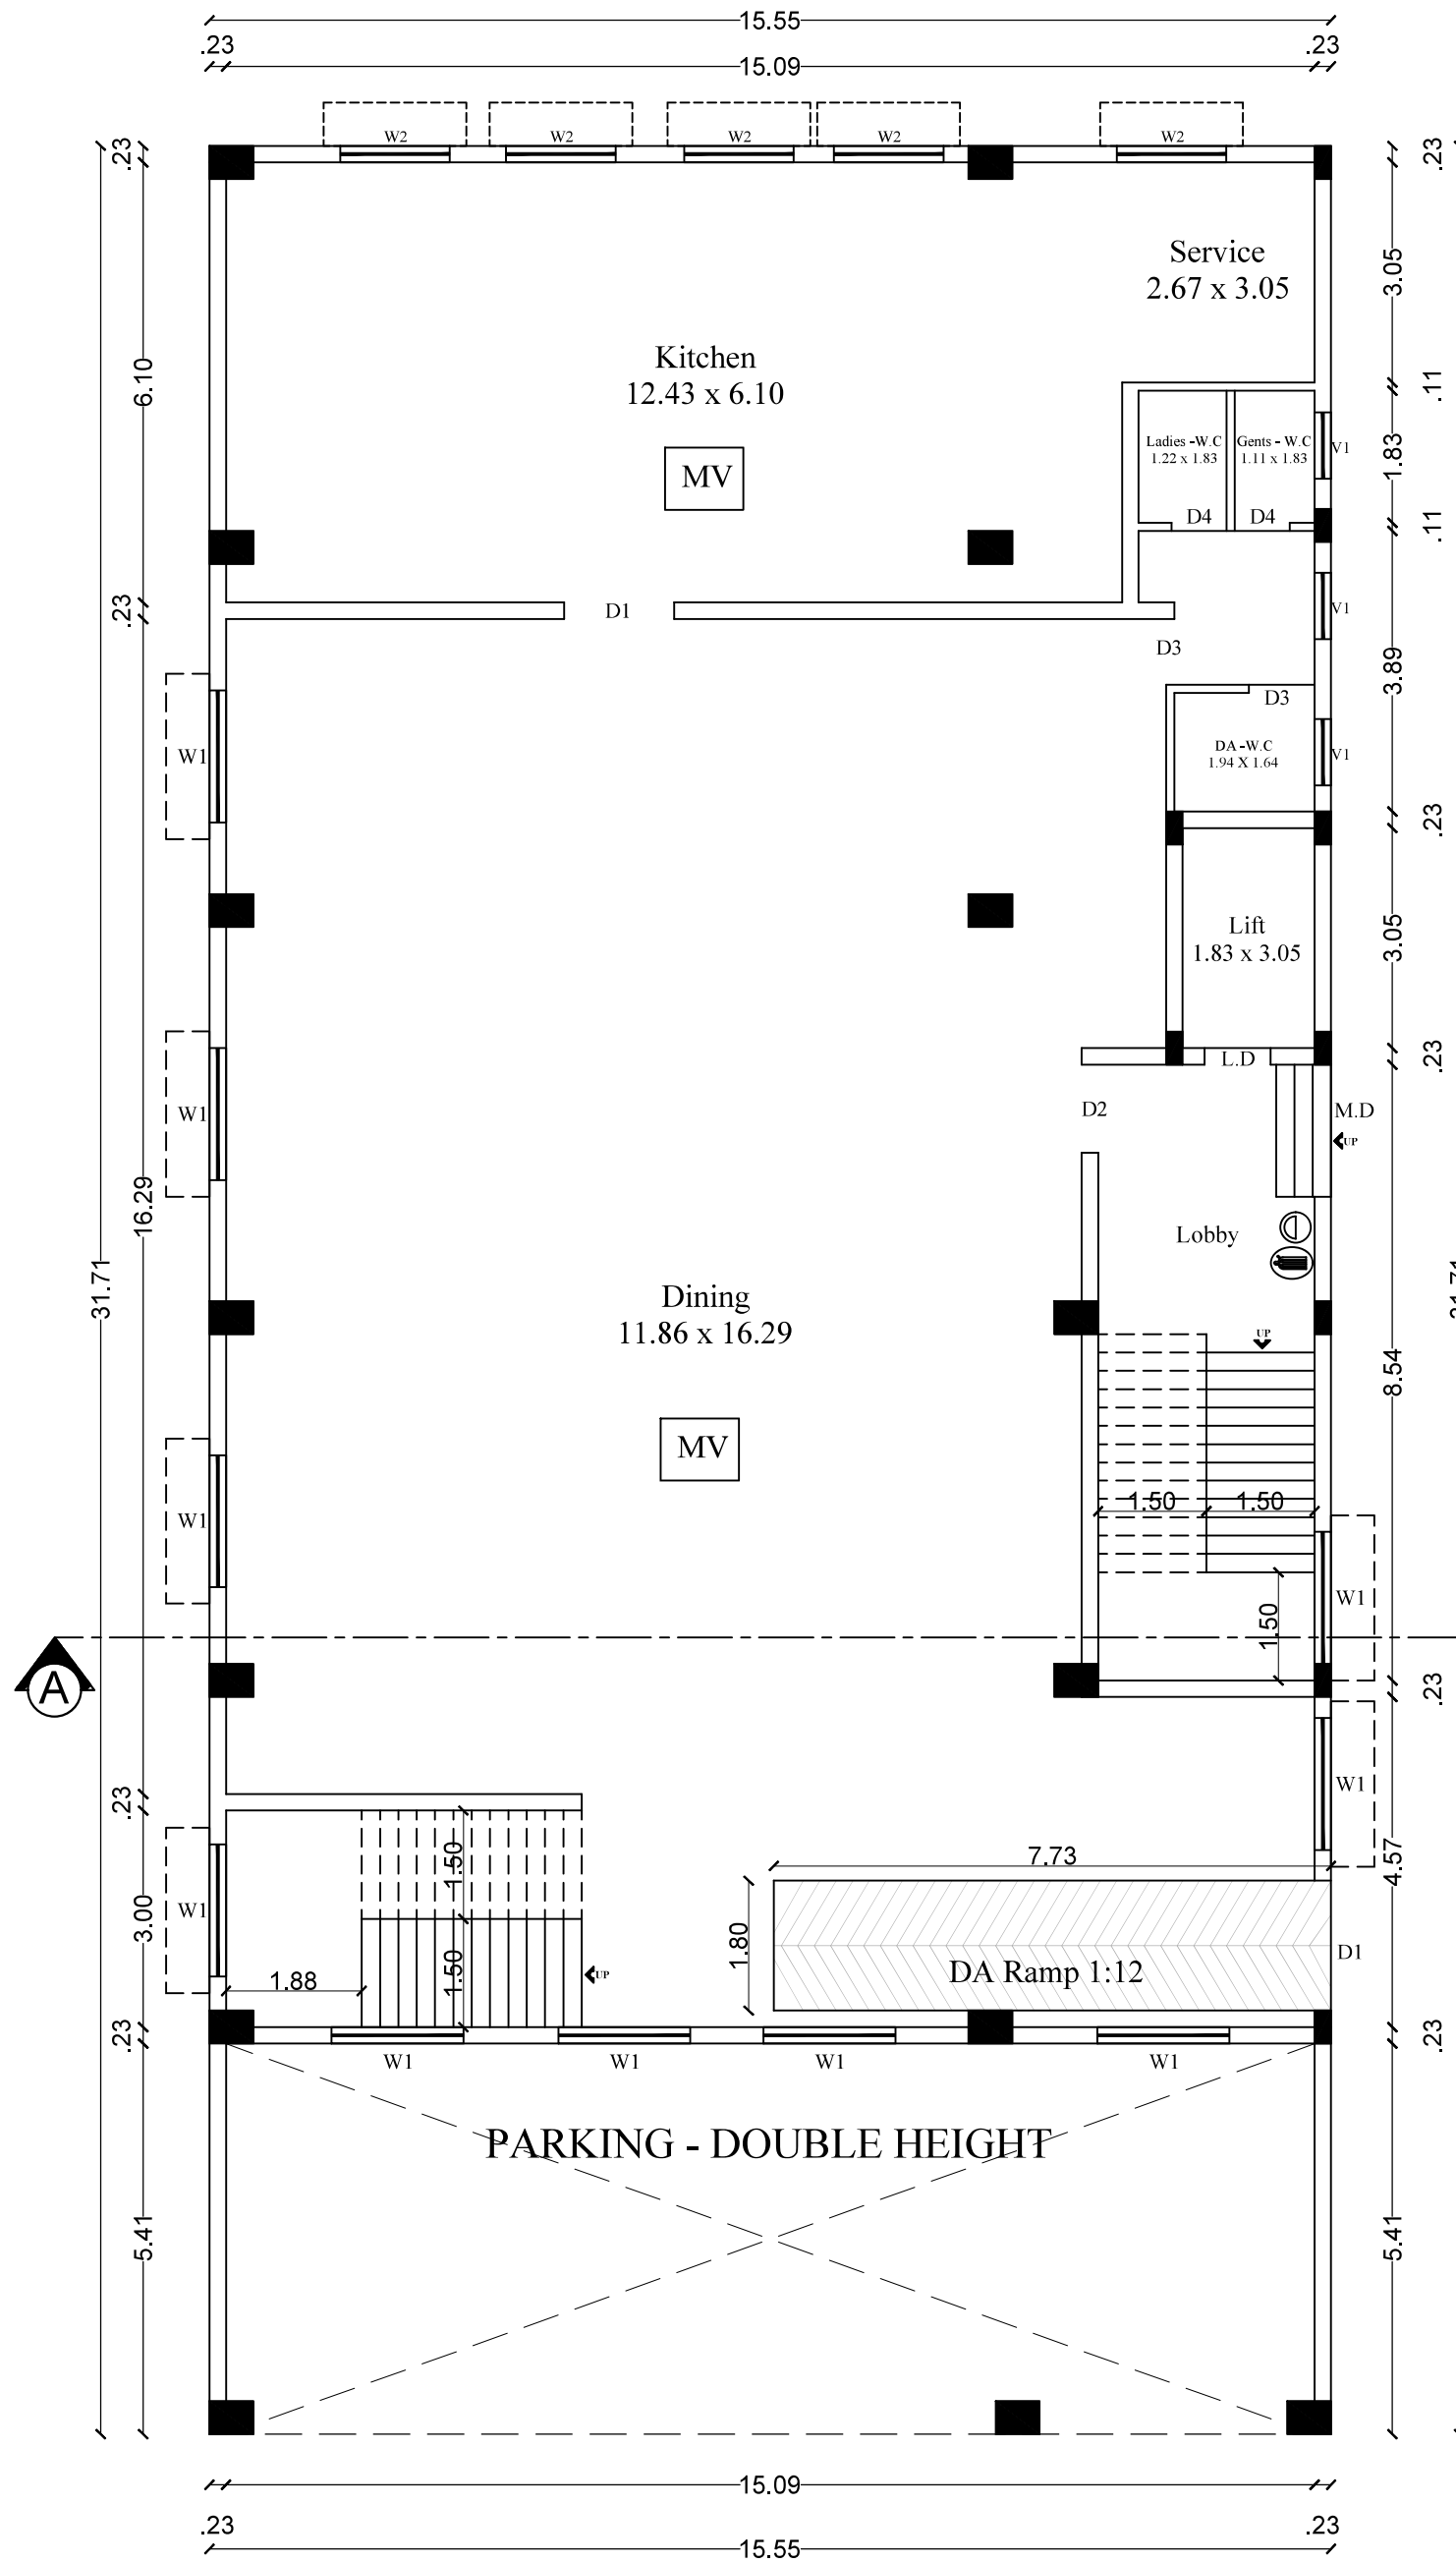


GROUND FLOOR PLAN

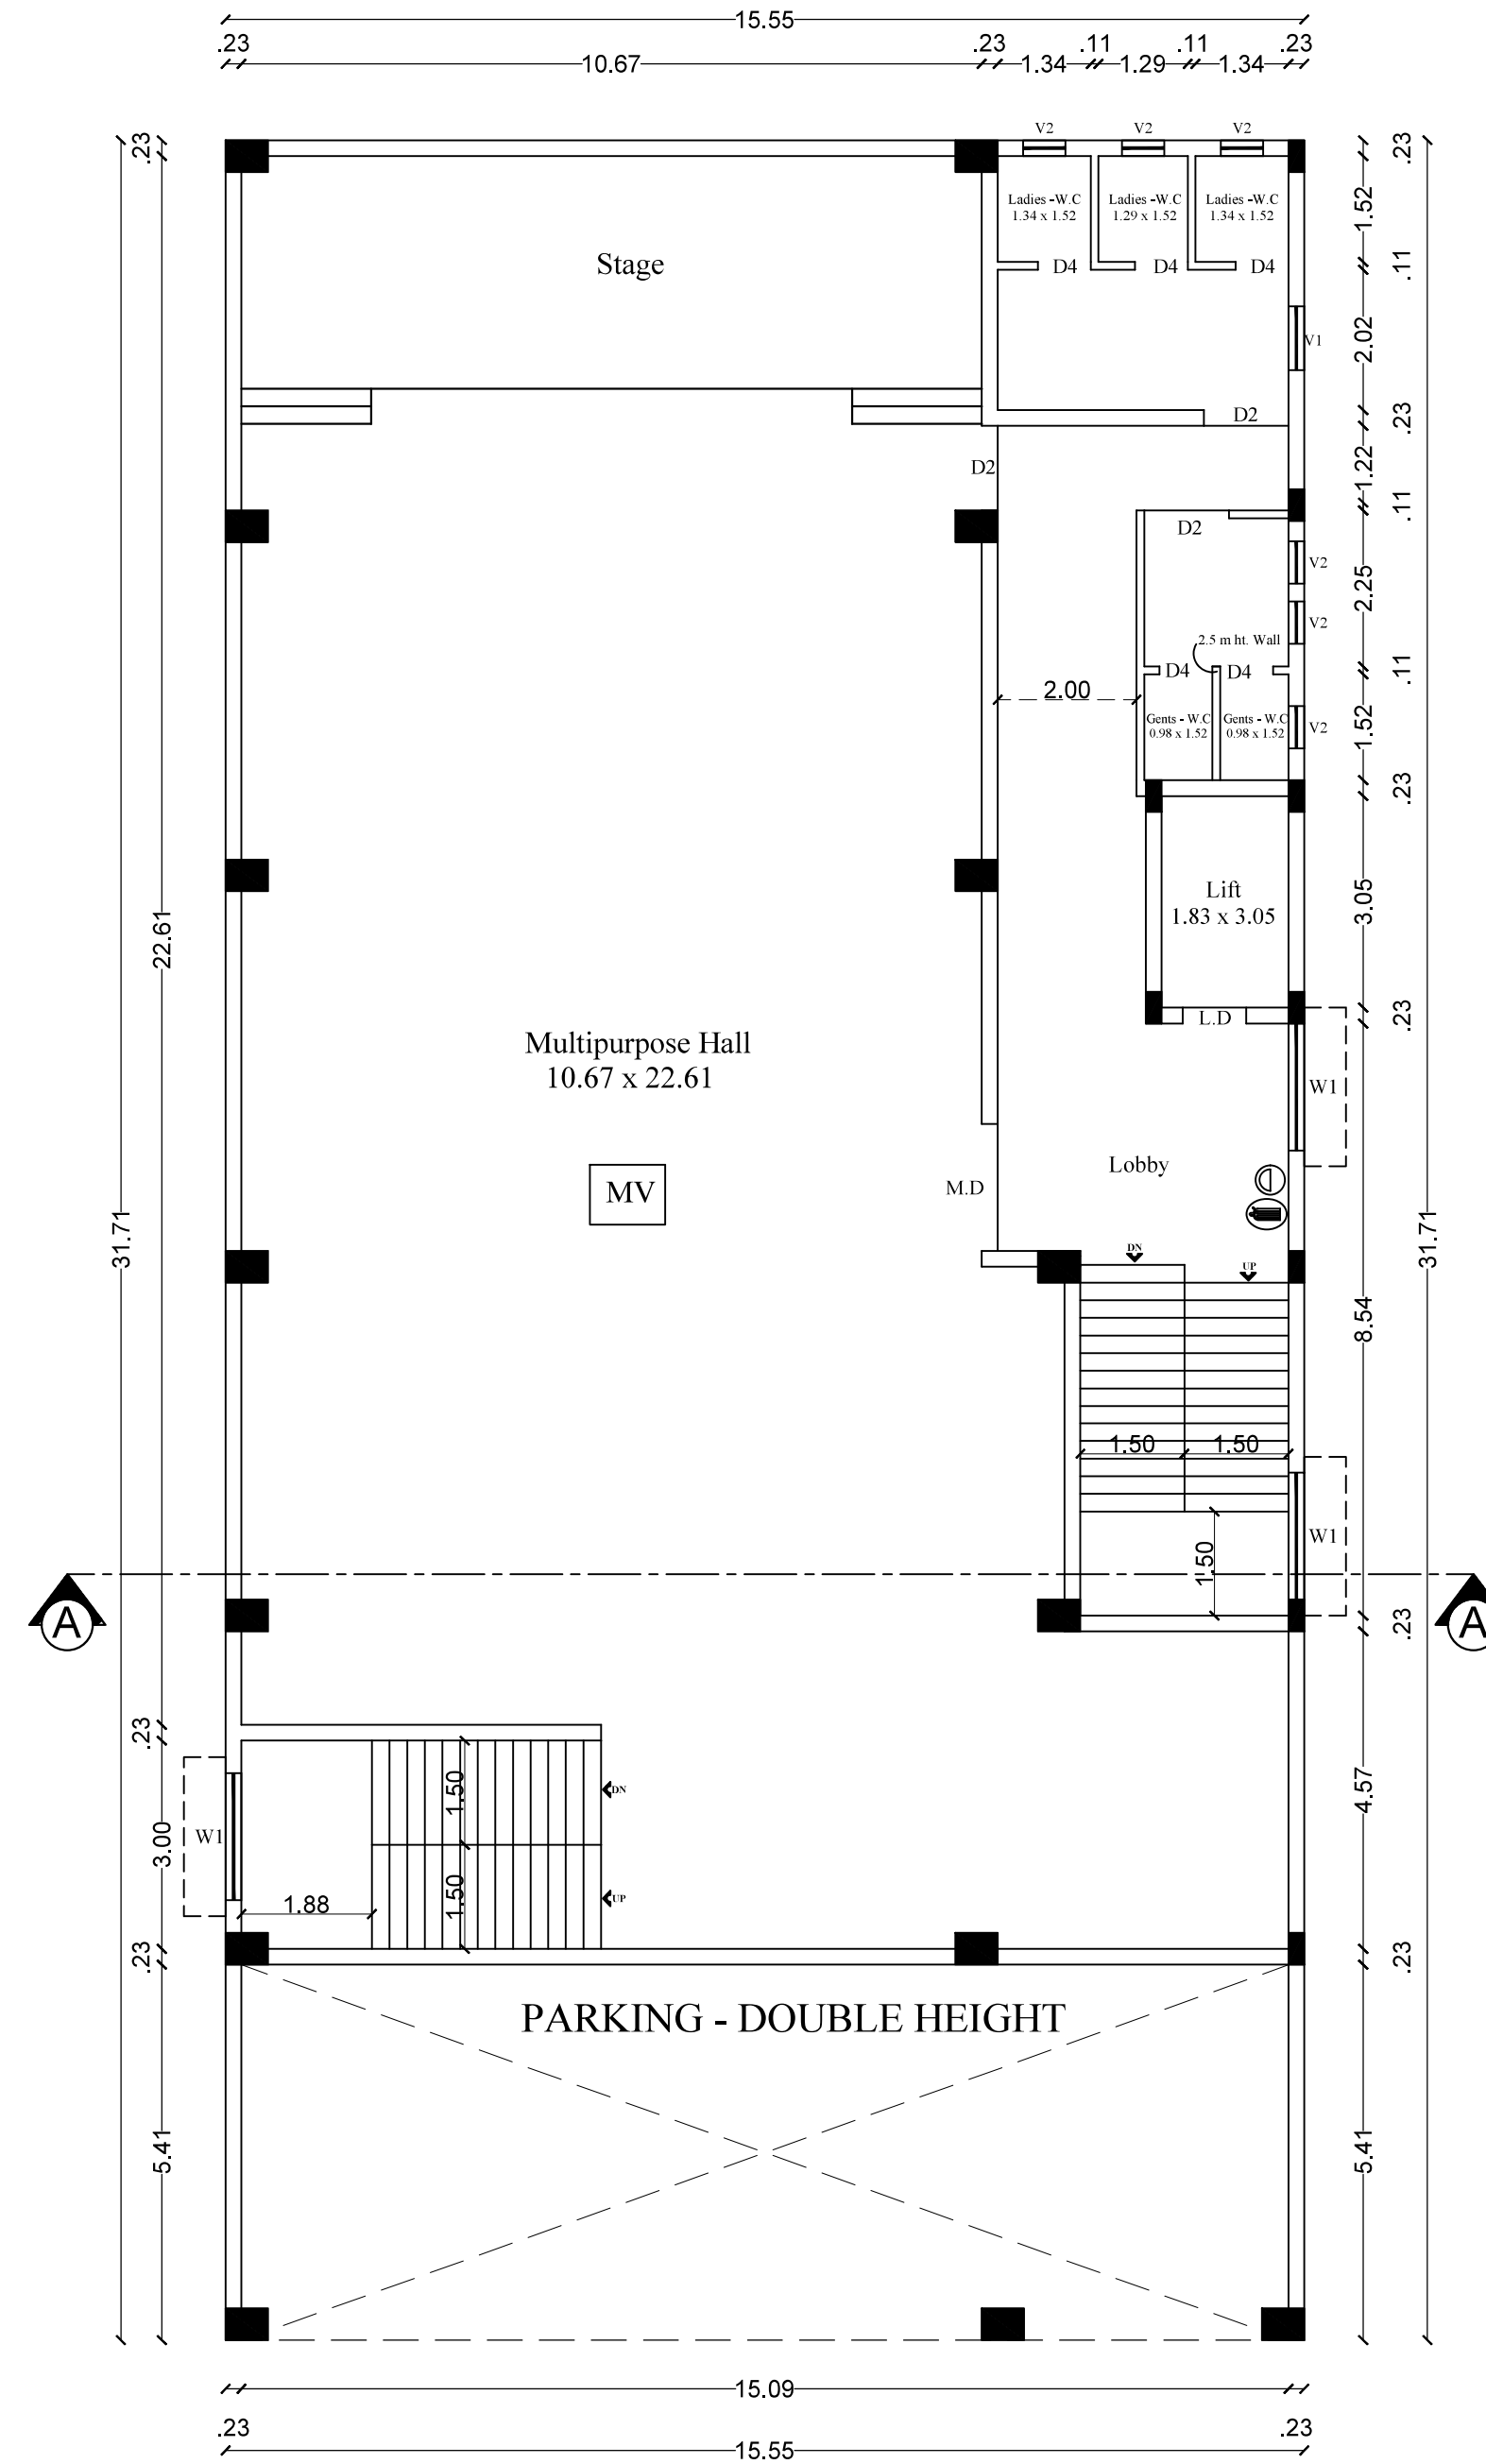


FIRST FLOOR PLAN

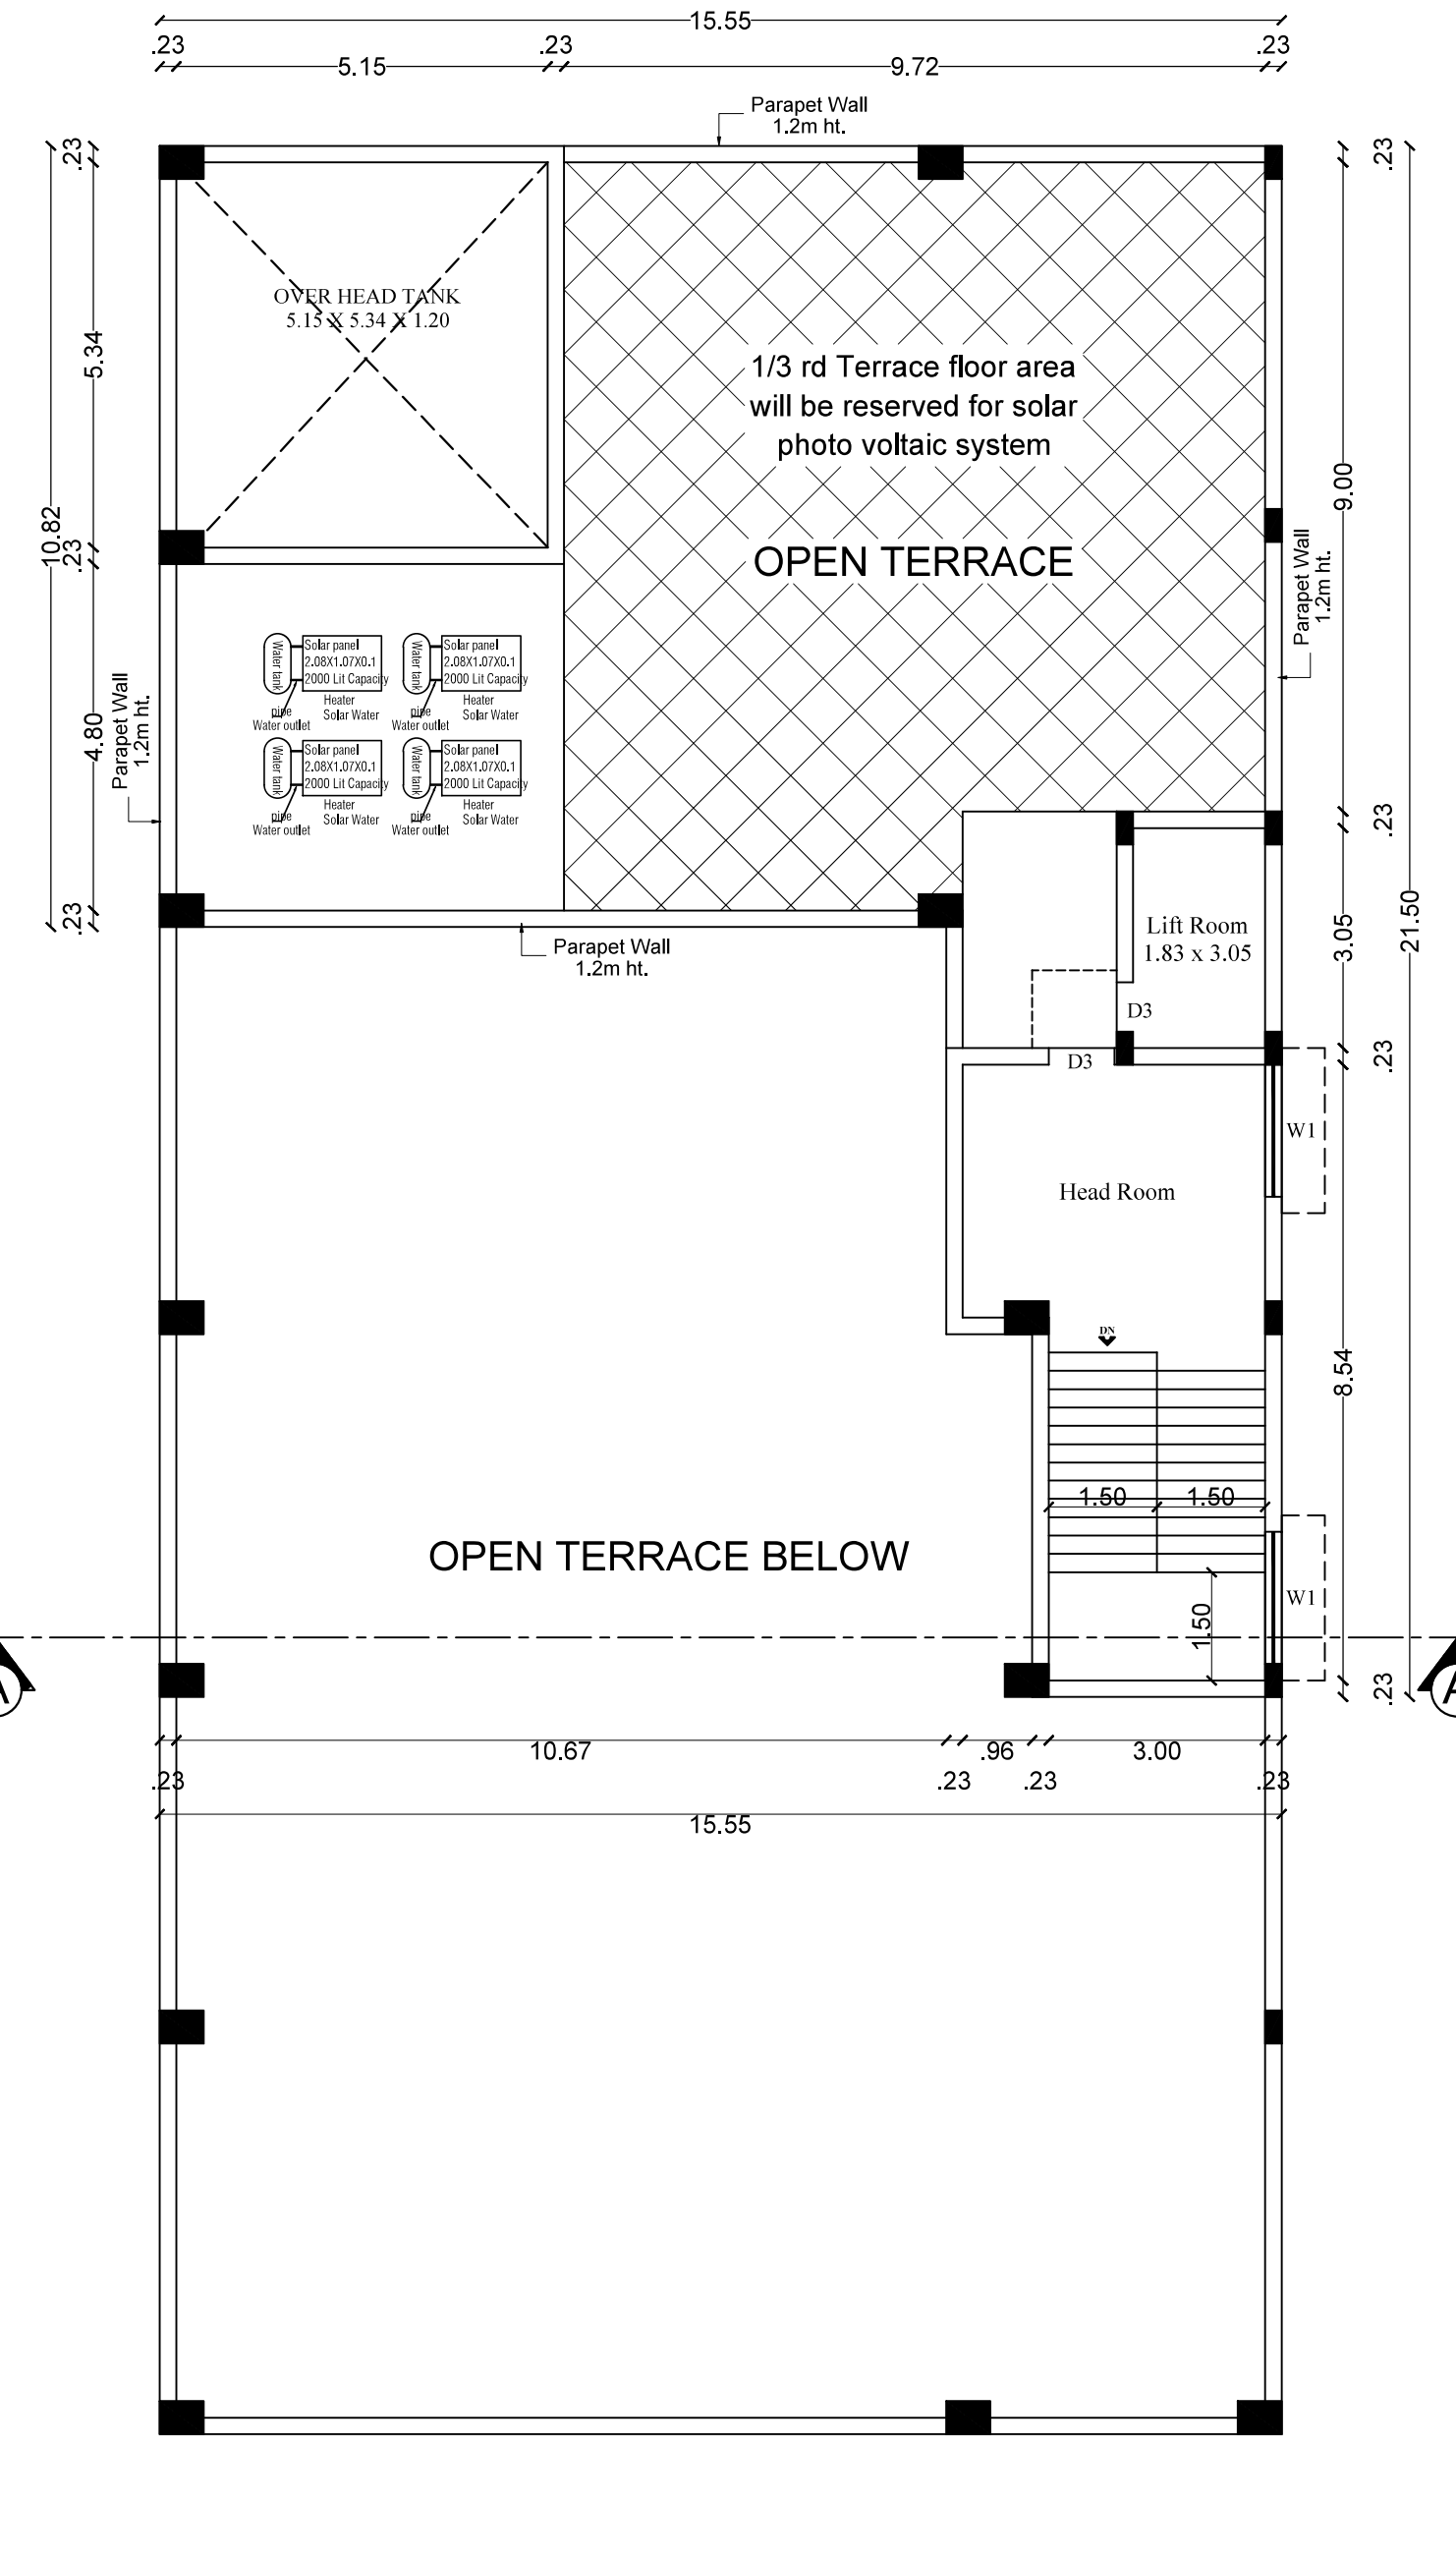

TERRACE FLOOR PLAN

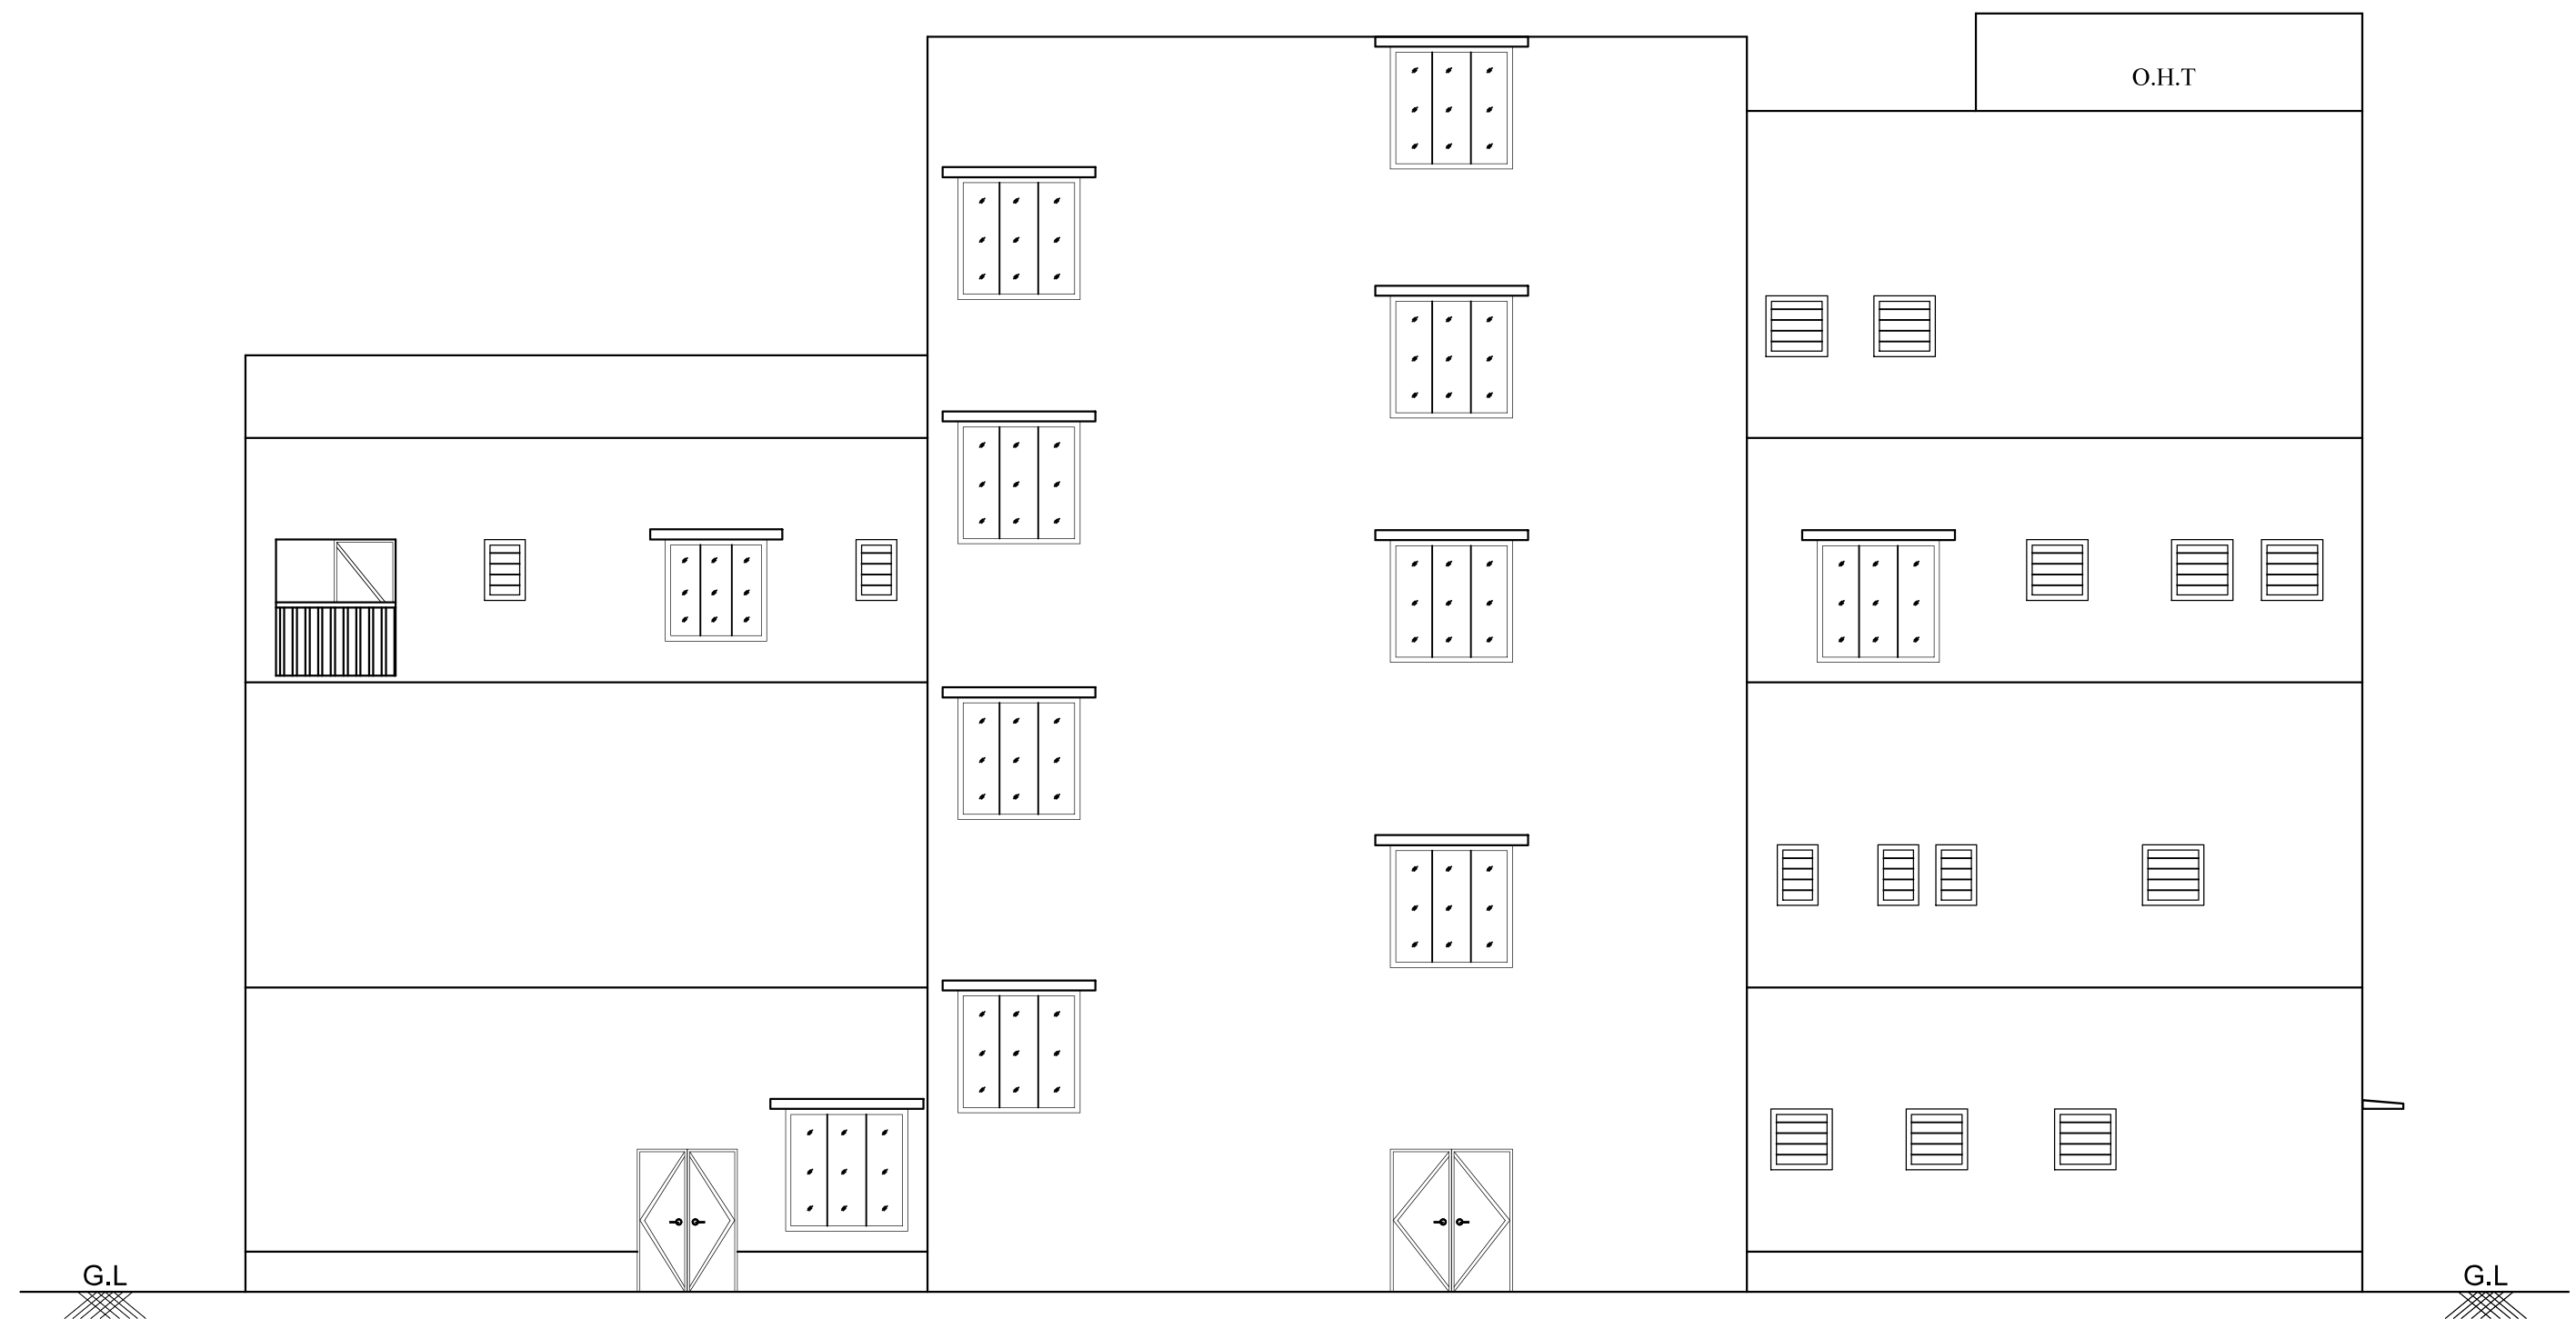



NORTH SIDE ELEVATION

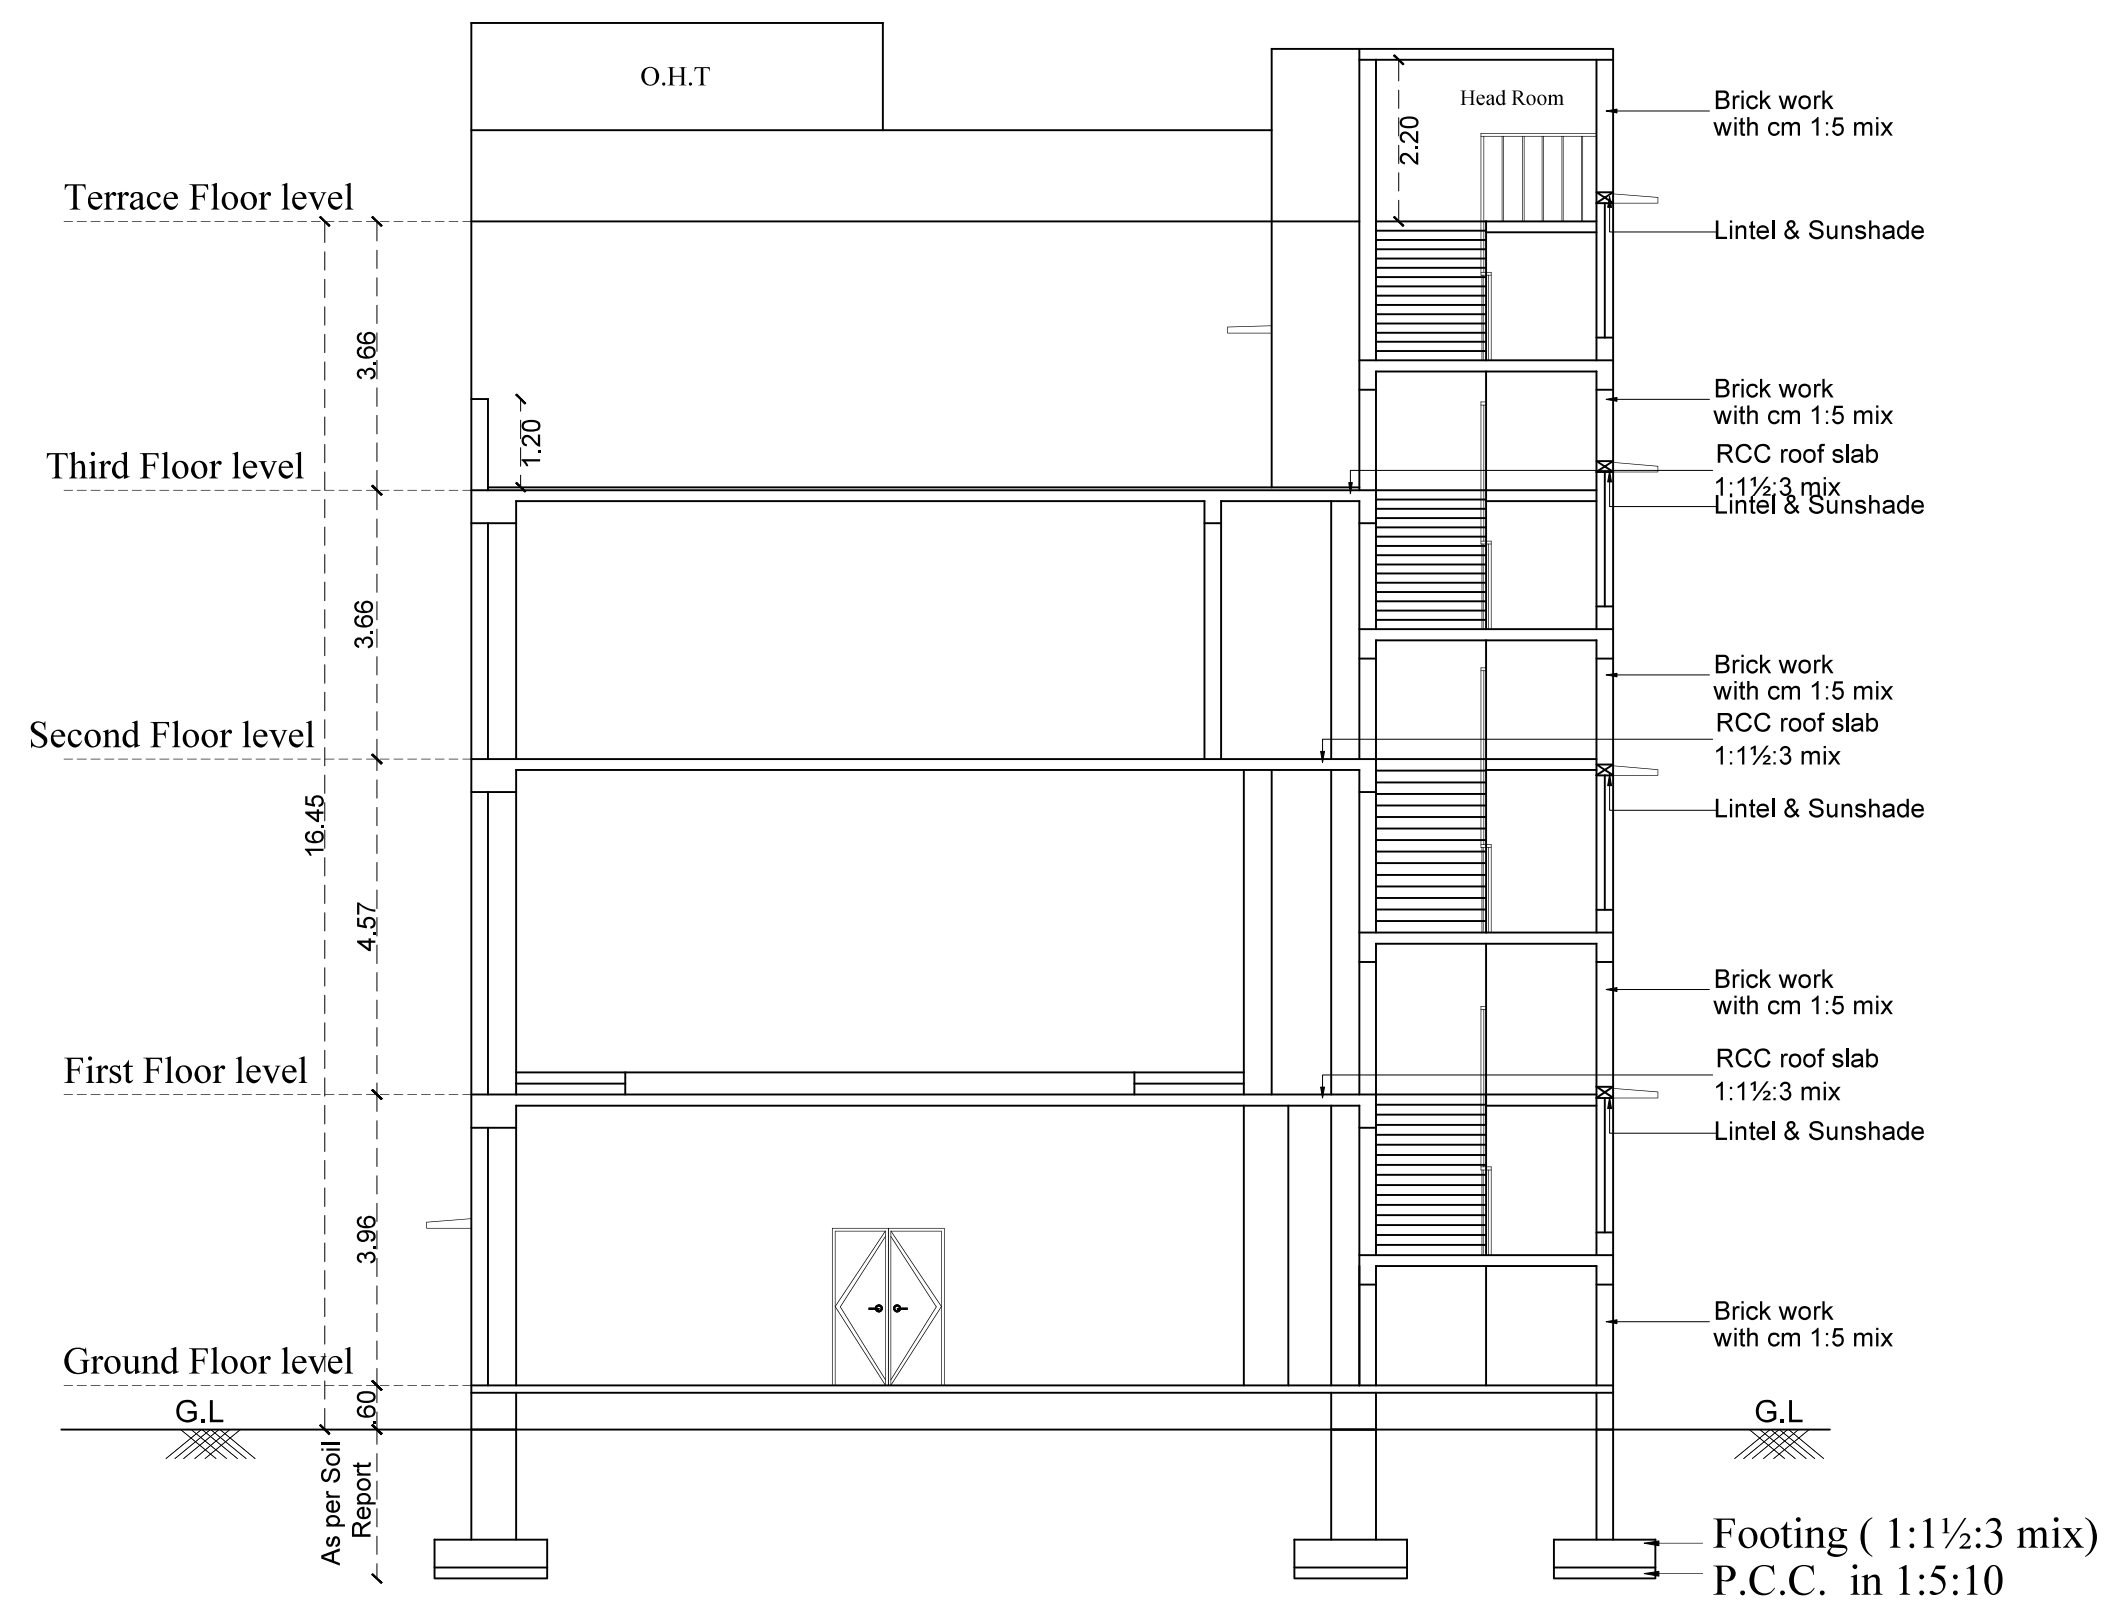

SECTION- AA

STAIRCASE DETAILS :

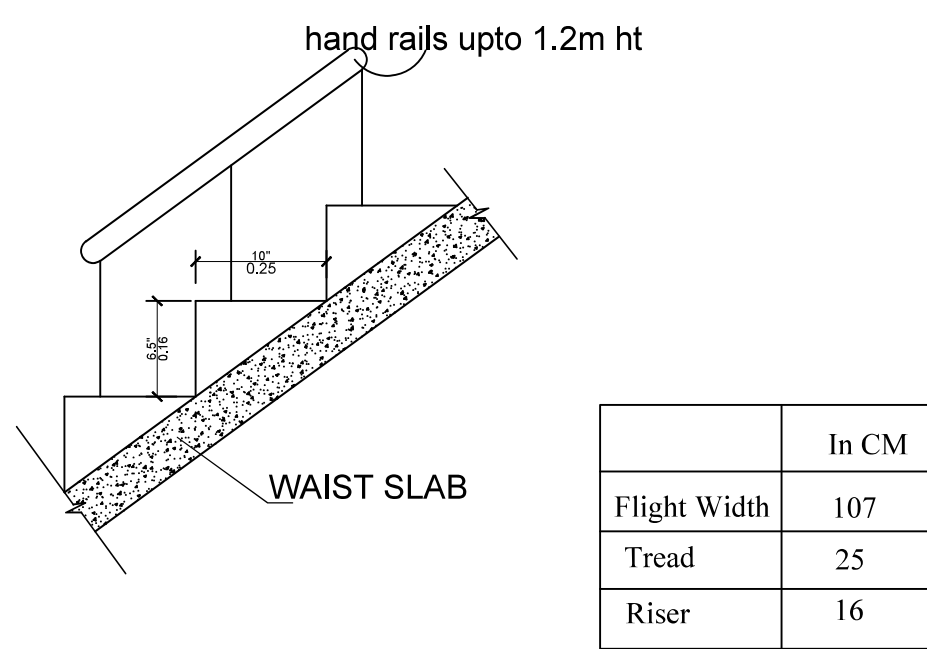


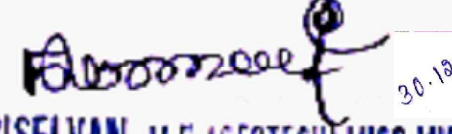
Er. K.P. VETRISLVAN, M.E.,(GEOTECH)/MGS,MISTE...
GEOTECHNICAL ENGINEER
CLPA REGN. No: CLPA/GTE/19/03/001
GEODESIGN INDIA PRIVATE LIMITED
O.No.40, M.No.29, 8th Street, K.K.Pudur,
Coimbatore - 641 030.


Geotech. Engineer


Dr. V. V. V. V. V. V.
B.Tech, M.E (Struct), Ph.D, AMIE, MGS, MCI, AMOV
Structural Engineer Grade - 1 (SE)
Reg. No: LPA/SE/GR-11032/2024
3/358, Arul Jothi Nagar, Karanampettai,
Palladam, Tirupur - 641 401.

Structural Engineer

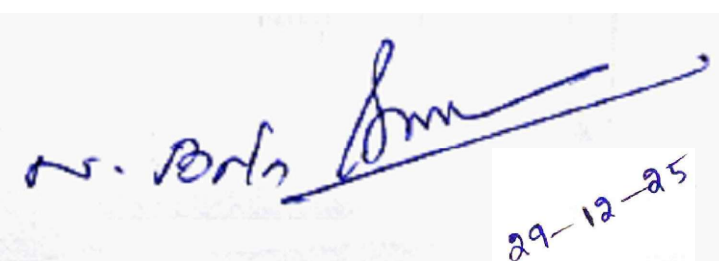
Dr. N. Balasundaram, M.E, Ph.D
Construction Engineer
Reg. No. LPA/CE/002/2024
356, Nanjundapuram Road,
Near Shree Pathy Nagar, Coimbatore - 641 036.

Construction Engineer

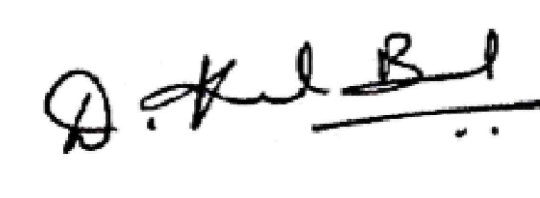

Applicant


P.KATHIRAVAN, B.Arch., M.Tech., Ph.D.,
REGISTERED ARCHITECT,
CA / 2004 / 33 1981
S K ASSOCIATES
2/3, 1st Floor, Vinayagar Kovil Street,
Krishnasamy Nager, Coimbatore-641045.

Engineer (or) Architect

