




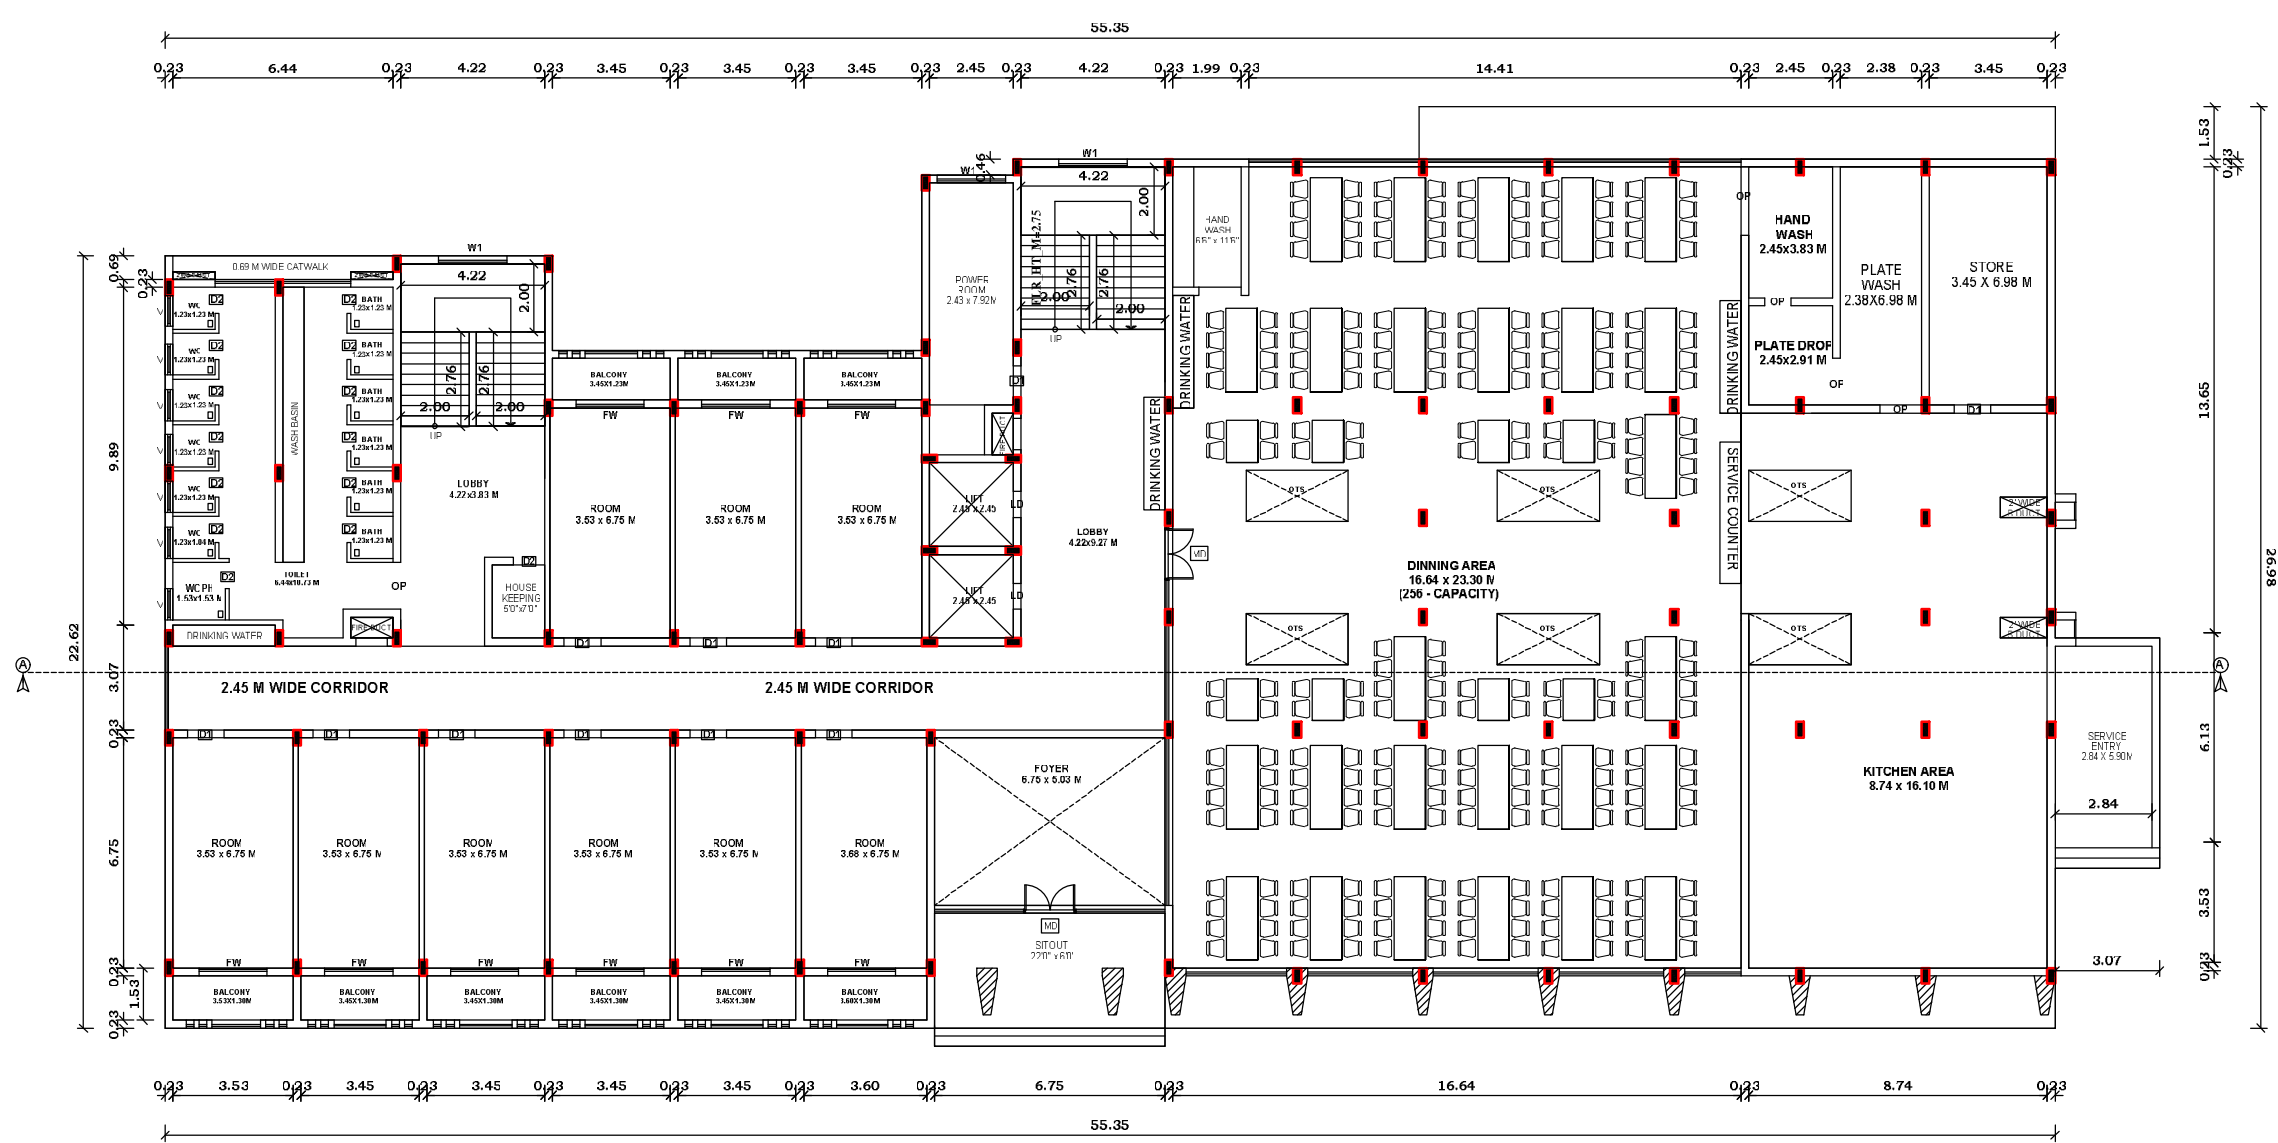


GROUND FLOOR PLAN
SCALE - 1"=80' (1:100)

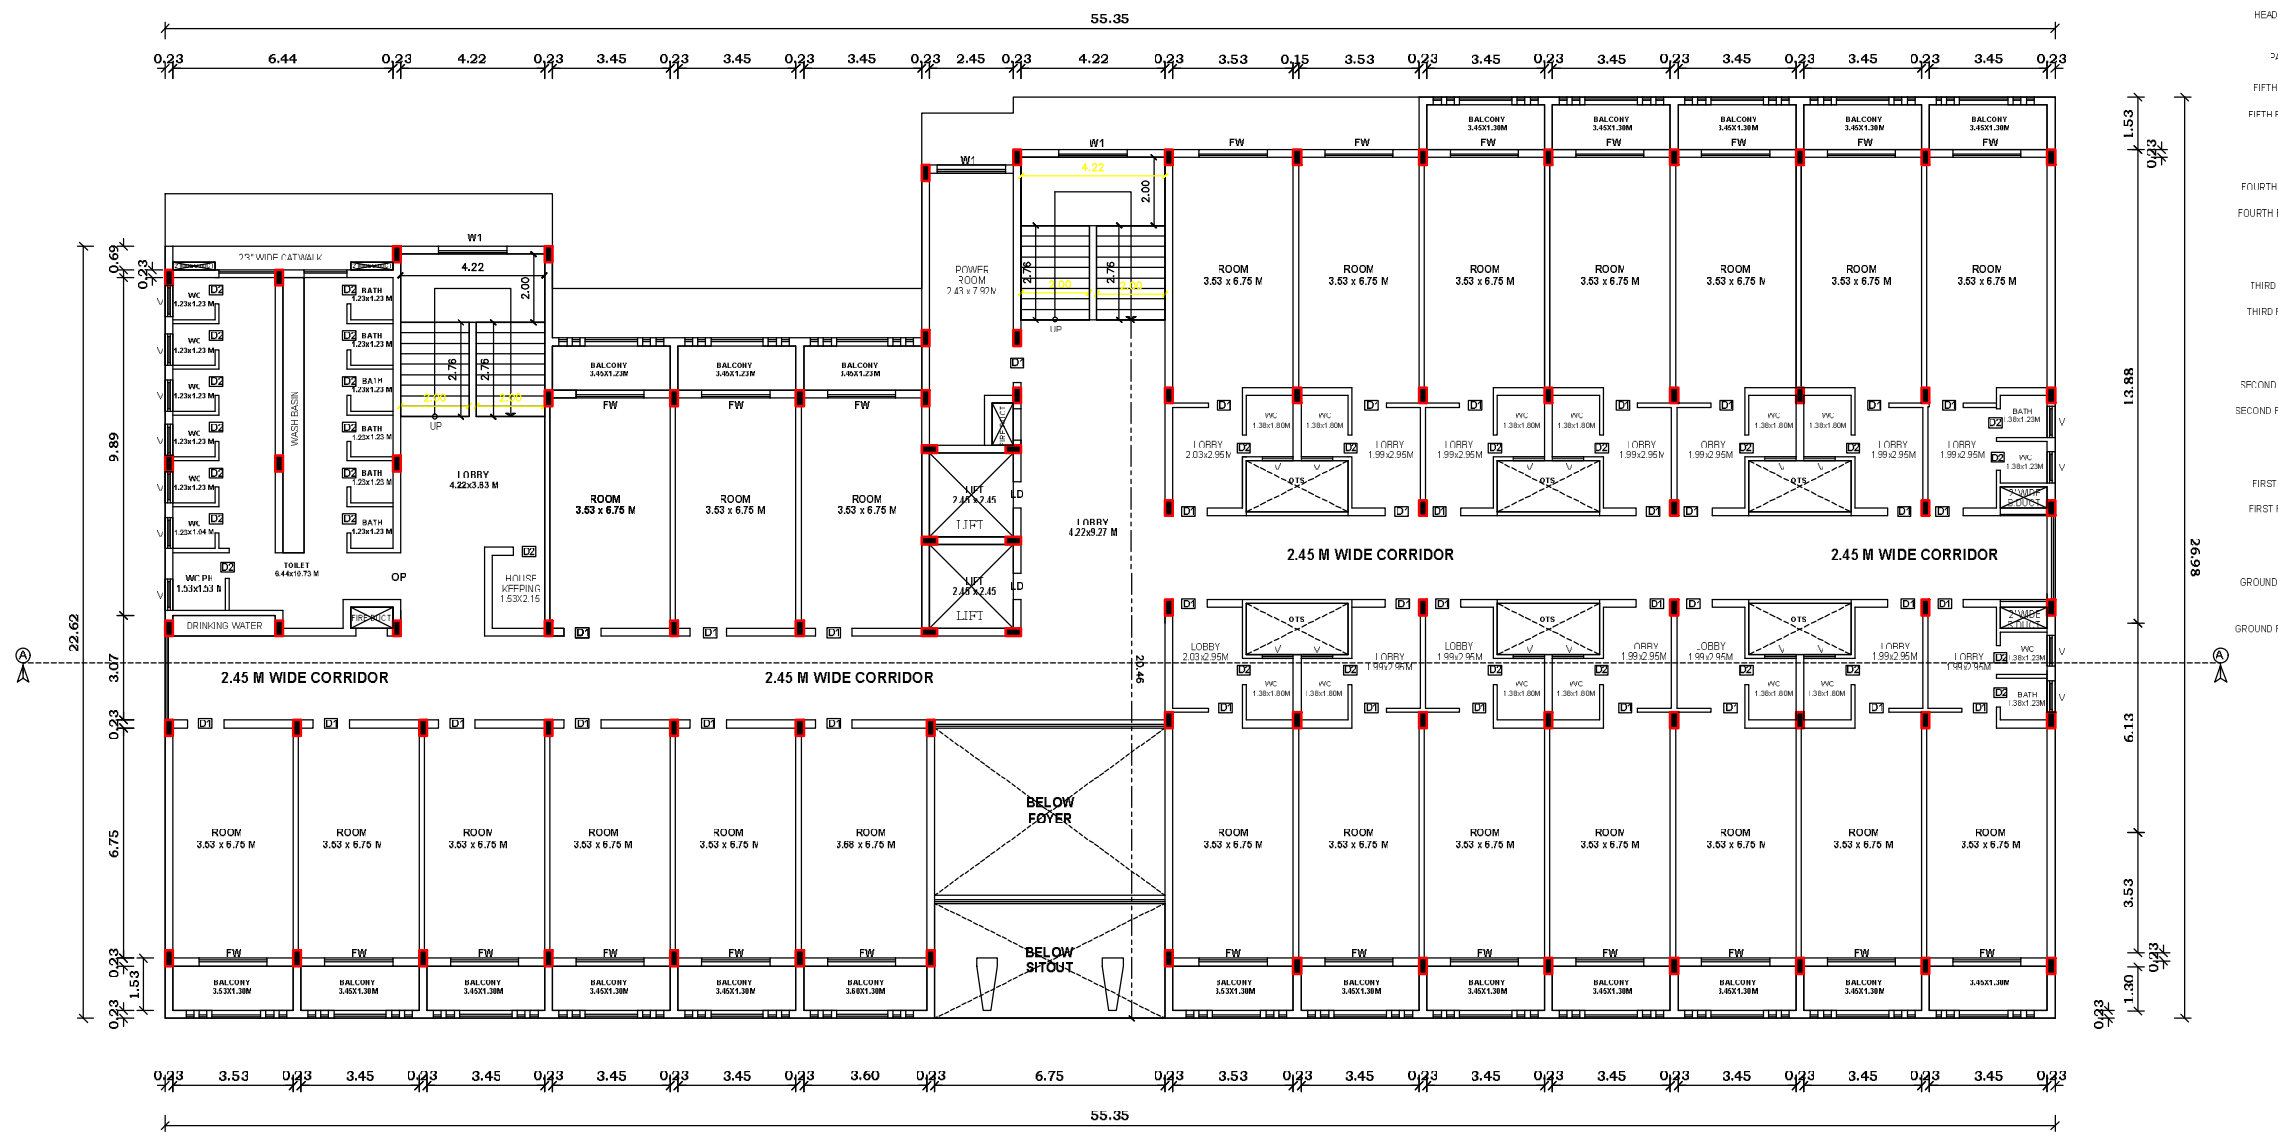


FIRST FLOOR PLAN
SCALE - 1"=80' (1:100)

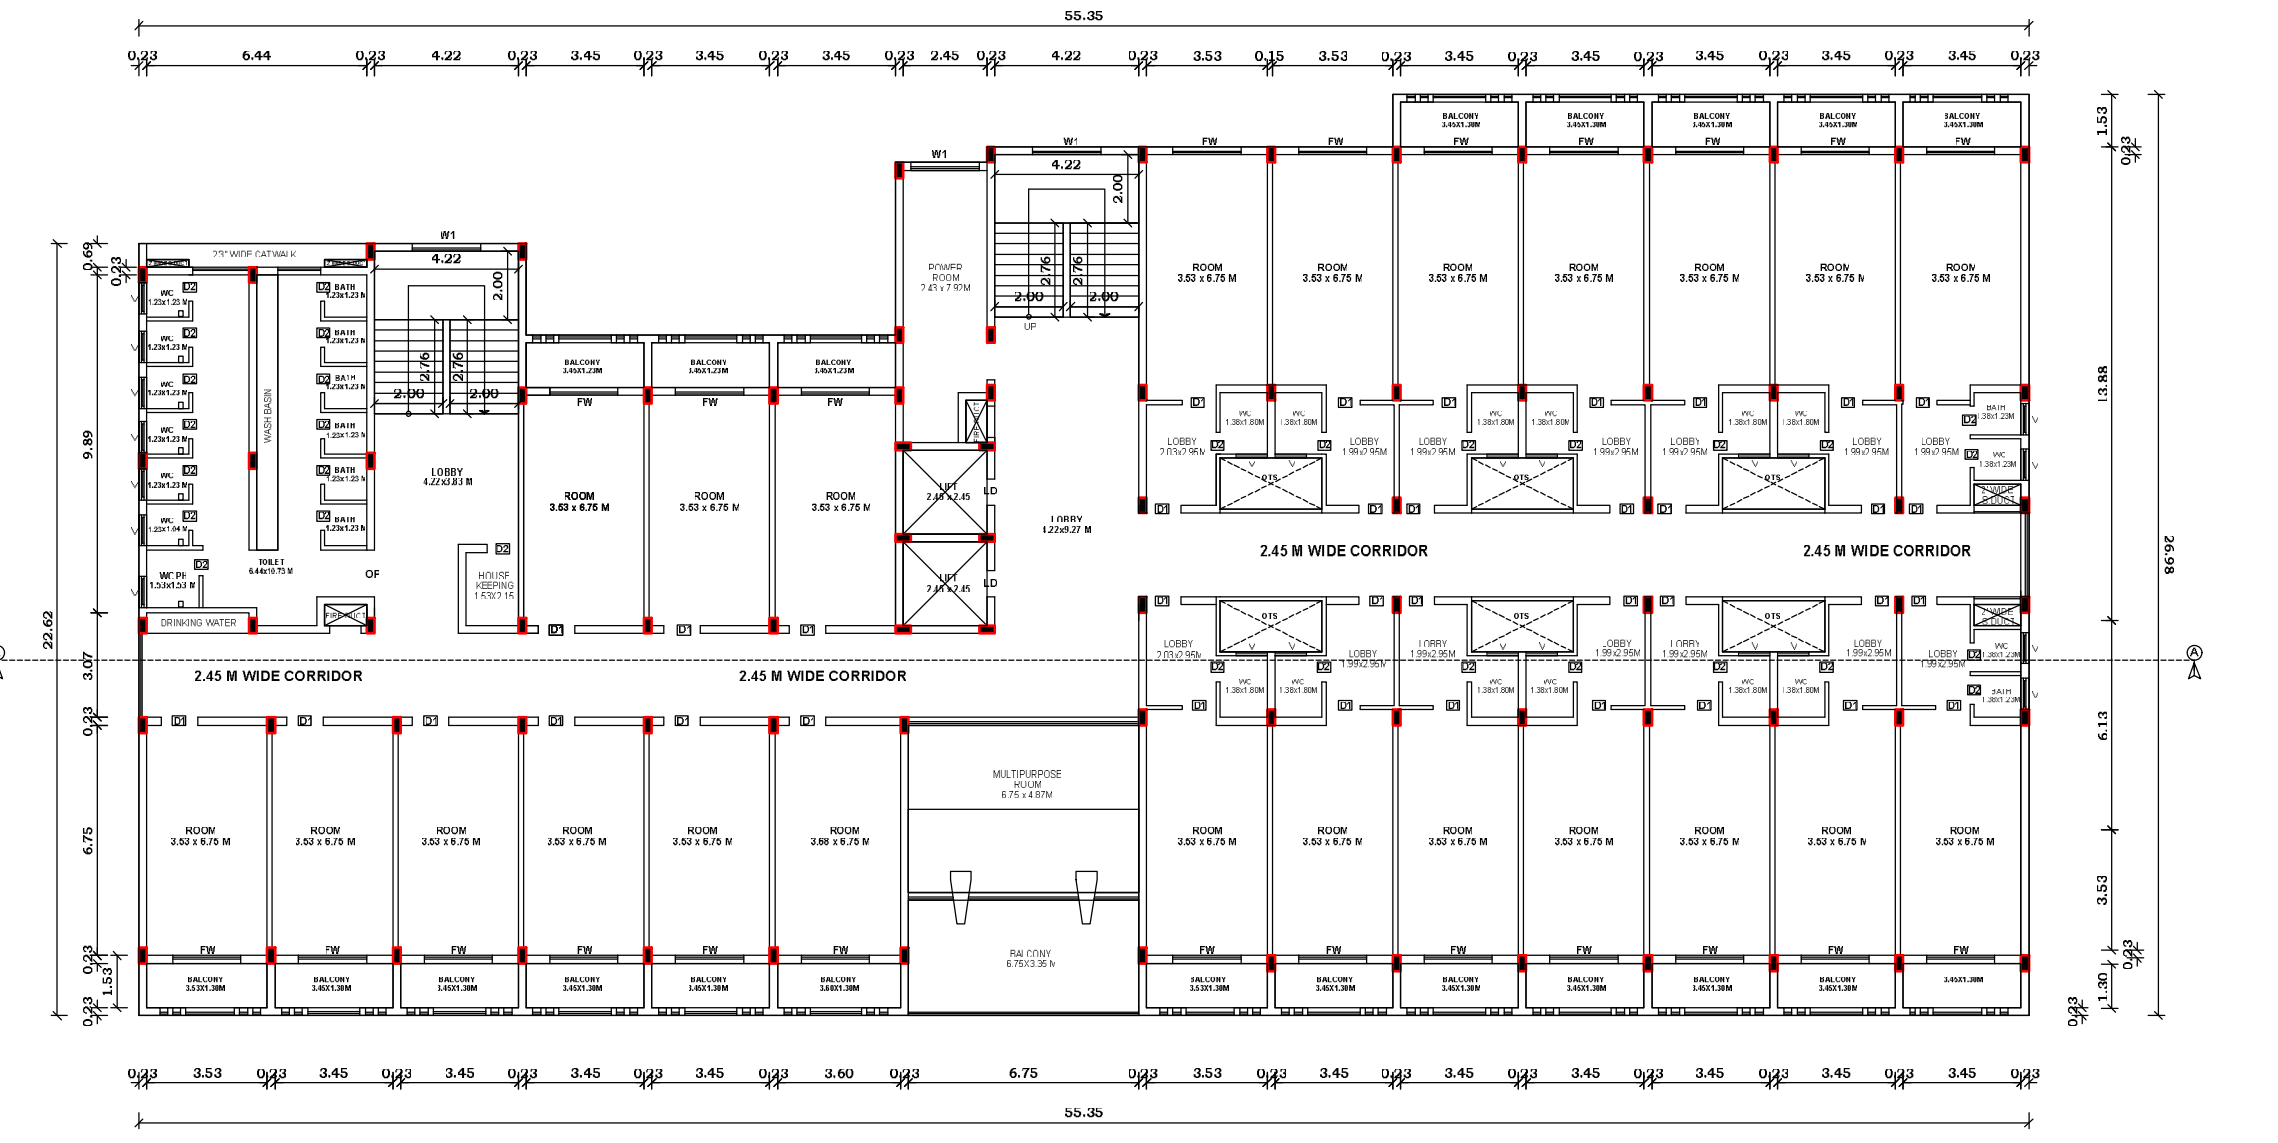

SECOND FLOOR PLAN
SCALE - 1"=80' (1:100)

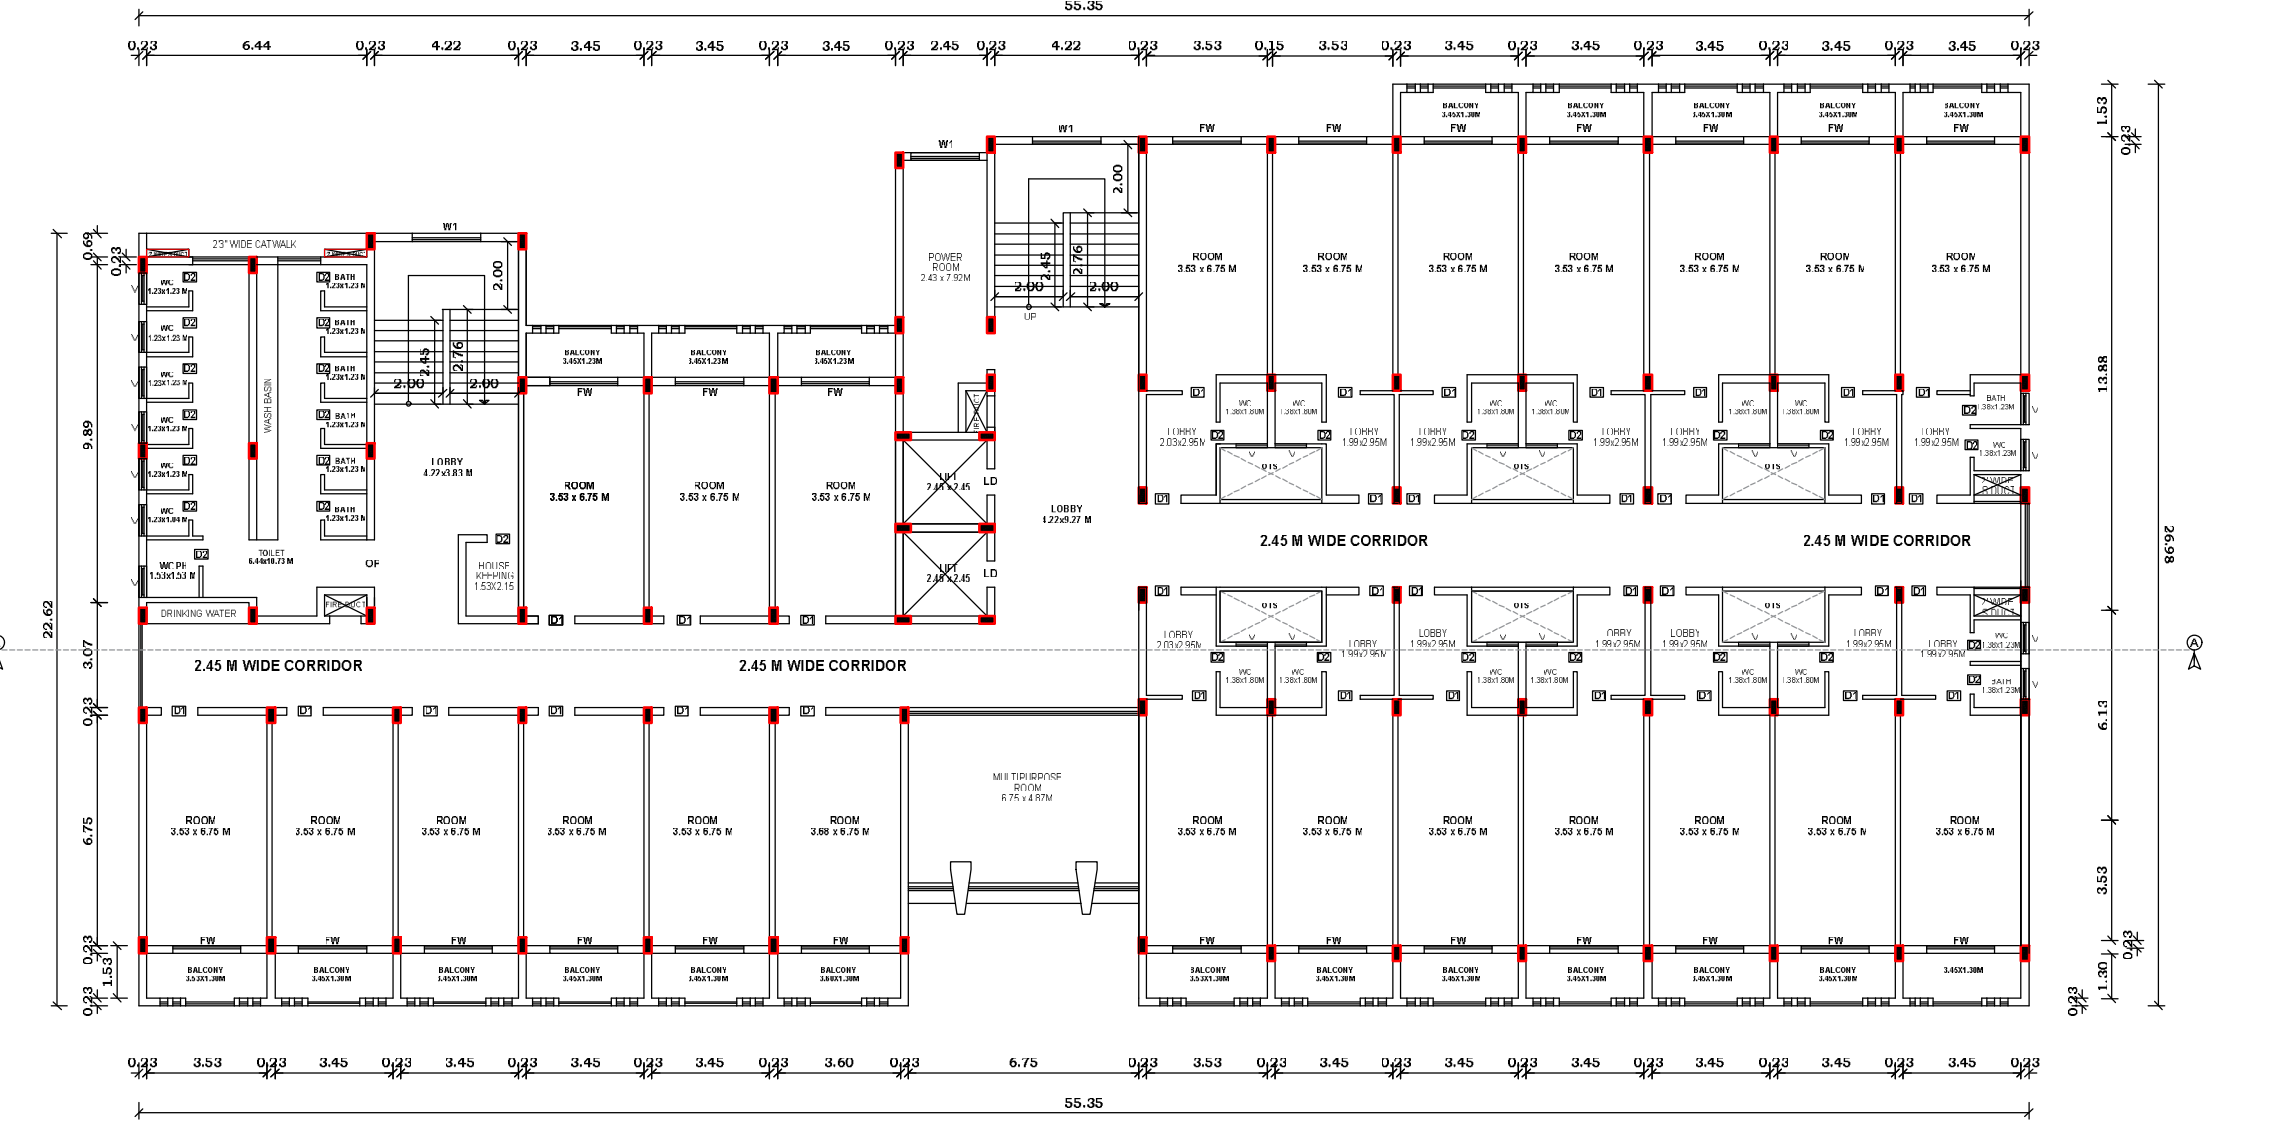

THIRD FLOOR PLAN
SCALE - 1"=80' (1:100)

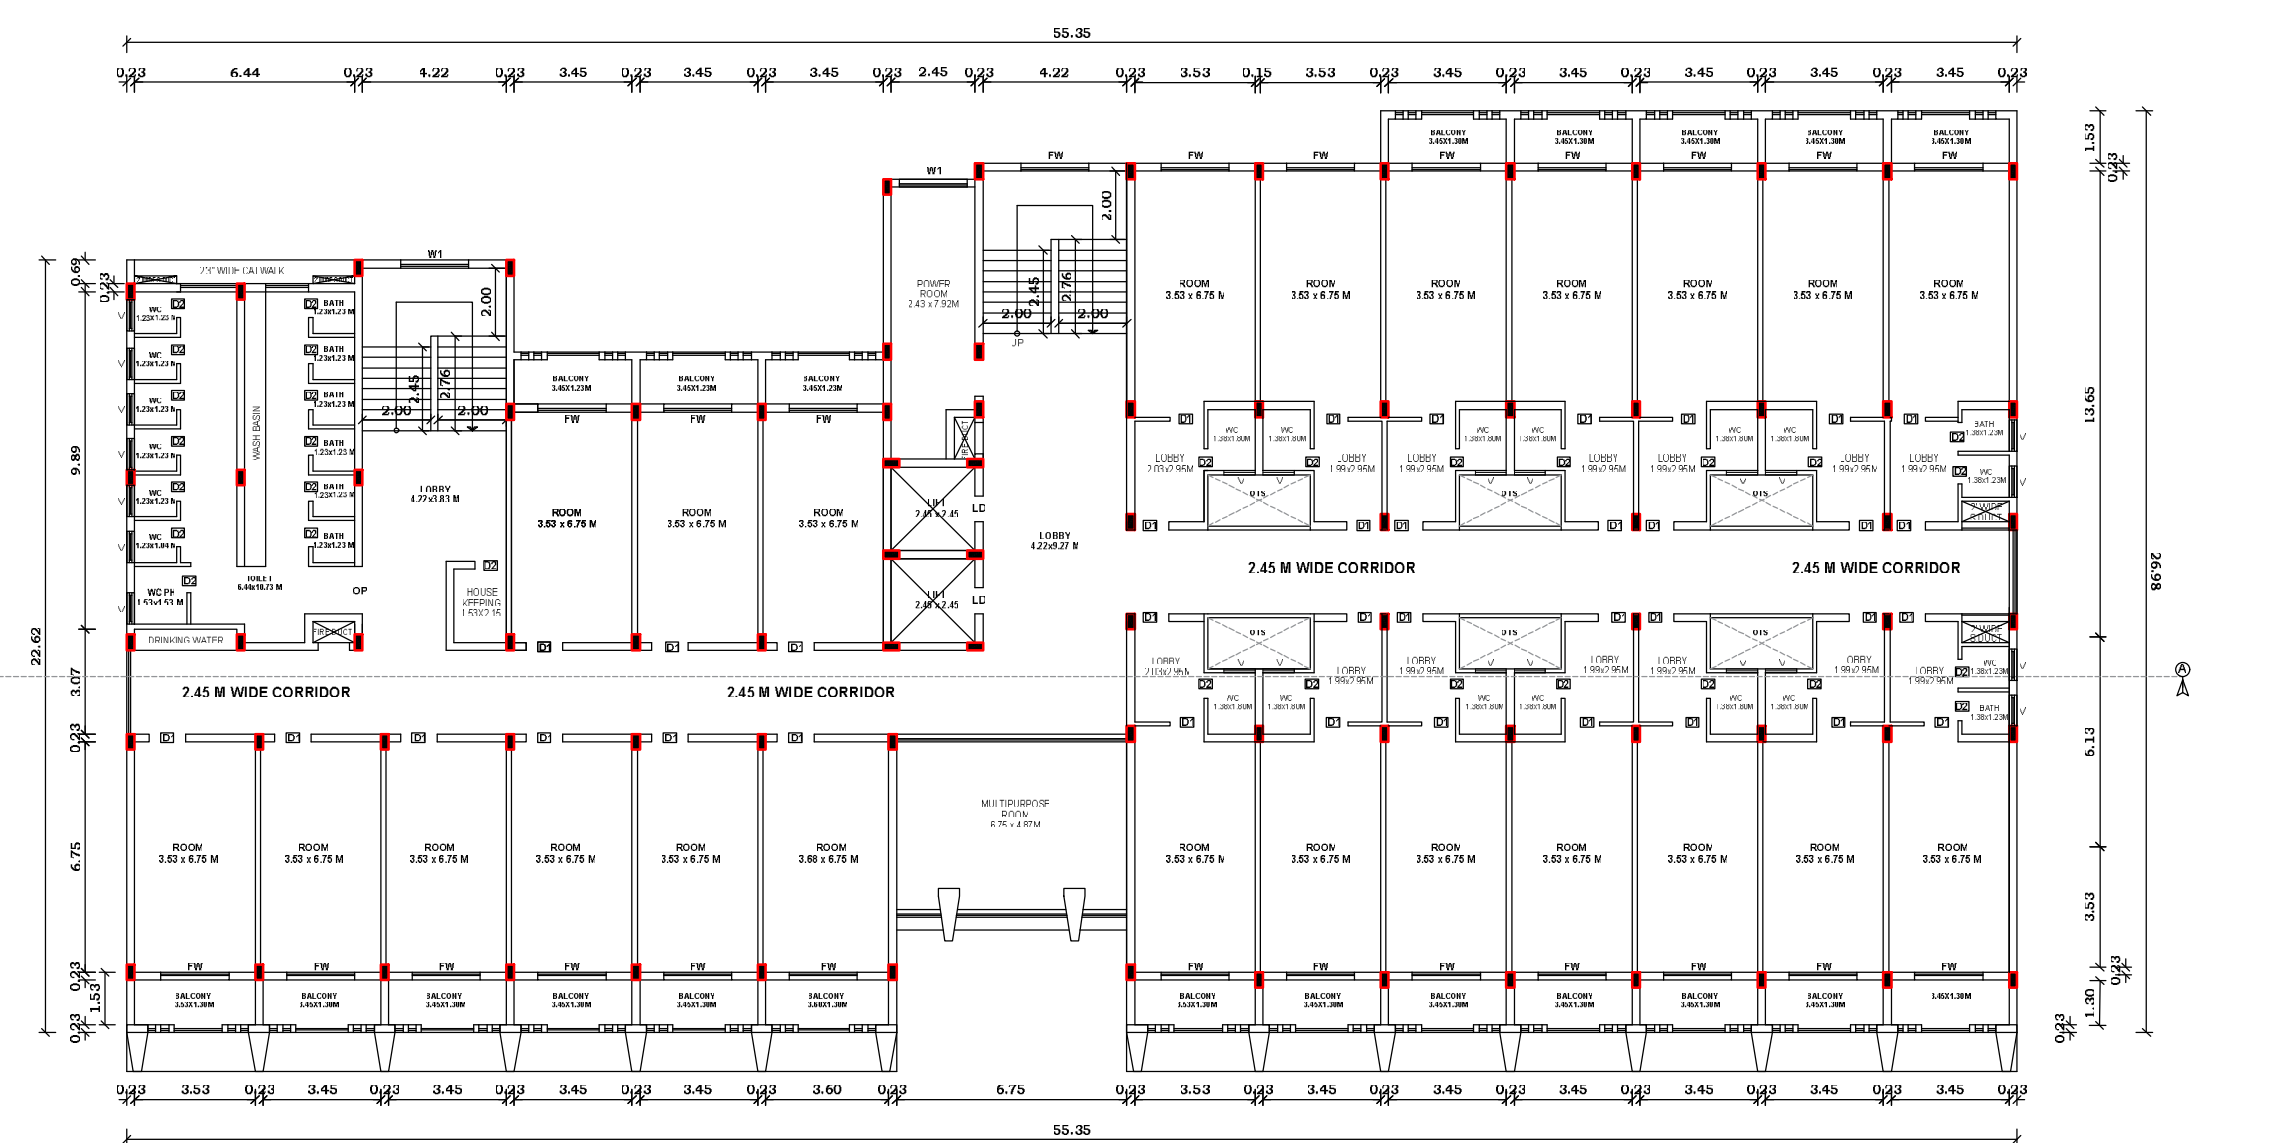


FOURTH FLOOR PLAN
SCALE - 1"=80' (1:100)




FRONT ELEVATION



CROSS SECTION A-A

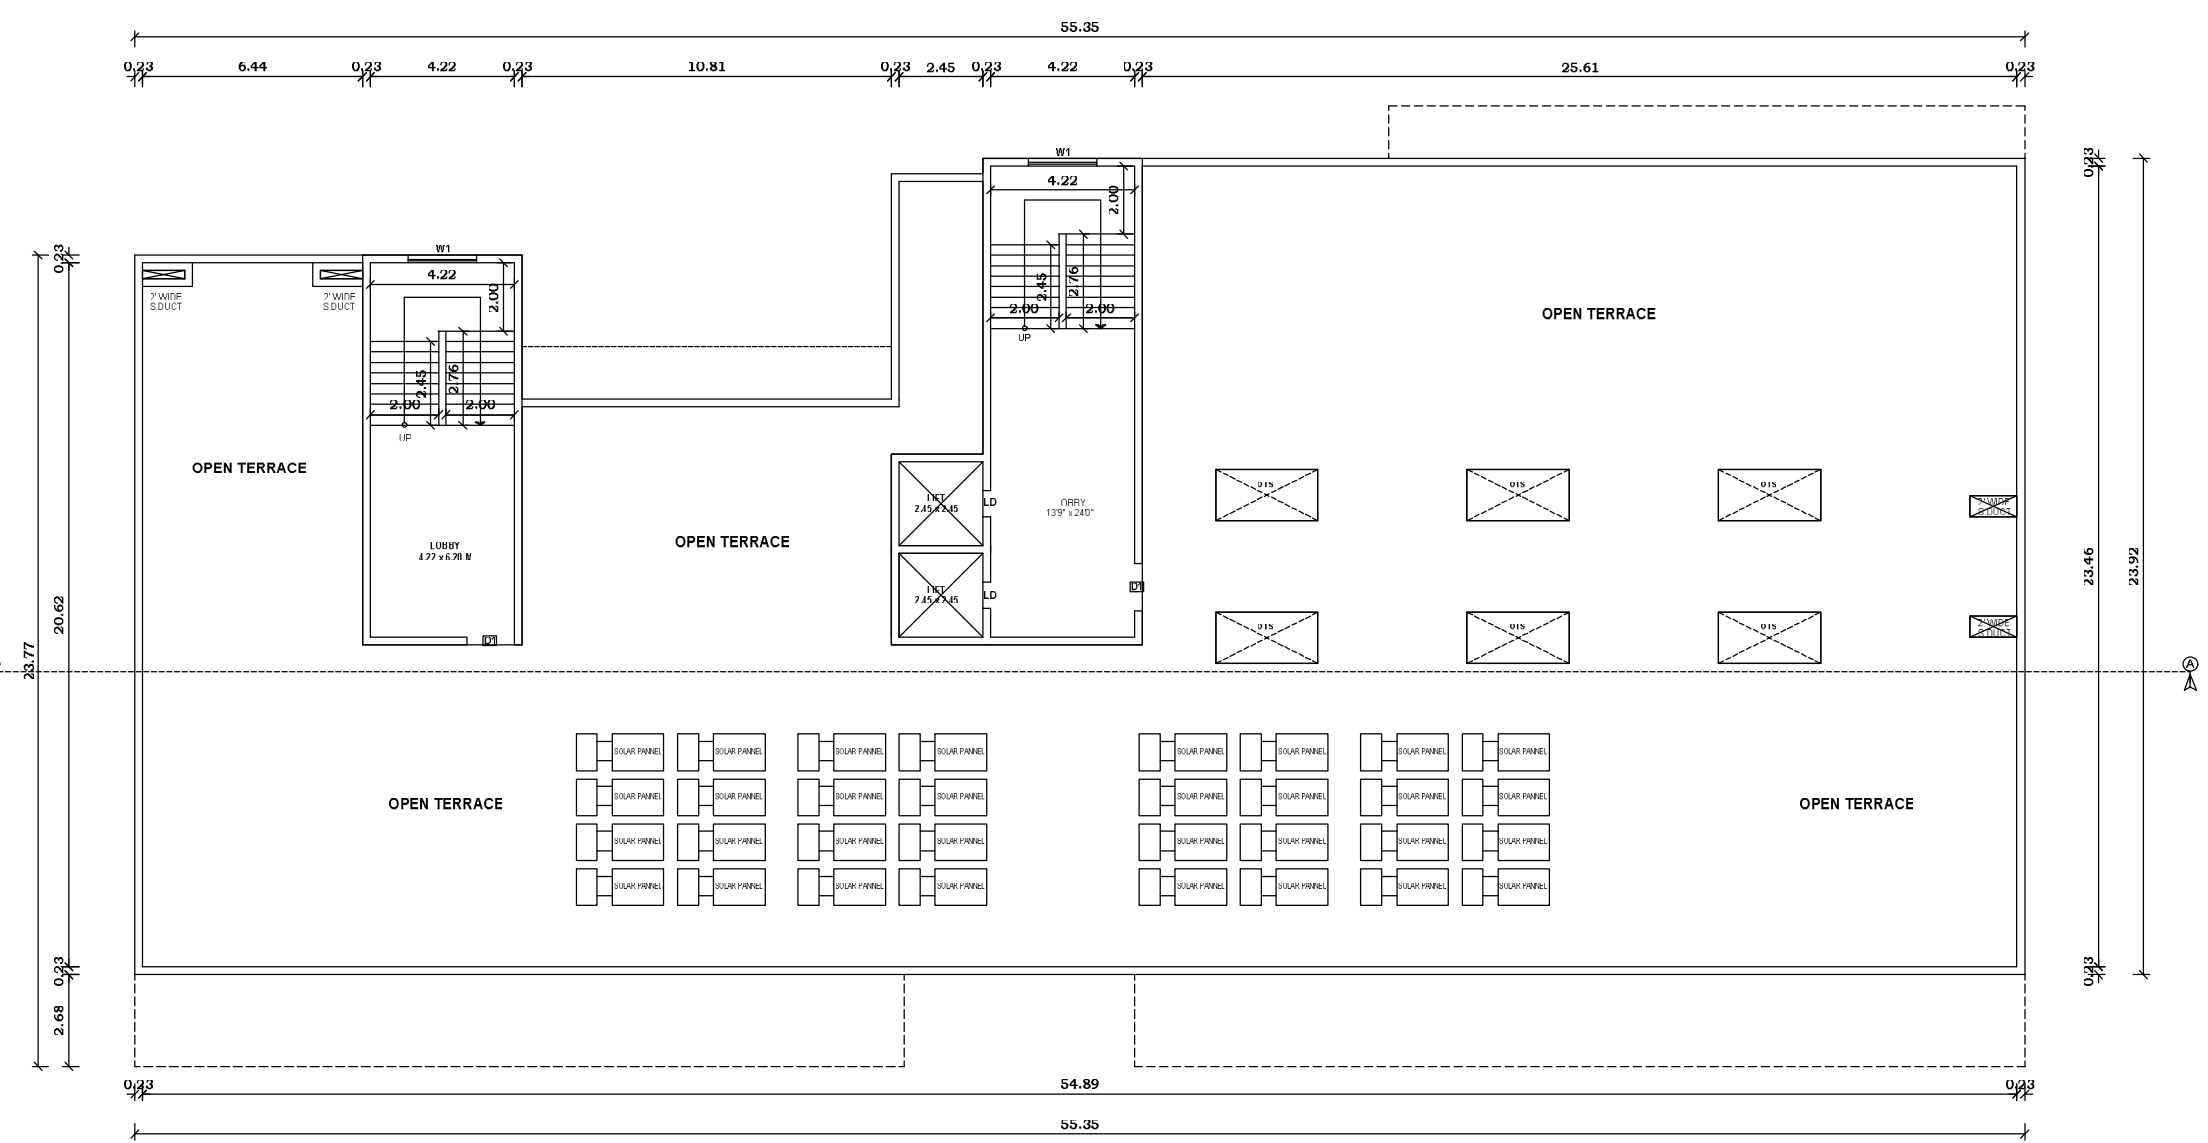


TERRACE FLOOR PLAN
SCALE - 1"=80' (1:100)

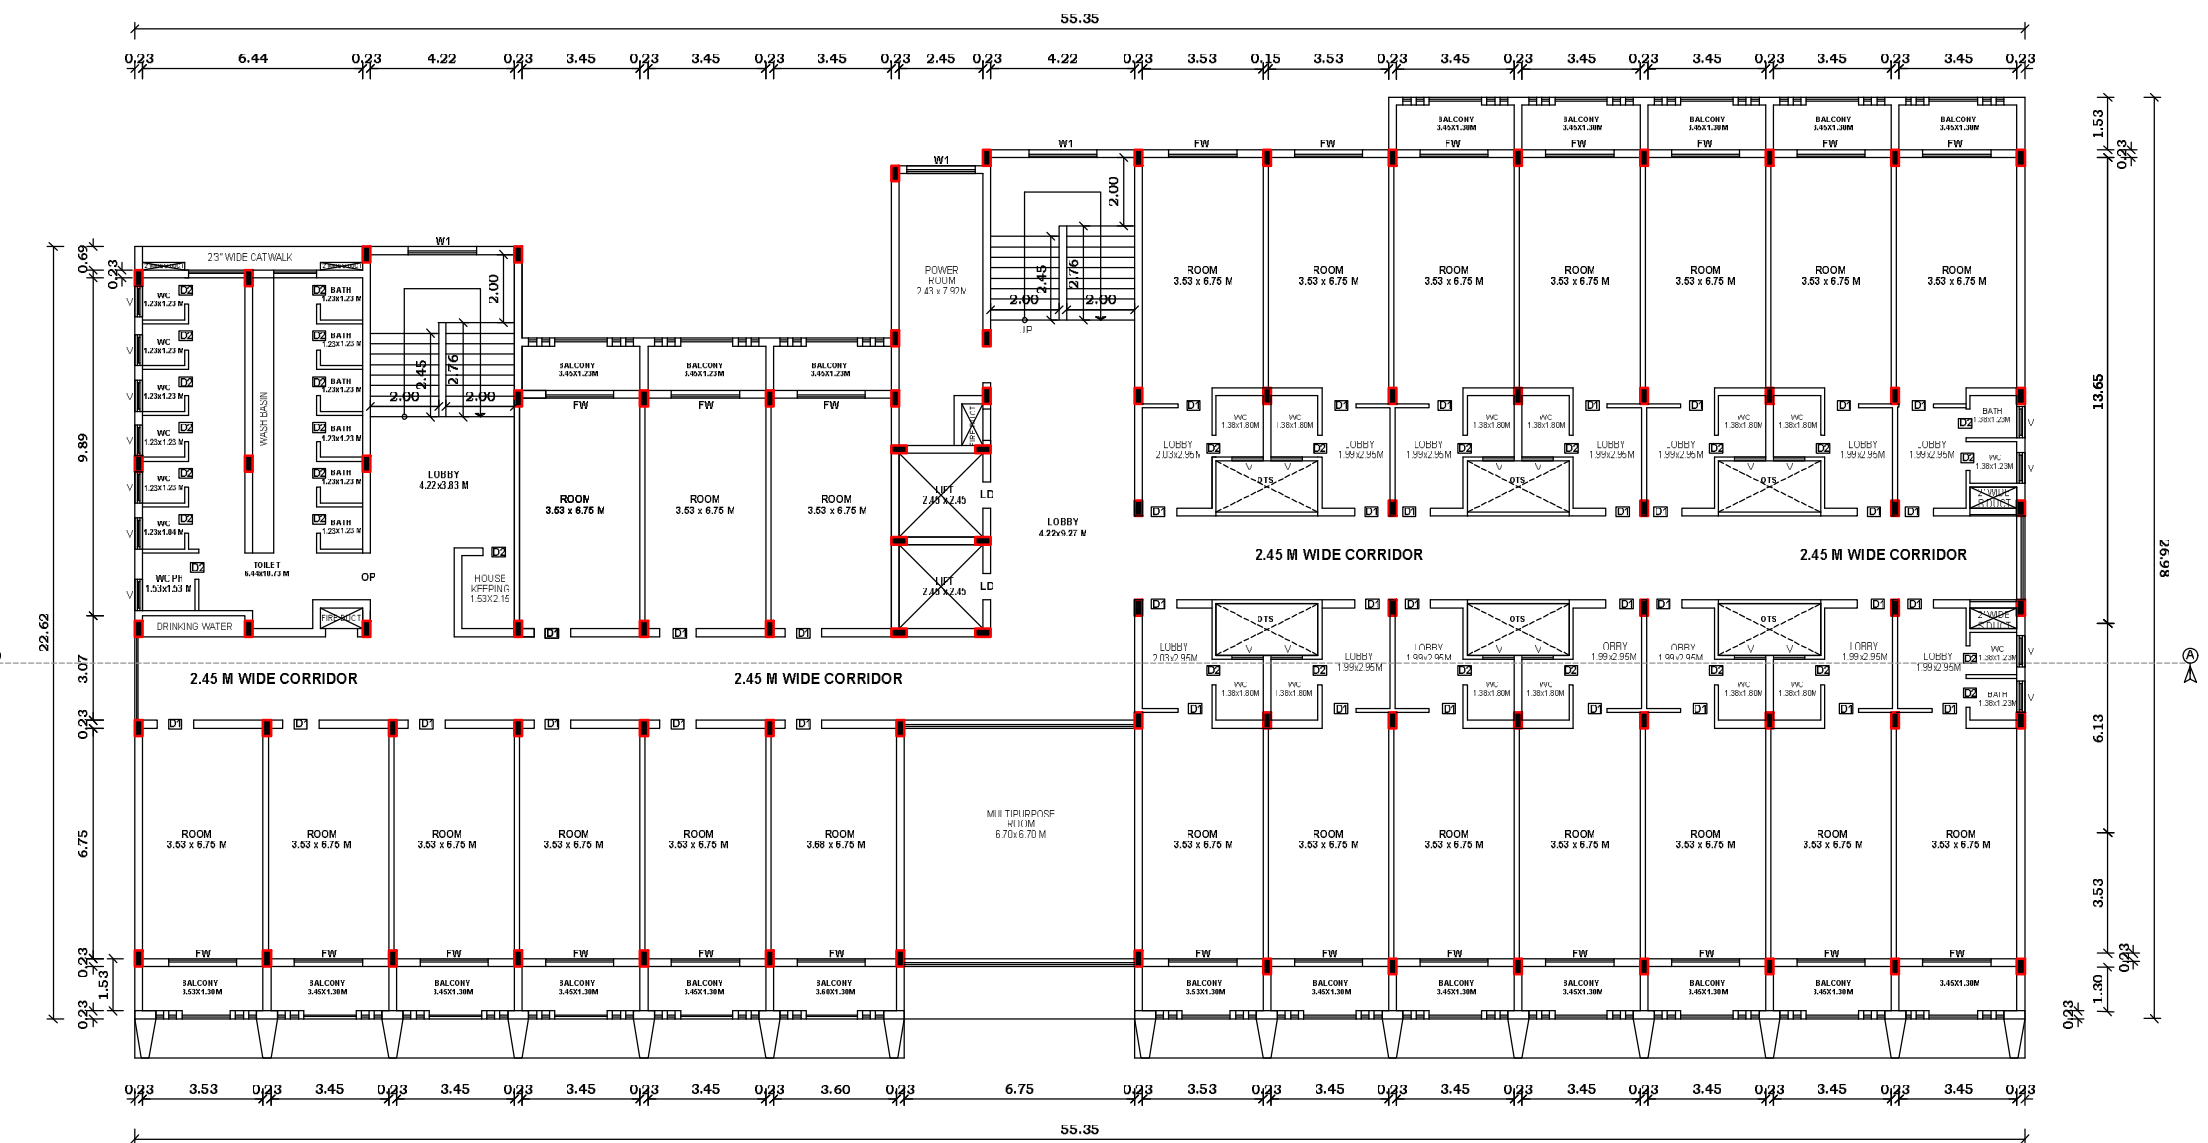

FIFTH FLOOR PLAN
SCALE - 1"=80' (1:100)

SHEET NO:1/3

SCALE - 1:100

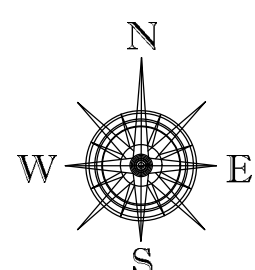

SITE PLAN SHOWING THE ADDITIONAL PROPOSED CONSTRUCTION OF R.C.C ROOF BUILDING (COLLEGE BUILDING & LADIES HOSTEL) IN S.F.NO:133/2,3A,3B,134/2A1, 2A2,2A3,2A4,3, 134/4,135/1B, 2, 3A, 3B,3C,3D, 136/1A2,137/1A1B,1B1,1B2,1B4, 1B5,1B6,1C1A,1C1B, 1C1C,173/2D1B, PICHANUR VILLAGE / PANCHAYAT, MADUKKARAI TALUK,COIMBATORE DISTRICT.

APPLICATION NO: SWP/BPA/777302/2026/TCP
APPLICANT NAME: M/s.S.K. EDUCATIONAL HEALTH AND CHARITABLE TRUST REP BY MANAGING TRUSTEE.

WALL THICKNESS - 0.23M

COLOUR INDEX

SITE BOUNDARY	
PROPOSED BUILDING	
EXISTING BUILDING	
EXISTING ROAD	
PROPOSED DRIVEWAY	

MANAGING TRUSTEE
S.S.K. Educational Health and Charitable Trust
Coimbatore - 641 105.

Applicant

RENUKA ASSOCIATES
E. T. SURESH BE. ME.,
(Licensed Building Surveyor)
Reg No: CBE/Rgn/SE/Gr-II/2019/07/005
CBE/Rgn/RE/Gr-II/009/2022
Cell: 9865410764

Reg.Stru.Engineer


RENUKA ASSOCIATES
E. T. SURESH BE. ME.,
(Licensed Building Surveyor)
Reg No: CBE/Rgn/SE/Gr-II/2019/07/005
CBE/Rgn/RE/Gr-II/009/2022
Cell: 9865410764

Reg.Engineer




SITE PLAN SHOWING THE ADDITIONAL CONSTRUCTION OF R.C.C ROOF BUILDING (COLLEGE BUILDING & LADIES HOSTEL) IN S.F.NO:133/2,3A,3B, 134/2A1, 2A2,2A3,2A4,3, 134 /4,135/1B, 2, 3A, 3B,3C,3D, 136/1A2,137/1A1B,1B1, 1B2,1B4, 1B5,1B6,1C1A,1C1B, 1C1C,173/2D1B, PICHANUR VILLAGE / PANCHAYAT, MADUKKARAI TALUK,COIMBATORE DISTRICT.

SCHEDULE OF JOINERY			
MD	MAIN DOOR	6'-0"x7'-0"	1.80X2.10
	DOOR	4'-0"x7'-0"	1.22X2.10
	DOOR	2'-6"x7'-0"	0.76X2.10
	DOOR	3'-3"x7'-0"	1.00X2.10
W	WINDOW	8'-0"x6'-0"	2.44X1.82
W1	WINDOW	4'-6"x6'-0"	1.37X1.82
V	WINDOW	8'-0"x2'-0"	2.44X0.60
V1	VENTILATOR	4'-0"x3'-0"	1.22X0.90
	VENTILATOR	8'-0"x3'-0"	2.44X0.90

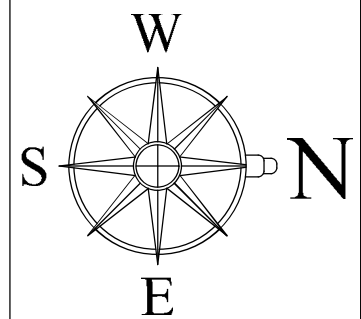


WALL THICKNESS - 0.23M	
COLOUR INDEX	
SITE BOUNDARY	
PROPOSED BUILDING	
EXISTING BUILDING	
EXISTING ROAD	
PROPOSED DRIVEWAY	

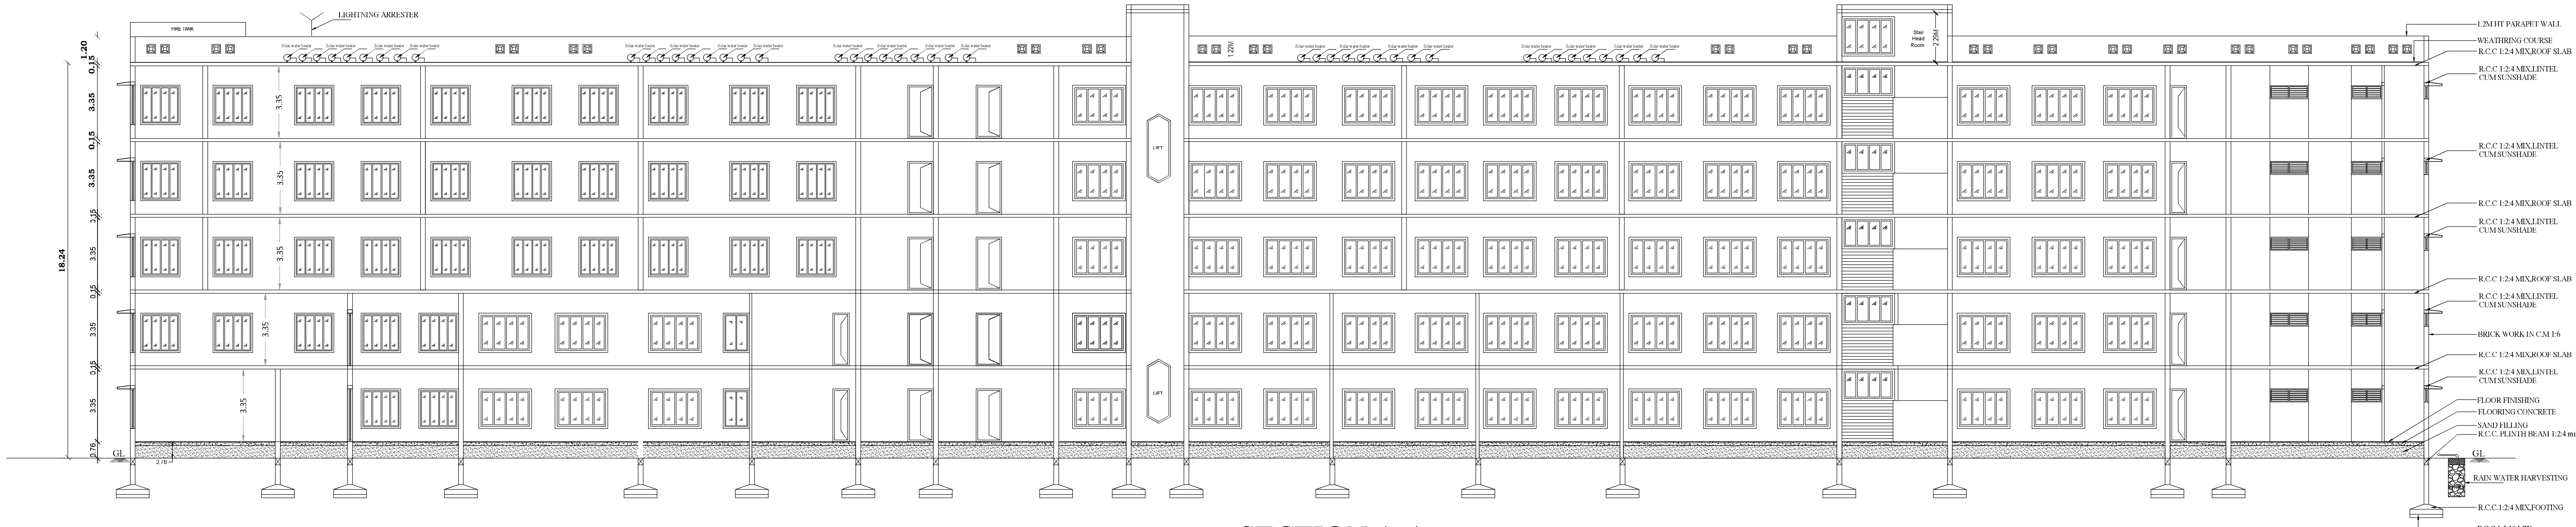

SECTION A-A
SCALE - 1":8'0" [1:100]



ELEVATION
SCALE - 1":8'0" [1:100]

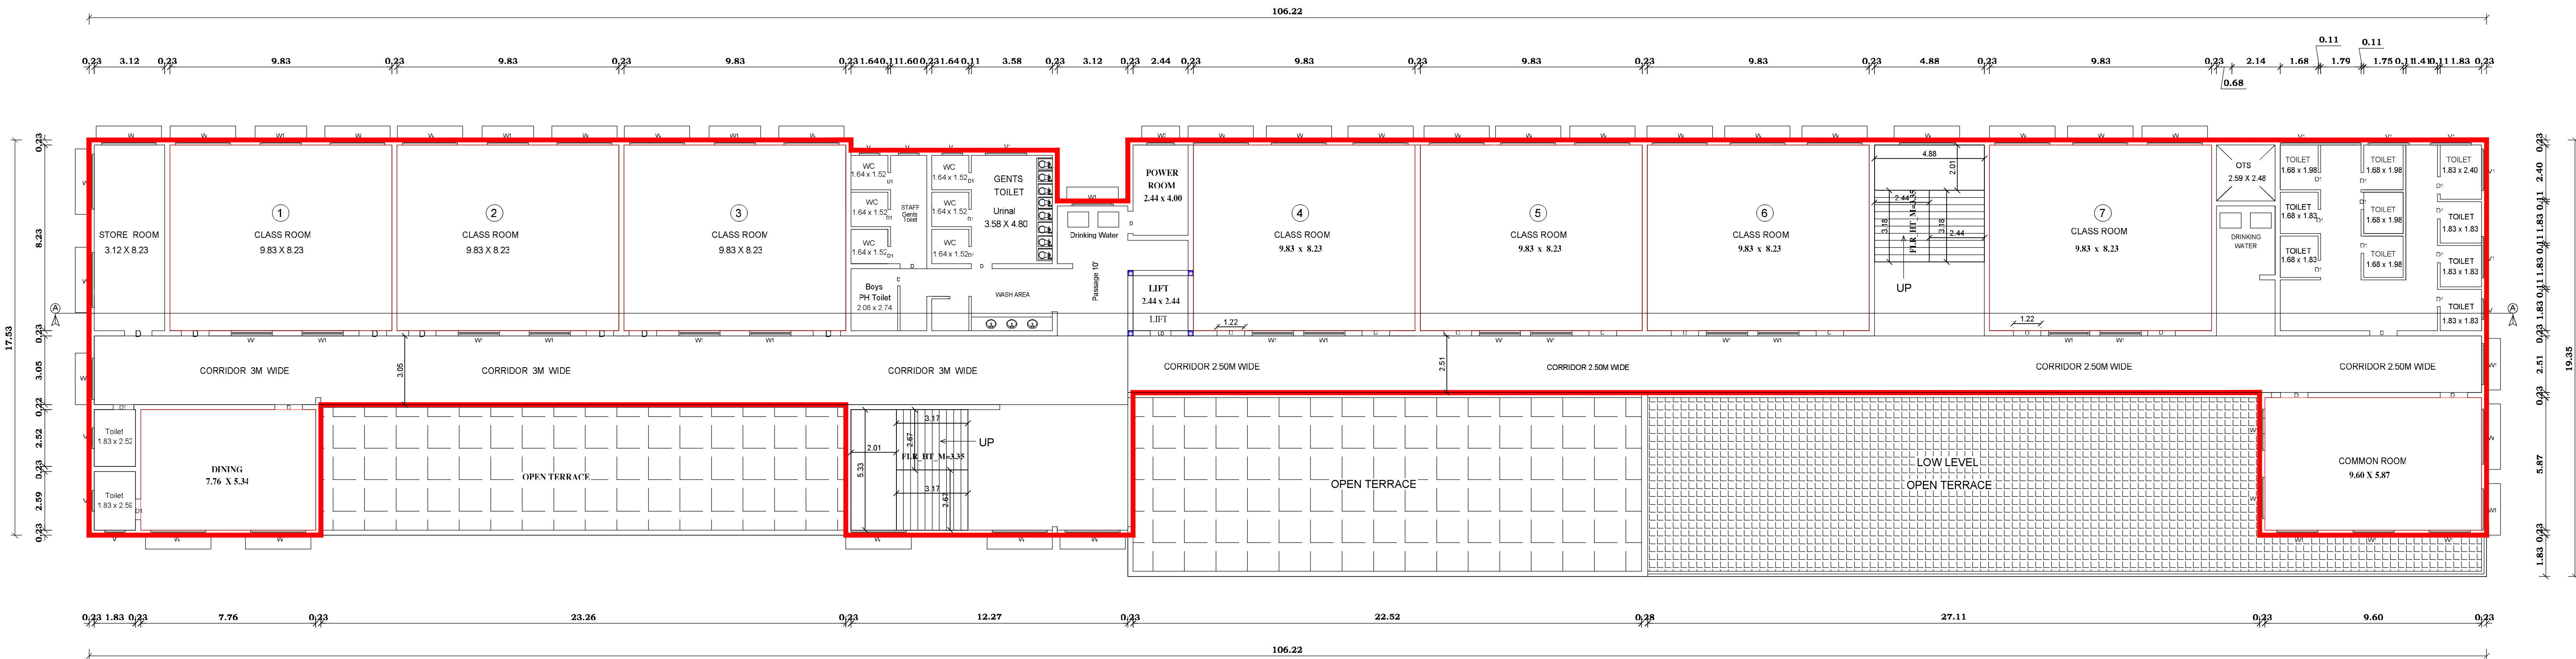

PROPOSED FOURTH FLOOR PLAN

SCALE - 1":8'0" [1:100]

RENUKA ASSOCIATES
E. T. SURESH BE., ME.,
(Licensed Building Surveyor)
Reg No: CBE/Rgn/SE/Gr-II/2019/07/005
CBE/Rgn/RE/Gr-II/009/2022
Cell: 9865410764

STRUCTURAL ENGINEER

RENUKA ASSOCIATES
E. T. SURESH BE., ME.,
(Licensed Building Surveyor)
Reg No: CBE/Rgn/SE/Gr-II/2019/07/005
CBE/Rgn/RE/Gr-II/009/2022
Cell: 9865410764

MANAGING TRUSTEE
S.S.K. Educational Health and
Charitable Trust
Coimbatore - 641 105.

REGISTERED ENGINEER / LBS

APPLICANTS

BLOCK-4	PROPOSED FOURTH FLOOR PLAN	DRAWING SHEET NO: 2/3
---------	----------------------------	--------------------------

