

PP

APPROVAL RECORD

Planning Permission

Coimbatore district, Tamil Nadu

APPROVAL TYPE

Building Plan

ISSUING AUTHORITY

Rural Panchayat

The approval as the planning authority issued it, reproduced in full behind this page.

An approval speaks to what was sanctioned, not to what was built. Completion is a separate record.

PLAN SHOWING THE PROPOSED CONSTRUCTION OF INDUSTRIAL BUILDING (ORANGE INDUSTRY - S.No.28 - FERROUS AND NON-FERROUS METAL EXTRACTION INVOLVING DIFFERENT FURNACES THROUGH MELTING, REFINING, RE-PROCESSING, CASTING AND ALLOY MAKING- SECONDARY PRODUCTION OF FERROUS AND NONFERROUS METALS (EXCLUDING LEAD) UPTO 1 MT/HR PRODUCTION) AT S.F.No: 530/1A1A, 530/1A2 & 530/1A3A, ARASUR VILLAGE AND PANCHAYAT, SULUR PANCHAYAT UNION, SULUR TALUK, COIMBATORE DISTRICT.

SCALE 1 : 100

BUILDING AREA DETAILS :-	F.S.I Sq.Mtrs	Non F.S.I Sq.Mtrs	Total Sq.Mtrs
PROPOSED HEADROOM (Office)	-	29.38	29.38

MACHINERY DETAILS:-

Machine Ref. No.	Machinery Name		Total HP
1	VMC BMV65	1	35.00
2	VMC BMV60	1	30.00
3	VMC 1060V	2	30.00
4	VMC LMW	1	30.00
5	Screw Compressor	1	25.00
6	Air Compressor	1	7.50
7	Heat Treatment Oven 1	1	73.00
8	Heat Treatment Oven 2	1	32.50
9	Shot Blasting	1	27.00
10	Felting Belt Grinder	3	3.00
11	Lathe	1	7.50
12	Lathe	1	5.00
13	Lathe	1	3.00
14	Drilling Machine	1	5.00
15	Vacuum Machine	1	2.00
16	Spectrom	1	1.00
17	Runner Cutting Machine	3	9.00
18	CMM	1	5.00
19	EOT Crane	1	10.00
20	Hand Grinder	10	0.50
TOTAL			399.50 HP

No. OF WORKERS - 30

JOINERY DETAILS:-

	Metre
R.S	ROLLING SHUTTER 4.50 x 5.00
D	DOOR 1.00 x 2.40
D1	DOOR 0.76 x 2.10
W	WINDOW 2.40 x 1.50
W1	WINDOW 1.50 x 1.50
V	VENTILATOR 2.10 x 0.76
V1	VENTILATOR 0.90 x 0.60



Online Application Number - SWP/BPA/818151/2026

LP/CLPA No : 304/2026

PLANNING PERMISSION No : 391/2026

(This Planning Permission is valid for a period of 8 years from e-sign)

e-signed
Joint Director / Member Secretary,
District Town and Country Planning office
Coimbatore District.

M. Santhakumar
(M.SANTHAKUMAR)
LAND OWNER / APPLICANT

Dr. S. Prabhavathi
M.E (Structures) - M.I.S.S. A.M.I.E.,
Registered Geotechnical Engineer
Reg. No. Coimbatore District/GTE/01/2025
No. 112/28 - Amul Road, Karanthampatti
Coimbatore - 641 609
Ph: 0422-3592569 Mob: +91 9600558760

REGISTERED GEOTECHNICAL ENGINEER

Dr. N. Deepak
B.E.
Registered Construction Engineer (CE)
Reg No: CE/CPAC/05/2024
Coimbatore - 28
Mobile : 9803806330


REGISTERED CONSTRUCTION ENGINEER

Dr. S. Prathaban, M.E. Structural
Registered Structural Engineer - Grade-I
Reg. No. SR/GA/DRSG/023
92A/41A, Sivarami Nagar, S.L.R.S. Colony,
Civil Aerodrome Post, Coimbatore-641 014.
Mobile: 99440 30628.


REGISTERED STRUCTURAL ENGINEER

Dr. A. Walter Jeff Max, B.E.
Reg. No. CE/DTC/REG/02/2021
APEL ASSOCIATES
85C, 3rd Floor, Arundel Complex,
100 Feet Road, Coimbatore, Coimbatore - 12
Mob : 99667 18989


REGISTERED ENGINEER

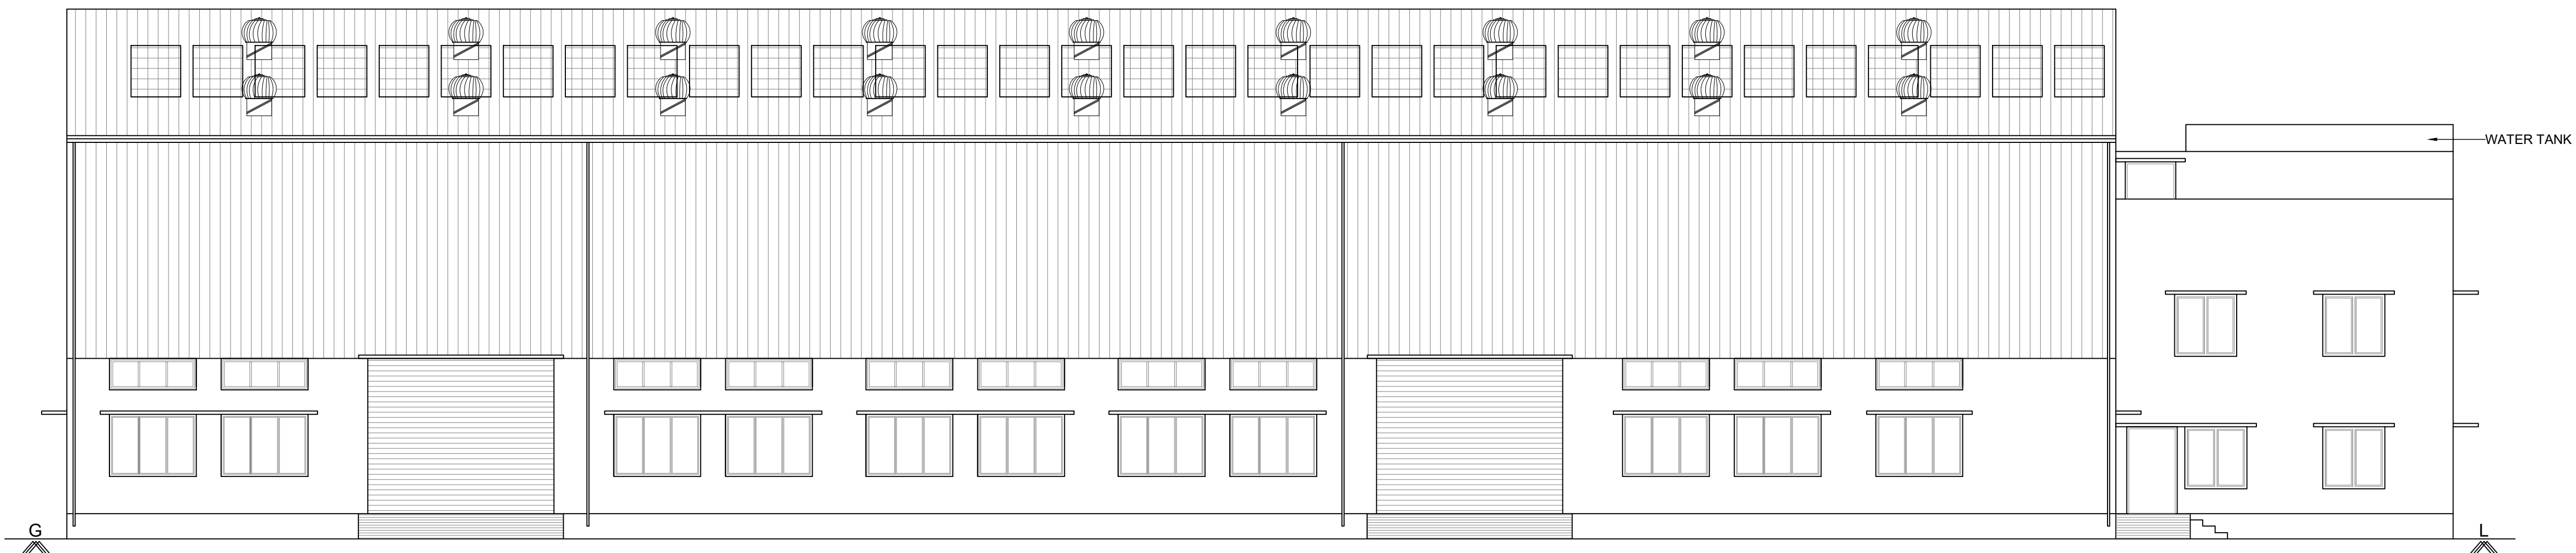


NORTHERN SIDE ELEVATION

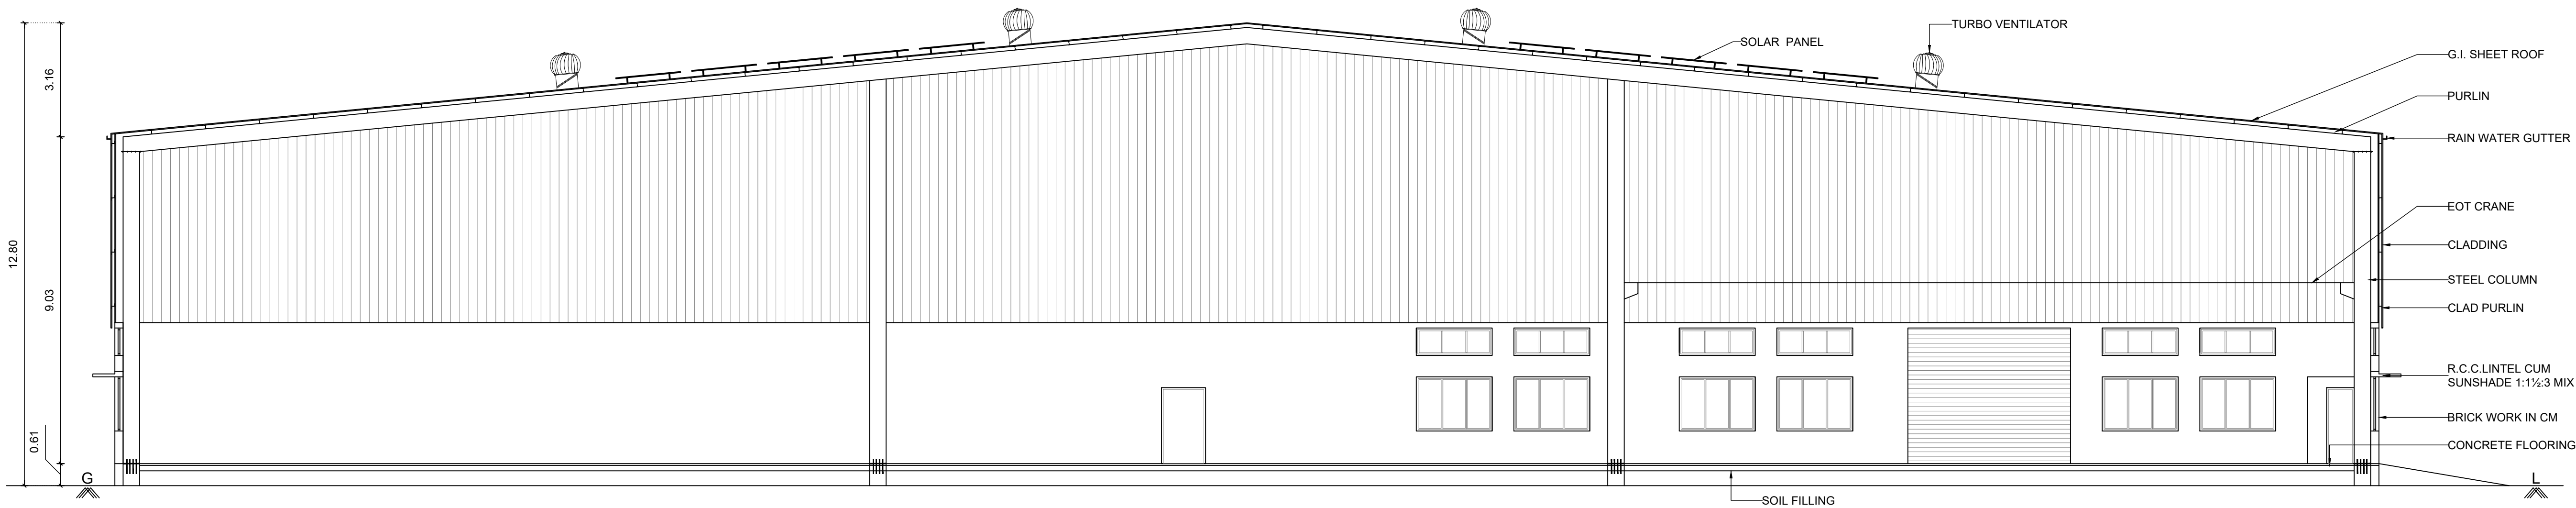

SECTION ON "AA"

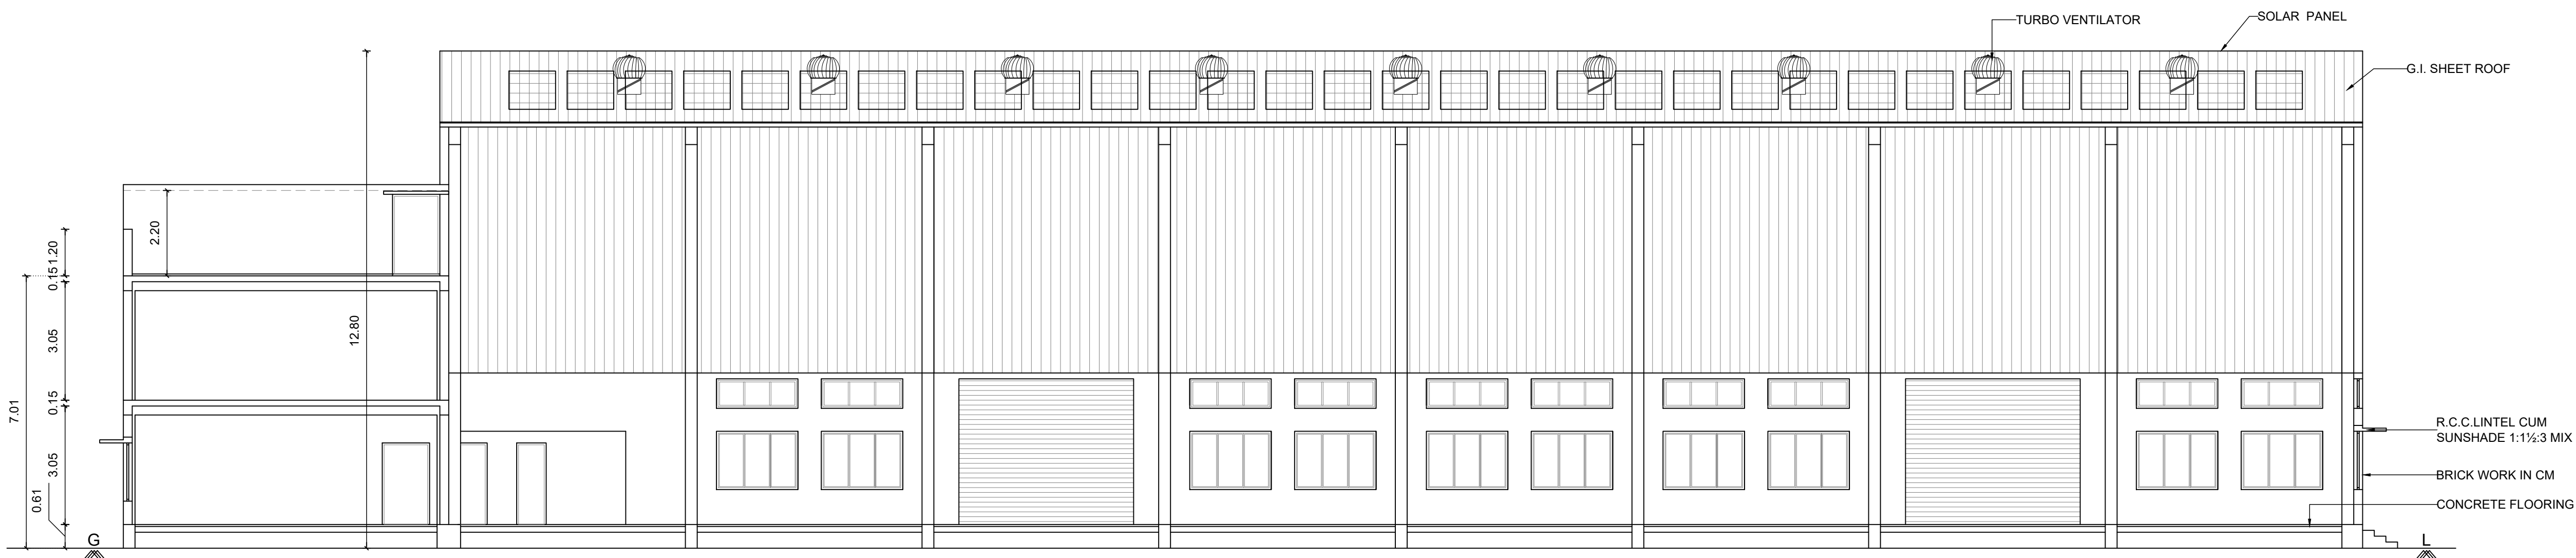

SECTION ON "BB"

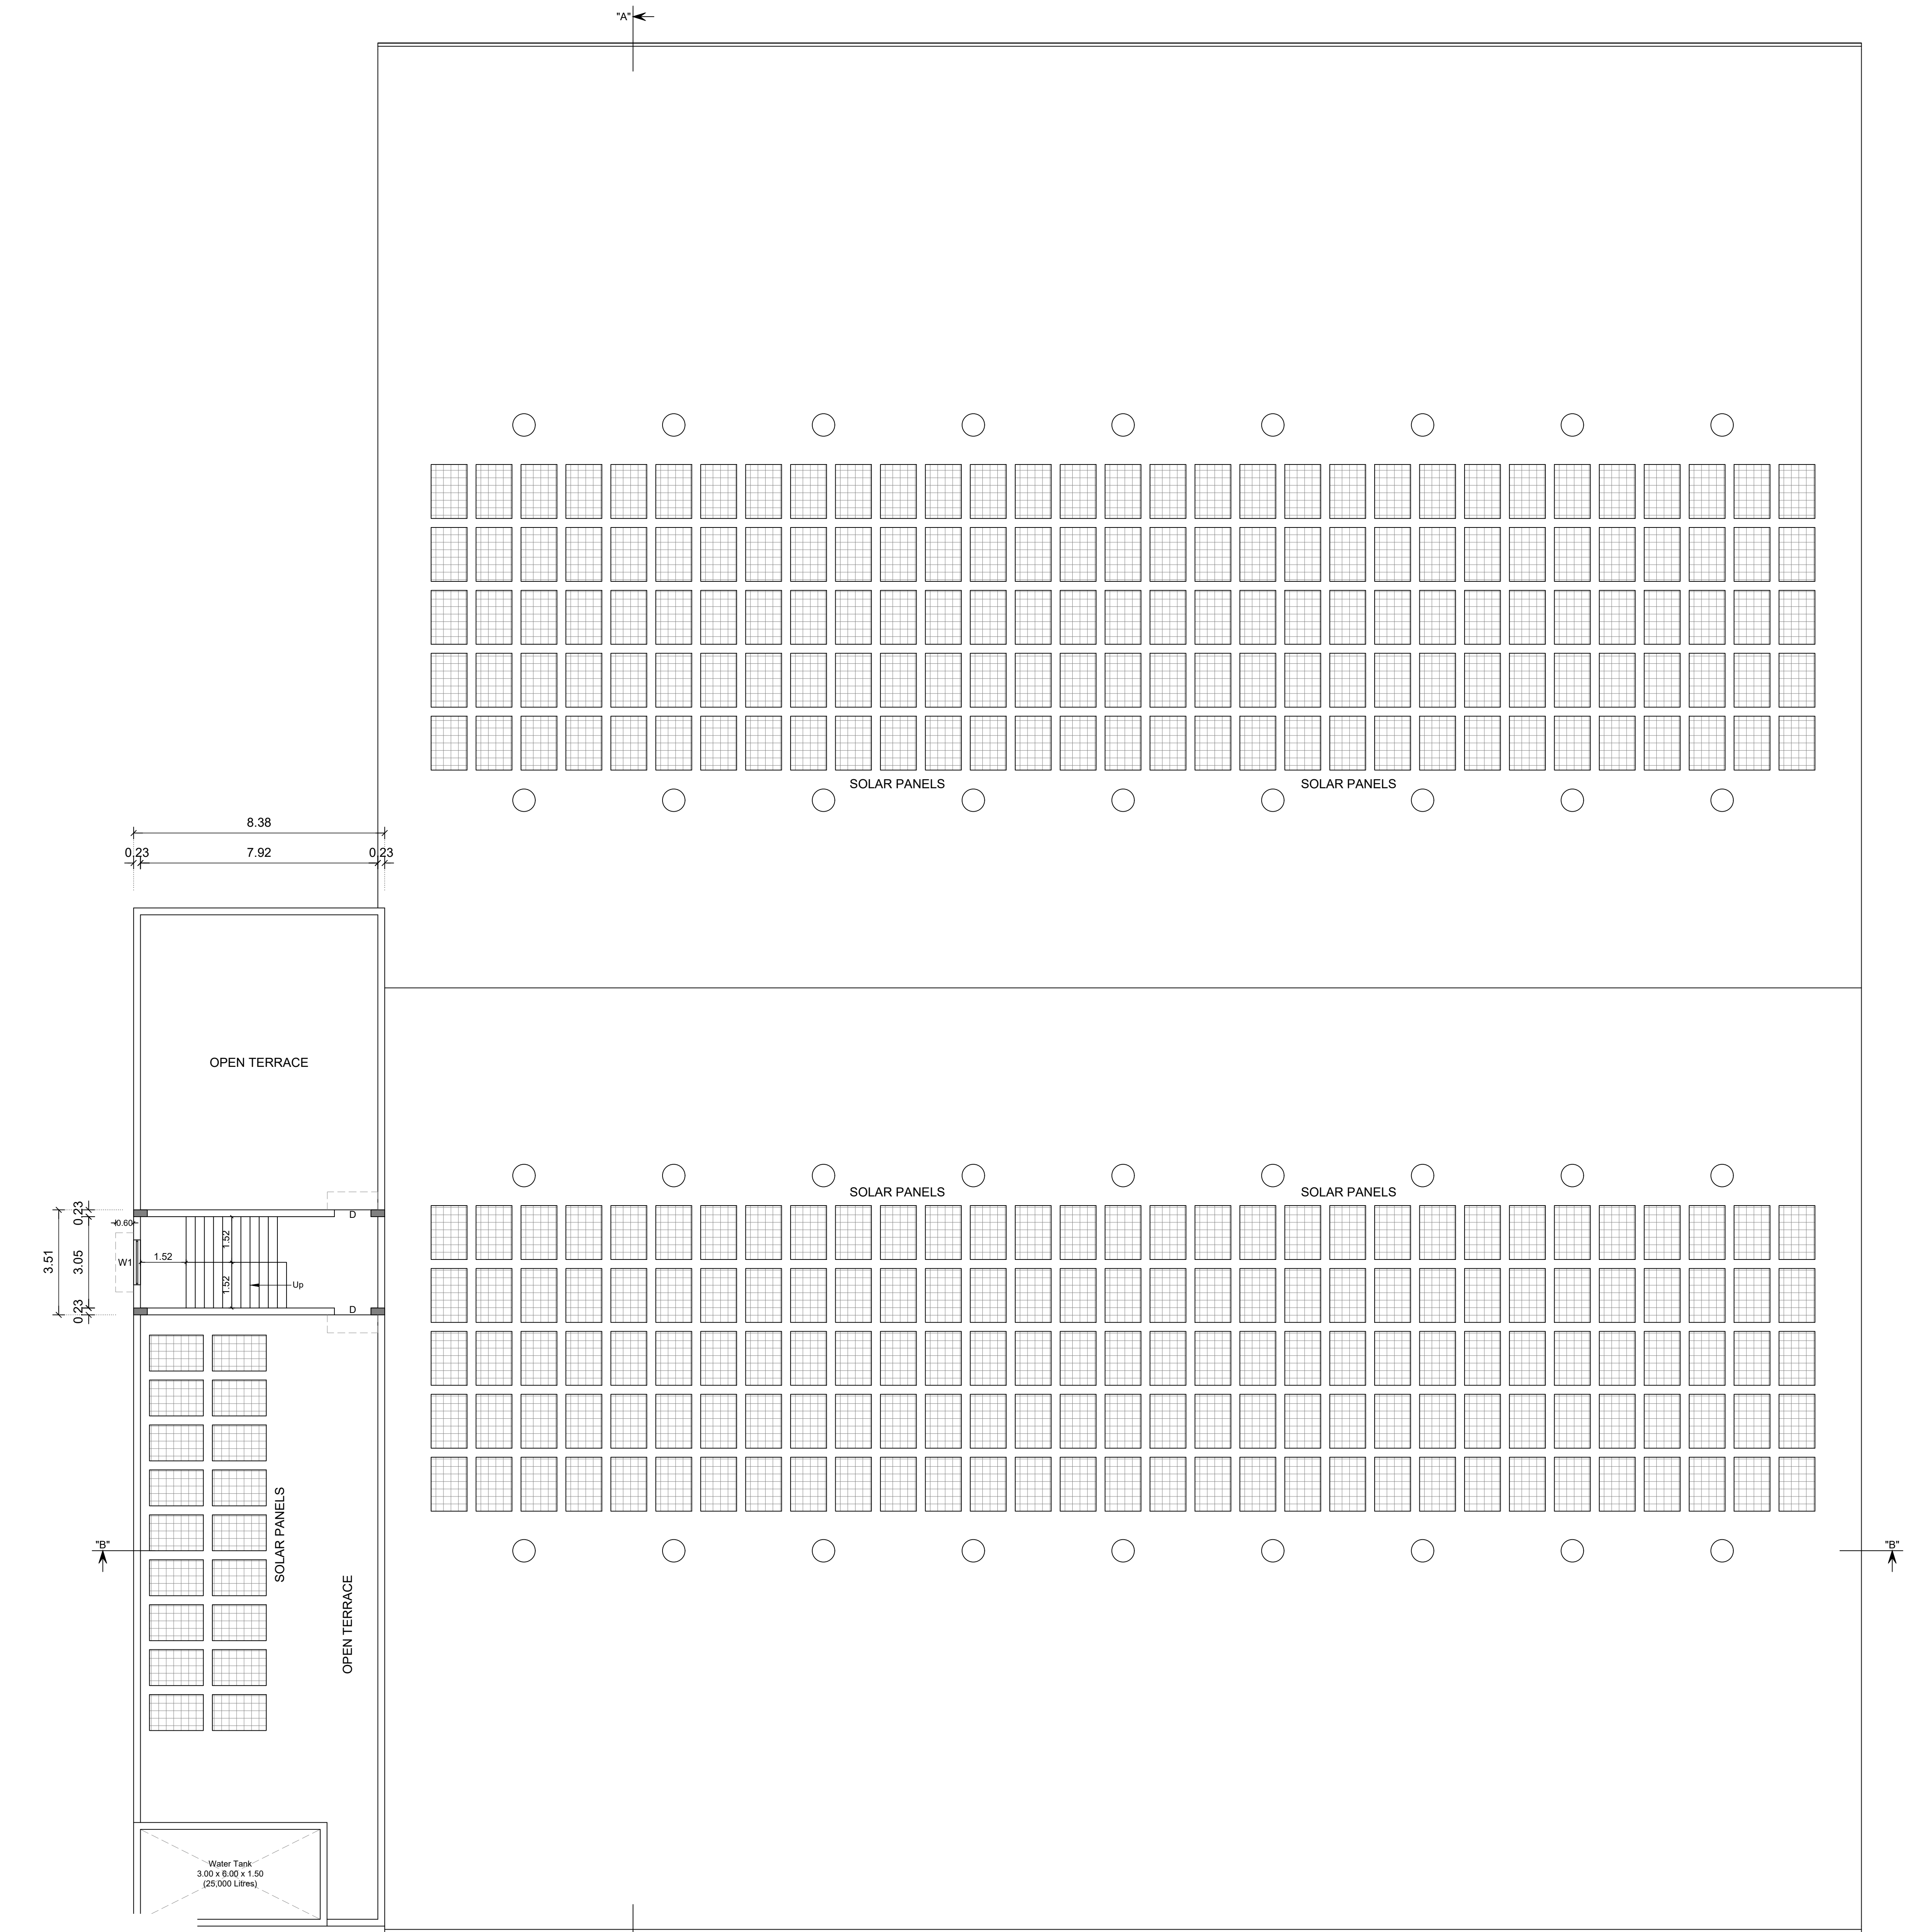

TERRACE FLOOR PLAN



PLAN SHOWING THE PROPOSED CONSTRUCTION OF INDUSTRIAL BUILDING (ORANGE INDUSTRY - S.No.28 - FERROUS AND NON-FERROUS METAL EXTRACTION INVOLVING DIFFERENT FURNACES THROUGH MELTING, REFINING, RE-PROCESSING, CASTING AND ALLOY MAKING- SECONDARY PRODUCTION OF FERROUS AND NONFERROUS METALS (EXCLUDING LEAD) UPTO 1 MT/HR (PRODUCTION) AT S.F.No: 530/1A1A, 530/1A2 & 530/1A3A, ARASUR VILLAGE AND PANCHAYAT, SULUR PANCHAYAT UNION, SULUR TALUK, COIMBATORE DISTRICT.

SCALE 1 : 100

BUILDING AREA DETAILS :-			
	F.S.I Sq.Mtrs	Non F.S.I Sq.Mtrs	Total Sq.Mtrs
PROPOSED GROUND FLOOR (Industrial)	3094.61	-	3094.61
PROPOSED GROUND FLOOR (Office)	284.86	-	284.86
PROPOSED FIRST FLOOR (Office)	284.86	-	284.86

MACHINERY DETAILS:-				
Machine Ref. No.	Machinery Name	Nos.	HP	Total HP
1	VMC BMV65	1	35.00	35.00
2	VMC BMV60	1	30.00	30.00
3	VMC 1060V	2	30.00	60.00
4	VMC LMW	1	30.00	30.00
5	Screw Compressor	1	25.00	25.00
6	Air Compressor	1	7.50	7.50
7	Heat Treatment Oven 1	1	73.00	73.00
8	Heat Treatment Oven 2	1	32.50	32.50
9	Shot Blasting	1	27.00	27.00
10	Felted Belt Grinder	3	3.00	9.00
11	Lathe	1	7.50	7.50
12	Lathe	1	5.00	5.00
13	Lathe	1	3.00	3.00
14	Drilling Machine	1	5.00	5.00
15	Vacuum Machine	1	2.00	2.00
16	Spectrom	1	1.00	1.00
17	Runner Cutting Machine	3	9.00	27.00
18	CMM	1	5.00	5.00
19	EOT Crane	1	10.00	10.00
20	Hand Grinder	10	0.50	5.00
TOTAL			399.50	HP

No. OF WORKERS - 30

JOINERY DETAILS:-

	Metre
R.S	ROLLING SHUTTER 4.50 x 5.00
D	DOOR 1.00 x 2.40
D1	DOOR 0.76 x 2.10
W	WINDOW 2.40 x 1.50
W1	WINDOW 1.50 x 1.50
V	VENTILATOR 2.10 x 0.76
V1	VENTILATOR 0.90 x 0.60



Online Application Number - SWP/BPA/818151/2026

LP/CLPA No : 304/2026

PLANNING PERMISSION No : 391/2026

(This Planning Permission is valid for a period of 8 years from e-sign)

e-signed

Joint Director / Member Secretary,
District Town and Country Planning office
Coimbatore District.

M. Santhakumar

(M.SANTHAKUMAR)
LAND OWNER / APPLICANT

Er. S. PRABHAVATHI
M.T. (Geotechnical), M.T. (S.E.), M.T. (E.)
Registered Geotechnical Engineer
Reg. No: SB/Ge-1056/2023
Coimbatore - 28
Mobile: 9944030626

REGISTERED GEOTECHNICAL ENGINEER

Er. N. DEEPAK, B.E.,
Registered Construction Engineer (CE)
Reg No: CE LP/ACE/23/2024
Coimbatore - 28
Mobile: 9944030626


REGISTERED CONSTRUCTION ENGINEER

Er. S. PRATHABAN, M.E., Structural
Registered Structural Engineer - Grade-I
Reg. No: SB/Str-1056/2023
52A/1A, Bharathi Nagar, S.L.B.S. Colony,
Civil Aerodrome Post, Coimbatore-641 014,
Mobile: 9944030626


REGISTERED STRUCTURAL ENGINEER

Mr. A. WALTER JEFF MAX, B.E.,
Reg. No: CE DTC/16/GR-10/2021
APEL ASSOCIATES
85/2, 1st Floor, Kungu Complex,
100 Feet Road, Coimbatore - 12
Mob : 9566710889

REGISTERED ENGINEER

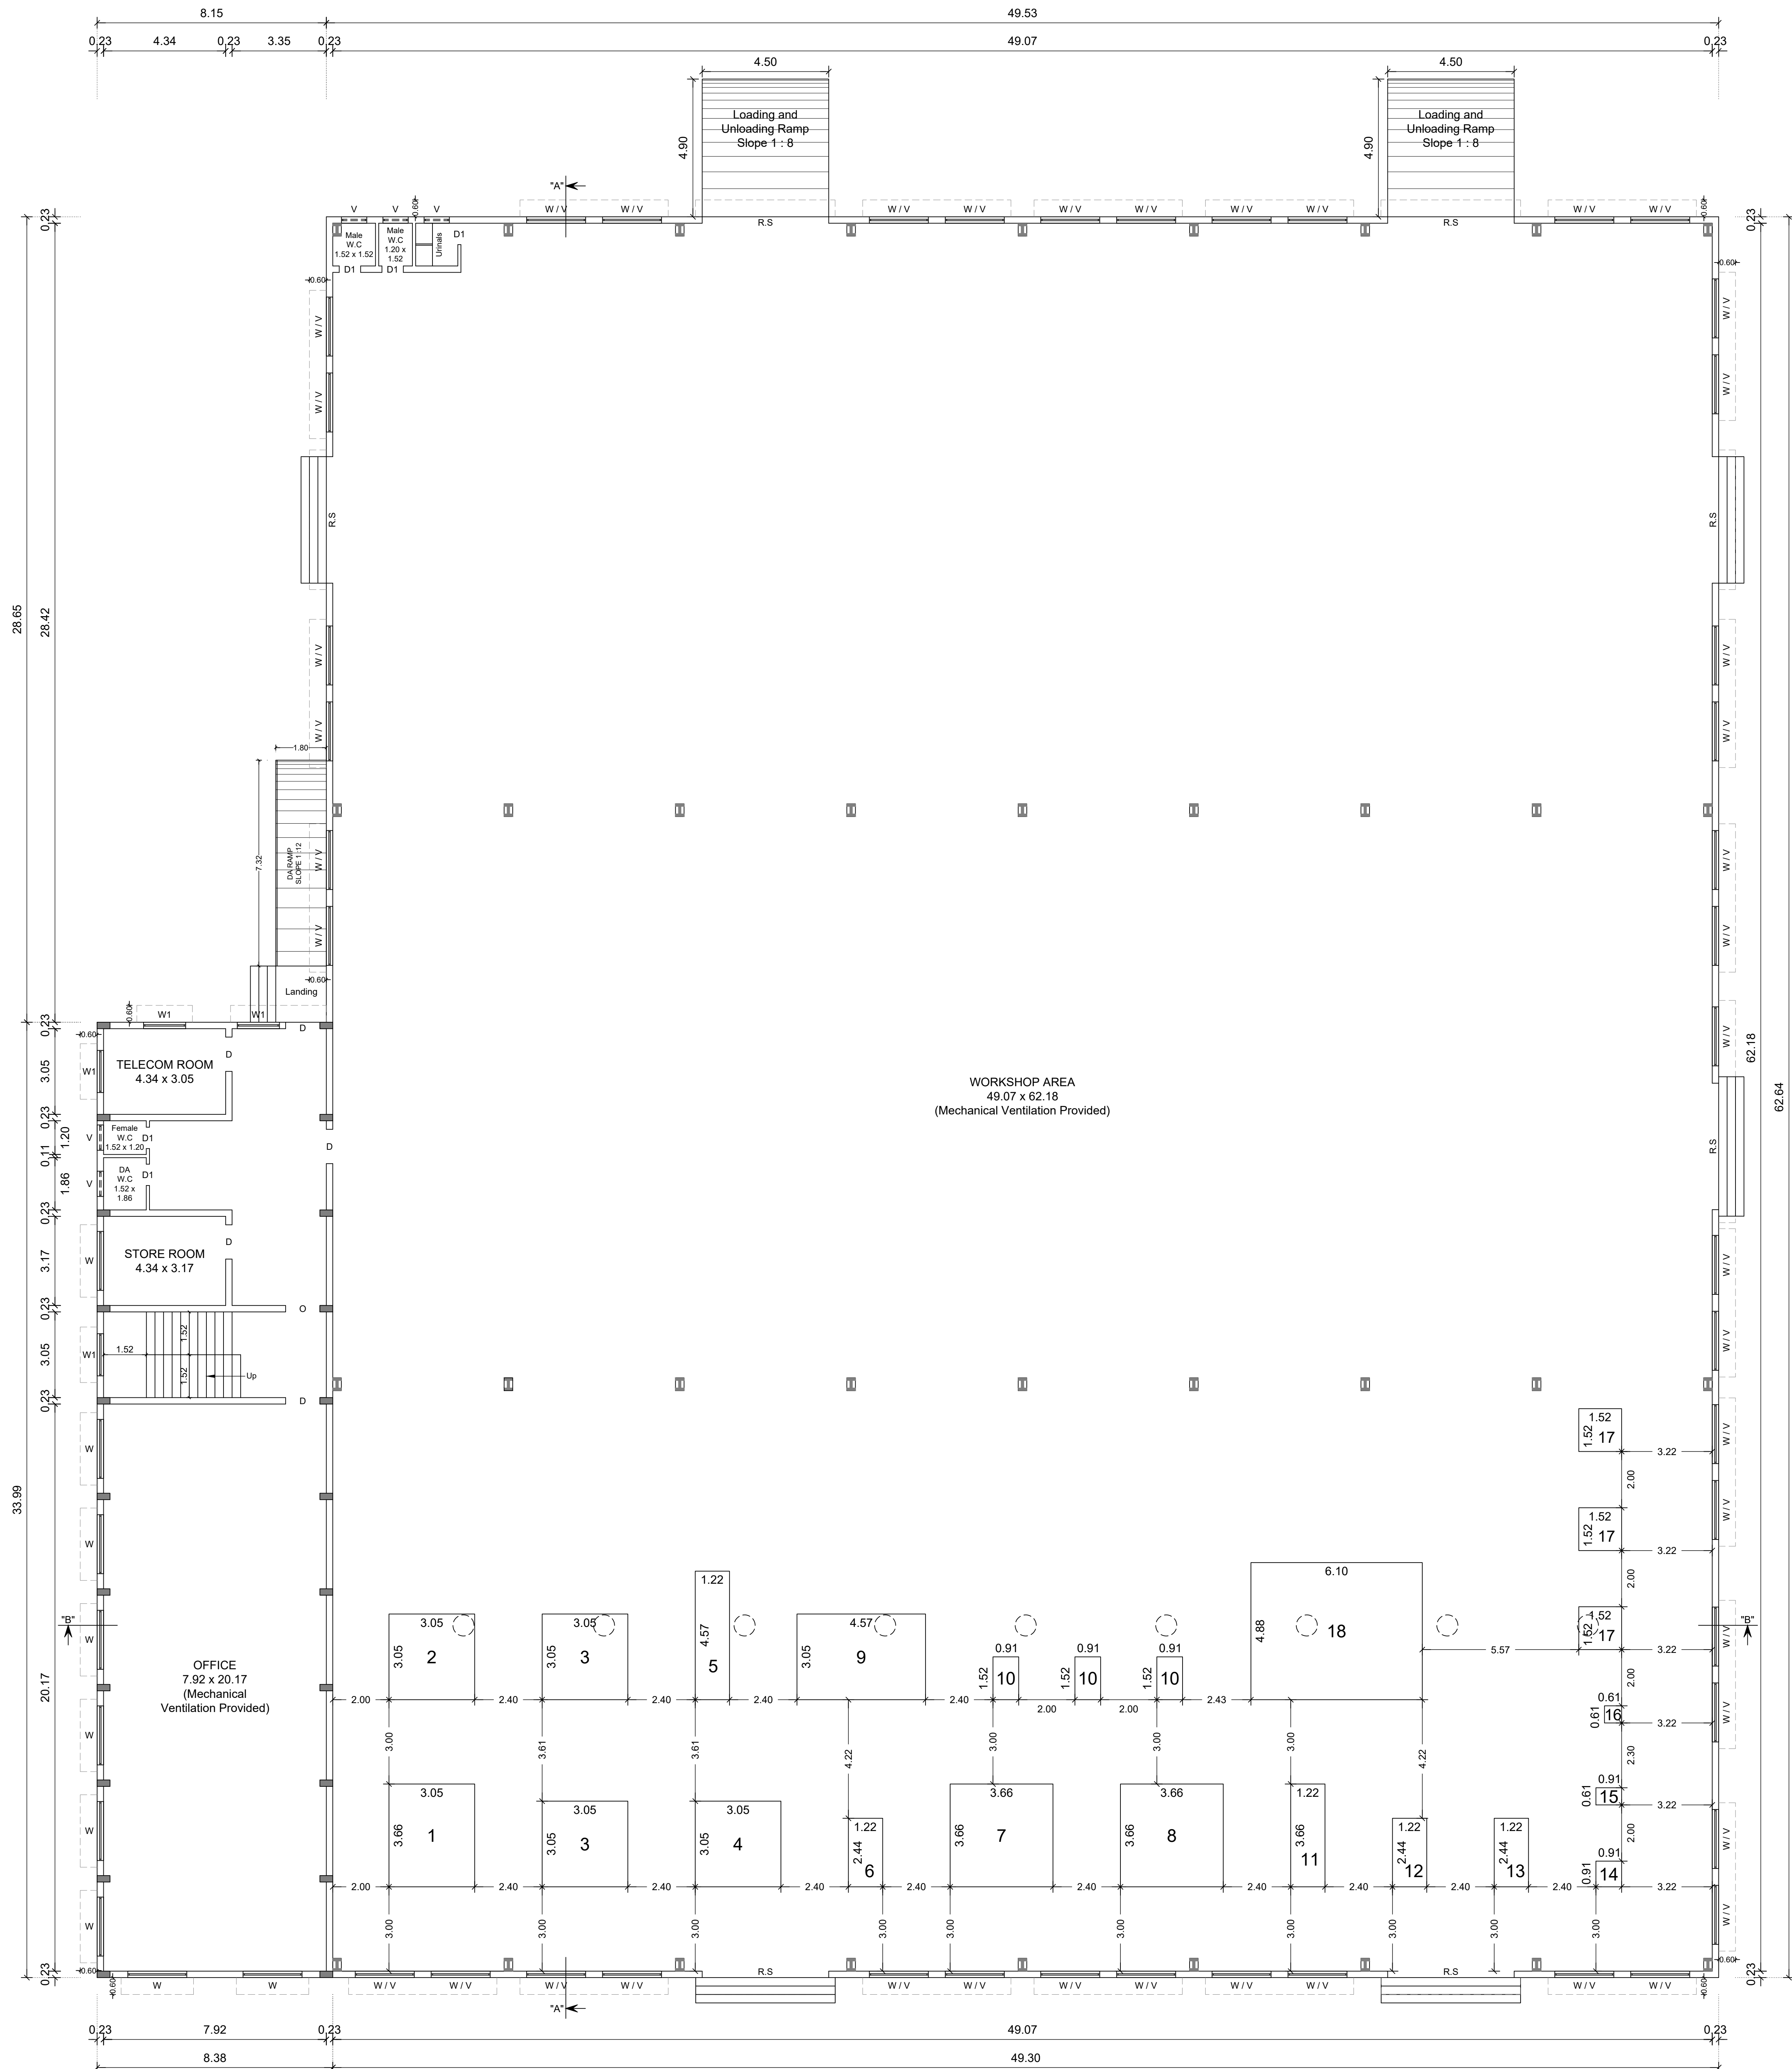

GROUND FLOOR PLAN

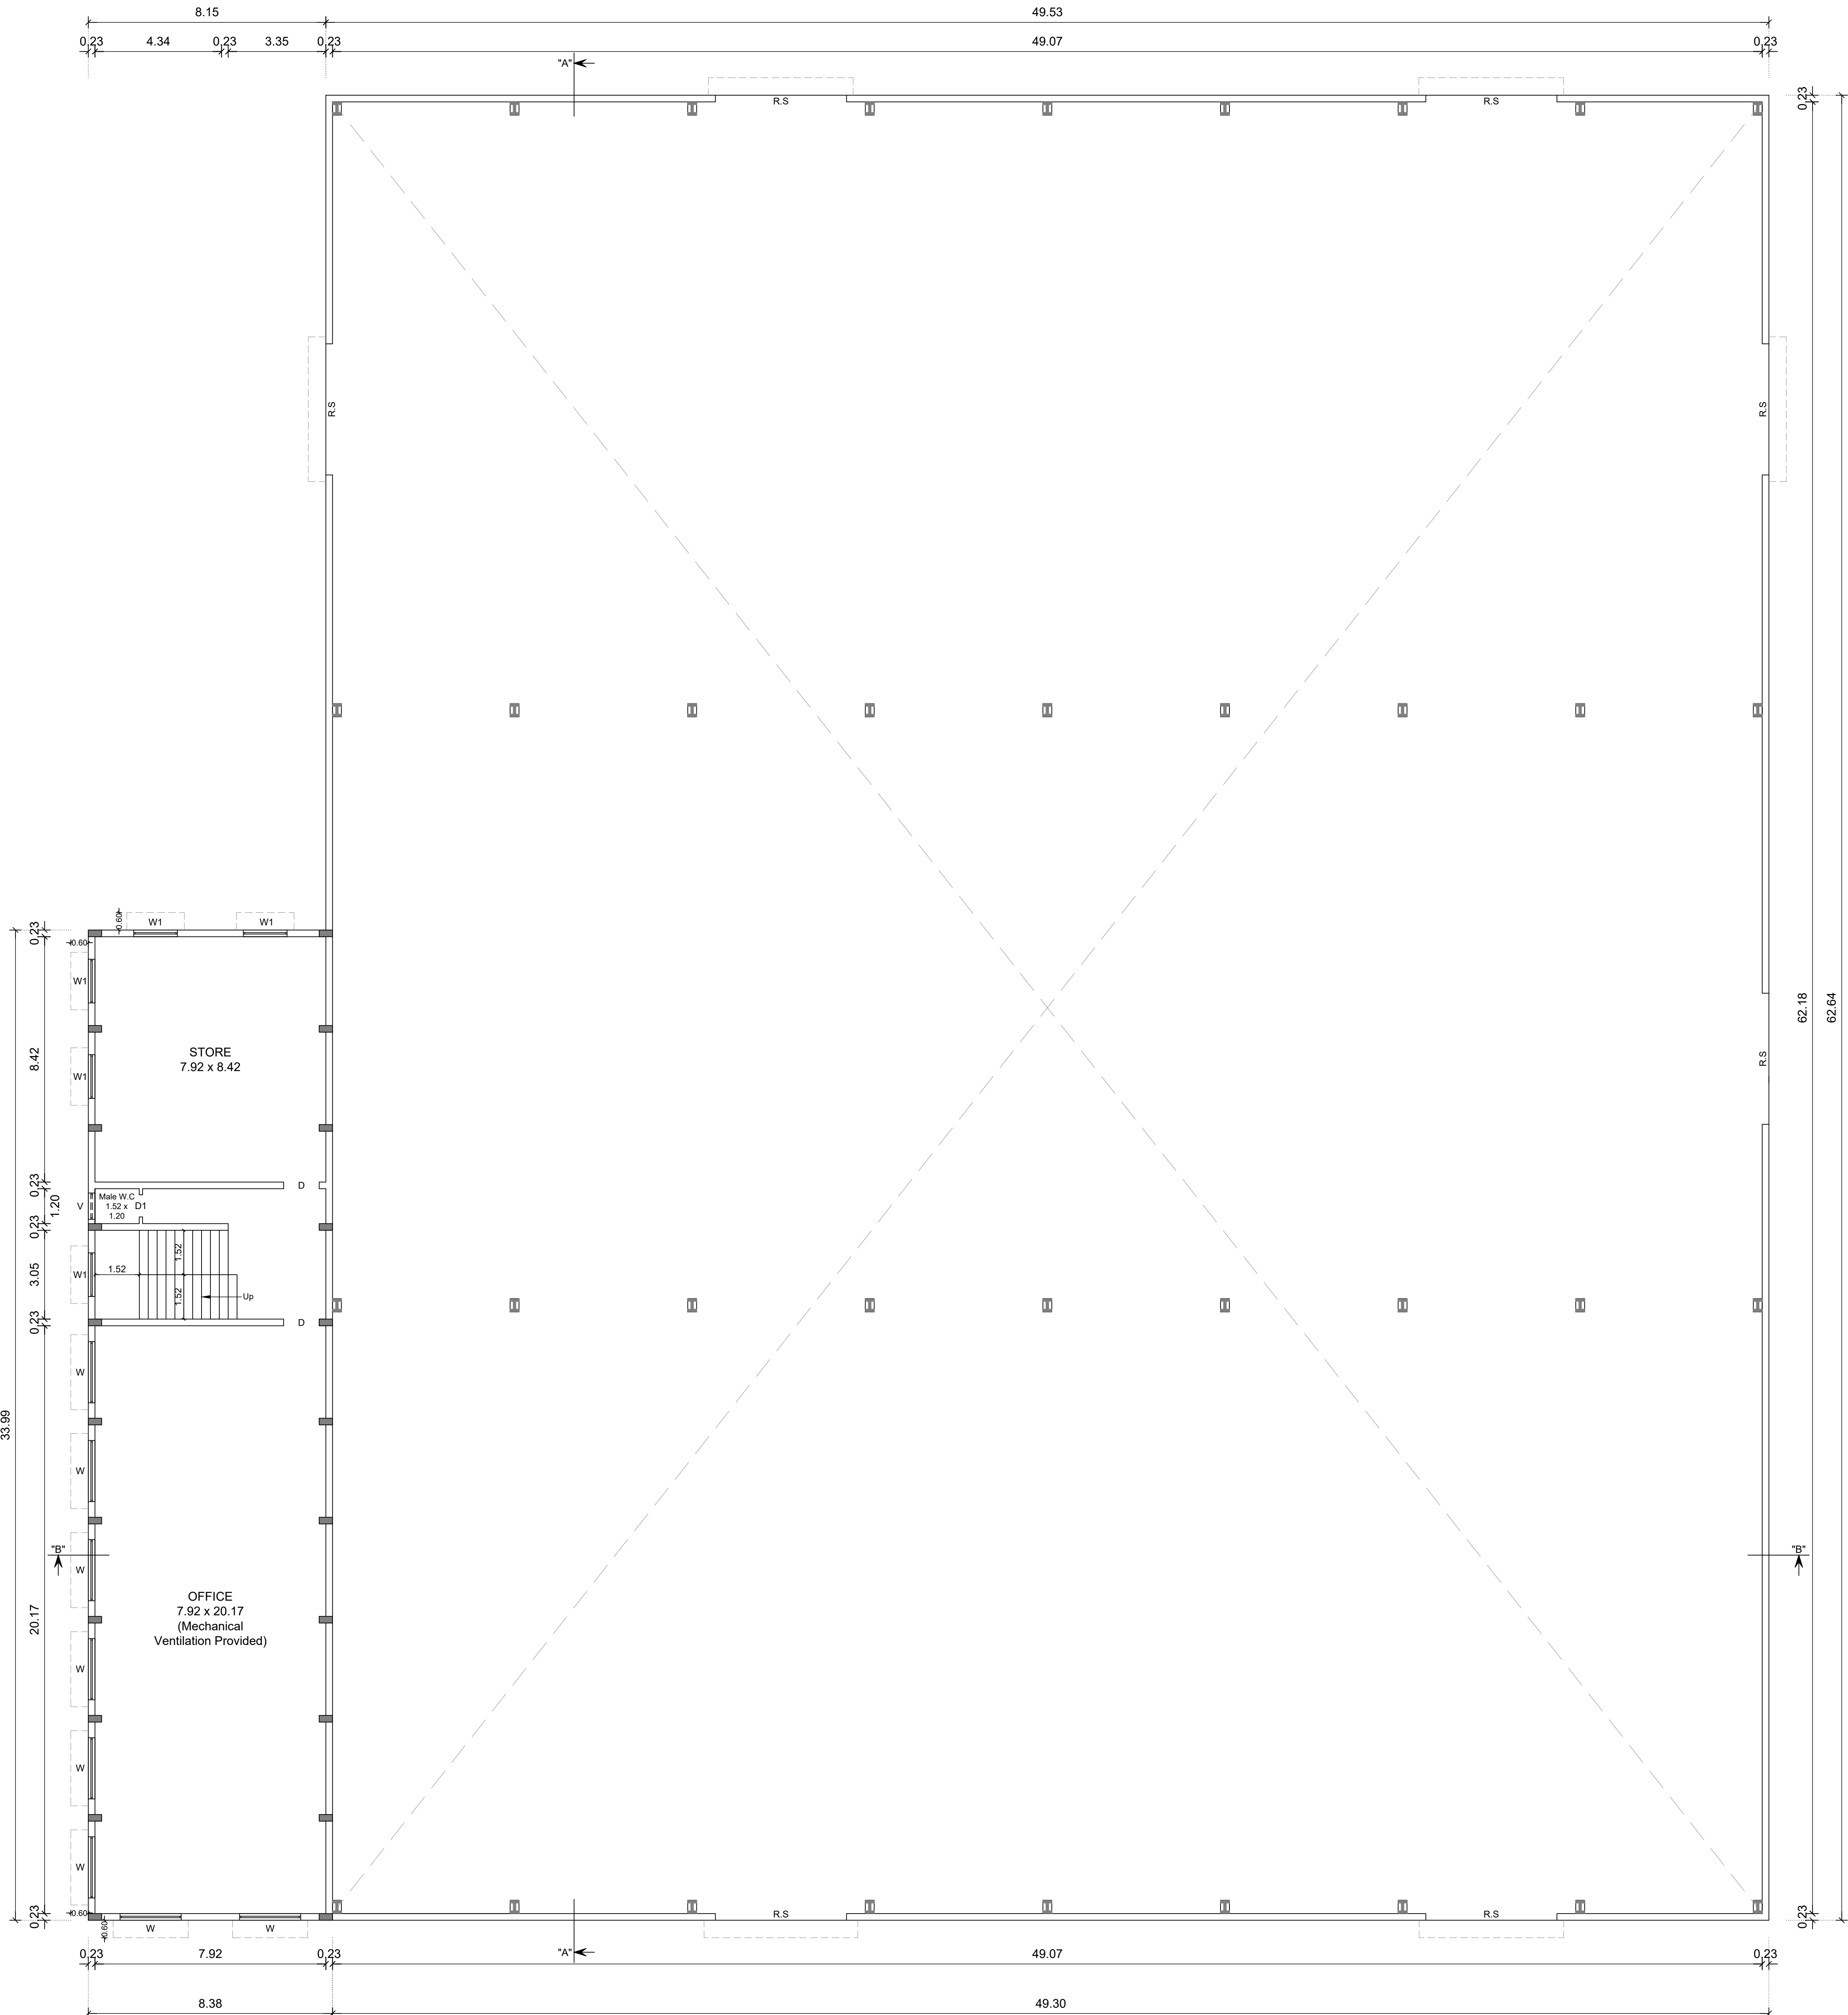

FIRST FLOOR PLAN

SITE AREA DETAILS :-			
AS PER DOCUMENT	-	9064.96	Sq.M.
AS PER PATT A	-	9068.00	Sq.M.

BUILDING AREA DETAILS :-	Sq.Ft.S	Non F.Sq.Ft	Total Sq.Mtrs
PROPOSED GROUND FLOOR (Industrial)	3094.61	-	3094.61
PROPOSED GROUND FLOOR (Office)	284.86	-	284.86
PROPOSED FIRST FLOOR (Office)	284.86	-	284.86
PROPOSED HEADROOM (Office)	-	29.38	29.38
TOTAL BUILDUP AREA	3664.34	29.38	3693.72

FLOOR SPACE INDEX:-

$$FSI = \frac{3664.34}{9064.96} = 0.404 < 2.000$$

HEIGHT OF THE BUILDING - 12.80m
Master Plan Land Use - Special and Hazardous Industries and Industrial

PARKING CALCULATION:-

1 CAR SPACE FOR EVERY 150 Sq.M. OF OFFICE FLOOR AREA
CAR SPACE REQUIRED = $569.72 / 150 = 4$ Nos.

CAR SPACE PROVIDED = 4 Nos. (Including 2 Fast EV Charging Points)

1 LORRY SPACE FOR EVERY 750 Sq.M. OF WORKSHOP FLOOR AREA
LORRY SPACE REQUIRED = $3094.61 / 750 = 5$ Nos.

LORRY SPACE PROVIDED = 5 Nos.

1 TWO WHEELER SPACE AND 1 CYCLE SPACE FOR EVERY 75 Sq.M. OF WORKSHOP FLOOR AREA
WORKSHOP FLOOR AREA = 3094.61 Sq.M.

TWO WHEELER & CYCLE SPACE REQUIRED = $3094.61 / 75 = 42$ Nos. (EACH)
CYCLE SPACE PROVIDED = 48 Nos.

TWO WHEELER SPACE PROVID. = 48 Nos.(Including 5 Fast EV Charging Points)

OPEN SPACE RESERVATION:-

$$OSR = \frac{911.02}{9068.00} = 10.05 \%$$

COLOUR INDEX:-		
EXG. ROAD		
SITE BOUNDARY		
PROPOSED BUILDING		
OPEN SPACE RESERVATION		
DRIVEWAY		

Online Application Number - SWP/BPA/818151/2026

M. Santhakumar
(M.SANTHAKUMAR)
LAND OWNER / APPLICANT



Er. S. PRABHAVATHI
M.E. (Geotech.), M.I.G.S., A.M.I.E.,
Registered Geotechnical Engineer
Reg. No: Coimbatore District/GTE/01/2025
No: 17/25-B, Amrur Road, Karunthampatti
Coimbatore - 641 659
Ph: 0422-3592569 Mob: +91 9600558700

REGISTERED GEOTECHNICAL ENGINEER


Er. N. DEEPAK, B.E.,
Registered Construction Engineer (CE)
Reg No: CBE LP/ACE/032/2024
Coimbatore - 25.
Mobile : 9063856630

Er. S. PRATHABAN, M.E., Structural
Registered Structural Engineer - Grade-I
Reg.No: SE/GR-1/006/2022
92A/41A, Bharathi Nagar, S.I.H.S. Colony,
Civil Aerodrome Post, Coimbatore-641 014.
Mobile: 99440 30620.

Er. A. WALTER JEFF MAX, B.E.,
Reg. No. CBE DTC/RE/GR-II/02/2021
APEL ASSOCIATES
85-G, 1st Floor, Ranga Complex,
100 Feet Road, Gandhigram, Coimbatore - 12
Mob : 95667 18589

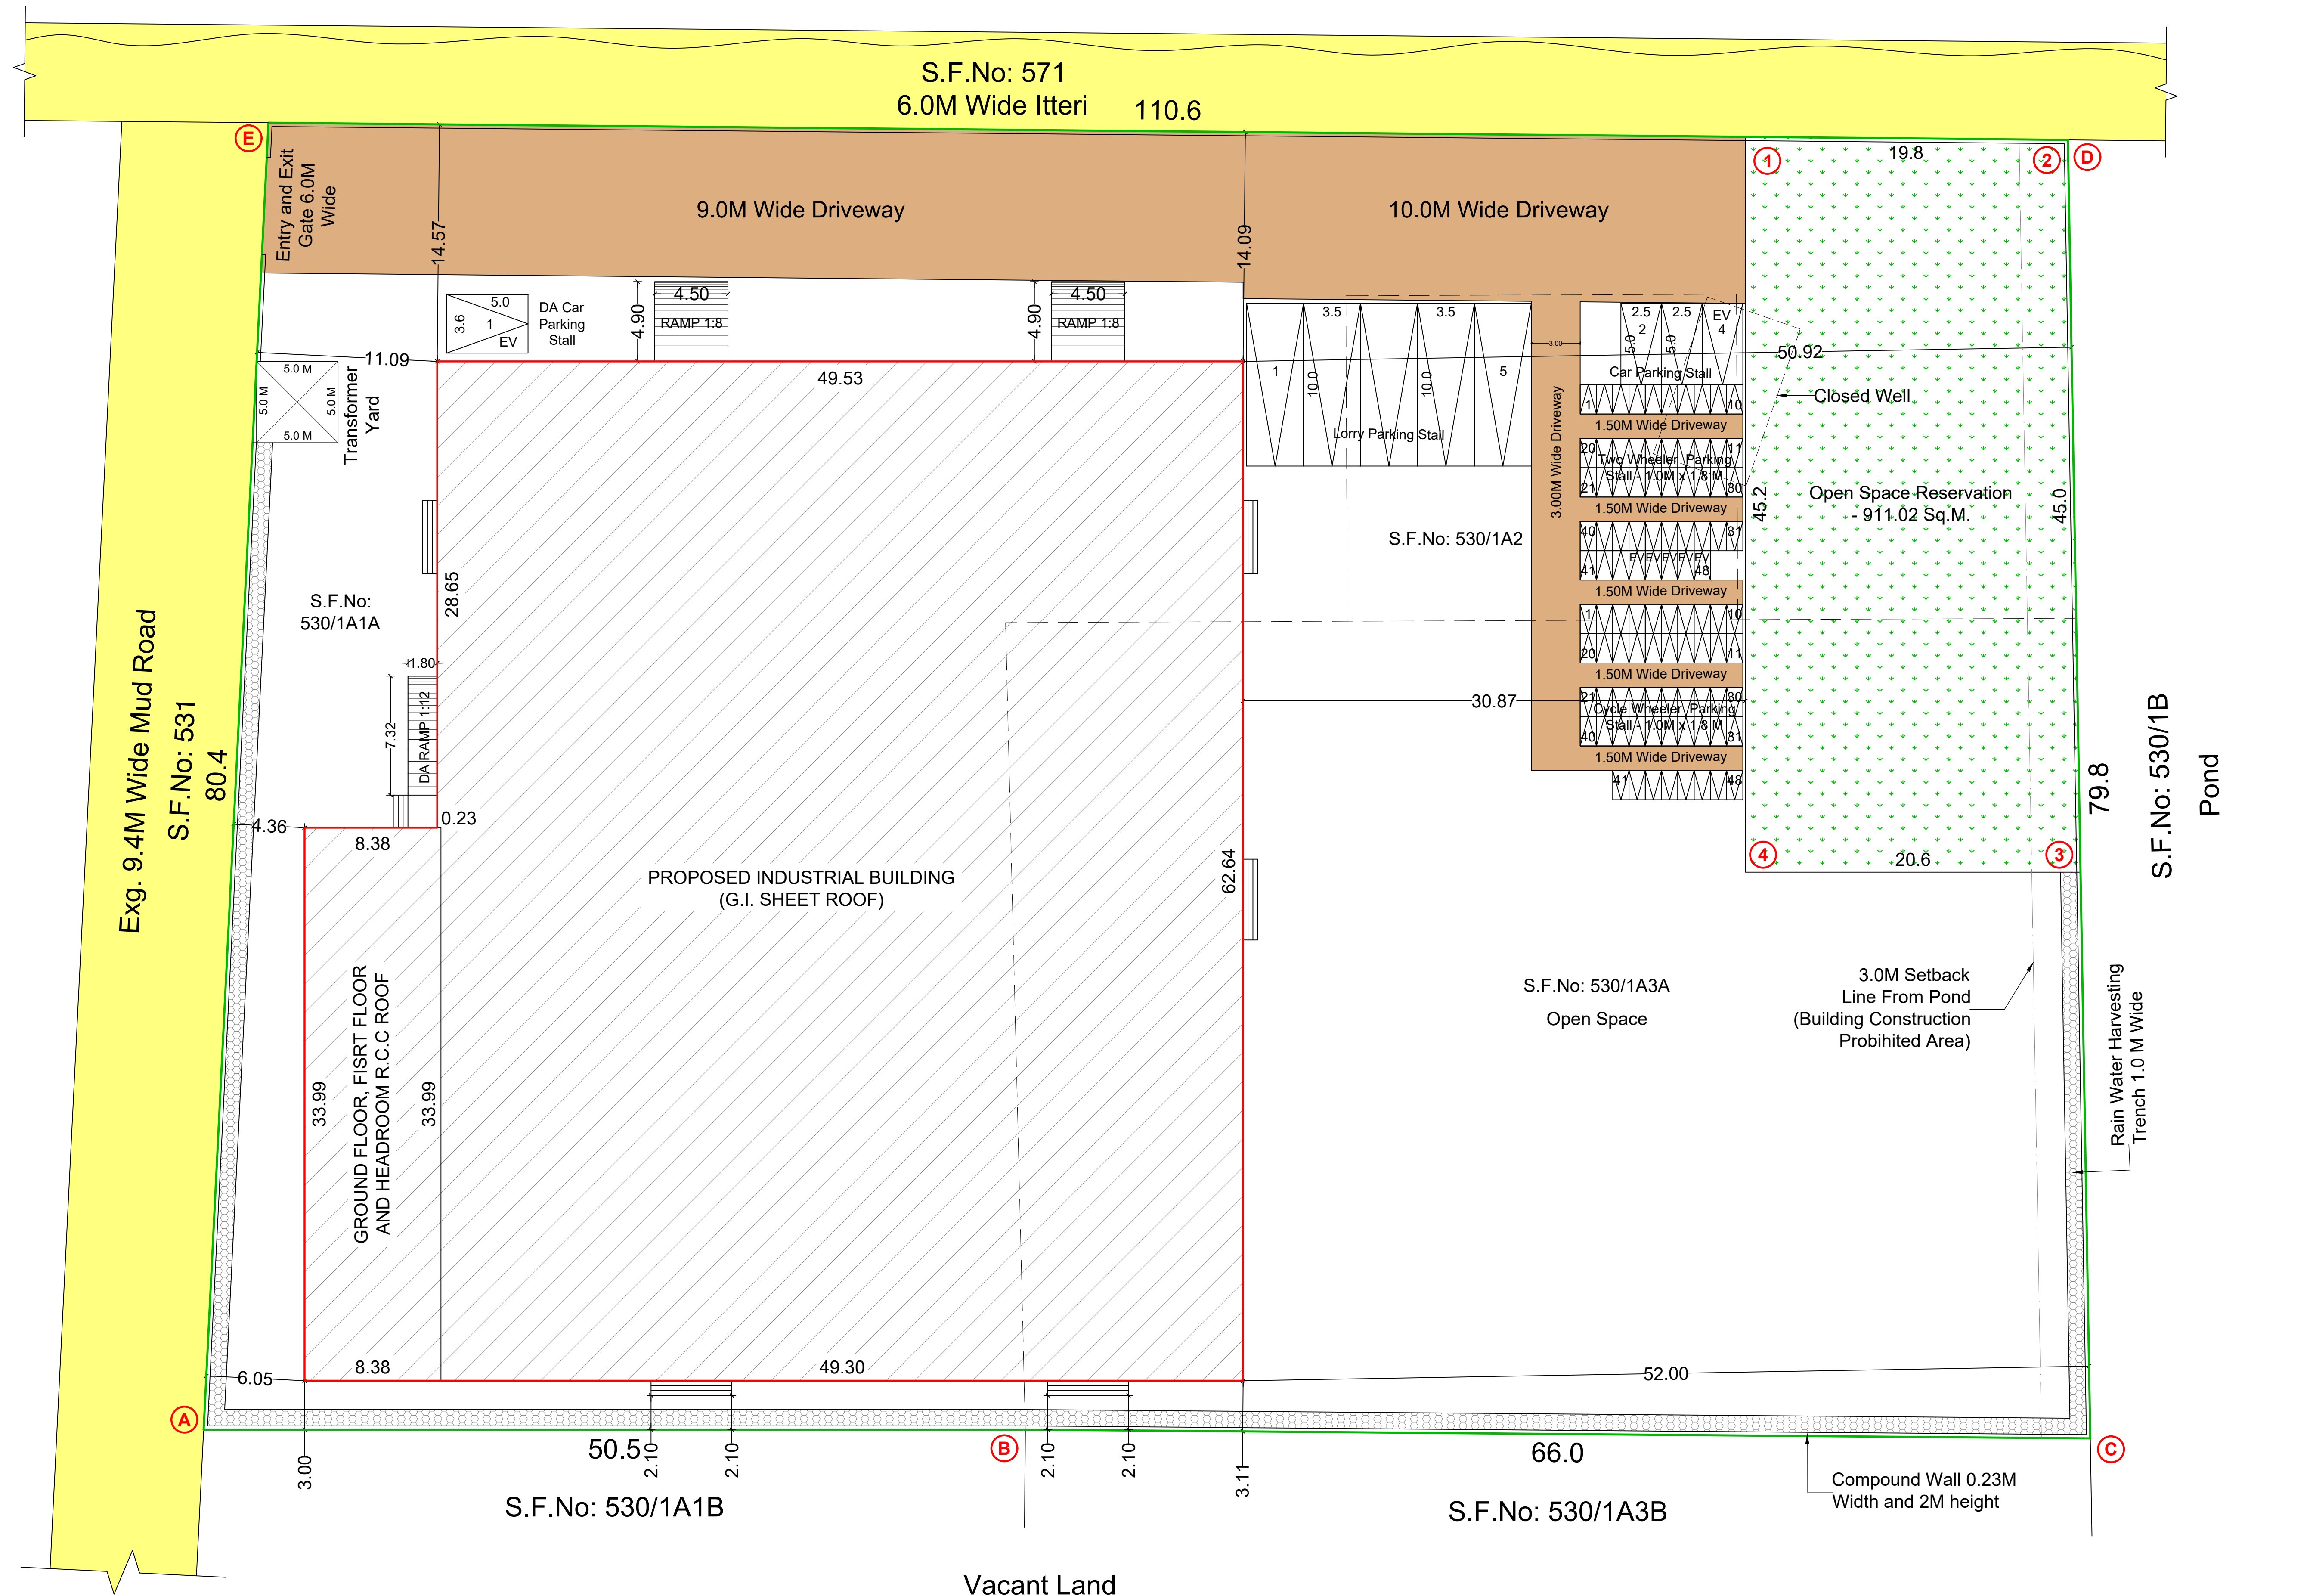

<u>SANITATION REQUIREMENTS:-</u>			
Total Number of Employees - 30 Nos			
(Male - 26 Nos and Female - 4 Nos)			
		Required	Provided
Water Closet	Male	2	3
	Female	1	1
Urinals	Male	2	2
Wash Basin	Common	2	2
Drinking Water	Common	1	1
Note: Additionally DA Water Closet Provided - 1 No.			

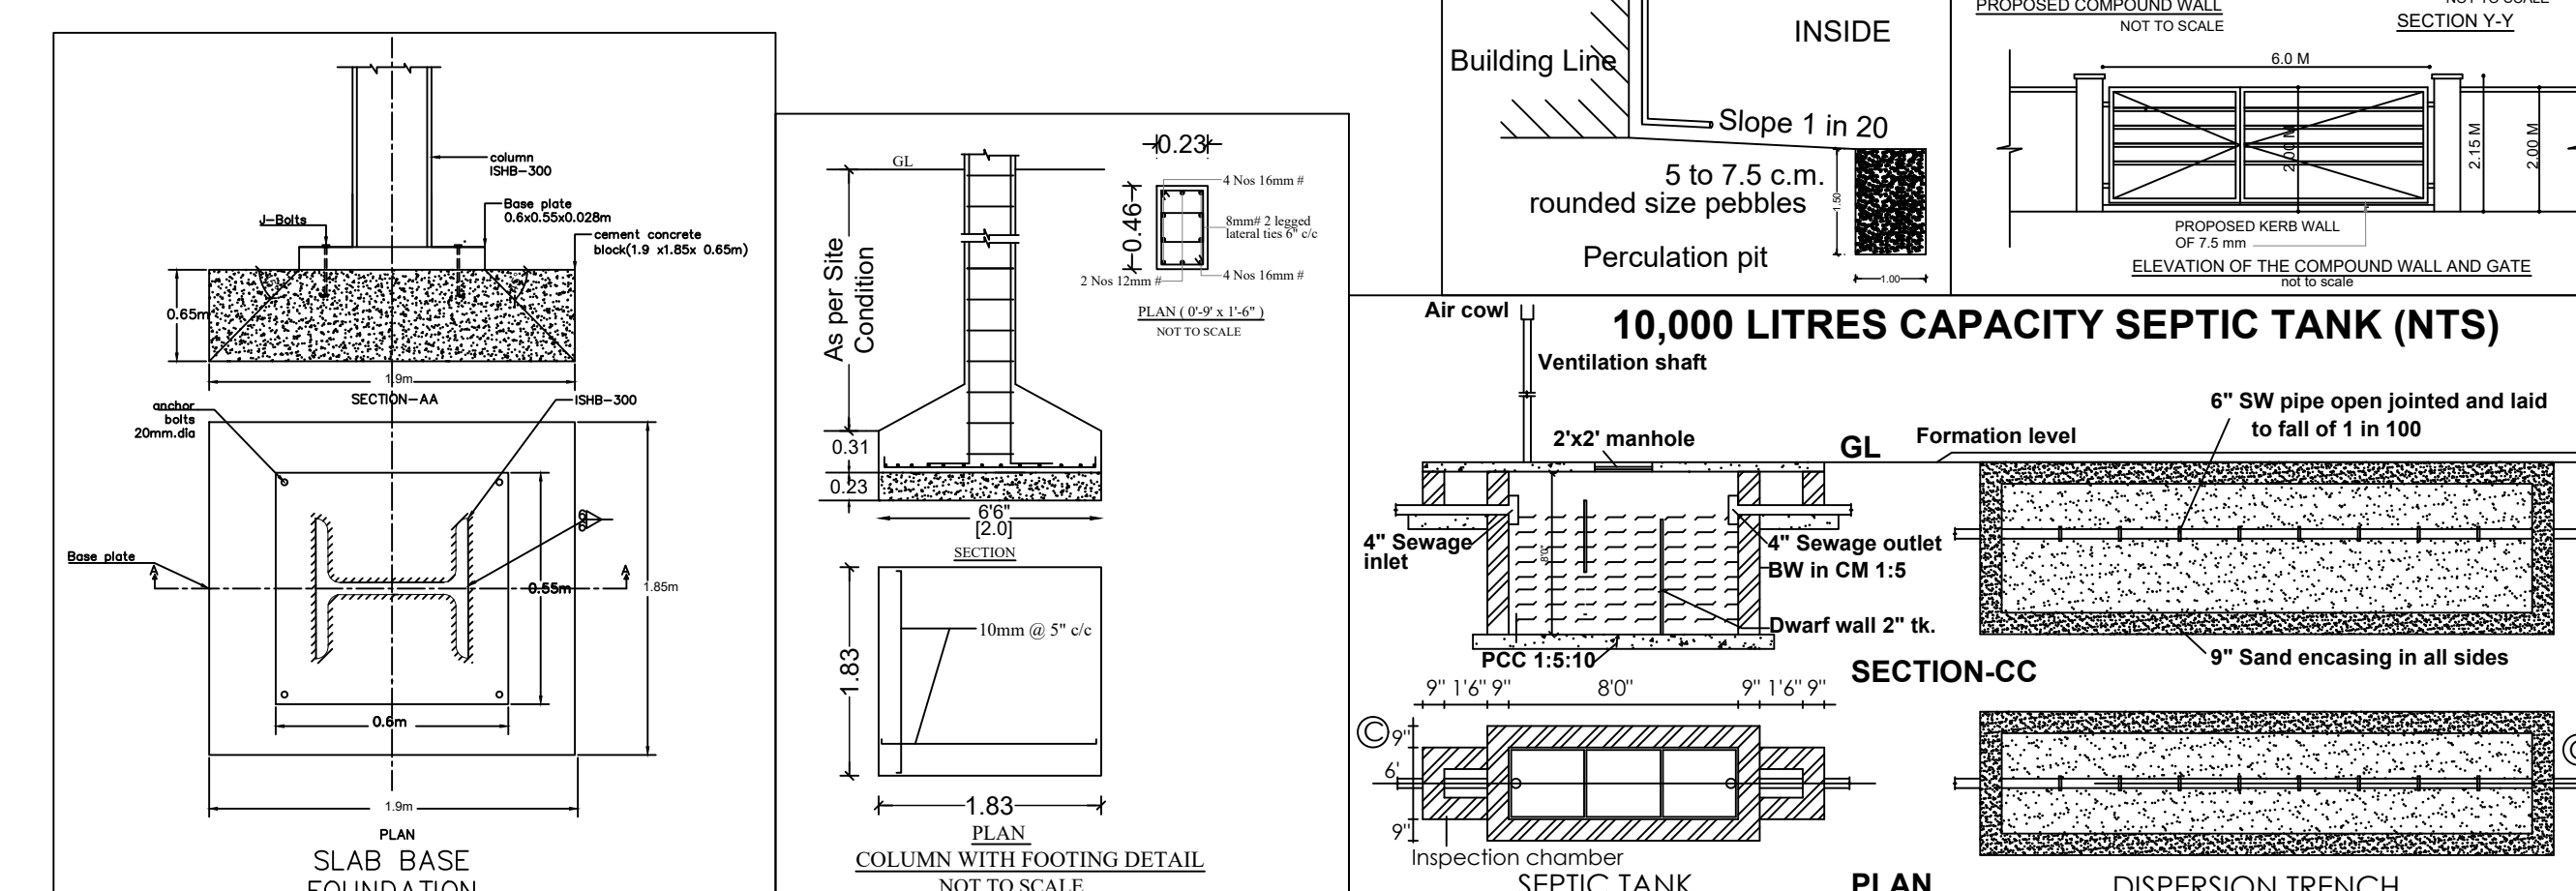

LP/CLPA No : 304/2026
PLANNING PERMISSION No : 391/2026

(This Planning Permission is valid for a period of 8years from e-sign)

e-signed

Joint Director / Member Secretary,
District Town and Country Planning office
Coimbatore District.

Eight ways to know a piece of land before you pay for it.

This report covers one part of the picture. These cover the rest, drawn from the same government records, for any property in Tamil Nadu.

LandLens One

Ask anything about a property and get an answer grounded in live government records, with the sources shown.

[/landlens/one](#)



Verify My Land

Every record check run on one property and returned as a single report.

[/landlens/verify-my-land](#)



Legal Opinion

An advocate's written opinion on the title, built on the records we pull for it.

[/landlens](#)



One Map

Every layer on one map: the parcel, its boundary, zoning, water bodies and what sits around it.

[/landlens/one/map](#)



PriceMap

What land actually changed hands for around this plot, taken from the registered deeds.

[/landlens/pricemap](#)



Build Scope

What you are allowed to build here: floor space, height, coverage and setbacks.

[/landlens/build-scope](#)



Property Tracker

Watch a property and hear about it when something new is registered against it.

[/landlens/property-tracker](#)



Deal Room

Run the transaction in one place: documents, stamping, signatures and the parties.

[/landlens/deal-room](#)



Twenty-four checks you can run yourself, at no cost.

Records and verification

The registers themselves, read for you.

Encumbrance Certificate

Patta and Chitta

Field Measurement Sketch

EC Analyzer

Bank charge check

Court case search

Seller background check

Approval check by survey

Zoning and land use

What the plan says can happen on this land.

Land use zone finder

CMDA land use check

Coastal regulation zone

Master plan check

Water bodies finder

Airport height clearance

Value and duty

What it is worth and what it costs to register.

Guideline value by street

Guideline value by survey

Stamp duty and registration fees

Capital gains

Floor space index

Area unit converter

Registers and directories

Who holds it, and which office keeps the record.

Find your registering office

Temple property check

Waqf property check

RERA register



Every free tool
/tools



Services we run
for you
/services



The LandLens
suite
/landlens/one



Every claim in this document traces back to a government record.

Legal opinions, due diligence and title verification

Building plan, layout and sub-division approvals

Completion and occupancy certificates, regularisation

Escrow, negotiation and NRI property management

Land survey, soil testing, architecture and construction

Verified RealEstate
3/350/2 Mettukuppam,
OMR Thoraipakkam,
Chennai 600 097, India
hello@verified.realestate
+91 9996 12 9996

Prepared from the registers named on the page each finding sits on. Where a register could not be read, this document says so in its place rather than leaving the gap to be read as a clean result.

