




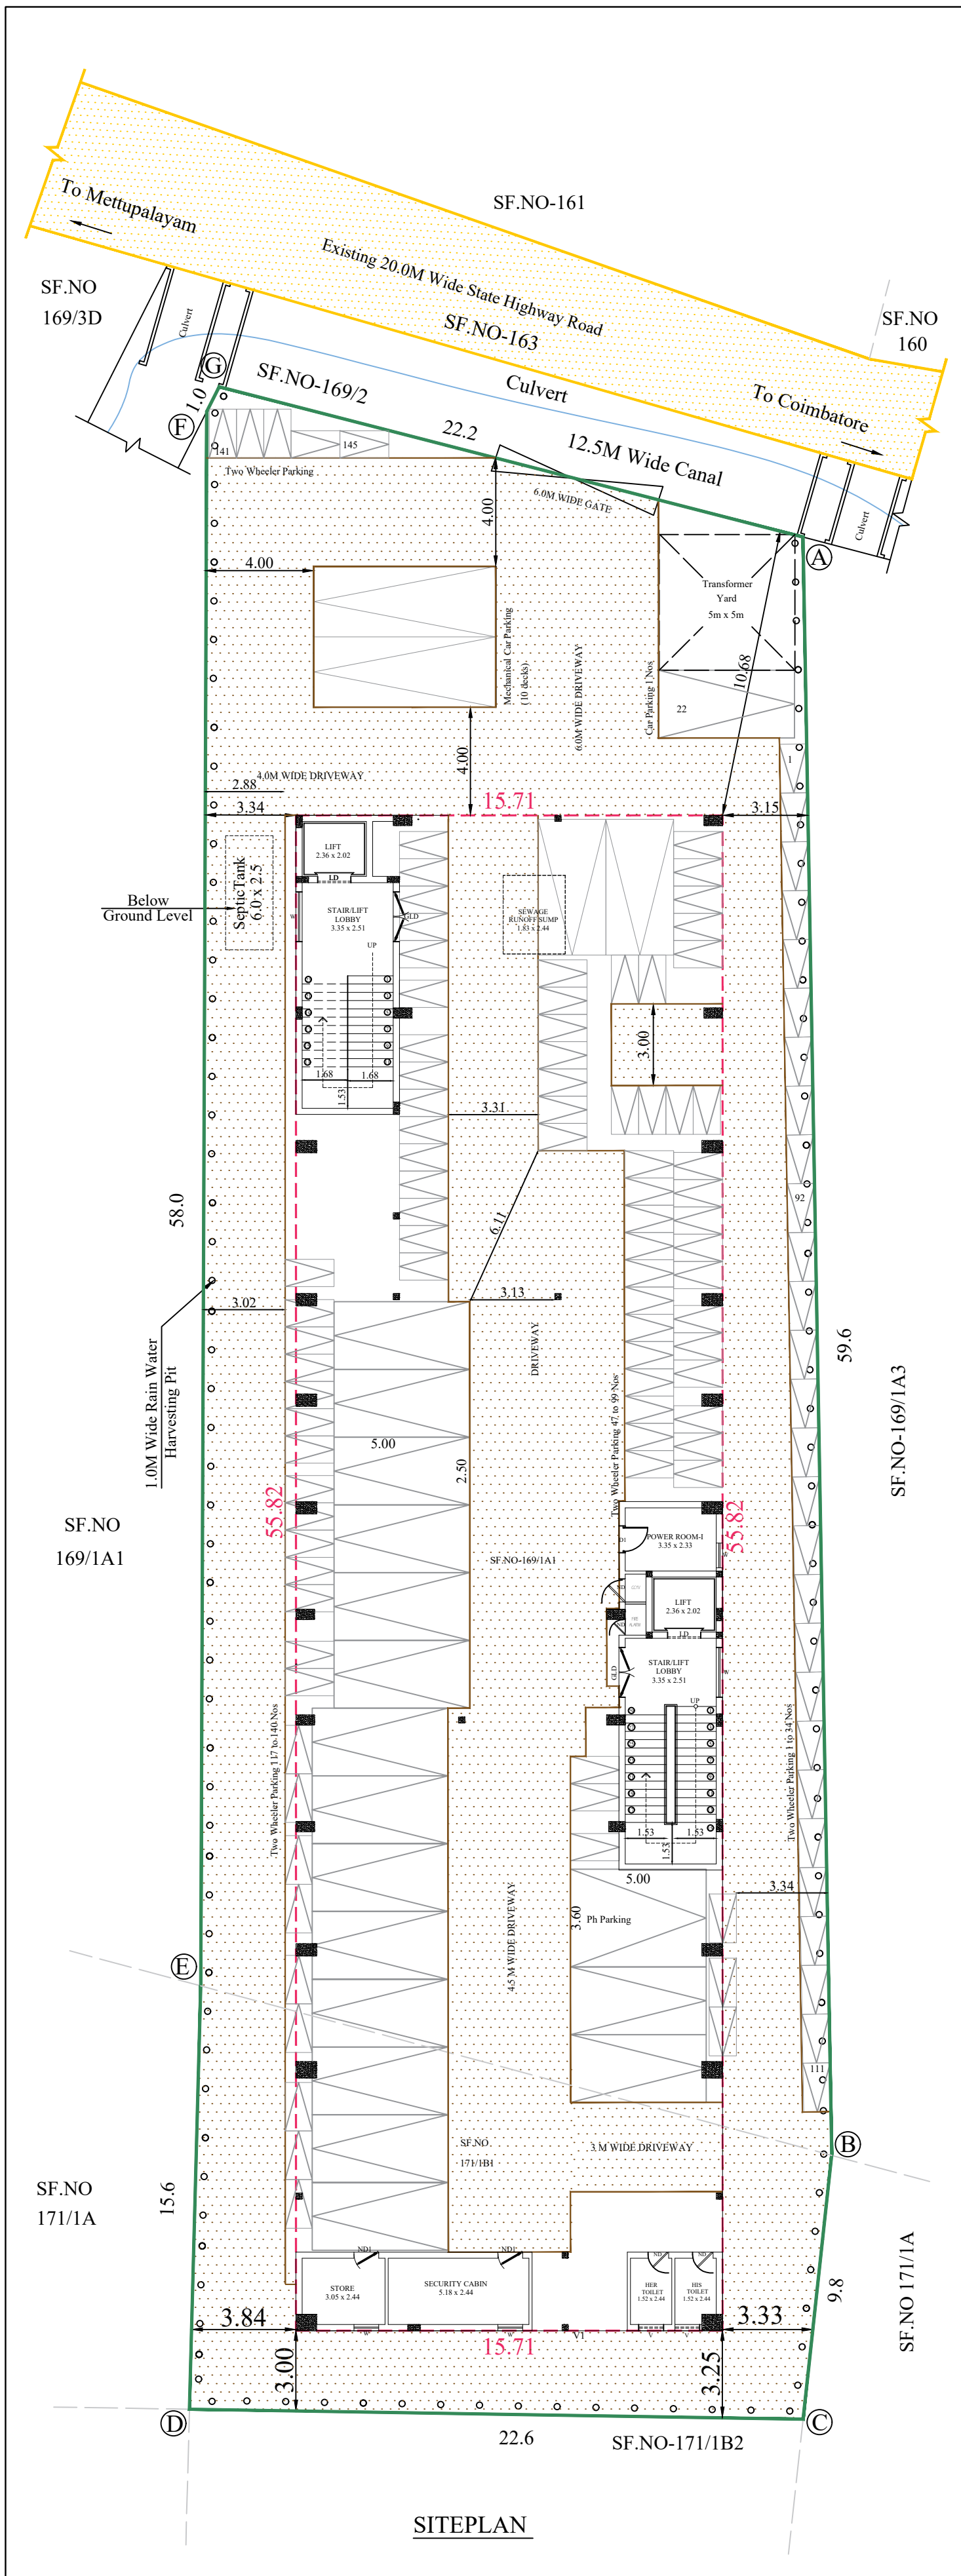


SECTION ON AA

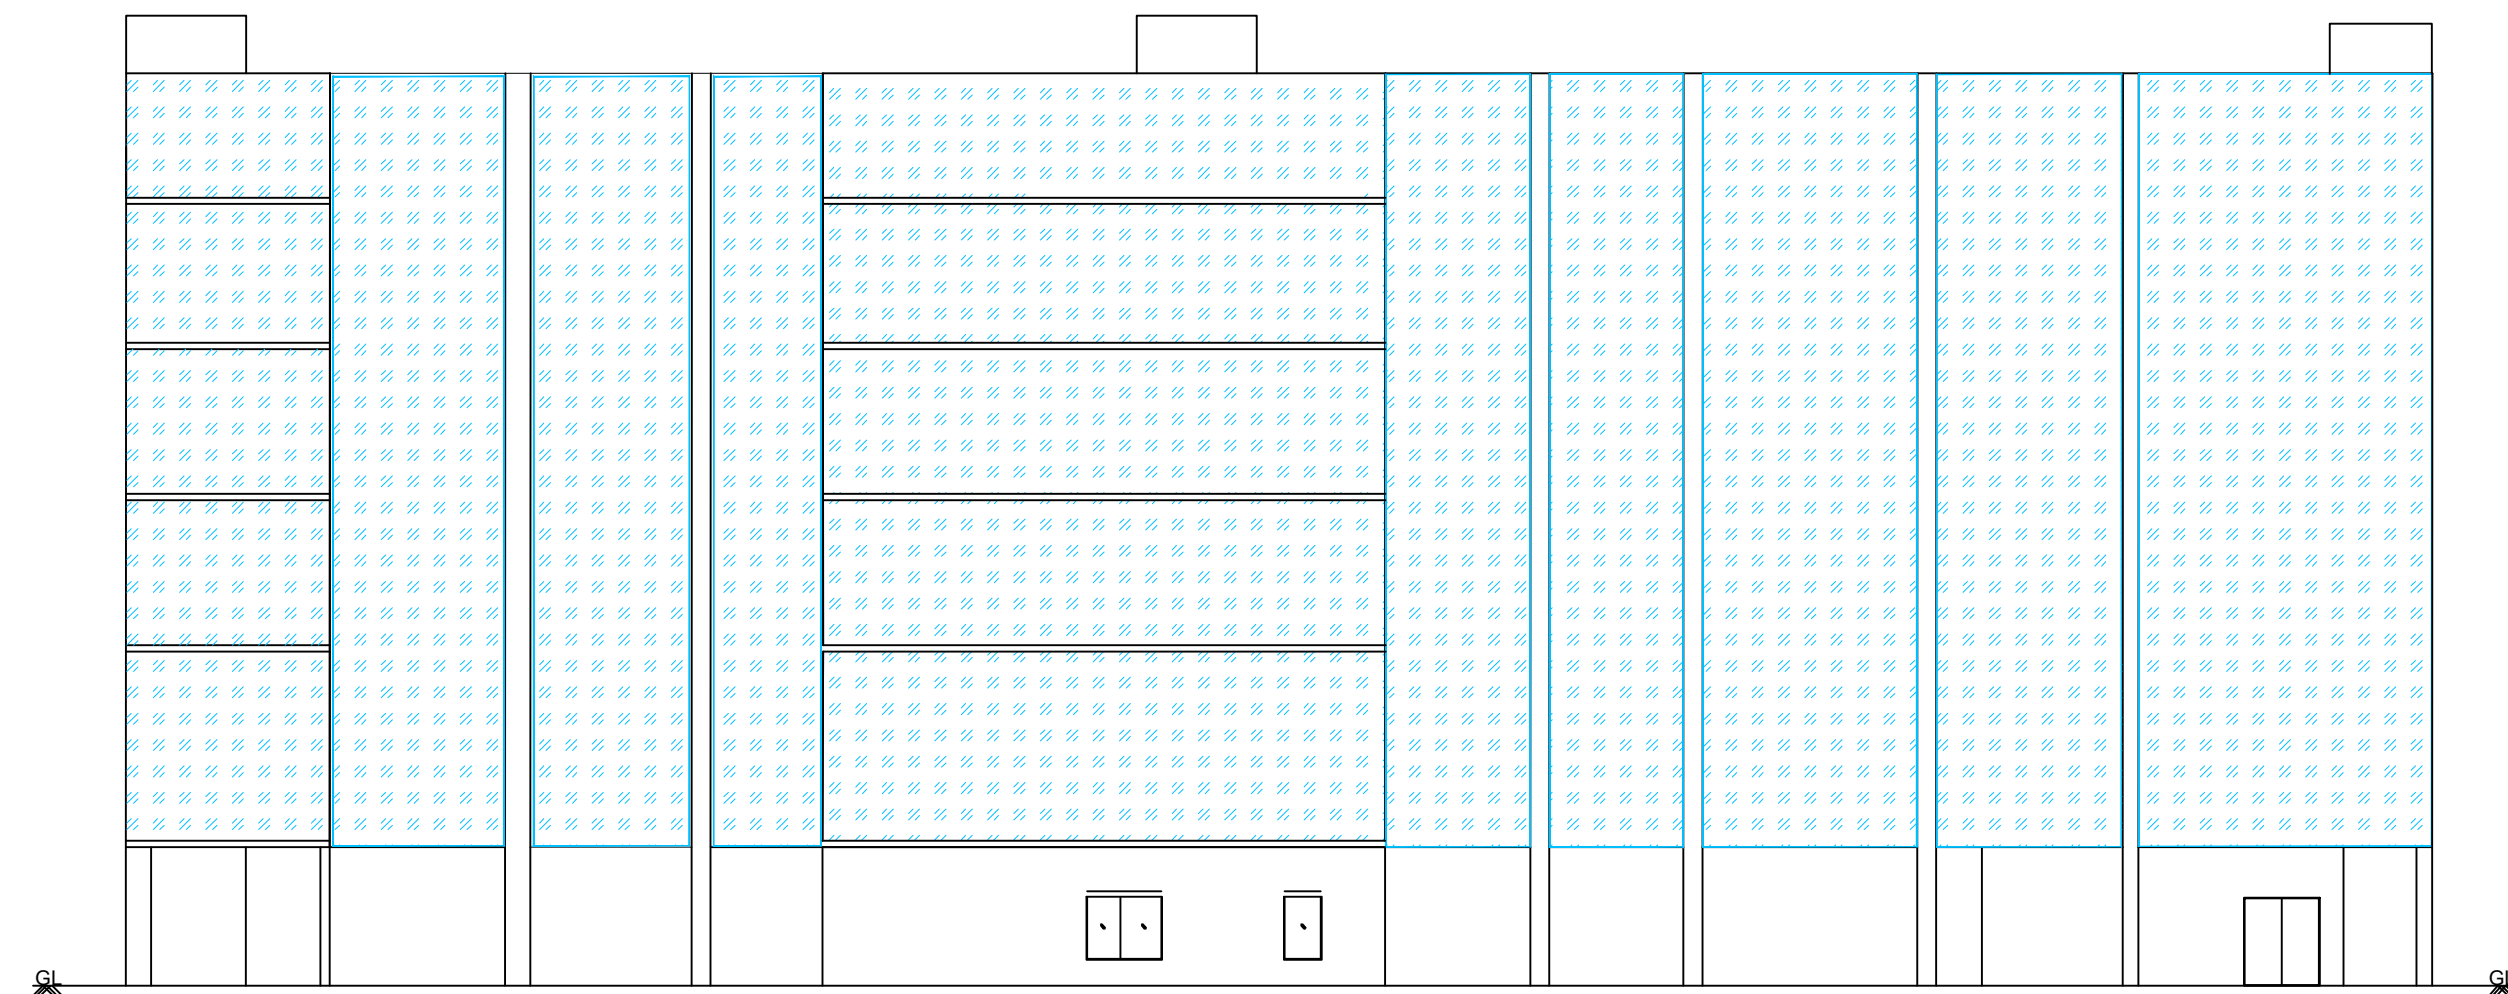


ELEVATION ON EAST SIDE

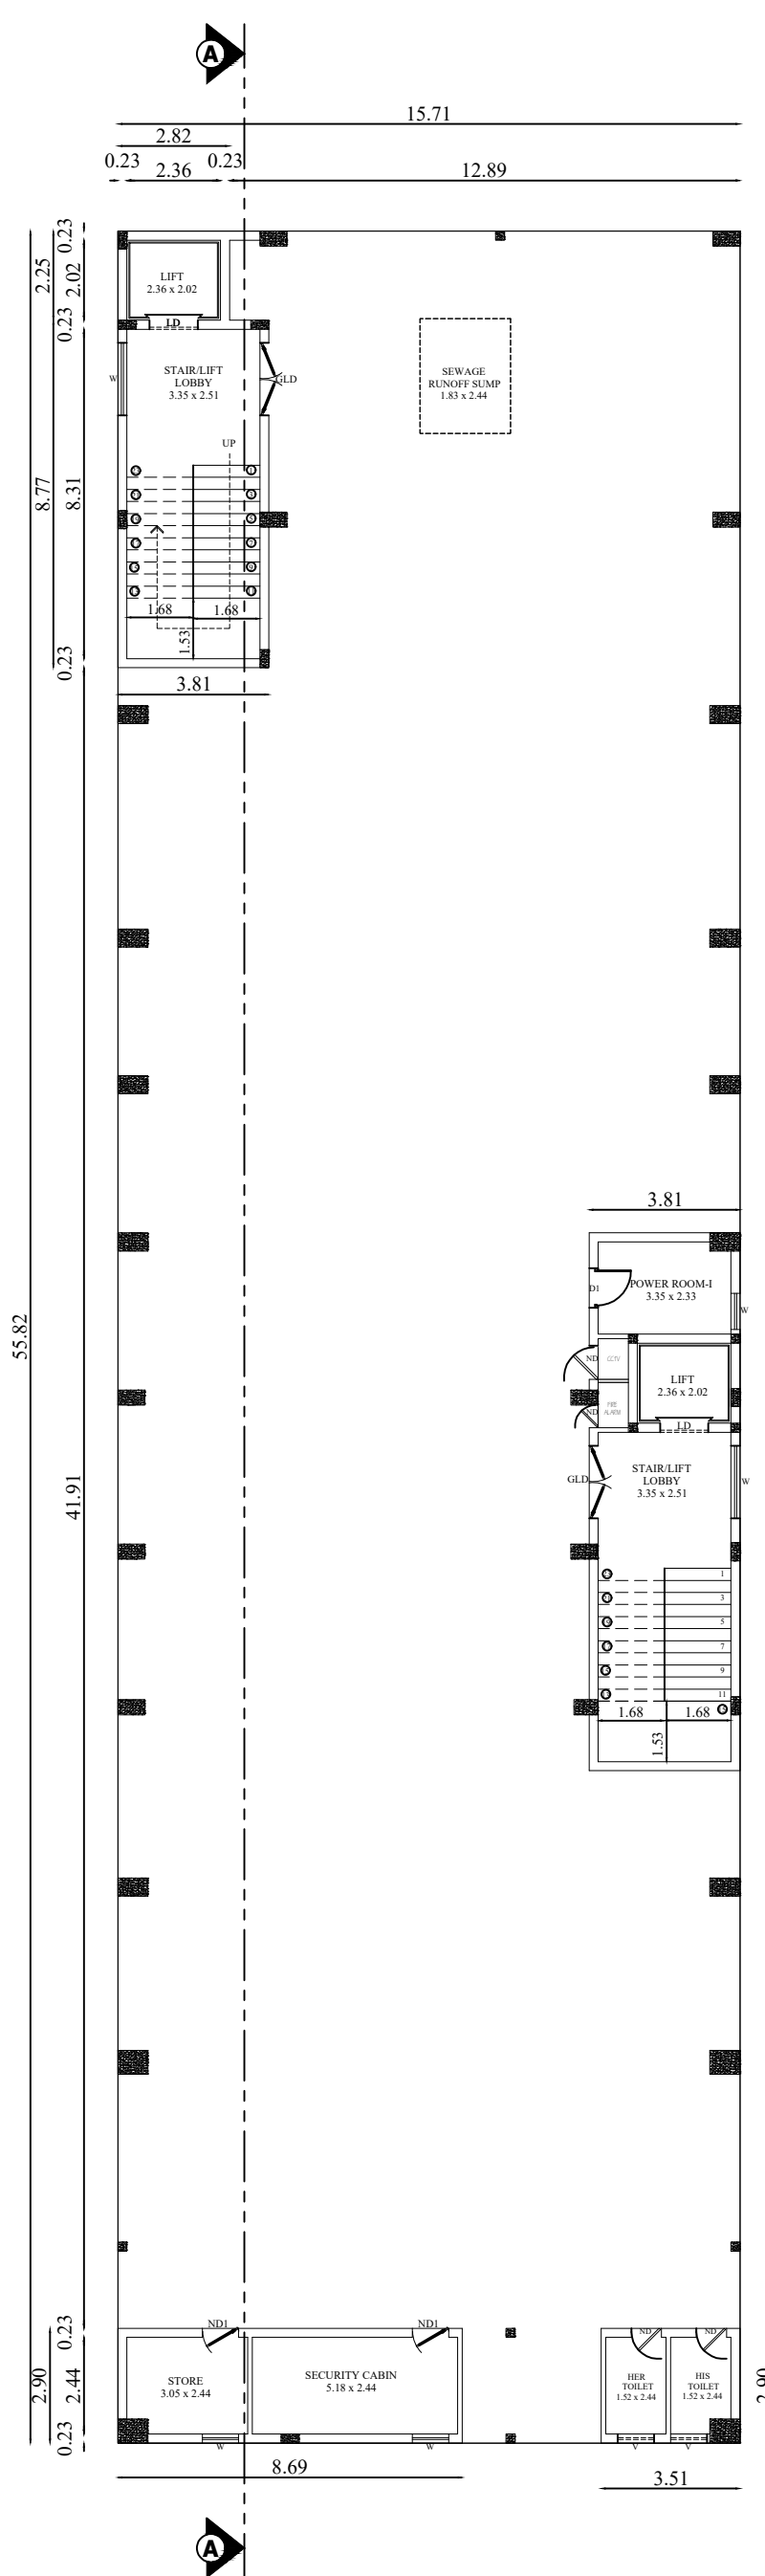


STILT FLOOR PLAN

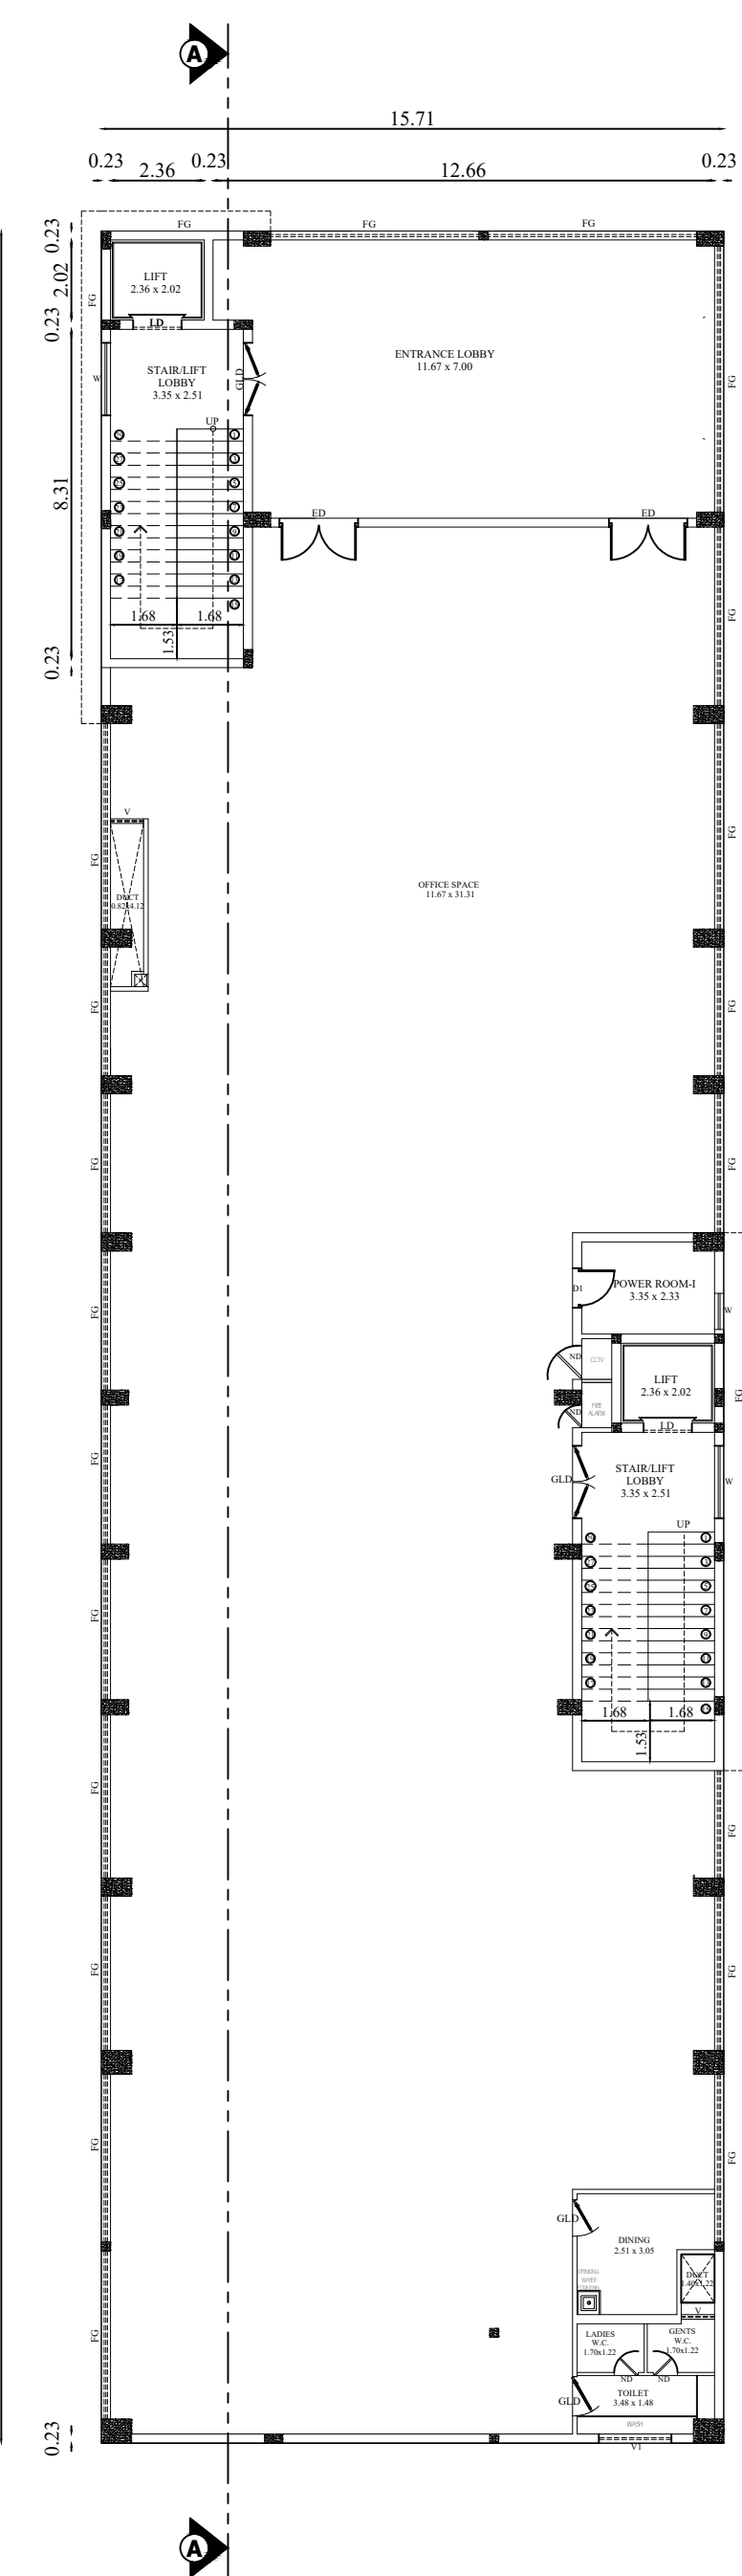


FIRST FLOOR PLAN

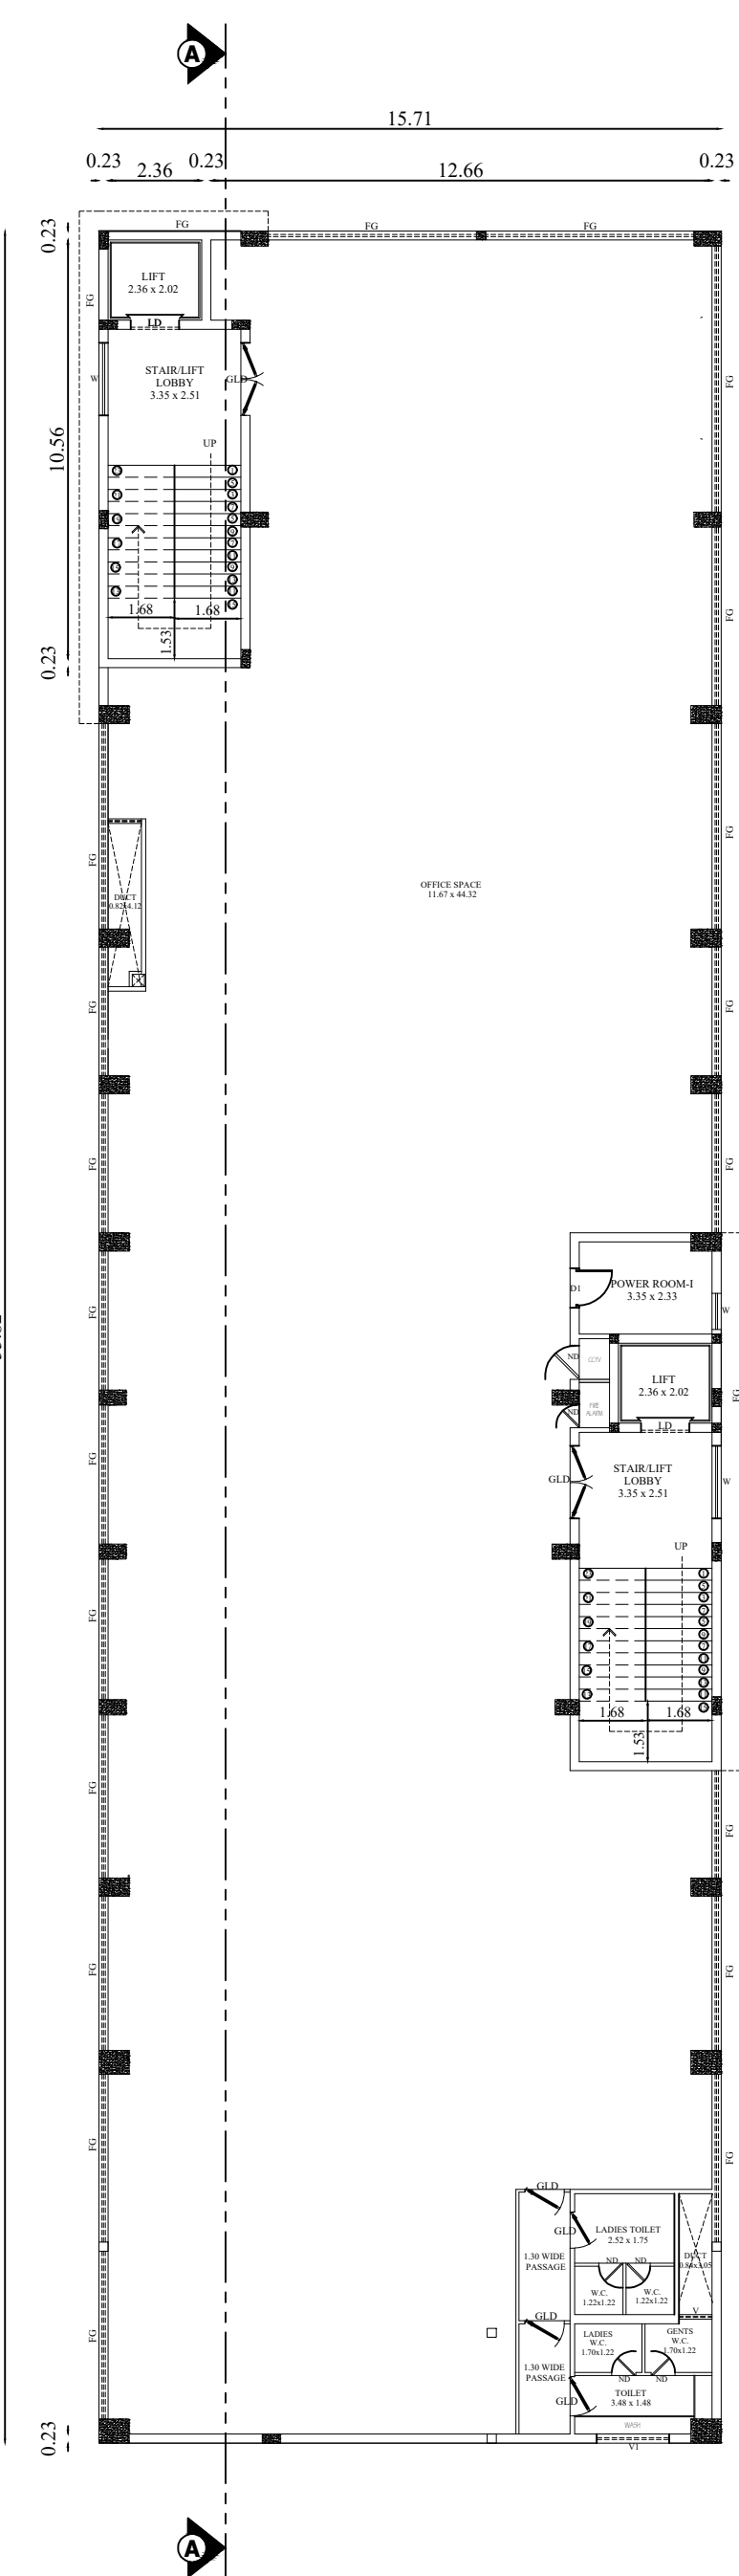


SECOND FLOOR PLAN

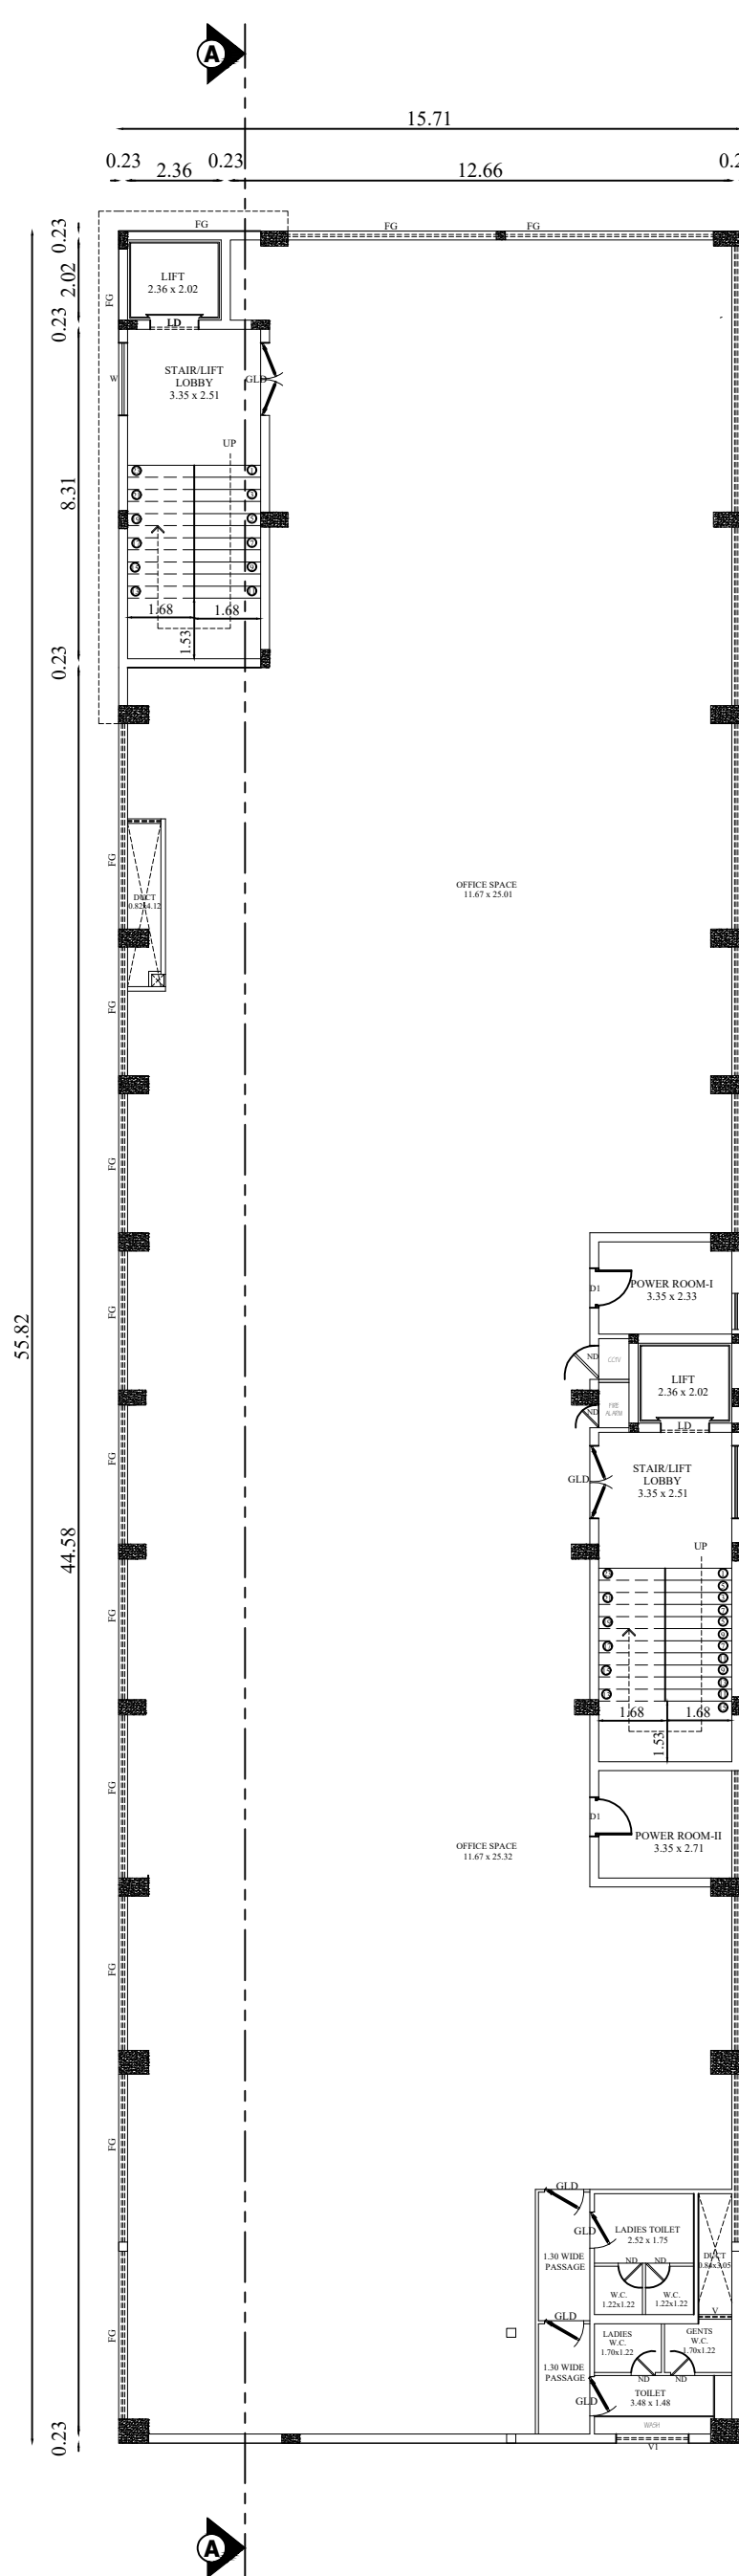

THIRD FLOOR PLAN

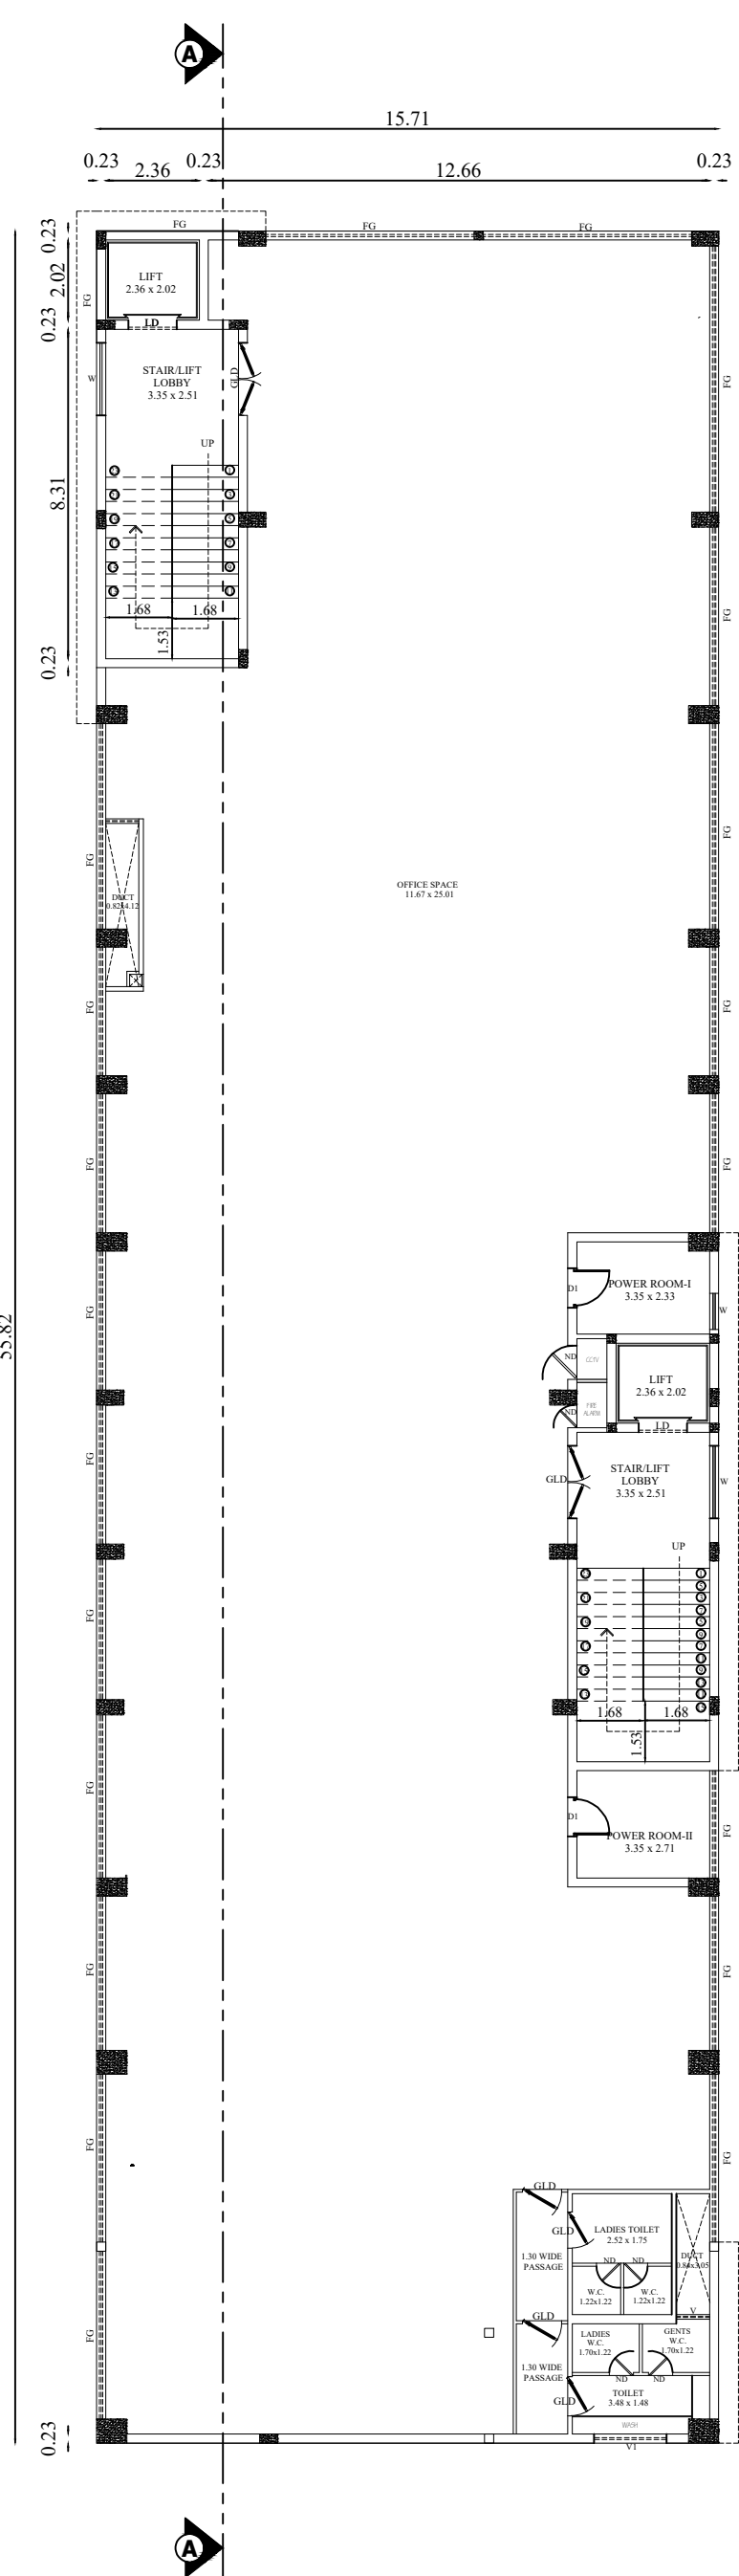

FOURTH FLOOR PLAN

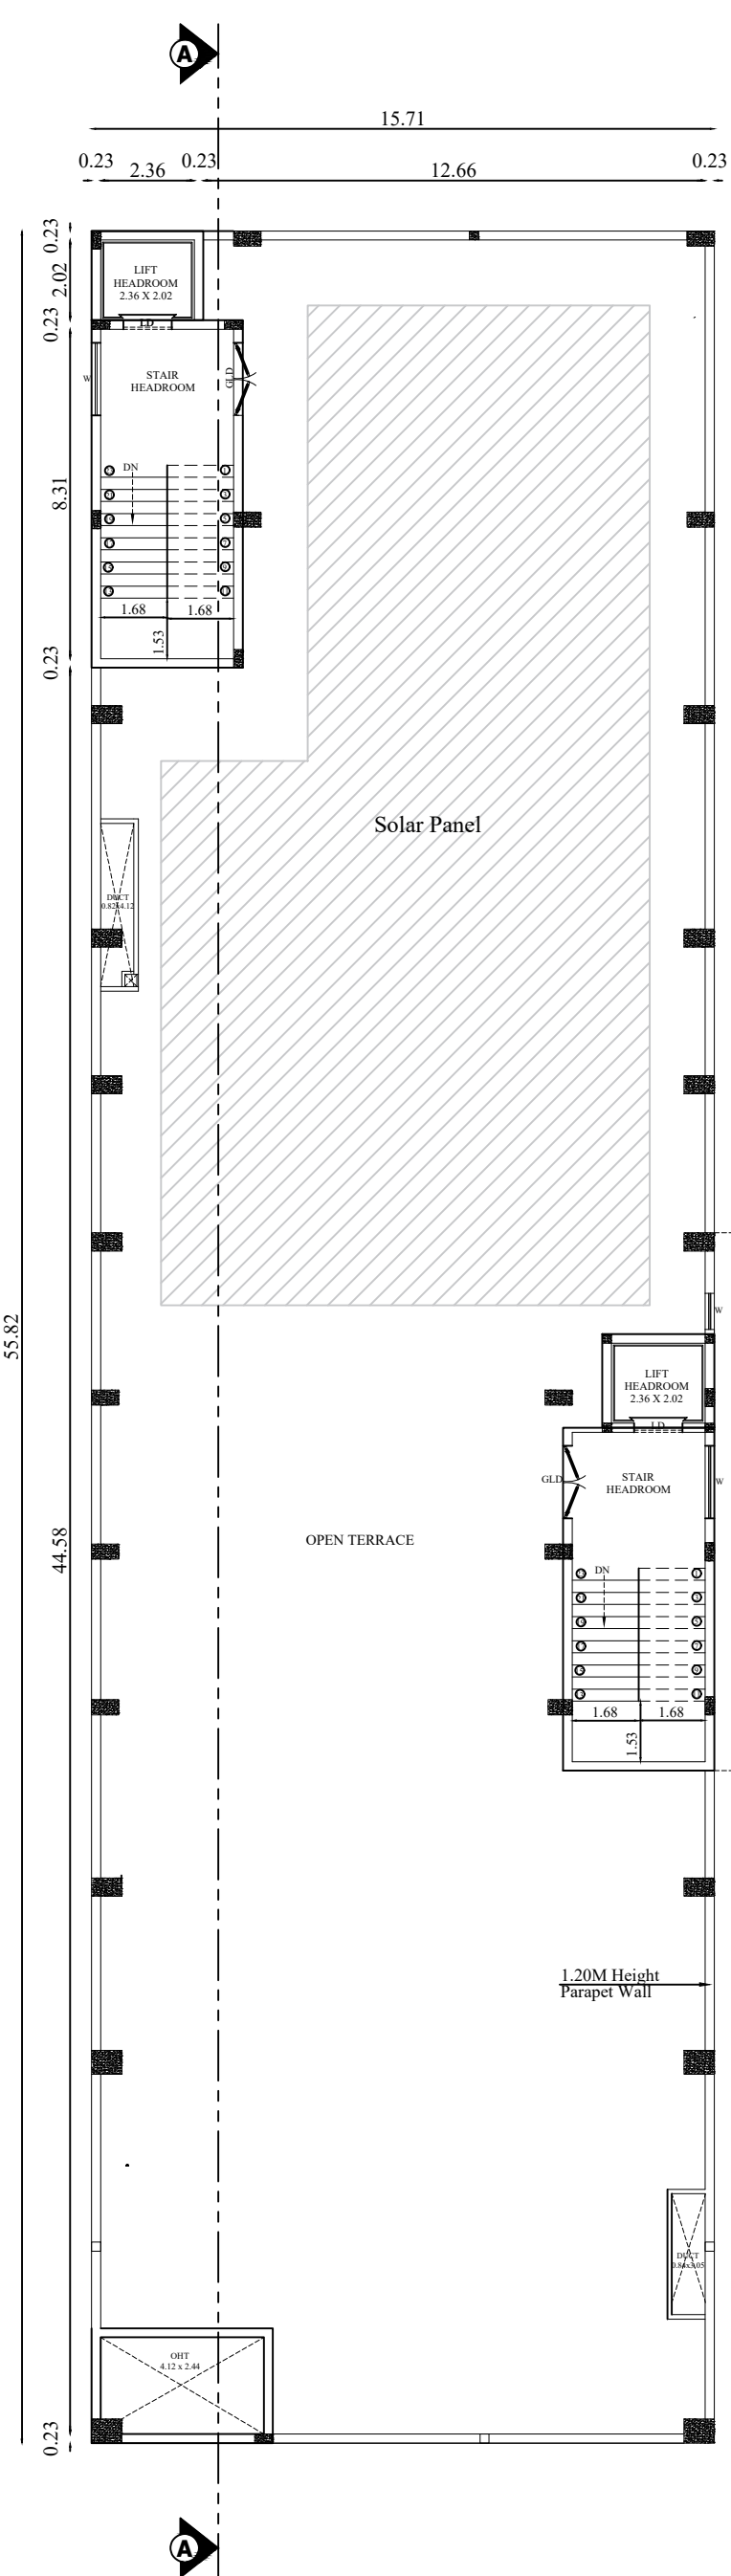

TERRACE FLOOR PLAN

REVISION PLAN SHOWING THE PROPOSED CONSTRUCTION OF RCC BUILDING -PROFESSIONAL CONSULTING OFFICE SPACE IN SF.NO-169/1A2 & 171/1B1,AT ODDERPALAYAM VILLAGE, ANNUR TALUK, COIMBATORE DISTRICT.

Previous Approval Details: -


Application No - SWP/BPA/332259/2024

Applicant Name - R.Natarajan & V.Senthilkumar

SWP / LP / R (C) NO : 336 / 2024

SWP / BP / DTCPR (C) NO : 74 / 2024

North

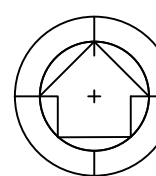

Scale 1 : 500

AREA DETAILS (LAND)

AREA OF SITE AS PER PATTA - 1659.00 SQM

AREA OF SITE AS PER DOCUMENT - 1659.21 SQM

AREA DETAILS (BUILDING)

S.NO	AREA DETAILS	FSI SQM	NON FSI SQM	TOTAL BUILTUP AREA
1.	STILT FLOOR	125.81	751.12	876.93
2.	FIRST FLOOR	871.83	5.10	876.93
3.	SECOND FLOOR	870.99	5.94	876.93
4.	THIRD FLOOR	870.99	5.94	876.93
5.	FOURTH FLOOR	870.99	5.94	876.93
6.	TERRACE FLOOR PLAN	-	79.47	79.47
GRAND TOTAL		3610.61	853.51	4464.12

TOTAL FSI = $\frac{3610.61}{1659.21} = 2.176$

ALL DIMENSIONS ARE IN METERS


MECHANICAL VENTILATION WILL BE PROVIDED WHERE EVER NECESSARY

Joinery details:

INDEX	DESCRIPTION	SIZE IN M
M.D	MAIN DOOR	3.04 x 2.13
D	DOOR	0.91 x 2.13
D1	DOOR	0.76 x 2.13
D2	DOOR	0.61 x 2.13
L.D	LIFT DOOR	1.22 x 2.13
W	WINDOW	2.44 x 1.52
W1	WINDOW	1.83 x 1.52
W2	WINDOW	0.91 x 1.52
V	VENTILATOR	1.22 x 0.61
V1	VENTILATOR	0.46 x 0.61
V2	VENTILATOR	0.91 x 0.61
O	OPEN	1.22 x 2.13

REFERENCE :-

SITE BOUNDARY
EXISTING ROAD
PROPOSED DRIVE WAY
PROPOSED BUILDING FOR APPROVAL

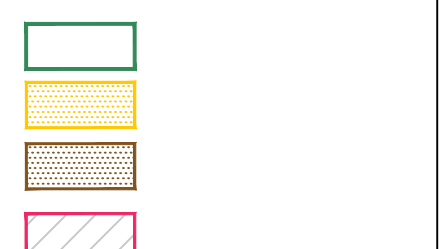

Parking Details:

Description	Required	Provided
Car Parking	36 Nos	36 Nos
Two wheeler Parking	145 Nos	145 Nos

Er. HARINI, P.S. ME(Sr.), MBA (HR),
Reg. No. Coimbatore LPA / CE / 005 / 2023
PRIME PRODOC CONSULTANTS PVT LTD
29, Palani Ilam, Sundaram Brothers Layout,
Ramanathapuram, Coimbatore - 641 045,
Ph : 7373371000,
E - mail harini@propdoc.in





Construction Engineer

Er. M. SAMSUDEEN M.E.,
REGISTERED STRUCTURAL ENGINEER
COIMBATORE DTCPR REG NO : SE/GR-11/002/2023
SAMS ASSOCIATES
13, Commercial Complex, Arubiyasany Road,
R.S. Puram, Coimbatore - 641 002,
Ph No: 99940 73397, 98425 73397

Structural Engineer

Er. HARINI, P.S. ME(Sr.), MBA (HR),
Reg. No. Coimbatore LPA / CE / 005 / 2023
PRIME PRODOC CONSULTANTS PVT LTD
29, Palani Ilam, Sundaram Brothers Layout,
Ramanathapuram, Coimbatore - 641 045,
Ph : 7373371000,
E mail : harini.propdoc@gmail.com

Registered Engineer

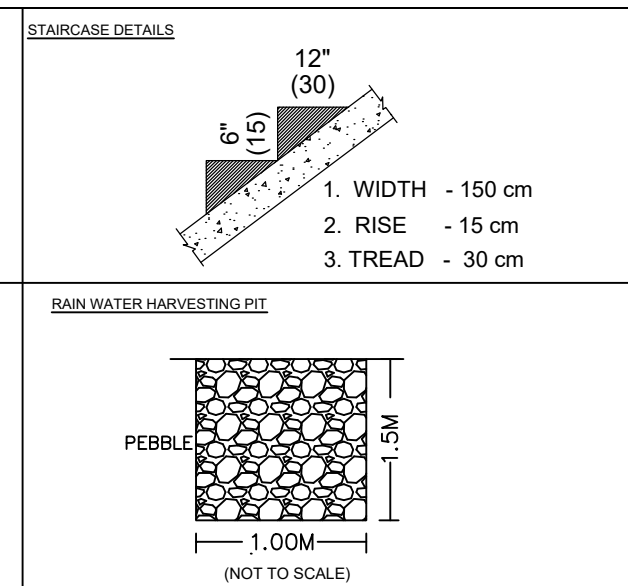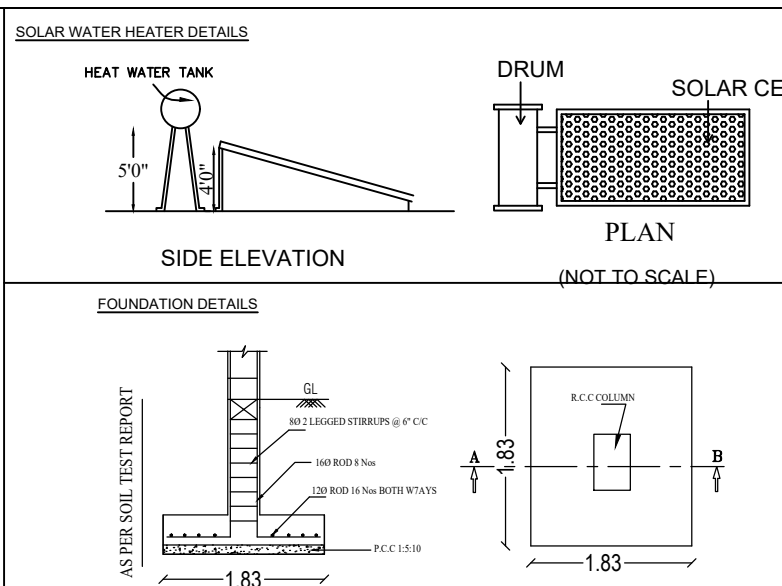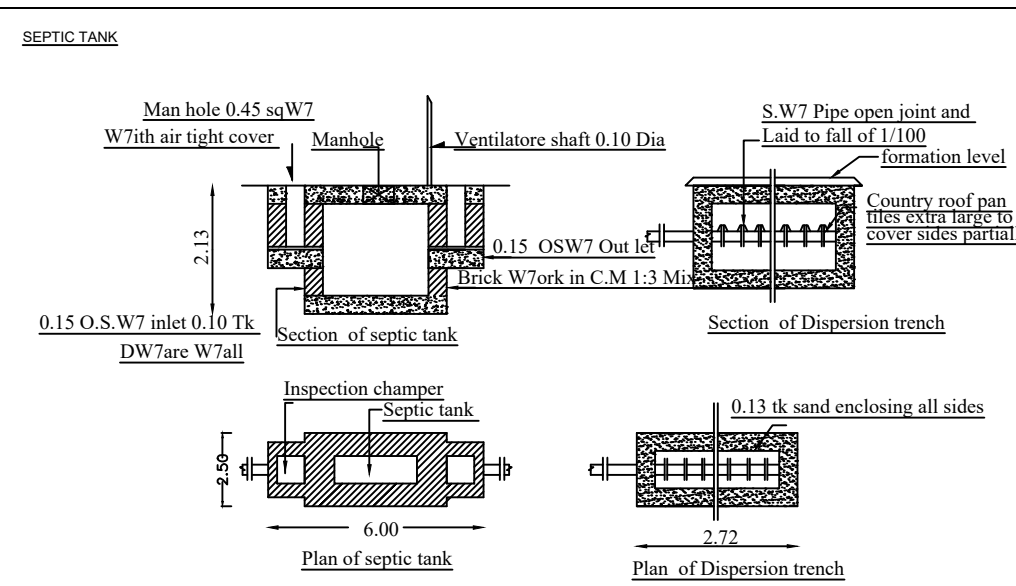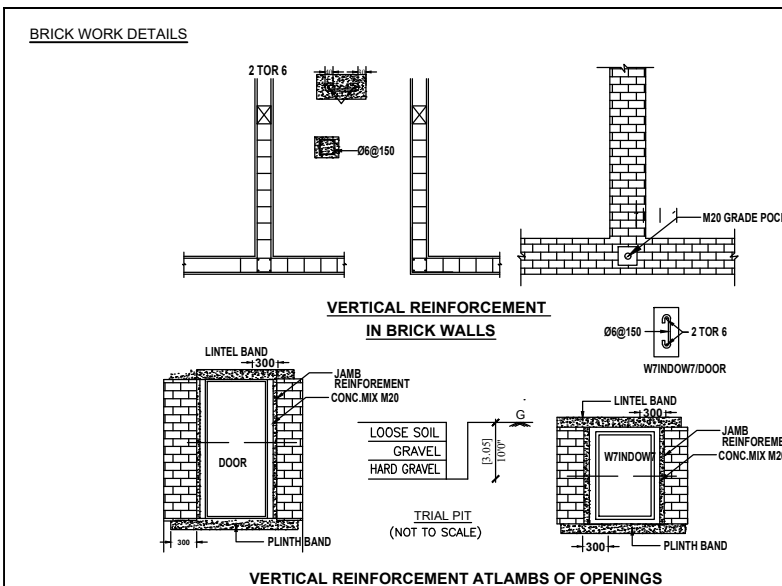

R.M.L.
V. Senthilkumar

Applicant