


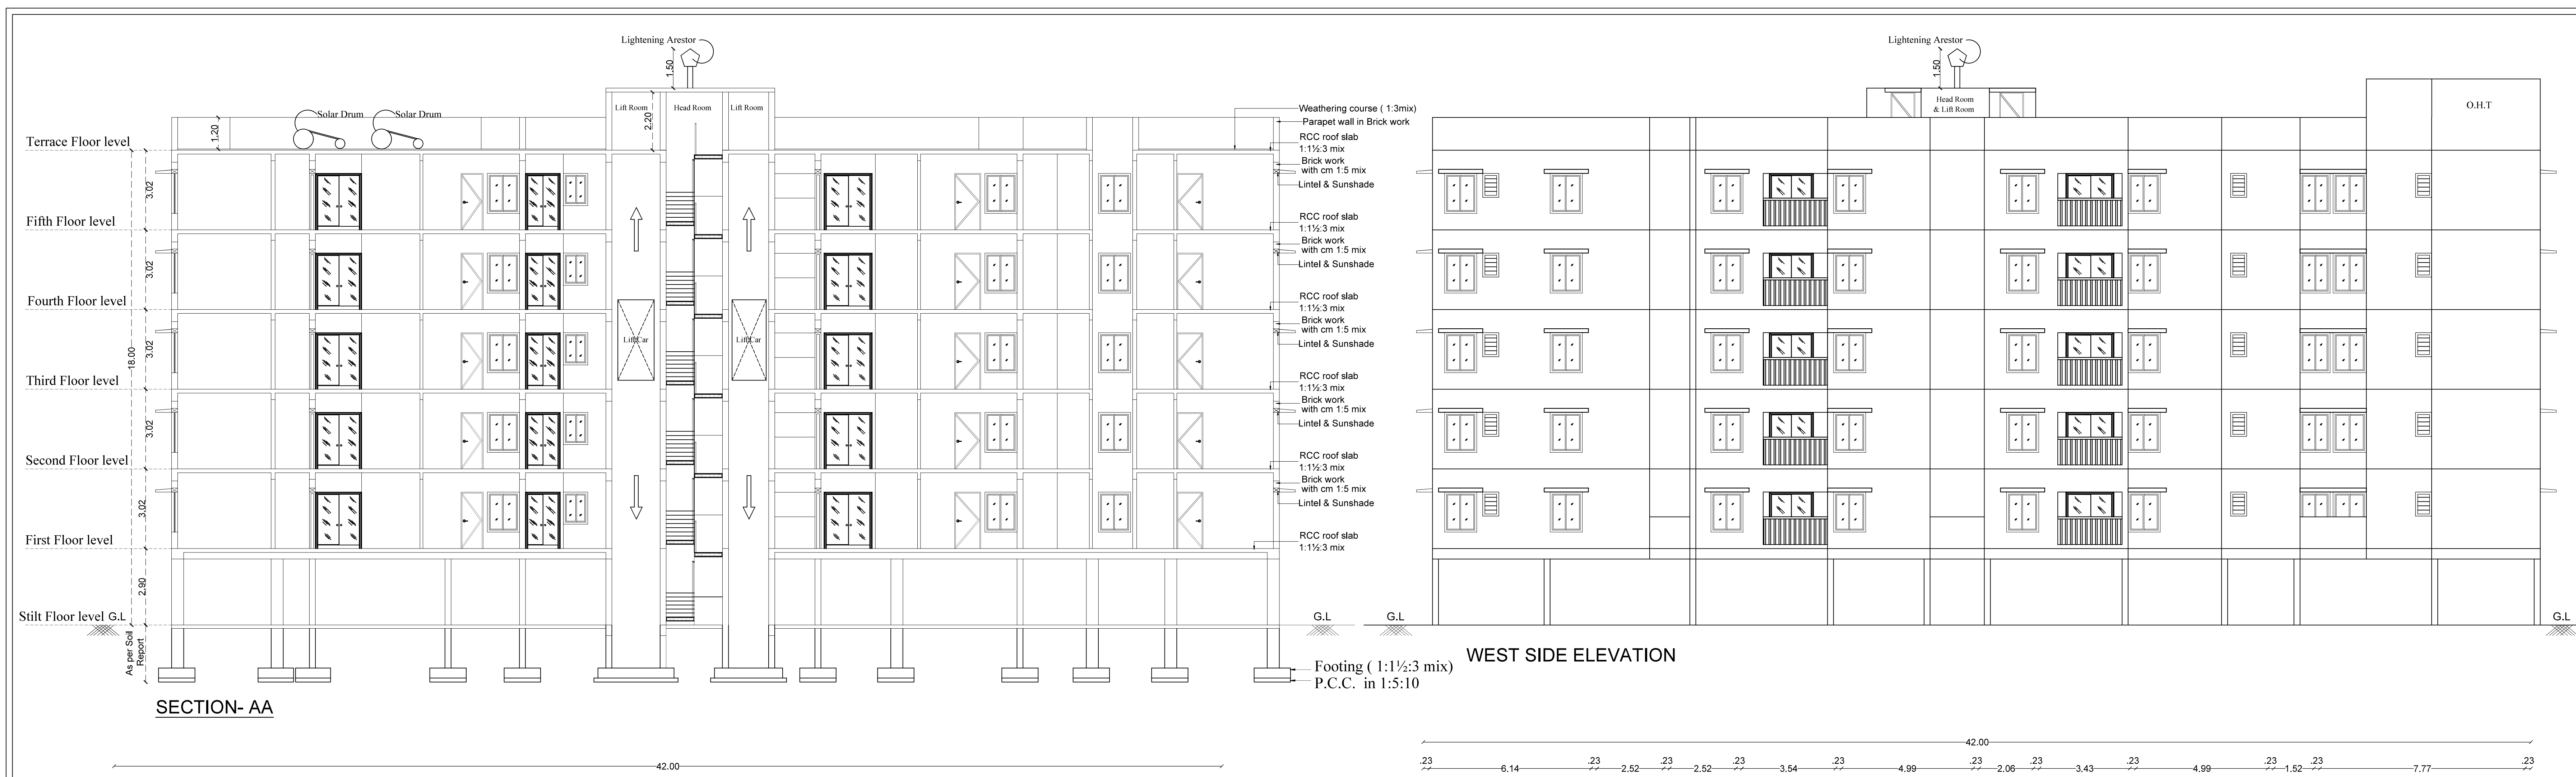


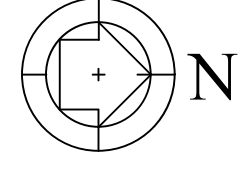

Block - 01		Sheet No: 01/04
PLAN SHOWING THE PROPOSED RESIDENTIAL APARTMENT BUILDING STILT, FIRST, SECOND, THIRD, FOURTH & FIFTH FLOOR IN S.F. NO:402/1B2A1, VEDAPATTY VILLAGE, PERUR TALUK, COIMBATORE DISTRICT.		
APPLICANT NAME: Mr.HARIHARAN		
ONLINE APPLICATION NO: SWP/BPA/846751/2026		
 N Scale: 1:100		All dimensions are in metre
Area Details	F.S.I AREA (sqm)	NON F.S.I AREA (sqm)
Area of the First Floor	776.92	--
Area of the Second Floor	776.92	--
Area of the Third Floor	776.92	--
Area of the Fourth Floor	776.92	--
Area of the Fifth Floor	776.92	--
Area of the Terrace Floor	--	25.71
Total	3884.60	25.71
	3910.31	

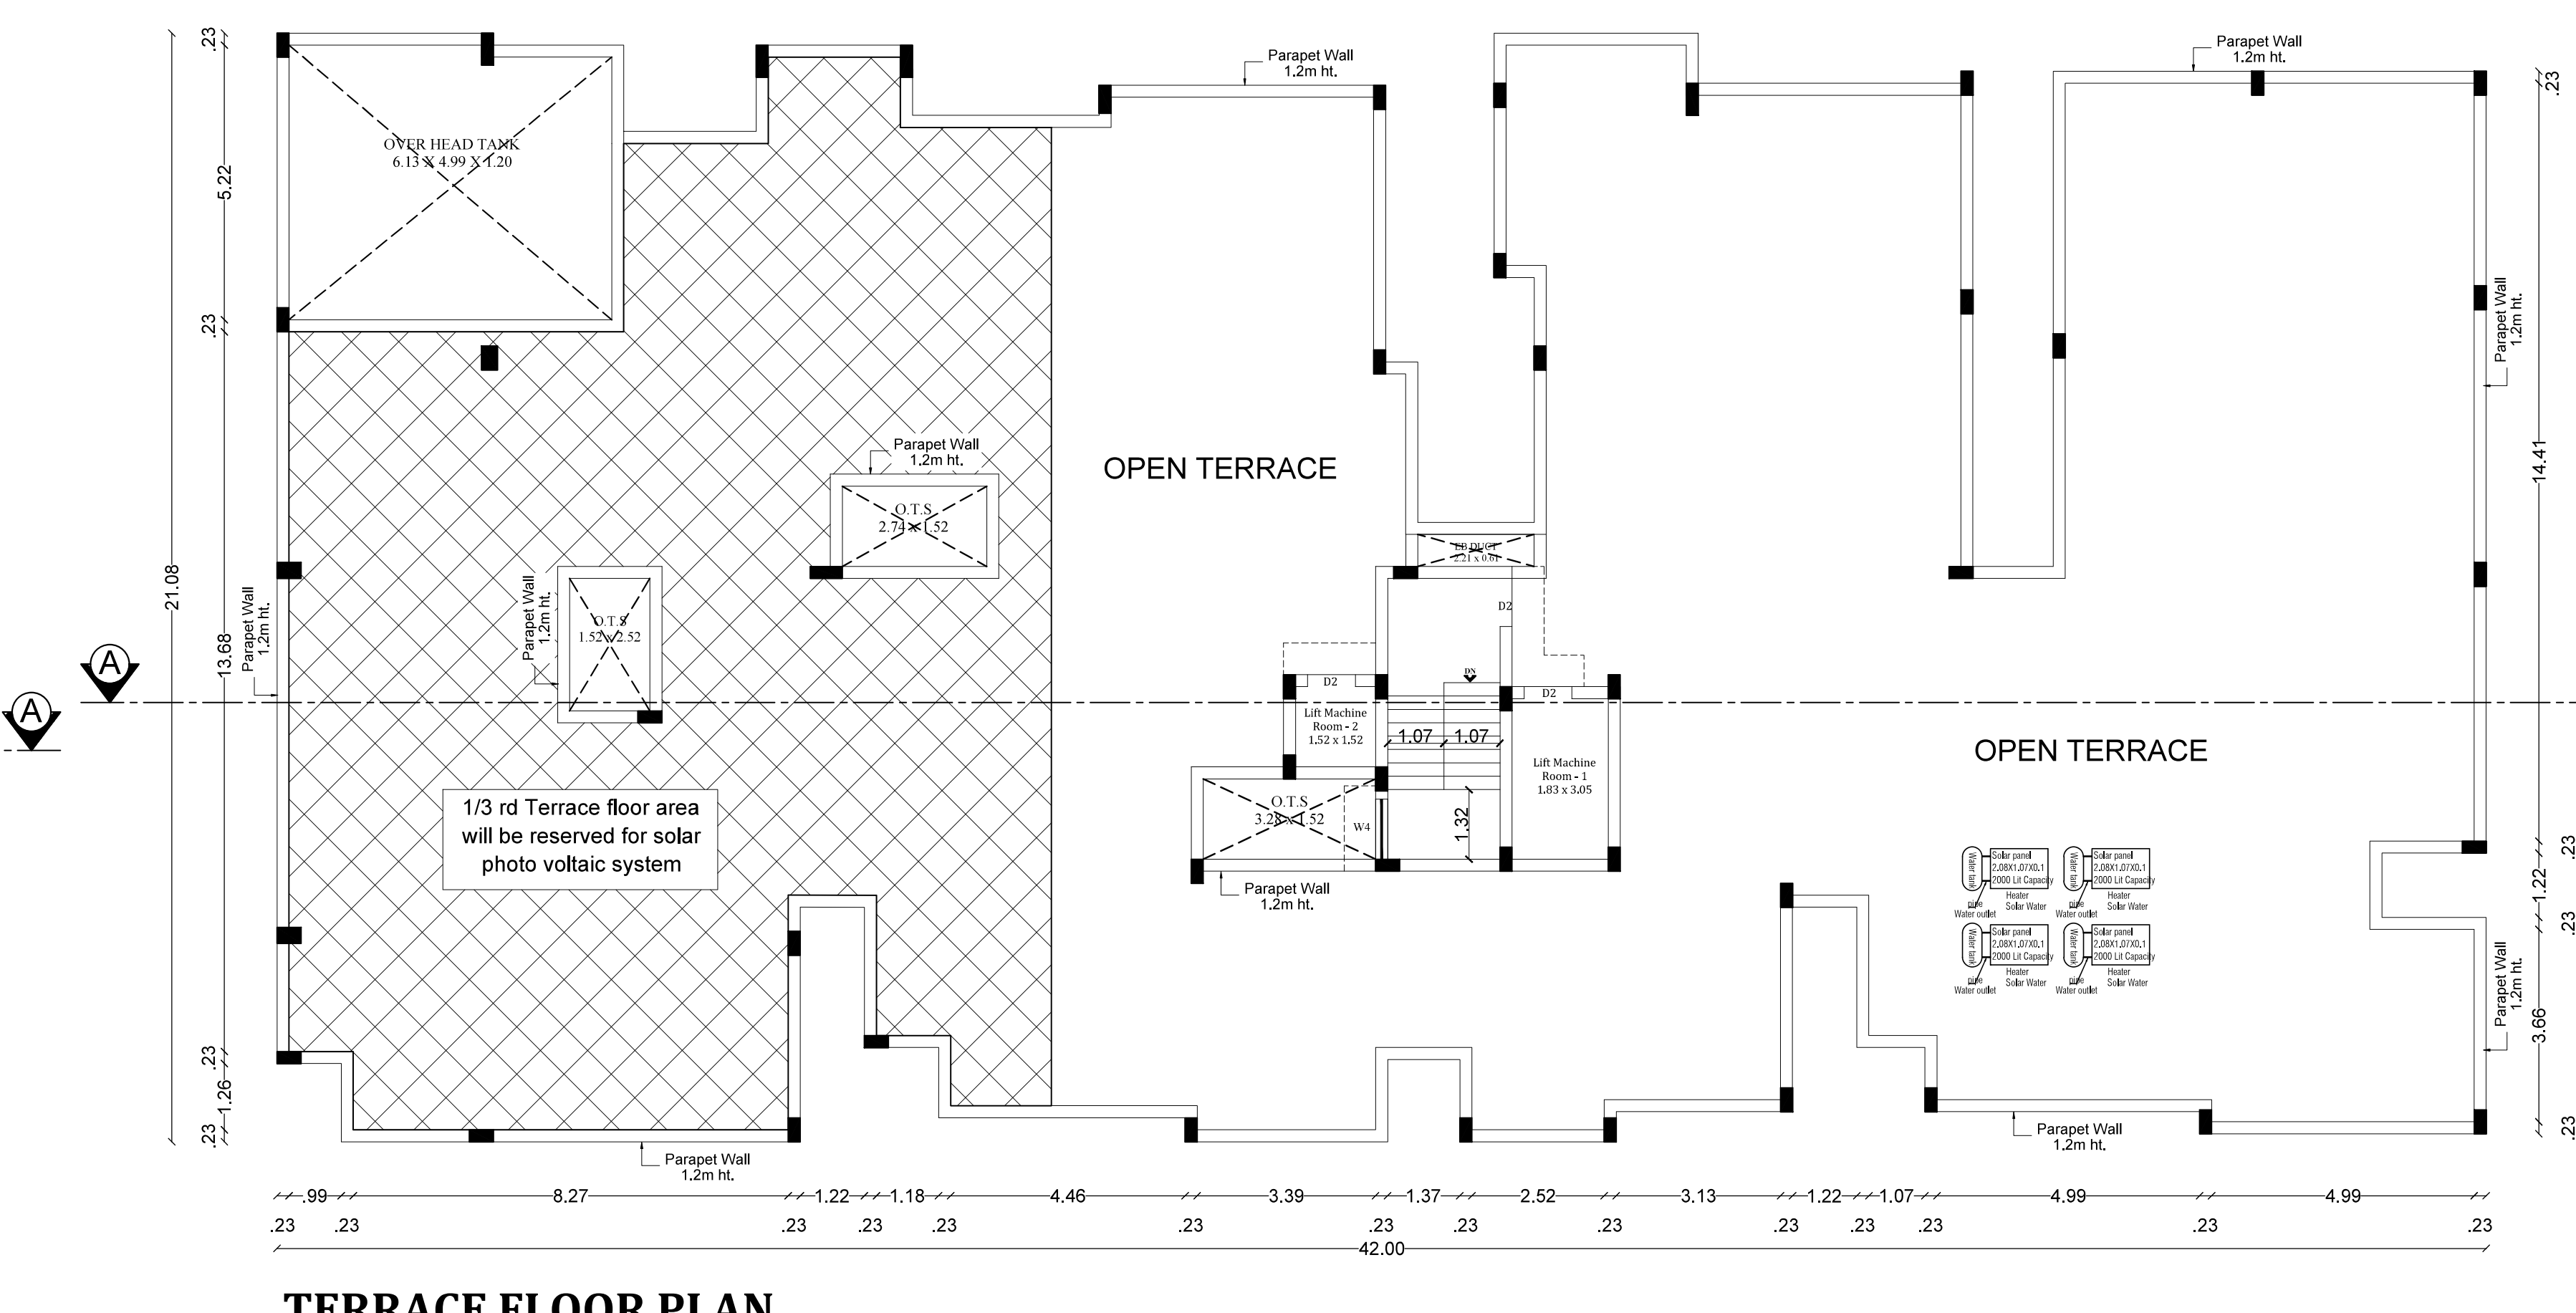


JOINERY DETAILS	
Description works	In Meter
M.D - Main Door	1.07 x 2.14
D1 - Door	0.99 x 2.14
D2 - Door	0.91 x 2.14
D3 - Door	0.84 x 2.14
D4 - Door	0.76 x 2.14
S.D 1 - Sliding Door	1.83x 2.14
S.D 2 - Sliding Door	1.67 x 2.14
S.D 3 - Sliding Door	1.75 x 2.14
S.D 4 - Sliding Door	1.32 x 2.14
W1 - Window	1.52 x 1.83
W2 - Window	1.22 x 1.52
W3 - Window	1.52 x 1.52
W4 - Window	1.14 x 1.52
W5 - Window	1.52 x 1.22
W6 - Window	0.91 x 1.22
L.D - Lift door	0.91 x 2.14
V - Ventilator	0.61 x 0.91
V2 - Ventilator	0.46 x 1.10
MV - Mechanical Ventilation	

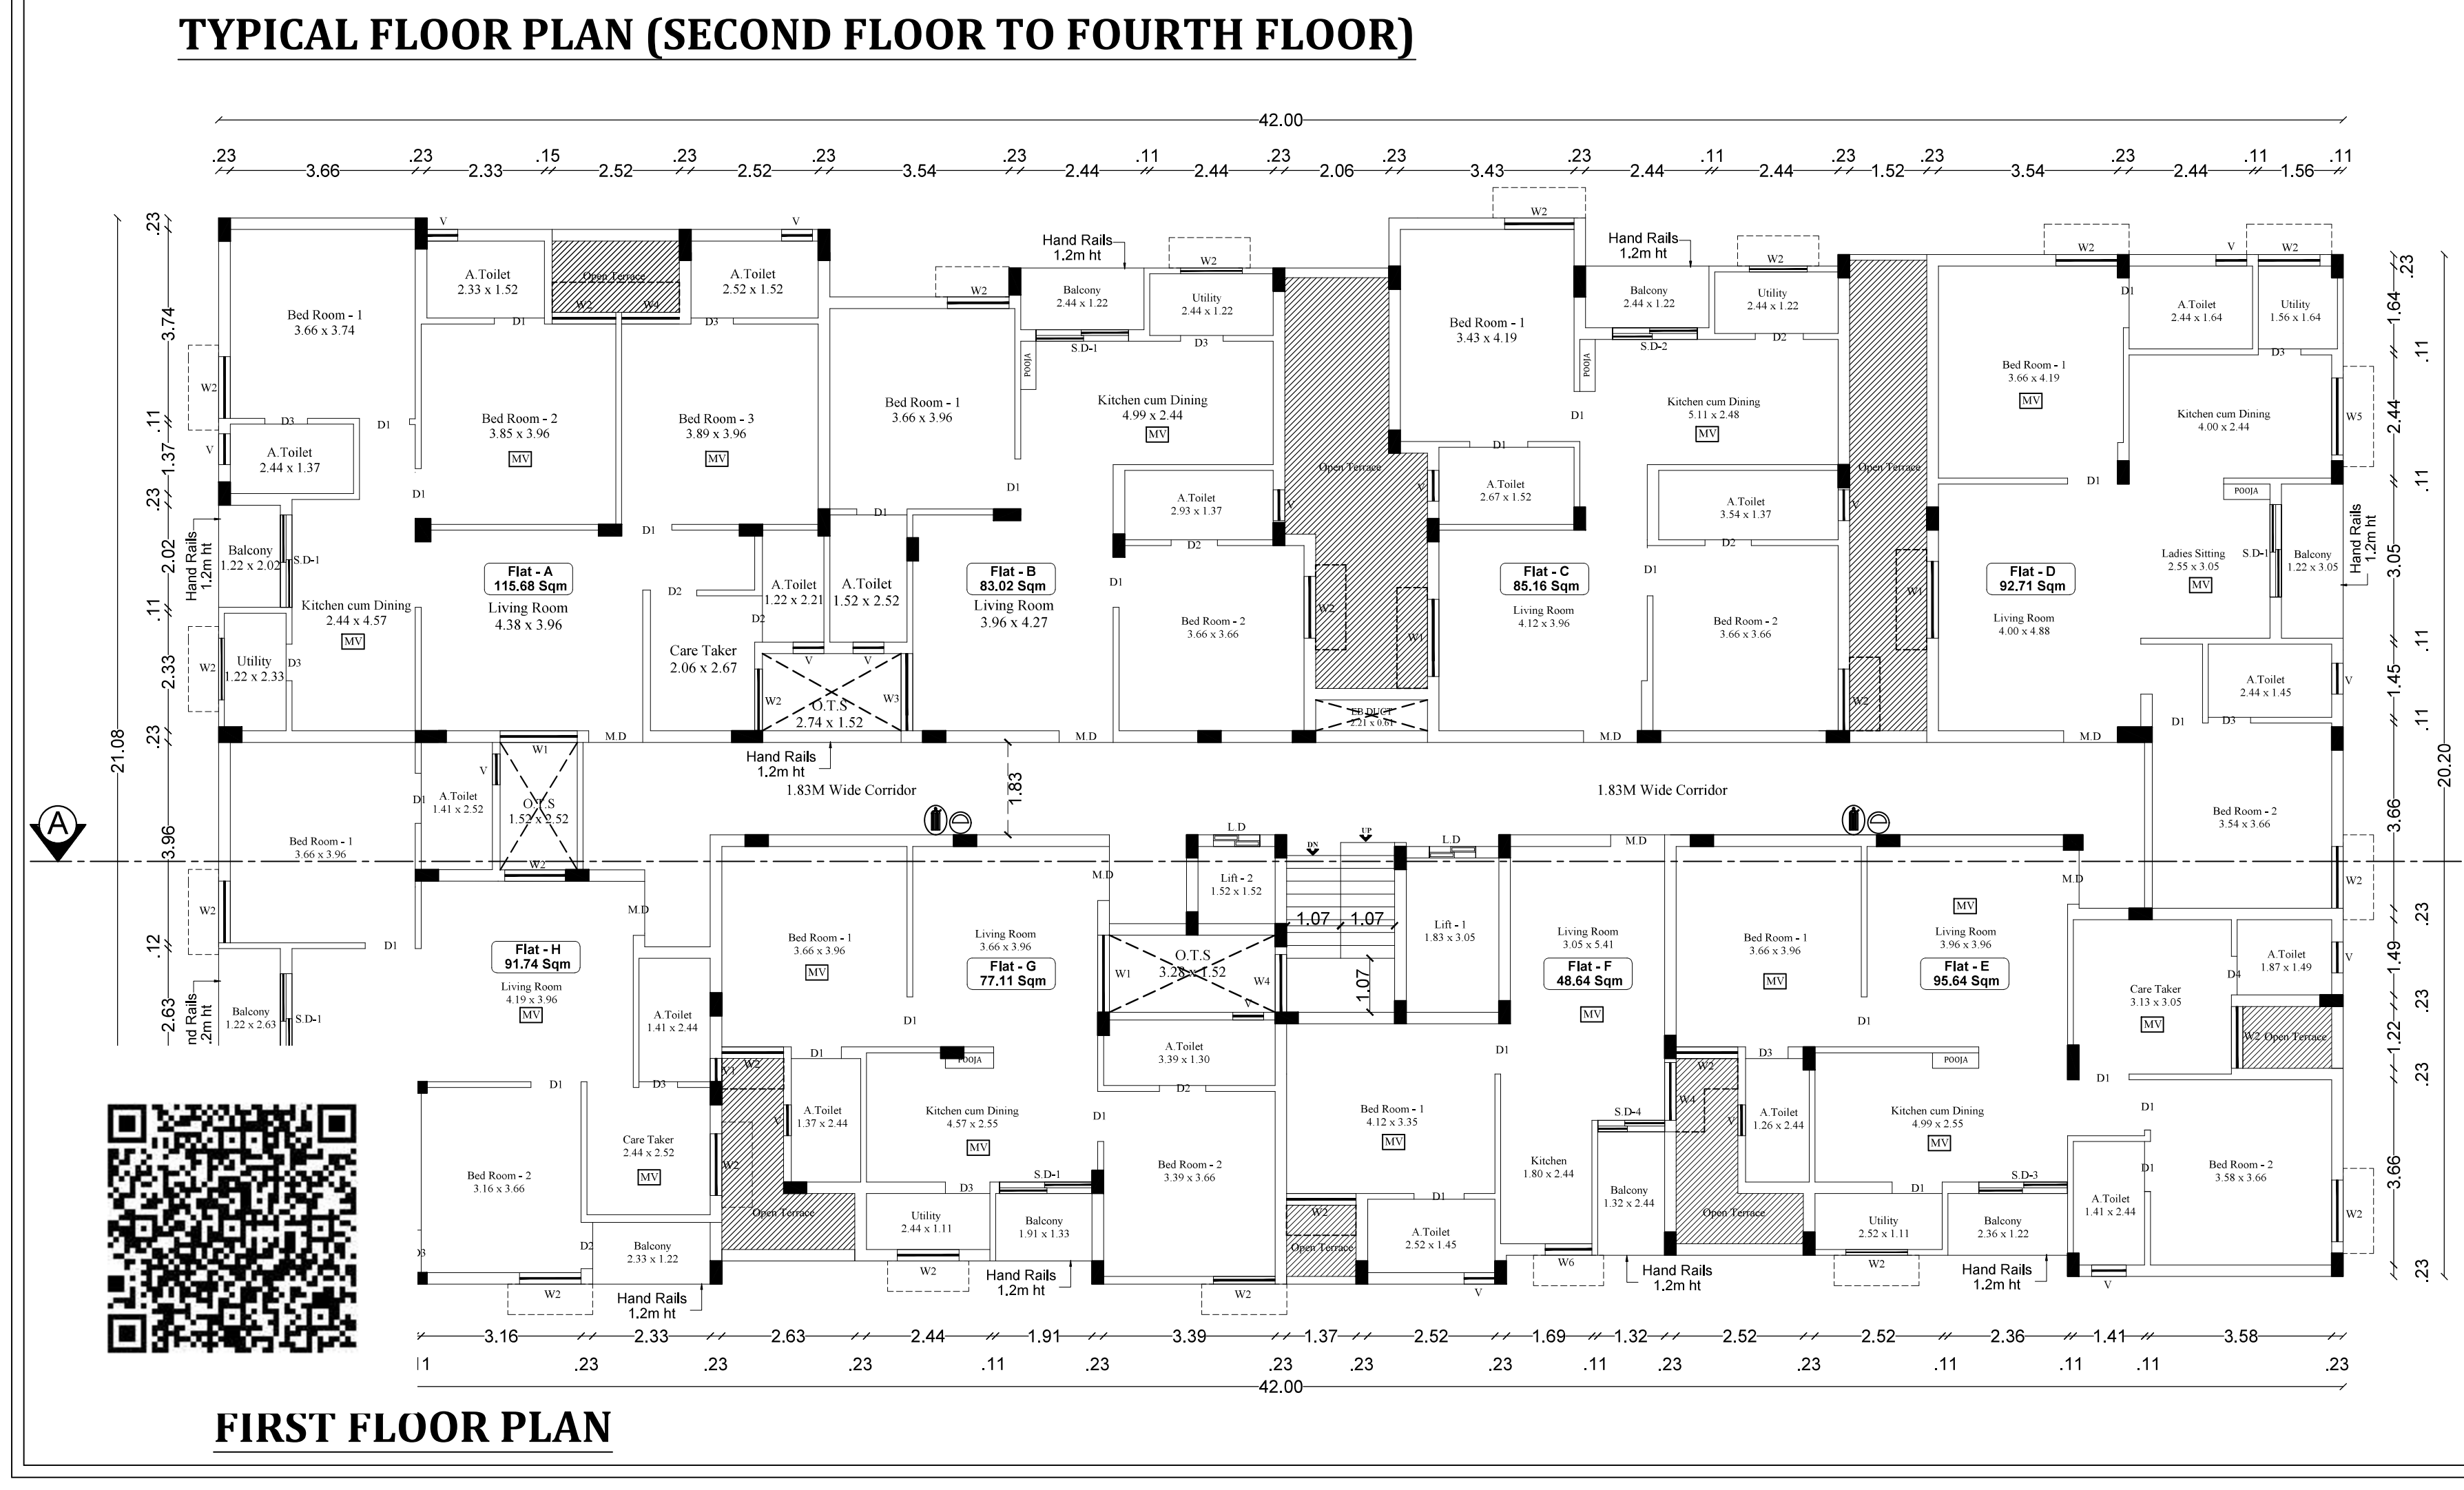

INDIVIDUAL FLAT AREA - BLOCK 1		
SL.NO	Flat Name	AREA IN SQM
FLOOR -1 to 5		
01	A	115.68
02	B	83.02
03	C	85.16
04	D	92.71
05	E	95.64
06	F	48.64
07	G	77.11
08	H	91.74
Common Area		87.22
TOTAL		776.92

STAIRCASE DETAILS :

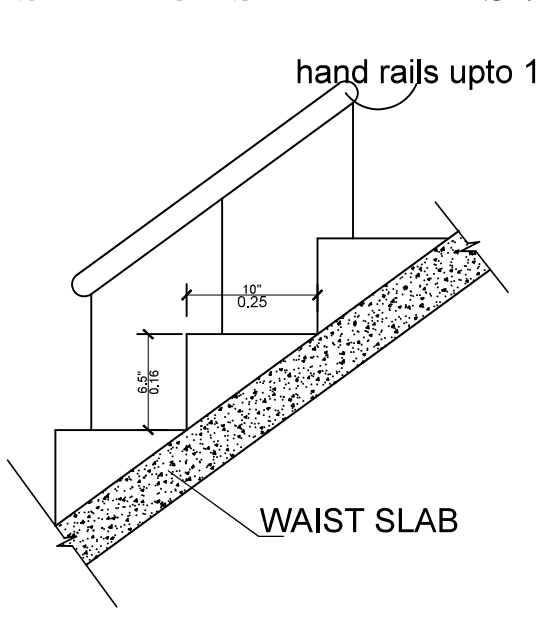


	In CM
Flight Width	107
Tread	25
Riser	16

Dr. V. JOHNEPAUL
B.Tech. M.E (Struct), Ph.D, AMIE, MISC, MCI, MIOA,
Structural Engineer Grade - I (SE)
Reg. No: LPA/SE/GR-1/032/2024
3/358, Arul Jothi Nagar, Karanamattai,
Palladam, Tirupur - 641 401.

Dr. N. Balasundaram, M.E., Ph.D
Construction Engineer
Reg. No. LPA/CE/002/2024
356, Nanjundapuram Road,
Near Shree Pathy Nagar, Coimbatore - 641 036.


P. KATHIRAVAN, B. Arch., M. Tech., Ph.D.,
REGISTERED ARCHITECT,
CA / 2004 / 33 1891
S K ASSOCIATES
2/3, 1st Floor, Vinayagar Kovil Street,
Krishnasamy Nagar, Coimbatore-641045.

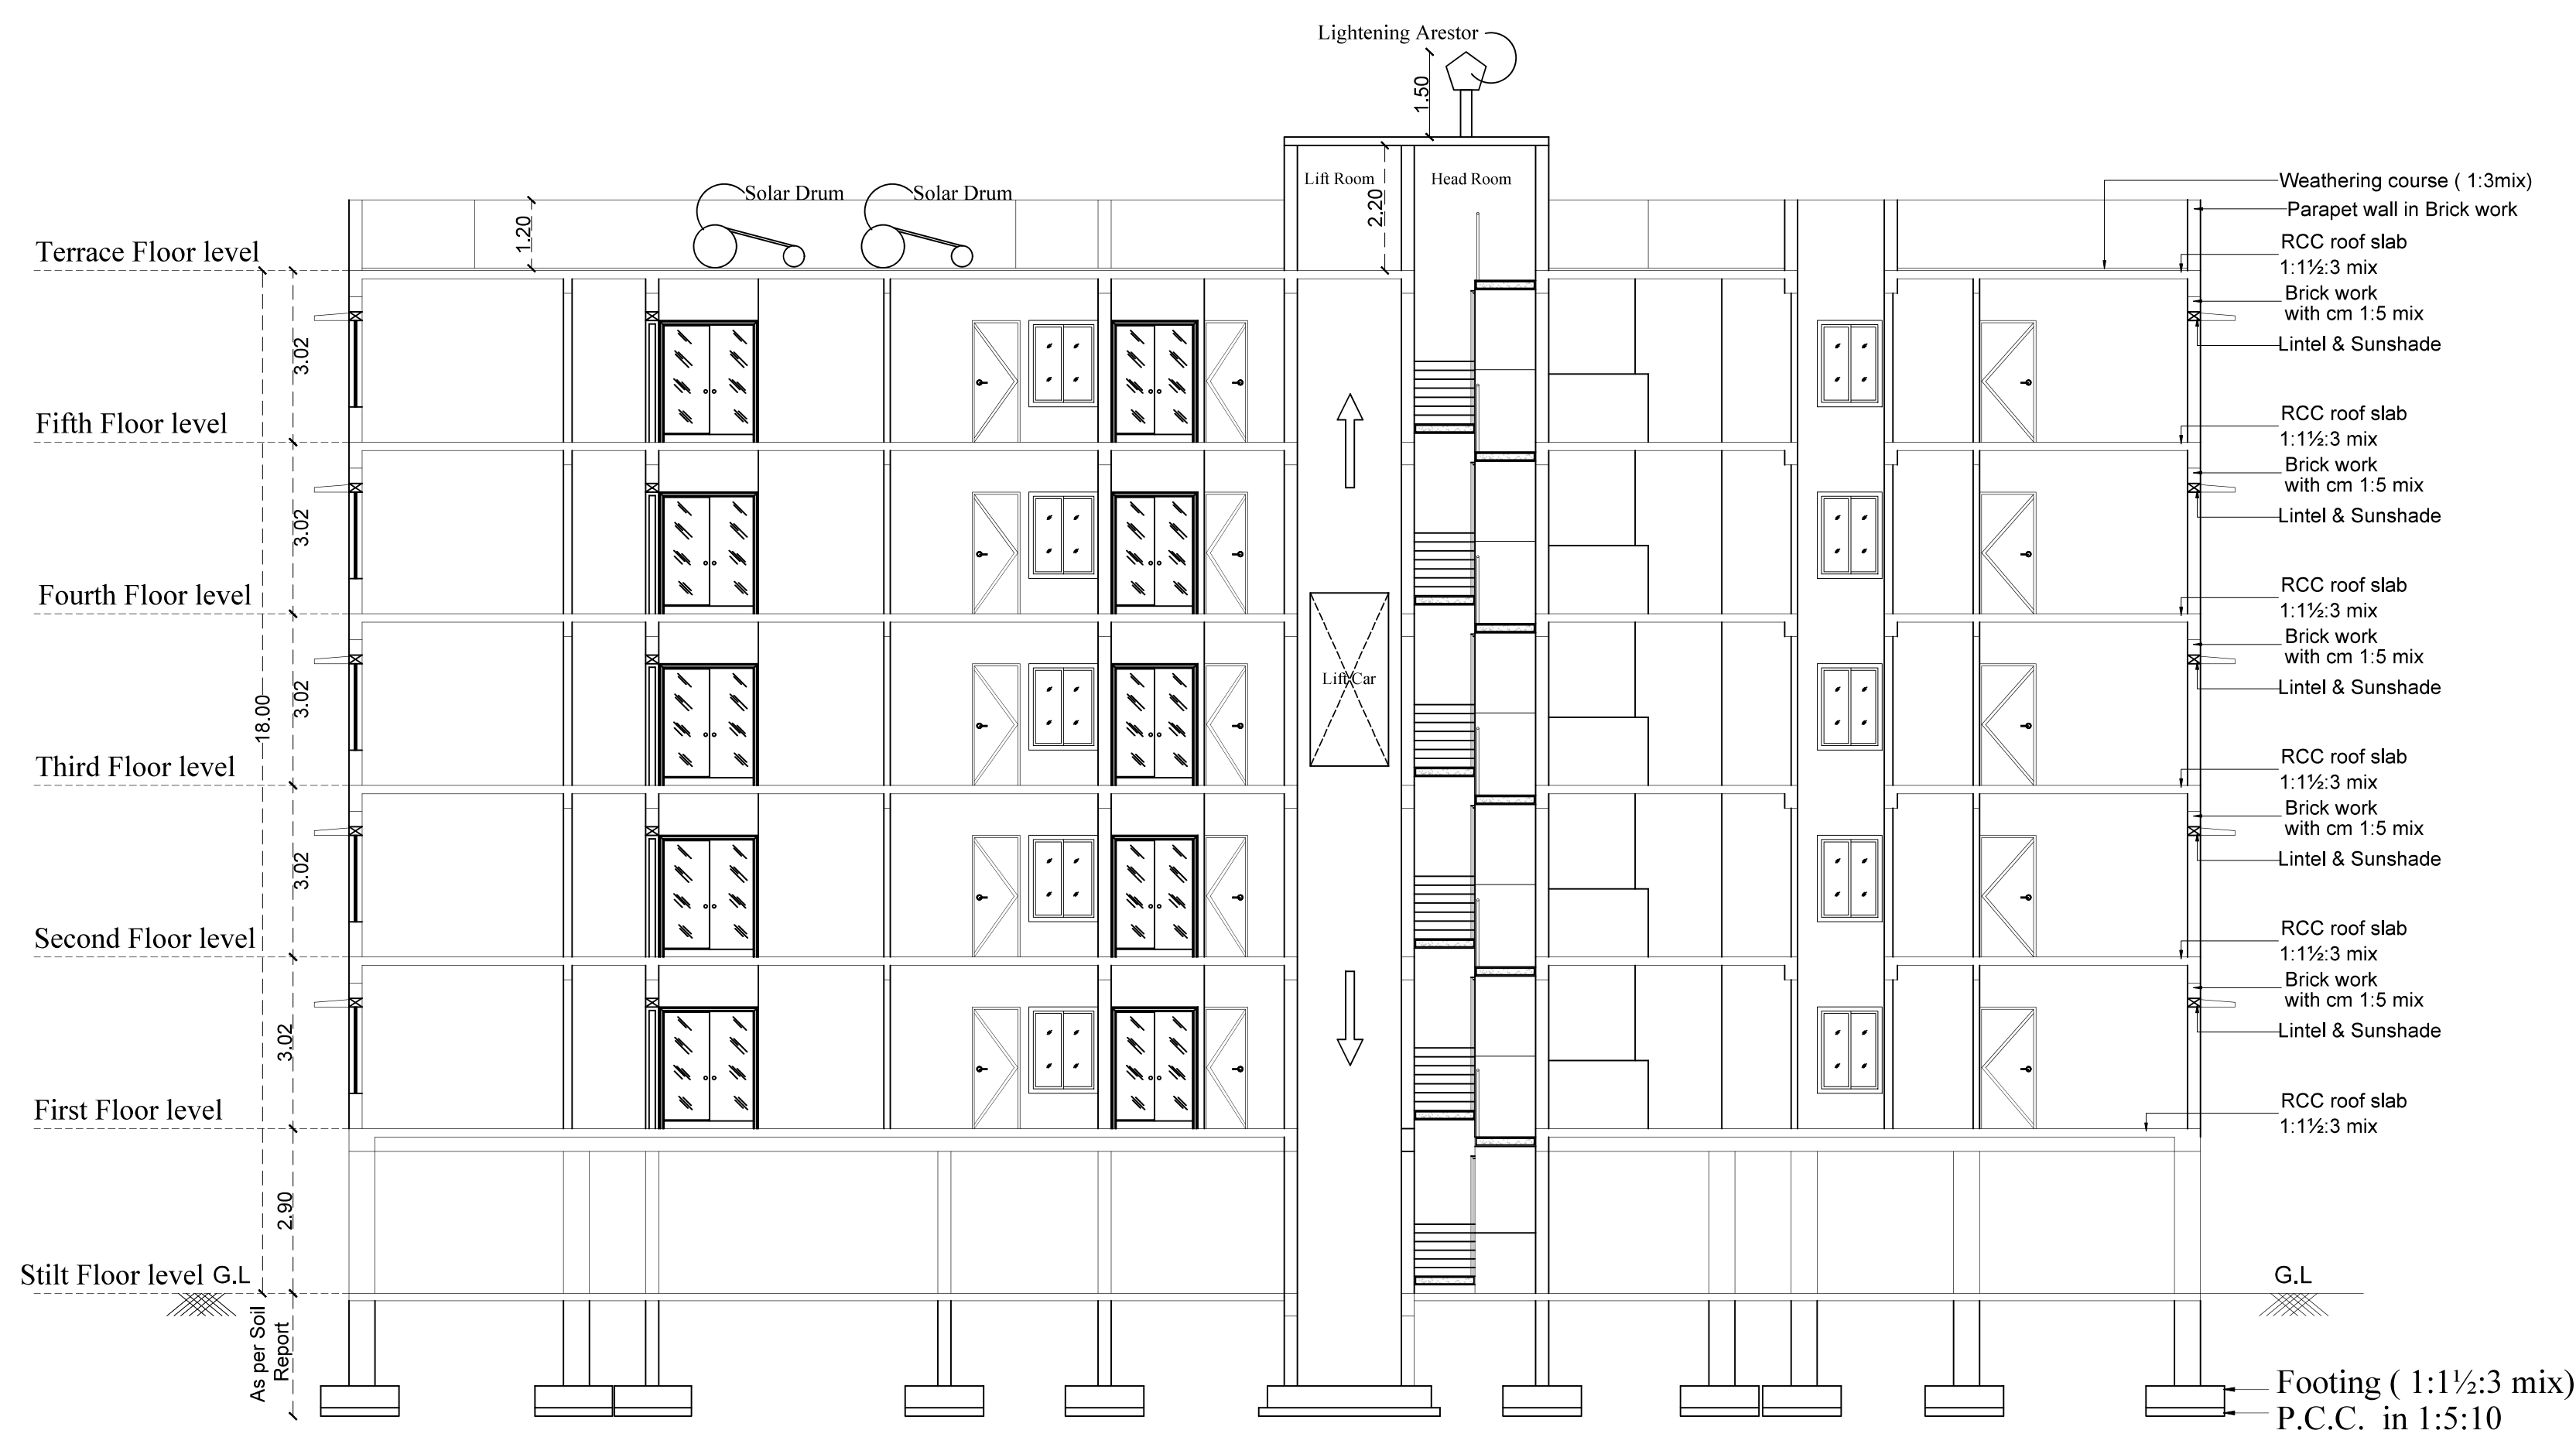

SECTION- AA




WEST SIDE ELEVATION

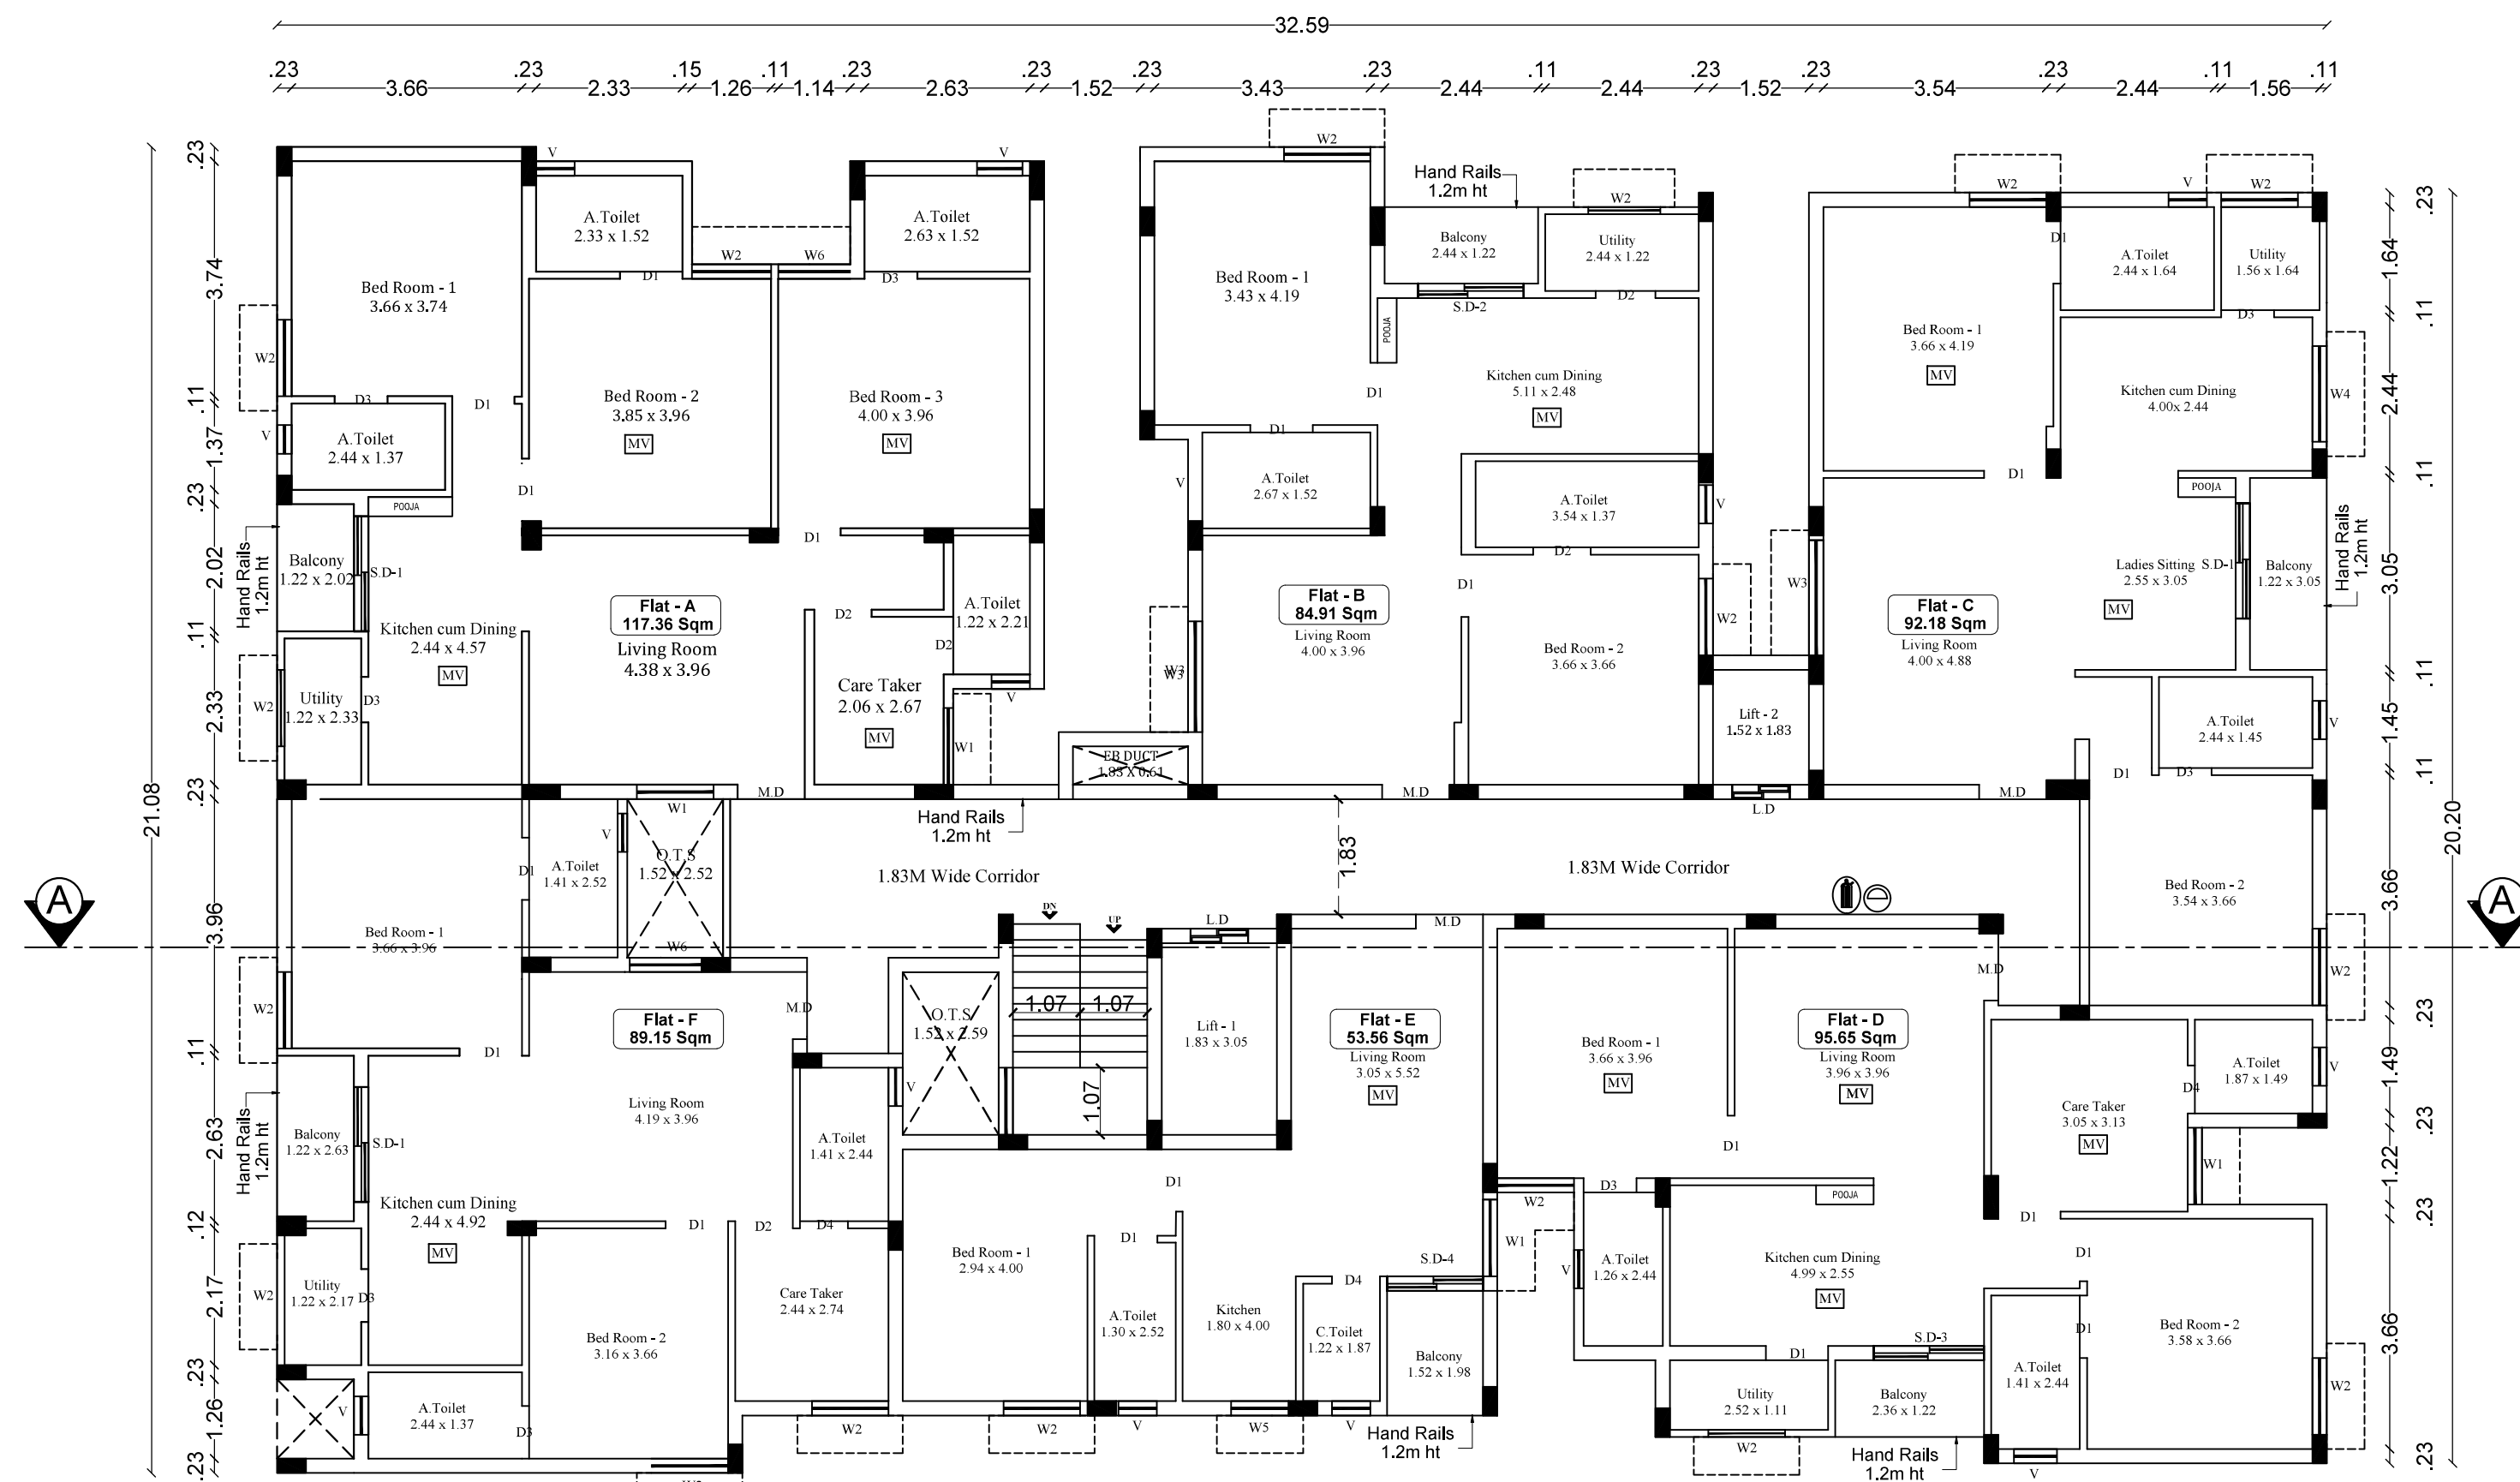

TYPICAL FLOOR PLAN (SECOND FLOOR TO FOURTH FLOOR)




FIRST FLOOR PLAN

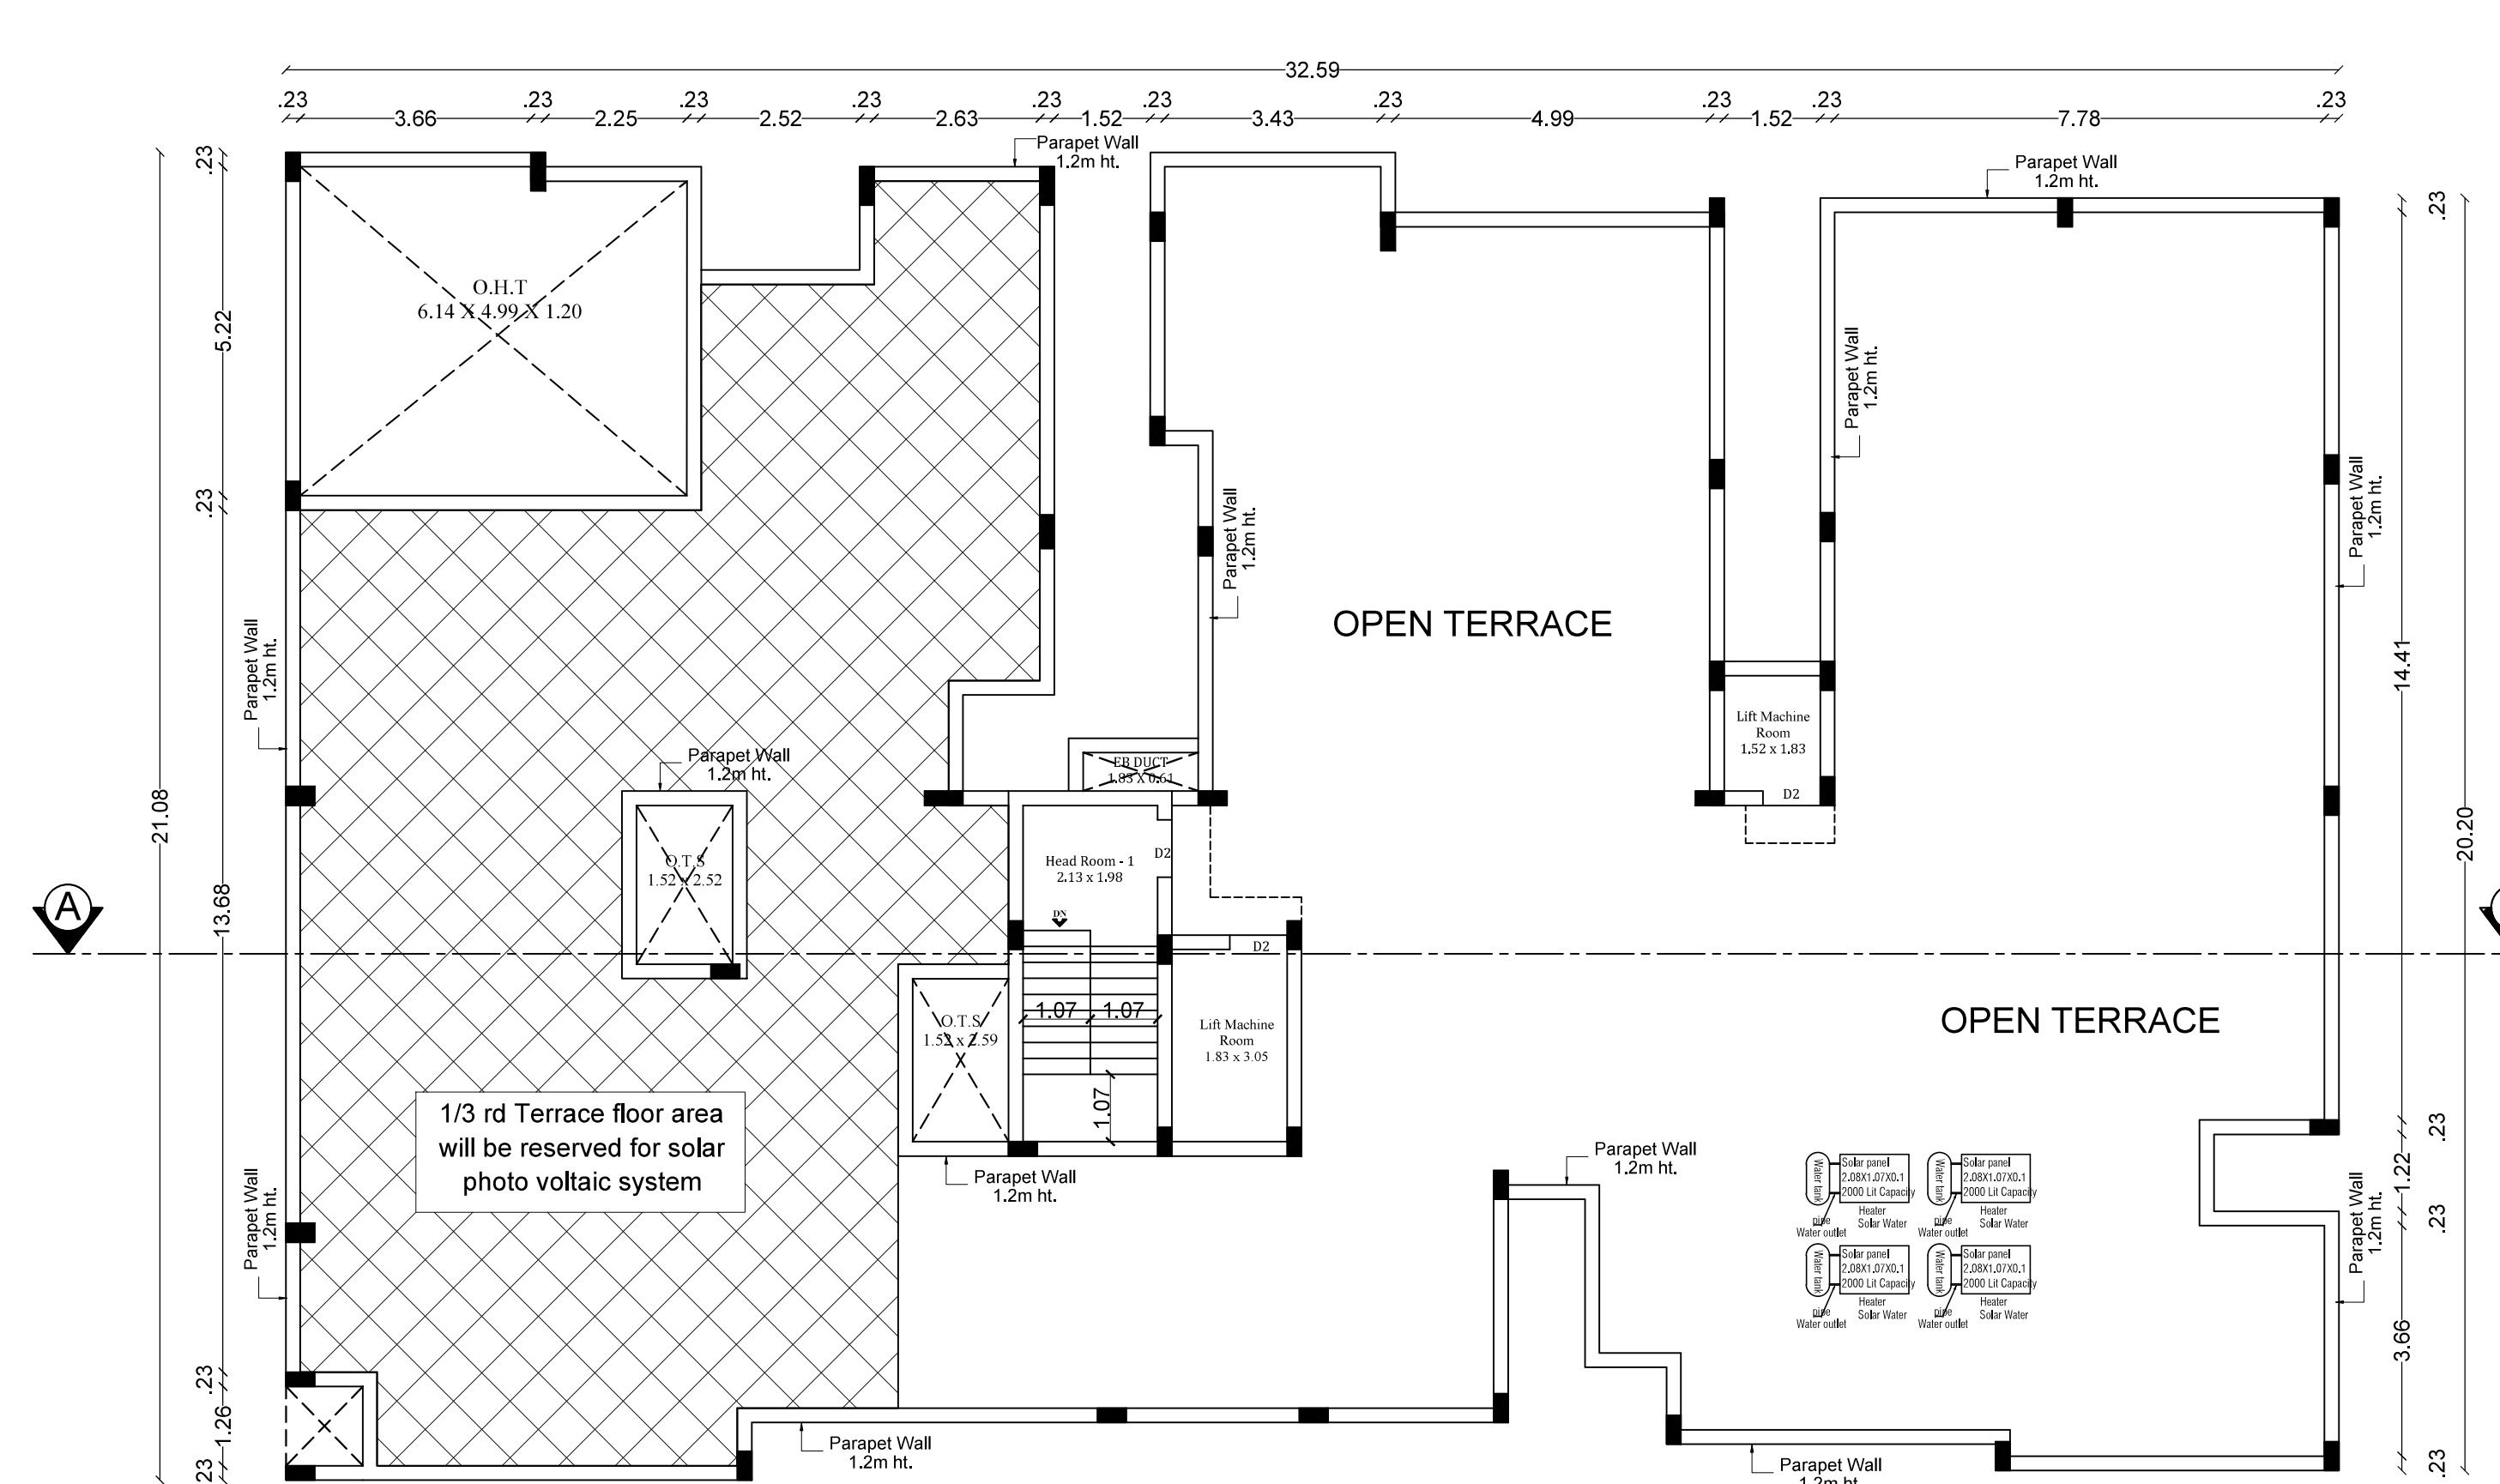

TERRACE FLOOR PLAN

INDIVIDUAL FLAT AREA - BLOCK 2 & 3		
SL.NO	Flat Name	AREA IN SQM
FLOOR -1 to 5		
01	A	117.36
02	B	84.91
03	C	92.18
04	D	95.65
05	E	53.56
06	F	89.15
Common Area		69.14
TOTAL		601.95

STAIRCASE DETAILS :

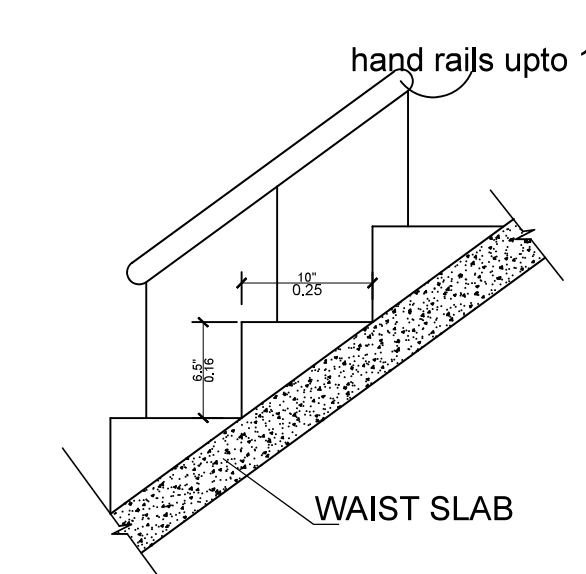

	In CM
Flight Width	107
Tread	25
Riser	16

Er. K.P. VETRISELVAN, M.E., GEOTECH. MISC. MISTE.,
GEOTECHNICAL ENGINEER
CLPA REGN. No: CLPA/GTE/19/03/001
GEODESIGN INDIA PRIVATE LIMITED
O.No.40, M.No.29, 8th Street, K.K.Pudur,
Coimbatore - 641 030.

Geotech. Engineer

Dr. V. JOHNPAL
B.Tech. ME (Struct), Ph.D. AMIE, MISC, MCI, MIOU,
Structural Engineer Grade - I (SE)
Reg. No: LPA/SE/GR-1/032/2024
3/358, Arul Jothi Nagar, Karanamattai,
Palladam, Tirupur - 641 401.

Structural Engineer

Dr. N. Balasundaram, M.E., Ph.D.
Construction Engineer
Reg. No. LPA/CE/002/2024
356, Nanjundapuram Road,
Near Shree Pathy Nagar, Coimbatore - 641 036.

Construction Engineer

E. Hlg
11/5/2026

Applicant

P. KATHIRAVAN, B.Arch., M.Tech., Ph.D.,
REGISTERED ARCHITECT,
CA/2004/33-1861
S K ASSOCIATES
2/3, 1st Floor, Vinayagar Kovil Street,
Krishnasamy Nagar, Coimbatore-641045.

Engineer (or) Architect


Block - 02 & 03

Sheet No: 02/04

PLAN SHOWING THE PROPOSED RESIDENTIAL APARTMENT
BUILDING STILT, FIRST, SECOND, THIRD, FOURTH & FIFTH
FLOOR IN S.F. NO:402/1B2A1, VEDAPATTY VILLAGE, PERUR
TALUK, COIMBATORE DISTRICT.

APPLICANT NAME: Mr.HARIHARAN

ONLINE APPLICATION NO: SWP/BPA/846751/2026

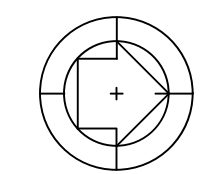

N Scale: 1:100

All dimensions are in metre

Area Details	F.S.I AREA (sqm)	NON F.S.I AREA (sqm)
Area of the First Floor	601.95	--
Area of the Second Floor	601.95	--
Area of the Third Floor	601.95	--
Area of the Fourth Floor	601.95	--
Area of the Fifth Floor	601.95	--
Area of the Terrace Floor	--	26.77
Total	3009.75	26.77
	3036.52	

JOINERY DETAILS

Description works	In Meter
M.D - Main Door	1.07 x 2.14
D1 - Door	0.99 x 2.14
D2 - Door	0.91 x 2.14
D3 - Door	0.84 x 2.14
D4 - Door	0.76 x 2.14
S.D 1 - Sliding Door	1.83x 2.14
S.D 2 - Sliding Door	1.67 x 2.14
S.D 3 - Sliding Door	1.75 x 2.14
S.D 4 - Sliding Door	1.32 x 2.14
W1 - Window	1.22 x 1.83
W2 - Window	1.22 x 1.52
W3 - Window	1.83 x 1.52
W4 - Window	1.52 x 1.22
W5 - Window	0.91 x 1.22
W6 - Window	1.14 x 1.52
L.D - Lift door	0.91 x 2.14
V - Ventilator	0.61 x 0.91

MV - Mechanical Ventilation

Block - 04

Sheet No: 03/04

PLAN SHOWING THE PROPOSED RESIDENTIAL APARTMENT BUILDING STILT, FIRST, SECOND, THIRD, FOURTH & FIFTH FLOOR IN S.F. NO:402/1B2A1, VEDAPATTY VILLAGE, PERUR TALUK, COIMBATORE DISTRICT.

APPLICANT NAME: Mr.HARIHARAN


ONLINE APPLICATION NO: SWP/BPA/846751/2026

N

Scale: 1:100

All dimensions are in metre

Area Details	F.S.I AREA (sqm)	NON F.S.I AREA (sqm)
Area of the First Floor	335.99	--
Area of the Second Floor	335.99	--
Area of the Third Floor	335.99	--
Area of the Fourth Floor	335.99	--
Area of the Fifth Floor	335.99	--
Area of the Terrace Floor	--	21.99
Total	1679.95	21.99
	1701.94	

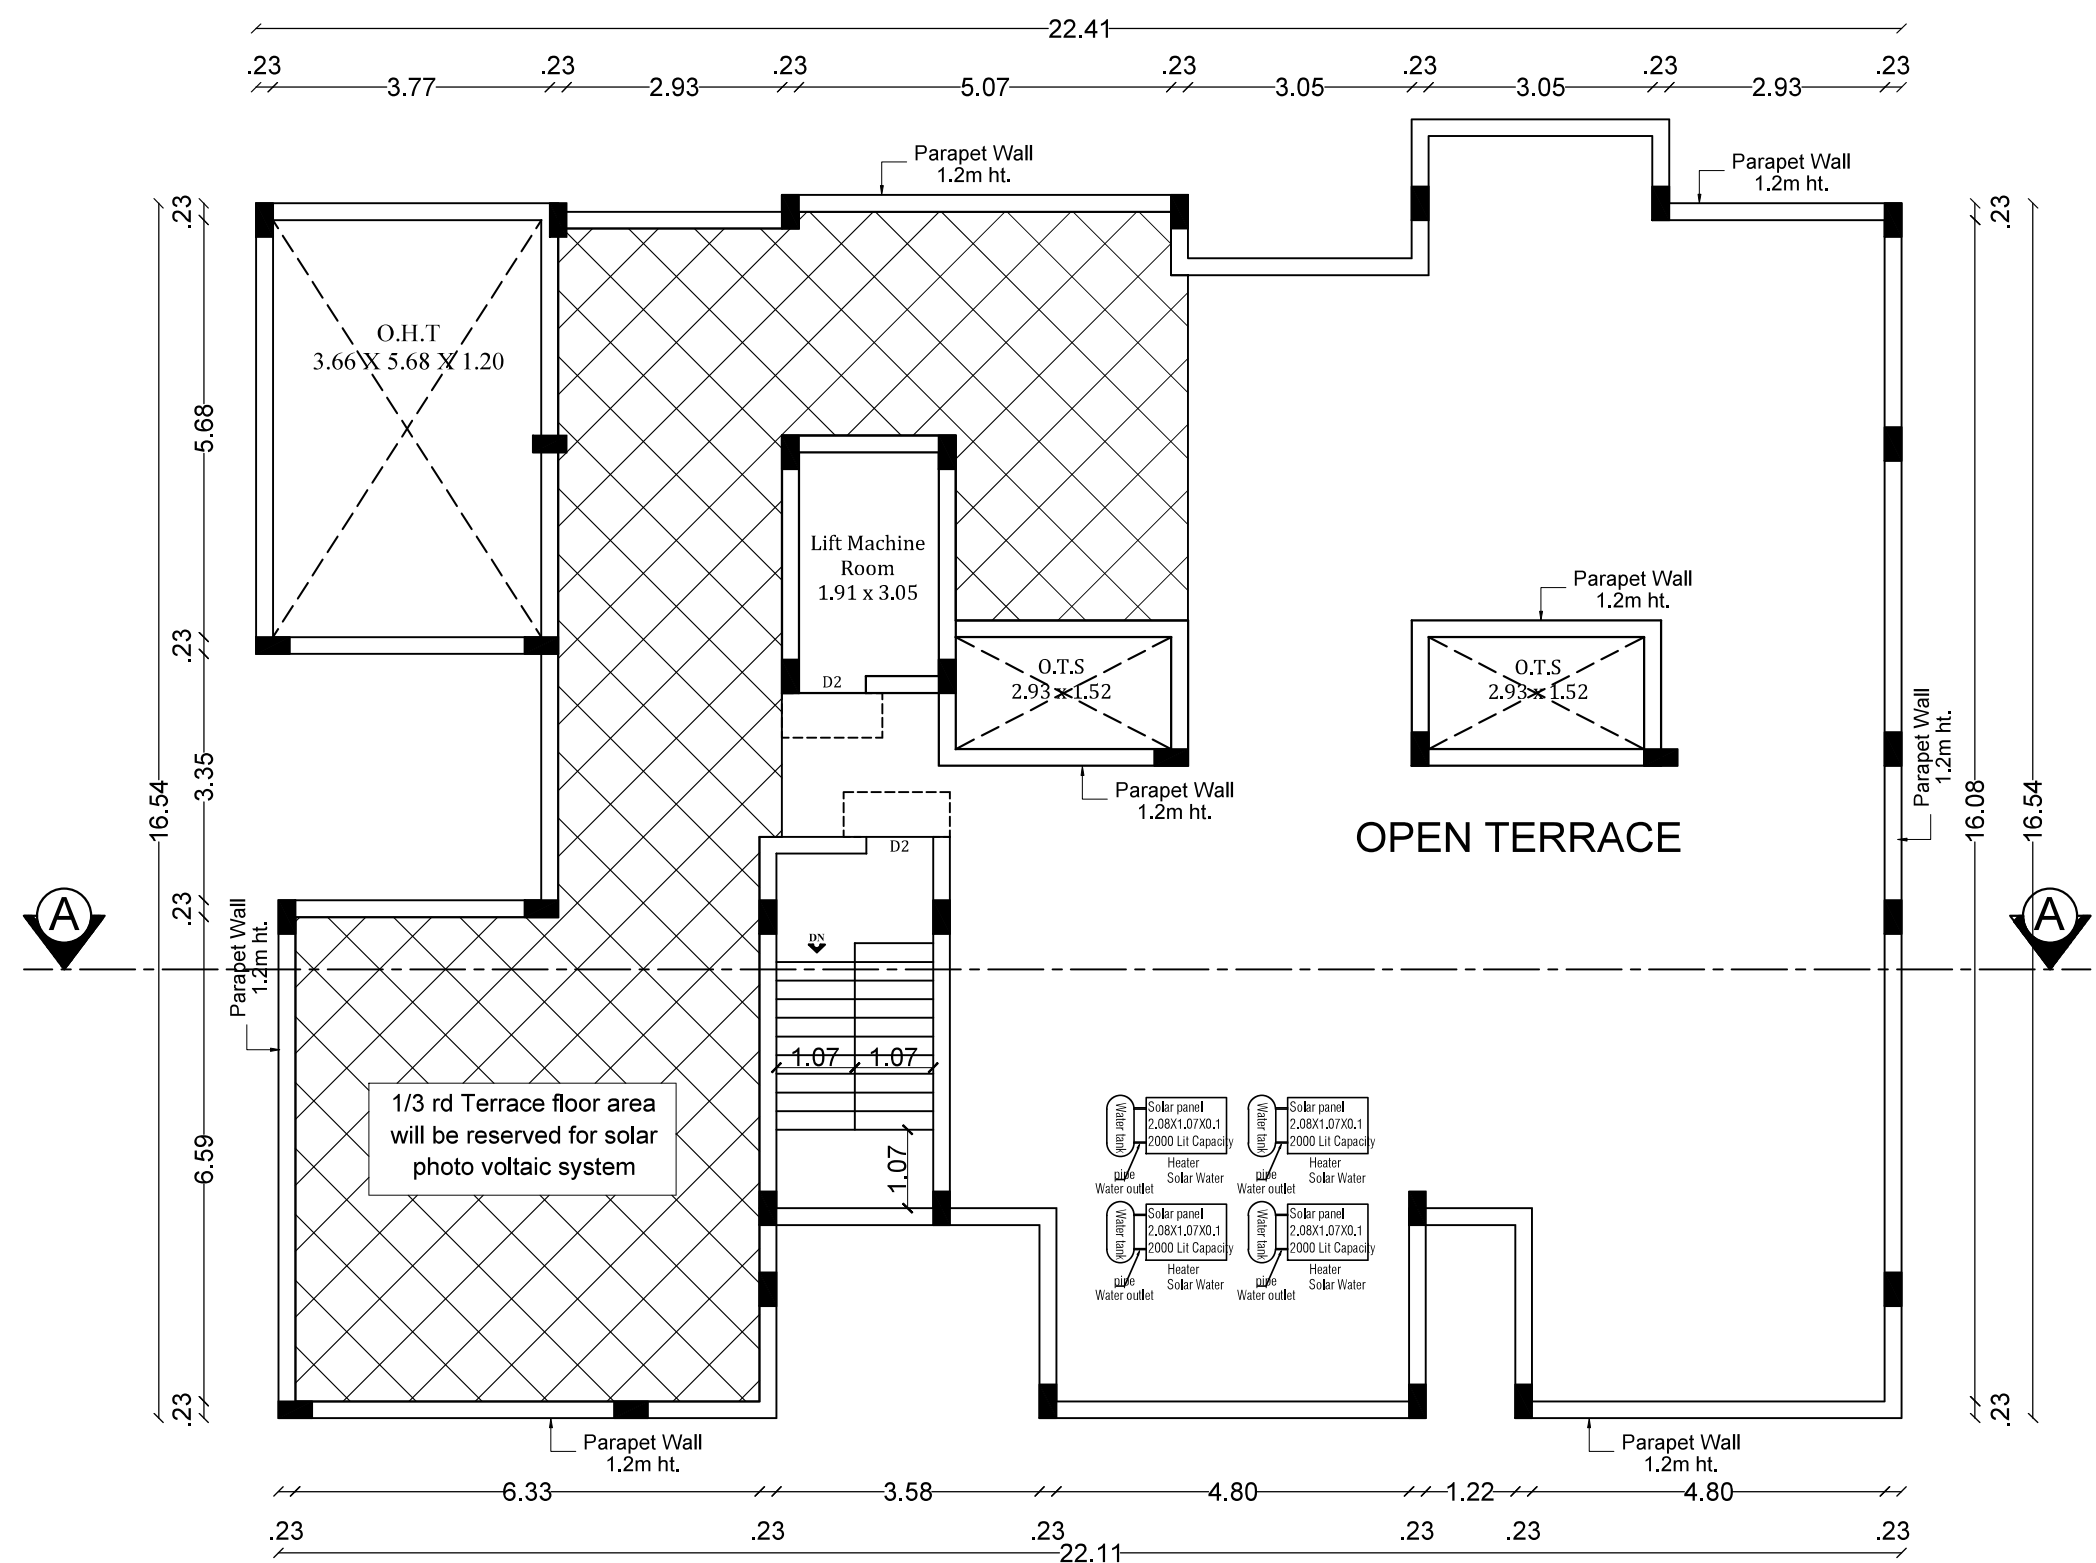


TERRACE FLOOR PLAN



WEST SIDE ELEVATION



TYPICAL FLOOR PLAN (FIRST FLOOR TO FIFTH FLOOR)

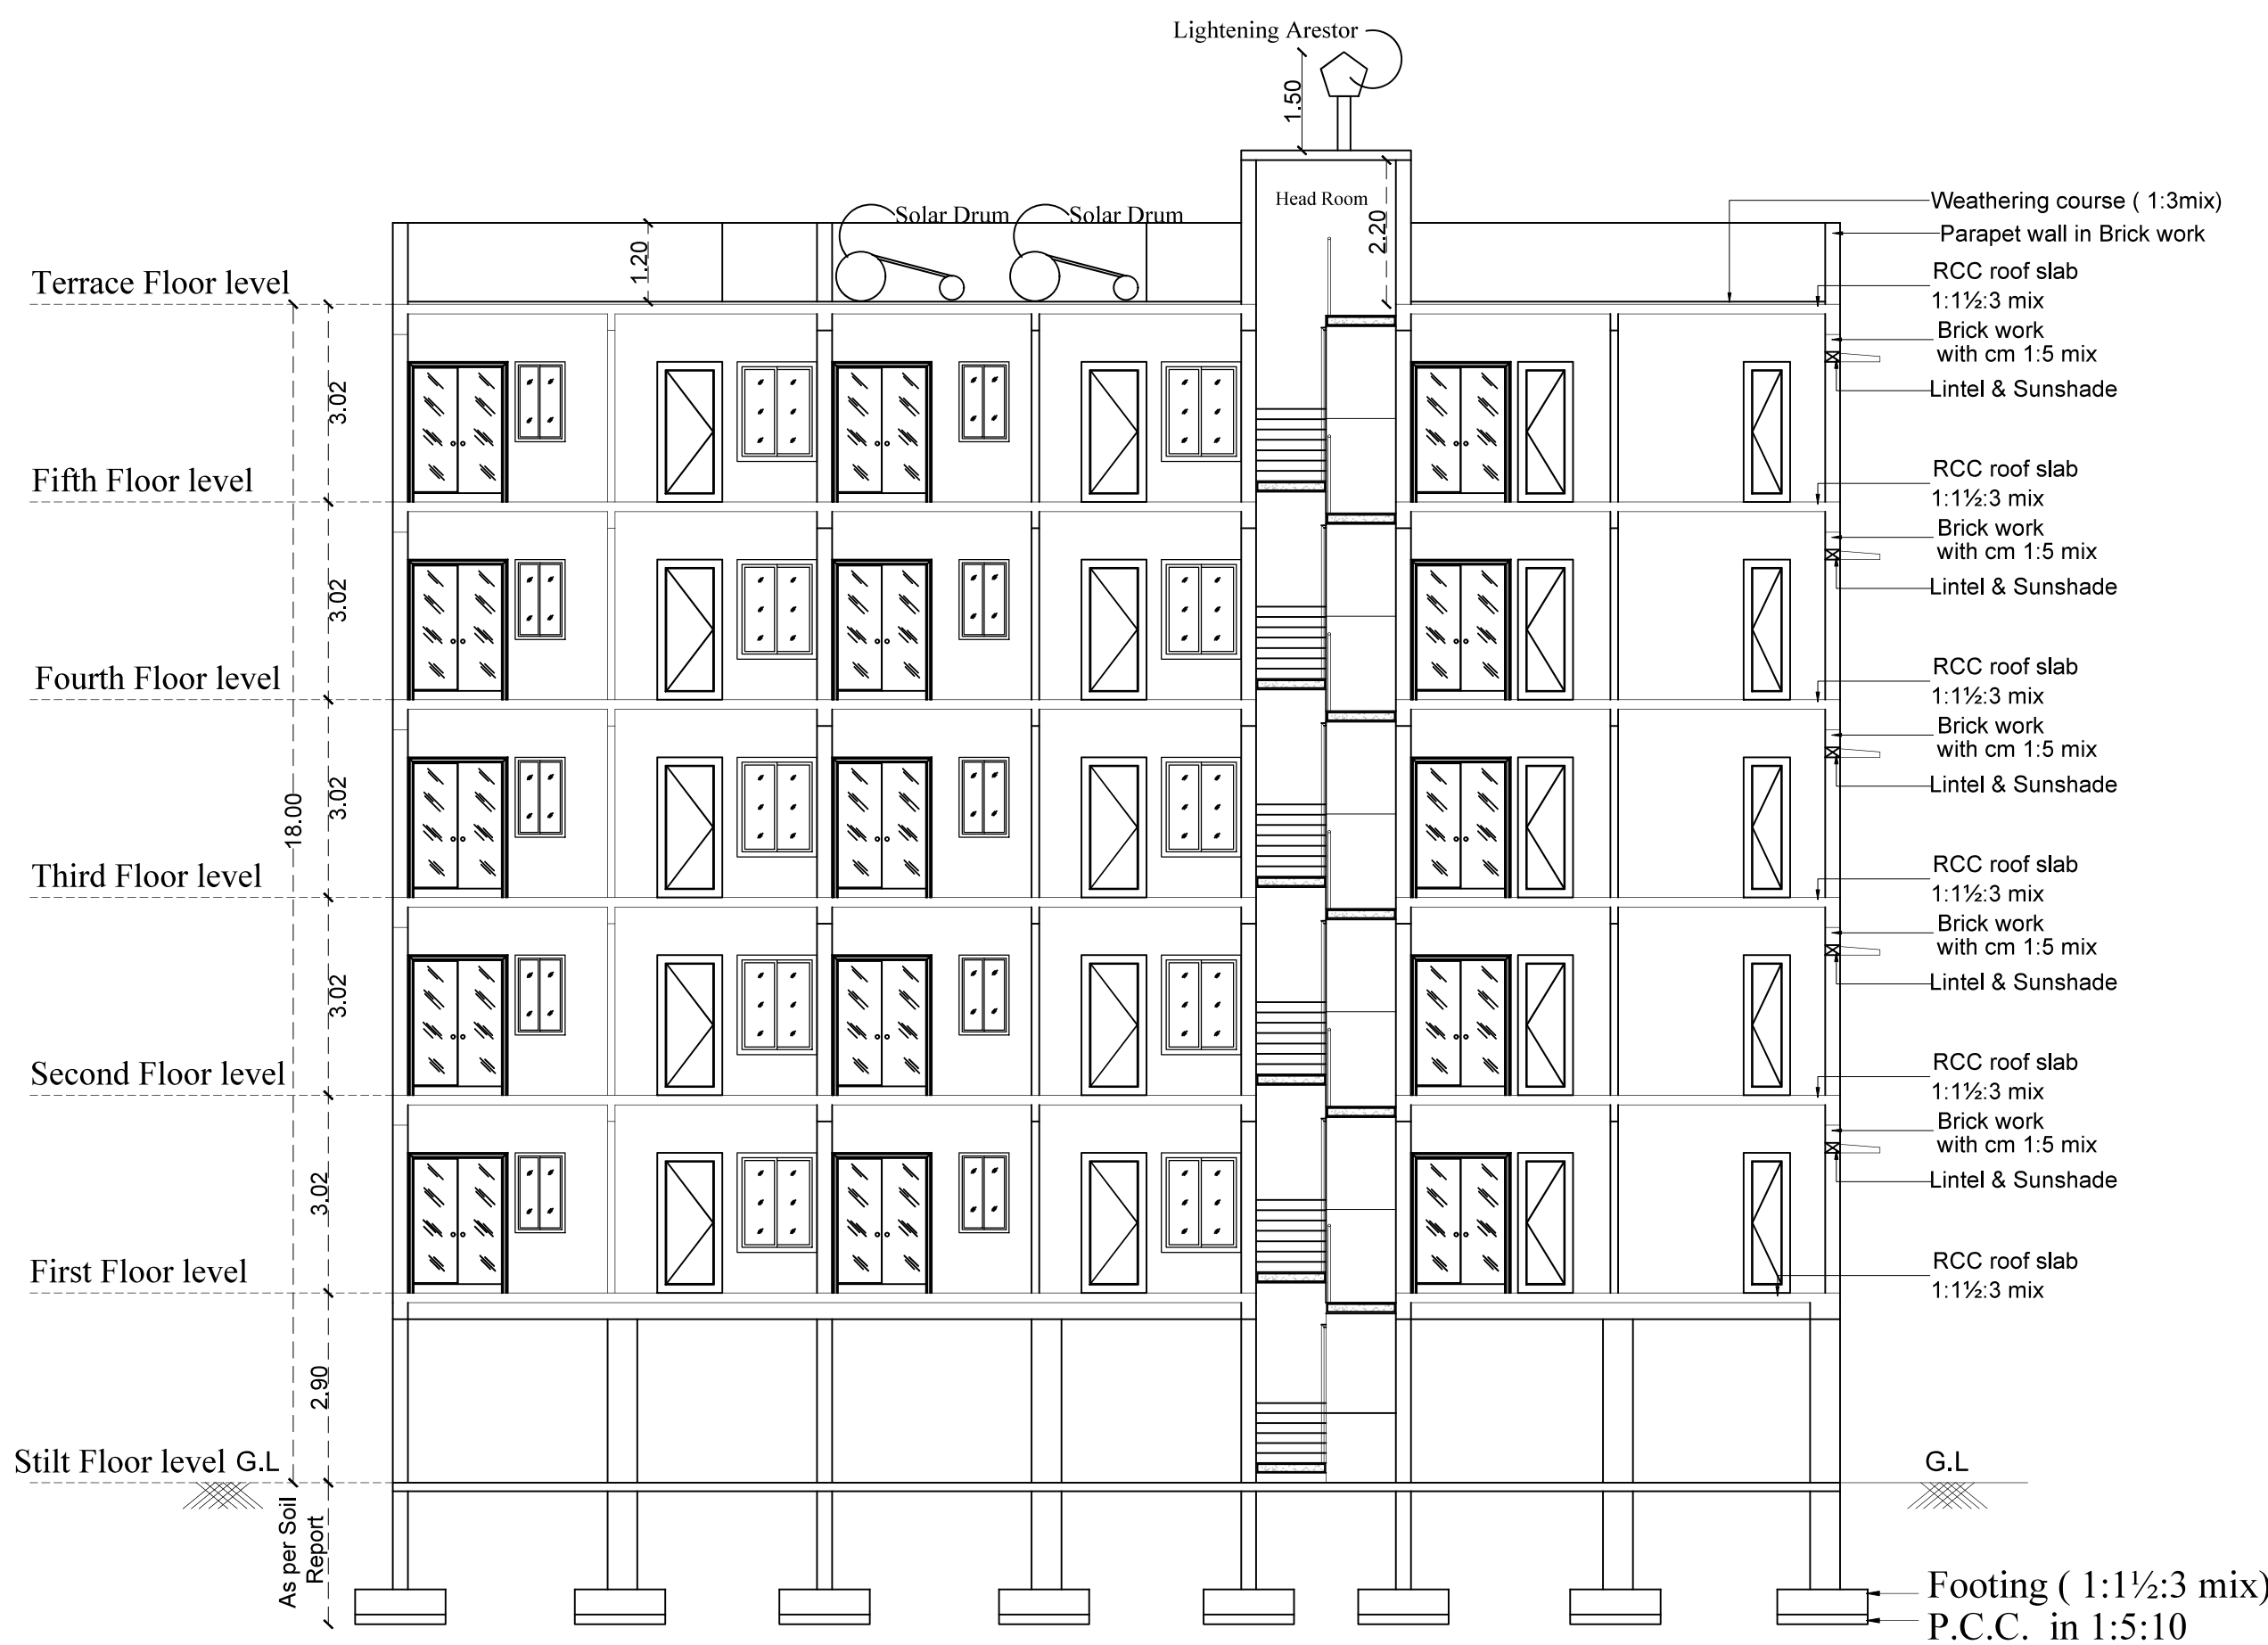

SECTION- AA

JOINERY DETAILS	
Description works	In Meter
M.D - Main Door	1.07 x 2.14
D1 - Door	0.99 x 2.14
D2 - Door	0.91 x 2.14
S.D 1 - Sliding Door	1.72 x 2.14
S.D 2 - Sliding Door	1.83 x 2.14
S.D 3 - Sliding Door	1.52 x 2.14
W1 - Window	1.22 x 1.52
W2 - Window	0.91 x 1.22
L.D - Lift door	0.91 x 2.14
V - Ventilator	0.61 x 0.91
MV - Mechanical Ventilation	

MULTI TYPE FIRE FIGHTER

FIRE EXTINGUISHER

INDIVIDUAL FLAT AREA - BLOCK 4

SL.NO	Flat Name	AREA IN SQM
01	A	49.50
02	B	49.49
03	C	48.96
04	D	42.99
05	E	42.48
06	F	47.35
Common Area		55.22
TOTAL		335.99

STAIRCASE DETAILS :

hand rails upto 1.2m ht

WAIST SLAB

	In CM
Flight Width	107
Tread	25
Riser	16

Dr. V. JOHNEPAUL

B.Tech, M.E (Struct), Ph.D, AMIE, M.I.S.S, MCI, AMIOA,

Structural Engineer Grade - I (SE)

Reg. No: LPA/SE/GR-1/032/2024

3/358, Arul Jothi Nagar, Karanamattai,

Palladam, Tirupur - 641 401.

Structural Engineer

Er. K.P. VETRISELVAN, M.E., GEOTECH/MIS, MISTE.,

GEOTECHNICAL ENGINEER

CLPA REGN. No: CLPA/GTE/19/03/001

GEODESIGN INDIA PRIVATE LIMITED

0.No.40, M.No.29, 8th Street, K.K.Pudur,

Coimbatore - 641 030.

Geotech. Engineer

Dr. N. Balasundaram, M.E., Ph.D

Construction Engineer

Reg. No. LPA/CE/002/2024

356, Nanjundapuram Road,

Near Shree Pathy Nagar, Coimbatore - 641 036.

Construction Engineer

E. Hyla

11/5/2026

Applicant

P.KATHIRAVAN, B.Arch., M.Tech., Ph.D.,

REGISTERED ARCHITECT,

CA / 2004 / 33-1881

S K ASSOCIATES

2/3, 1st Floor, Vinayagar Kovil Street,

Krishnasamy Nagar, Coimbatore-641045.

Engineer (or) Architect

