




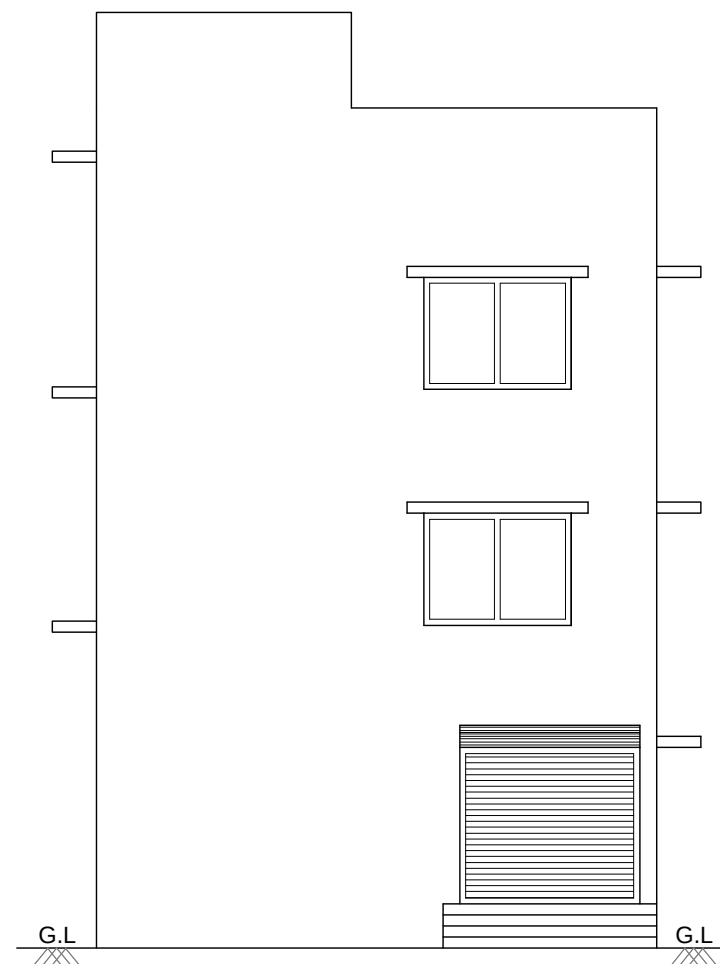


ELEVATION

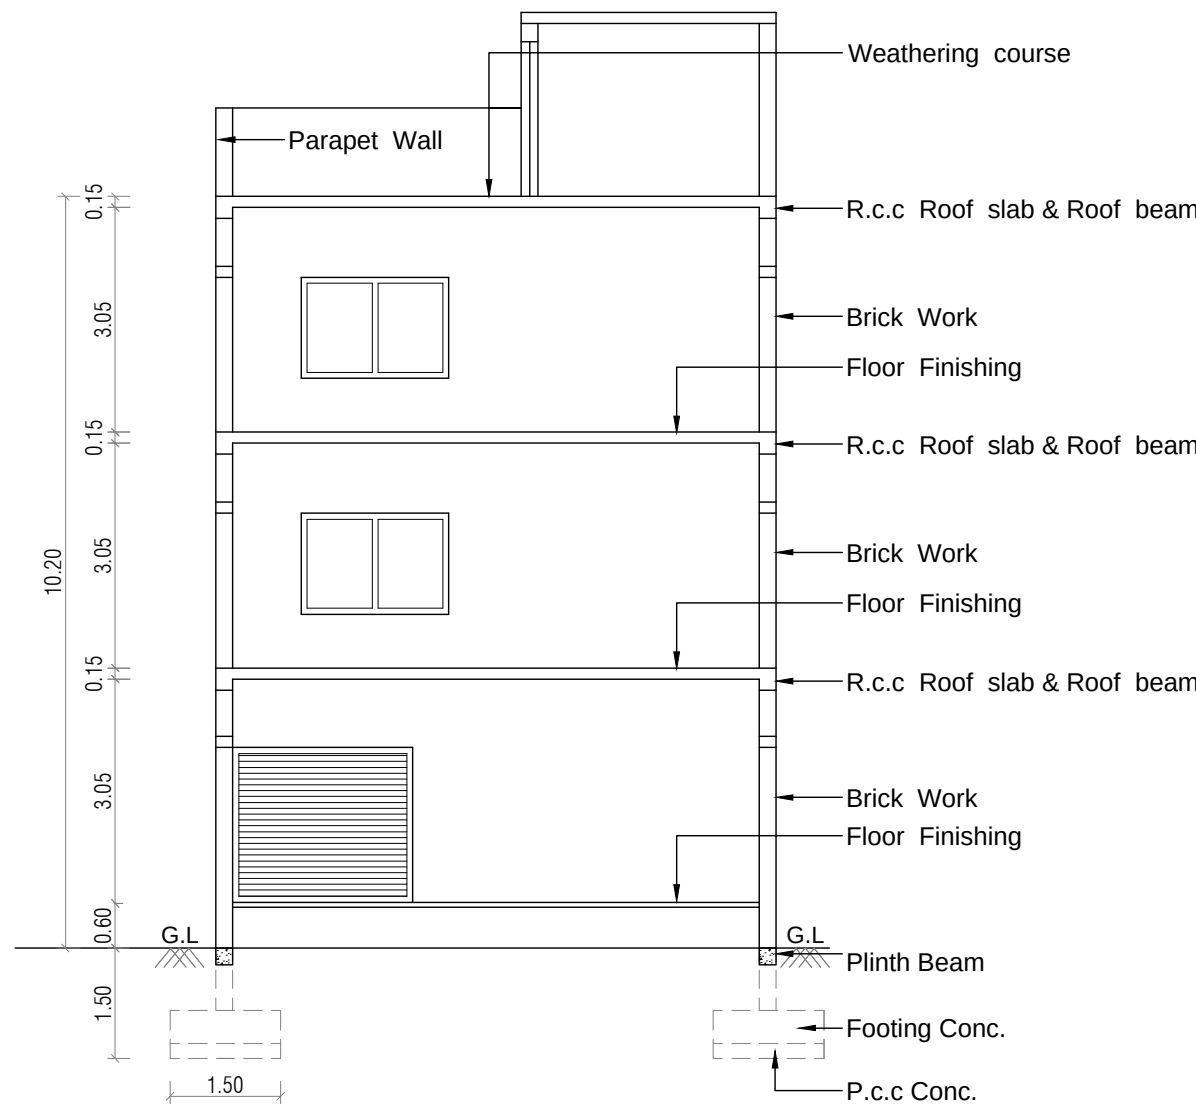


SECTION ON - "AA"

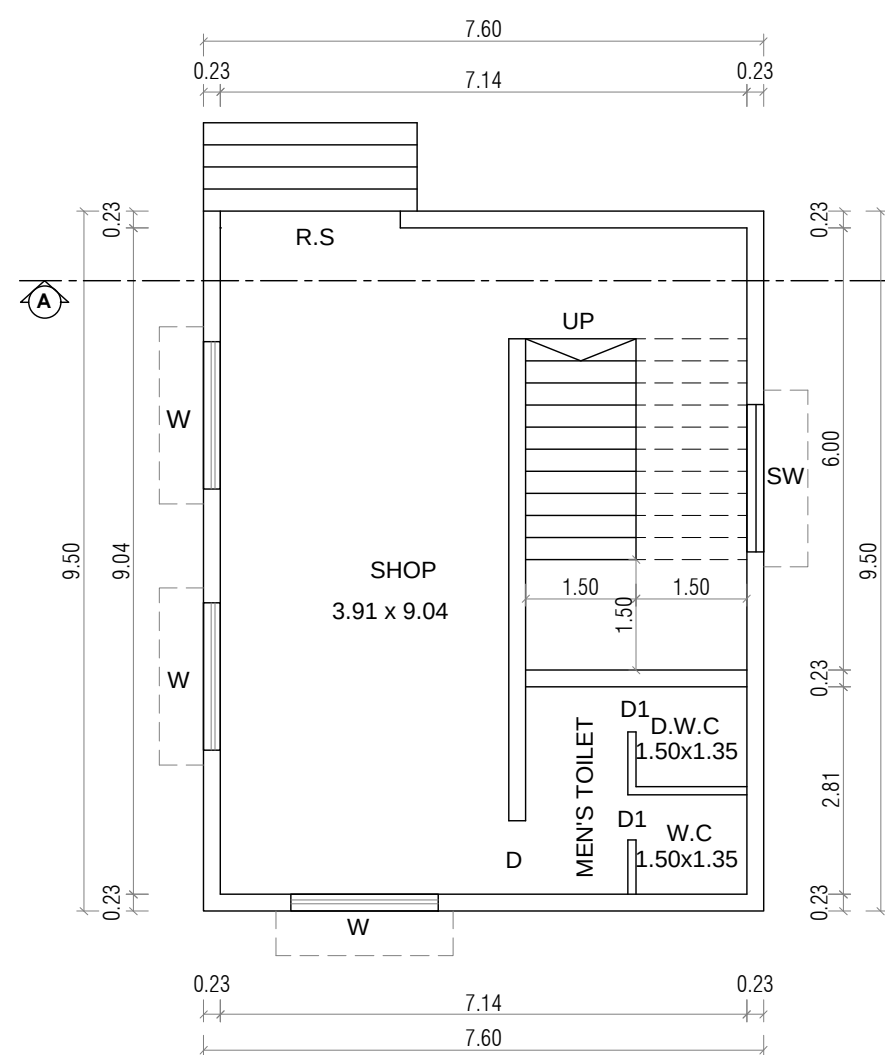


GROUND FLOOR PLAN

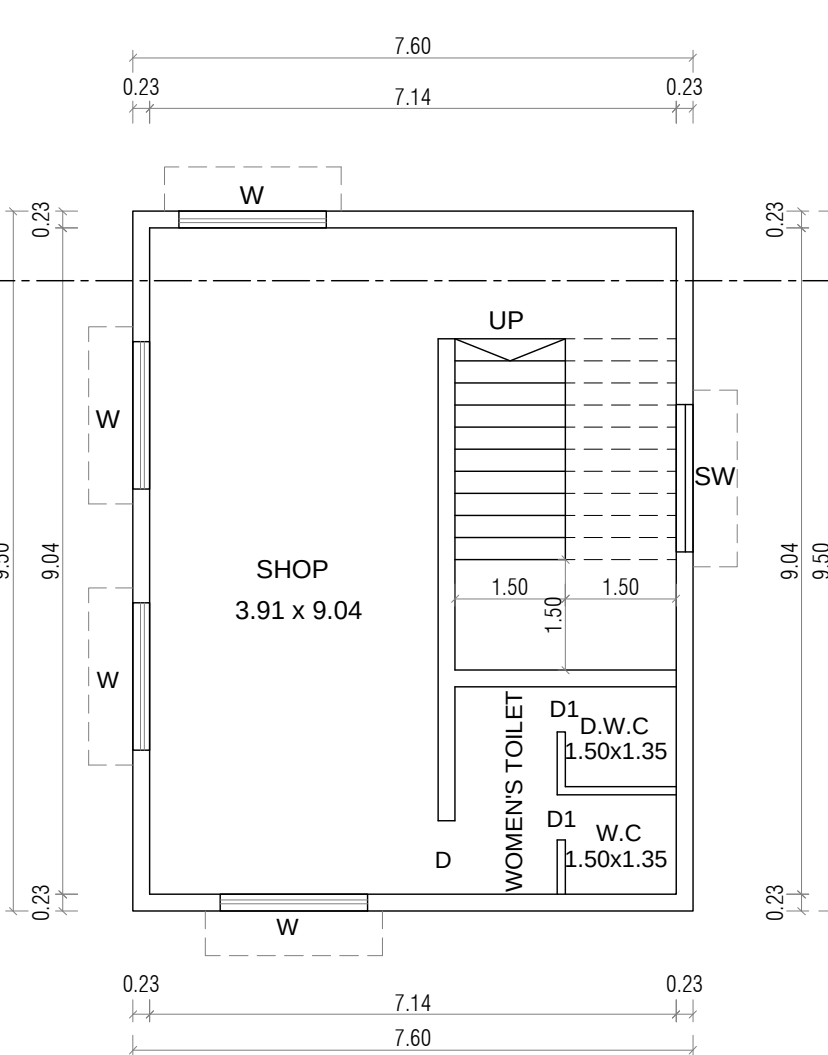


FIRST FLOOR PLAN

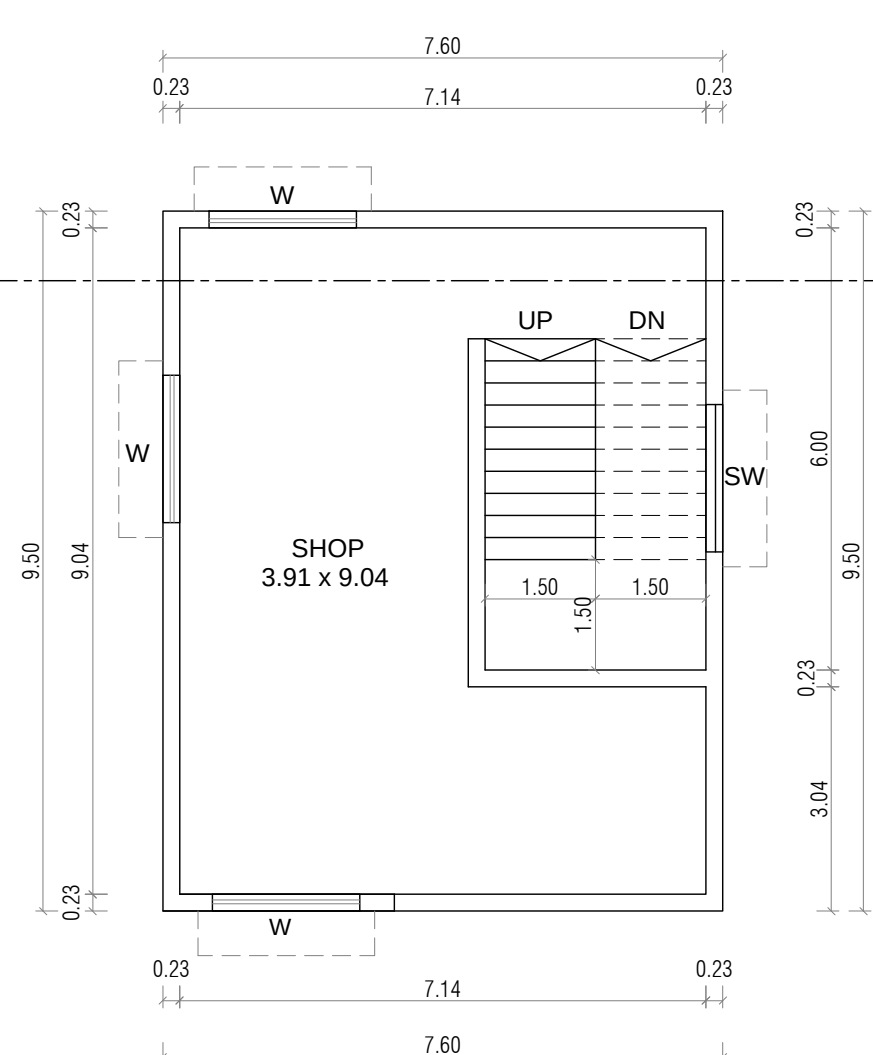

SECOND FLOOR PLAN

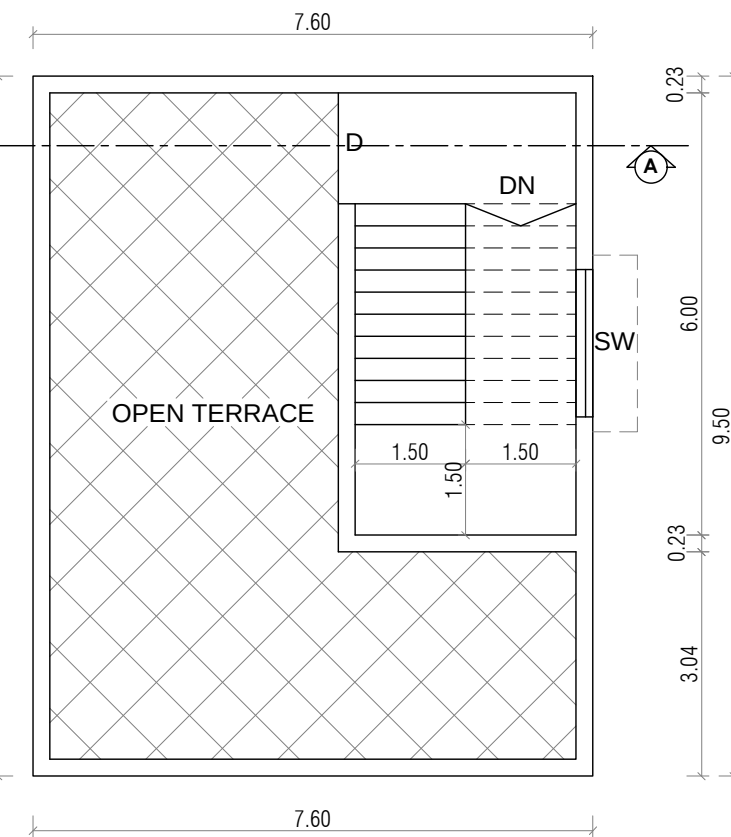






SECOND FLOOR PLAN

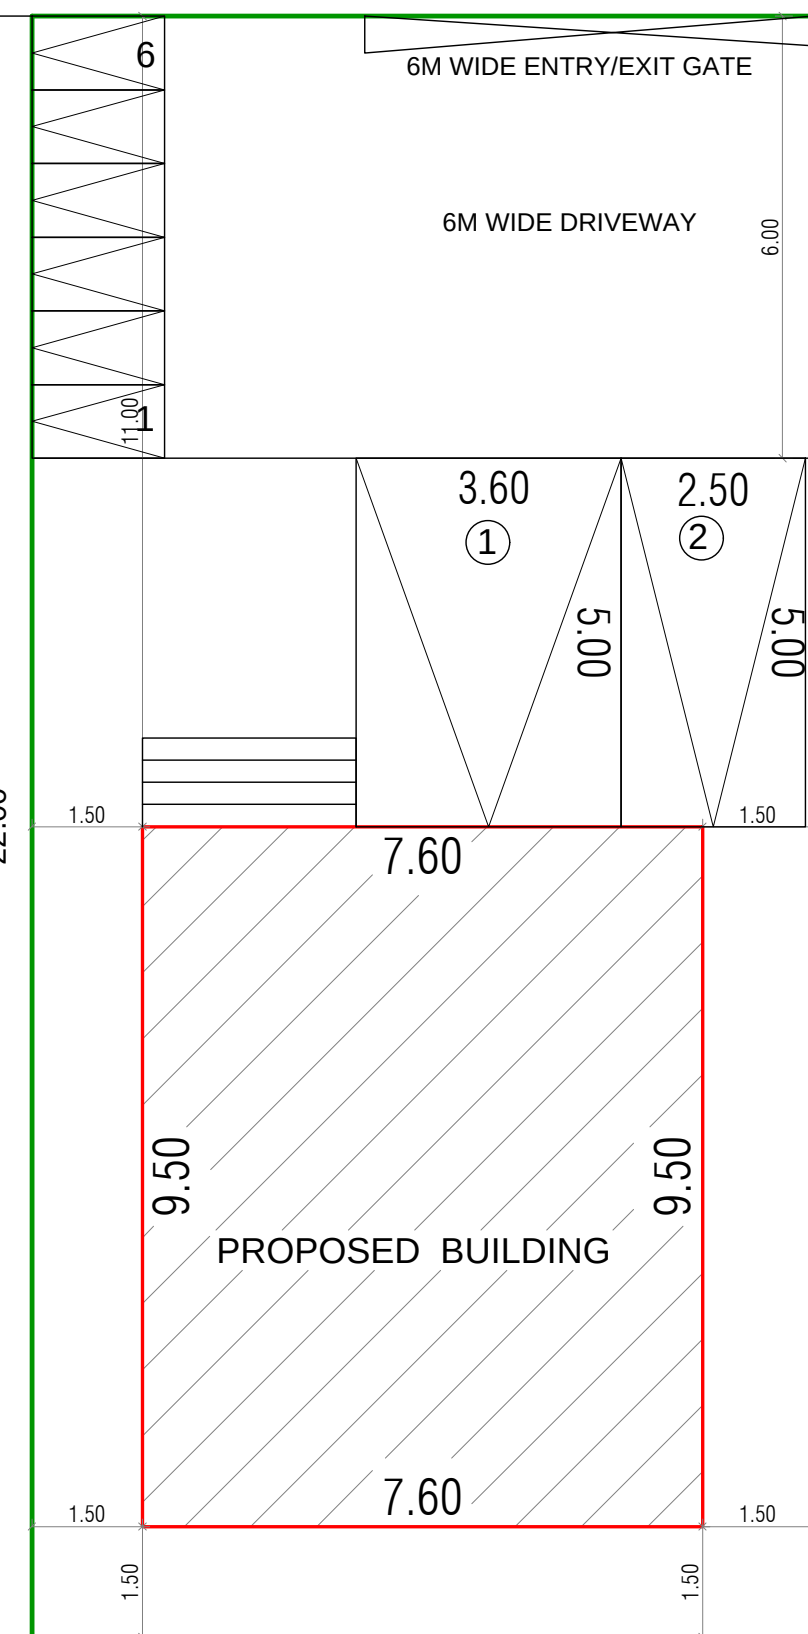

SITE PLAN

PARKING DETAILS :- SHOP	REQUIRED AS PER TNCDBR -2019 Rule Annexure - IV Part -I	PROVIDED AS PER TNCDBR -2019 Rule Annexure - IV Part -I
	1 car space and 1 Two wheelerspace for every 75 sq.m or partthereof excluding the first 75sq.m	1 car space and 1 Two wheelerspace for every 75 sq.m or partthereof excluding the first 75sq.m
	01	01
	02	06

STAIR CASE DETAILS
(NOT TO SCALE)

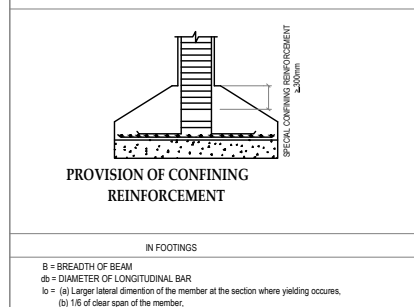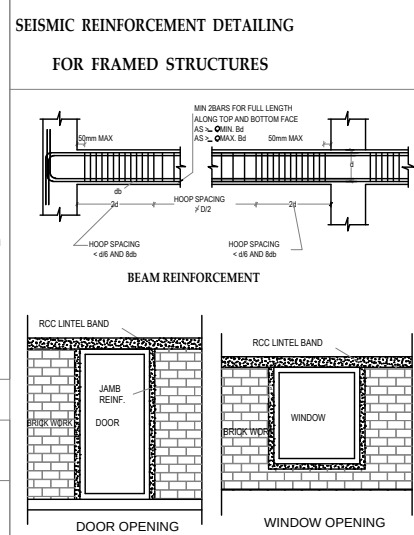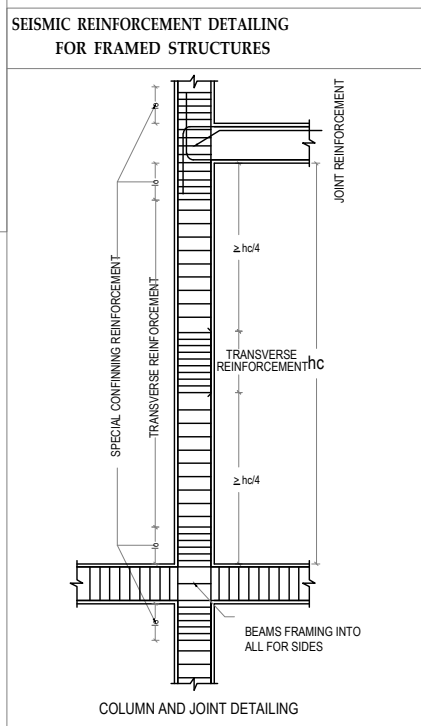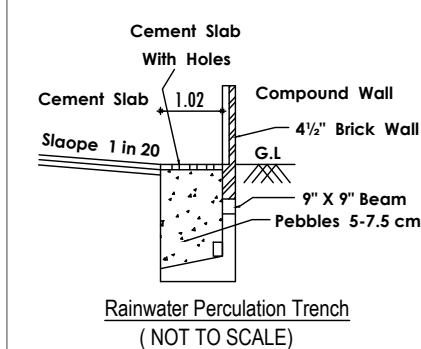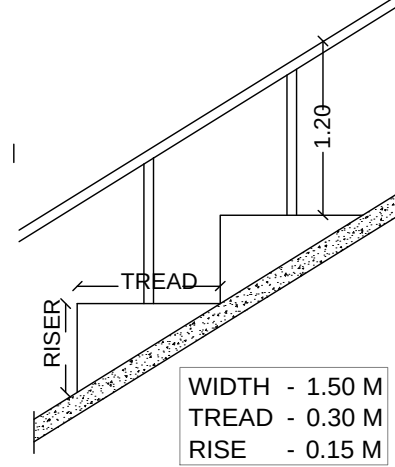

PLAN SHOWING THE PROPOSED
CONSTRUCTION OF SHOP BUILDING AT S.F No
: 367/3A2B, AT MALUMICHAMPATTI VILLAGE
& PANCHAYAT, MADUKARAI TALUK,
COIMBATORE DISTRICT .

	FA - FIRST AID BOX FE - FIRE EXTINGUISHER EA - EMERGENCY ALARM SB - SAND BUCKET	
--	--	--

SCALE : 1 : 100

ALL DIMENSION ARE IN "M"

SITE AREA DETAILS	IN SQ.M
SITE AREA (AS PER PATT)	235.00

BUILDING AREA DETAILS			
FLOOR NAME	FSI AREA IN SQM.	NON- FSI AREA (DEDUCTION) IN SQM.	TOTAL AREA IN SQM.
GROUND FLOOR	72.20	-----	72.20
FIRST FLOOR	72.20	-----	72.20
SECOND FLOOR	72.20	-----	72.20
HEAD ROOM	-----	22.32	22.32
TOTAL	216.60	22.32	238.92

FSI AREA - 216.60
235.00 = 0.92

SCHEDULE OF JOINERY		IN METER
RS	ROLLING SHUTTER	2.44 x 2.13
D	DOOR	1.00 x 2.13
W	WINDOW	2.00 x 1.37
SW	STAIR WINDOW	1.83 x 1.37

REFERENCE :	
Site Boundry	-
Proposed Building	-
Existing Road	-

K. PURUSOTHAMAN, BE
Reg No: GR-II/04/2021
Registered Engineer
No. 17 P. K. Krishnan Street, K. K. Pudur
Suburban Colony, Coimbatore-641 038
Ph: 84287 23448

REGISTERED ARCHITECT

A. S. VENGATESH, ME.,
Reg. No: CLPA/SE/GR-II/19/03/003
#6, Thirumalai Garden,
S. M. Palayam, G.N.Mills.,
CBE-29, Ph: 98430 49298

STRUCTURAL ENGINEER

APPLICANT