

PP

APPROVAL RECORD

Planning Permission

Cuddalore

Cuddalore district, Tamil Nadu

APPROVAL TYPE

Building Plan

ISSUING AUTHORITY

DTCP

The approval as the planning authority issued it, reproduced in full behind this page.



An approval speaks to what was sanctioned, not to what was built. Completion is a separate record.

PLAN SHOWING THE CONSTRUCTION OF RCC & AC SHEET ROOF KALYANA MANDAPAM IN NEW S.NO:237/6B2,237/9B1,
OLD S.NO:152/1,2,7 & 8, PANRUTI - C.N.PALAYAM ROAD, SATHIPATTU VILLAGE & PANCHAYAT ,ANNAGRAMMAM PANCHAYAT UNION,
PANRUTI TALUK,CUDDALORE DISTRICT.

OWNER'S NAME : Mr.C.DHANAPAL S/o.V.CHINNATHAMBI

SCALE:1:100

ALL DIMENSIONS ARE IN FEET AND METER

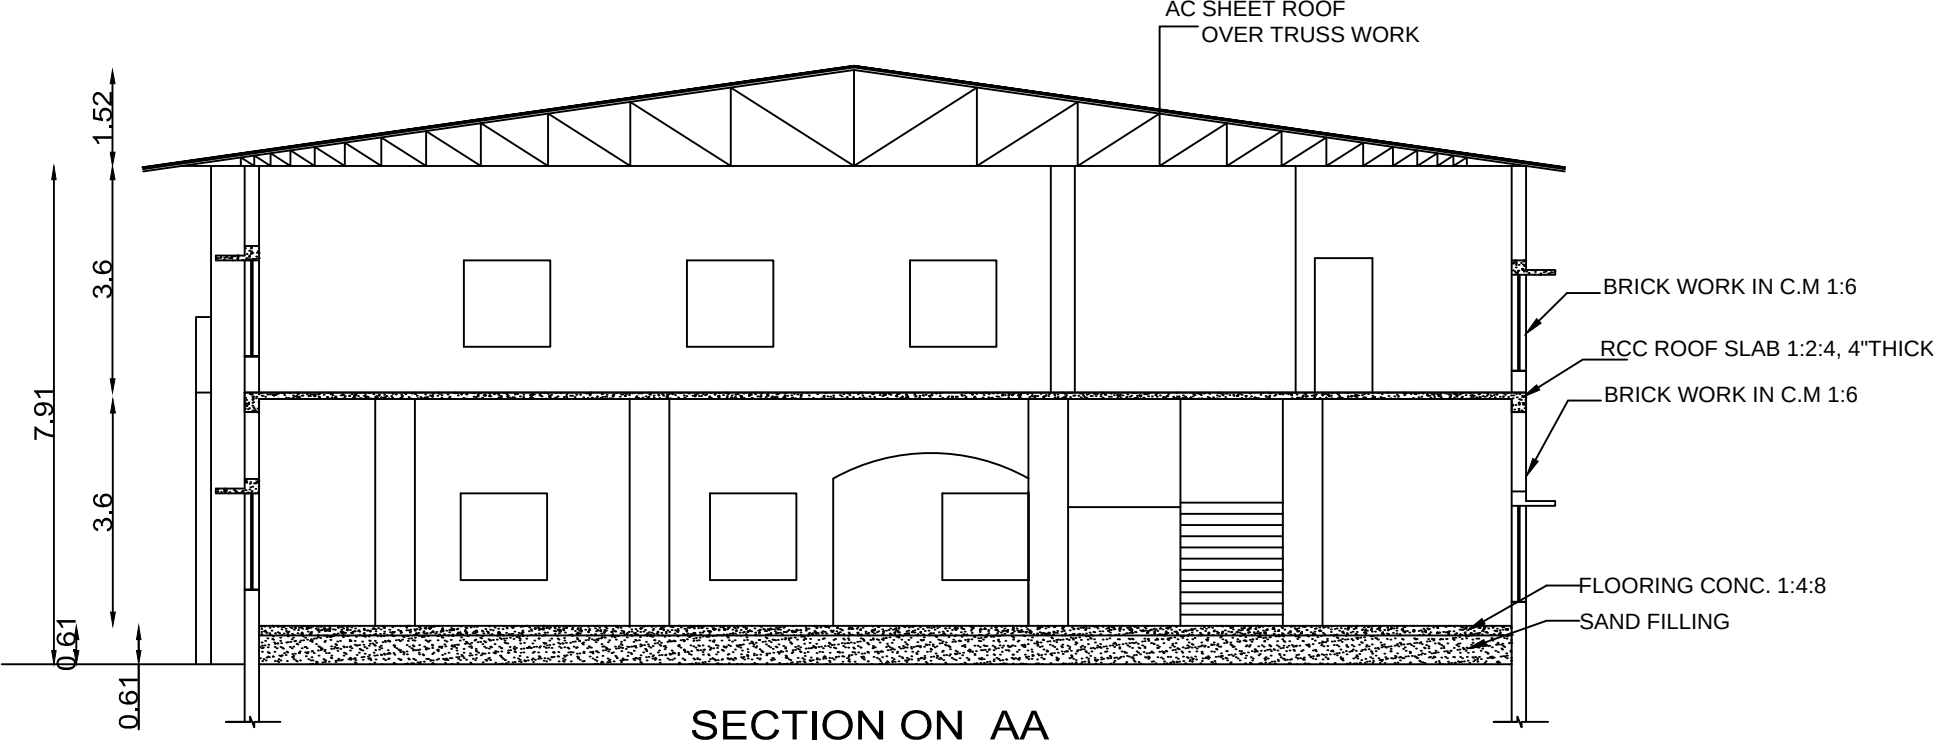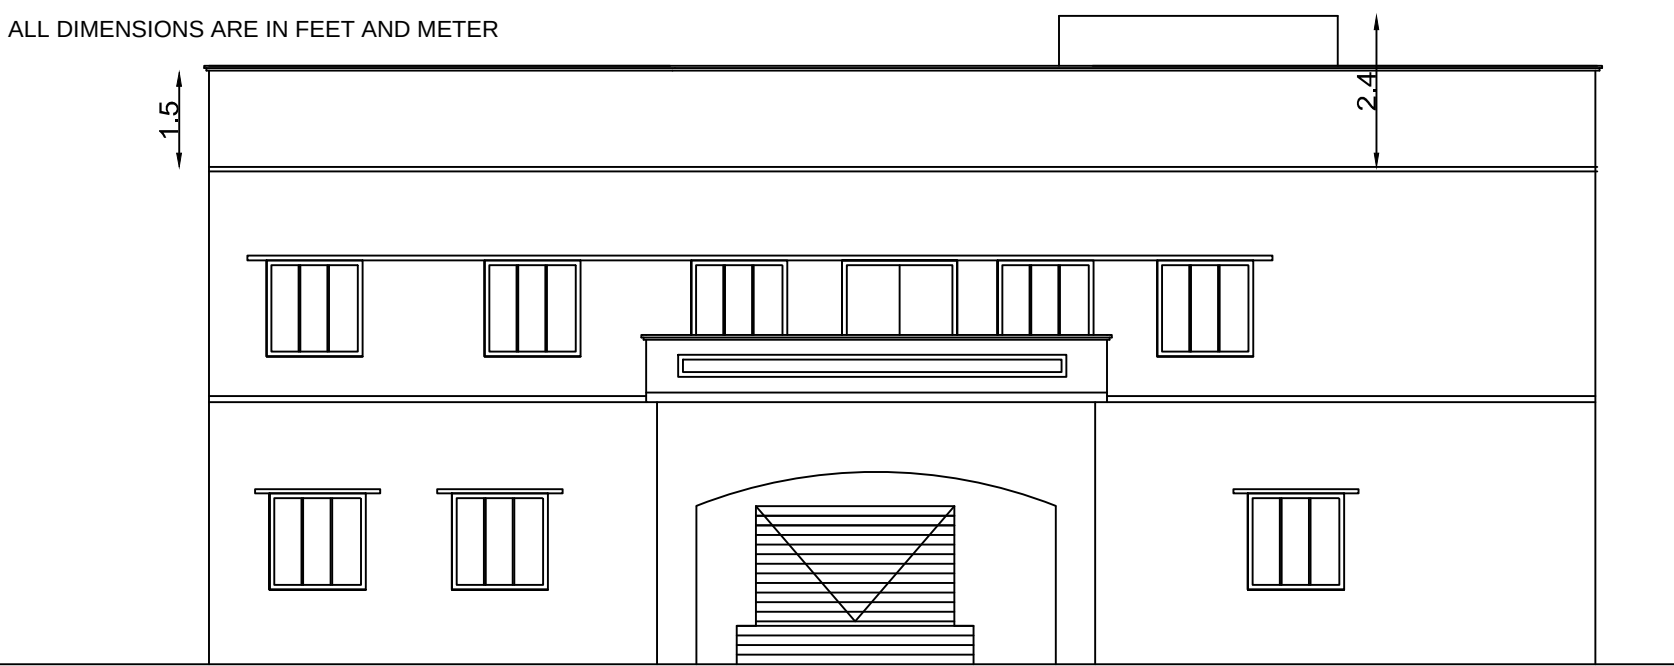

SECTION ON AA

NOTES:-

RAINWATER COLLECTION WELLS WILL BE PROVIDED

RAINWATER HARVESTING FACILITIES PROVIDED.

FIRE FIGHTING ARRANGEMENTS WILL BE PROVIDED

WASTE WATER RECYCLING TRENCH AND TANK PROVIDED.

EMERGENCY ALARMS WILL BE PROVIDED

SEWAGE TREATMENT PLANT PROVIDED.

DRINKING WATER WILL BE PROVIDED

SEPTIC TANK PROVIDED.

GROUND WATER SUMPS WILL BE PROVIDED

WATER FACILITIES PROVIDED.

FILTERED RAIN WATER SUMPS WILL BE PROVIDED

TRANSFORMER YARD PROVIDED.

EXHAUST FAN PROVISION IS MADE AT TOILET & WASH

FA - FIRE ALARM PROVIDED


SOLAR WATER HEATING SYSTEM PROVIDED.

FE - FIRE SAFETY MEASURES PROVIDED.


SB - SAND BUCKET PROVIDED

DESCRIPTION	SIZE			
MD	MAIN DOOR	2.40 X 2.40		
D	DOOR	2.40 X 2.10		
D1	DOOR	0.90 X 2.10		
D2	DOOR	0.75 X 2.10		
W	WINDOW	1.52 X 1.83		
W1	WINDOW	1.37 X 1.83		
V	VENTILATOR	0.90 X 0.60		


Waist Slab in RCC 1:2:4
Width 2.00 M, 0.175M Tk.

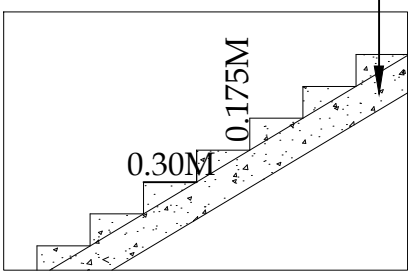


Typical Section of
Staircase (NTS)

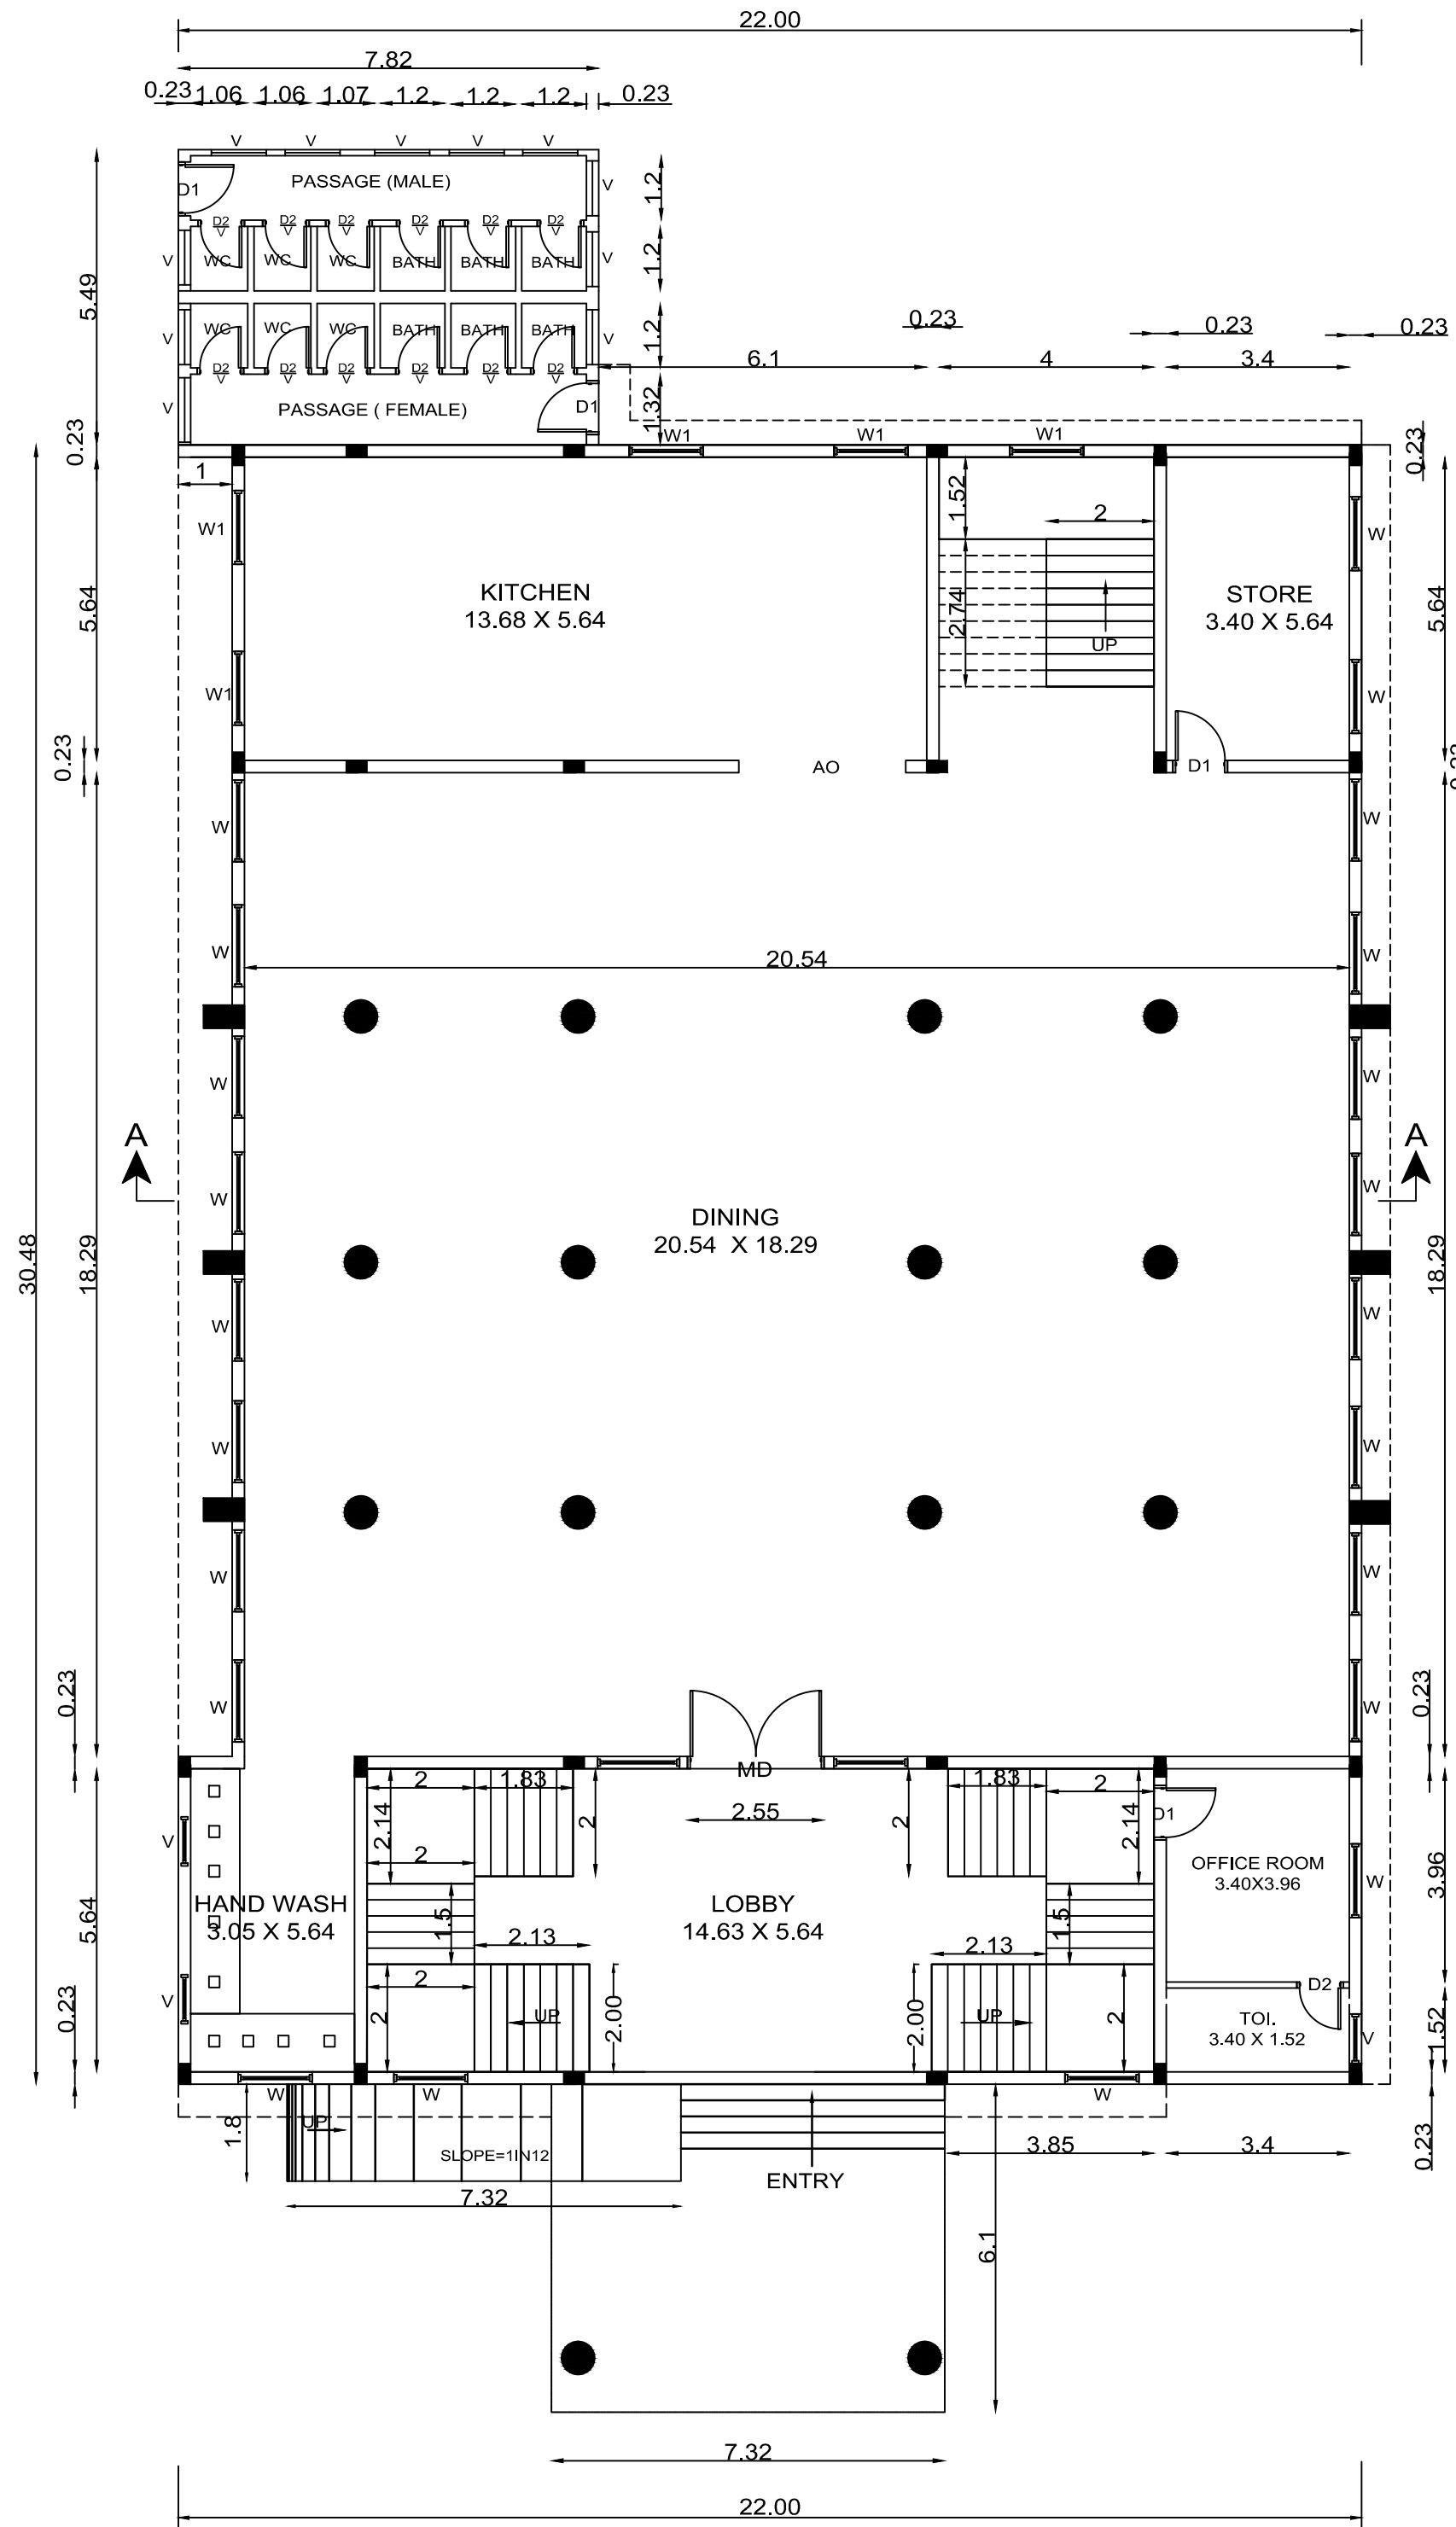

GROUND FLOOR PLAN

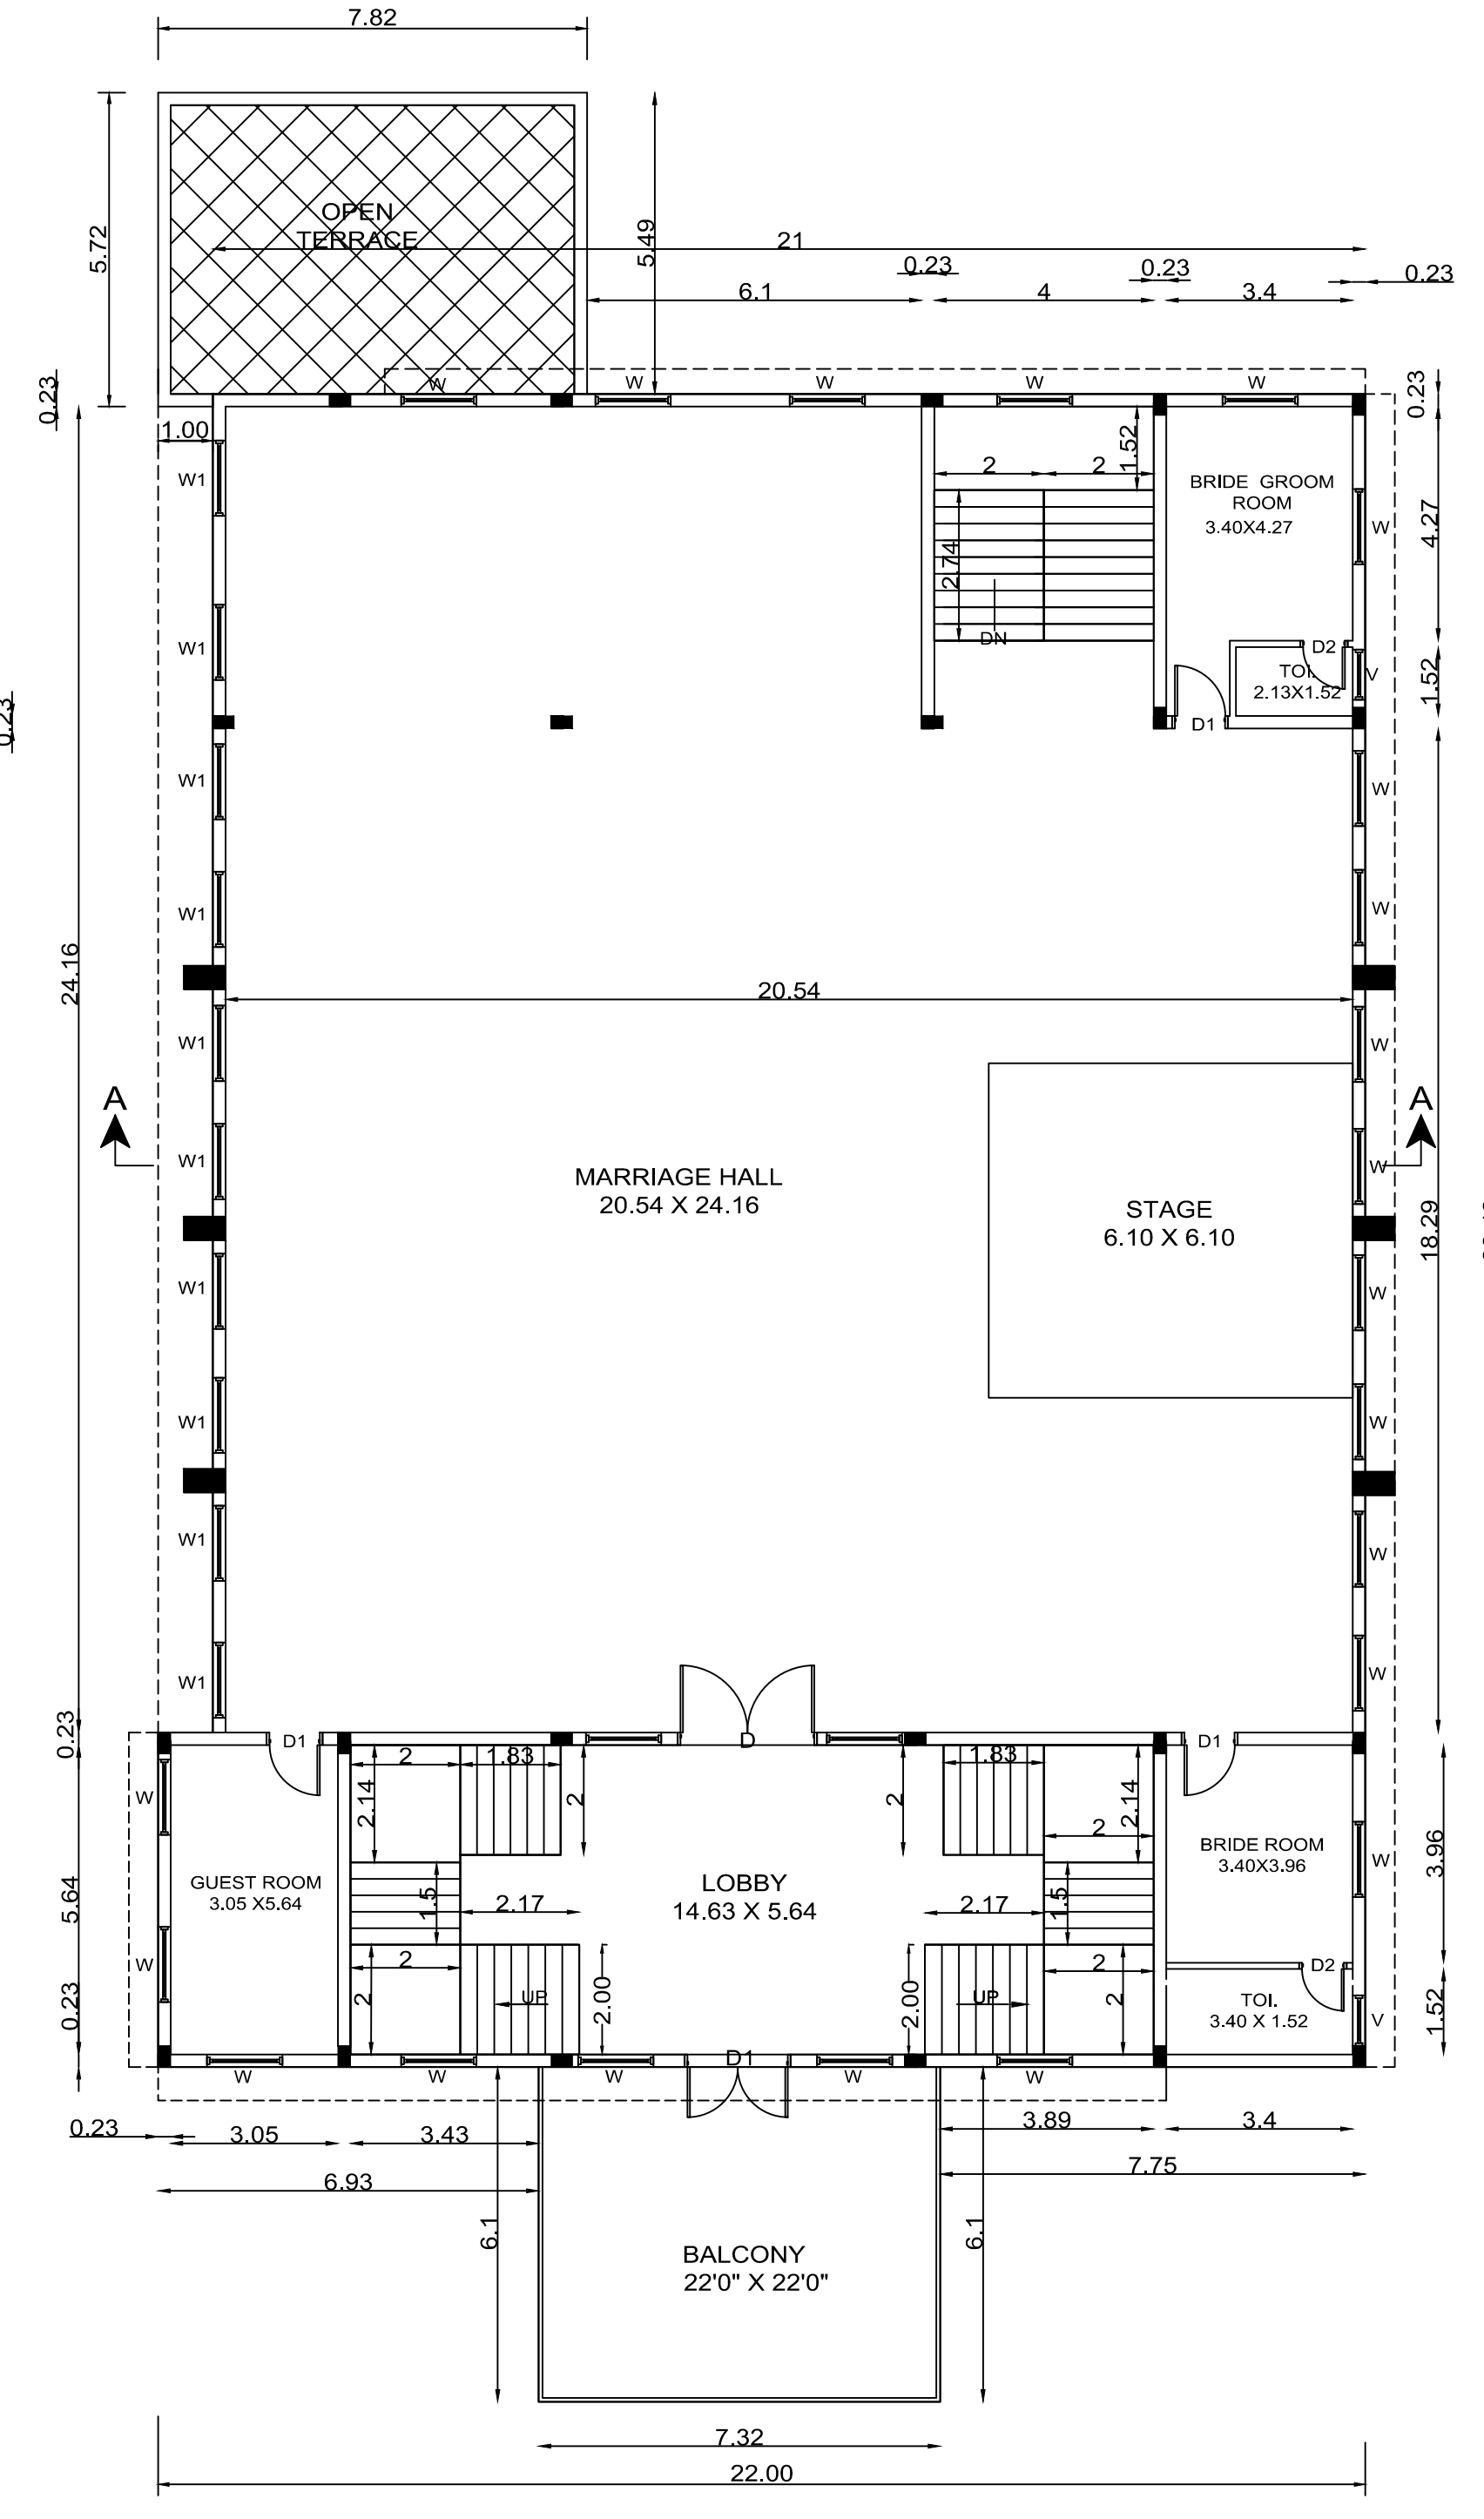

FIRST FLOOR PLAN

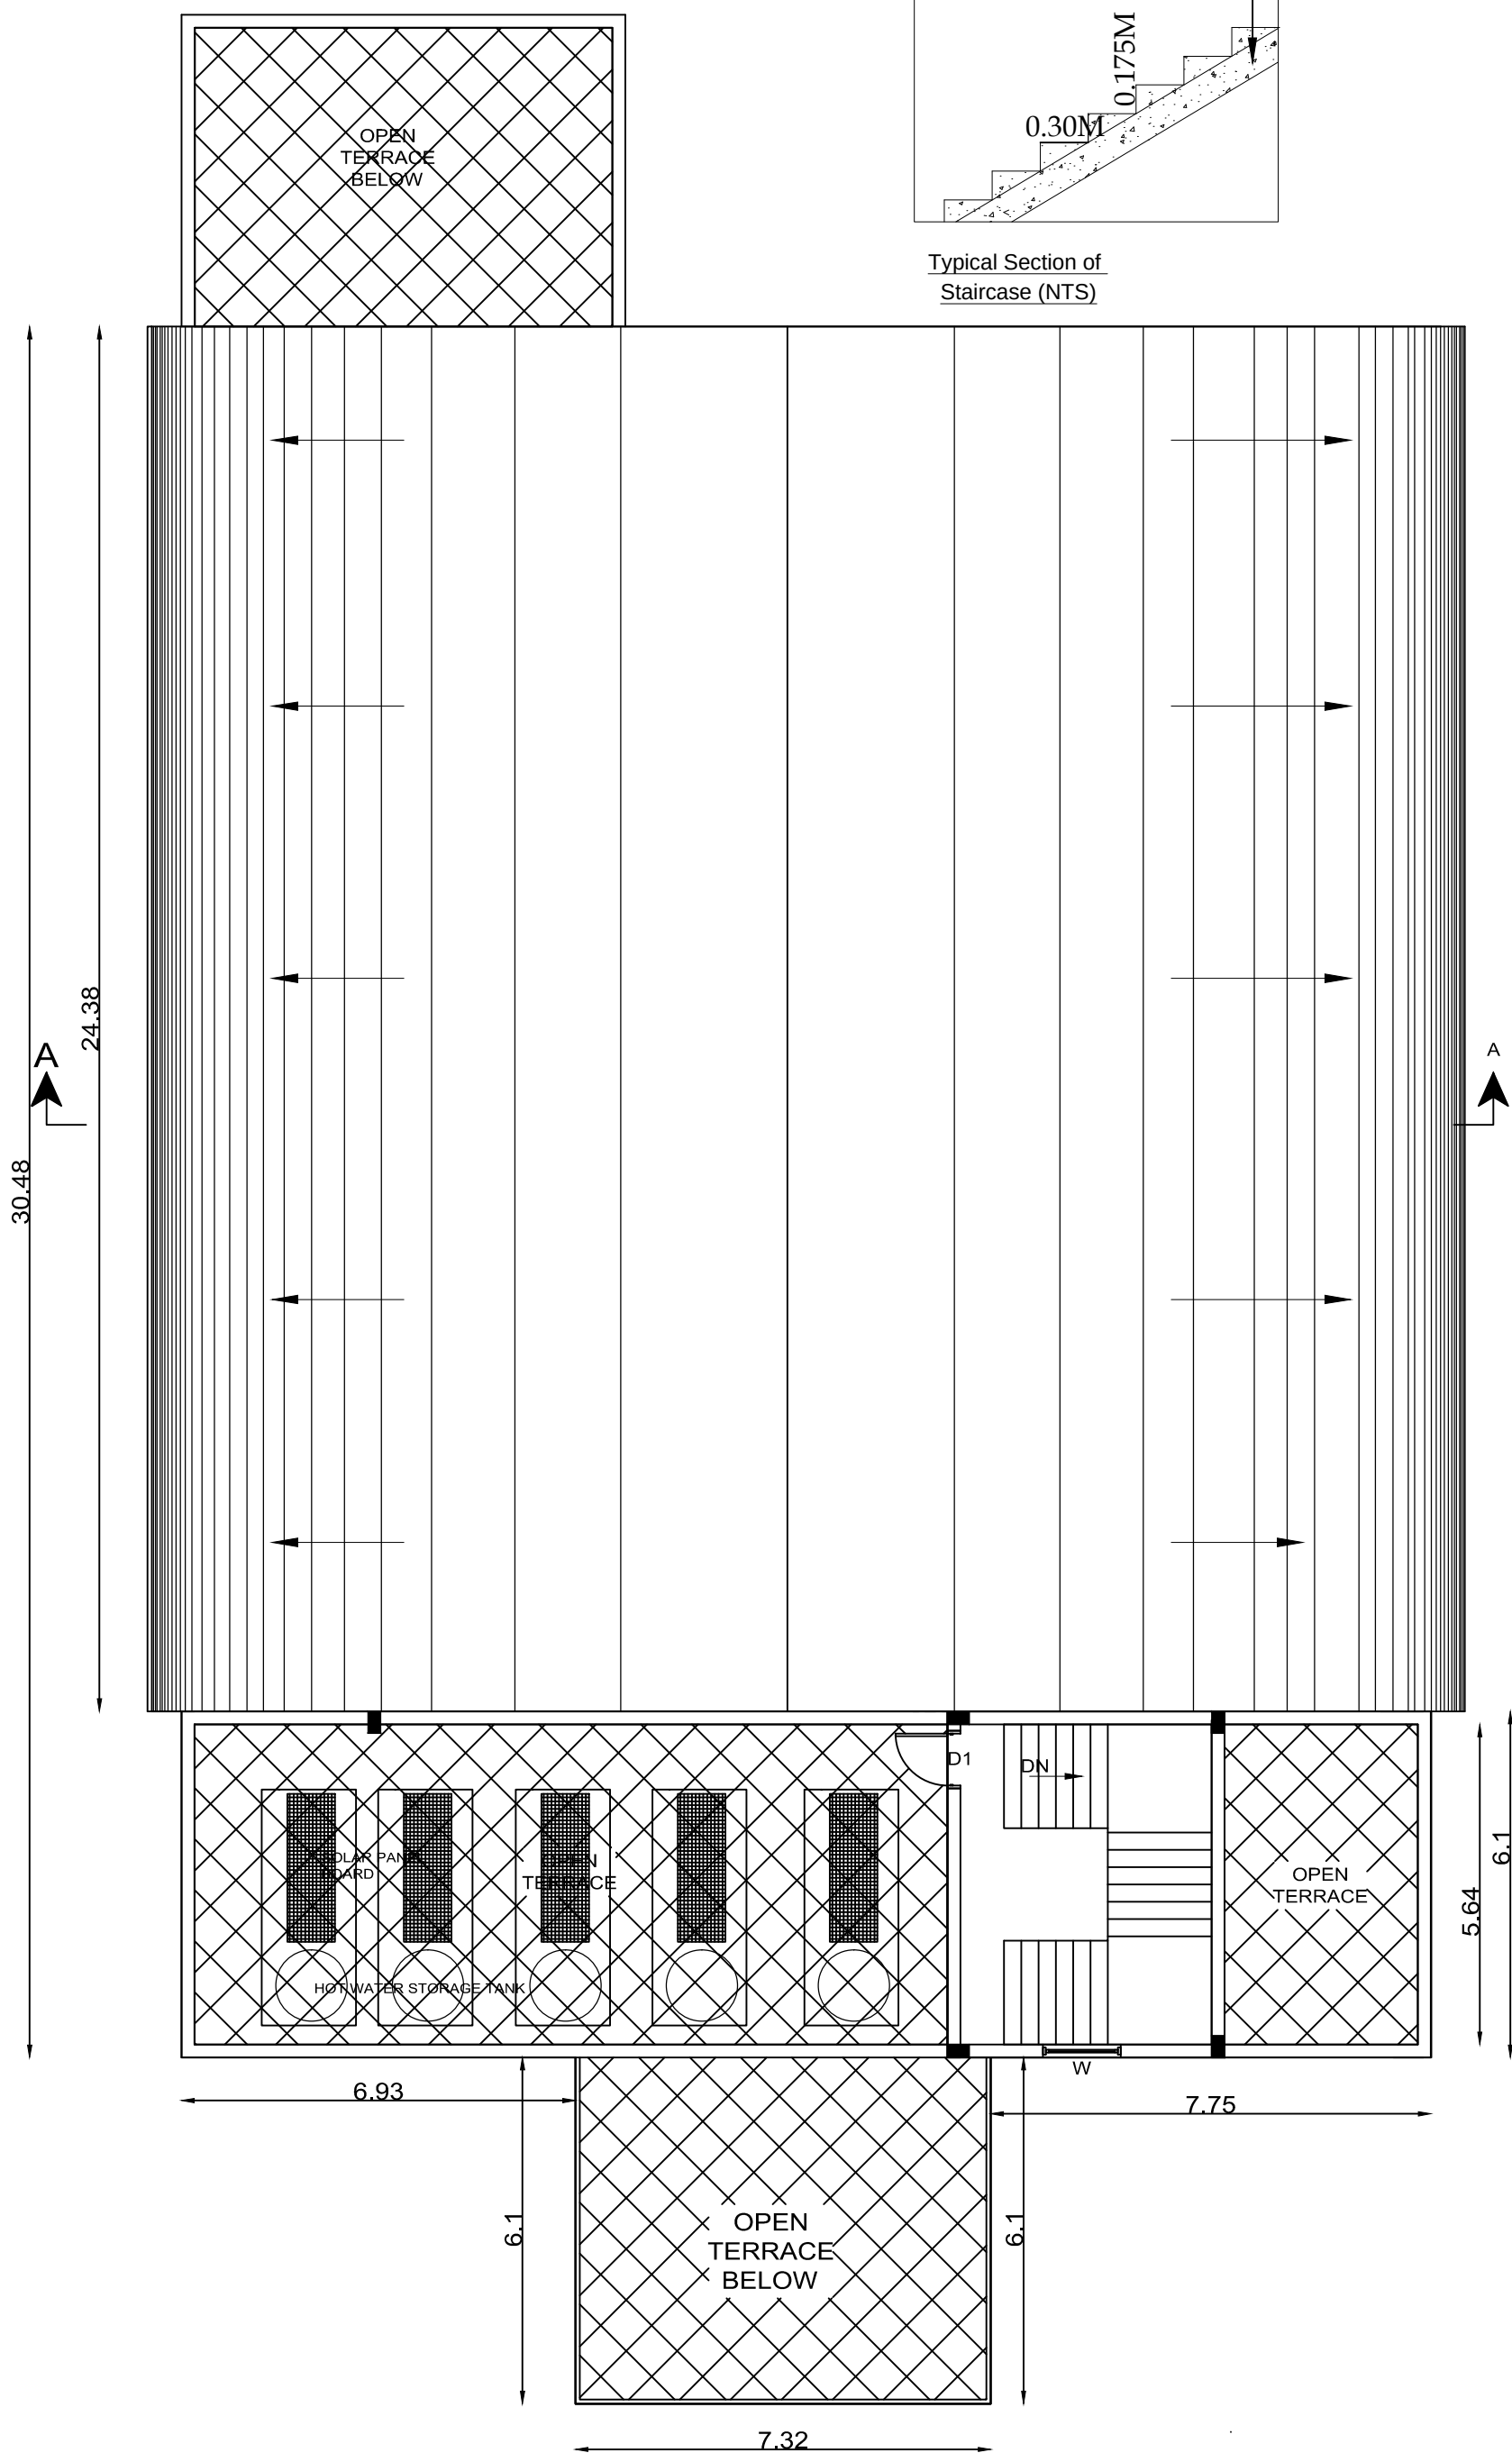

TERRACE FLOOR PLAN

FLOOR WISE AREA STATEMENT			SHEET 1 OF 2
FLOOR	F.S.I AREA	NON FSI AREA	TOTAL BUILT UP AREA
GROUND FLOOR	733.81 SQ.M		733.81 SQ.M
FIRST FLOOR	646.09 SQ.M		646.09 SQ.M
HEADROOM		29.75 SQ.M	29.75 SQ.M
TOTAL	1379.90 SQ.M	29.75 SQ.M	1409.65 SQ.M

Total PLOT AREA (AS PER PATTI) -	3601.70 SQ.M
AS PER DOCUMENT -	3601.70 SQ.M
AS ON SITE -	3601.70 SQ.M
Total BUILT UP AREA -	1409.65 SQ.M
Total FSI AREA -	1379.90 SQ.M
NON FSI AREA -	29.75 SQ.M
FSI -	0.38
NO.CAR REQUIRED -	9
NO.CAR PROVIDED -	29
NO.PHYSICALLY CHALLENGED CAR REQUIRED -	2
NO.PHYSICALLY CHALLENGED CAR PROVIDED -	2
NO.TWO WHEELER REQUIRED -	9
NO.TWO WHEELER PROVIDED -	24

OWNER NAME Mr.C.DHANAPAL
S/o.Mr.V.CHINNATHAMBI

OWNER SIGN

ENGINEER / STRUCTURAL ENGINEER

Dr.S.AKUL PRAKASH, DCE,
DTPC Register Engineer Grade - III
JAYAM CONSTRUCTION,
No.30, Ramany Street, PANRUTI - 607 106,
Cell: 9443443871 - 9043860379.

Er.K.BHARATHIDASAN, B.E.,
CONSTRUCTION ENGINEER
Reg. No: RCEIVRIAPRIL 2019/001
No. 1, Valaikalkara Street,
Thiruvattigal, Panruti - 607 106,
Cuddalore District.







Er. T. MANIKANDAN,
M.E (Struct.M.Sc.) (Val.PG.Dip.) (Val.A.E.FLV)
Regd. Structural Engineer Grade-I
(Reg. No. SE/GR-1007/2019)
Regd. Valuer under Companies Act
Regd. Valuer, Income Tax (747/2010)
Chartered Engineer (AMSI4502-7)
6/9, 1 Floor, Fund Office Building,
Shanmuga Road, Cuddalore - 607 001
S. Cell: 221596, Mob:94431 56527

APPROVAL

DTCP /CUD/AD/P.P.NO :13 / 2023

SITE PLAN SHOWING THE CONSTRUCTION OF RCC & AC SHEET
ROOF KALYANA MANDAPAM IN NEW S.NO:237/6B2,237/9B1,
OLD S.NO:152/1,2,7 & 8, PANRUTI - C.N.PALAYAM ROAD, SATHIPATTU
VILLAGE & PANCHAYAT ,ANNAGRAMMAM PANCHAYAT UNION,
PANRUTI TALUK,CUDDALORE DISTRICT.

OWNER'S NAME : Mr.C.DHANAPAL S/o.V.CHINNATHAMBI

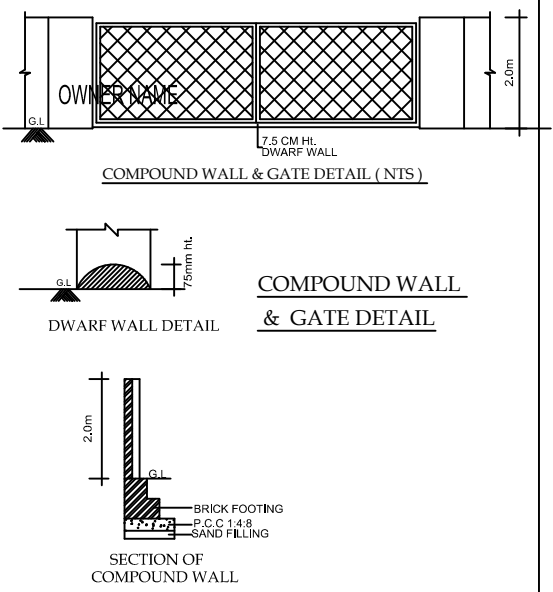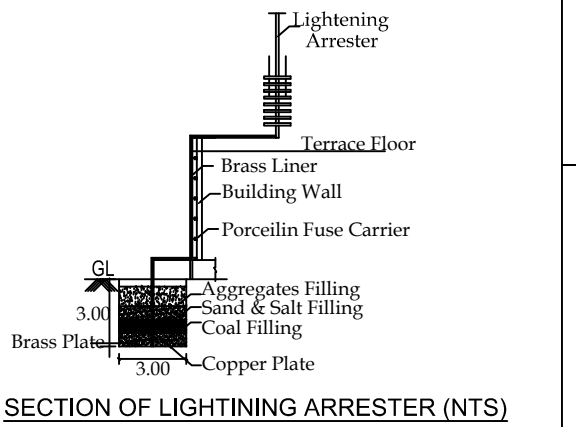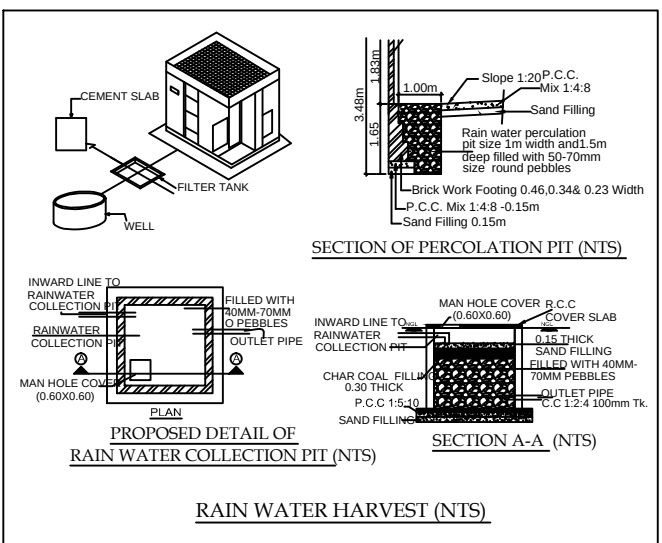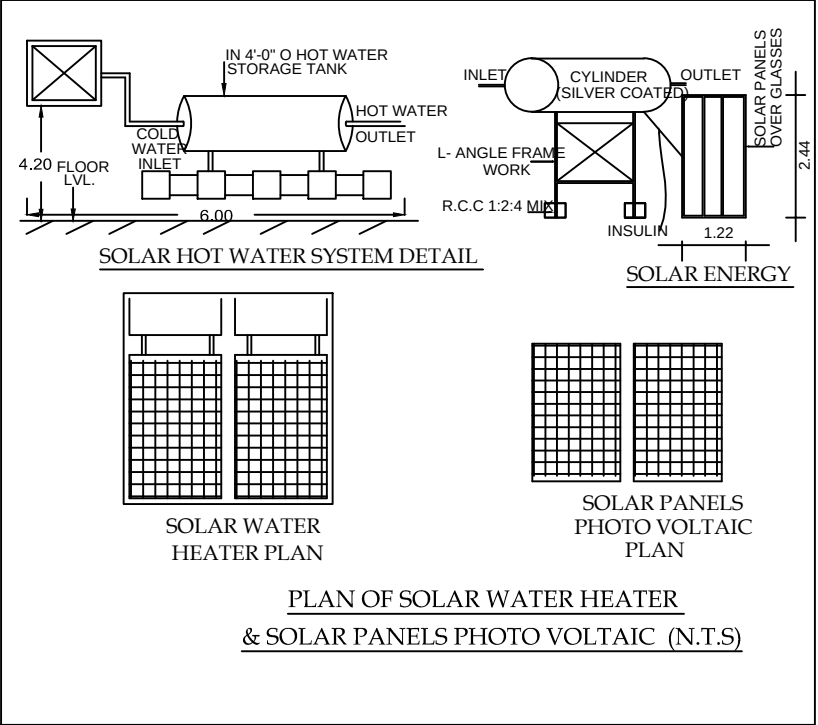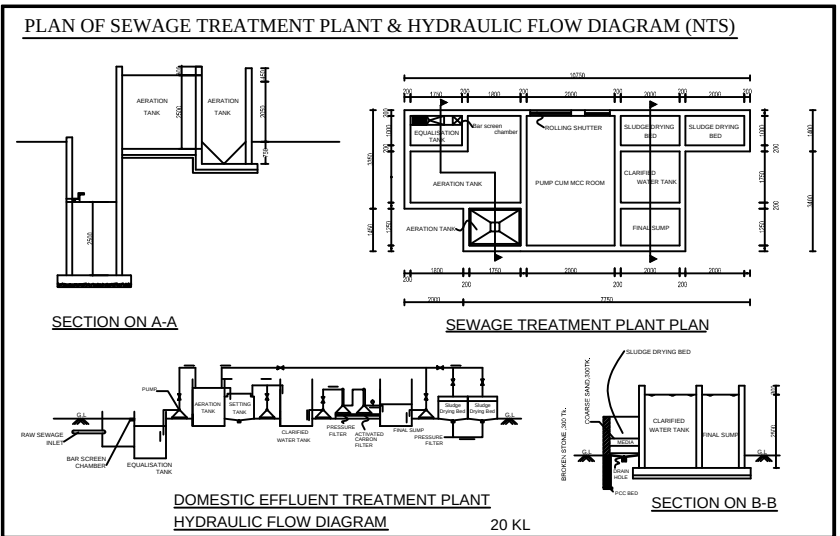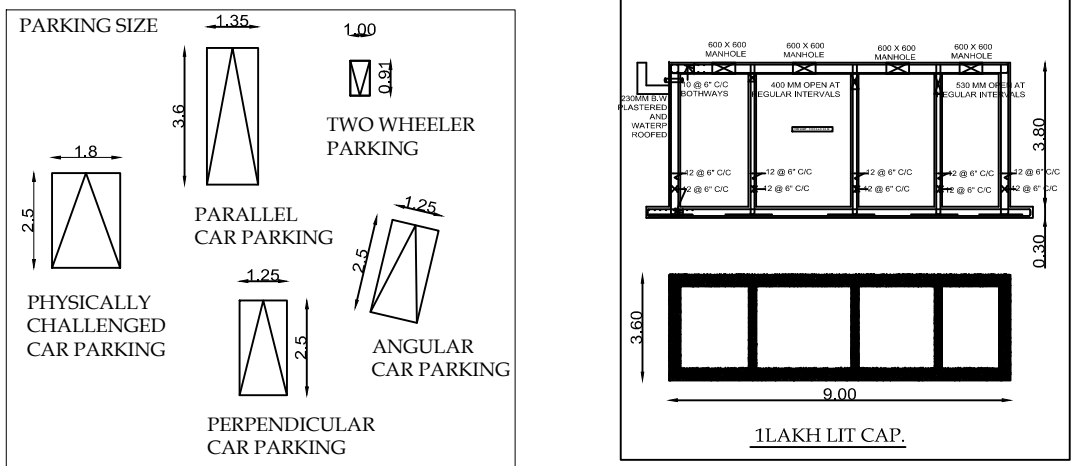

FLOOR WISE AREA STATEMENT			
FLOOR	F.S.I AREA	NON FSI AREA	TOTAL BUILT UP AREA
GROUND FLOOR	733.81 SQ.M		733.81 SQ.M
FIRST FLOOR	646.09 SQ.M		646.09 SQ.M
HEADROOM		28.75 SQ.M	28.75 SQ.M
TOTAL	1379.90 SQ.M	28.75 SQ.M	1408.65 SQ.M

Total PLOT AREA (AS PER PATT) - 3601.70 SQ.M
AS PER DOCUMENT - 3601.70 SQ.M
AS ON SITE - 3601.70 SQ.M
Total BUILT UP AREA - 1408.65 SQ.M
Total FSI AREA - 1379.90 SQ.M
NON FSI AREA - 28.75 SQ.M
FSI - 0.38
NO.CAR REQUIRED - 9
NO.CAR PROVIDED - 29
NO.PHYSICALLY CHALLENGED CAR REQUIRED - 2
NO.PHYSICALLY CHALLENGED CAR PROVIDED - 2
NO.TWO WHEELER REQUIRED - 9
NO.TWO WHEELER PROVIDED - 24

OWNER NAME Mr.C.DHANAPAL
S/o.M.V.CHINNATHAMBI
ENGINEER / STRUCTURAL ENGINEER

APPROVAL
E.T. MANIRANGAN,
REGISTERED ARCHITECT, NO. 10, 11, 12, 2

Eight ways to know a piece of land before you pay for it.

This report covers one part of the picture. These cover the rest, drawn from the same government records, for any property in Tamil Nadu.

LandLens One

Ask anything about a property and get an answer grounded in live government records, with the sources shown.

[/landlens/one](#)



Verify My Land

Every record check run on one property and returned as a single report.

[/landlens/verify-my-land](#)



Legal Opinion

An advocate's written opinion on the title, built on the records we pull for it.

[/landlens](#)



One Map

Every layer on one map: the parcel, its boundary, zoning, water bodies and what sits around it.

[/landlens/one/map](#)



PriceMap

What land actually changed hands for around this plot, taken from the registered deeds.

[/landlens/pricemap](#)



Build Scope

What you are allowed to build here: floor space, height, coverage and setbacks.

[/landlens/build-scope](#)



Property Tracker

Watch a property and hear about it when something new is registered against it.

[/landlens/property-tracker](#)



Deal Room

Run the transaction in one place: documents, stamping, signatures and the parties.

[/landlens/deal-room](#)



Twenty-four checks you can run yourself, at no cost.

Records and verification

The registers themselves, read for you.

Encumbrance Certificate

Patta and Chitta

Field Measurement Sketch

EC Analyzer

Bank charge check

Court case search

Seller background check

Approval check by survey

Value and duty

What it is worth and what it costs to register.

Guideline value by street

Guideline value by survey

Stamp duty and registration fees

Capital gains

Floor space index

Area unit converter

Zoning and land use

What the plan says can happen on this land.

Land use zone finder

CMDA land use check

Coastal regulation zone

Master plan check

Water bodies finder

Airport height clearance

Registers and directories

Who holds it, and which office keeps the record.

Find your registering office

Temple property check

Waqf property check

RERA register



Every free tool
/tools



Services we run
for you
/services



The LandLens
suite
/landlens/one



Every claim in this document traces back to a government record.

Legal opinions, due diligence and title verification

Building plan, layout and sub-division approvals

Completion and occupancy certificates, regularisation

Escrow, negotiation and NRI property management

Land survey, soil testing, architecture and construction

Verified RealEstate
3/350/2 Mettukuppam,
OMR Thoraipakkam,
Chennai 600 097, India
hello@verified.realestate
+91 9996 12 9996

Prepared from the registers named on the page each finding sits on. Where a register could not be read, this document says so in its place rather than leaving the gap to be read as a clean result.

