




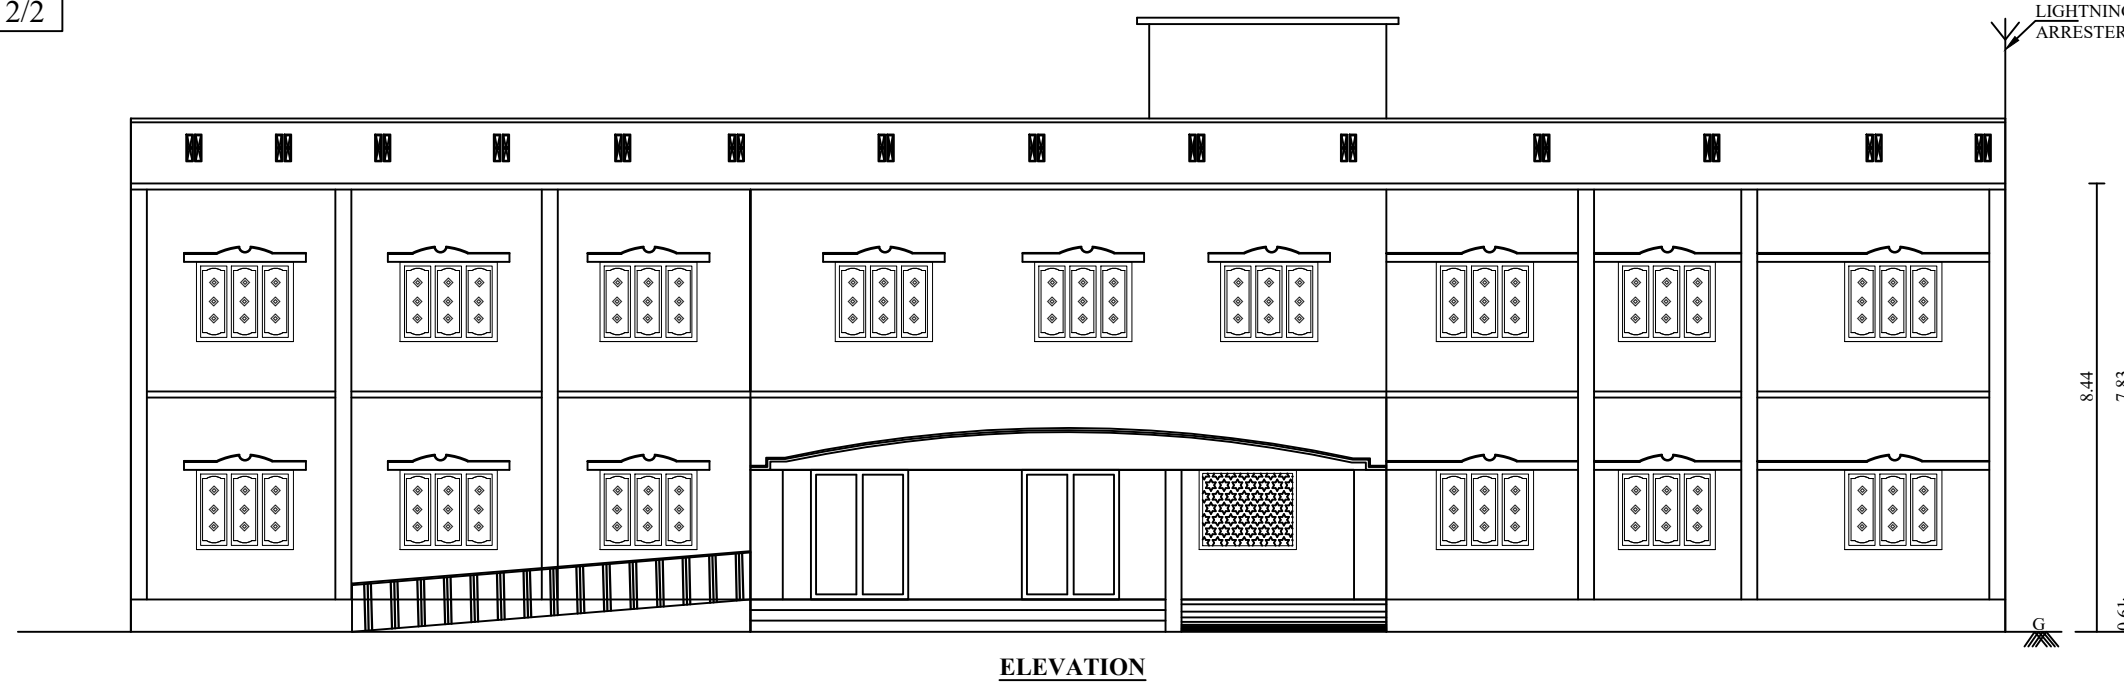


ELEVATION

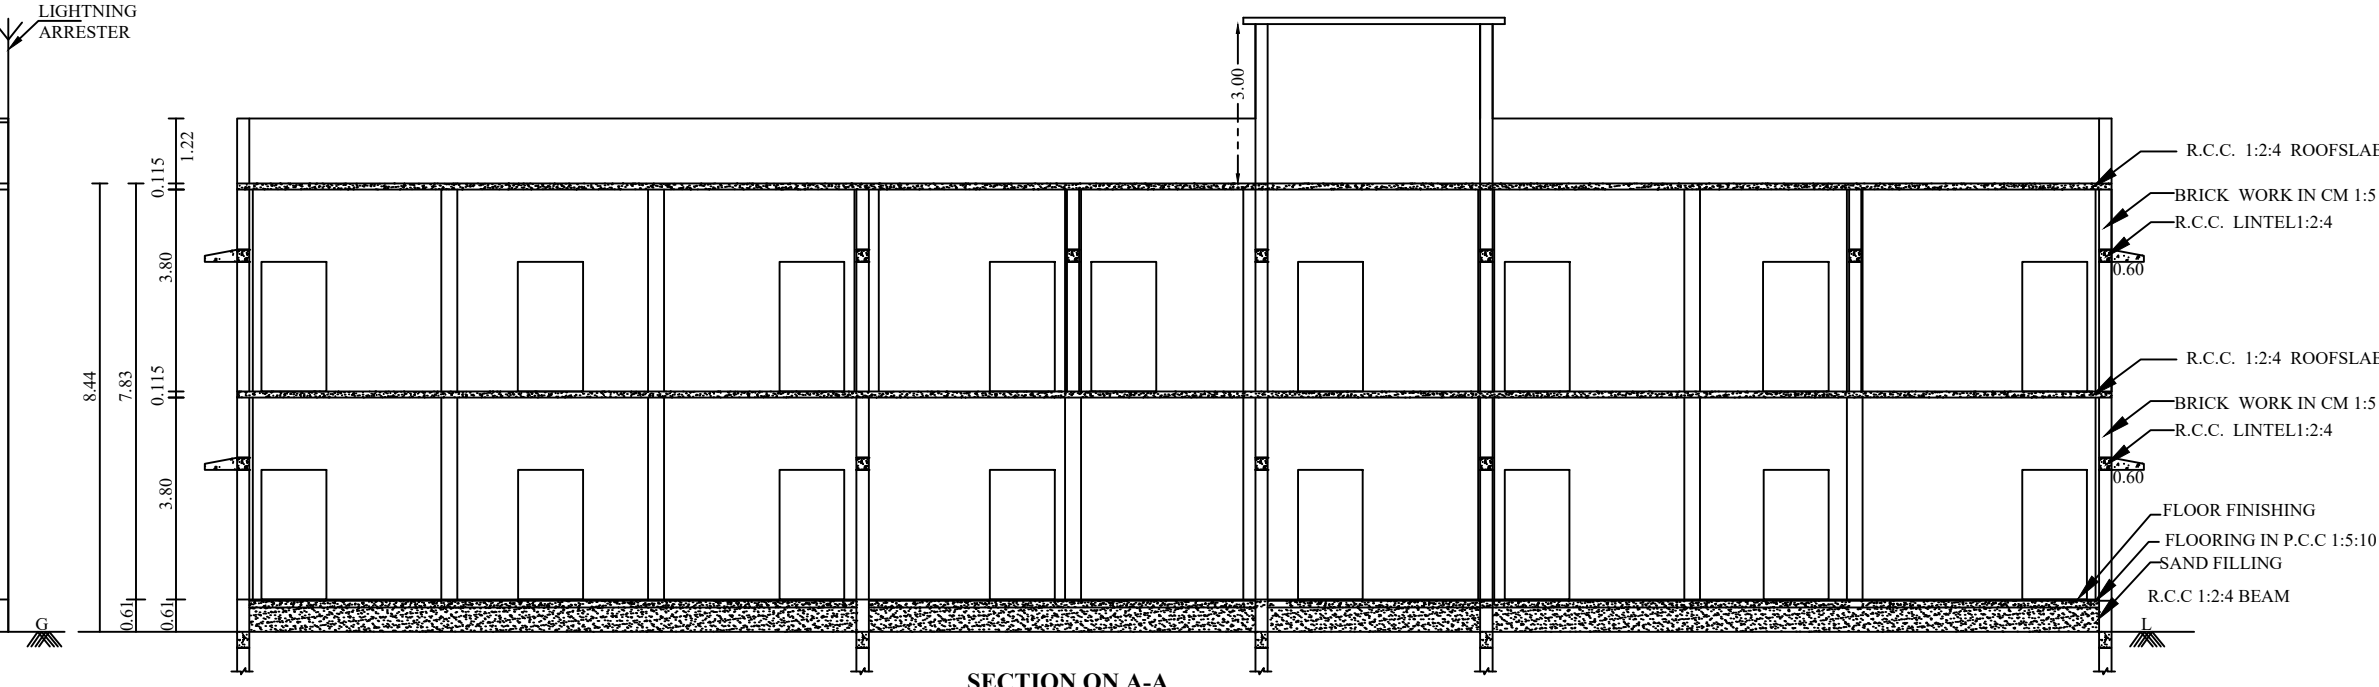


SECTION ON A-A

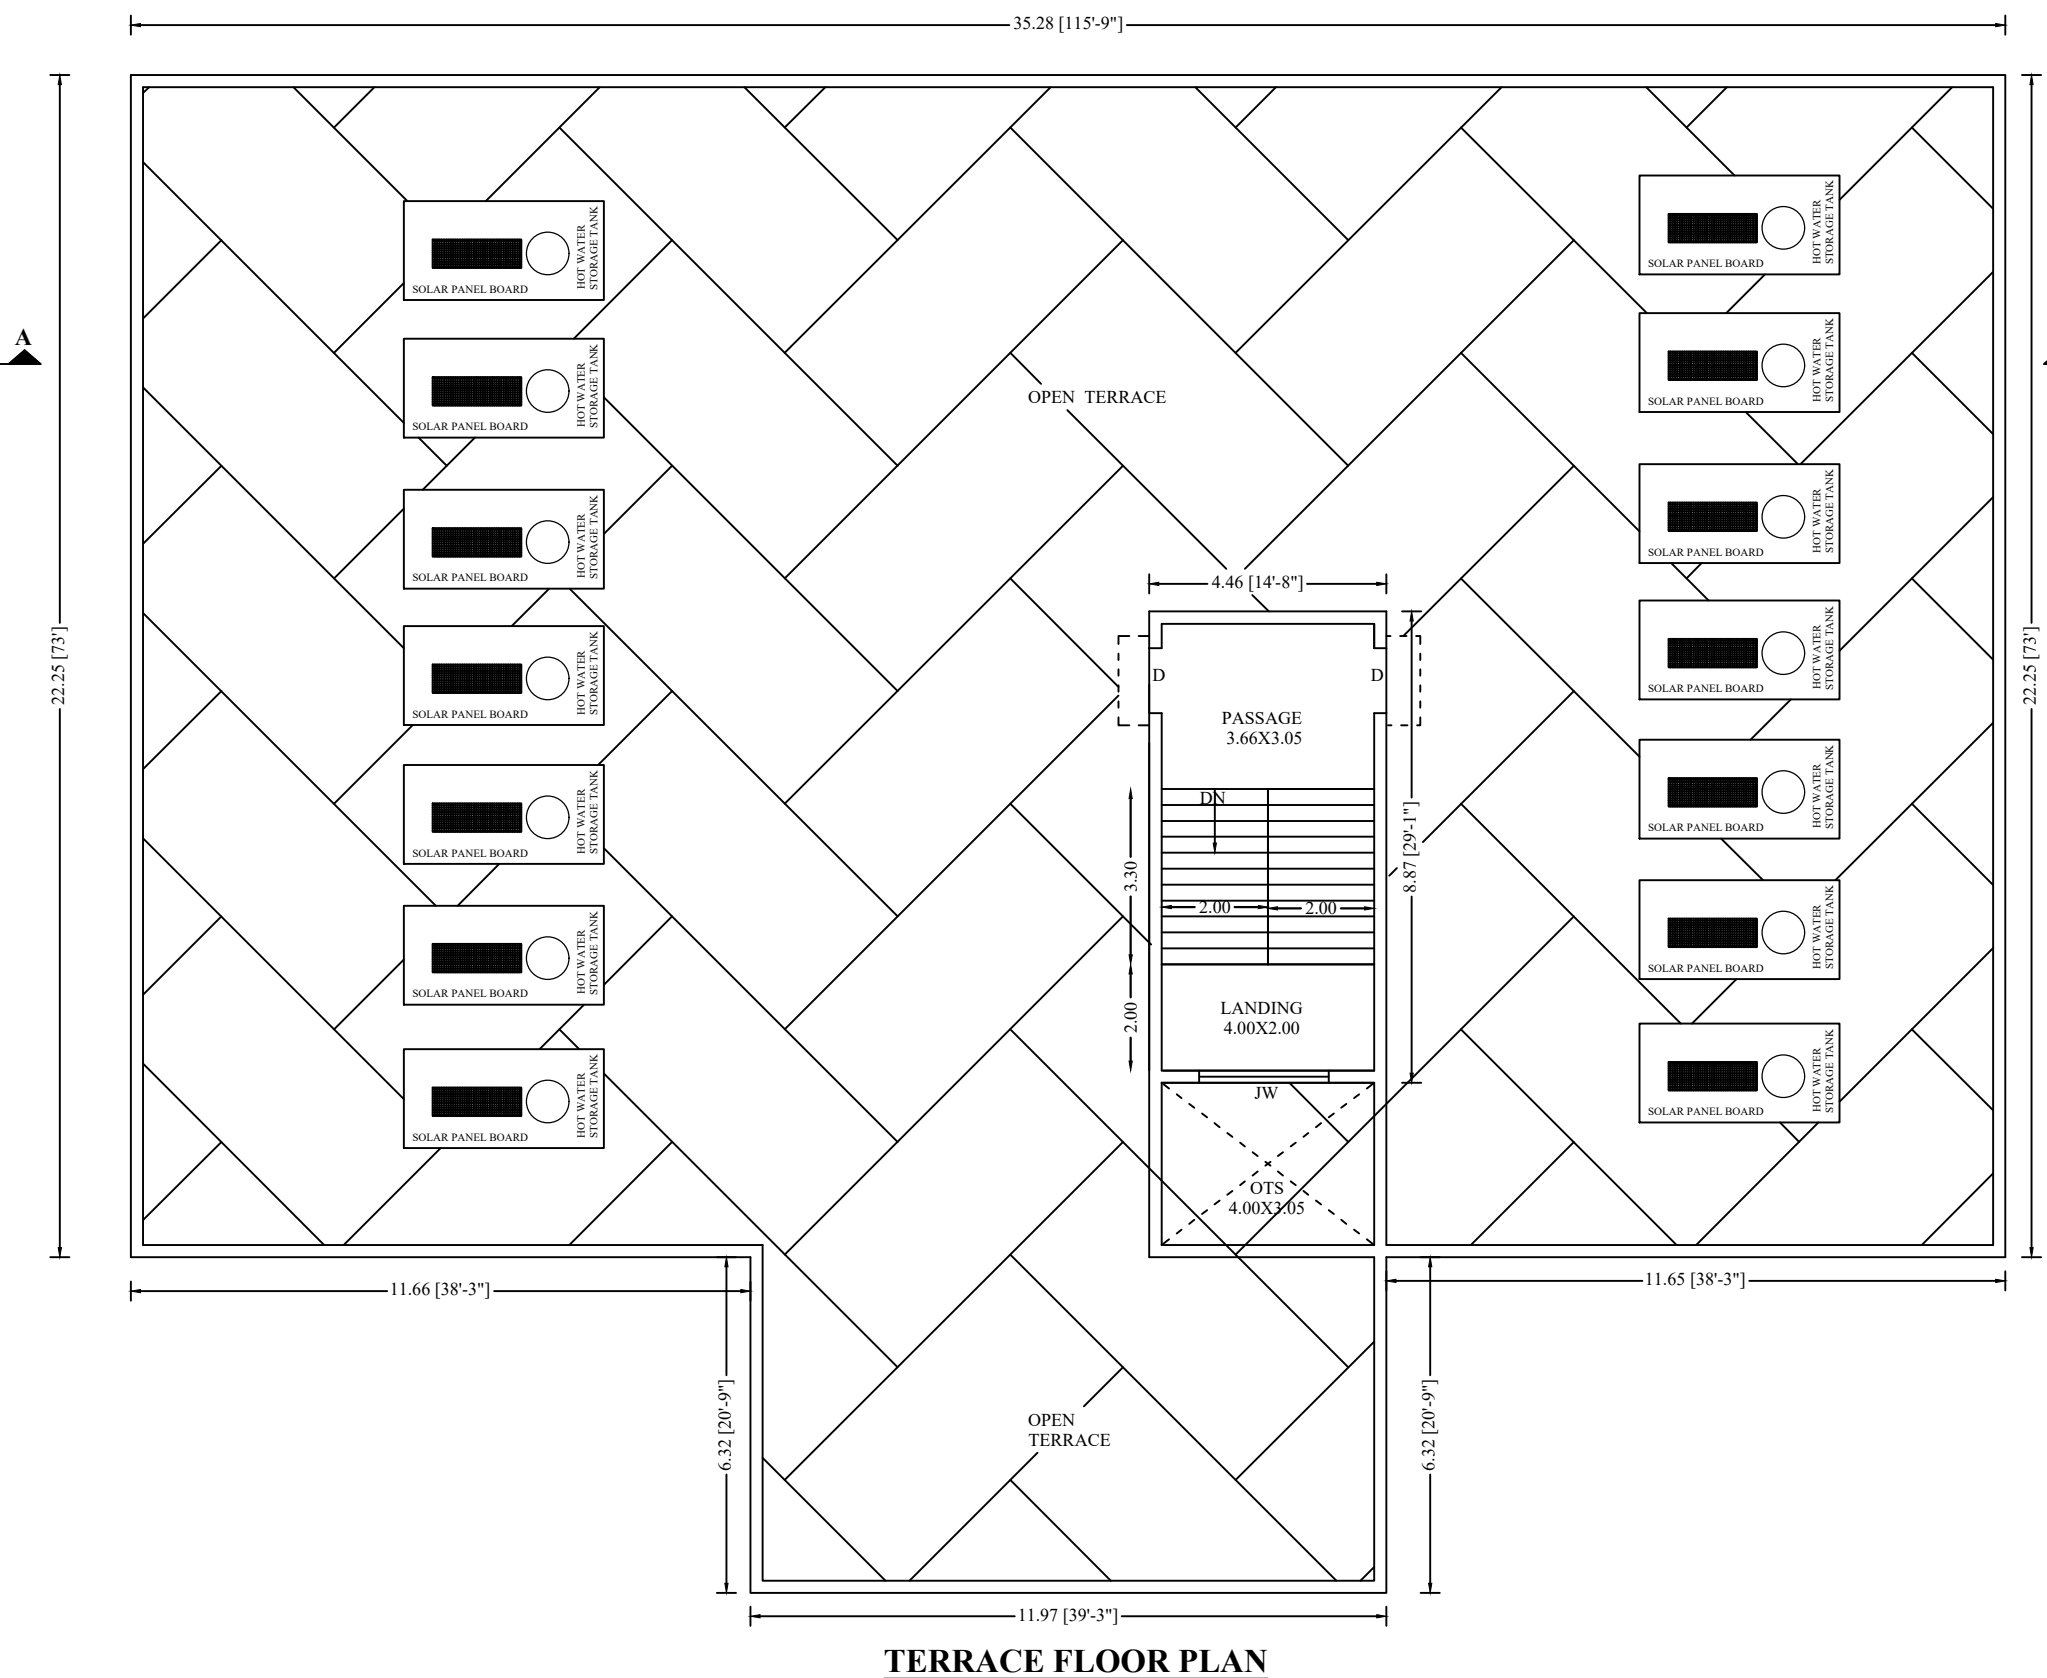

TERRACE FLOOR PLAN

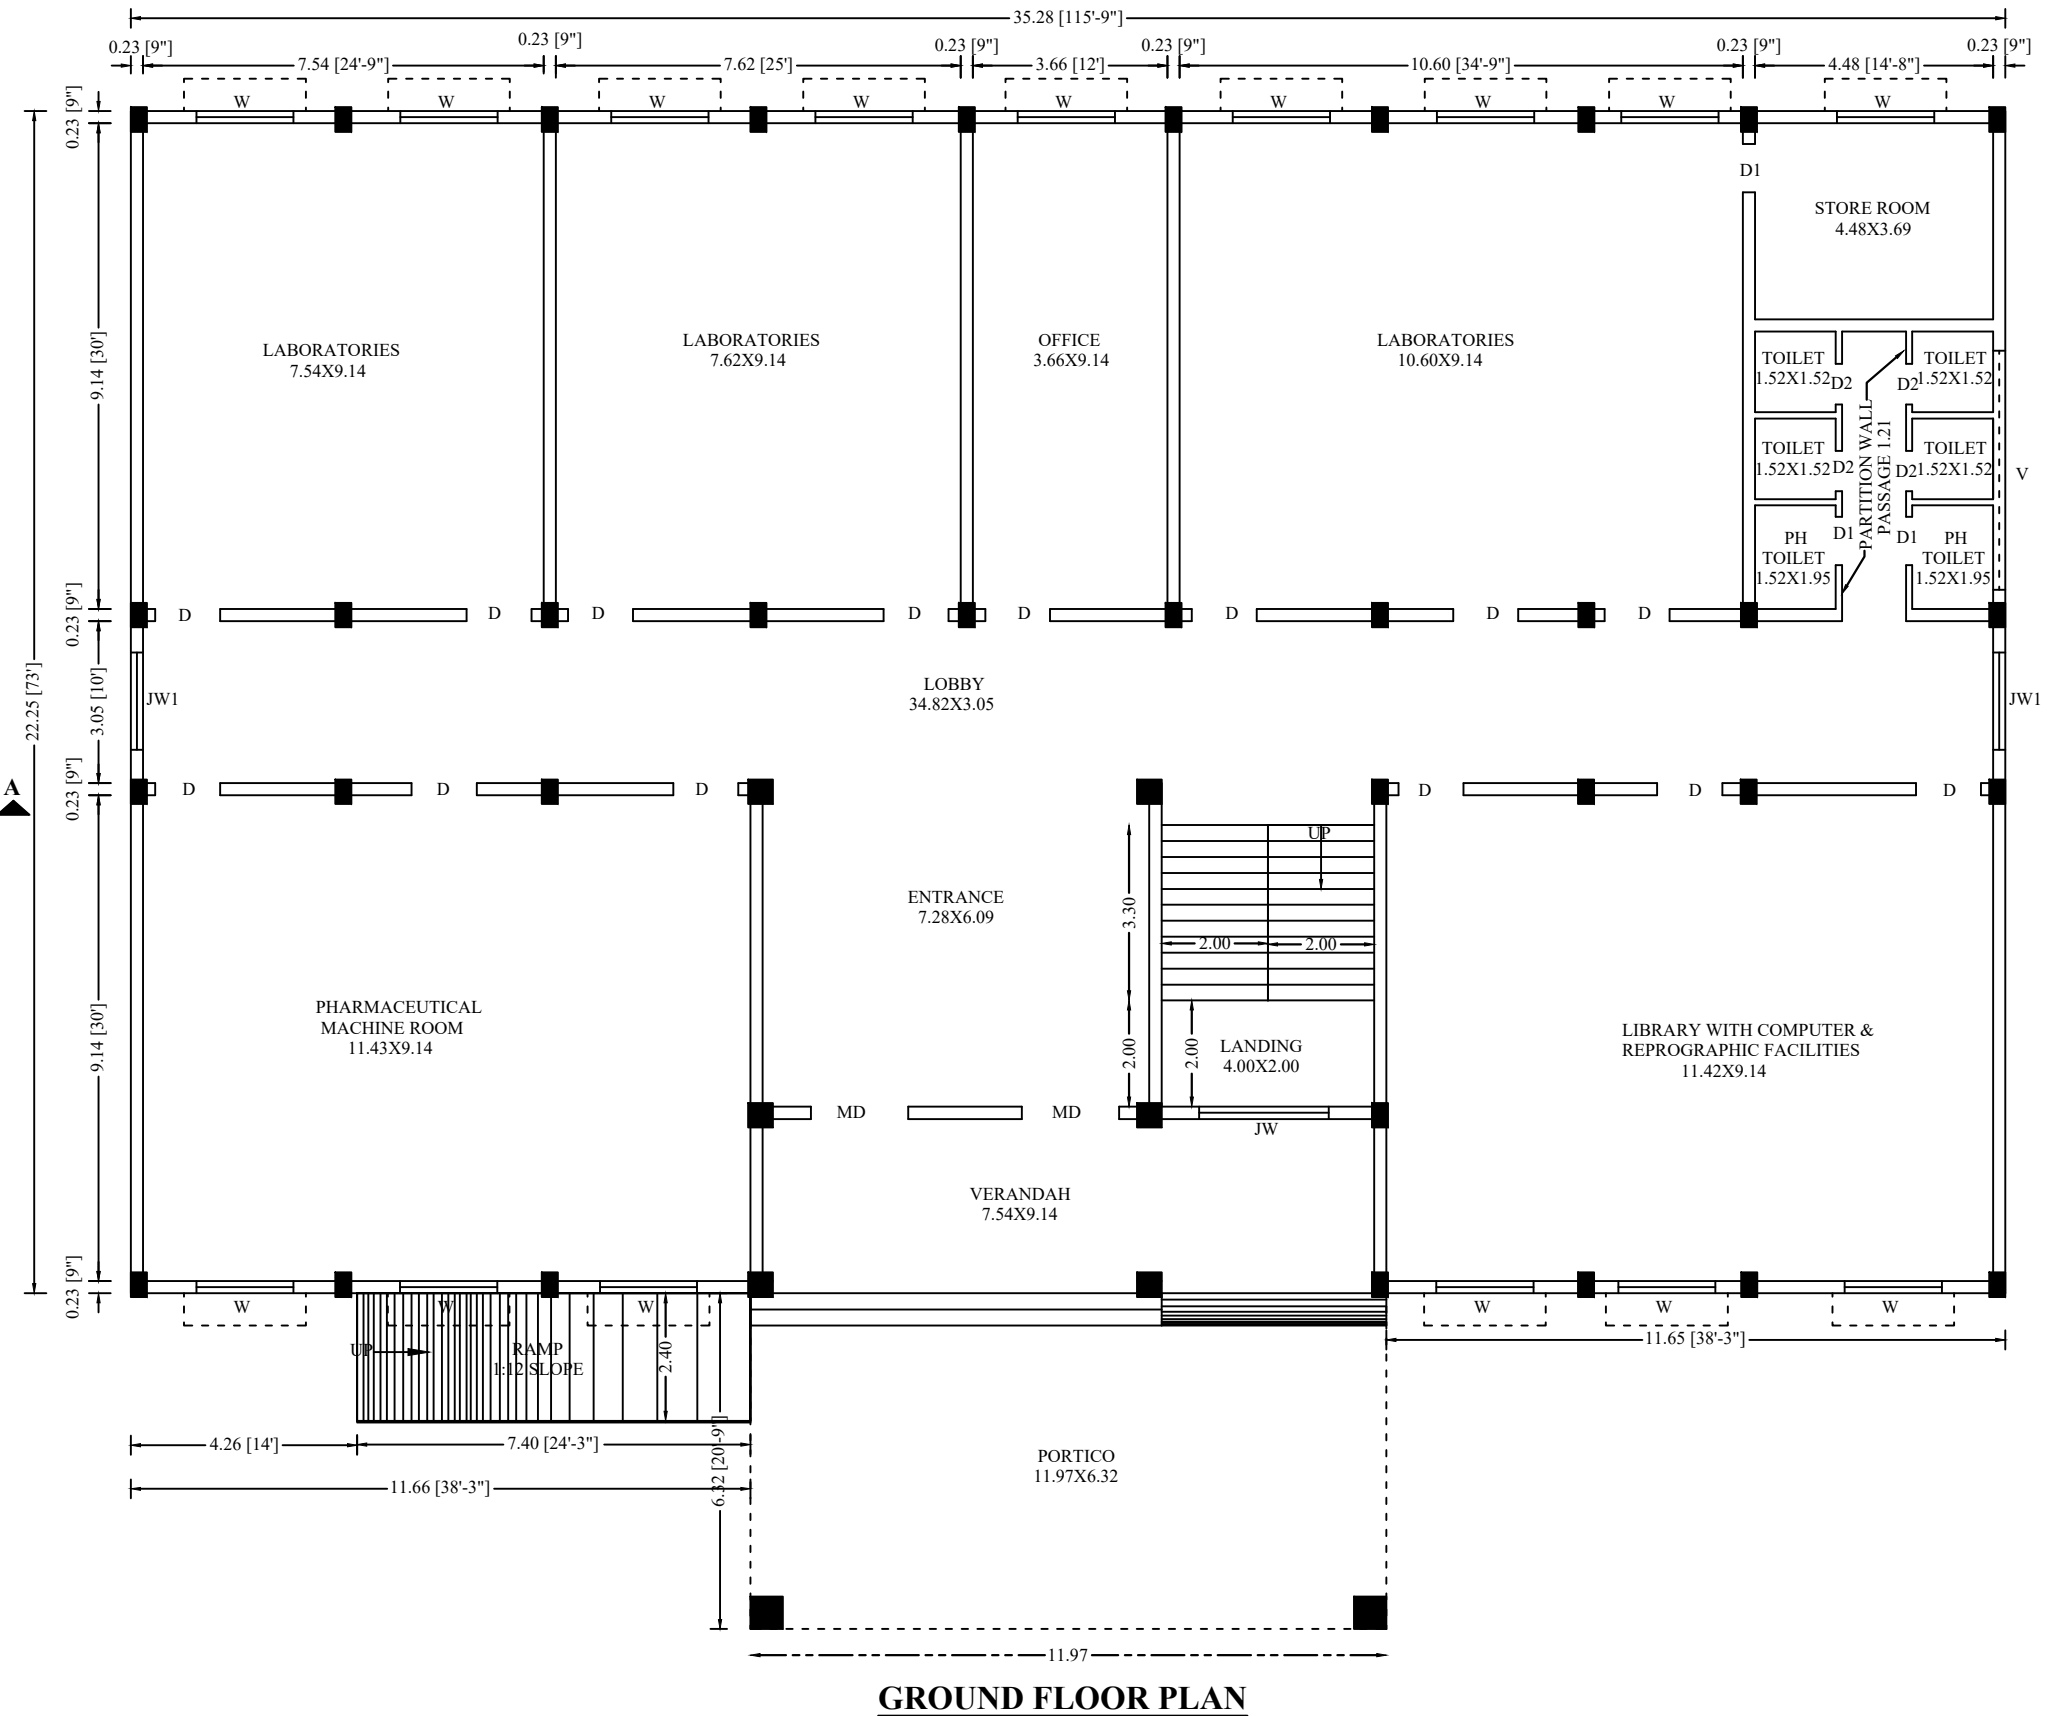

GROUND FLOOR PLAN

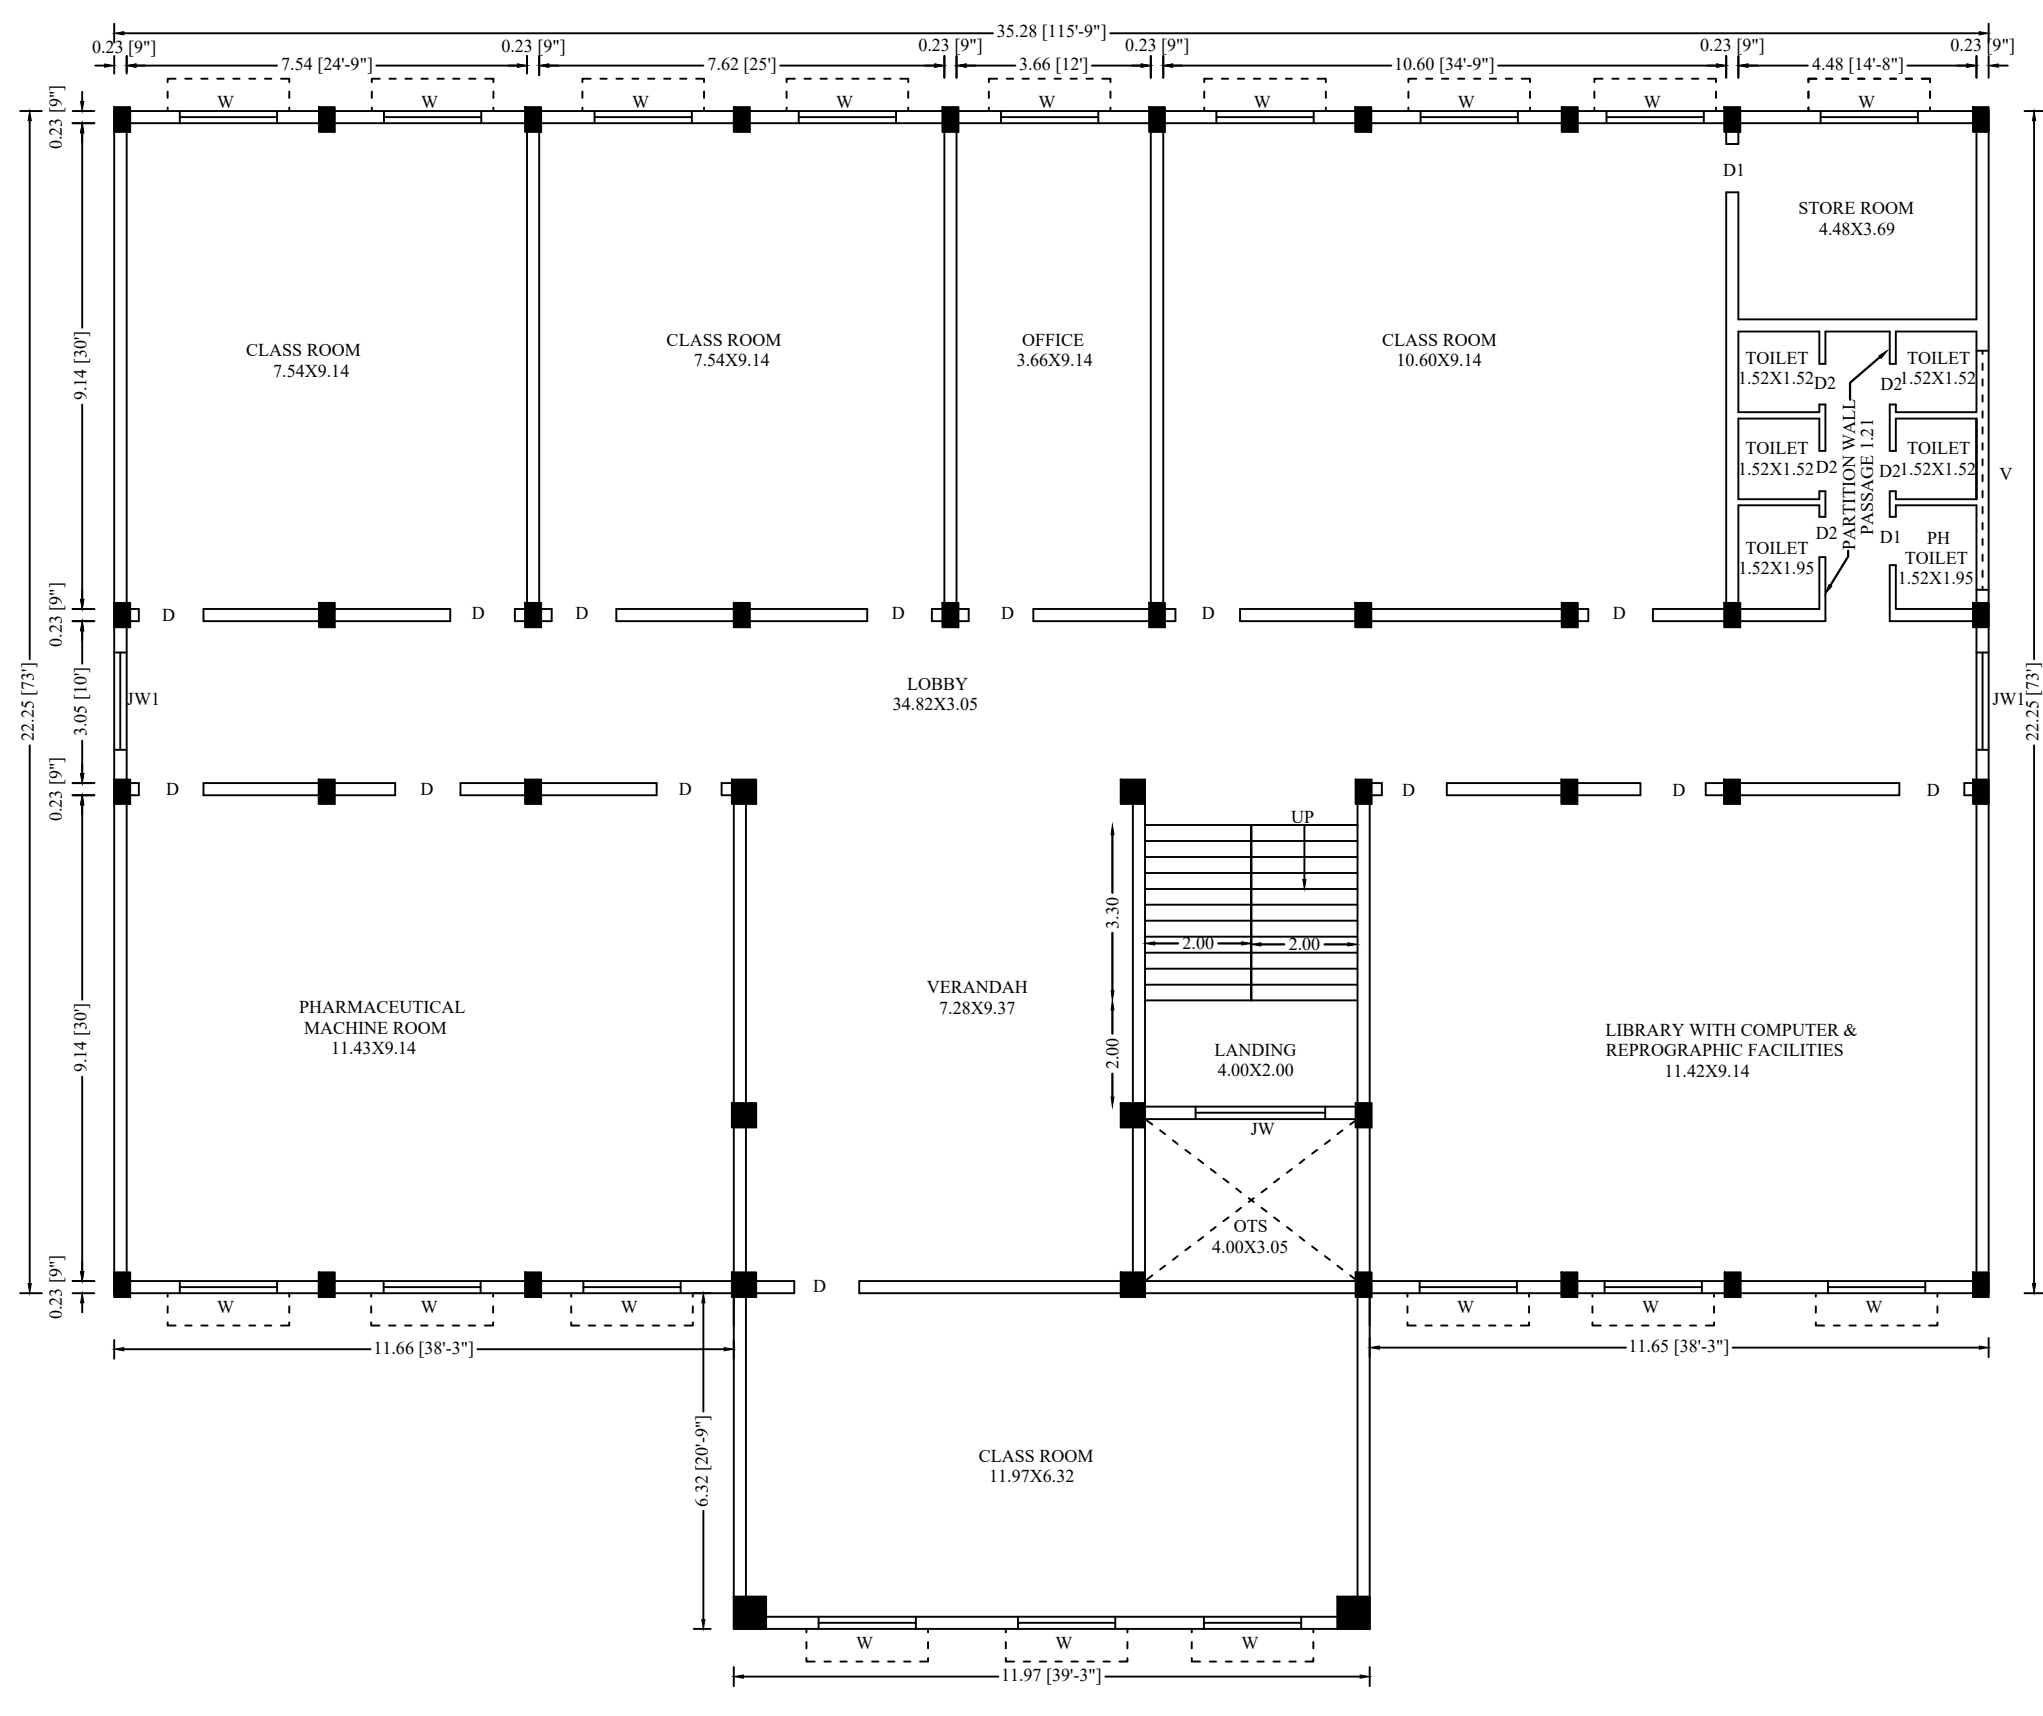

FIRST FLOOR PLAN

PLAN SHOWING THE PROPOSED ADDITIONAL CONSTRUCTION OF R.C.C. ROOF INSTITUTE OF PARAMEDICAL SCIENCES

BUILDING IN R.S.NO - 118/5C, 118/6D, 118/8B2, 118/8B1C, 118/9B, 118/10, 119/1, 119/2, 120/3, 120/4, 120/5, 120/6A2, 120/6B, 176/10, AT PAZHANJANALLUR

VILLAGE AND PANCHAYAT, KATTUMANNARKOIL PANCHAYAT UNION & TALUK, CUDDALORE DISTRICT.



Name of the Applicant :- Thiru.R.Deivasigamani S/o. Ramasamy.

FOR " M.R.K.MEMORIAL EDUCATIONAL TRUST - KAMALAM RAMASAMY INSTITUTE OF PARAMEDICAL SCIENCES"

SCALE 1:100

REFERENCE	MTS
MD MAIN DOOR	1.83 X 2.44
D DOOR	1.22 X 2.44
D1 DOOR	0.91 X 2.13
D2 DOOR	0.76 X 2.13
JW1 JOLLEY WINDOW	1.83 X 1.52
JW JOLLEY WINDOW	2.44 X 1.52
W WINDOW	1.83 X 1.52
V VENTILATOR	4.50 X 0.60

FE FIRE EXTINGUISHER
FA FIRE ALARM

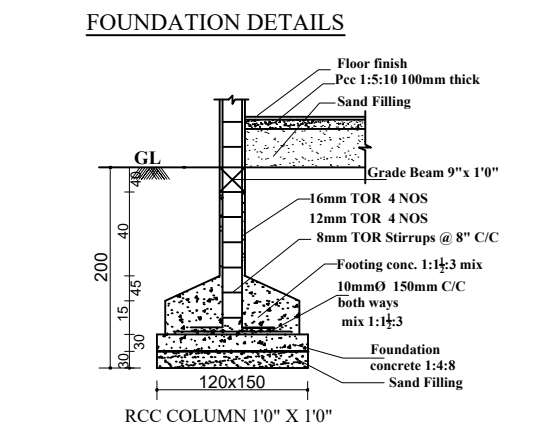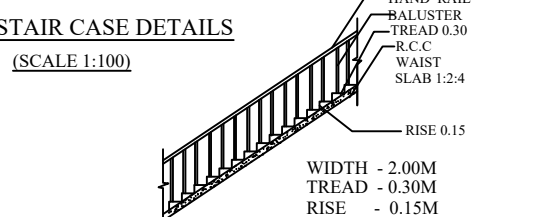

AREA STATEMENT DETAIL

S.NO	R.S.NO	PATTA NO	AREA (SQMT) (As per Patta)	AREA (SQMT) (As per Document)
1	118/5C	632	450.00	450.00
2	118/6D	632	400.00	400.00
3	118/8B2	1077	3650.00	3483.50
4	118/8B1C	632	550.00	550.00
5	118/9B	1077	3900.00	3726.50
6	118/10	1077	400.00	405.00
7	119/1	632	7300.00	7300.00
8	119/2	1077	9100.00	9154.25
9	120/3	632	2400.00	2400.00
10	120/4	632	2300.00	2300.00
11	120/5	632	2250.00	2250.00
12	120/6A2	1077	200.00	200.00
13	120/6B	1077	5600.00	5600.00
14	176/10	1077	8400.00	8400.00
TOTAL			46900.00	46619.25

APPLICANT'S SIGNATURE

(R.Deivasigamani)

AREA DETAILS

Area of the Site	(as per Patta)	46900.00
Area of the Site	(as per Document)	46619.25

FLOOR NAME	TOTAL BUILT UP AREA(SQM)	NON F.S.I AREA	F.S.I AREA
BLOCK - III			
Pro.G.F.Bldg.,	860.63	-	860.63
Pro.F.F.Bldg.,	860.63	-	860.63
Pro.Head room	39.55	39.55	-
Total	1760.81	39.55	1721.26

ARCHITECT / REGISTERED ENGINEER

A. NARAYAN, B.Arch.,
COUNCIL OF ARCHITECTURE
Reg. No. CA / 2018 / 100116
Cell: 99440 20004.

REGISTERED STRUCTURAL ENGINEER

R. DEIVASIGAMANI, S.E.
Registered Structural Engineer
Reg. No. - S.E. - 1/05/4/2022,
District Town - Cuddalore,
Muz. - Cuddalore - 607 001.
Cell: 97841 20008.

REGISTERED CONSTRUCTION ENGINEER

E.S. GOPAL KRISHNAN D.C.E.
REGISTERED CONSTRUCTION ENGINEER
(Reg.No. REC / 001 / 2022 / CUDALORE)
No. 67, Alamelu Ammal Nagar,
Kurinjalpet & Taluk,
Cuddalore Dist - 607 382. Cell : 98656 22532.

SPACE FOR APPROVAL

B.P/DTCP No.128/2023

