


SITE PLAN SHOWING THE PROPOSED CONSTRUCTION OF A RCC ROOF COLLEGE BUILDING FOR ANANDHAN MEMORIAL ARTS & SCIENCE COLLEGE IN NEW S.NO : 510/5B,6B2,7B,511/1A,VAZHUTHALAMPATTU VILLAGE & PANCHAYAT, KURINJIPADI PANCHAYAT UNION , KURINJIPADI TALUK, CUDDALORE DISTRICT.

SCALE : 1:400
ALL DIMENSIONS ARE IN METER

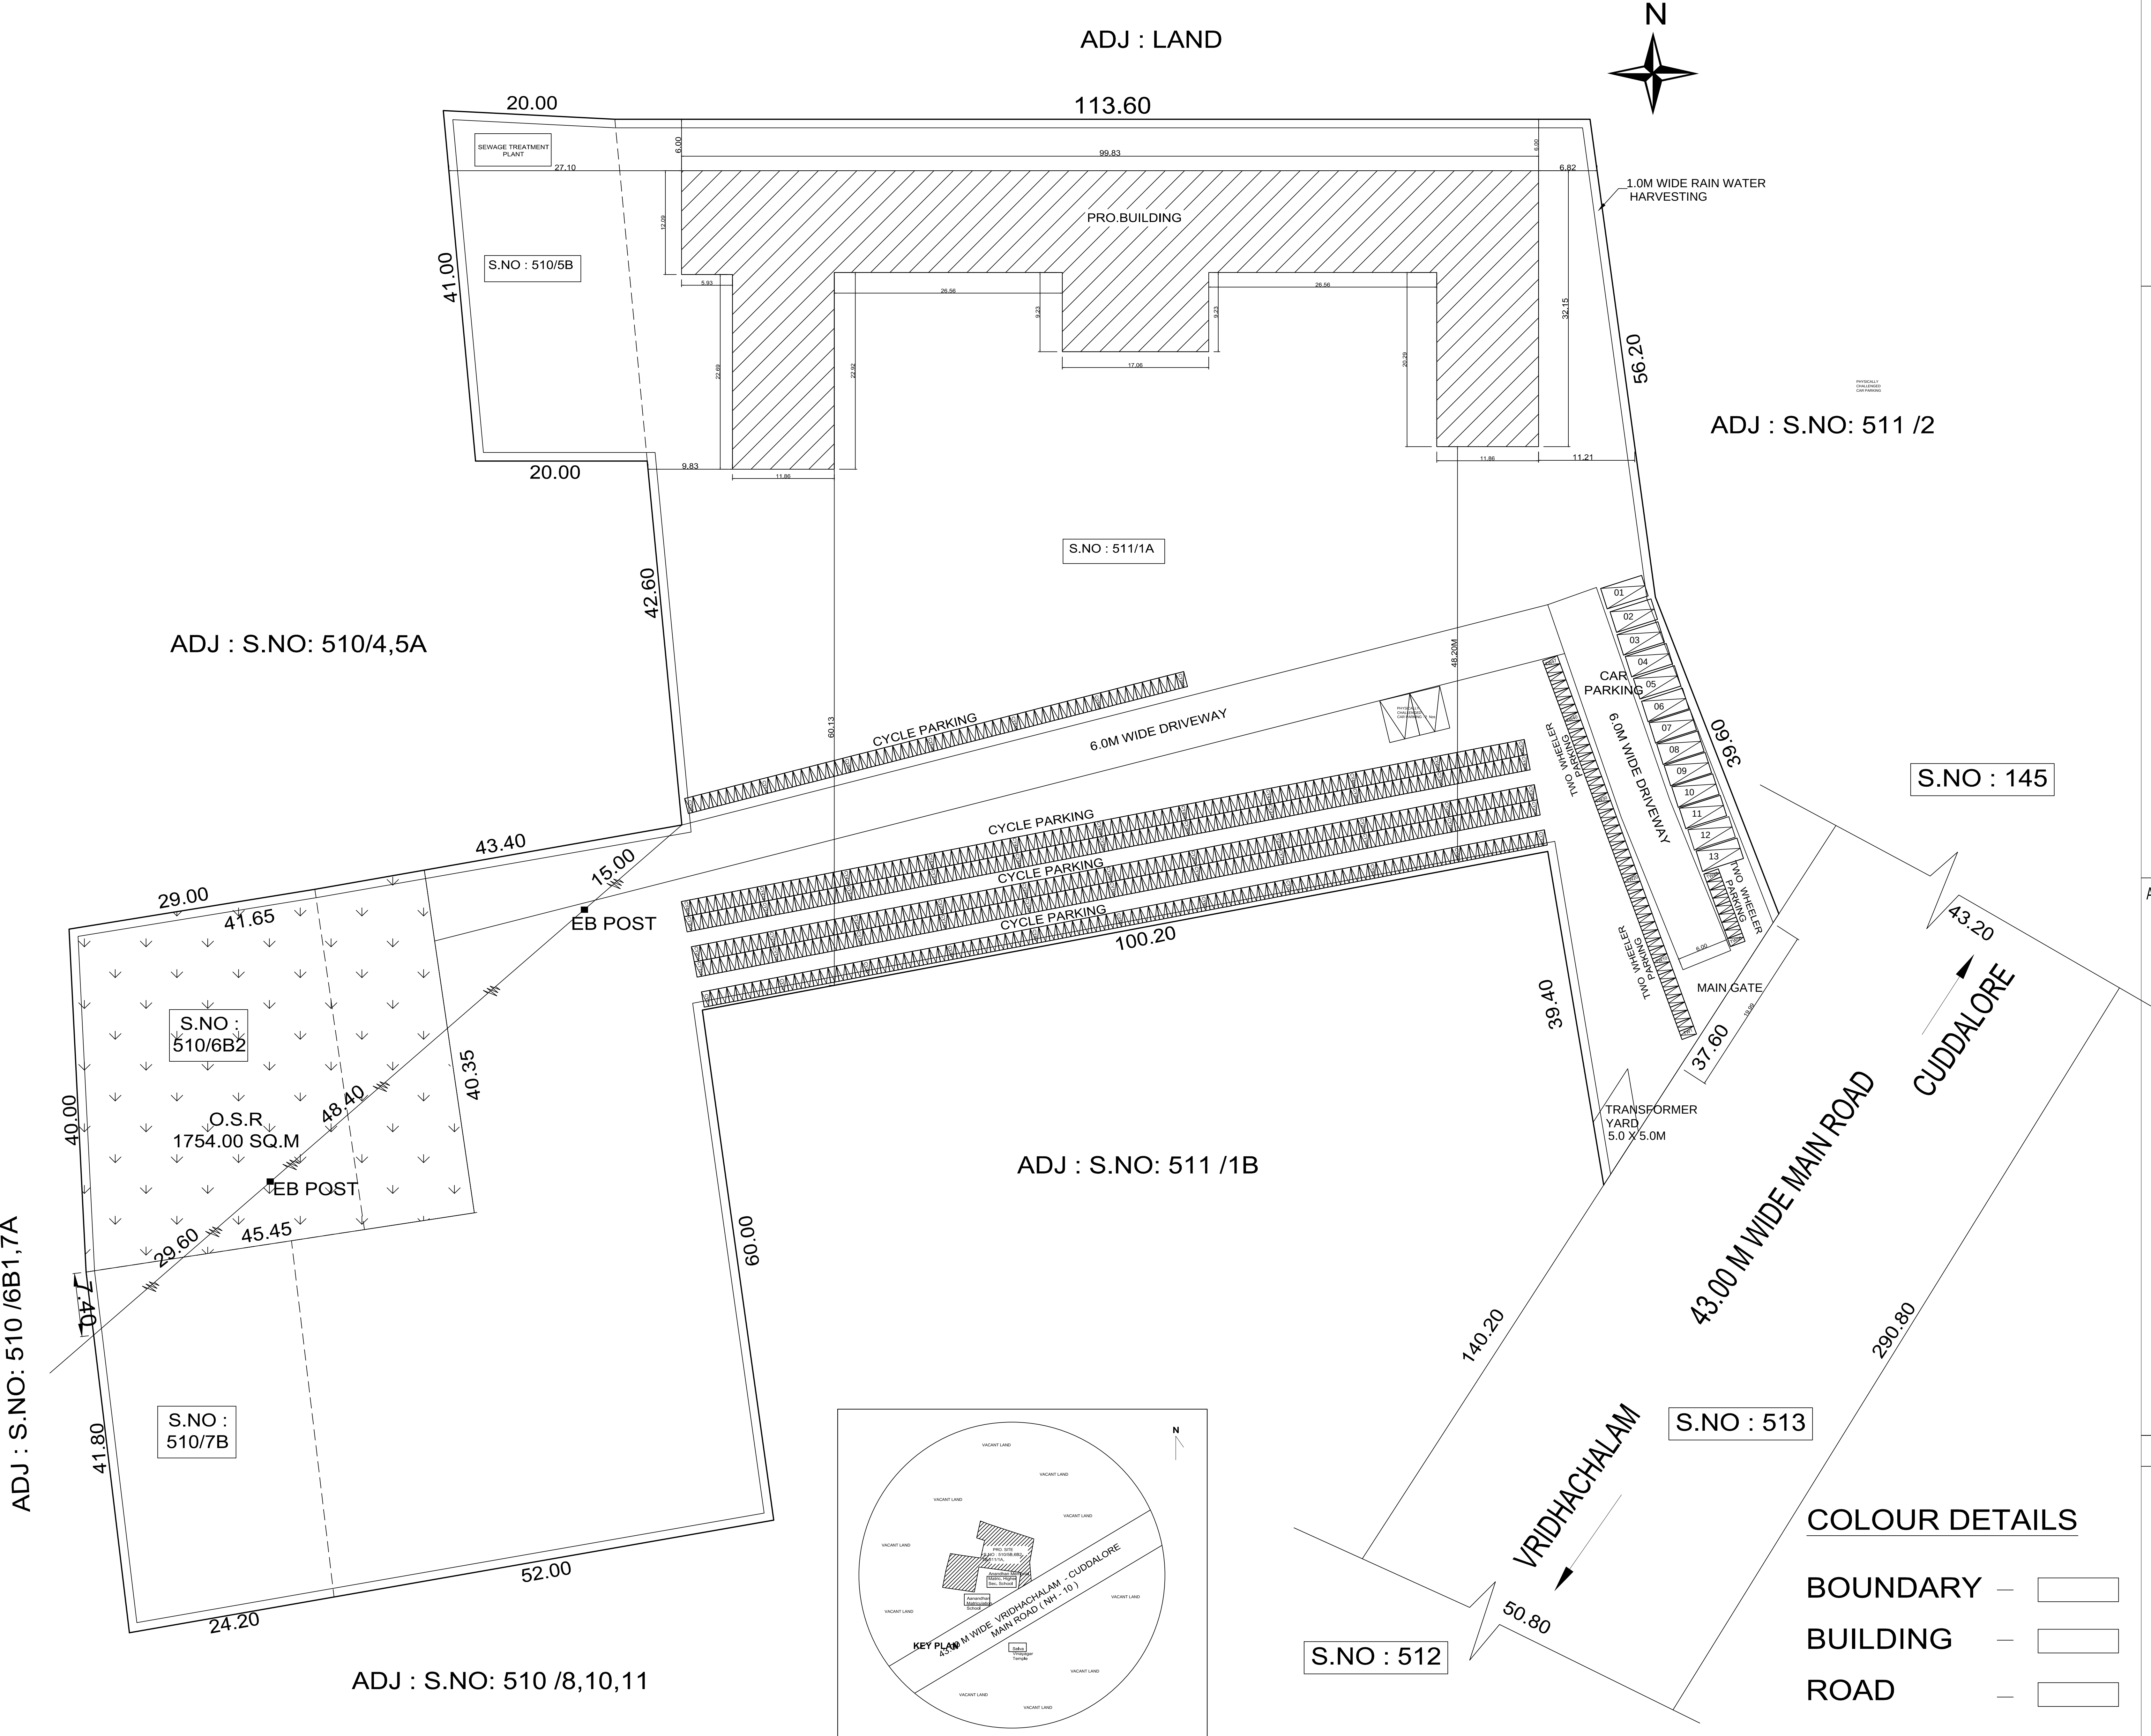

FLOOR WISE AREA STATEMENT			SHEET 3 OF 3
FLOOR	TOTAL BUILT UP AREA	NON FSI AREA	F.S.I AREA
GROUND FLOOR	1855.28 SQ.M		1855.28 SQ.M
FIRST FLOOR	1855.28 SQ.M		1855.28 SQ.M
HEADROOM		126.57 SQ.M	
TOTAL	3710.56 SQ.M		3710.56 SQ.M

TOTAL LAND AREA - 4.33 Acres - 17522.74 SQ.M
Total FSI AREA - 3710.56 SQ.M
NON FSI AREA - 126.57 SQ.M
FSI - 0.21
CAR PROVIDED - 15 Nos (13 +2)
TWO WHEELER PROVIDED - 56 Nos
CYCLE PROVIDED - 560 Nos
PHYSICALLY CHALLENGED CAR PARKING - 2 Nos

ENGINEER / STRUCTURAL ENGINEER

APPROVAL


ம.வ/ந.ஊ.உ.இ.(க.மா)எண் : 5 / 2023

COLOUR DETAILS


- BOUNDARY –
- BUILDING –
- ROAD –

உதவி இயக்குநர்
மாவட்ட நகர் ஊரமைப்பு அலுவலகம்
கடலூர் மாவட்டம்

PLAN SHOWING THE PROPOSED CONSTRUCTION OF A RCC ROOF COLLEGE BUILDING FOR ANANDHAN MEMORIAL ARTS & SCIENCE COLLEGE IN NEW S.NO : 510/5B,6B2,7B,511/1A,VAZHUTHALAMPATTU VILLAGE & PANCHAYAT, KURINJIPADI PANCHAYAT UNION , KURINJIPADI TALUK,CUDDALORE DISTRICT.

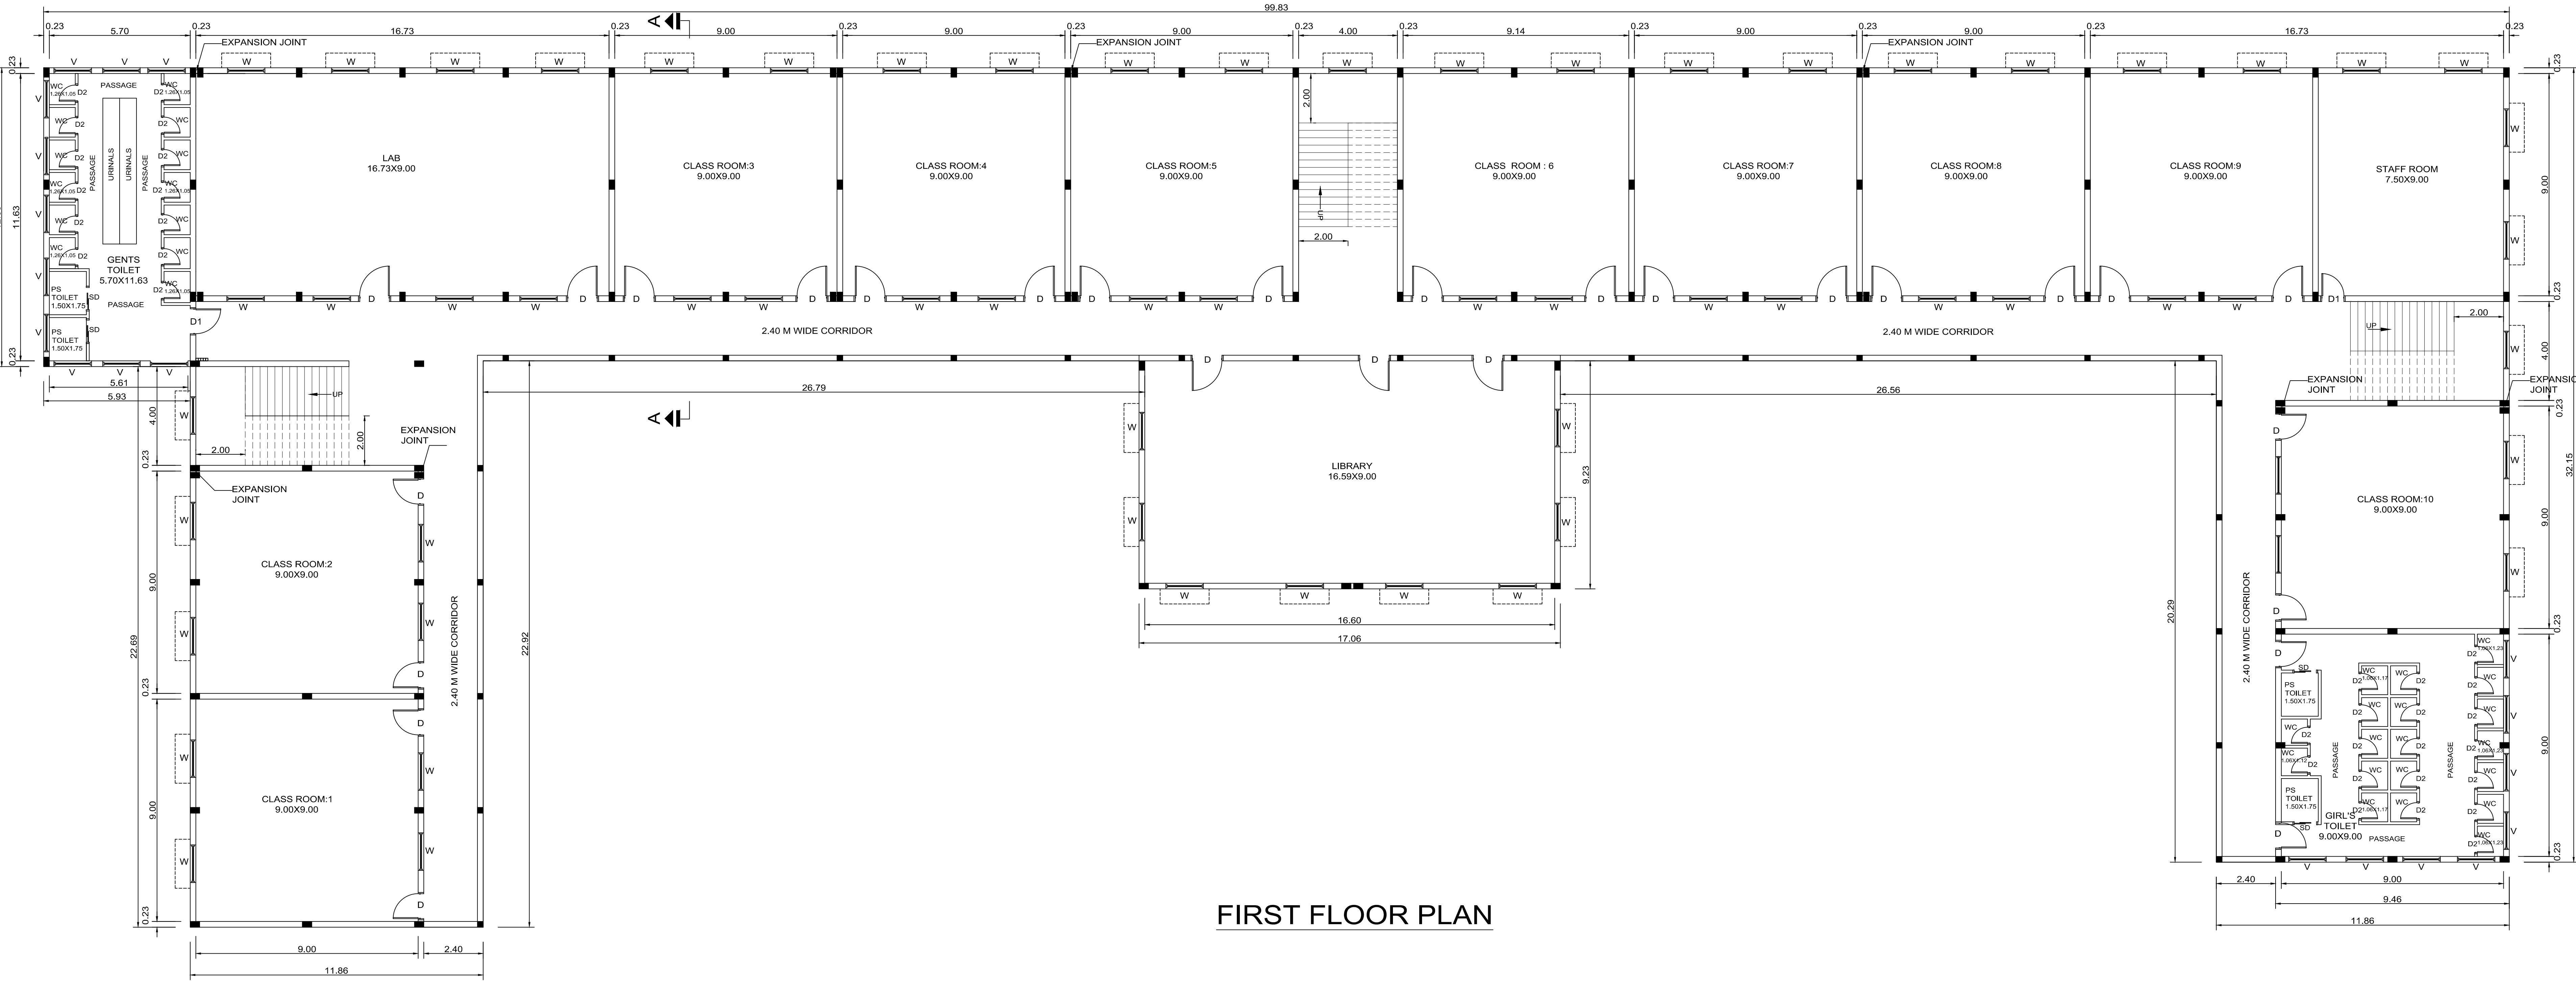

FIRST FLOOR PLAN

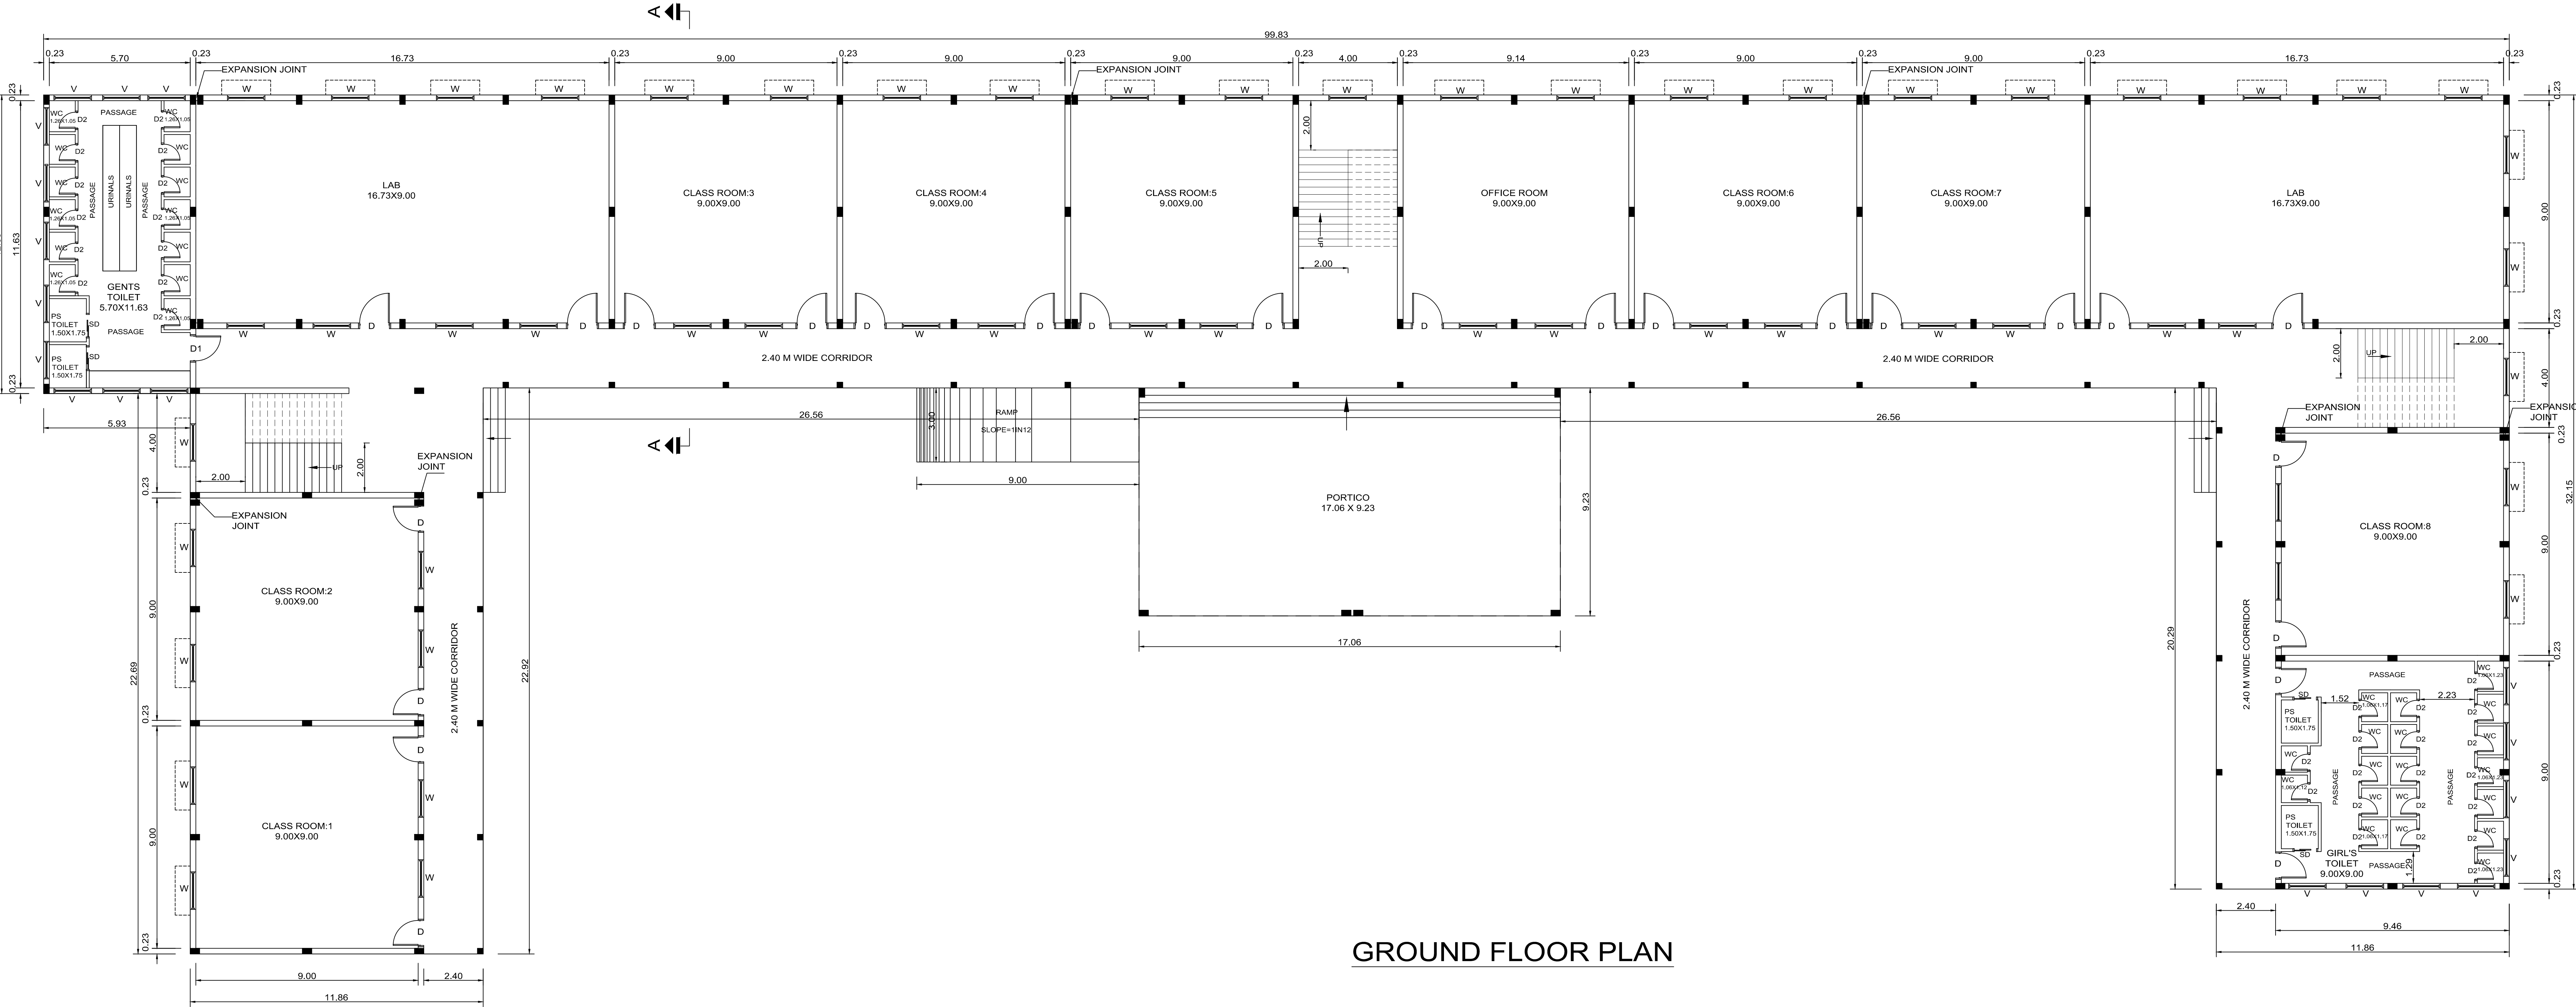

GROUND FLOOR PLAN

SCHEDULE OF JOINERY		SHEET 2 OF 3	
NAME		SIZE	
D	MAIN DOOR	1.20 X 2.10	
D1	DOOR	0.90 X 2.10	
D2	DOOR	0.90 X 2.10	
W	WINDOW	1.50 X 1.50	
W1	WINDOW	0.90 X 1.50	
V	VENTILATOR	1.52 X 0.60	
FLOOR WISE AREA STATEMENT			
FLOOR	TOTAL BUILT UP AREA	NON FSI AREA	F.S.I AREA
GROUND FLOOR	1855.28 SQ.M		1855.28 SQ.M
FIRST FLOOR	1855.28 SQ.M		1855.28 SQ.M
HEADROOM		126.57 SQ.M	
TOTAL	3710.56 SQ.M		3710.56 SQ.M
TOTAL LAND AREA - 4.33 Acres		• 17522.74 SQ.M	
Total FSI AREA		• 3710.56 SQ.M	
NON FSI AREA		• 126.57 SQ.M	
FSI		• 0.21	
CAR PROVIDED		• 15 Nos (13+2)	
TWO WHEELER PROVIDED		• 56 Nos	
CYCLE PROVIDED		• 560 Nos	
PHYSICALLY CHALLENGED CAR PARKING - 2 Nos			

SIGN

ENGINEER


APPROVAL

ம.வ/ந.ஊ.உ.இ.(க.மர)னின் : 5 / 2023


உதவி இயக்குநர்
மாவட்ட நகர் ஊரமைப்பு அலுவலகம்
கடலூர் மாவட்டம்

PLAN SHOWING THE PROPOSED CONSTRUCTION OF A RCC ROOF COLLEGE BUILDING FOR ANANDHAN MEMORIAL ARTS & SCIENCE COLLEGE IN NEW S.NO : 510/5B,6B2,7B,511/1A,VAZHUTHALAMPATTU VILLAGE & PANCHAYAT, KURINJIPADI PANCHAYAT UNION , KURINJIPADI TALUK,CUDDALORE DISTRICT.



SCALE:1:100
ALL DIMENSIONS ARE IN FEET AND METER

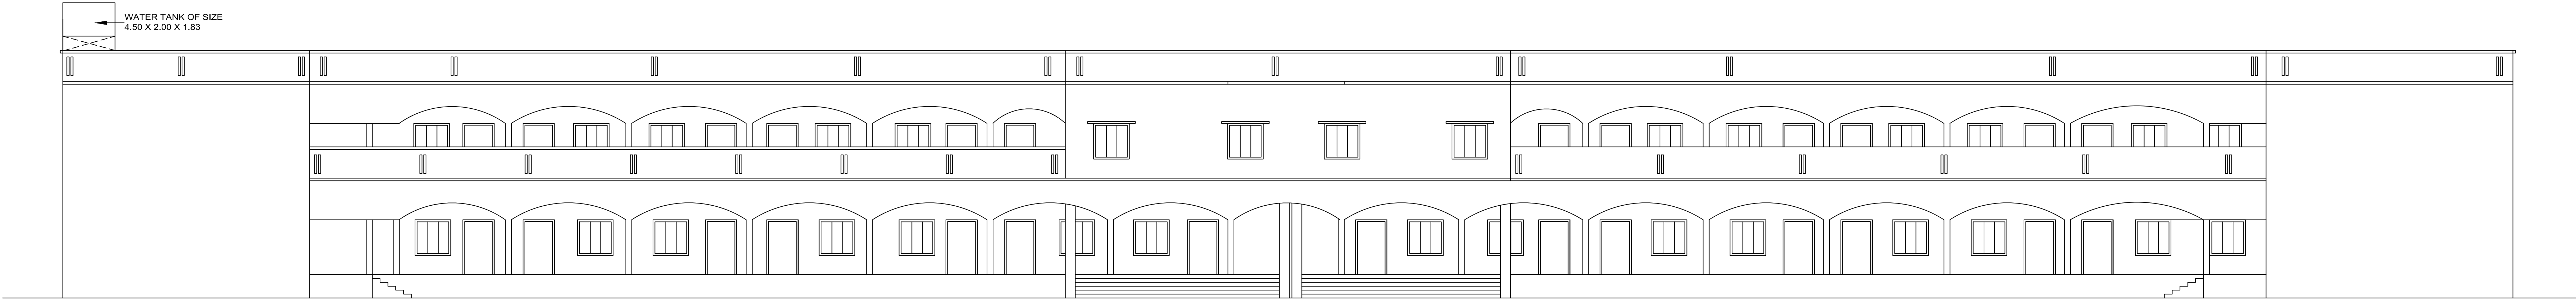



ELEVATION

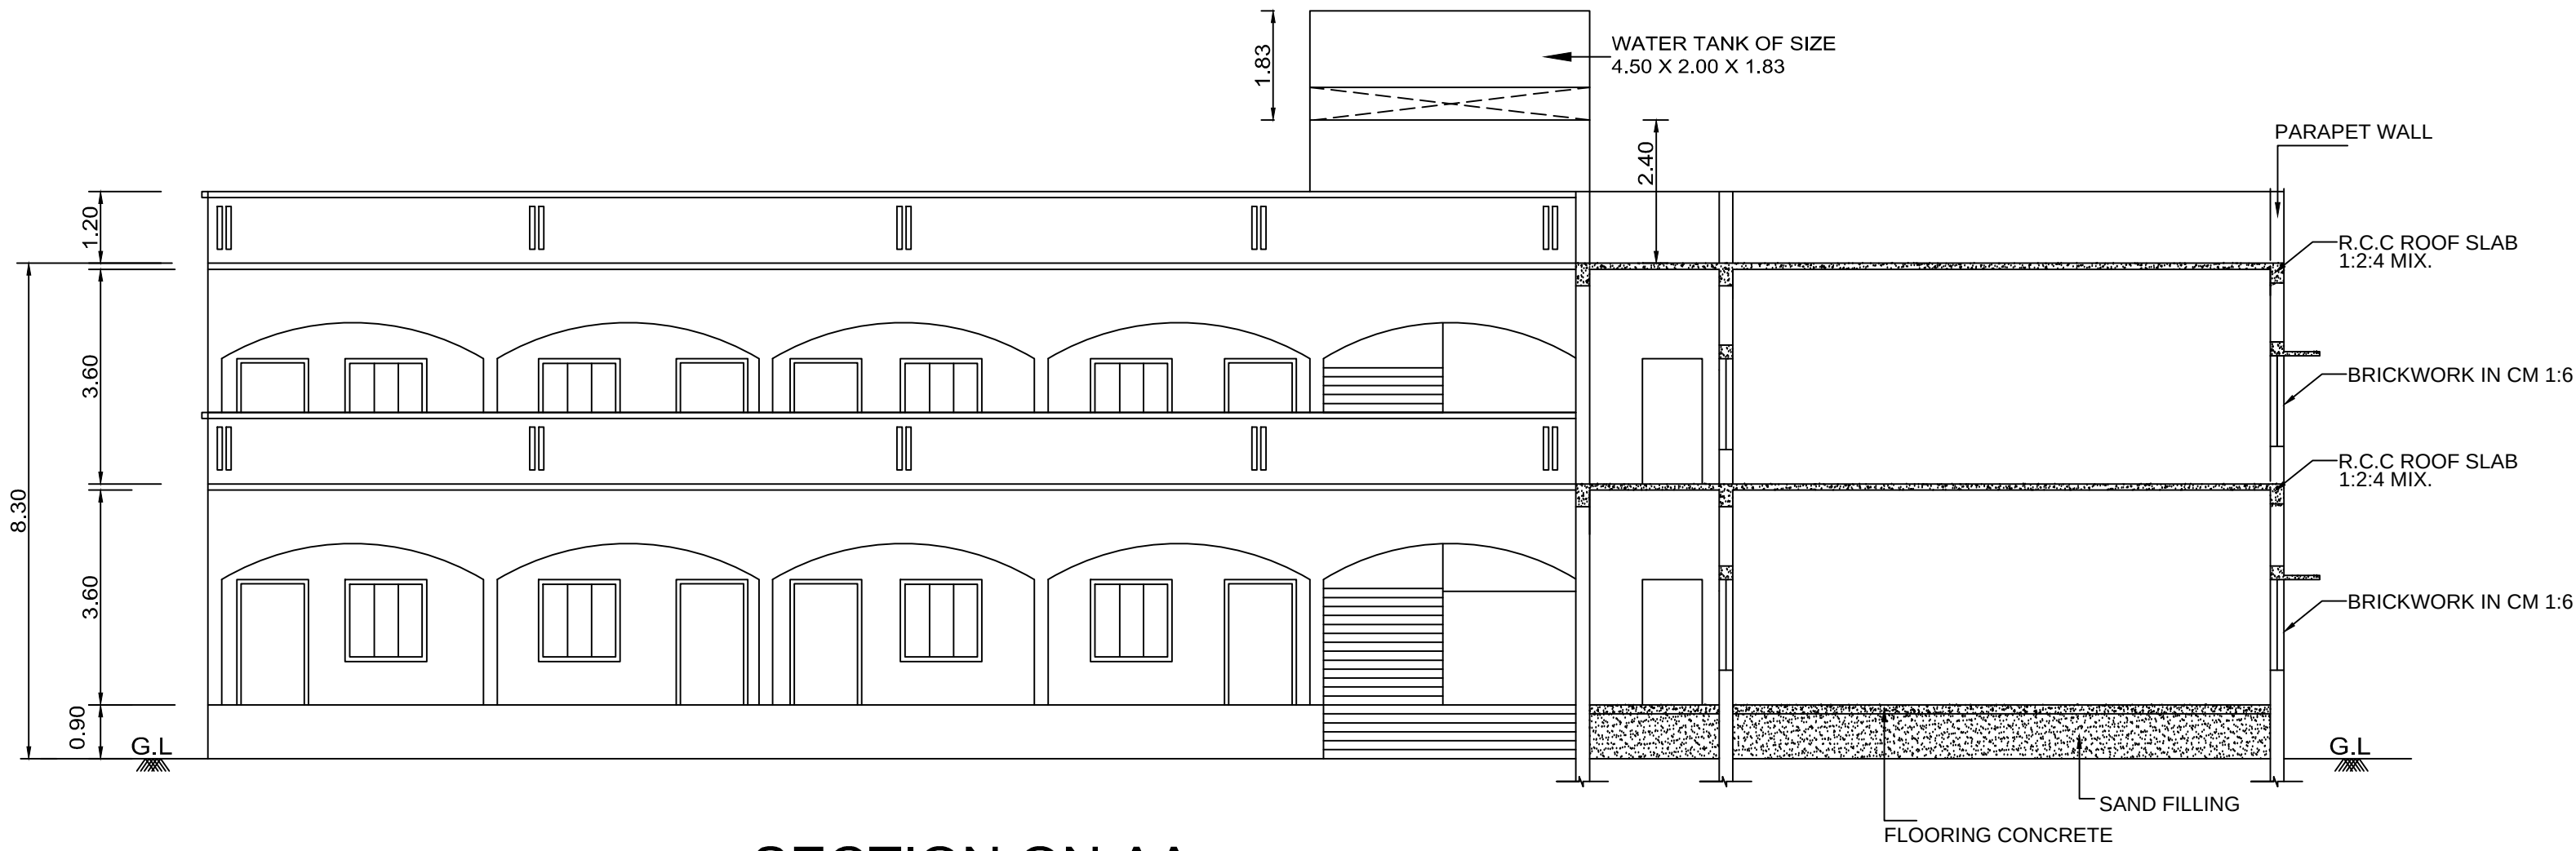


SECTION ON AA

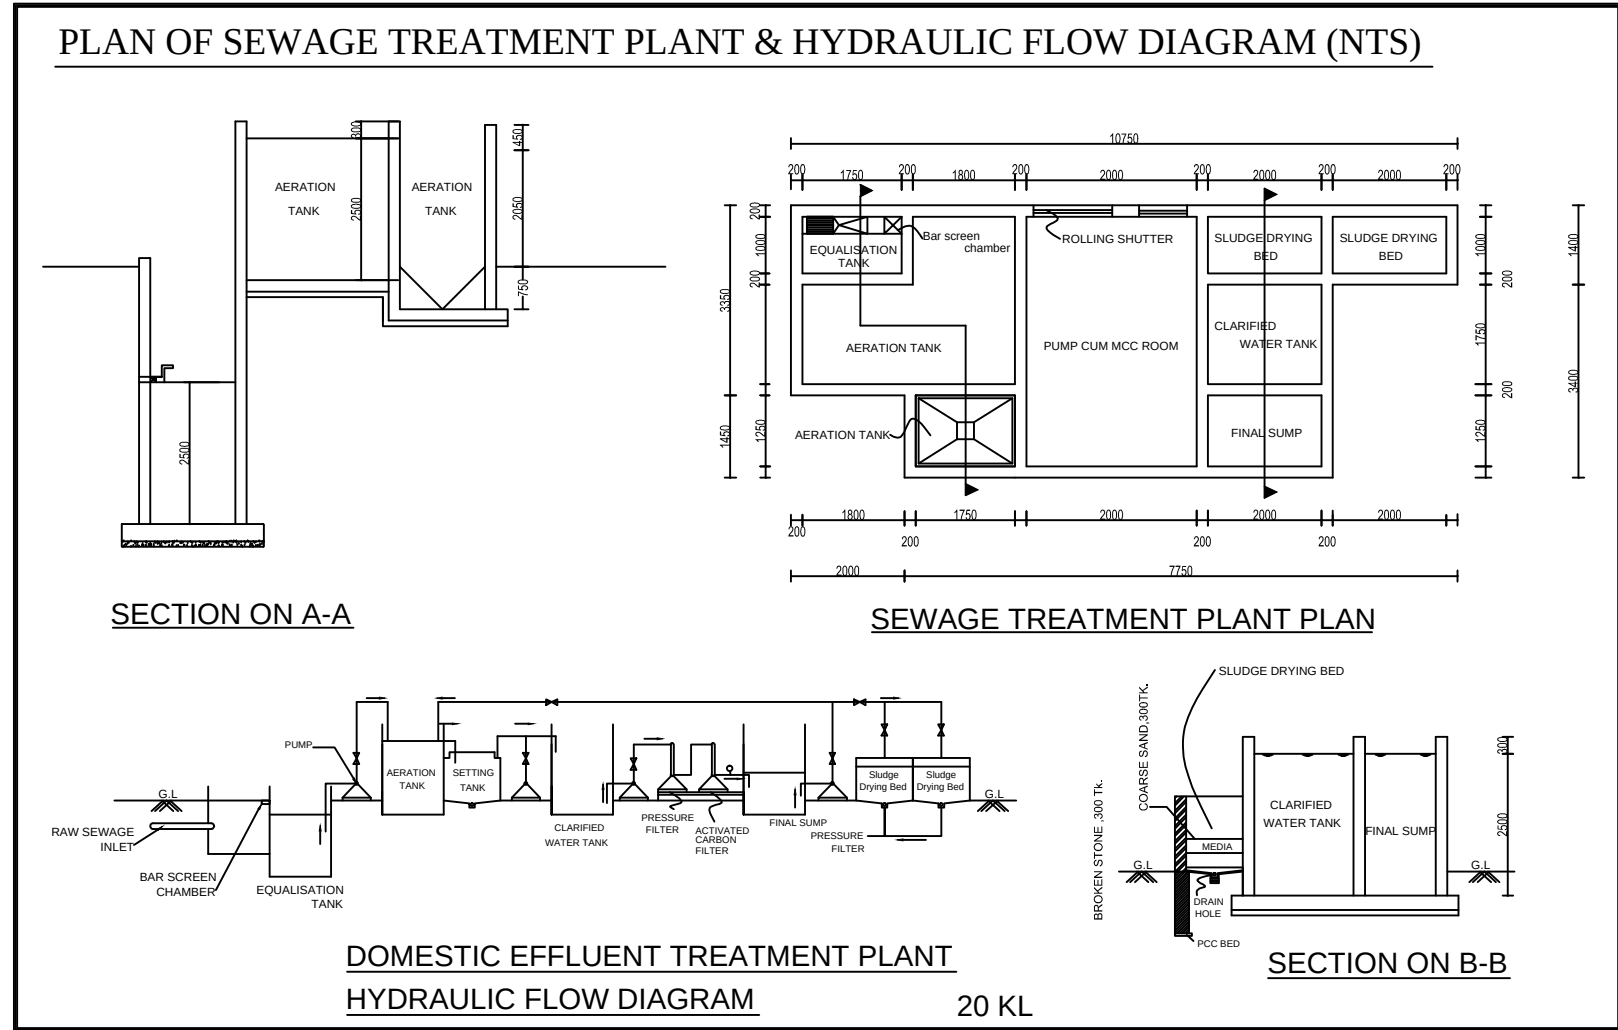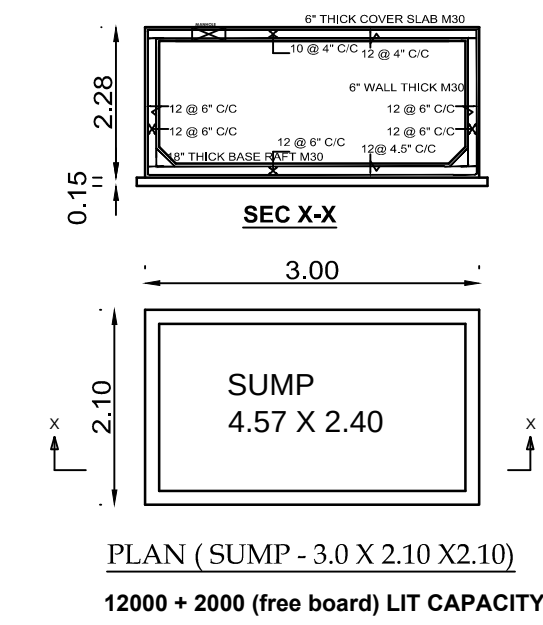

SEPTIC TANK DETAILS

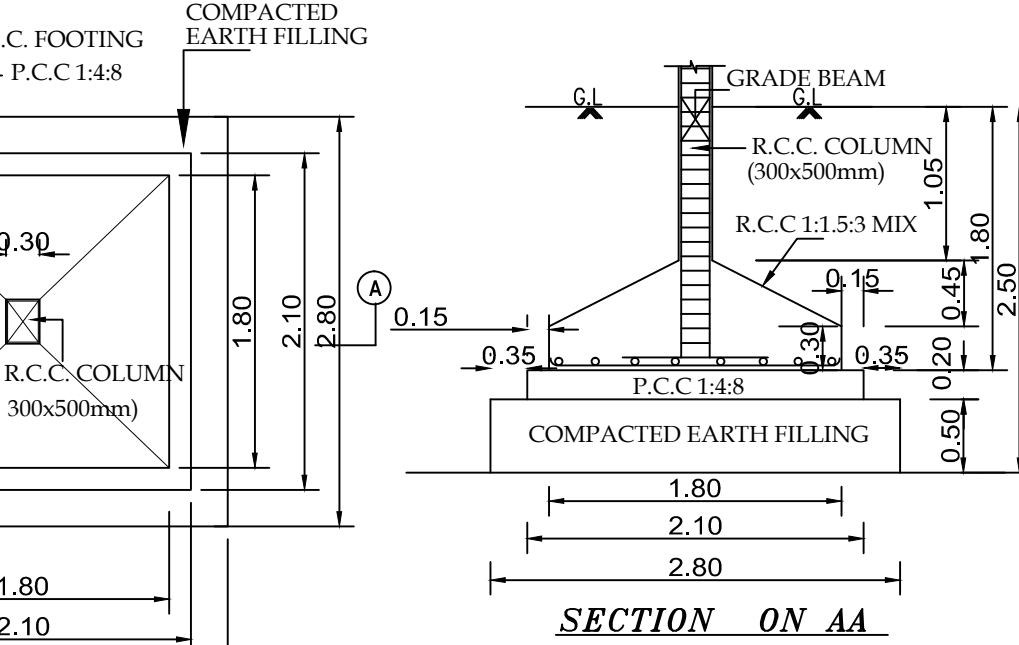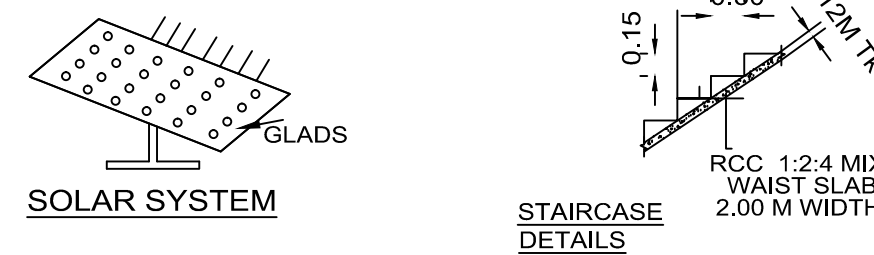

FOOTING PLAN & TYPICAL C1 FOUNDATION DETAILS

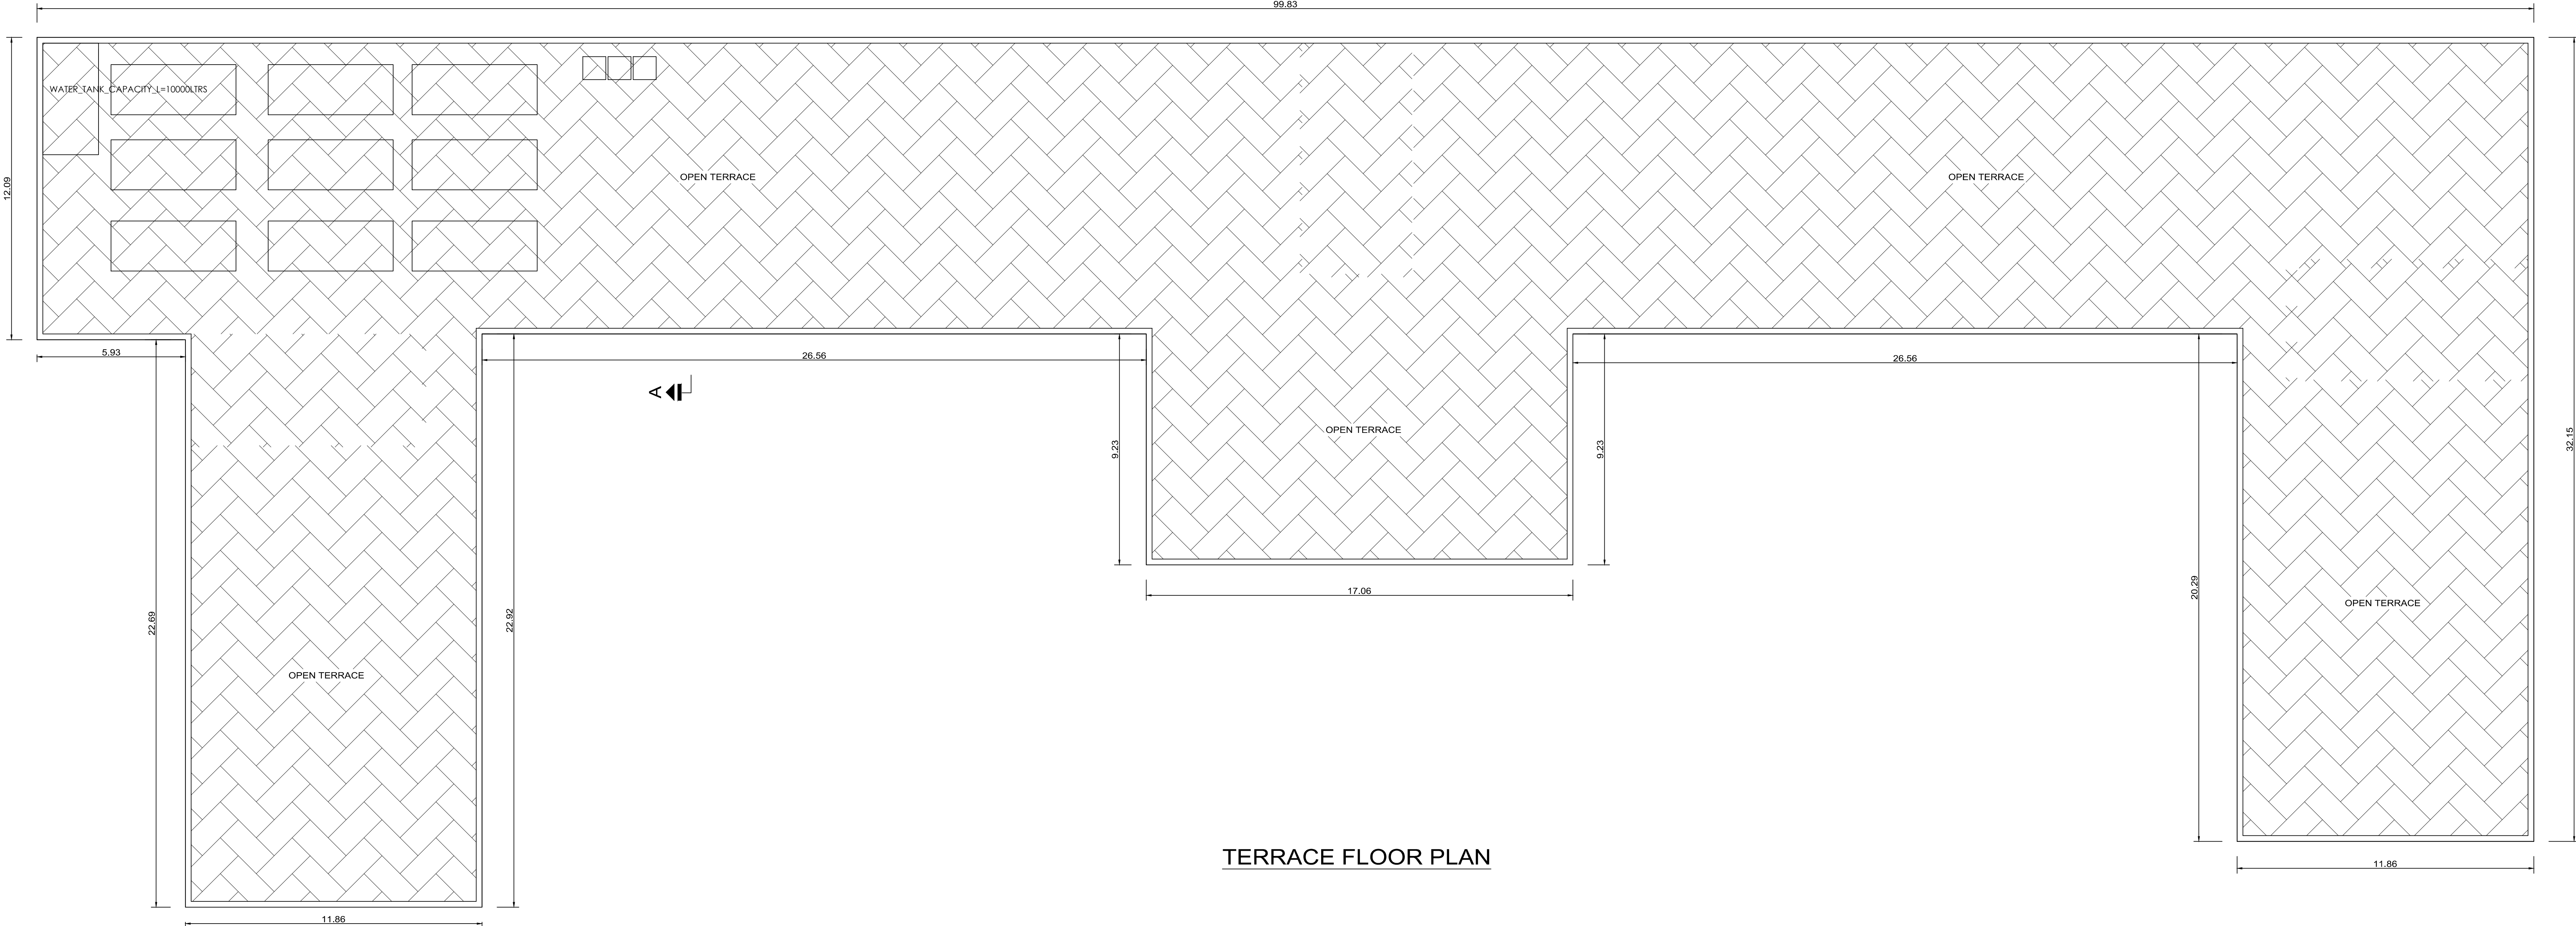

TERRACE FLOOR PLAN

SCHEDULE OF JOINERY		SHEET 2 OF 3
NAME	SIZE	
D	MAIN DOOR	1.20 X 2.10
D1	DOOR	0.90 X 2.10
D2	DOOR	0.90 X 2.10
W	WINDOW	1.50 X 1.50
W1	WINDOW	0.90 X 1.50
V	VENTILATOR	1.52 X 0.60

FLOOR WISE AREA STATEMENT			
FLOOR	TOTAL BUILT UP AREA	NON FSI AREA	F.S.I AREA
GROUND FLOOR	1855.28 SQ.M		1855.28 SQ.M
FIRST FLOOR	1855.28 SQ.M		1855.28 SQ.M
HEADROOM		126.57 SQ.M	
TOTAL	3710.56 SQ.M		3710.56 SQ.M

TOTAL LAND AREA - 4.33 Acres - 17322.74 SQ.M
Total FSI AREA - 3710.56 SQ.M
NON FSI AREA - 126.57 SQ.M
FSI - 0.21
CAR PROVIDED - 15 Nos (13+2)
TWO WHEELER PROVIDED - 56 Nos
CYCLE PROVIDED - 560 Nos
PHYSICALLY CHALLENGED CAR PARKING - 2 Nos

SIGN
ENGINEER

APPROVAL

ம.வ/ந.ஊ.உ.இ.(க.ம.ப)எண் : 5 / 2023

உ.தனி இயக்குநர்
மாவட்ட நகர் ஊரமைப்பு அலுவலகம்
கடலூர் மாவட்டம்