



SCALE:1:100
ALL DIMENSIONS ARE IN FEET AND METERS


OWNER'S NAME : Mrs.S.K.SATHYA LAKSHMI PREETH W/o.Dr.R.KUMAR

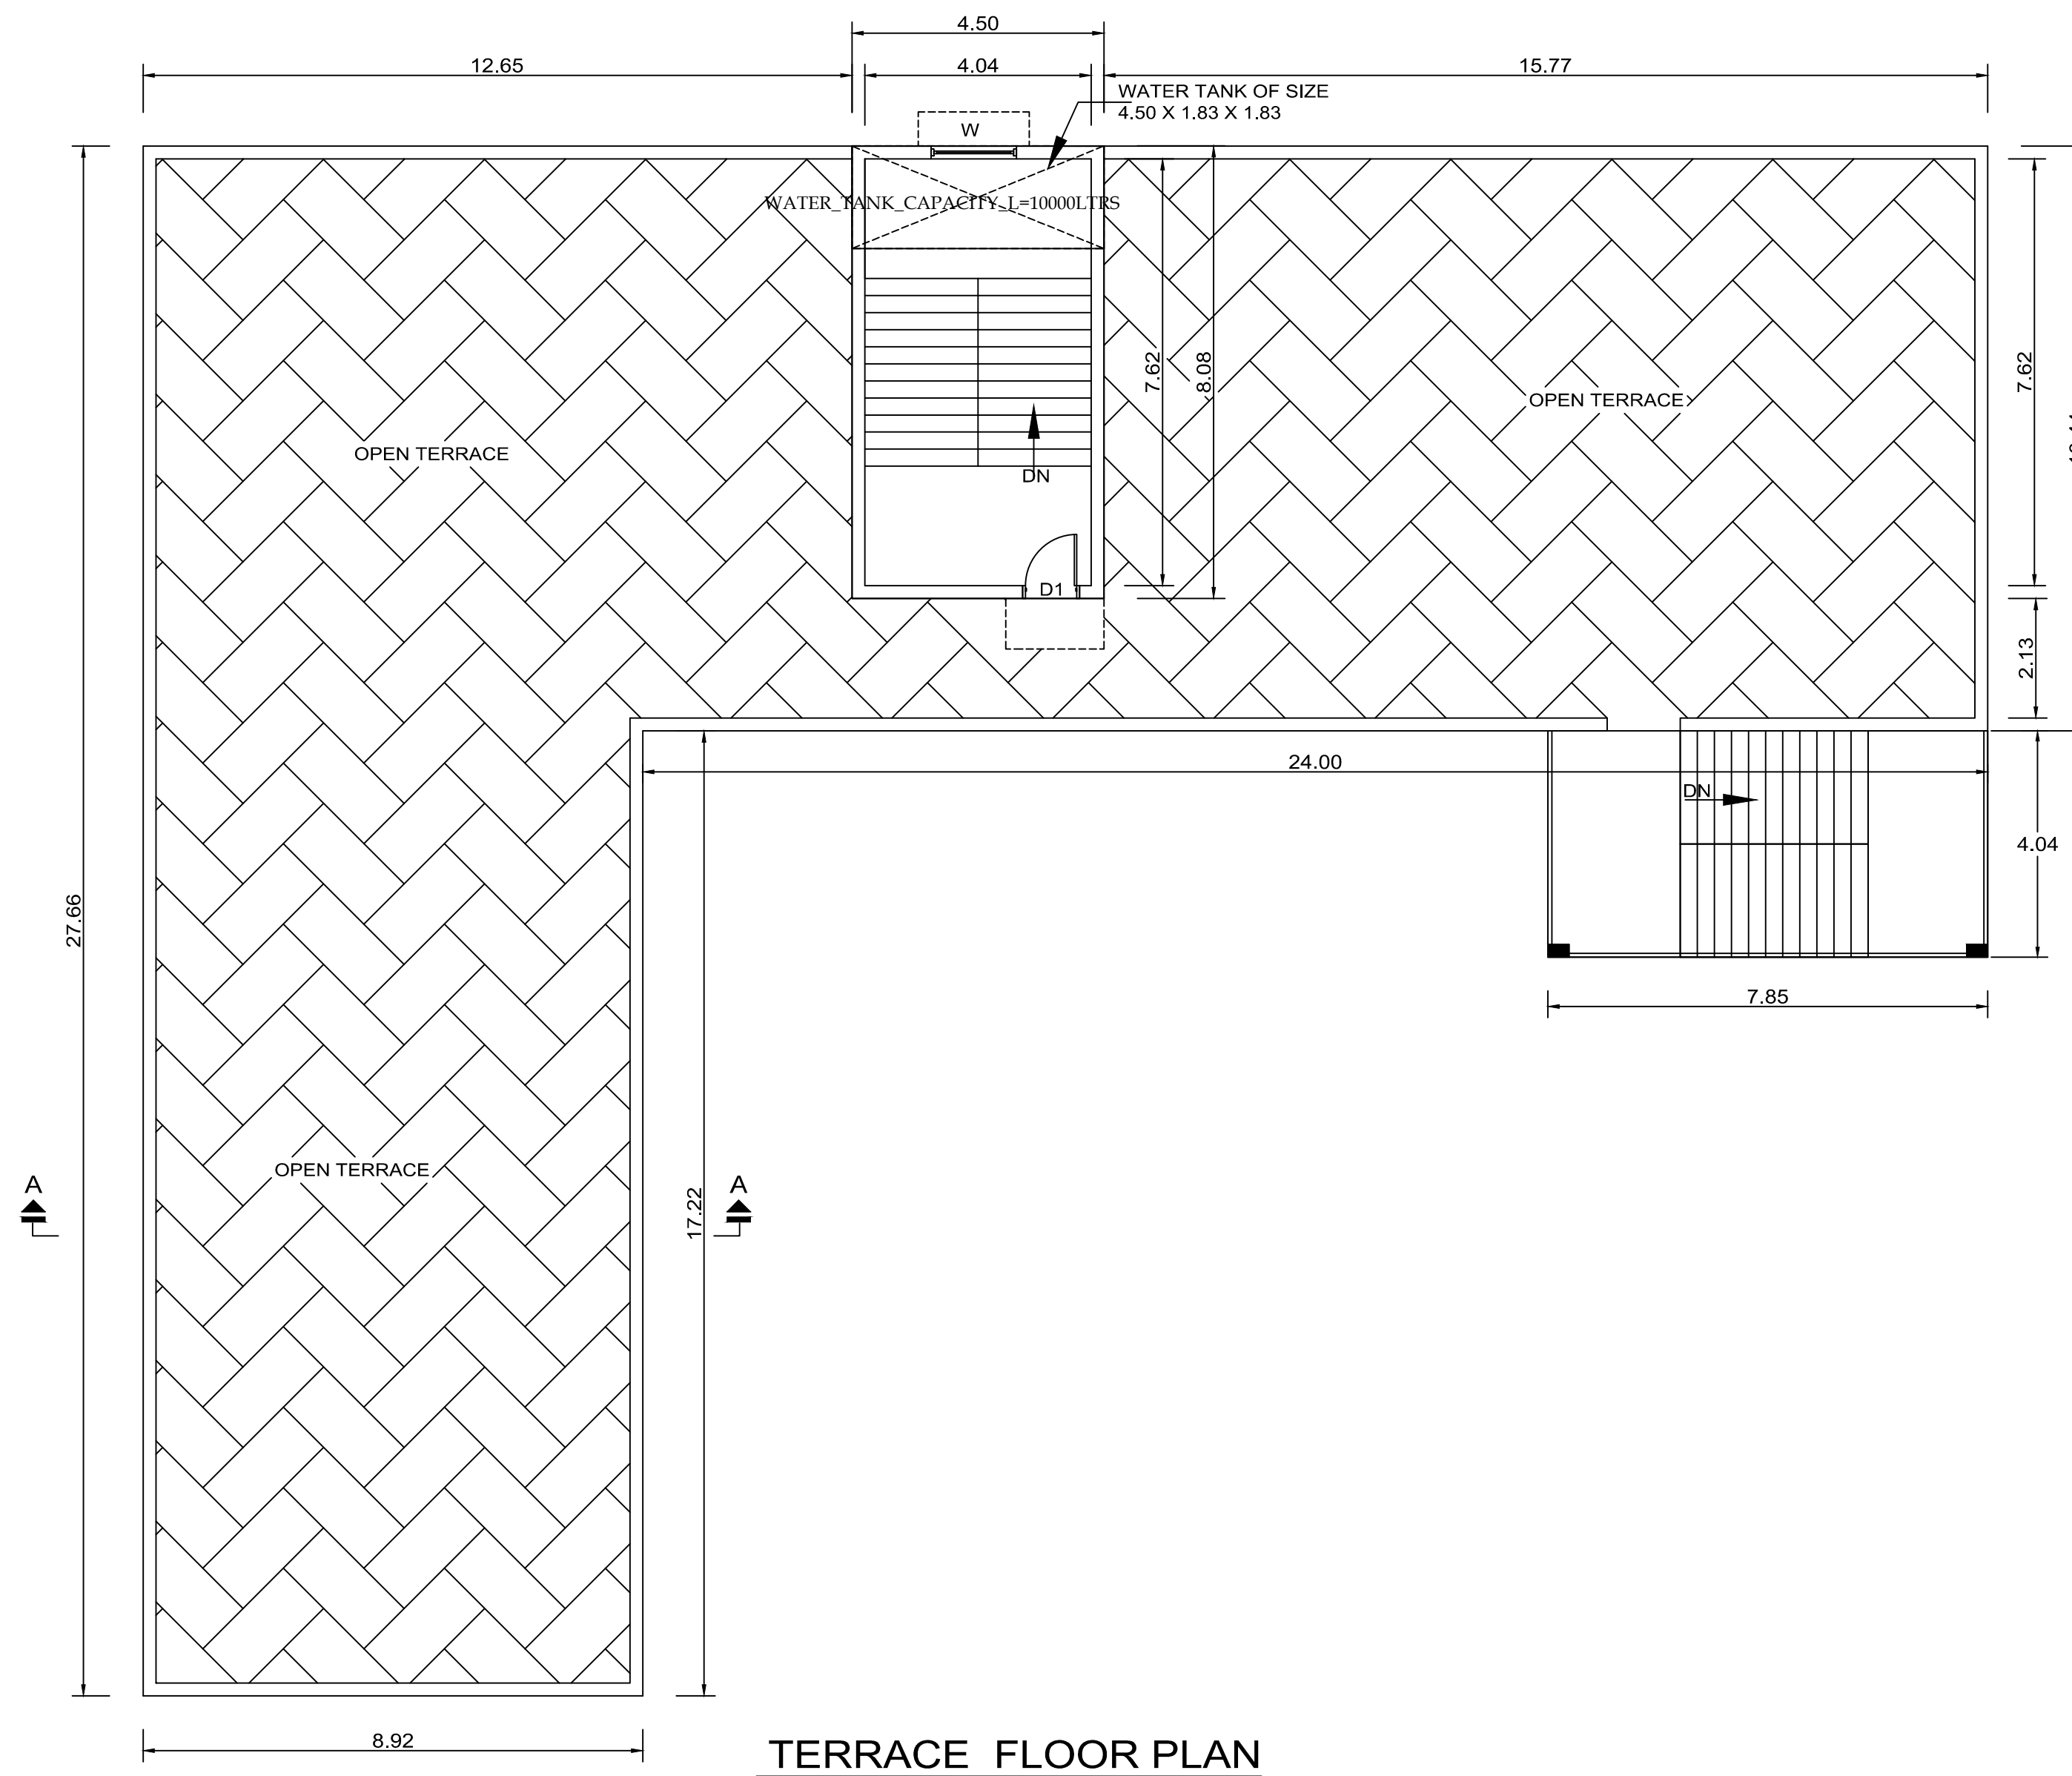


TERRACE FLOOR PLAN

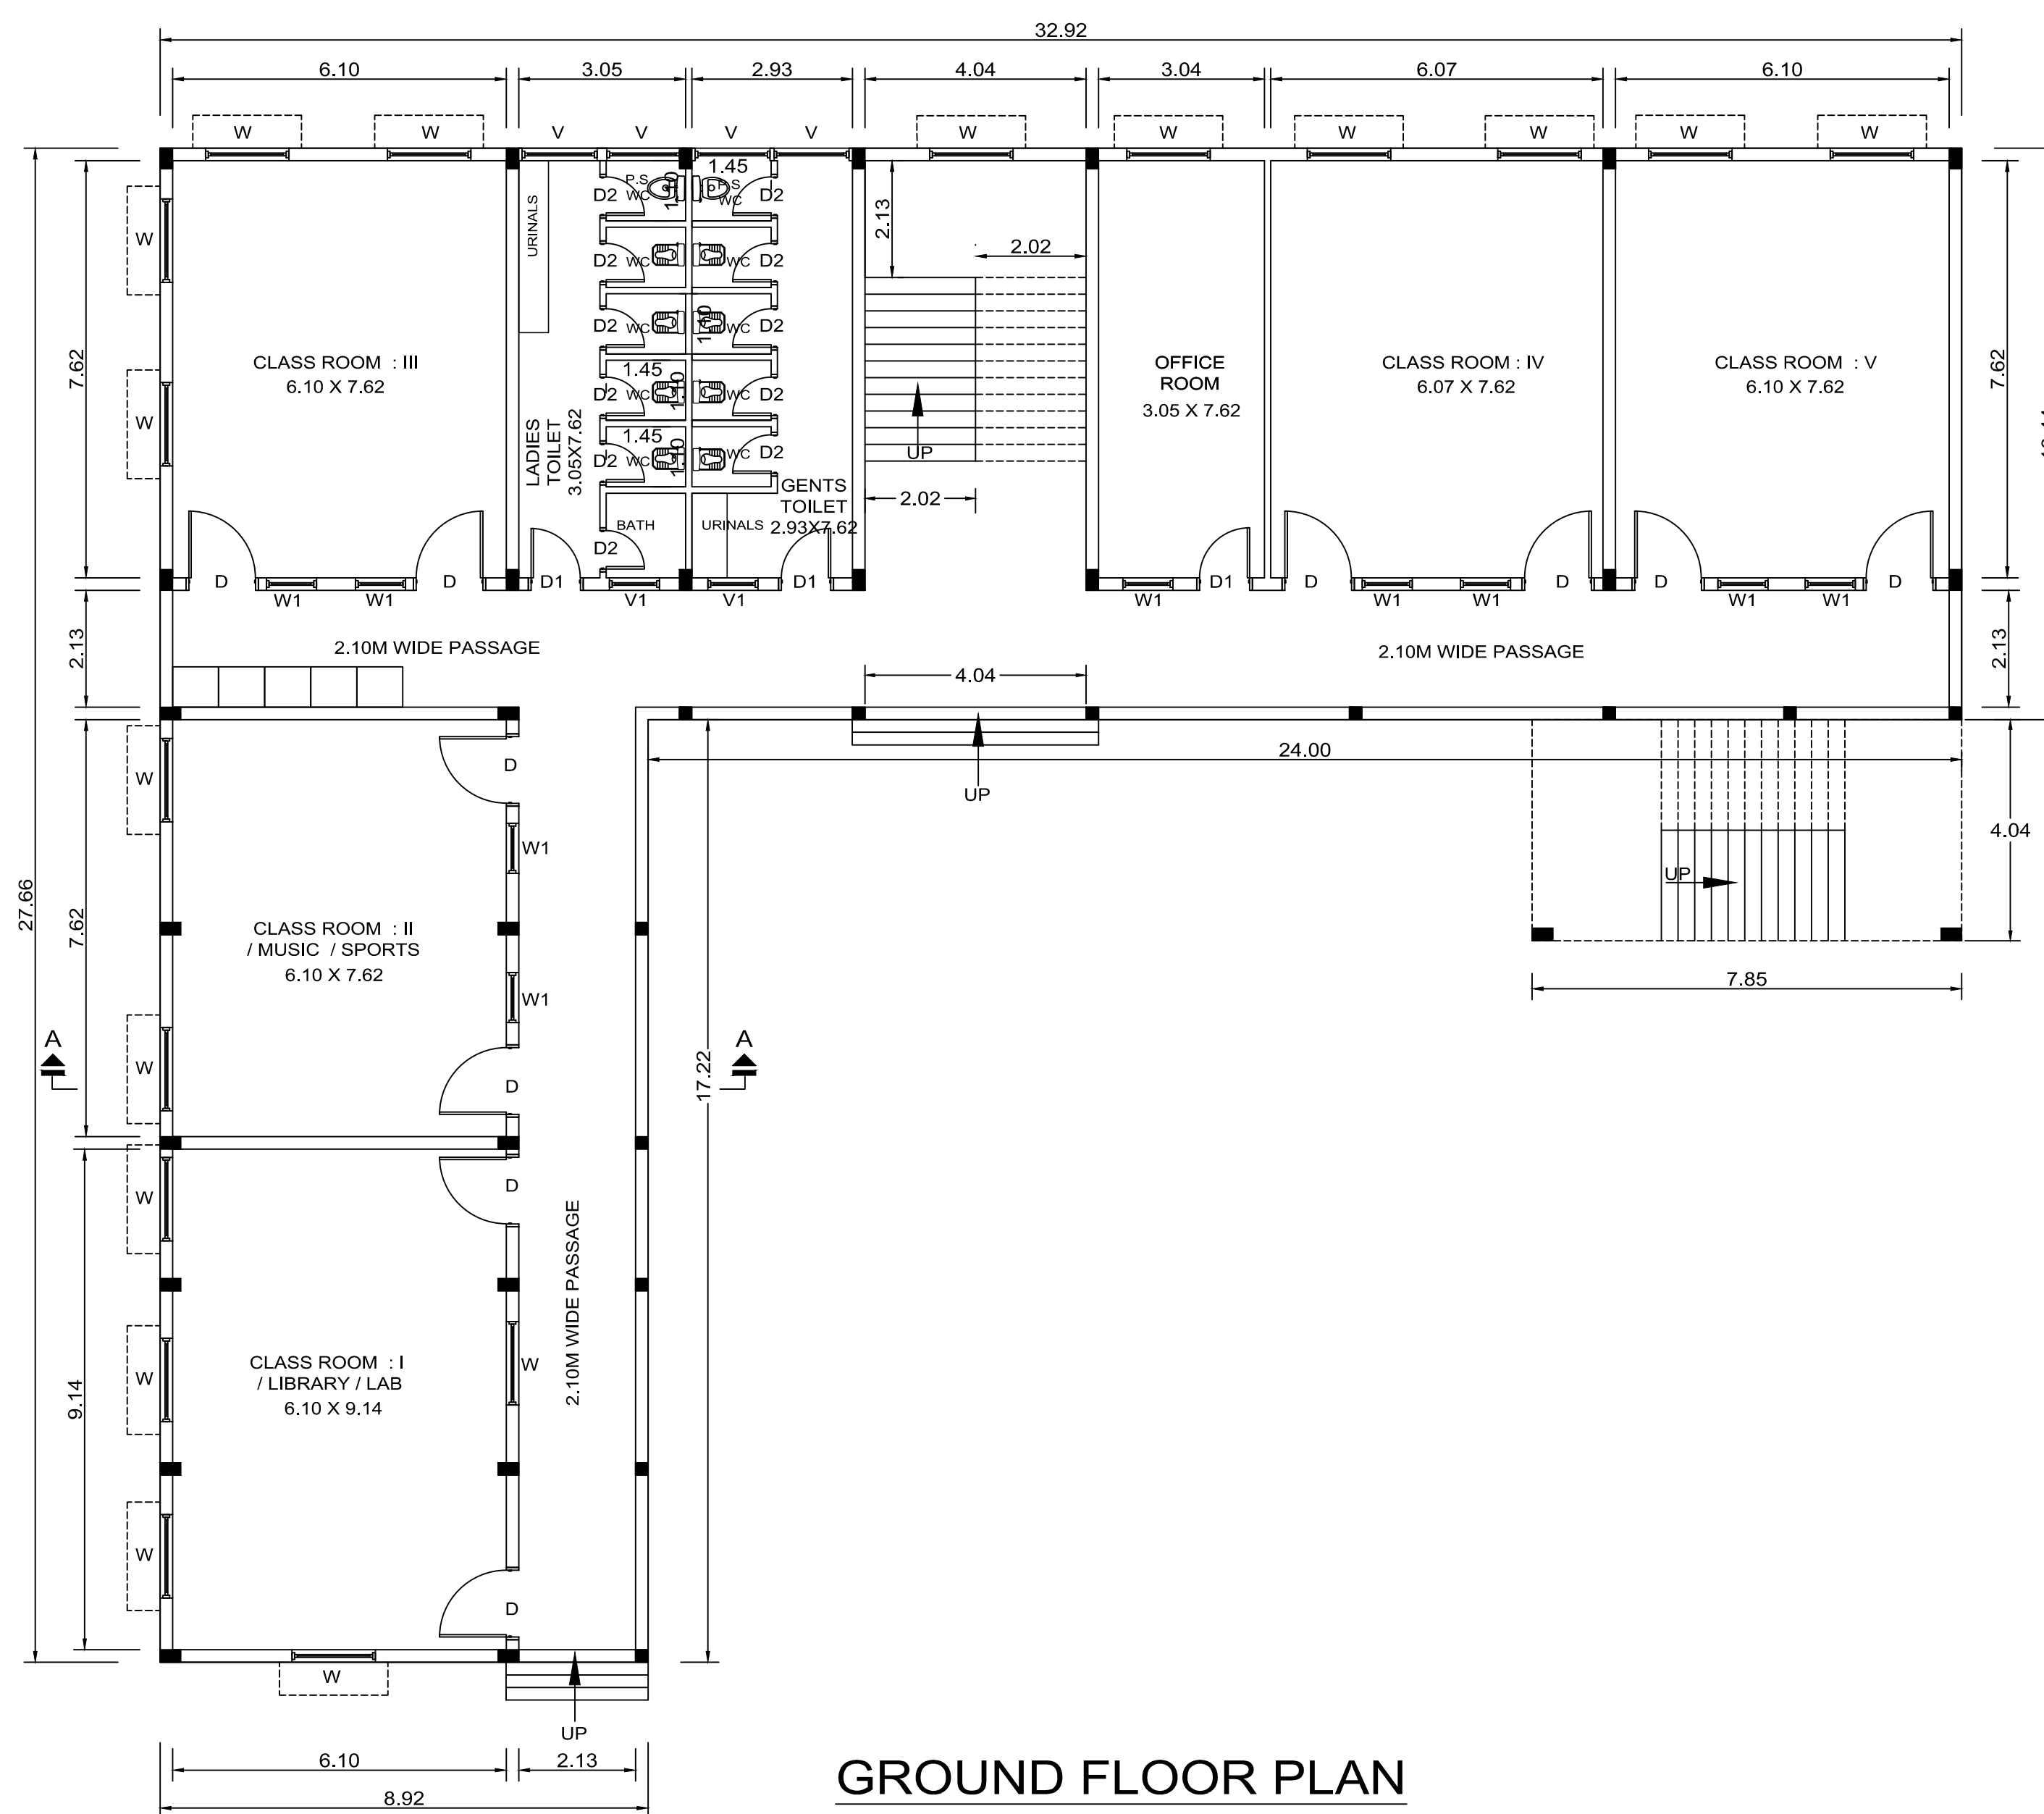

GROUND FLOOR PLAN

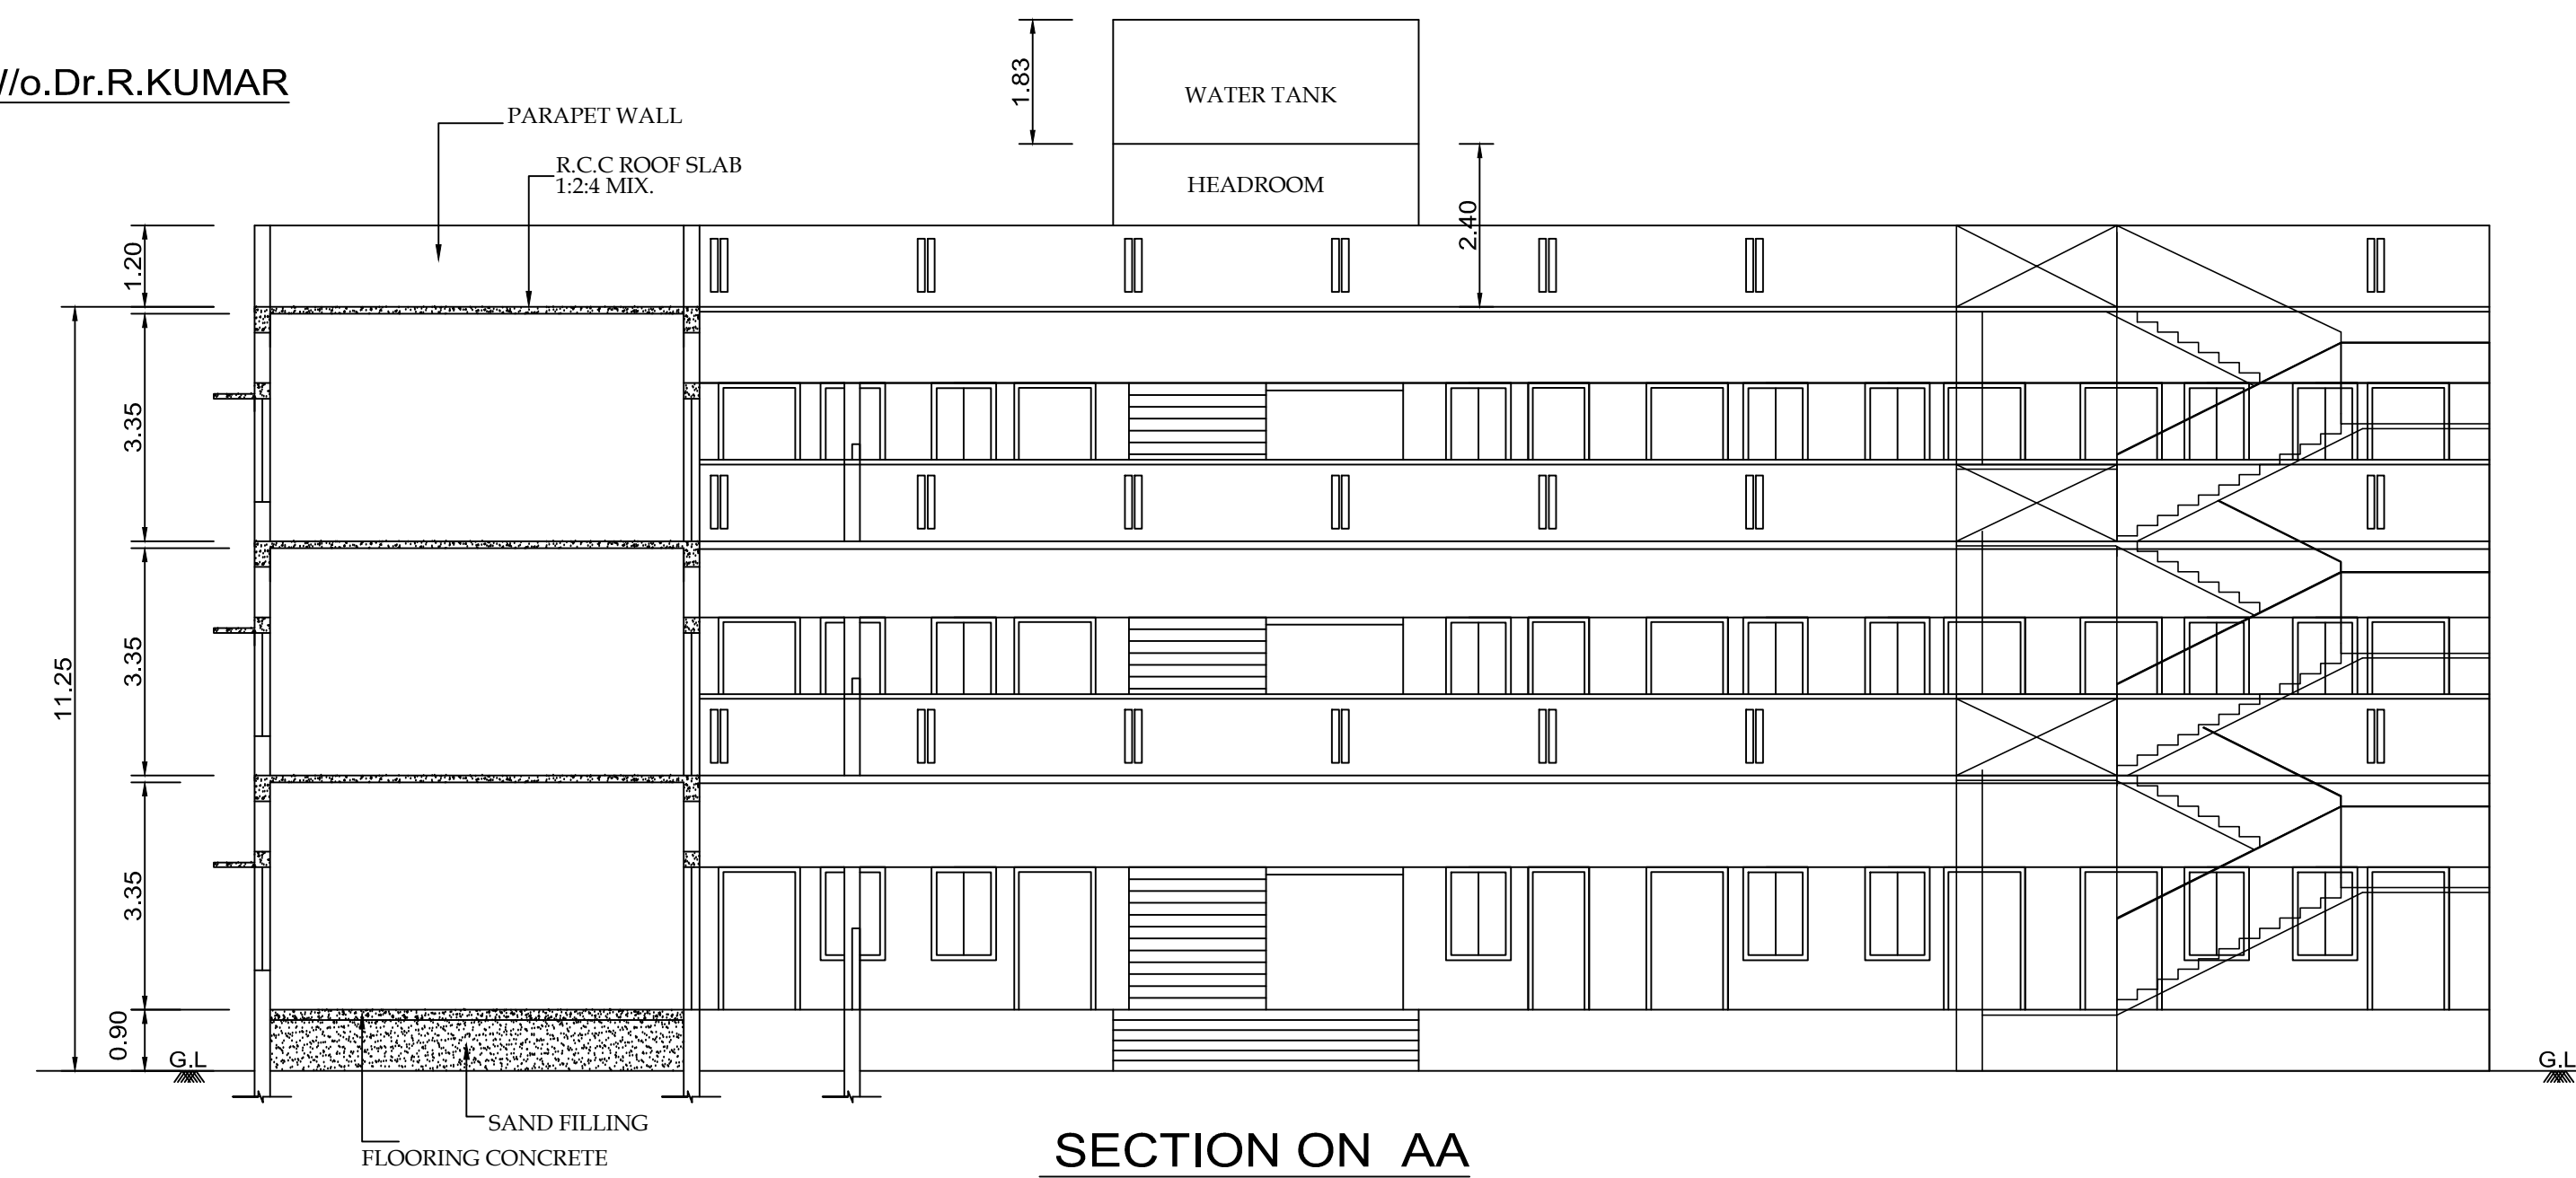

SECTION ON AA

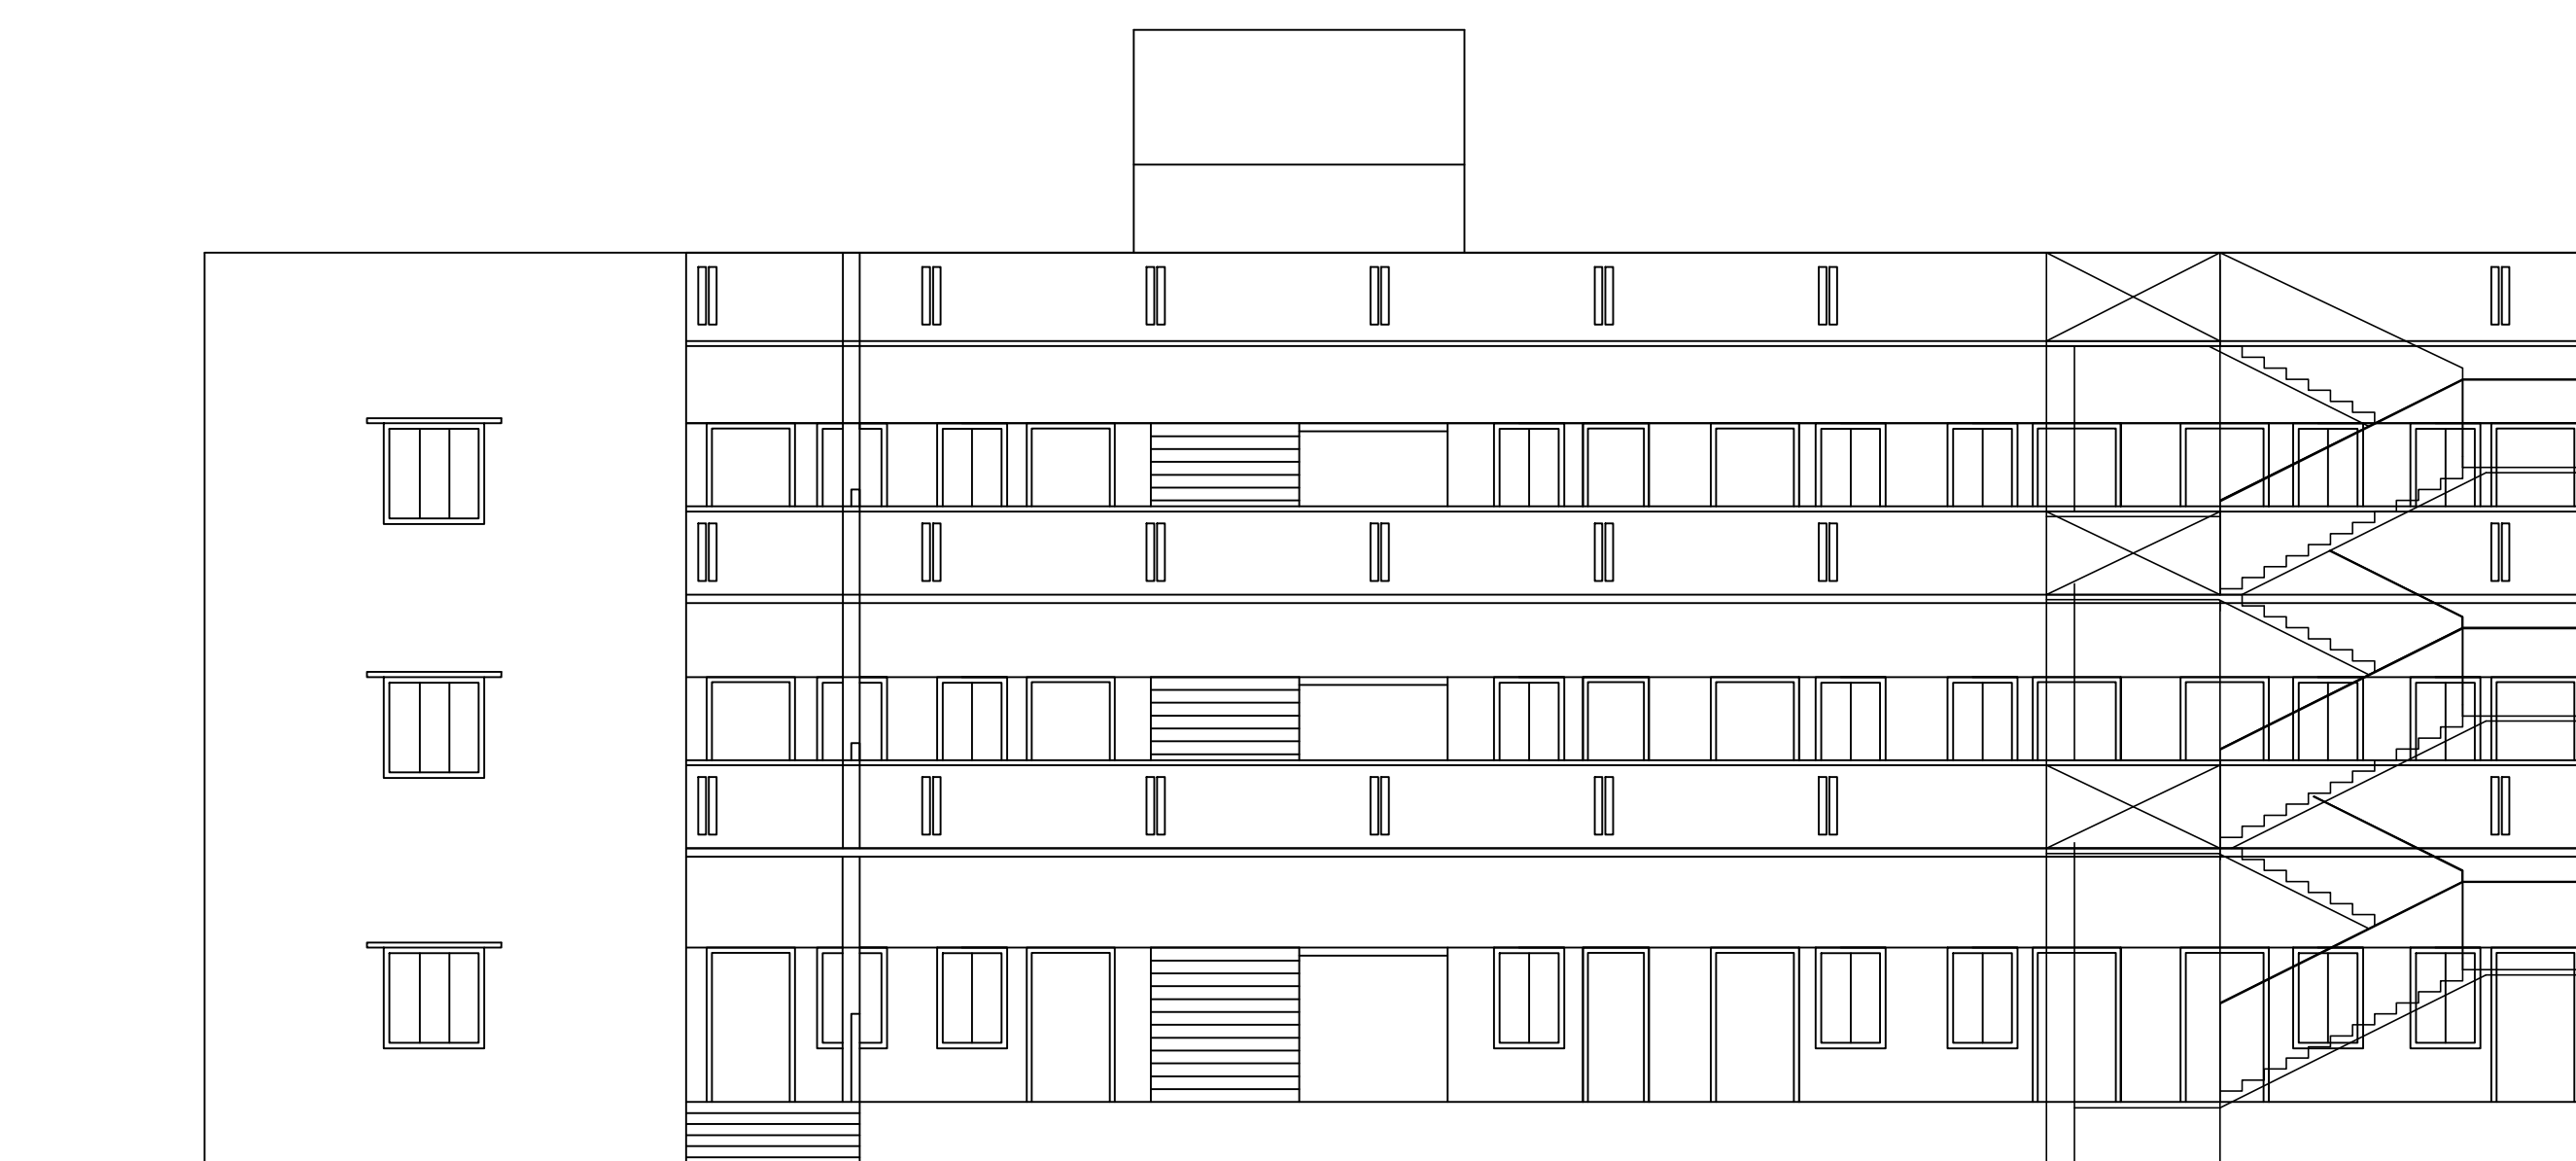ELEVATION

FIRST FLOOR PLAN
(TYPICAL - SECOND FLOOR)


Er.R. PREMKUMAR
B.E (Civ & Strg), M.E (Geo-Tech), M.Sc (Strg), M.E., Ph.D., MT Arb., (Ph.D.)
REGISTERED GEO-TECHNICAL ENGINEER (RGTE)
REGISTRATION NUMBER (TJR/IGTE/24/18/014)
No 286, Bharathiyar Road, Karaikal - 605 602
Branch: Nagasollinam, Chidambaram & Pudukcherry
Mobile : 9443859977


DTCP /CUD/AD/P.P.NO : 19 / 2023

SITE PLAN SHOWING THE PROPOSED CONSTRUCTION OF A RCC ROOF SCHOOL BUILDING FOR SHRI LAKSHMI EDUCATIONAL TRUST IN WARD NO: 3,BLOCK NO : 20,
NEW T.S.NO : 819, OLD S.NO : 61, CHELLANKUPPAM VILLAGE, CUDDALORE PORT,CUDDALORE CITY MUNICIPAL CORPORATION, CUDDALORE TALUK & DISTRICT.


SCALE:1:100
ALL DIMENSIONS ARE IN FEET AND METER

OWNER'S NAME : Mrs.S.K.SATHYA LAKSHMI PREETH W/o.Dr.R.KUMAR

ADJ : T.S.NO: 815/2

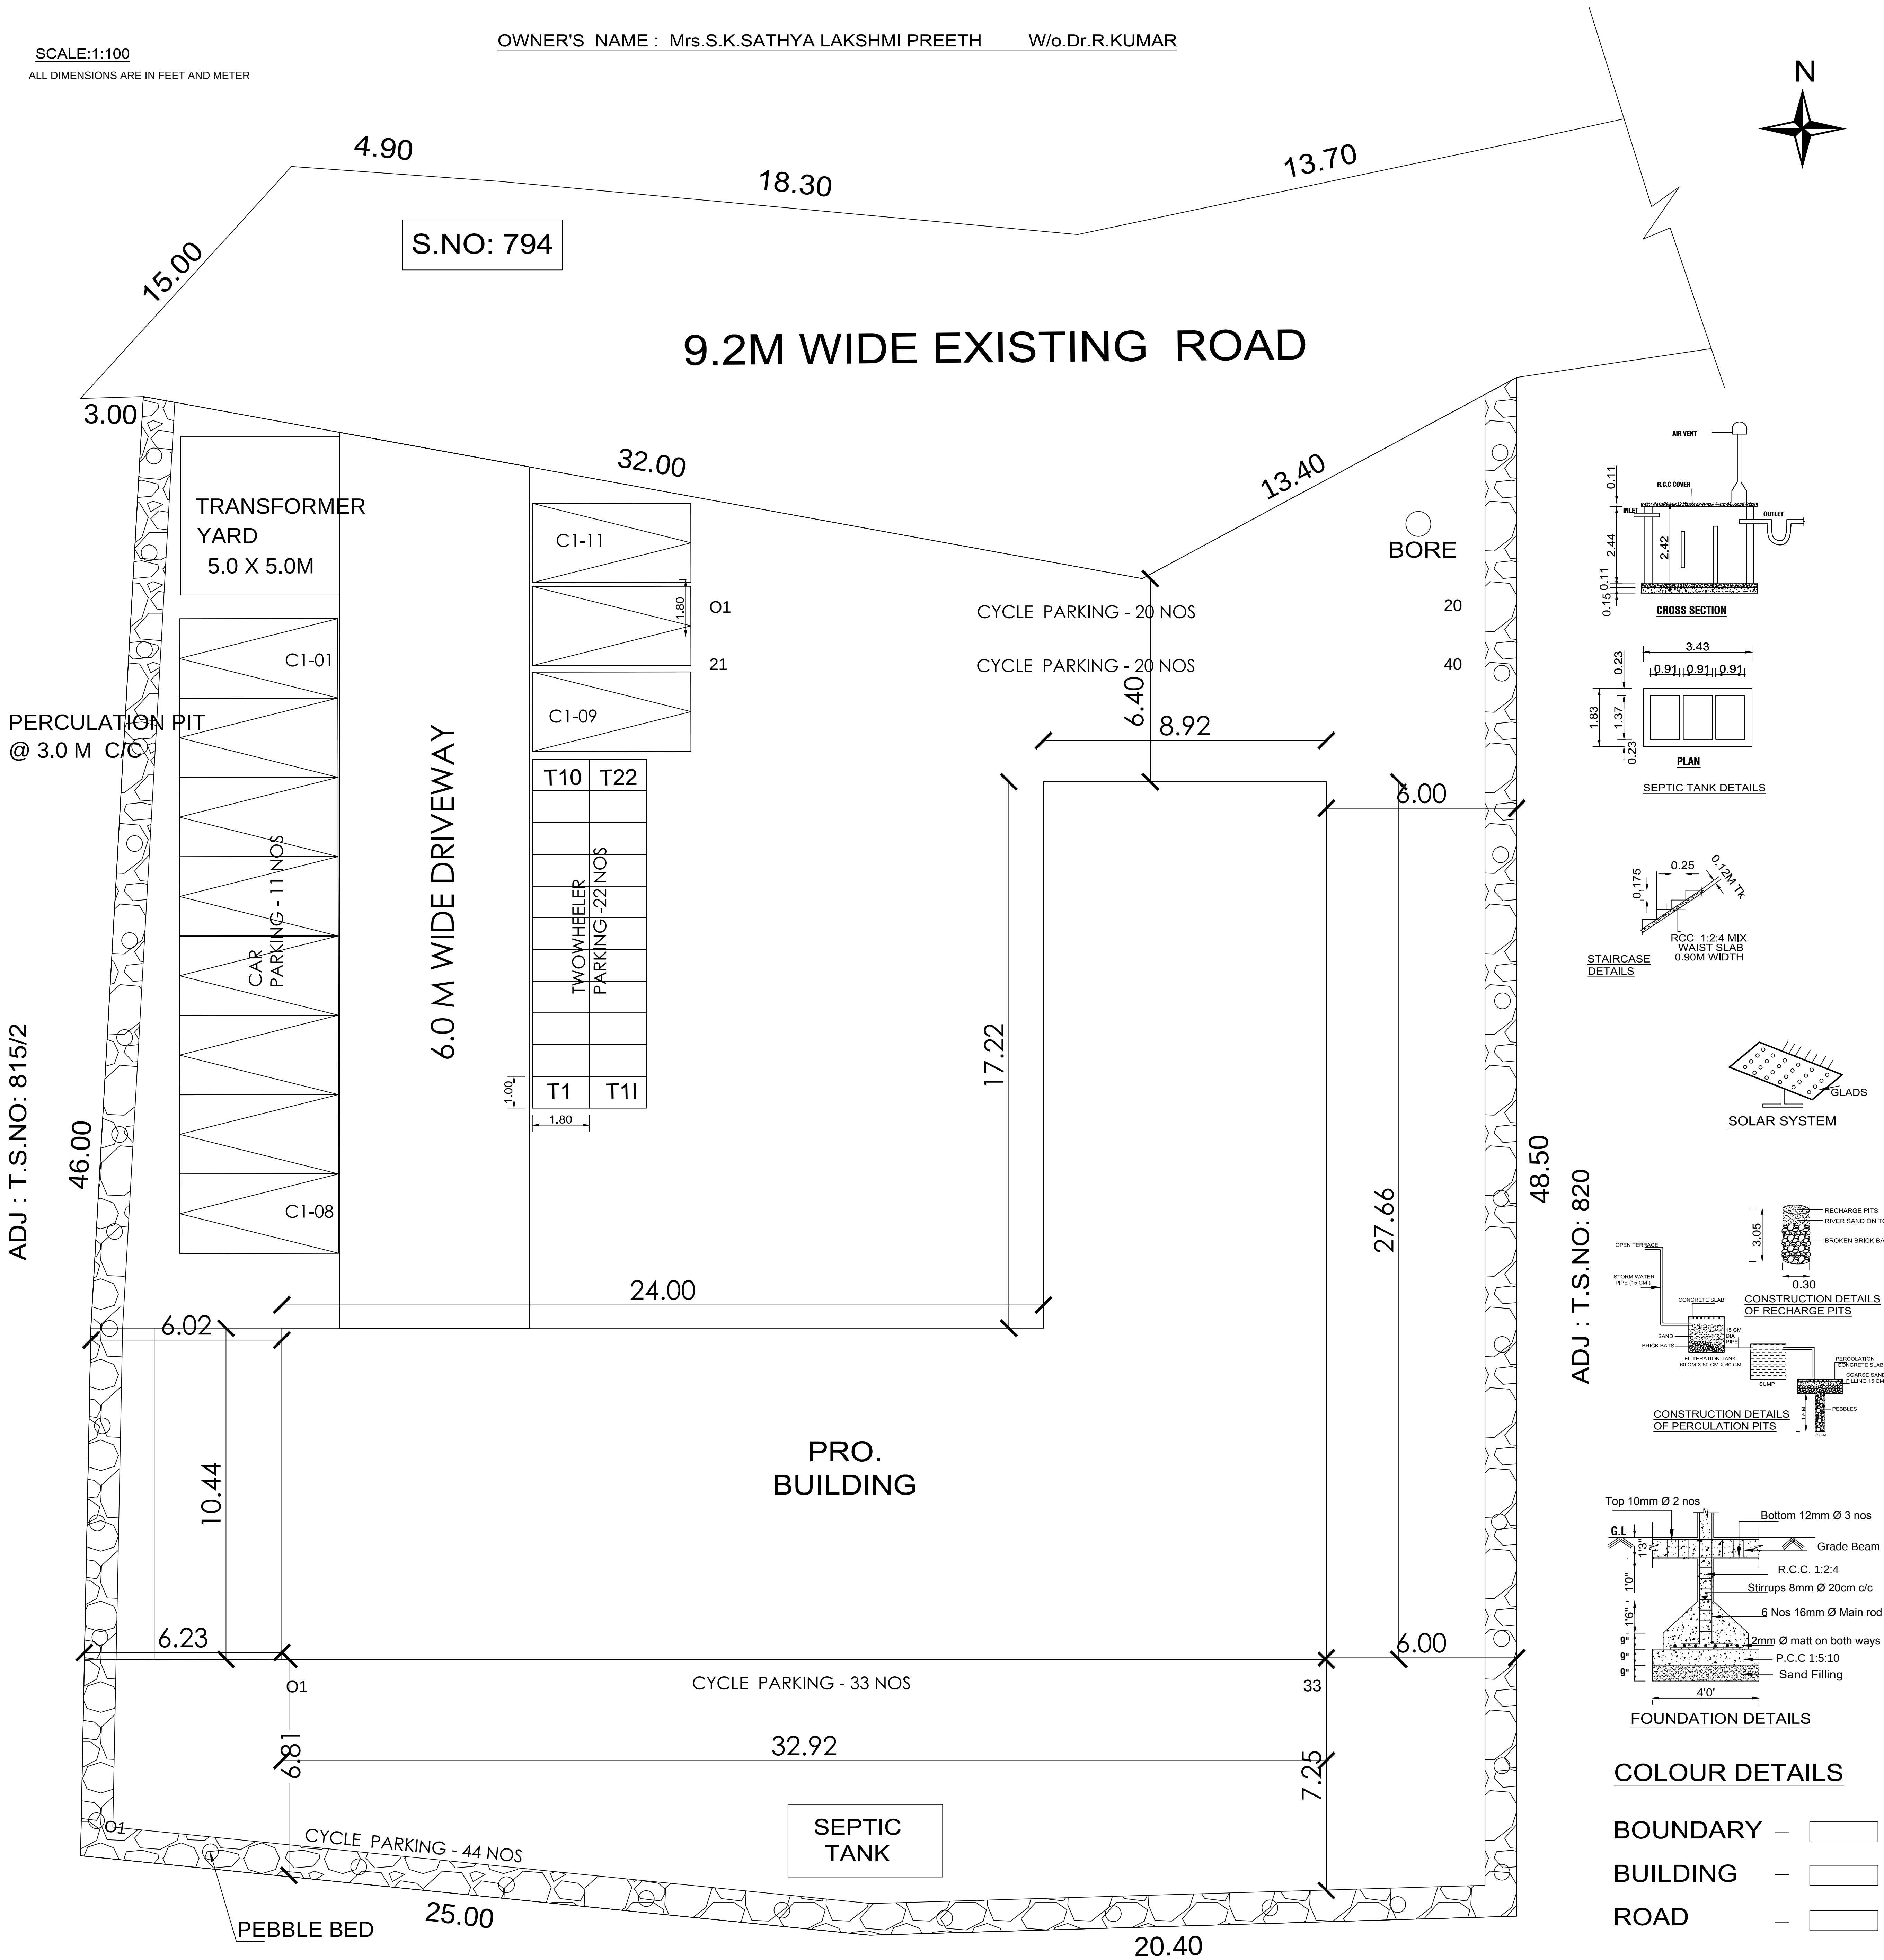

ADJ : T.S.NO: 824

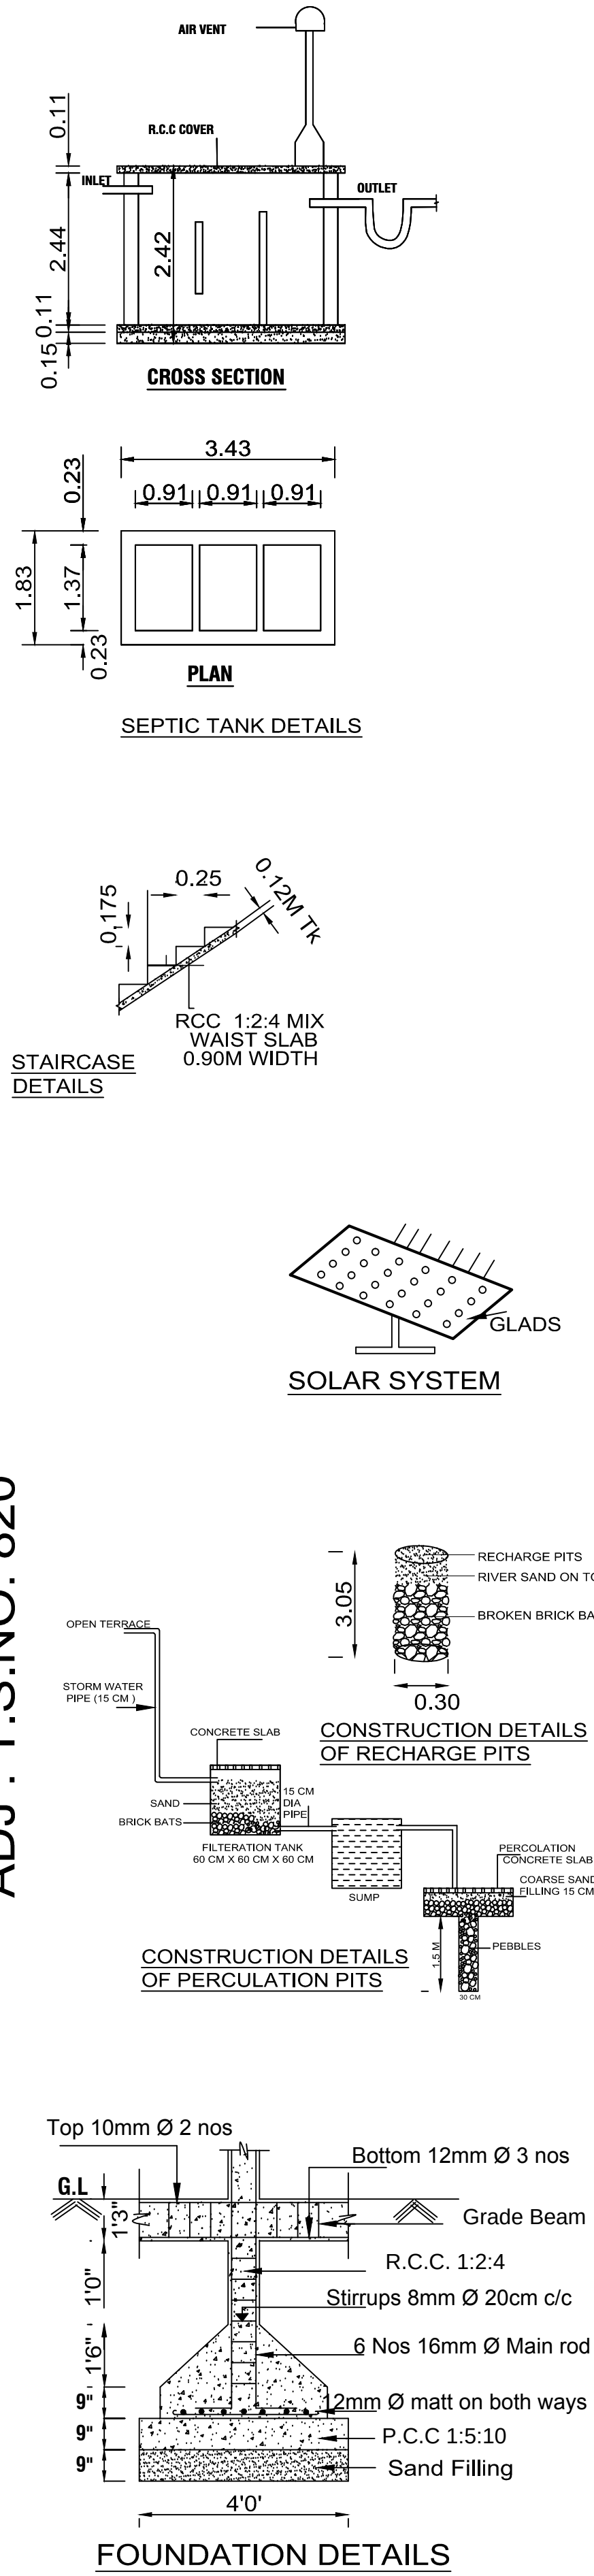

COLOUR DETAILS

- BOUNDARY —
- BUILDING —
- ROAD —

FLOOR WISE AREA STATEMENT			
FLOOR	TOTAL BUILT UP AREA	NON FSI AREA	F.S.I AREA
GROUND FLOOR	497.18 SQ.M		497.18 SQ.M
FIRST FLOOR	497.18 SQ.M		497.18 SQ.M
SECOND FLOOR	497.18 SQ.M		497.18 SQ.M
HEADROOM	36.31 SQ.M	36.31 SQ.M	
TOTAL	1527.85 SQ.M	36.31 SQ.M	1491.54 SQ.M

Total PLOT AREA - 2124.50 SQ.M
Total FSI AREA - 1491.54 SQ.M
NON FSI AREA - 36.31 SQ.M
FSI - 0.702
CYCLE PARKING - 117 Nos
CAR PARKING - 11 Nos
TWO WHEELER PARKING - 22 Nos

SIGN

ENGINEER / STRUCTURAL ENGINEER

Er. R. THAYUMANAVAN
Planners & Builders, Vasthu Consultant,
Reg. Engineer Grade : III (06/2019),
Cuddalore Local Planning Auth: 2019,
Reg. Engineer Grade : III (09/31/2019/06/
Cuddalore City Municipal Corporation,
8/9, First Floor, Fund Office Building,
Bharathi Road, Cuddalore - 607 001
Cell : 9443236180, Ph: 04142-221506

M.P. DINESH, B.E.(CIVIL)M.E.(STRUCT)
Structural Engineer (Grade-I) DTCP
Regn. No. COLRGN/SE/GR-1/2020/08/007
Plot No. 10, New No. 12, Padmanaba Nagar
Main Road, Chocladu, Cuddalore-605 004
Cell : 9840448767 Email: dineshmb5@gmail.com

Er. R. RAMESH BABU, B.Tech.,
Registered Construction Engineer,
Reg. No: RCE/002/2022
No: 46, Kaveri Nagar, S.N. Chavadi,
Kondur, Cuddalore - 607 006.

Er. R. PREMKUMAR
B.E (CIVIL & STR), M.E (CIVIL & STR), M.Sc (Env), M.E, P.H, B.Tech, (Ph.D),
REGISTERED GEOTECHNICAL ENGINEER (RGTG)
REGISTRATION NUMBER (TJ/RGTG/24/18/014)
No.200, Shanmugham Road, Karaikal - 605 002
Branch: Nagapattinam, Chidambaram & Pudukcherry
Mobile : 9443859977

DTCP /CUD/AD/P.P.NO : 19 / 2023