

PP

APPROVAL RECORD

Planning Permission

Cuddalore

Cuddalore district, Tamil Nadu

APPROVAL TYPE

Building Plan

ISSUING AUTHORITY

DTCP



The approval as the planning authority issued it, reproduced in full behind this page.

An approval speaks to what was sanctioned, not to what was built. Completion is a separate record.


PLAN SHOWING THE PROPOSED CONSTRUCTION OF R.C.C. ROOF COMMERCIAL (SHOP & OFFICE) BUILDING IN WARD NO - 7, BLOCK NO - 34, T.S.NO - 2170/2B, 2C & 2D

(OLD T.S.NO - 2376/2P) VILVARAYANATHAM VILLAGE, CUDDALORE CITY MUNICIPAL CORPORATION, CUDDALORE TALUK & DISTRICT.


ONLINE APPLICATION NO -SWP/BPA/0010809/2023

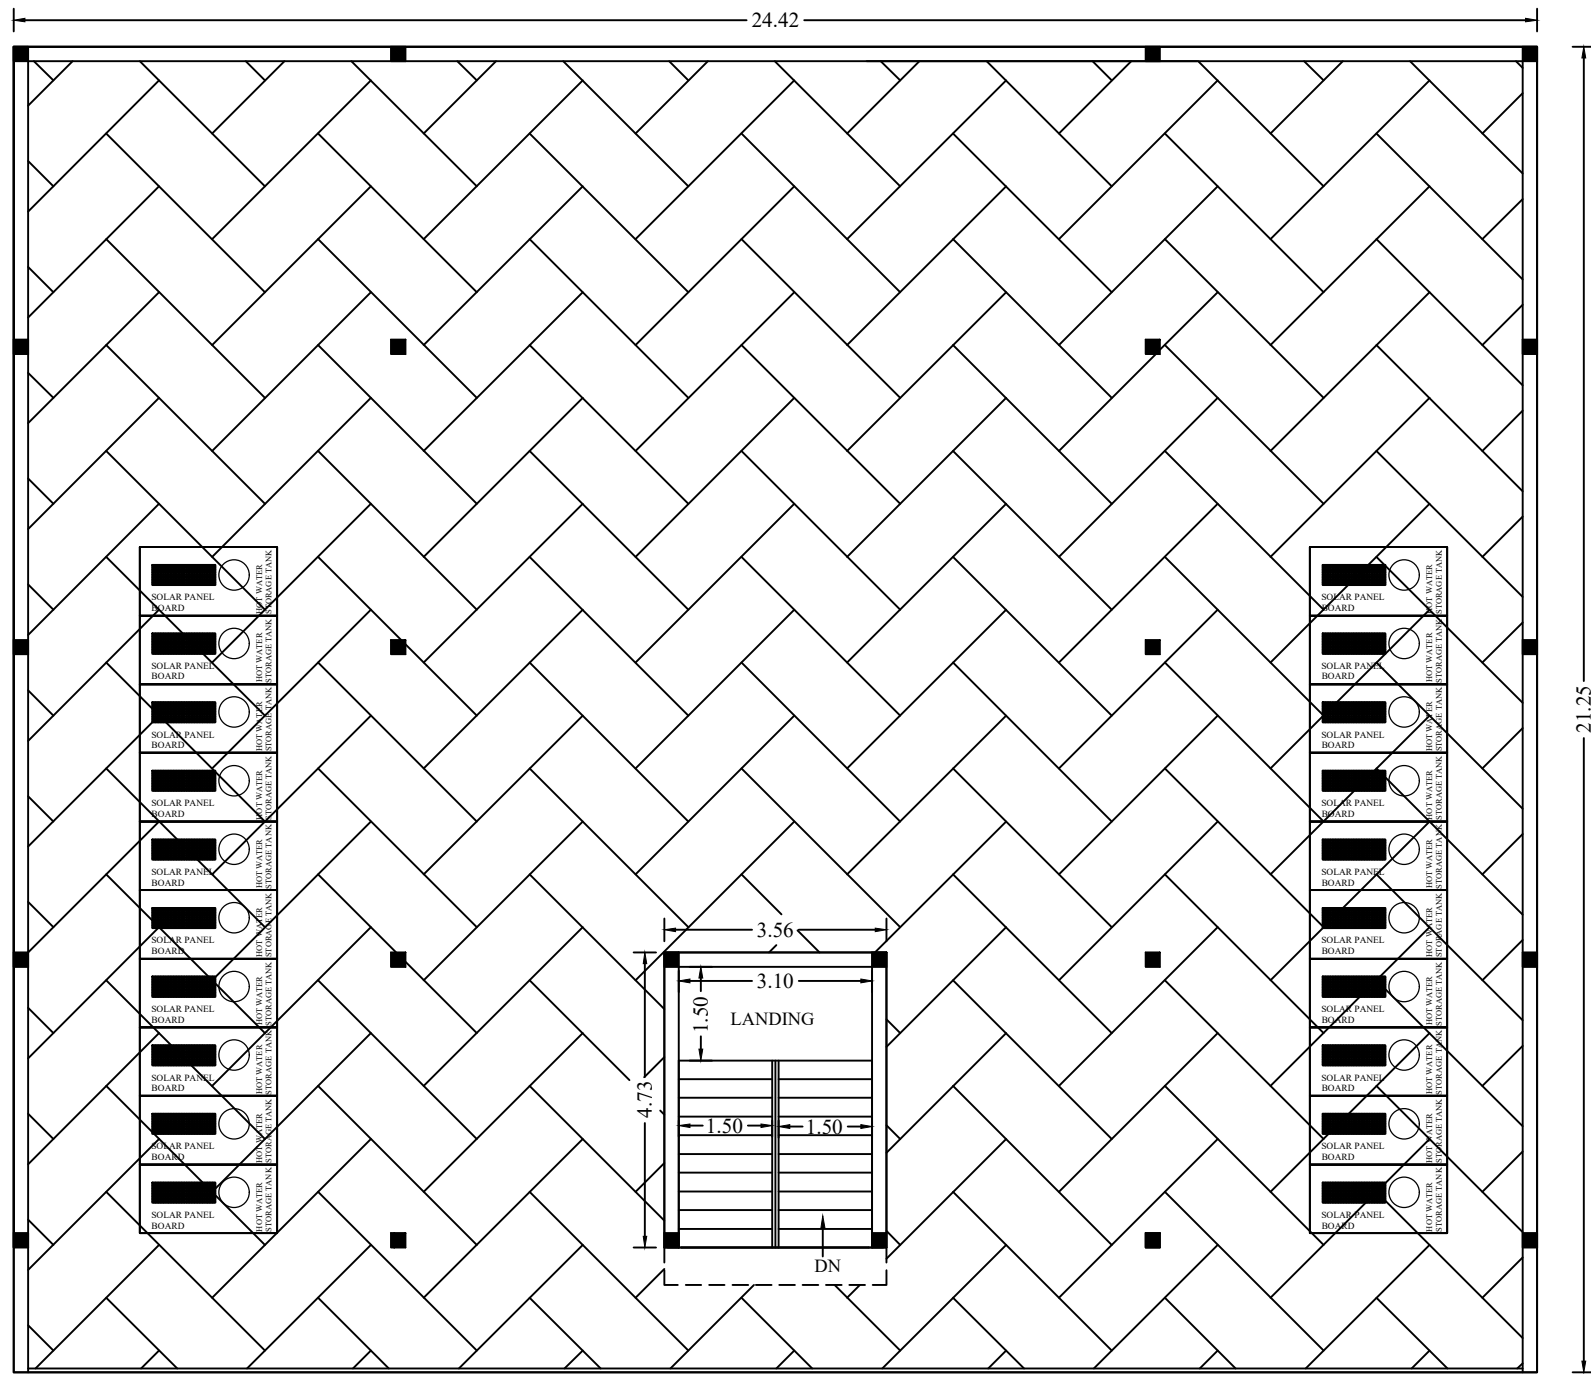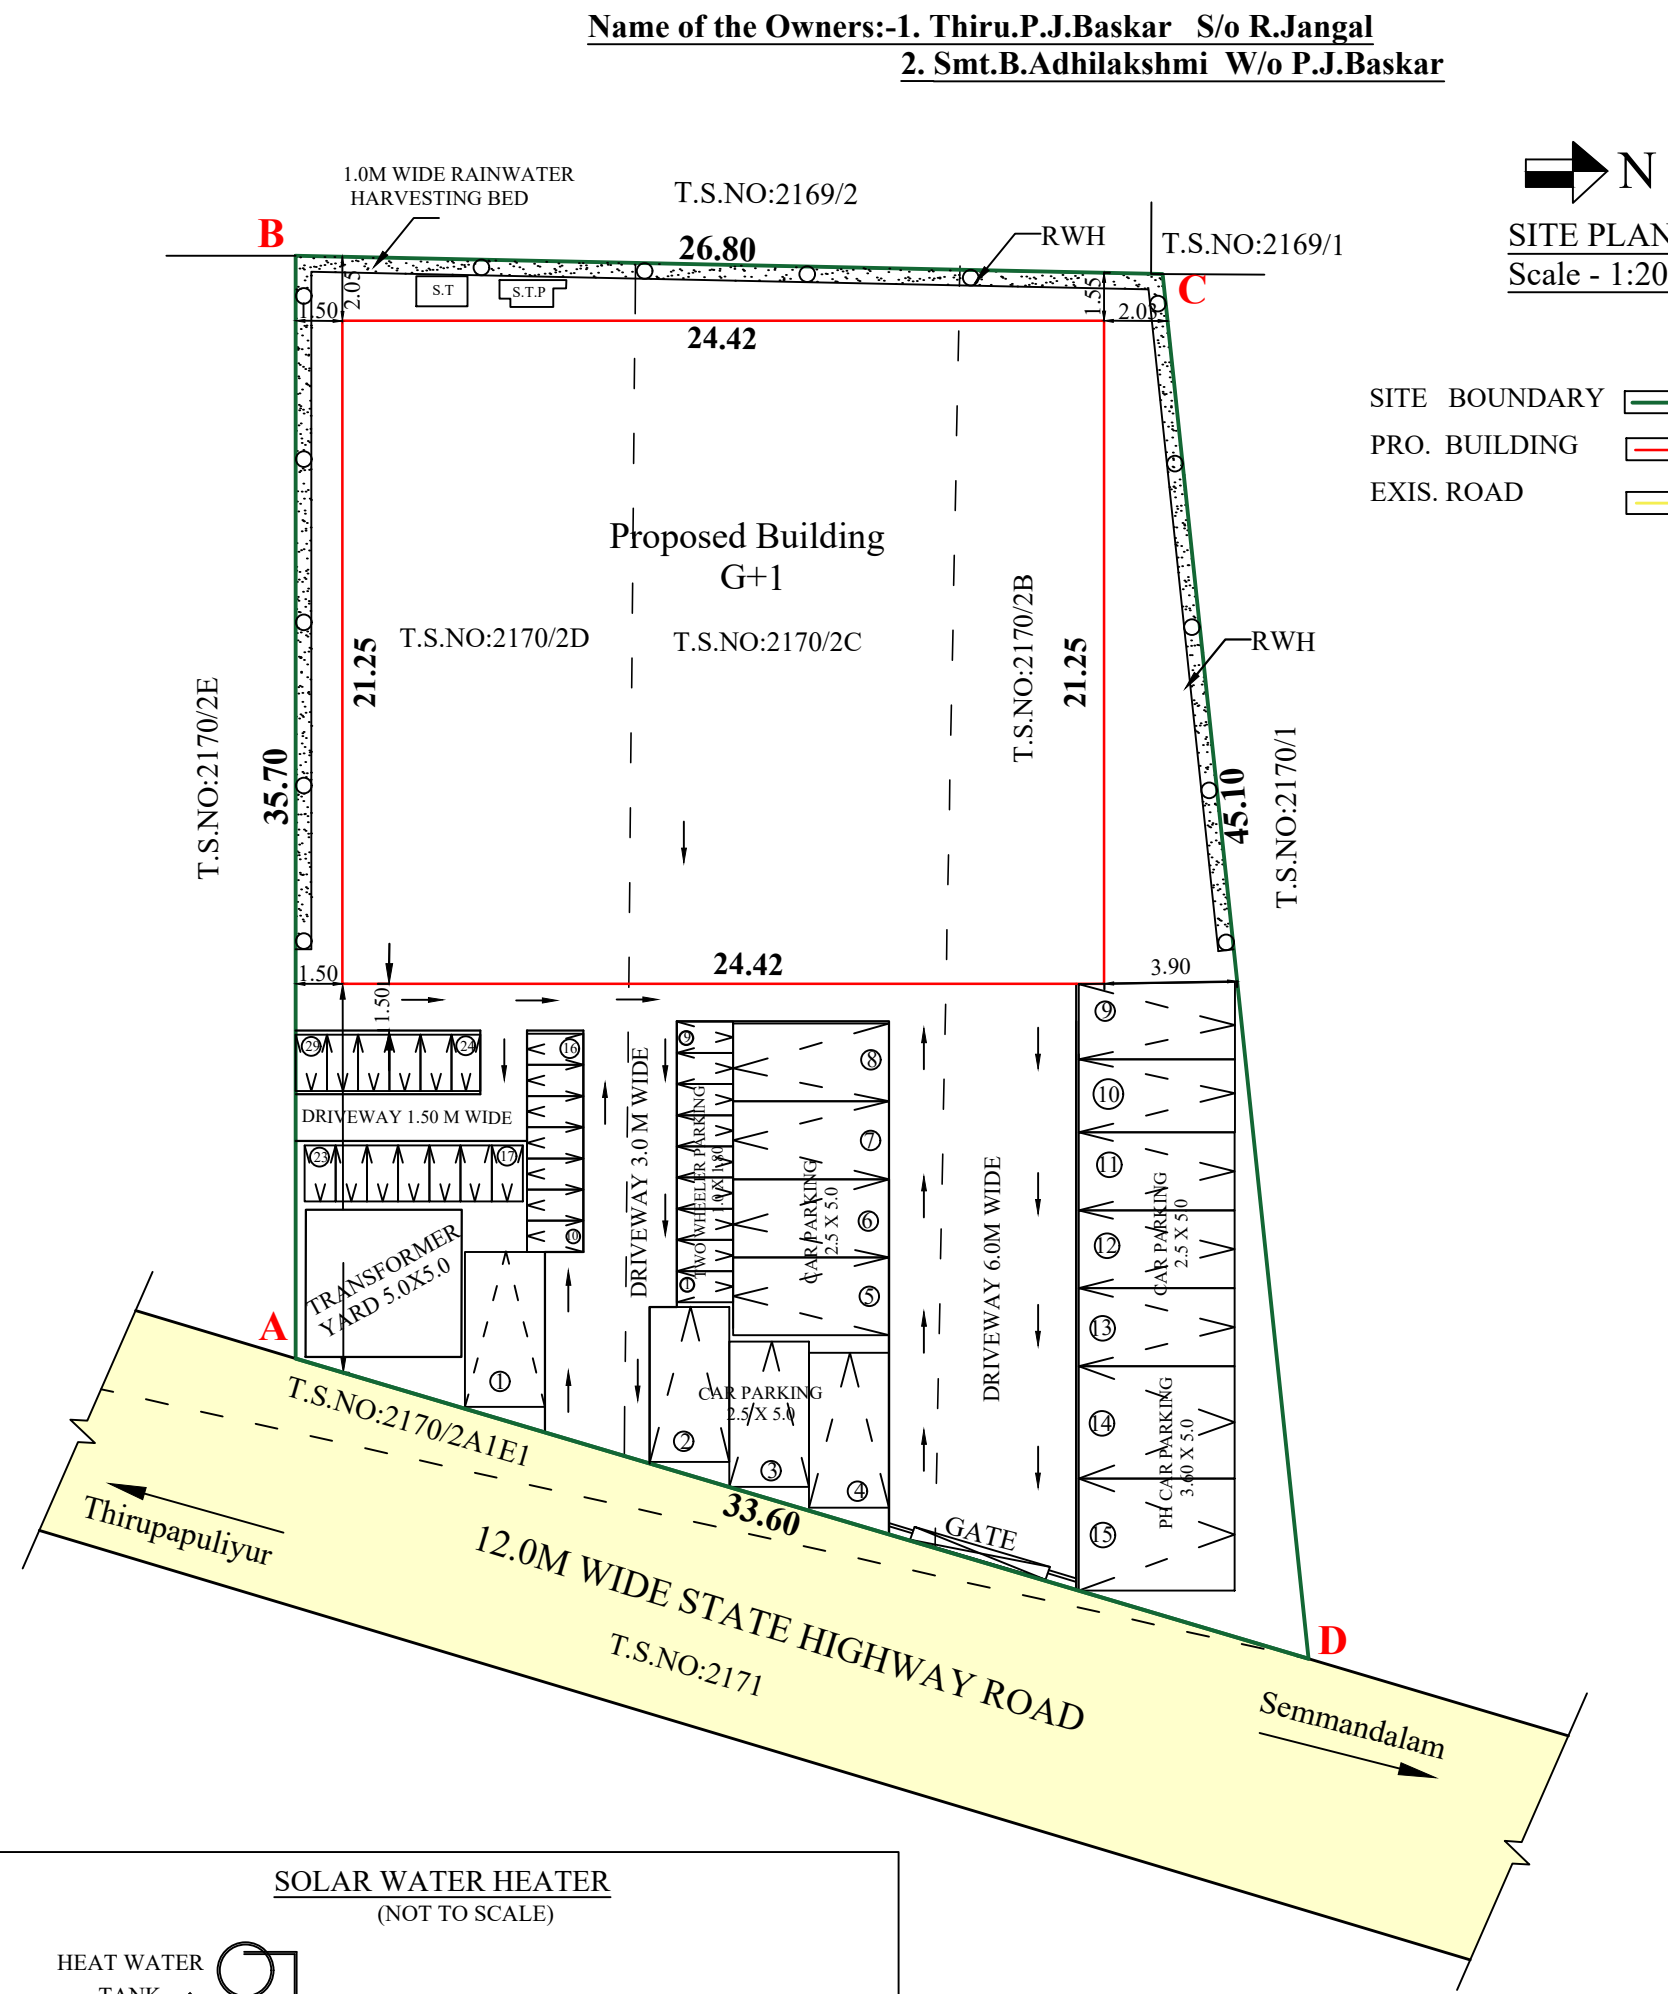

TERRACE FLOOR PLAN

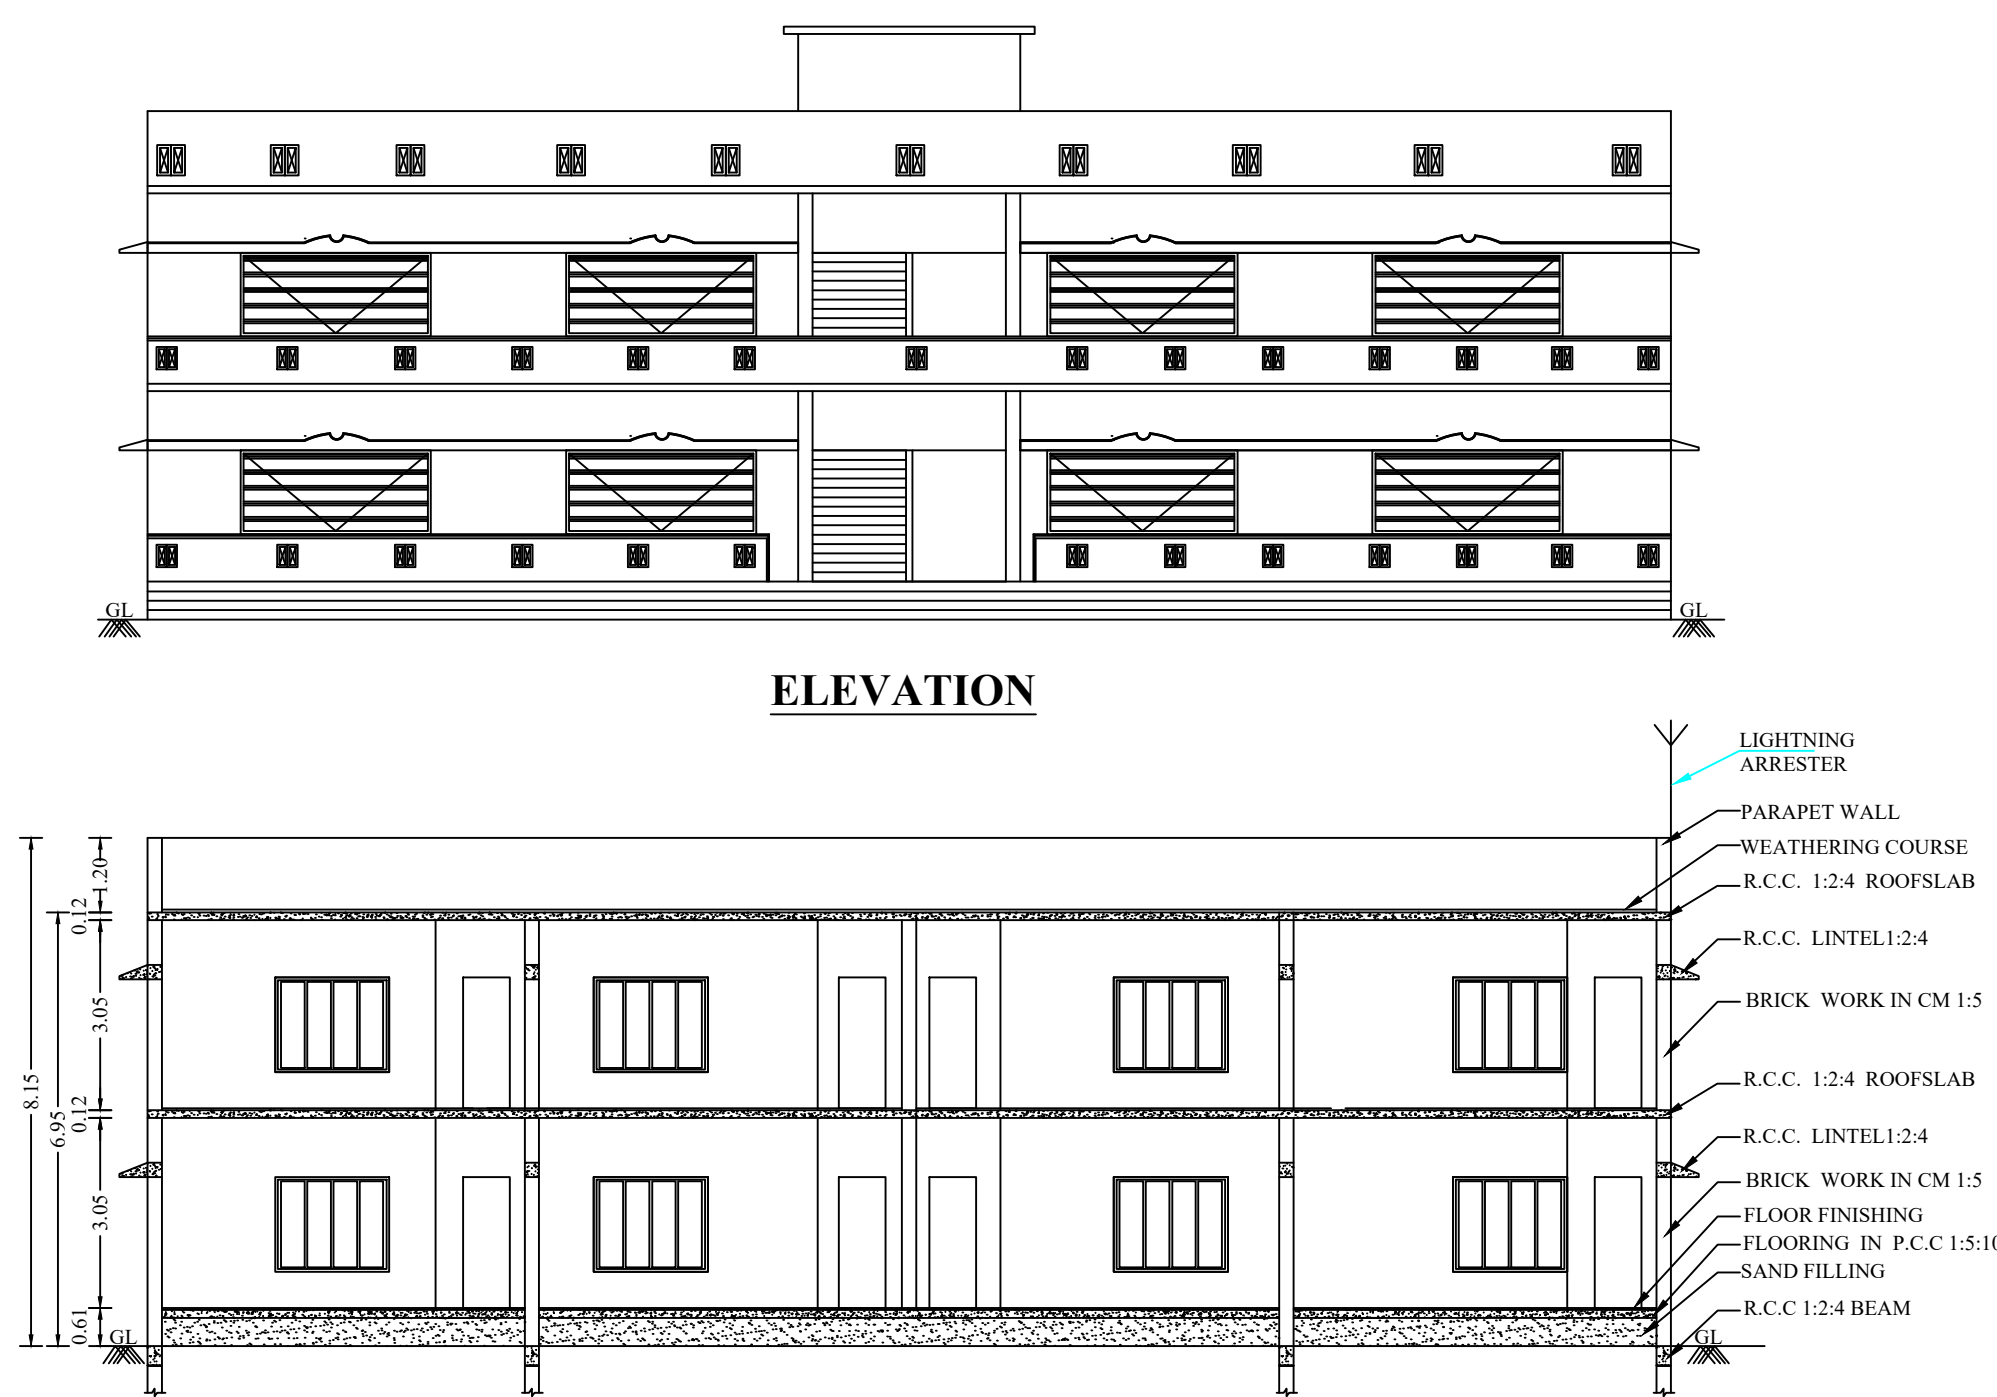


SECTION ON A-A

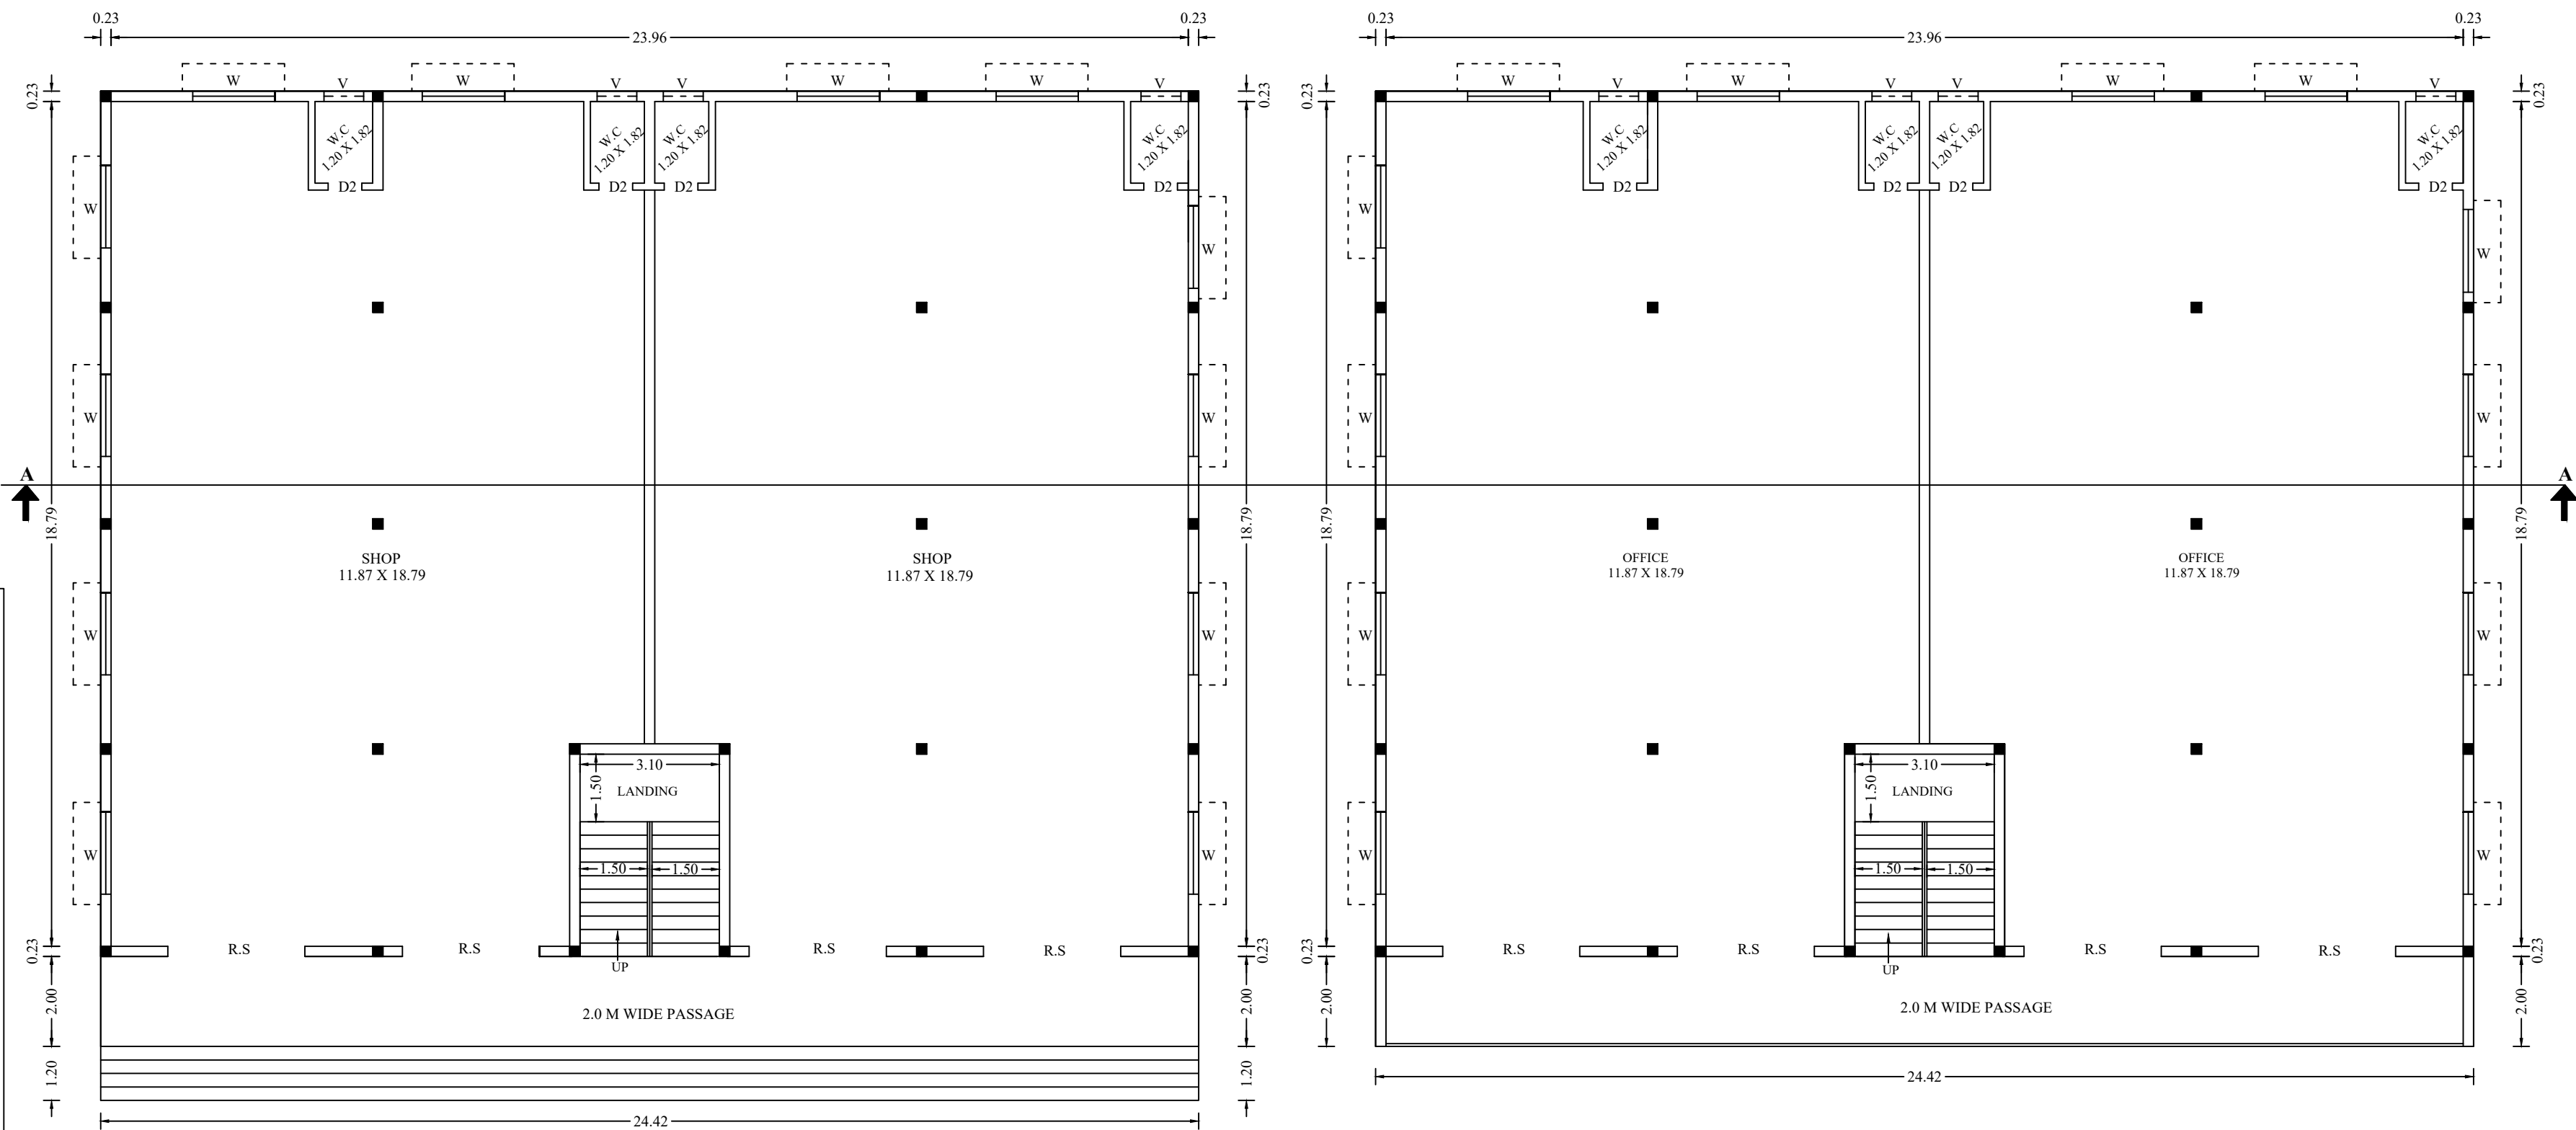


GROUND FLOOR PLAN

FIRST FLOOR PLAN

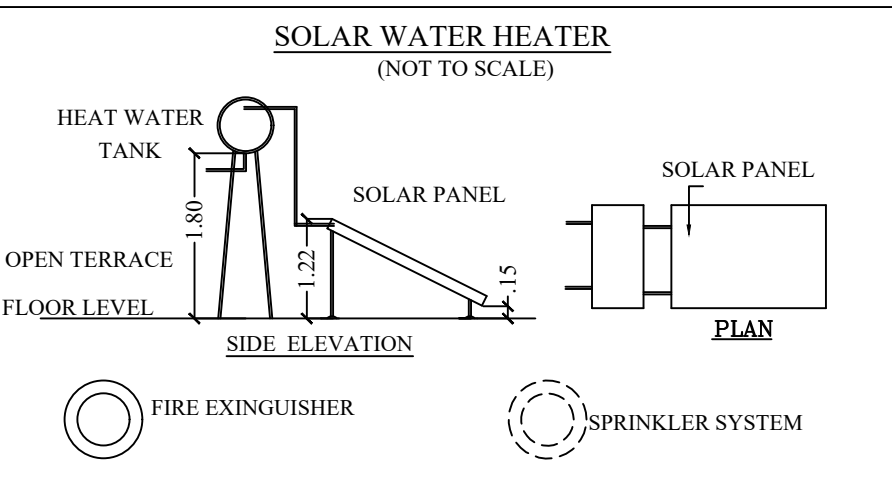


SEPTIC TANK DETAIL
SCALE 1:100

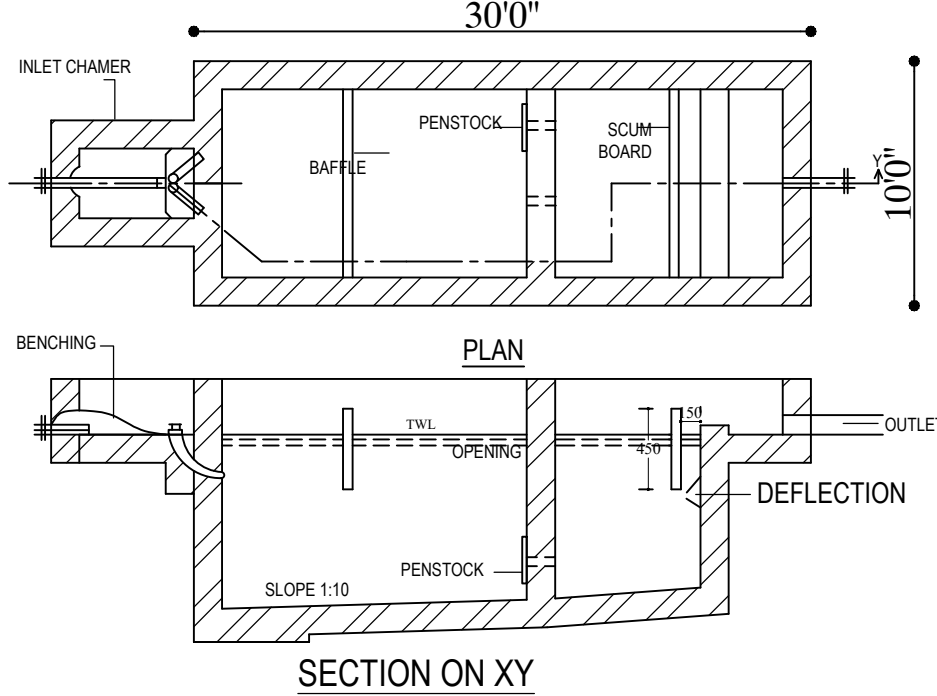


SECTION ON XY

STAIR CASE DETAILS
(SCALE 1:100)

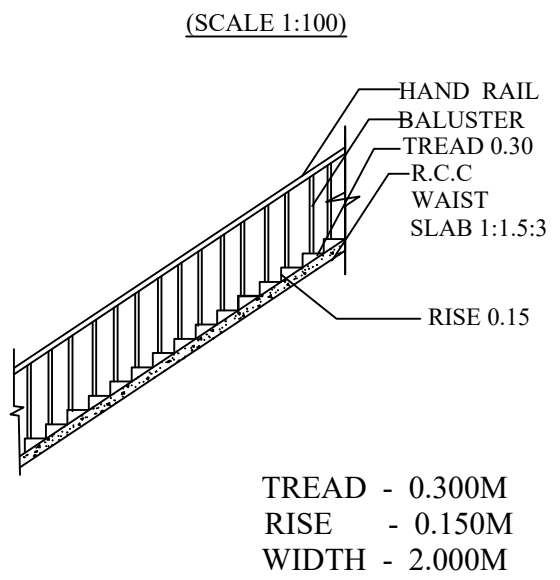


TREAD - 0.300M
RISE - 0.150M
WIDTH - 2.000M


SEWAGE TREATMENT PLANT
SCALE - 1:100

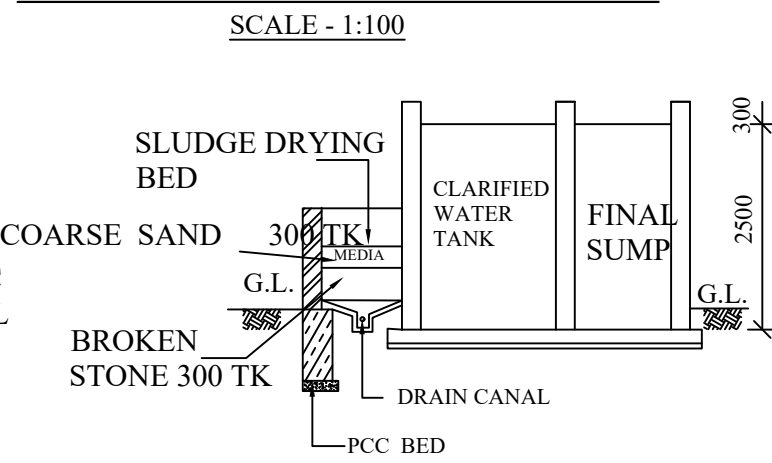

SECTION ON - BB

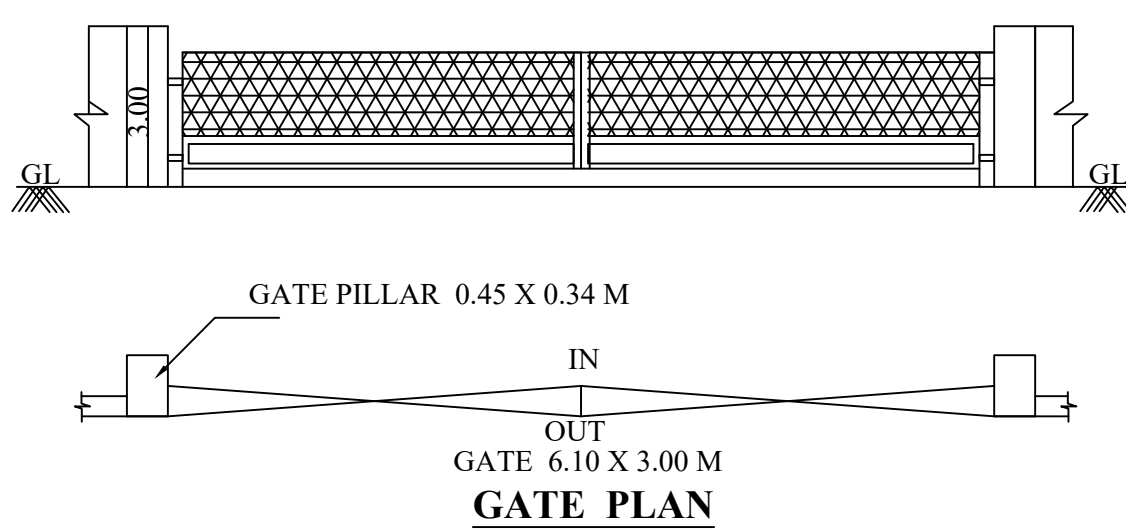


GATE PLAN

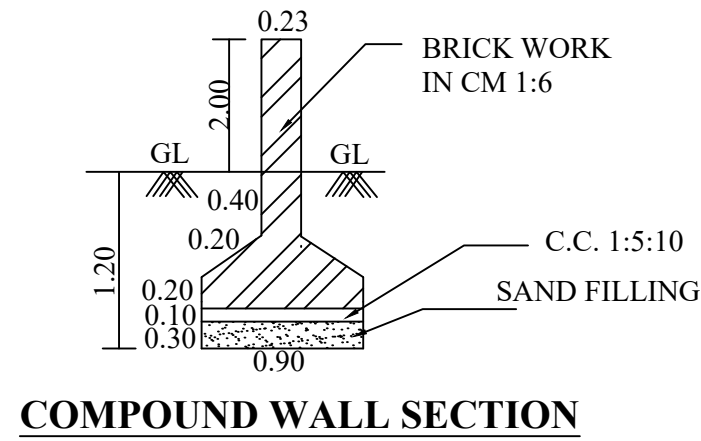

COMPOUND WALL SECTION

Foundation Details

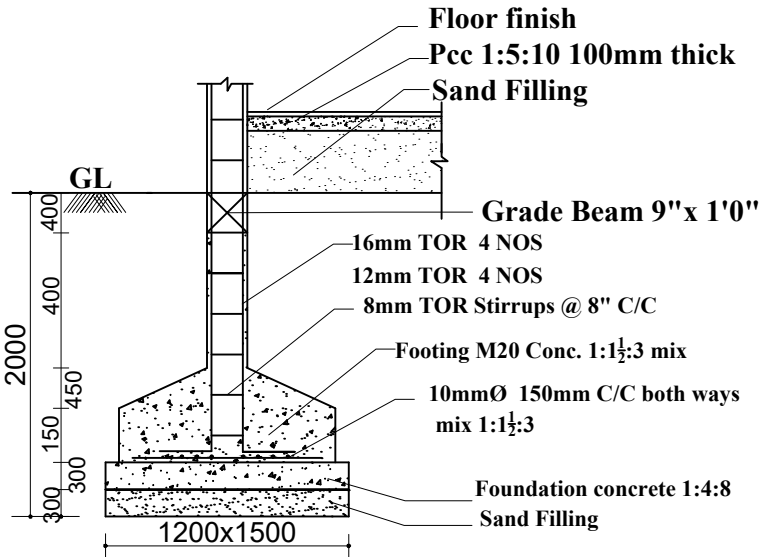

RCC COLUMN FOOTING

REFERENCE	MTS
R.S ROLLING SHUTTER	3.05 X 2.13
D DOOR	1.22 X 2.13
D1 DOOR	0.91 X 2.13
D2 DOOR	0.76 X 1.80
W WINDOW	1.83 X 1.52
W1 WINDOW	0.91 X 1.37
V VENTILATOR	0.89 X 0.61

FE △ FIRE EXTINGUISHER
FA ▽ FIRE ALARM

AREA DETAILS	SQM
--------------	-----

Area of the Site	1213.00
------------------	---------

FLOOR NAME	TOTAL BUILT UP AREA(SQM)	NON F.S.I AREA	F.S.I. AREA
Ground Floor	519.02	-	519.02
First Floor	519.02	-	519.02
Head Room	16.84	16.84	-
Total	1054.88	16.84	1038.04

Area of the Open space	693.98
Plot coverage (519.02 / 1213.00)	45.78
(Ground Floor area / site area)	< 60%
F.S.I. (1038.04 / 1213.00)	0.85
(Total Floor area / site area)	< 2

Parking Details	Required	Provided
Car Parking	15Nos	15Nos
Two wheeler Parking	29 Nos	29 Nos
Physically challenged Persons Car parking	2 Nos	2 Nos

APPLICANT'S SIGNATURE

P.J.Baskar
(1.P.J.Baskar.)

B. Adhilakshmi
(2.B.Adhilakshmi.)

ARCHITECT / REGISTERED ENGINEER

A. NARAYAN, B.Arch.,
COUNCIL OF ARCHITECTURE
Reg. No: CA / 2018 / 100115
Cell: 99440 20004.

REGISTERED STRUCTURAL ENGINEER

Dr. R. ELAKKIA, B.E.,
Registered Structural Engineer Gr-II
Reg. No: RSE/GR-II/004/2022.
District Town & Country Planning Cuddalore,
Nec-32-4, Perappankutal,
Manjakuppam, Cuddalore - 607 001.
Cell: 67841 26908.

REGISTERED CONSTRUCTION ENGINEER

Br. A. ARUMUGAM, D.C.E.,
Registered Construction Engineer,
Regd. No: RCE/VR/MARCH-2020/004,
D.T.C.P. VILLUPURAM REGION,
Nec-1, 5th Cross Street, Krishnasami Nagar Annex,
Koothapakkam, Cuddalore - 607 002.
Mobile: +91 9442208391.
email: nirupamaconstructions@gmail.com.

SPACE FOR APPROVAL

CLPA/MS/AD/P.P.NO: 17/2023

Eight ways to know a piece of land before you pay for it.

This report covers one part of the picture. These cover the rest, drawn from the same government records, for any property in Tamil Nadu.

LandLens One

Ask anything about a property and get an answer grounded in live government records, with the sources shown.

[/landlens/one](#)



Verify My Land

Every record check run on one property and returned as a single report.

[/landlens/verify-my-land](#)



Legal Opinion

An advocate's written opinion on the title, built on the records we pull for it.

[/landlens](#)



One Map

Every layer on one map: the parcel, its boundary, zoning, water bodies and what sits around it.

[/landlens/one/map](#)



PriceMap

What land actually changed hands for around this plot, taken from the registered deeds.

[/landlens/pricemap](#)



Build Scope

What you are allowed to build here: floor space, height, coverage and setbacks.

[/landlens/build-scope](#)



Property Tracker

Watch a property and hear about it when something new is registered against it.

[/landlens/property-tracker](#)



Deal Room

Run the transaction in one place: documents, stamping, signatures and the parties.

[/landlens/deal-room](#)



Twenty-four checks you can run yourself, at no cost.

Records and verification

The registers themselves, read for you.

Encumbrance Certificate

Patta and Chitta

Field Measurement Sketch

EC Analyzer

Bank charge check

Court case search

Seller background check

Approval check by survey

Value and duty

What it is worth and what it costs to register.

Guideline value by street

Guideline value by survey

Stamp duty and registration fees

Capital gains

Floor space index

Area unit converter

Zoning and land use

What the plan says can happen on this land.

Land use zone finder

CMDA land use check

Coastal regulation zone

Master plan check

Water bodies finder

Airport height clearance

Registers and directories

Who holds it, and which office keeps the record.

Find your registering office

Temple property check

Waqf property check

RERA register



Every free tool
/tools



Services we run
for you
/services



The LandLens
suite
/landlens/one



Every claim in this document traces back to a government record.

Legal opinions, due diligence and title verification

Building plan, layout and sub-division approvals

Completion and occupancy certificates, regularisation

Escrow, negotiation and NRI property management

Land survey, soil testing, architecture and construction

Verified RealEstate
3/350/2 Mettukuppam,
OMR Thoraipakkam,
Chennai 600 097, India
hello@verified.realestate
+91 9996 12 9996

Prepared from the registers named on the page each finding sits on. Where a register could not be read, this document says so in its place rather than leaving the gap to be read as a clean result.

