


SITE PLAN SHOWING THE PROPOSED CONSTRUCTION OF A GI SHEET ROOF RICE MILL BUILDING
FOR SRI KARPAGA VINAYAGAR MODERN RICE MILL IN WARD NO : D, BLOCK NO : 23,
T.S.NO : 22/5,EIDANUR MAIN ROAD,NELLIKUPPAM VILLAGE,NELLIKUPPAM
MUNICIPALITY, PANRUTI TALUK, CUDDALORE DISTRICT.


SCALE:1:200
ALL DIMENSIONS ARE IN METER

OWNERS NAME : Mrs.S.LEELAVATHI W/o.Mr. S.SUDHAKAR


ADJ : T.S.NO : 22/3
(SUDHAKAR LAND)
43.40M

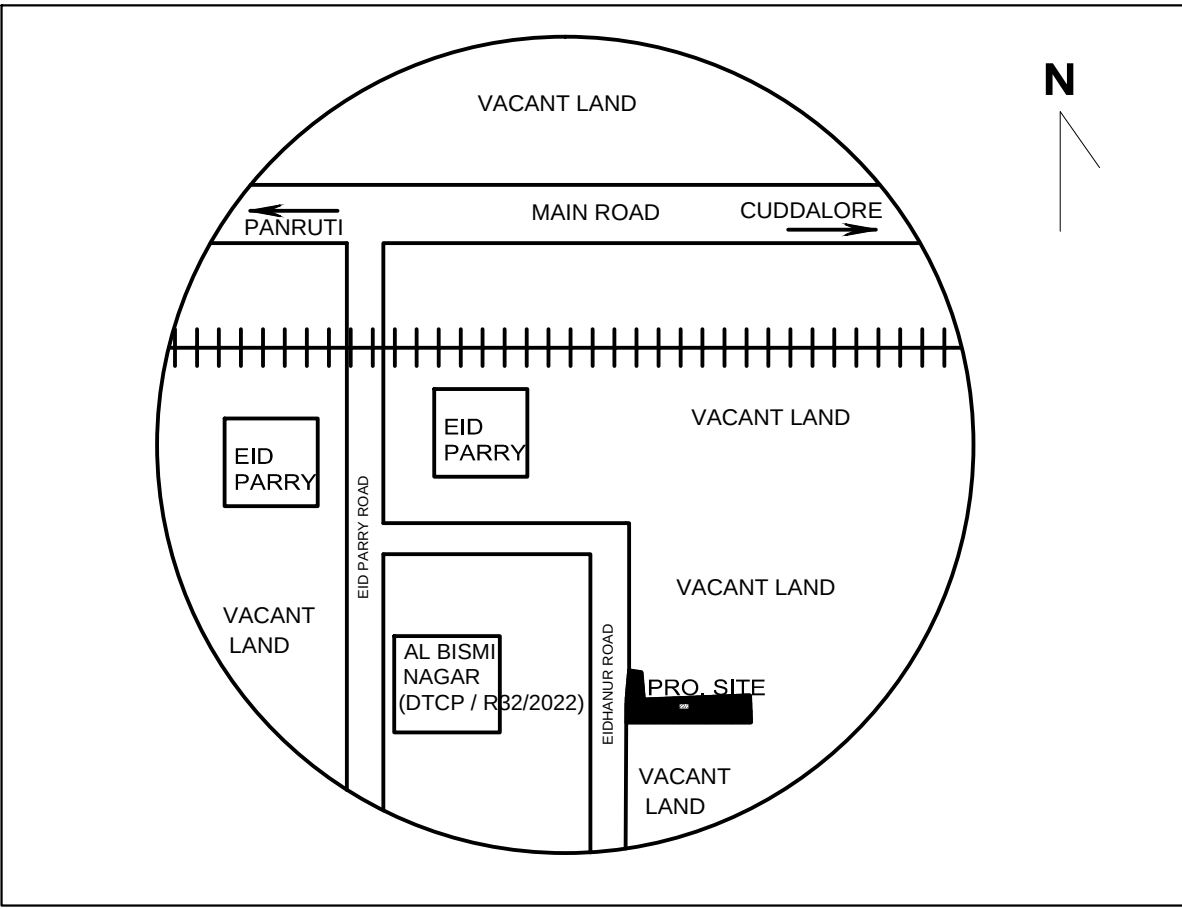


KEY PLAN

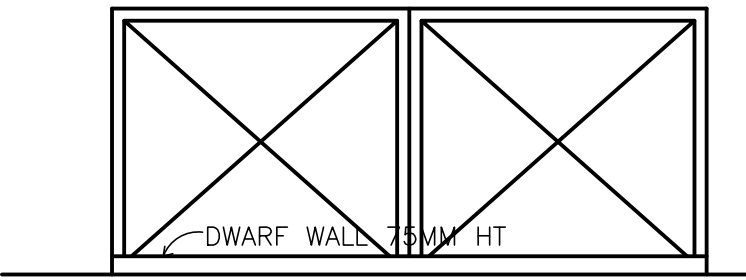



MAIN GATE ELEVATION

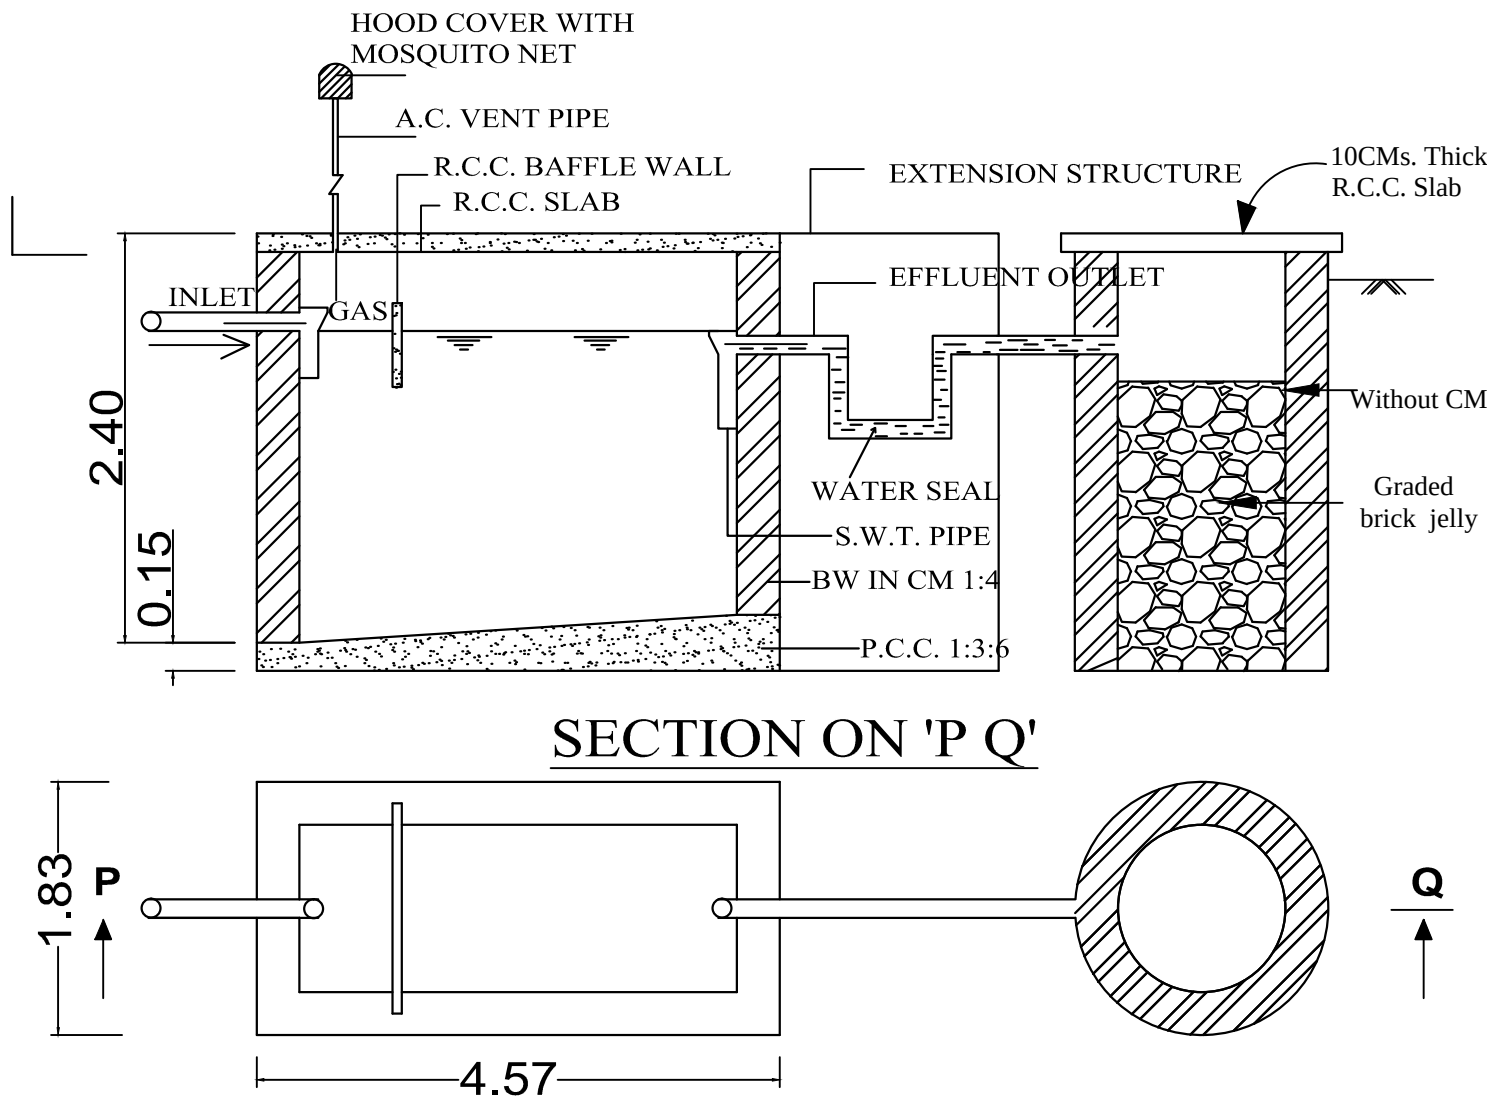

SEPTIC TANK AND SOAK PIT DETAILS
Scale - 1:50

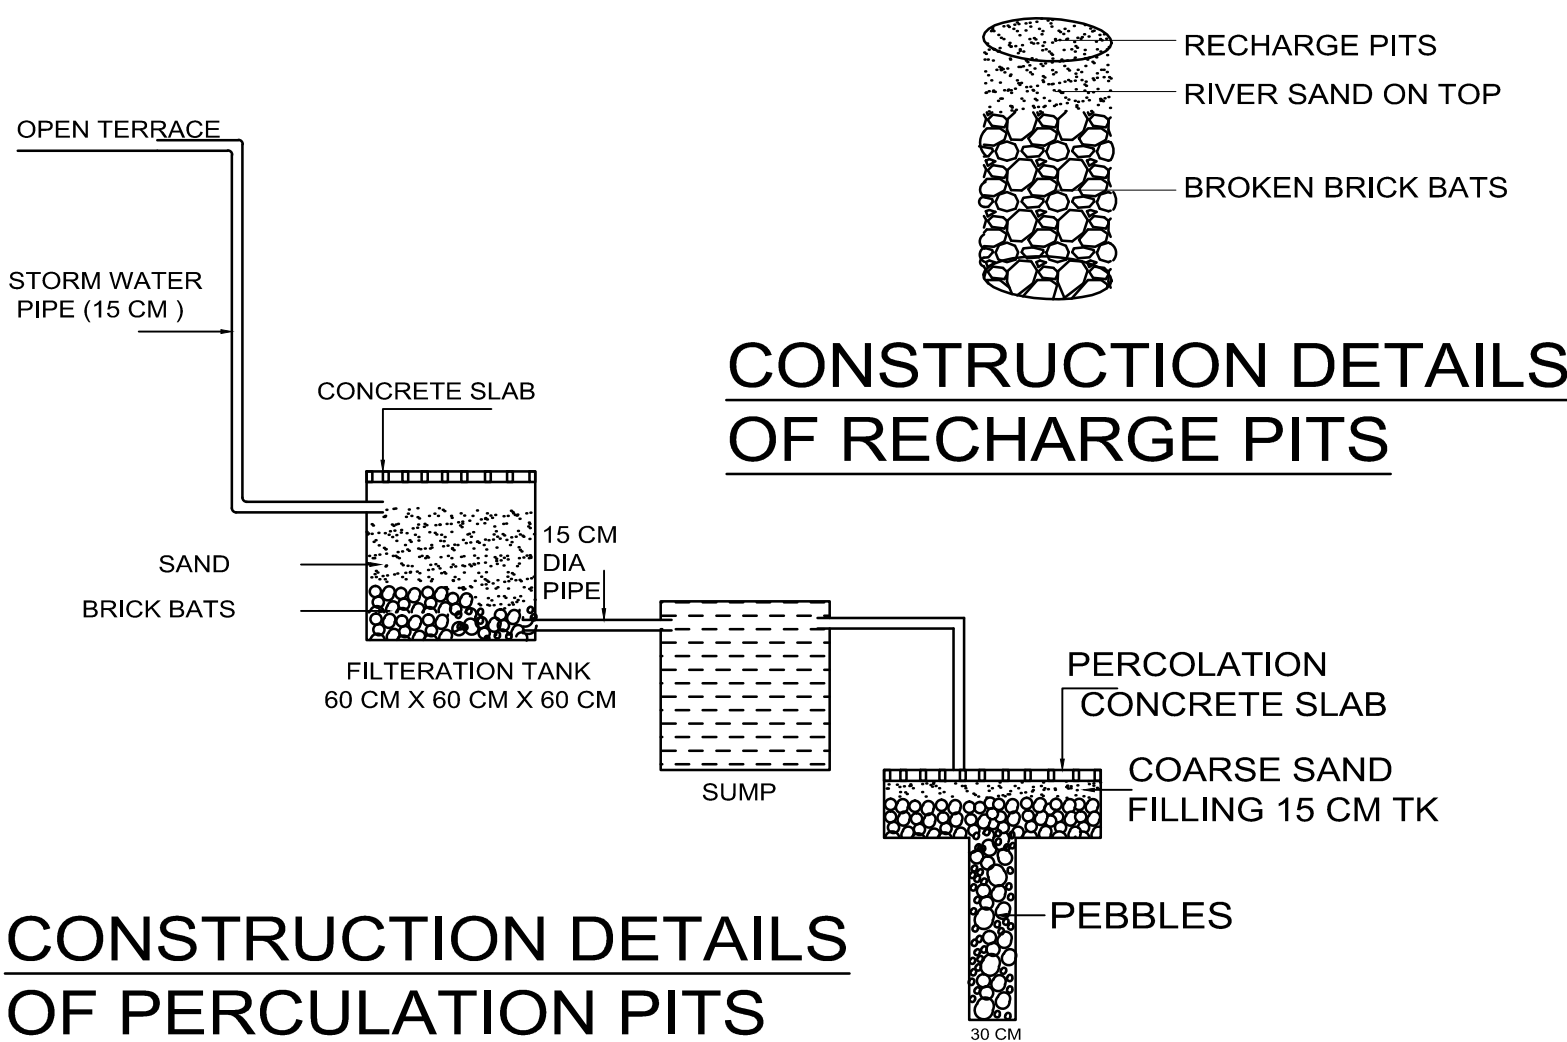

CONSTRUCTION DETAILS
OF PERCOLATION PITS

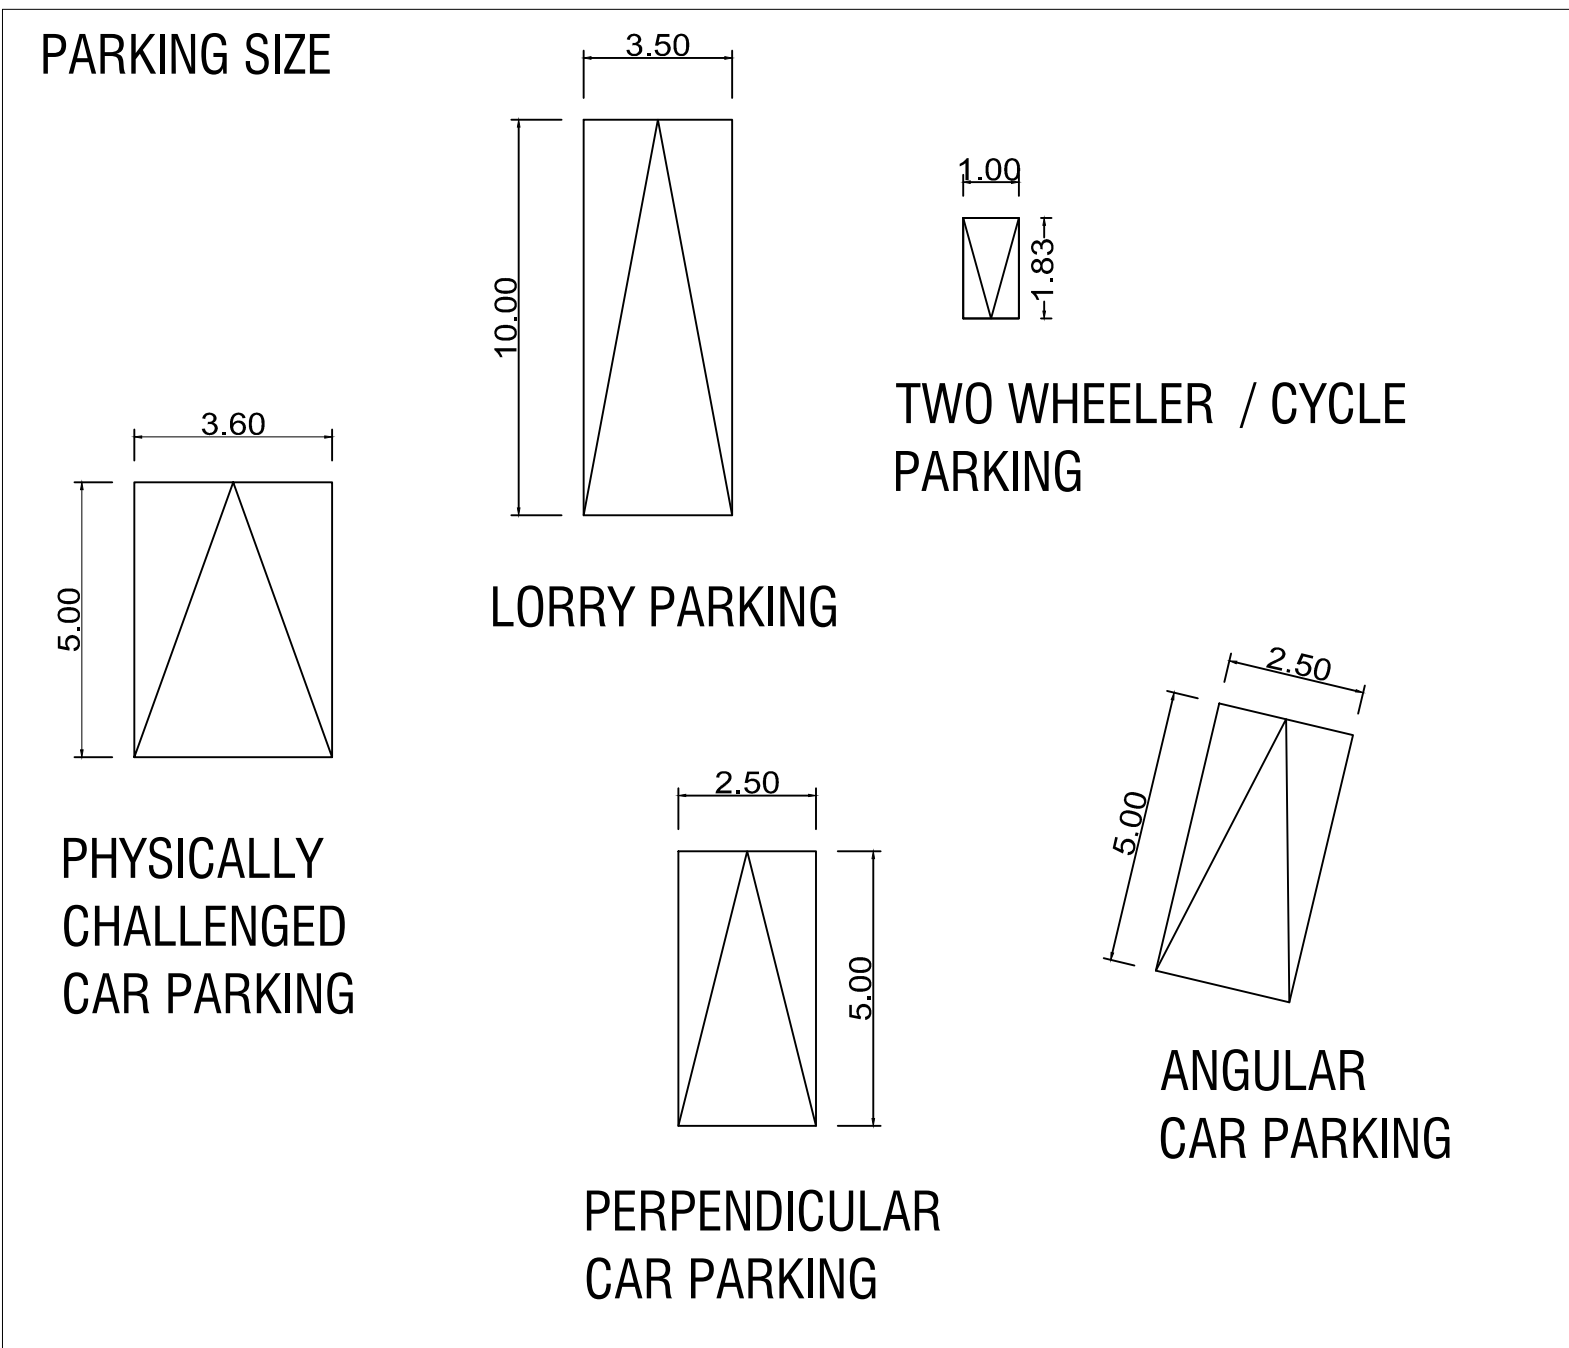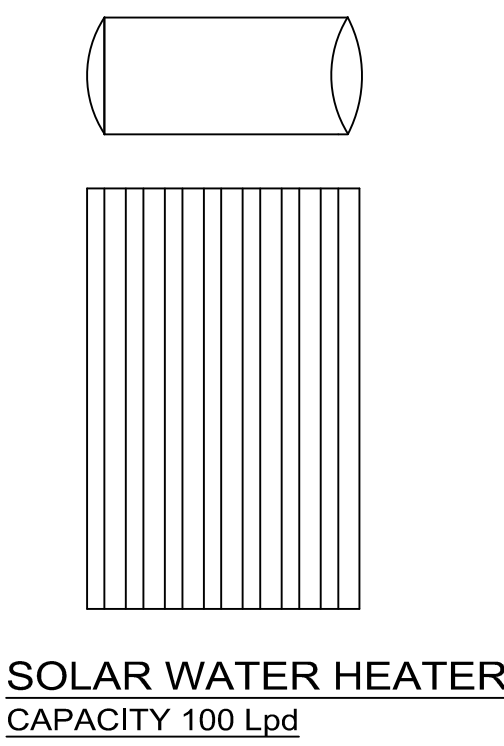

ADJ : T.S.NO : 22/2
(SUDHAKAR LAND)

177.80M

3.00M WIDE DRIVE WAY

PRO.BUILDING
24.98 X 82.30

205.40M

ADJ : T.S.NO : 22/3
(SUDHAKAR LAND)

FLOOR	TOTAL BUILT UP AREA	NON FSI AREA	F.S.I AREA
GROUND FLOOR	2301.93 SQ.M		2301.93 SQ.M
BLOCK - II (TOILET)	8.56 SQ.M		8.56 SQ.M
TOTAL	2310.49 SQ.M		2310.49 SQ.M
Total PLOT AREA - 9919.00 SQ.M			
Total FSI AREA - 2310.49 SQ.M			
NON FSI AREA -			
FSI - 0.237			
LORRY REQUIRED - 5 Nos			
CAR PROVIDED - 1 No			
TWO WHEELER PROVIDED - 47 Nos			
CYCLE PROVIDED - 47 Nos			

S. Leelavathy

SIGN

ENGINEER / STRUCTURAL ENGINEER

V. KANCHANA, B.Arch, M.C.A., F.I.V.
Regd. Architect - CA / 2004 / 34322
Approved Valuer - F - 25872
19, 20, II Maria Theresa Street,
Reddiarpalayam, Pudukcherry-10.
Cell: 9486331869

Er. T. MANIKANDAN,
B.E.(Struct), M.Sc.(Val), PG Dip.(Val), A.M.I.E. F.I.V.
Regd. Structural Engineer Grade-I
(Reg. No. SE/Gr-I/001/2019)
Regd. Valuer under Companies Act
(Reg. No. 188/RV/08/2019/10462)
Regd. Valuer, Income Tax (747/2010)
Chartered Engineer. (AM094568-7)
5/9, I Floor, Fund Office Building,
Bharathy Road, Cuddalore - 607 006
Ph: 94142-221506, Mob:94431

R.VENKATA KRISHNAIAH
GEOTECHNICAL CONSULTANT
VELTECH CONSULTING ENGINEERS
NO.10, ELUMALAI NAICKEN STREET
SELAIYUR, CHENNAI - 600073.
REG. NO. CGLRGNRGTE/2019/08001

Er. R. RAMESH BABU, B.Tech.,
Registered Construction Engineer.
Reg. No: RCE/002/2022
No: 46, Kaveri Nagar, S.N. Chavadi,
Kondur, Cuddalore - 607 006.



SITE PLAN

COLOUR DETAILS

BOUNDARY ☐
PROPOSED ☐
ROAD ☐

PLAN SHOWING THE PROPOSED CONSTRUCTION OF A GI SHEET ROOF RICE MILL BUILDING FOR SRI KARPAGA VINAYAGAR MODERN RICE MILL IN WARD NO : D, BLOCK NO : 23,T.S.NO : 22/5, EIDANUR MAIN ROAD,NELLIKUPPAM VILLAGE,NELLIKUPPAM MUNICIPALITY,PANRUTI TALUK,CUDDALORE DISTRICT.

SHEET 1 OF 2

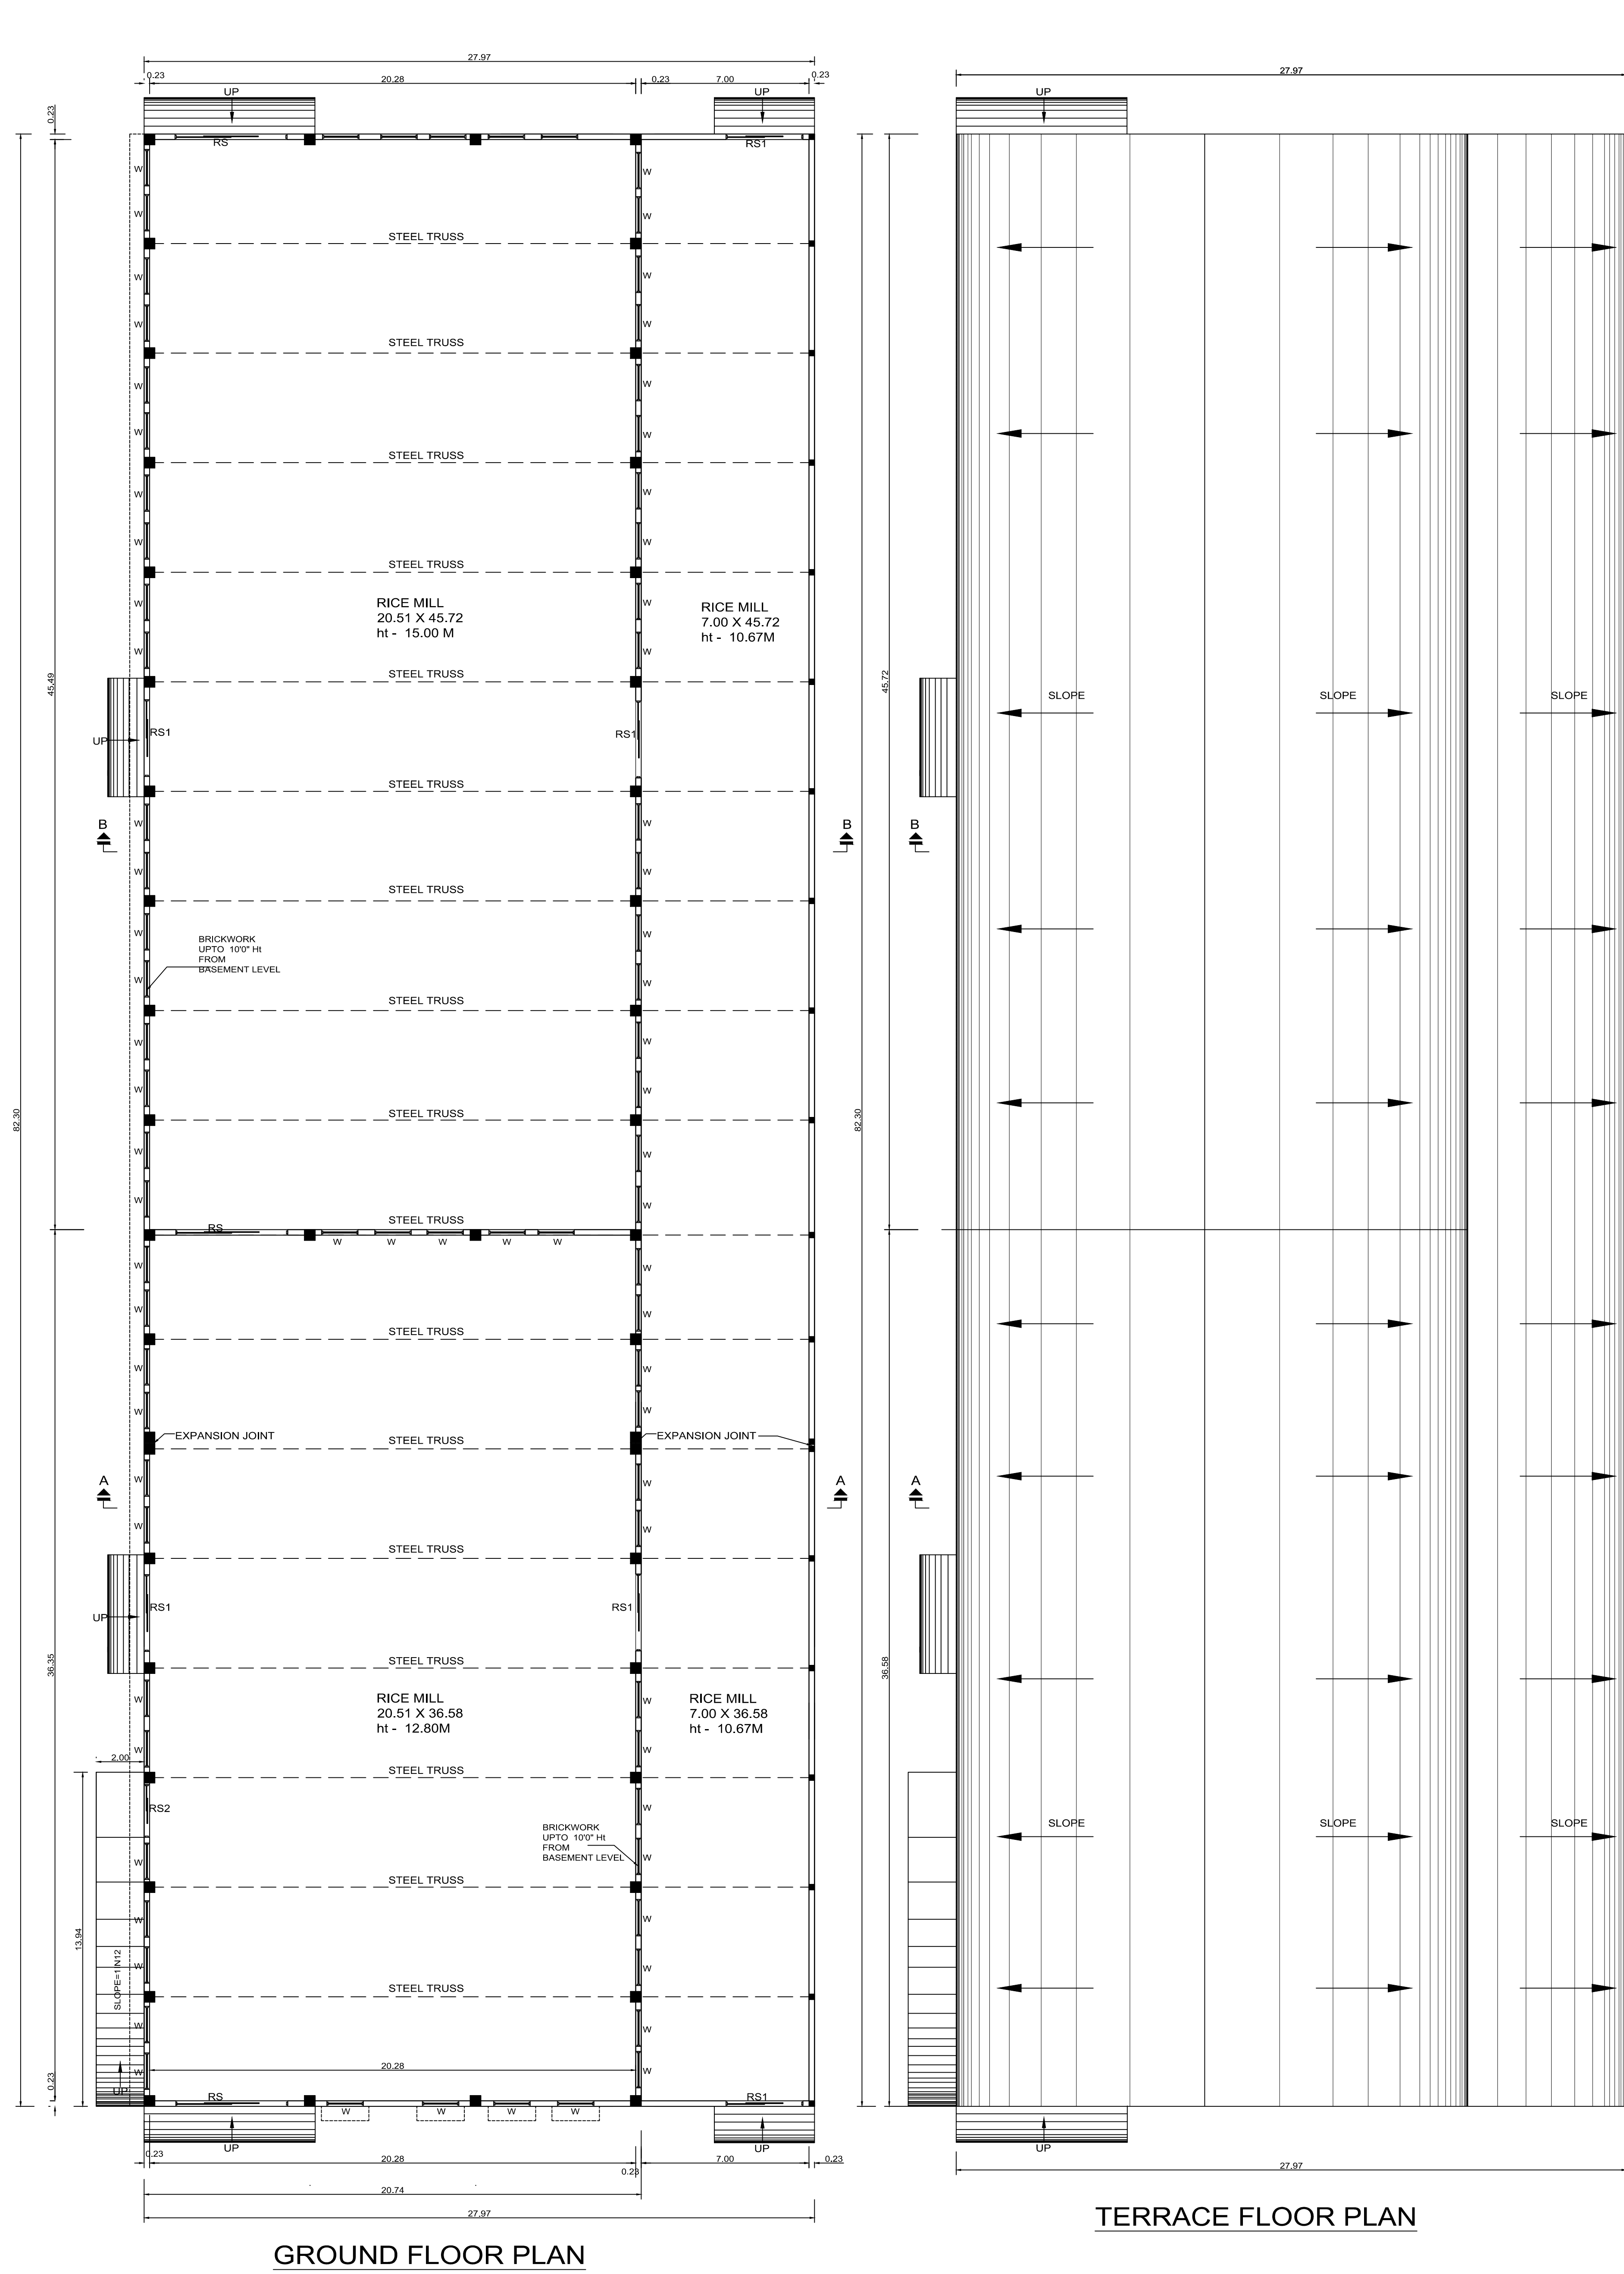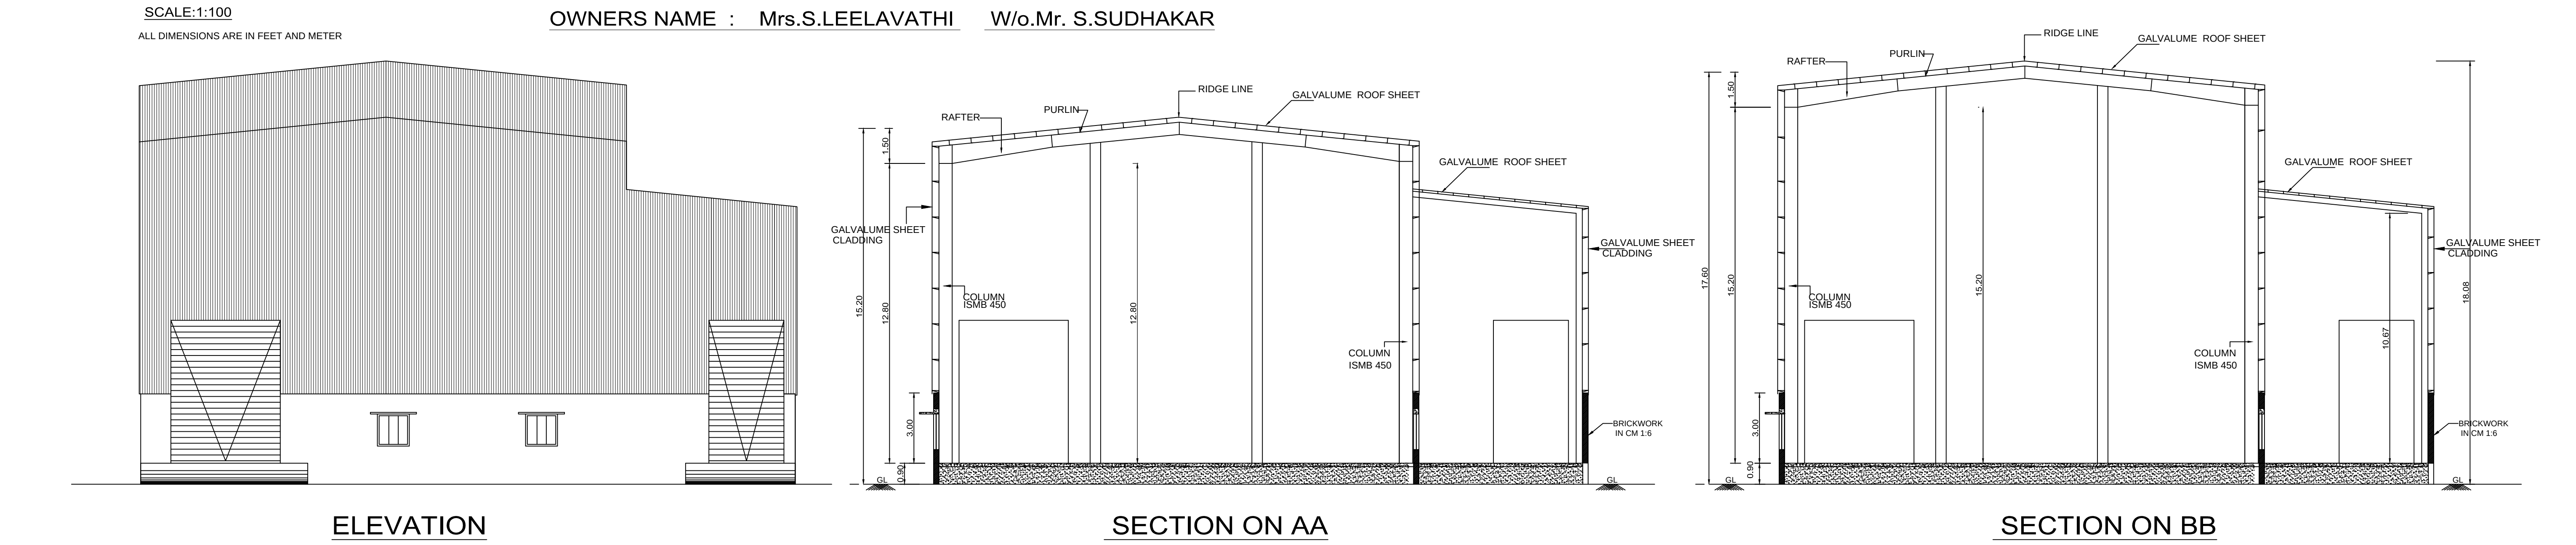

MACHINERIES DETAILS

NO	EQUIPMENT NAME	HP
1	SHELLER	5
2	HULLER	5
3	WHITNER - I	5
4	WHITNER - II	5
5	POLISHER	5
6	DRYER	5
7	BOILER	5
8	PADDY CLEANER	2.5
9	AIR COMPRESSOR	2.5
10	WATER PUMP	2.5
11	ELEVATORS	7.0
TOTAL		49.50 HP

SCHEDULE OF JOINERY		
NAME	SIZE	
RS ROLLING SHUTTER	4.50 X 6.10	
RS1 ROLLING SHUTTER	3.10 X 6.10	
RS2 ROLLING SHUTTER	1.80 X 3.00	
D1 DOOR	0.90 X 2.10	
D2 DOOR	0.75 X 2.10	
W WINDOW	1.50 X 1.50	
W1 WINDOW	0.90 X 1.50	
V VENTILATOR	1.52 X 0.60	

FLOOR	TOTAL BUILT UP AREA	NON FSI AREA	F.S.I AREA
GROUND FLOOR	2301.93 SQ.M		2301.93 SQ.M
BLOCK - II (TOILET)	8.56 SQ.M		8.56 SQ.M
TOTAL	2310.49 SQ.M		2310.49 SQ.M
Total PLOT AREA		9919.00 SQ.M	
Total FSI AREA		2310.49 SQ.M	
NON FSI AREA		-	
FSI		0.237	
LORRY REQUIRED		5 Nos	
CAR PROVIDED		1 No	
TWO WHEELER PROVIDED		47 Nos	
CYCLE PROVIDED		47 Nos	

S. Leelavathi

OWNER'S SIGE


ENGINEER / STRUCTURAL ENGINEER

V. Kanchana
Ar.V.KANCHANA, B.Arch, M.C.A., F.I.V.
Regd. Architect - CA/2004/34322
Approved Valuer - P - 25672
19,20, II Maria Theresa Street,
Reddiarpalayam, Pudukcherry-19.
Cell: 9486331859

Er. T. MANIKANDAN,
M.E.(Struct.), M.Sc.(Val), PG.Dip.(Val), A.M.I.E. F.I.V.
Regd. Structural Engineer Grade-I
(Reg. No. SE/Gr-I/001/2019)
Regd. Valuer under Companies Act
(Reg. No. IBBI/RV/08/2018/10462)
Regd. Valuer, Income Tax (747/2010)
Chartered Engineer, (AM094568-7)
6/9, I Floor, Fund Office Building,
Bharathy Road, Cuddalore - 607 006
Ph: 04142-221506, Mob:94433

R.VENKATA KRISHNAIAH
GEOTECHNICAL CONSULTANT
VELTECH CONSULTING ENGINEERS
NO.10, ELUMALAI NAICKEN STREET
SELAIYUR, CHENNAI - 600073.
REG. NO. CGLRGN/RGTE/2019/09/01

Er. R. RAMESH BABU, B.Tech.,
Registered Construction Engineer.
Reg. No: RCE/002/2022
No: 46, Kaveri Nagar, S.N. Chavadi,
Kondur, Cuddalore - 607 006.

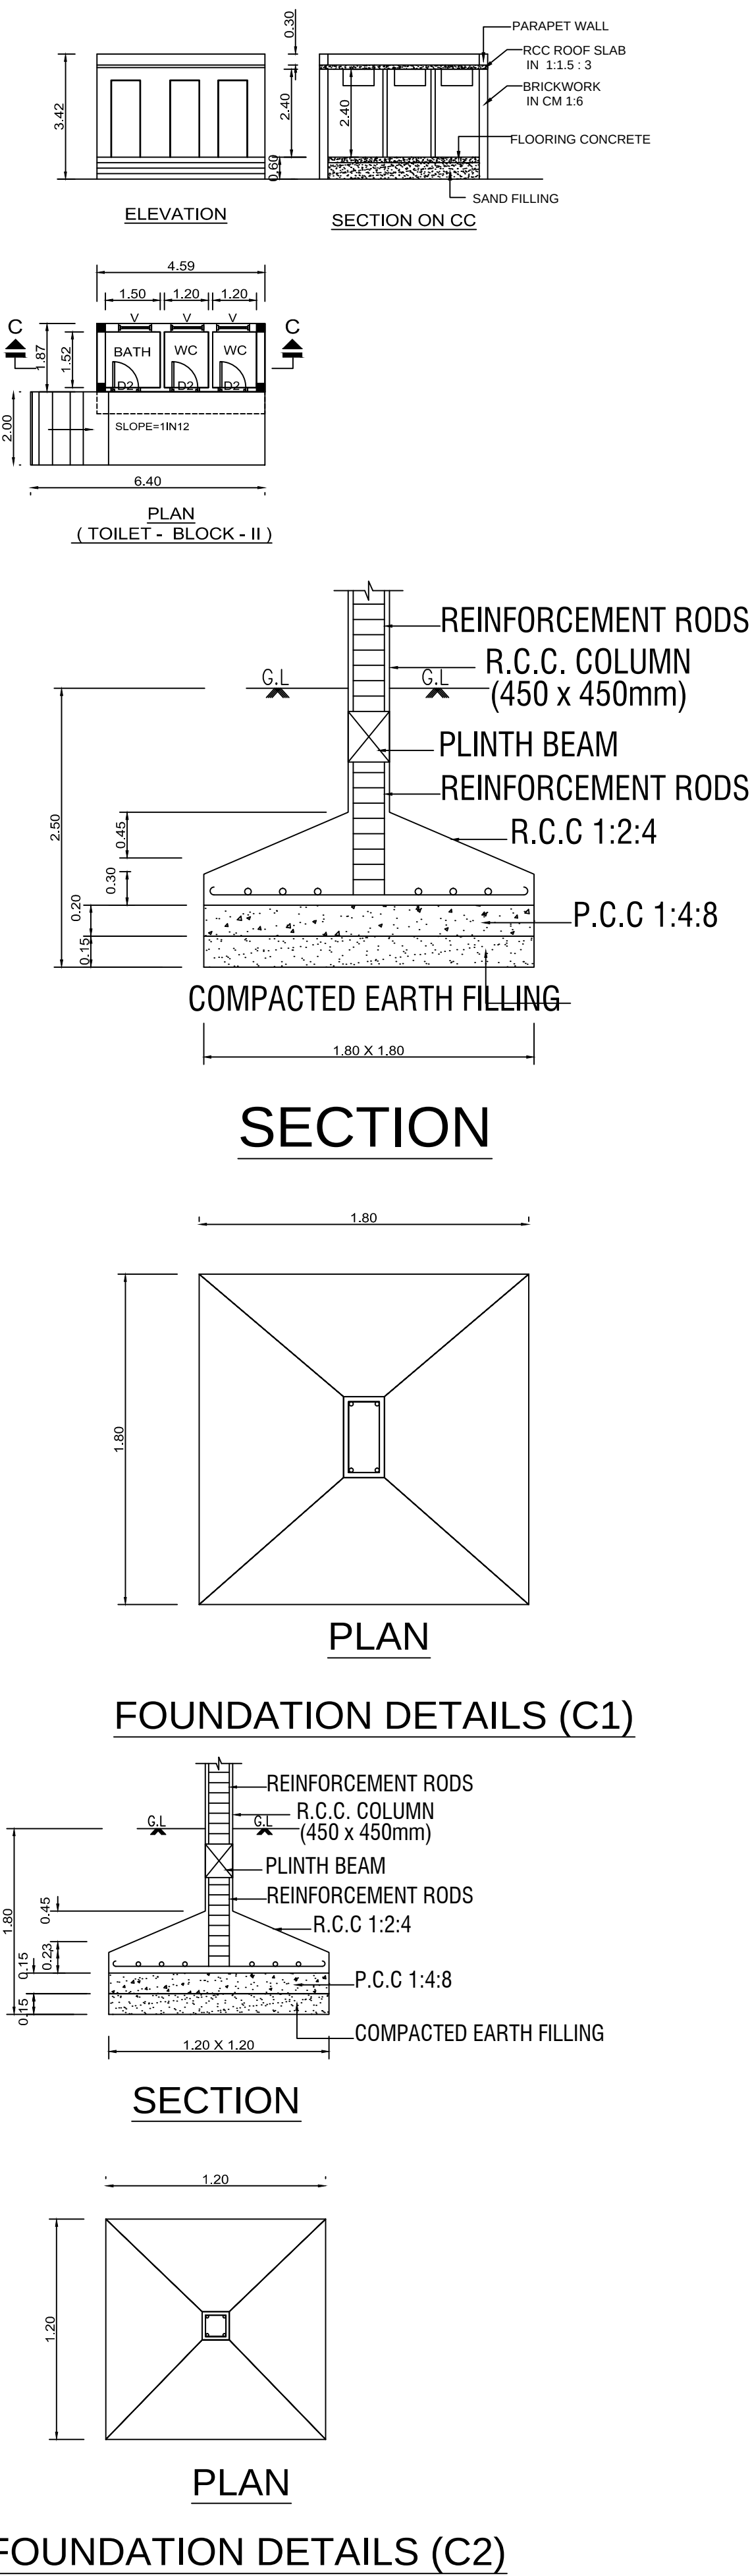

DTCP /CUD/AD/P.P.NO : 20 / 2023