

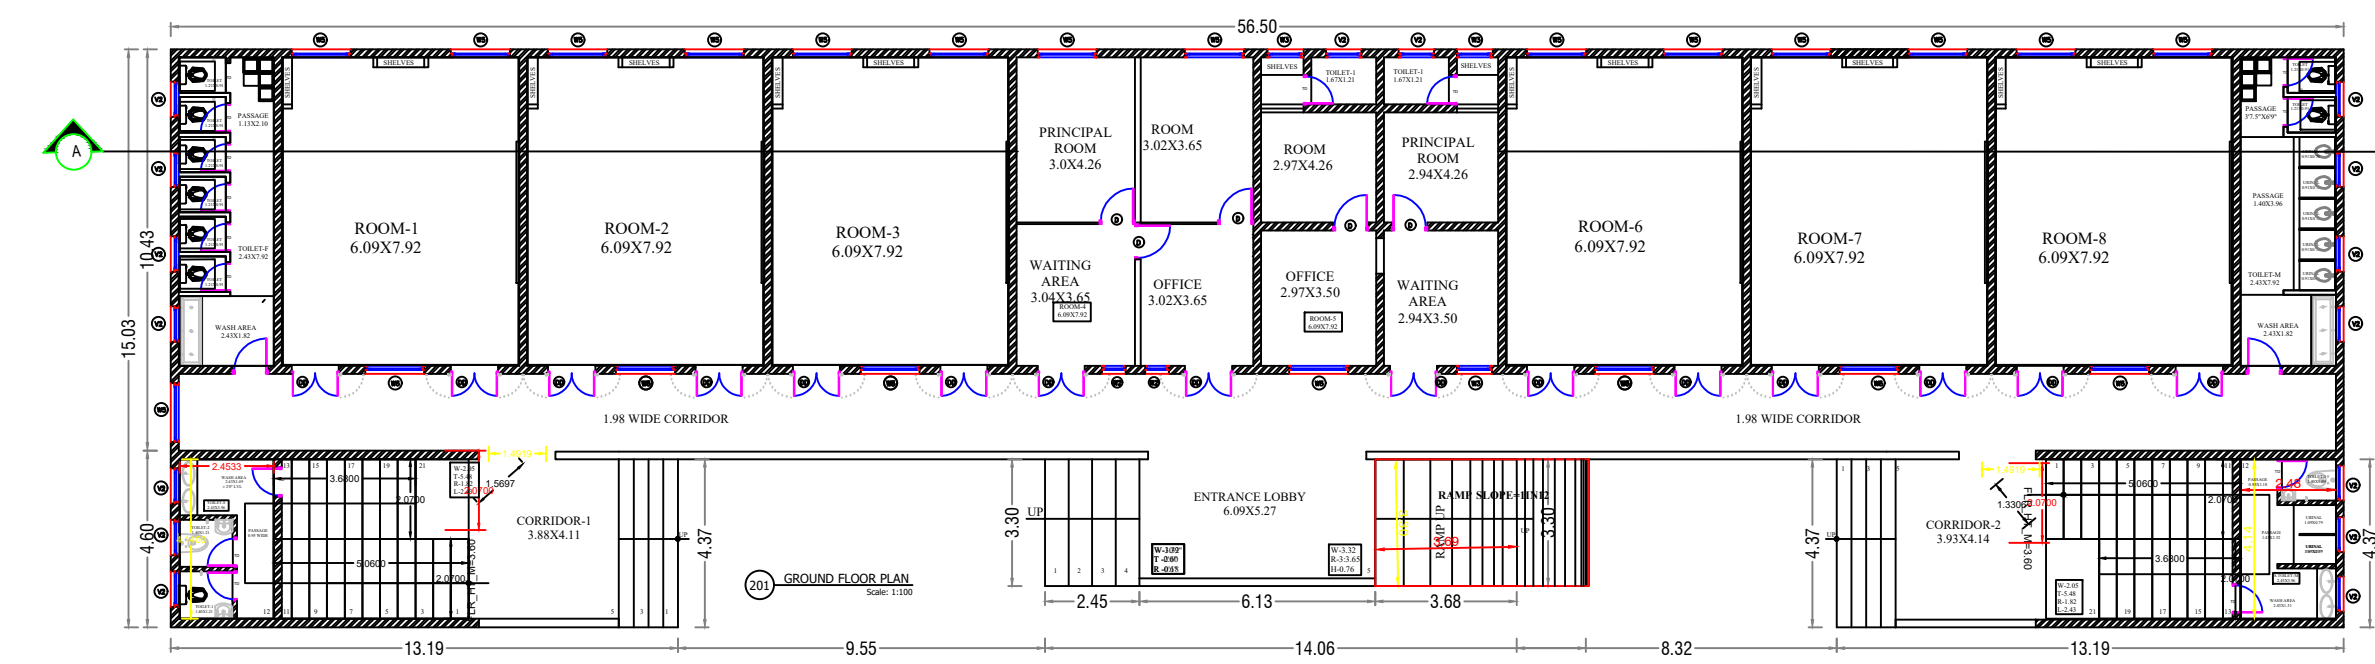
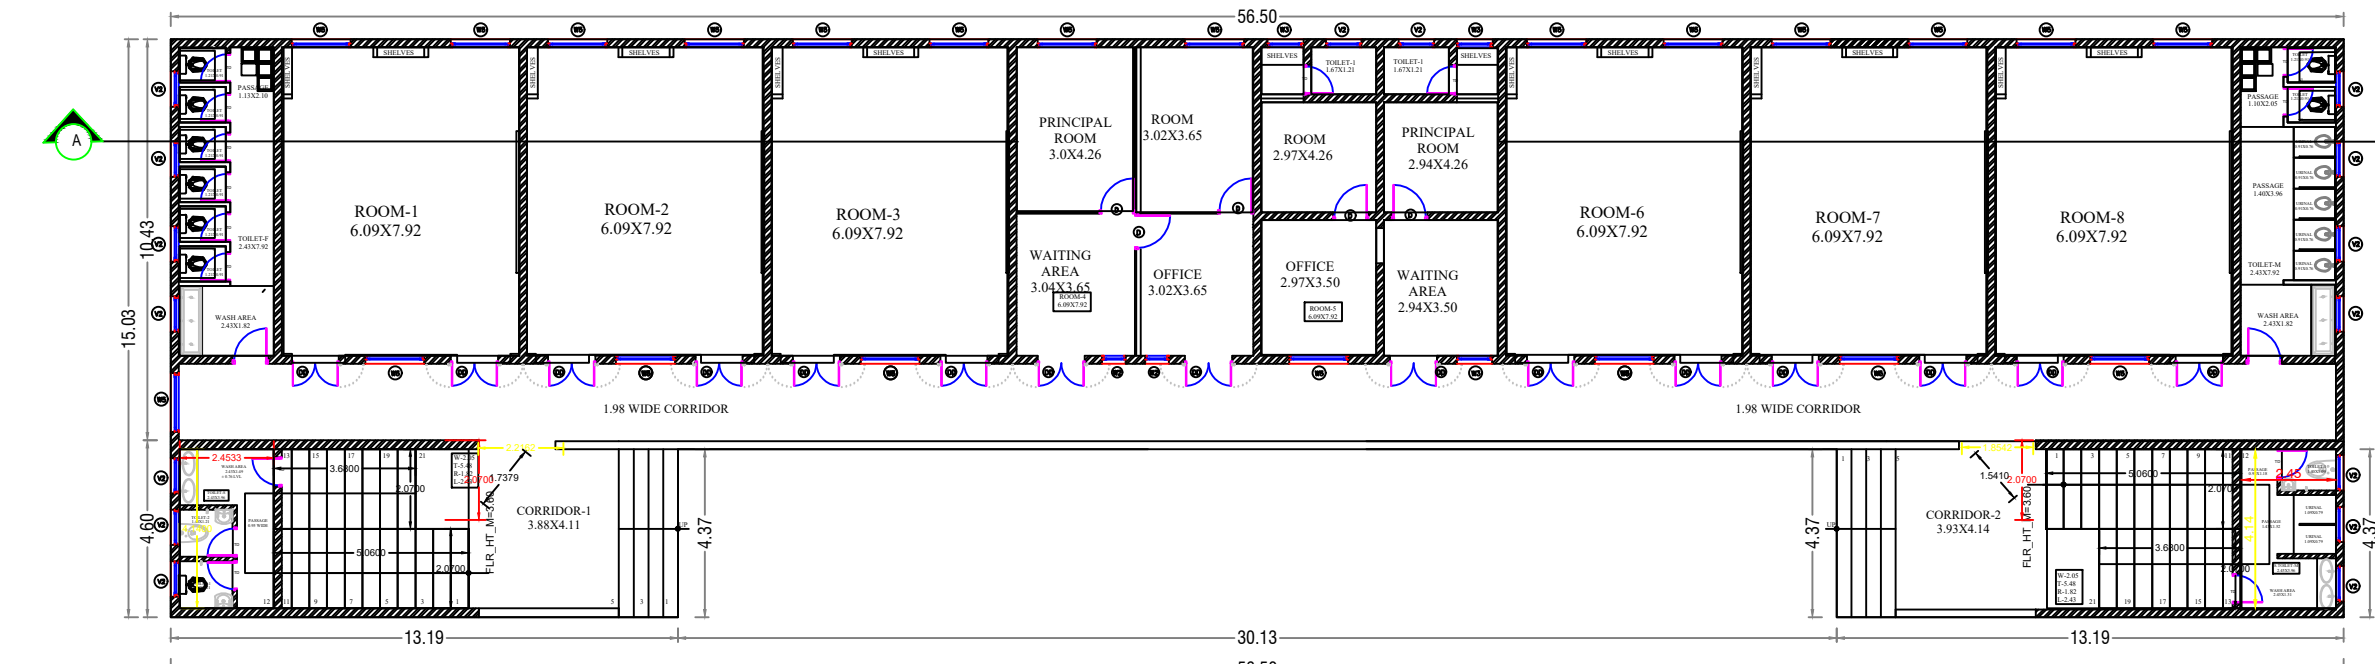
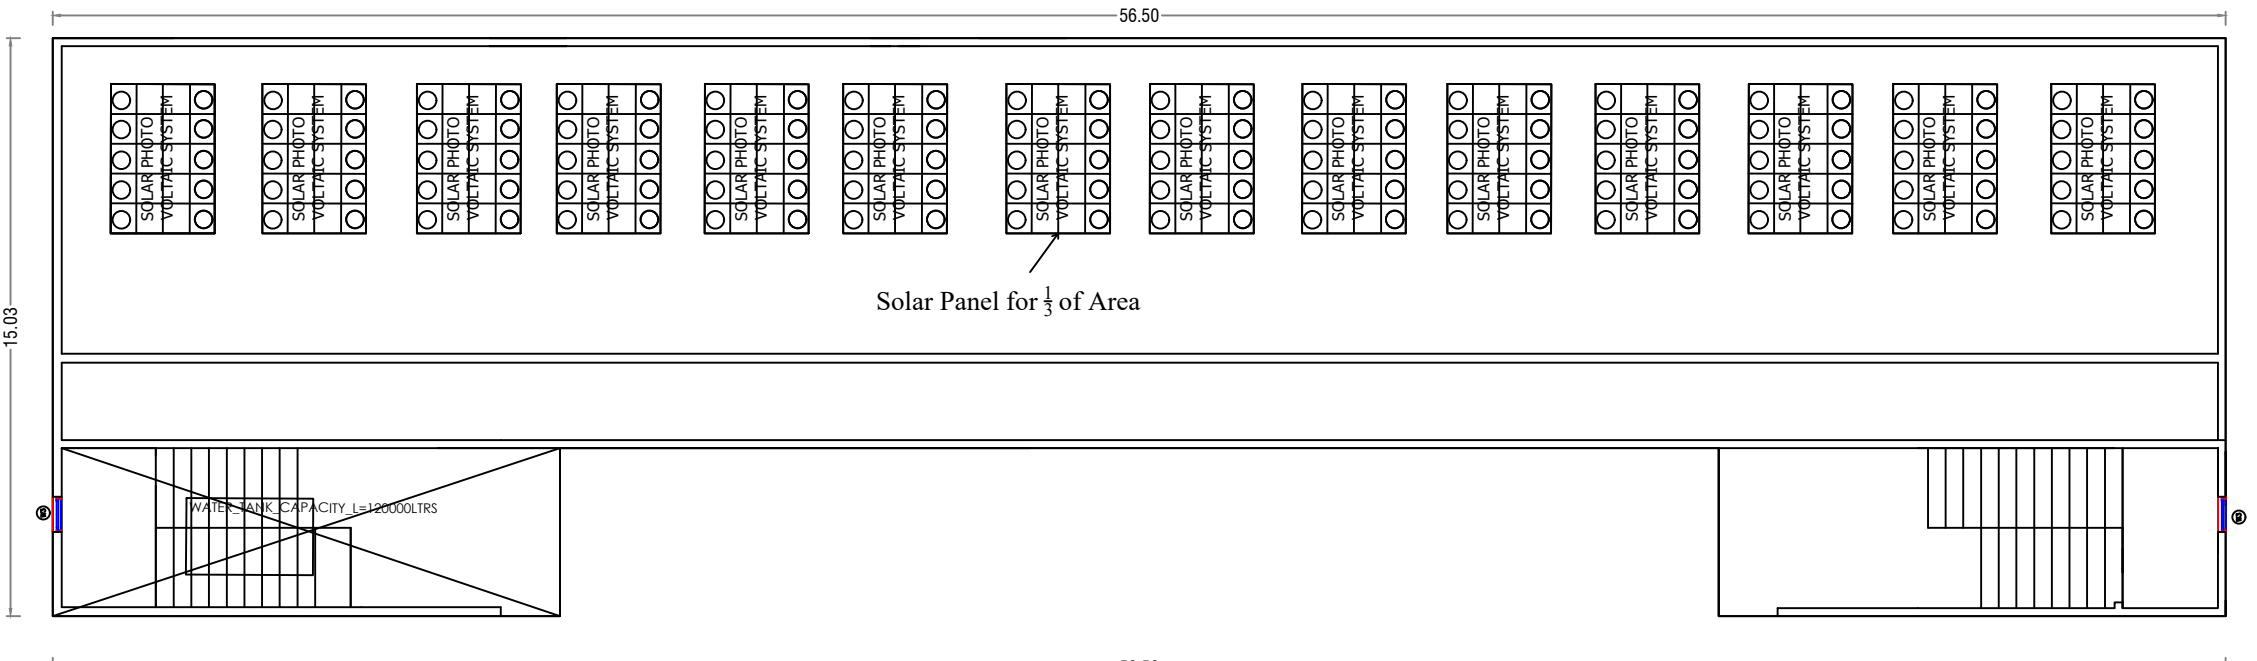
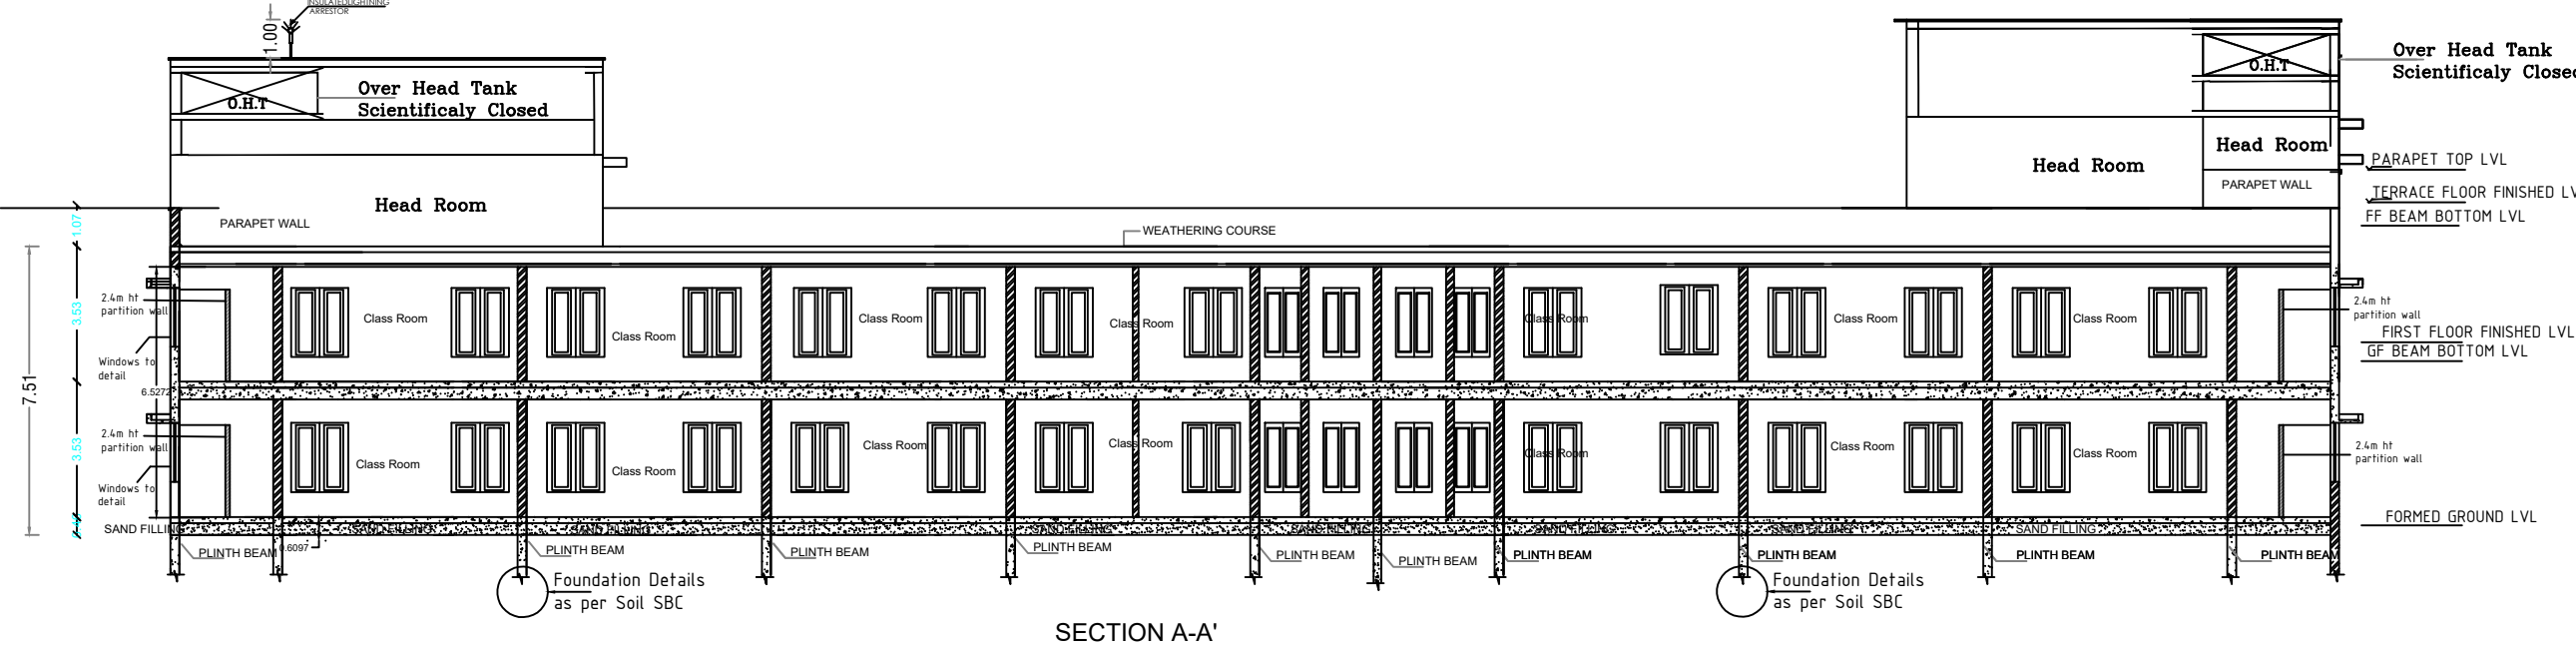


PLAN SHOWING THE PROPOSED CONSTRUCTION OF GROUND FLOOR, FIRST FLOOR AND TOILET BLOCK SCHOOL BUILDING FOR **JAIRAM VIDHYALAYA MATRICULATION SCHOOL** FOR SRI JAYASEETHARAMAN MEMORIAL TRUST IN SURVEY NUMBER NO. : 51/2A, 51/3A,52/1 AND 52/2 , ALADI VILLAGE, VIRUDHACHALAM TALUK & CUDALORE DISTRICT.

APPLICANTS: RAMKUMAR

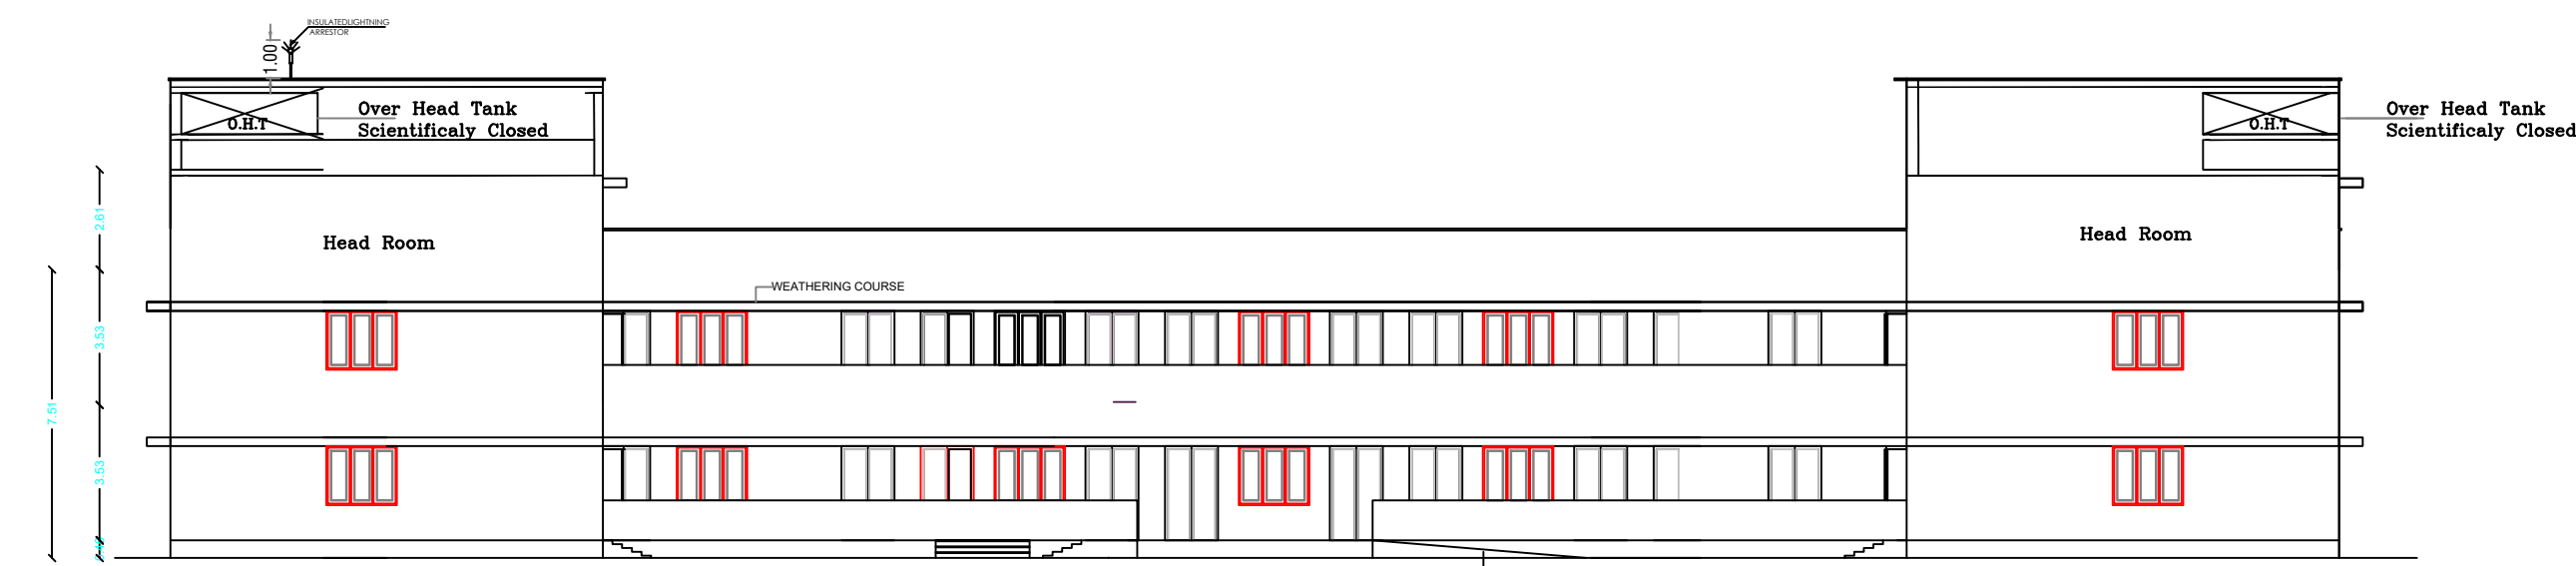


GROUND FLOOR PLAN

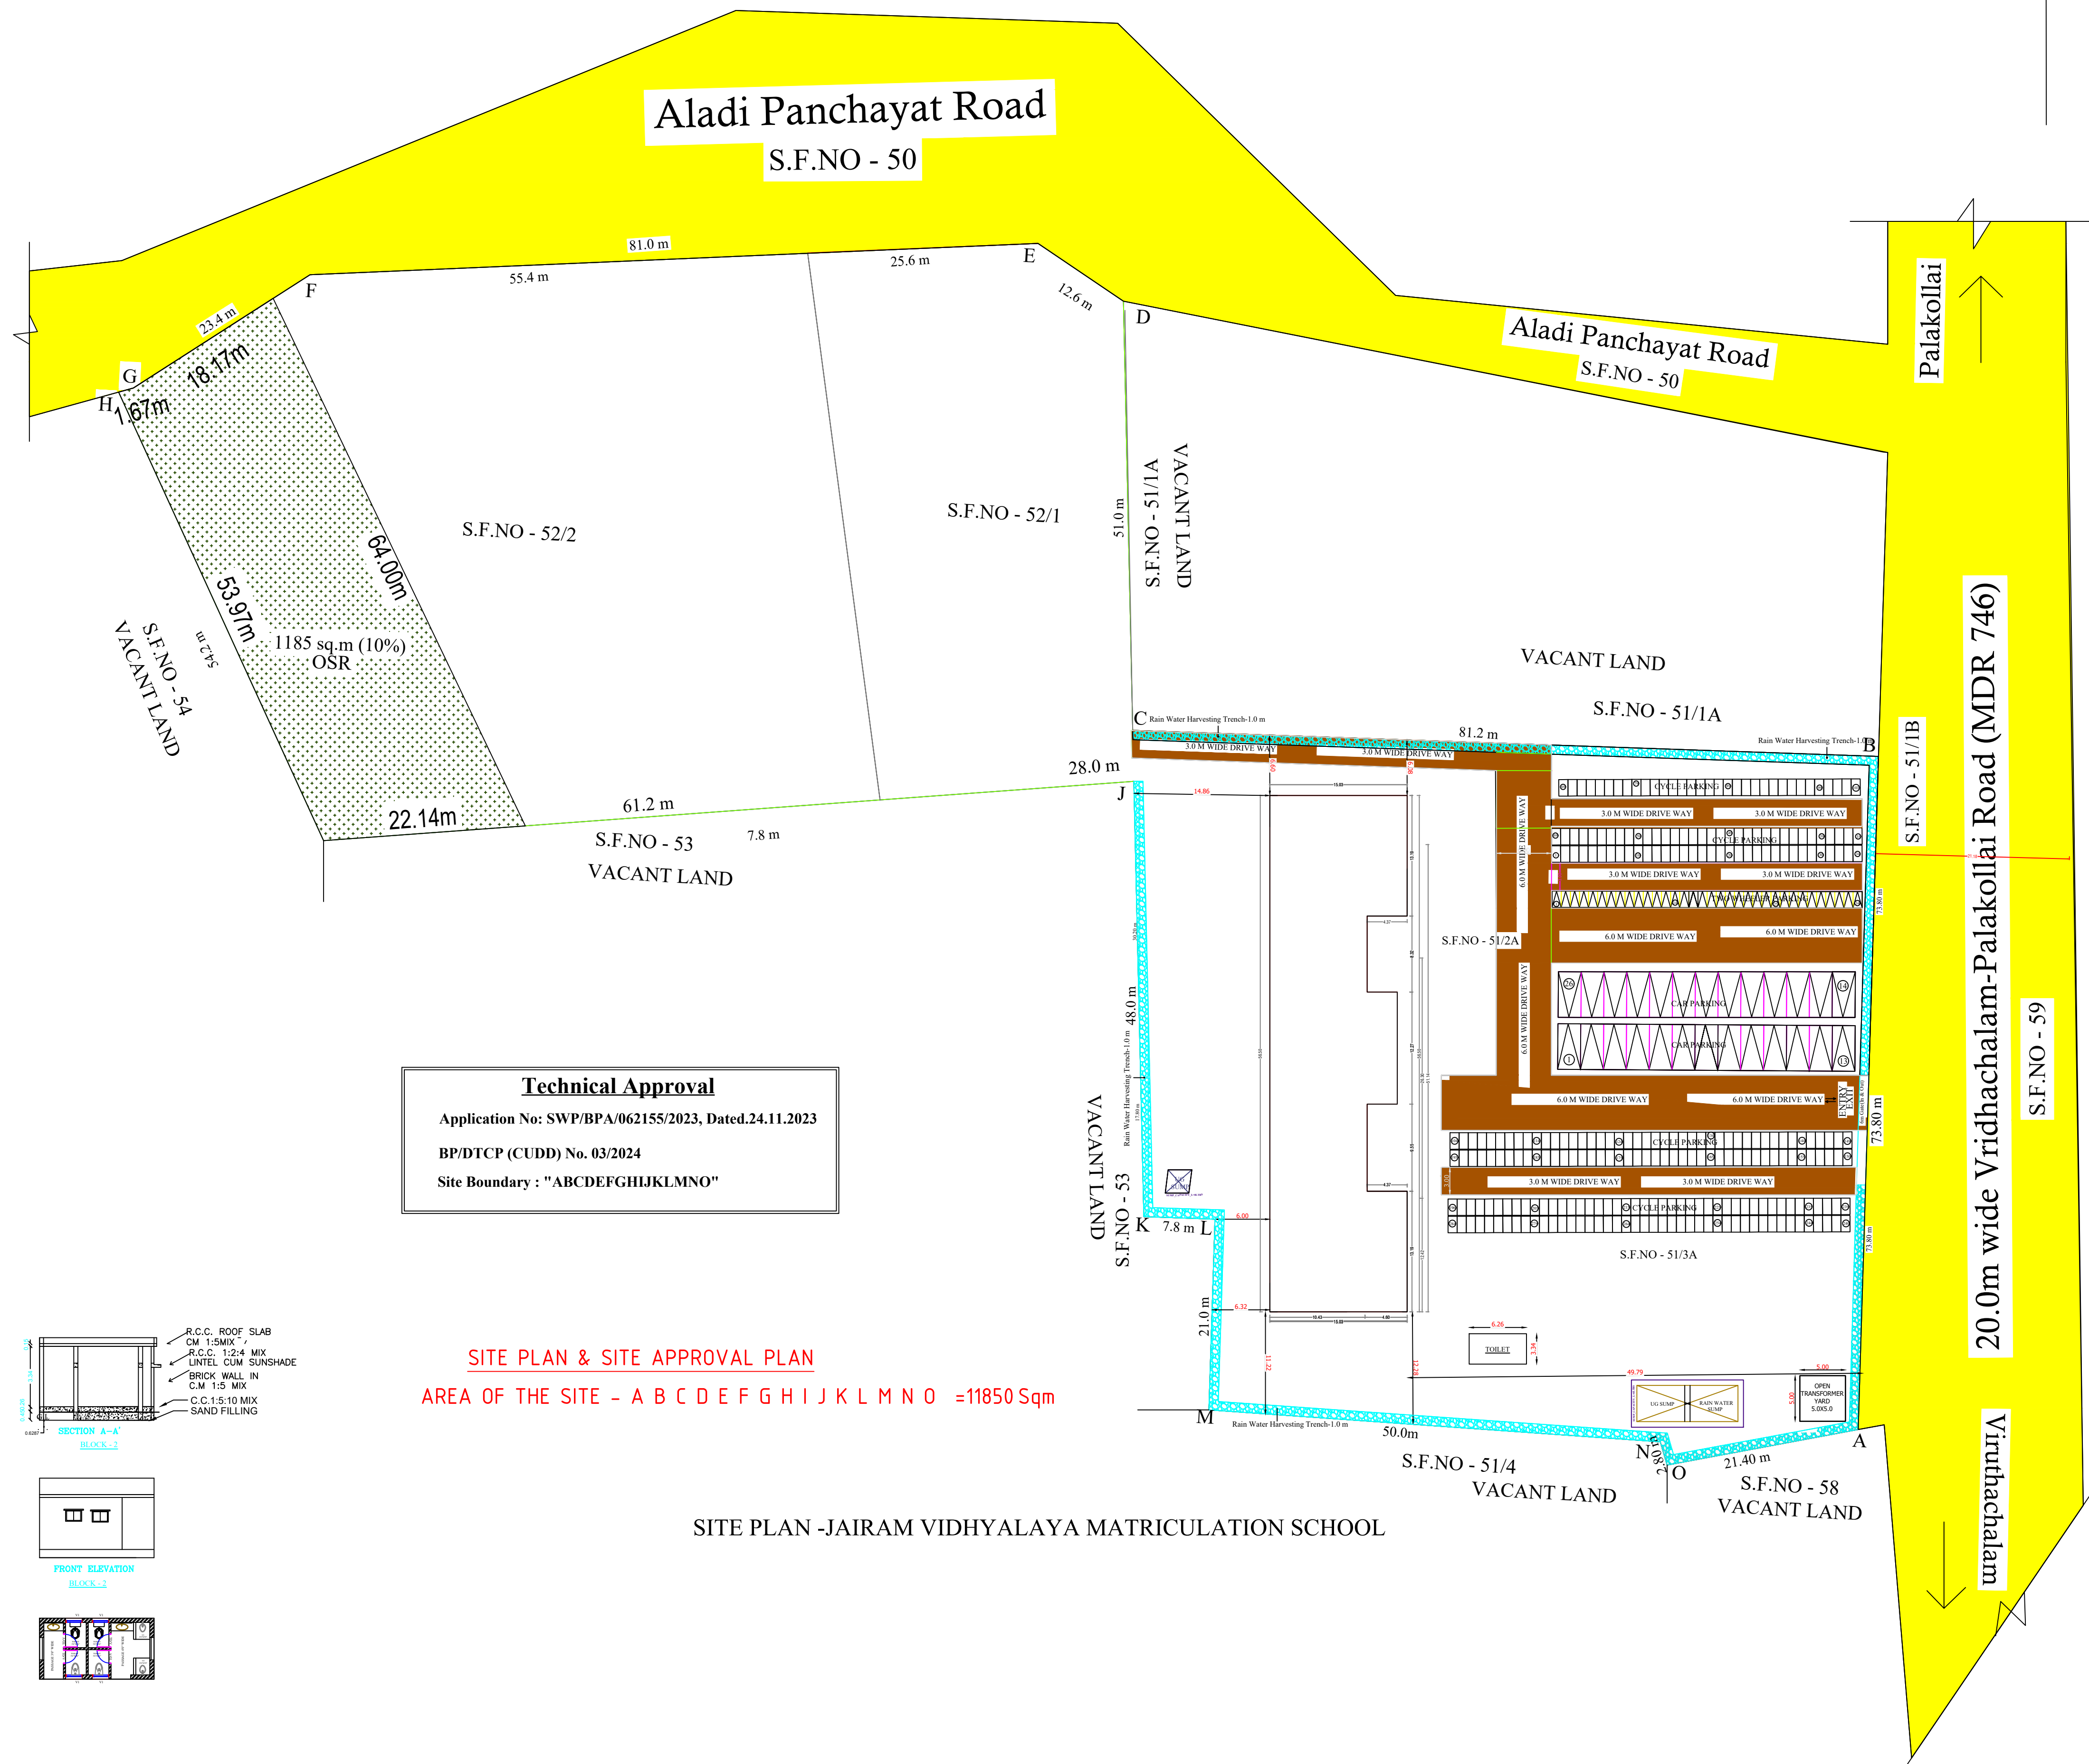

Technical Approval
Application No: SWP/BPA/062155/2023, Dated.24.11.2023
BP/DTCP (CUD) No. 03/2024
Site Boundary : "ABCDEFGHIJKLMNO"

SITE PLAN & SITE APPROVAL PLAN
AREA OF THE SITE - A B C D E F G H I J K L M N O =11850 Sqm

SITE PLAN -JAIRAM VIDHYALAYA MATRICULATION SCHOOL

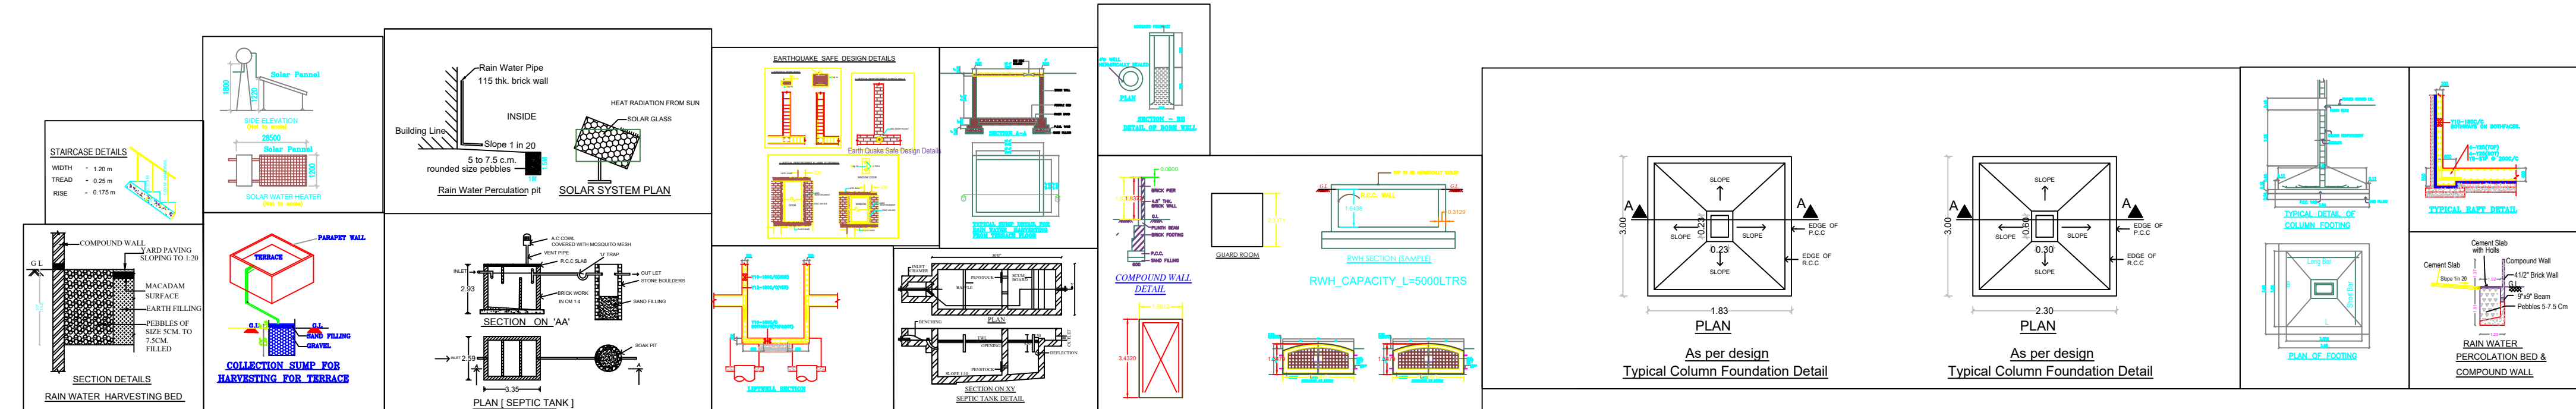

அளவர் / உதவி வரைவாளர்

வரைவாளர் நிலை - III

மேற்பார்வையாளர்

SHEET NO.1

SITE PLAN SHOWING THE PROPOSED R.C.C. ROOF SCHOOL BUILDING CONSIST OF GROUND, FIRST FLOOR IN SF NO.51/2A, 51/3A, 52/1 and 52/2, ALADI VILLAGE, VIRUDHACHALAM TALUK, CUDDALORE DISTRICT.

SITE PLAN,GROUND FLOOR,FIRST FLOOR & TOILET BLOCK

SCALE: 1 : 100

AREA DETAILS:

S.F.No. 51/2A : 3000 sq.m
S.F.No. 51/3A : 2800 sq.m
S.F.No. 52/1 : 4200 sq.m
S.F.No. 52/2 : 1850 sq.m
TOTAL EXTENT : 11850 sq.m

BLOCK - 1&2: School Building& External Toilet

Site Area as per Document : 2 acre 94 cents
Site Area as per Measurement : 11850 sq.m

FLOOR AREA DETAILS	FSI Area (Sq.m)	non-FSI Area (Sq.m)	Total Area (Sq.m)
AREA OF GROUND FLOOR	757.83	-	757.83
AREA OF FIRST FLOOR	757.83	-	757.83
AREA OF TOILET BLOCK	20.88	-	20.88
HEAD ROOM AREA	-	48.13	48.13
TOTAL AREA	1536.54	48.13	1584.67

Superimposed Plot Area = 11850.0 sq.m

$$FSI \text{ Area} = \frac{1536.54}{11850} = 0.129$$

COLOUR INDEX:-

Boundary of the Site :
Existing Road :
Driveway :
Rainwater Percolation Trench :
OSR (10%) - [1185.0 Sq.m] :

(FE)-FIRE SAFETY MEASURE PROVIDED
(FA)-FIRE ALARM PROVIDED
(SB)-SAND BUCKET PROVIDED

PARKING DETAILS	Required	Provided
CAR PARKING	2	26
TWO WHEELER PARKING	7	34
CYCLE PARKING	69	284

OFFICE USE:

Er. S. POORAYIMA, B.Tech., M.Tech (Struct)
Registered Engineer
Reg. No. LPA/RE/GR-II/014/2022
1/313, J Palanisamy Nagar, Madhavaram,
Chennai - 600 030
Ph: 95733 45002, 99599 55325

REGISTERED ENGINEER
(or) ARCHITECT

D. SIVA KUMAR, B.E.M.E.
Registered Structural Engineer
Grade I, (RSE-Gr.I)
Regd. No: 140262/RSE-Gr. I, EDRC

STRUCTURAL ENGINEER

J. Raju

OWNER / APPLICANT