



PLAN SHOWING THE PROPOSED CONSTRUCTION OF RCC ROOF GROUND FLOOR, FIRST FLOOR RESIDENTIAL BUILDING WITH HEAD ROOM IN NATHAM R.S NO.249/8 OLD SURVEY NO.110/2, PATTANOS.129, 187 AT KALI KOVIL STREET, SRINEDUNJERI VILLAGE AND PANCHAYAT LIMIT, SRIMUSHNAM TALUK, CUDDALORE DISTRICT, 608 703.


OWNER: Mr. JAYASEELAN. S/O SELVARASU.

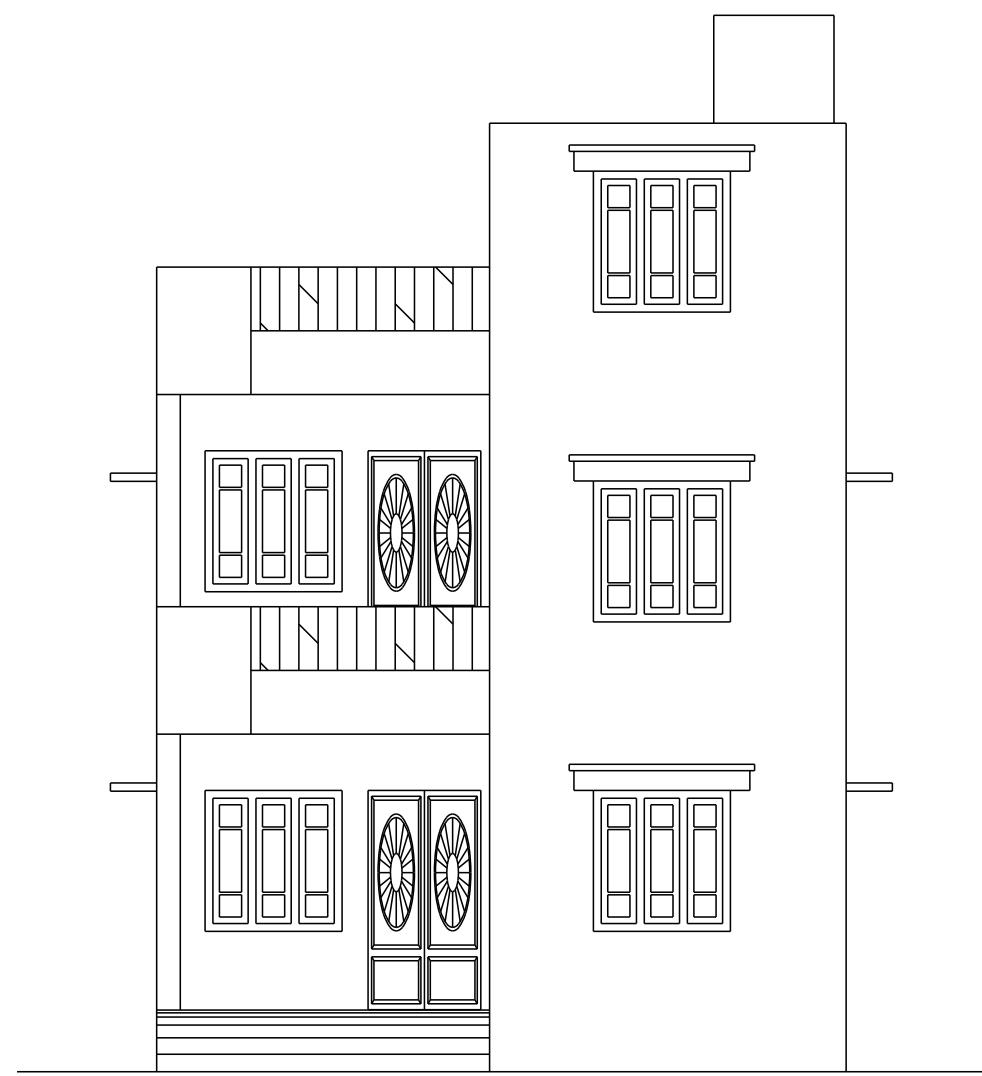


ELEVATION

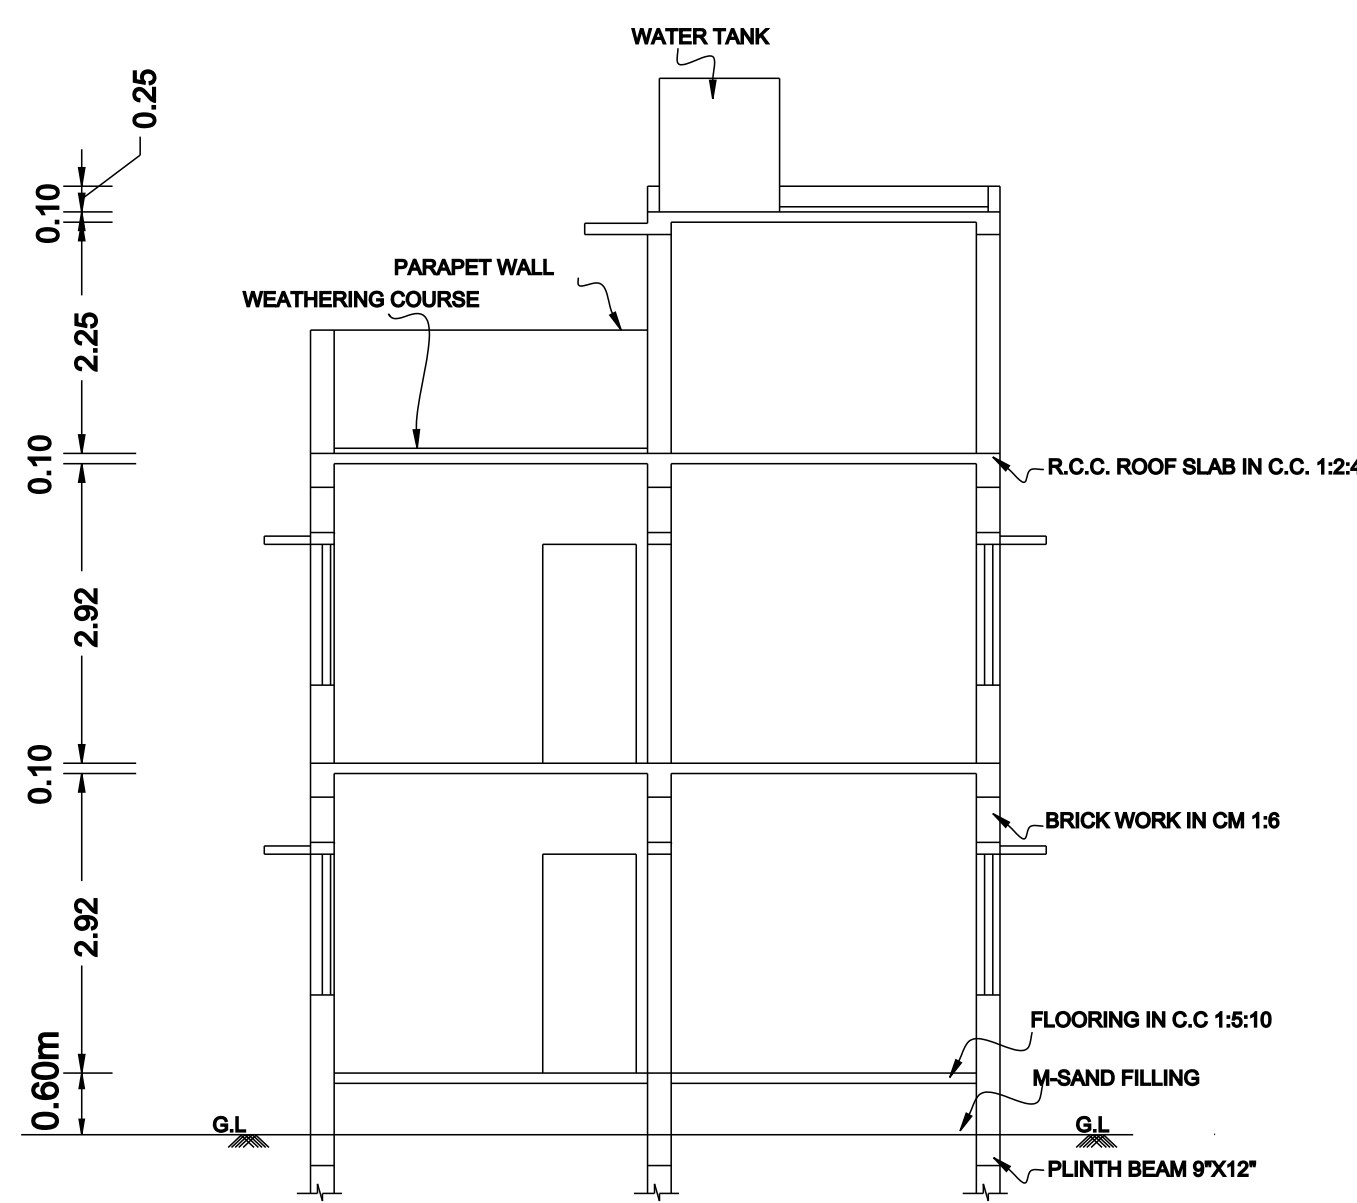


SECTION ON 'ABCD'

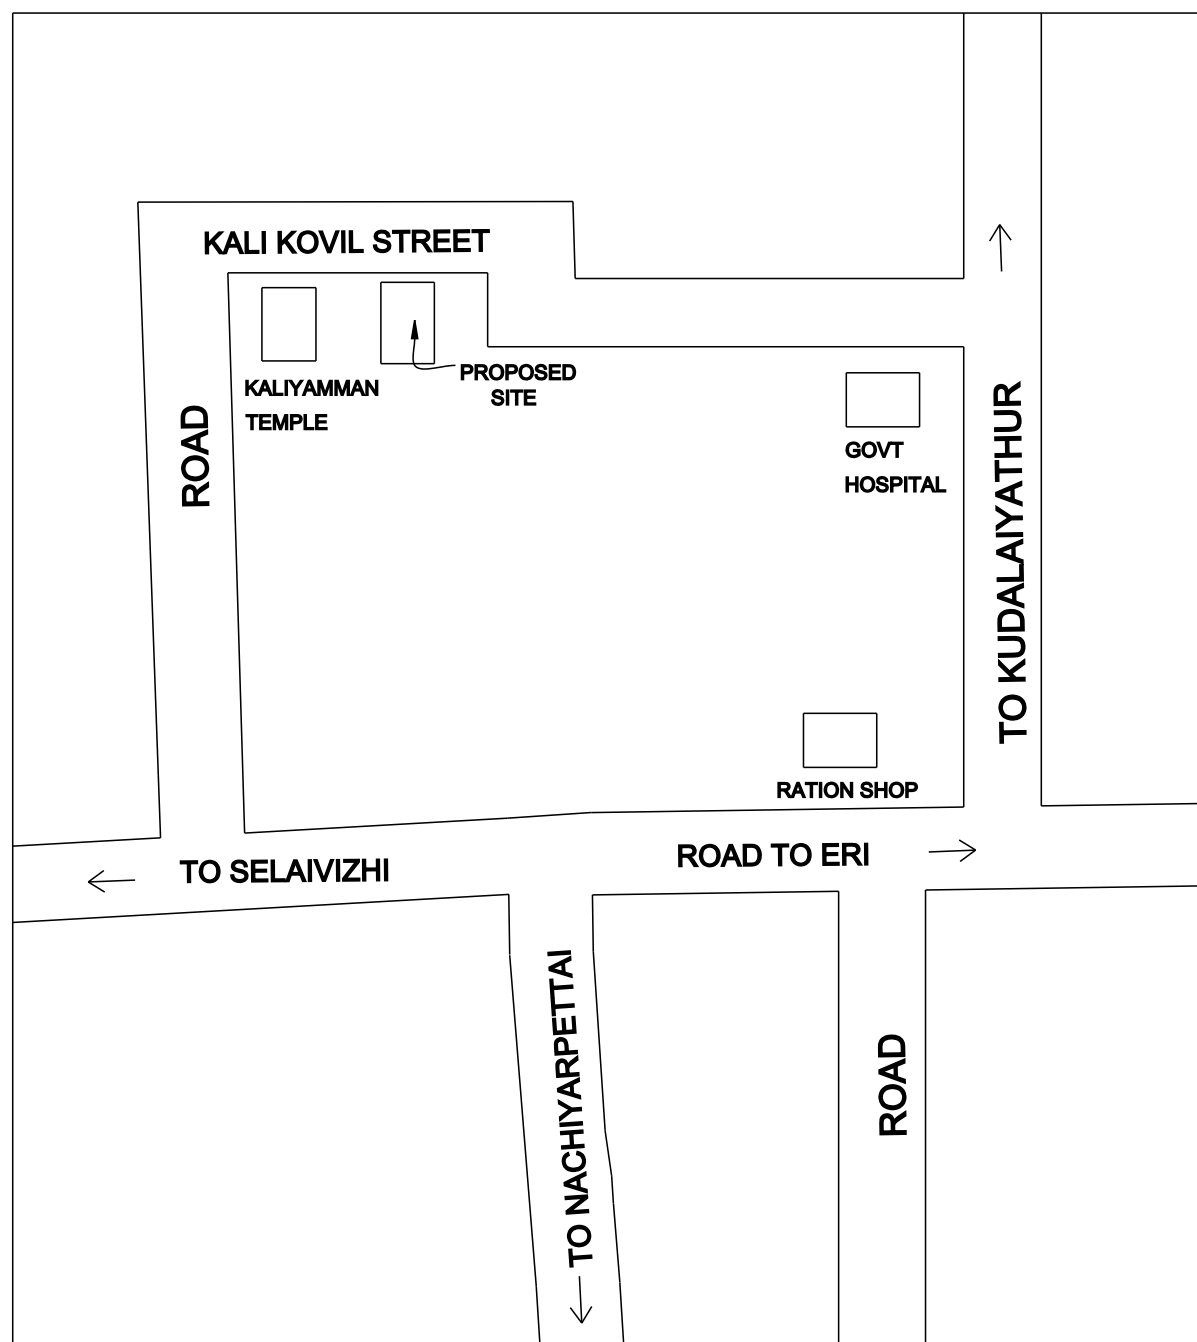


KEY PLAN
NOT TO SCALE

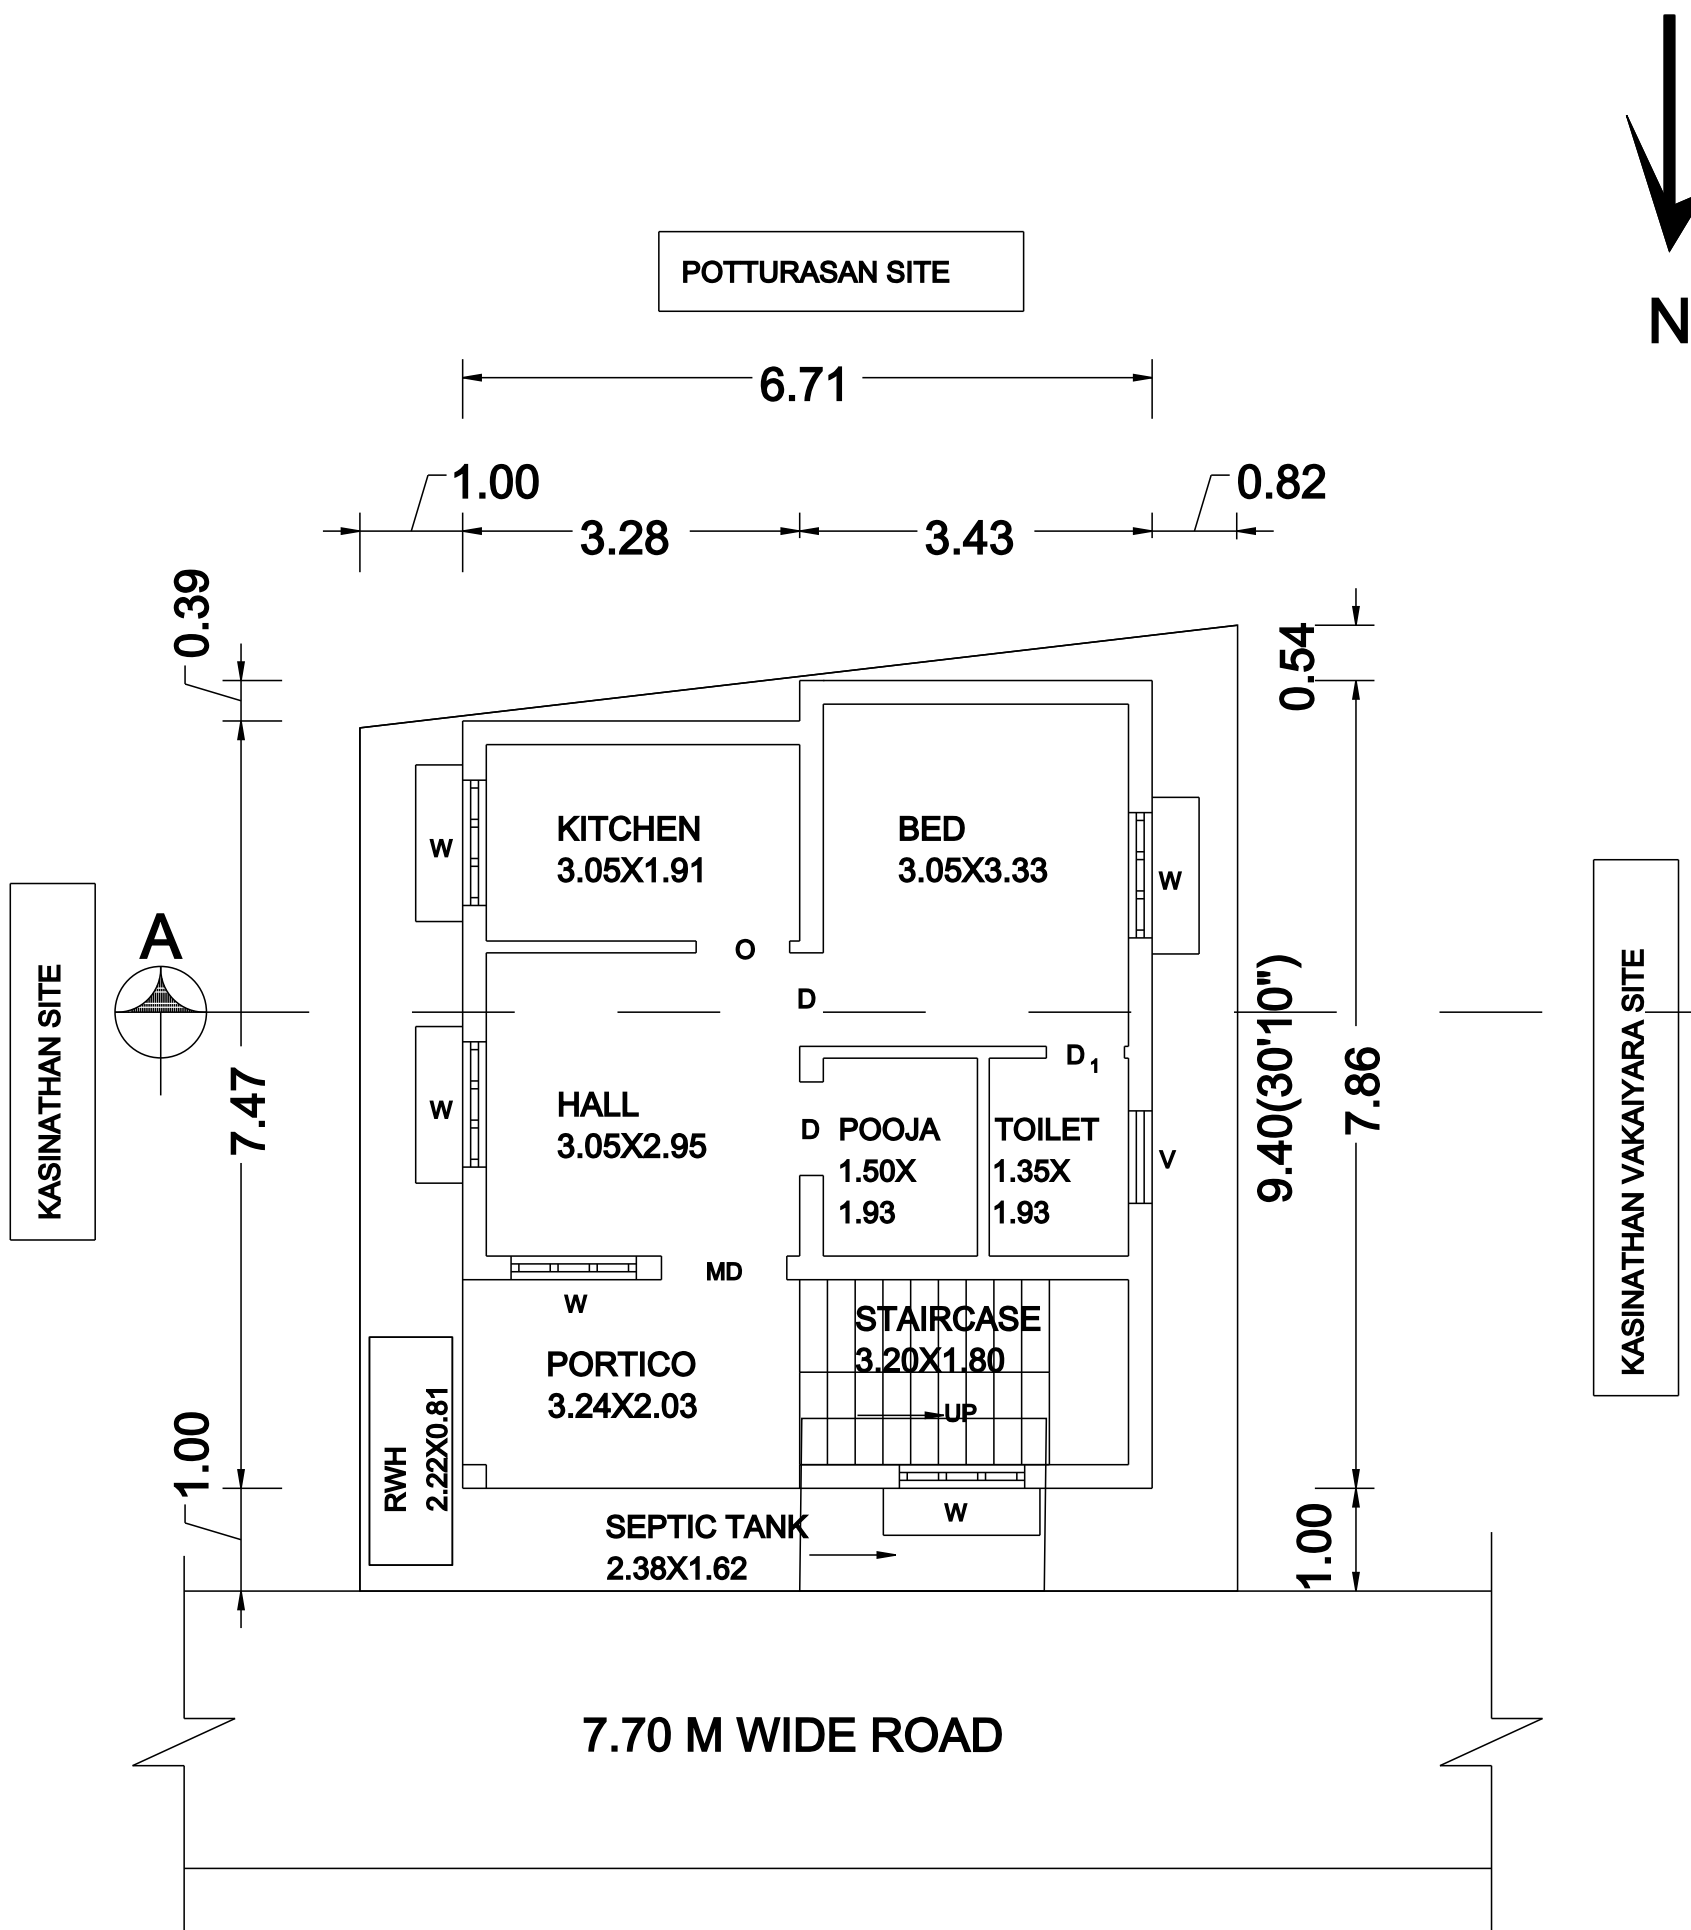


SITE CUM GROUND FLOOR PLAN

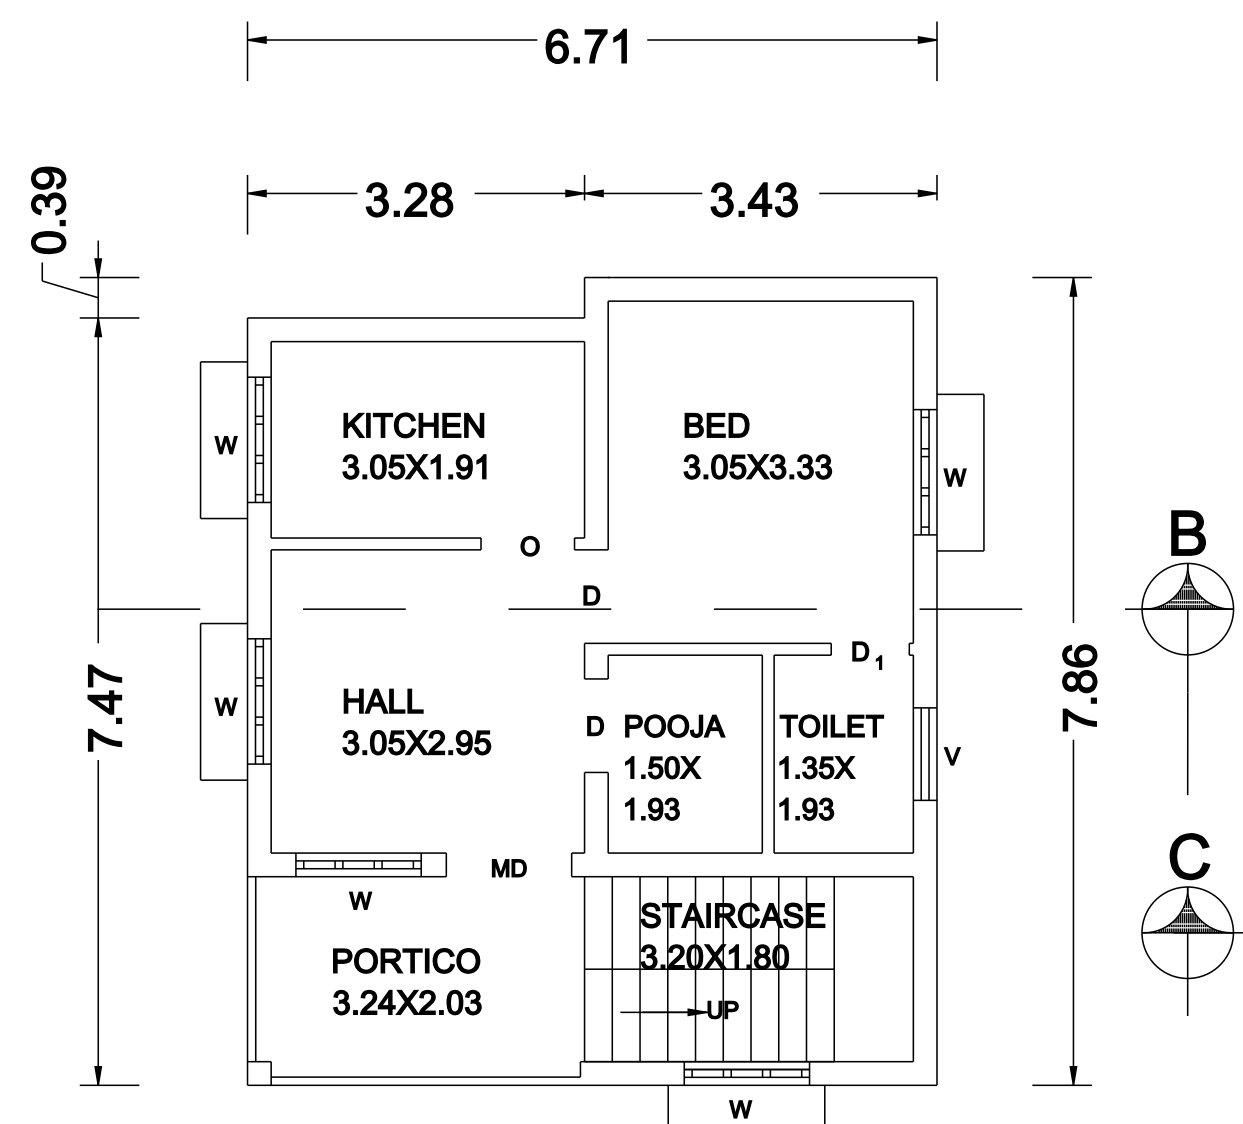

FIRST FLOOR PLAN

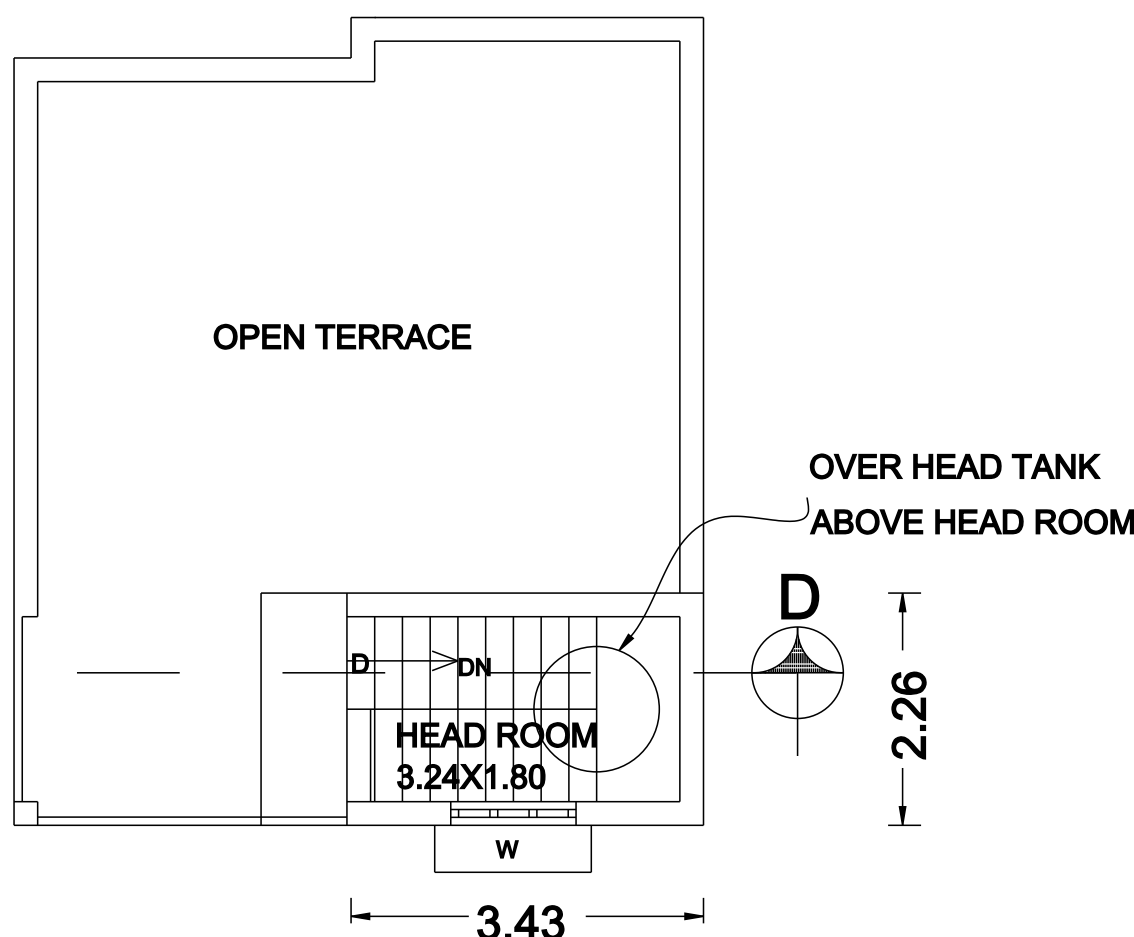


HEAD ROOM PLAN

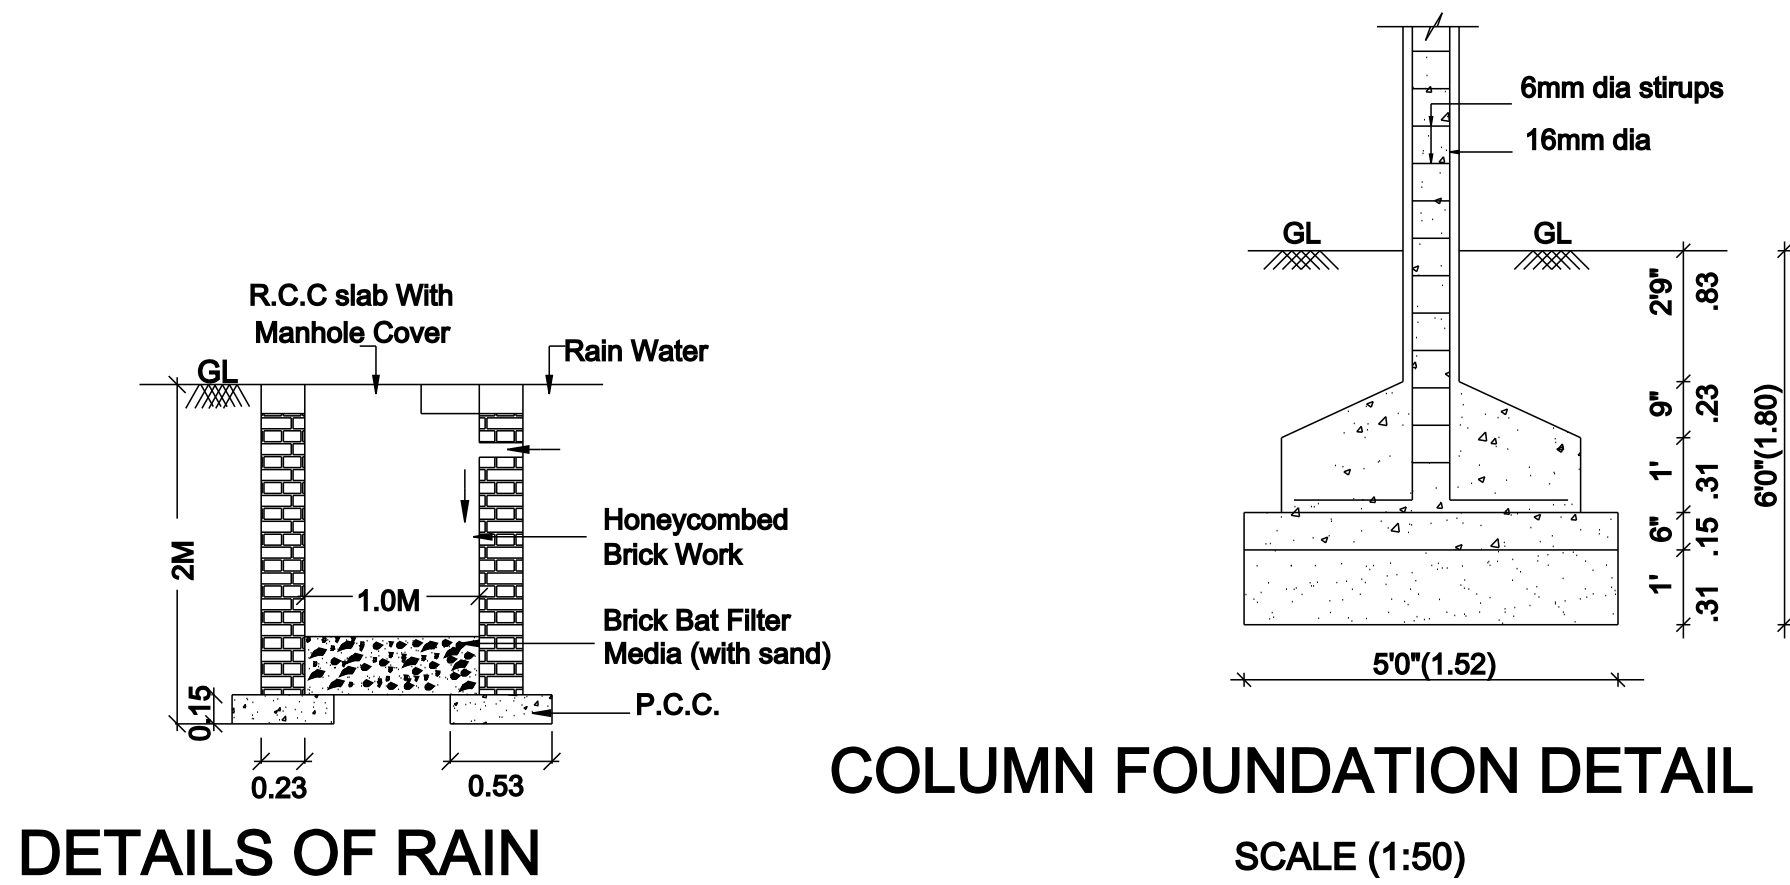


DETAILS OF RAIN
WATER COLLECTION PIT
SCALE:- 1"=4'0"


COLUMN FOUNDATION DETAIL
SCALE (1:50)

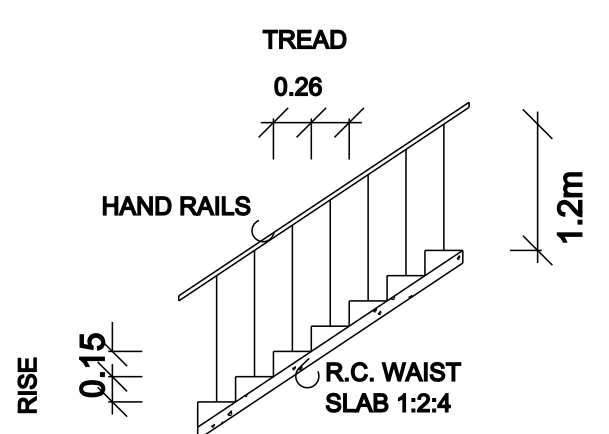


STAIRCASE DETAILS

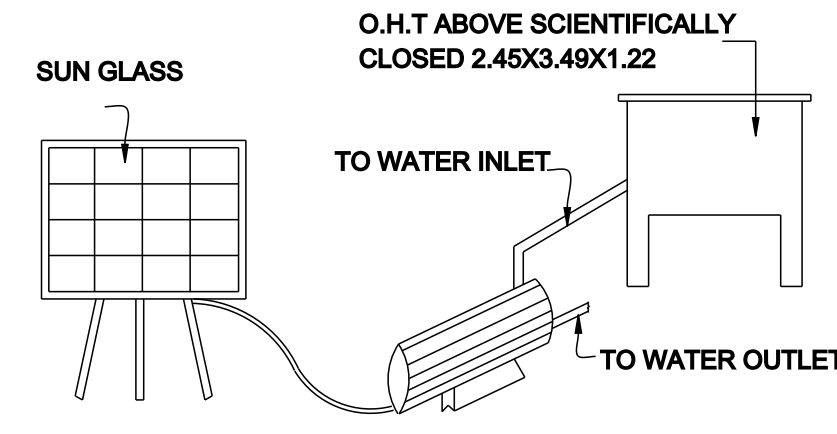


SOLAR WATER
HEATING SYSTEM

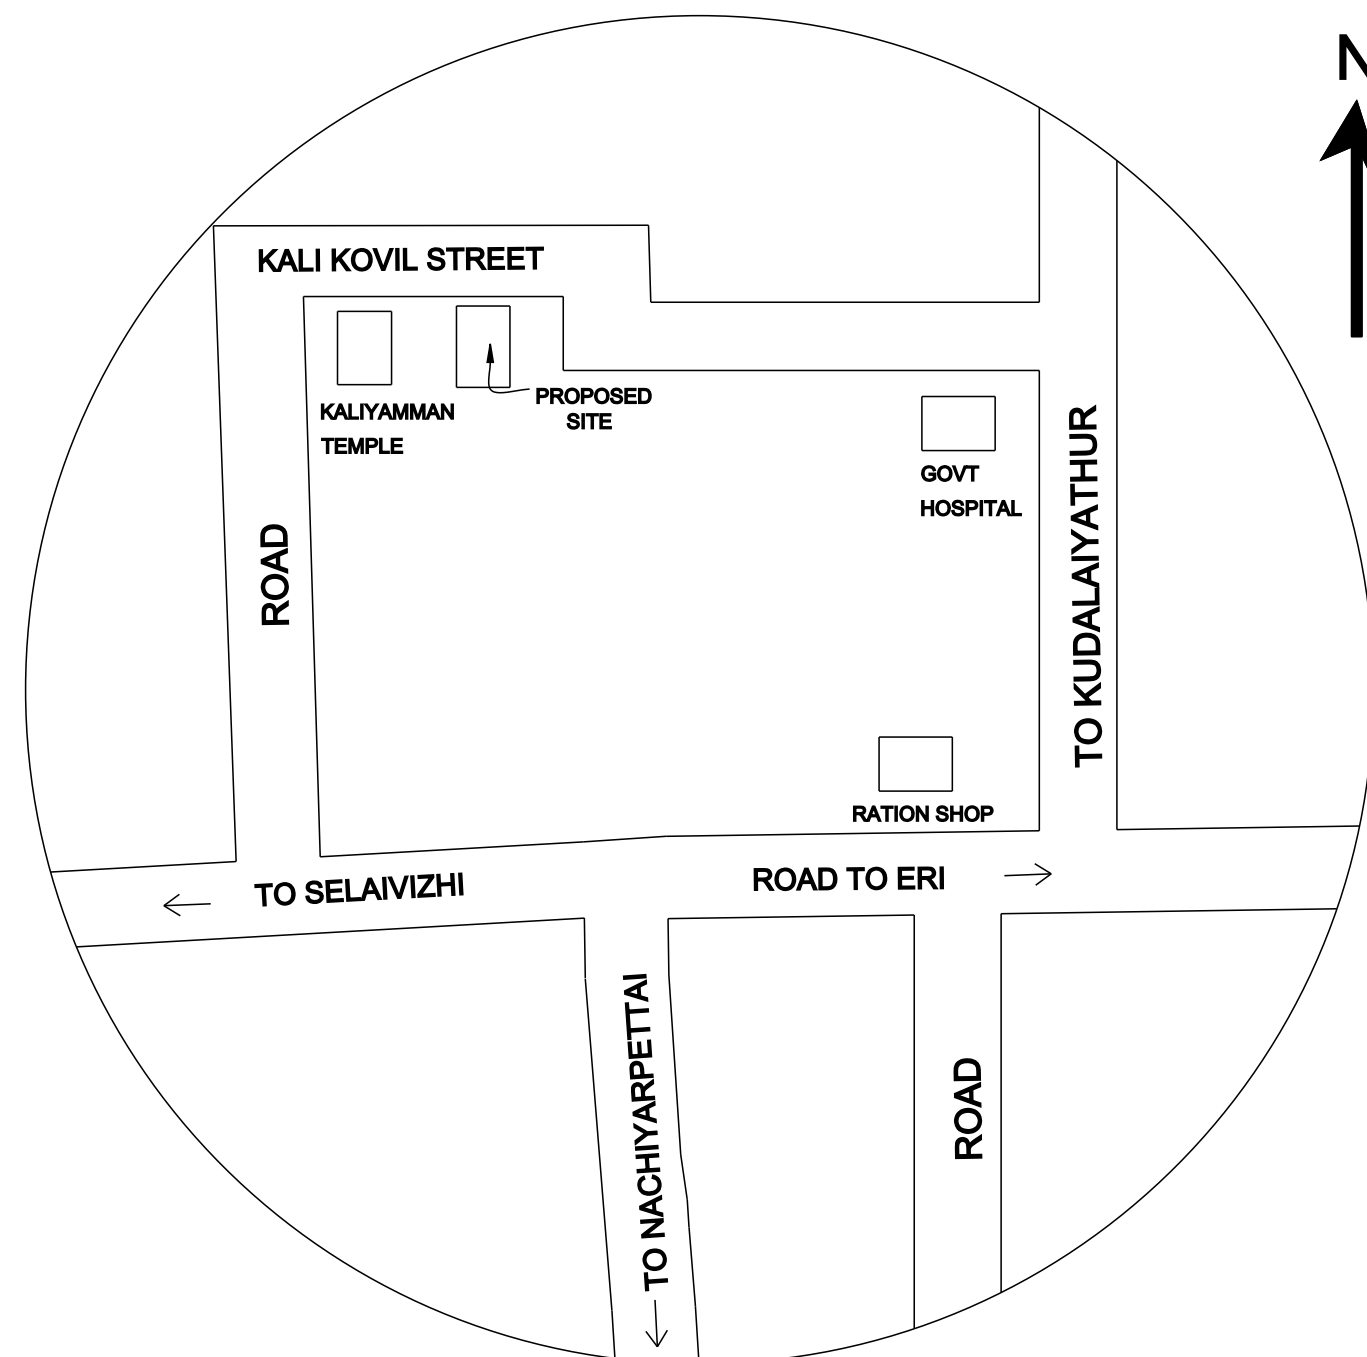


TOPO PLAN
NOT TO SCALE

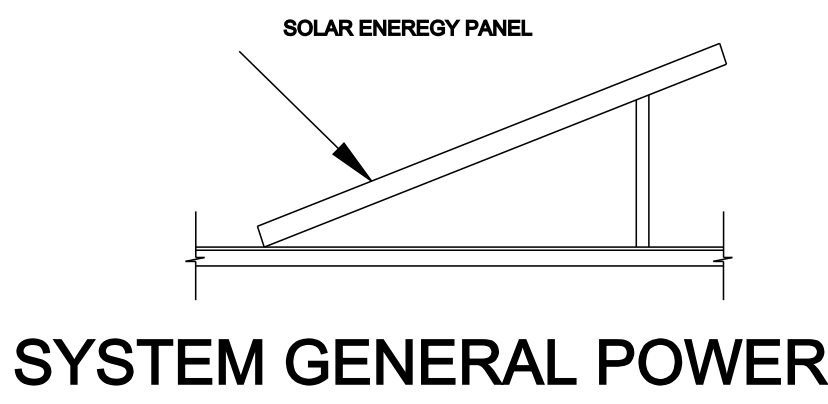


SYSTEM GENERAL POWER

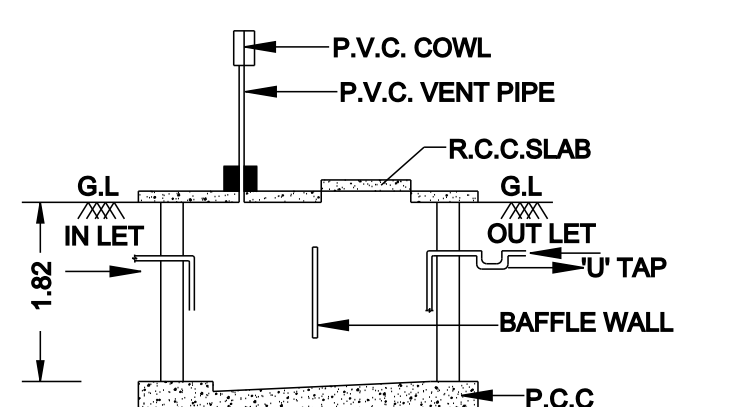

SEC. OF SEPTIC TANK "AA"

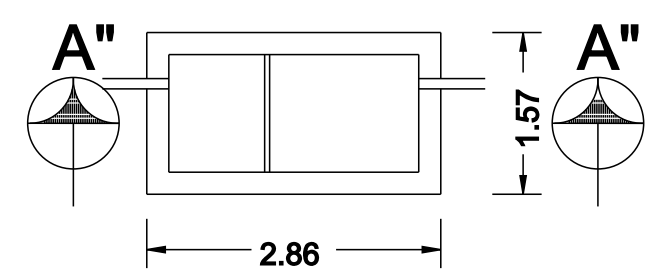

PLAN OF SEPTIC TANK

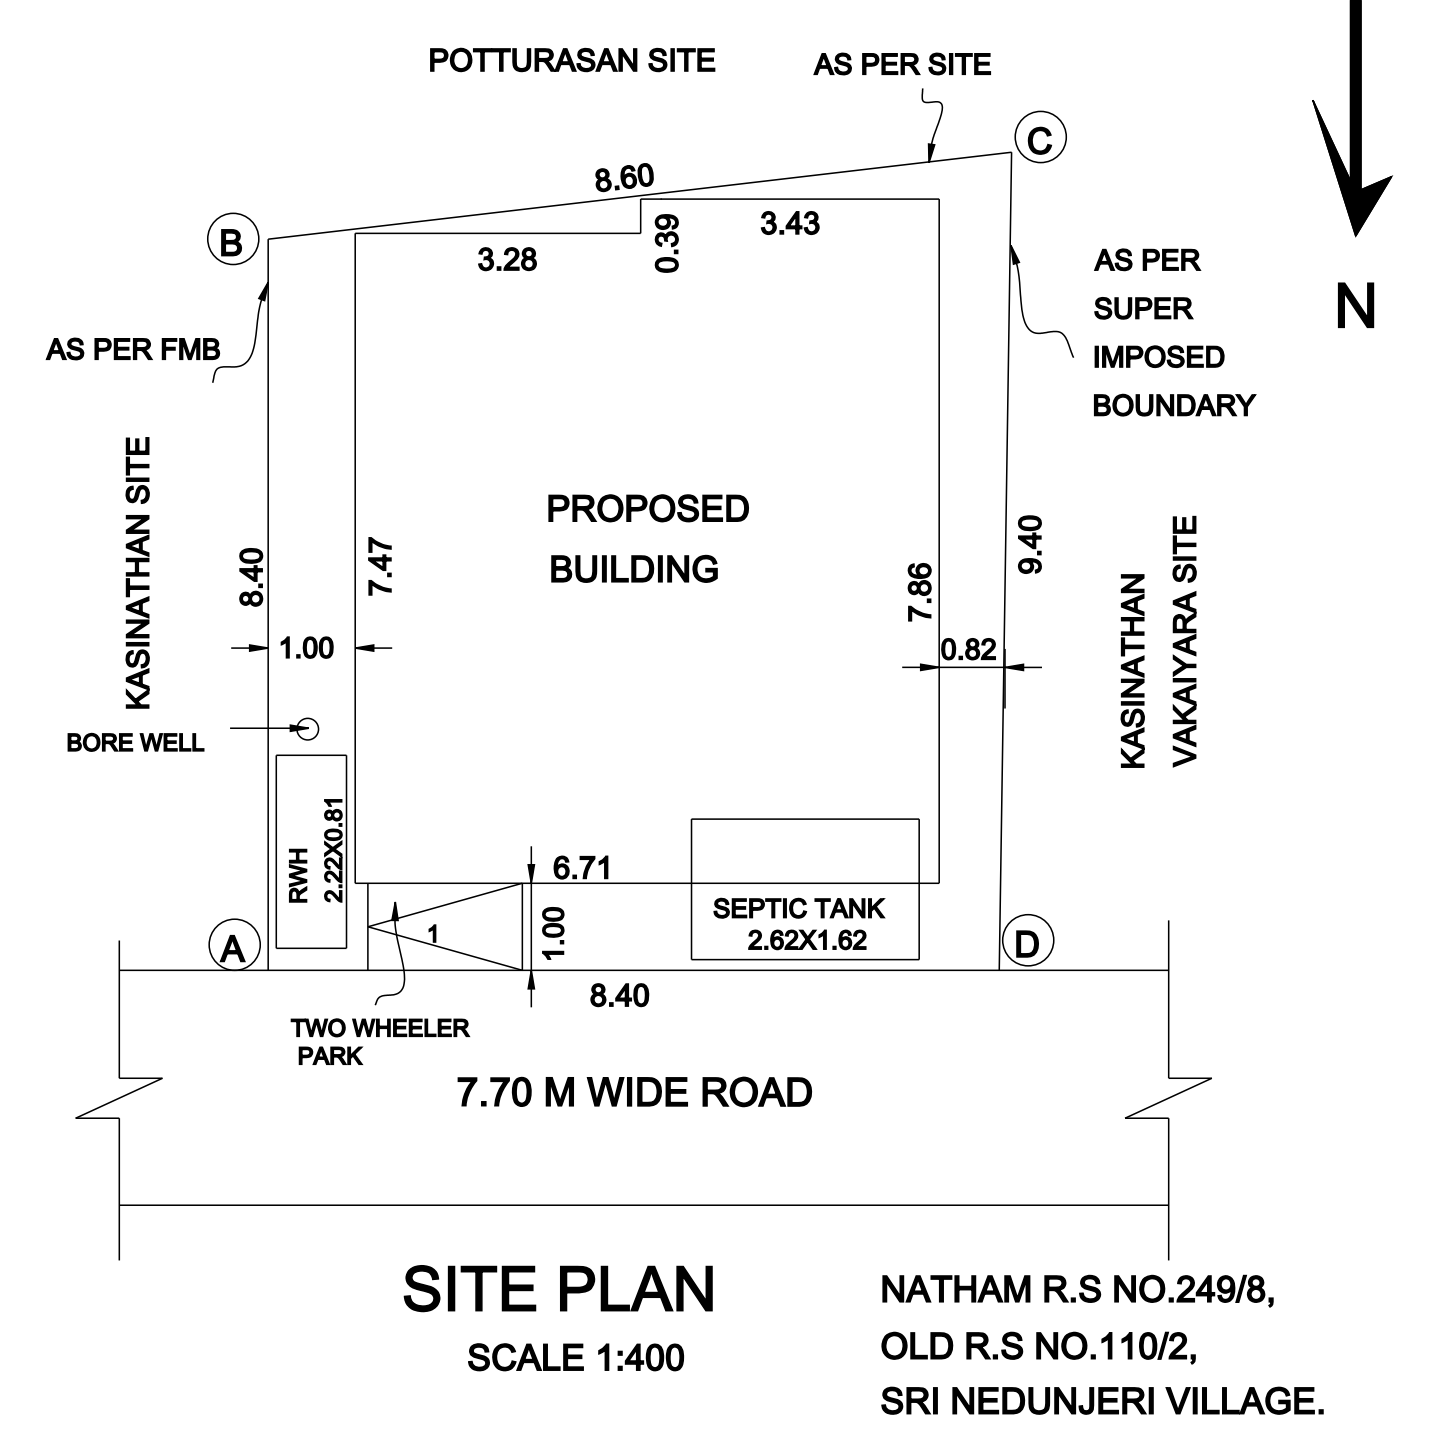

SITE PLAN
SCALE 1:400
NATHAM R.S NO.249/8,
OLD R.S NO.110/2,
SRI NEDUNJERI VILLAGE.

SCALE - 1:100		
ALL DIMENSIONS AREA IN METER		
AREA STATEMENT	AREA IN Sq.ft	AREA IN Sq.m
SITE EXTENT AS PER DOCUMENT	818.06	76.00
SITE EXTENT AS PER SITE	818.28	76.02
SITE EXTENT AS PER FMB	818.28	76.02
SITE EXTENT AS PER PATTANOS	818.06	76.00
PLINTH AREA: PROPOSED GROUND FLOOR (FLOOR 0)	553.81	51.45
PLINTH AREA: PROPOSED FIRST FLOOR (FLOOR 1)	553.81	51.45
HEAD ROOM AREA-NON FSI	84.39	7.84
TOTAL BUILTUP AREA	1192.01	110.74
CARPET AREA: PROPOSED GROUND FLOOR (FLOOR 0)	455.96	42.36
CARPET AREA: PROPOSED FIRST FLOOR (FLOOR 1)	455.96	42.36
OPEN AREA AS PER DOCUMENT	264.25	24.55
DISMANTLING AREA		

FSI: 1.354 PLOT COVERAGE: 67.70%

SCHEDULE OF JOINERY		
TYPE	DESCRIPTION	SIZE IN M
MD	MAIN DOOR	1.22 X 2.13
D	DOOR	0.91 X 2.13
D1	DOOR	0.76 X 2.13
W	WINDOW	1.22 X 1.37
W1	WINDOW	1.22 X 0.90
W2	WINDOW	2.87 X 1.37
V	VENTILATOR	0.69 X 0.90

COLOUR CODE :		STAIR DETAILS	
PROPOSED BUILDING SHOWN		WIDTH	- 3'0"(0.91)
EXISTING ROAD SHOWN		TREAD	- 10.25"(0.26)
SITE BOUNDARY SHOWN		RISE	- 6"(0.15)

APPLICANT :

REGISTERED ENGINEER

Er.A.GANAPATHY, B.TECH, F.I.I.V.C.Engg.,
Govt. Registered Engineer (RE/Gr.III/005/2022),
Chartered Engineer (M - 110749/15),
Approved Valuer (CAT - I - F - 6977),
4, Muthu Vinayagar Street, Periyar Nagar,
Kattumannarkoil, Cuddalore District - 608 301,
Mobile : 9443576912, 9976964704
Mail : ganapathy.a9@gmail.com.

Er.A.GANAPATHY, B.TECH, F.I.I.V.C.Engg.
Govt. Registered Engineer (RE/Gr.III/005/2022),
Chartered Engineer (M - 110749/15),
Approved Valuer (CAT - I - F - 6977),
4, Muthu Vinayagar Street, Periyar Nagar,
KATTUMANNARKOIL. 9443576912 / 9976964704

OFFICE USE