

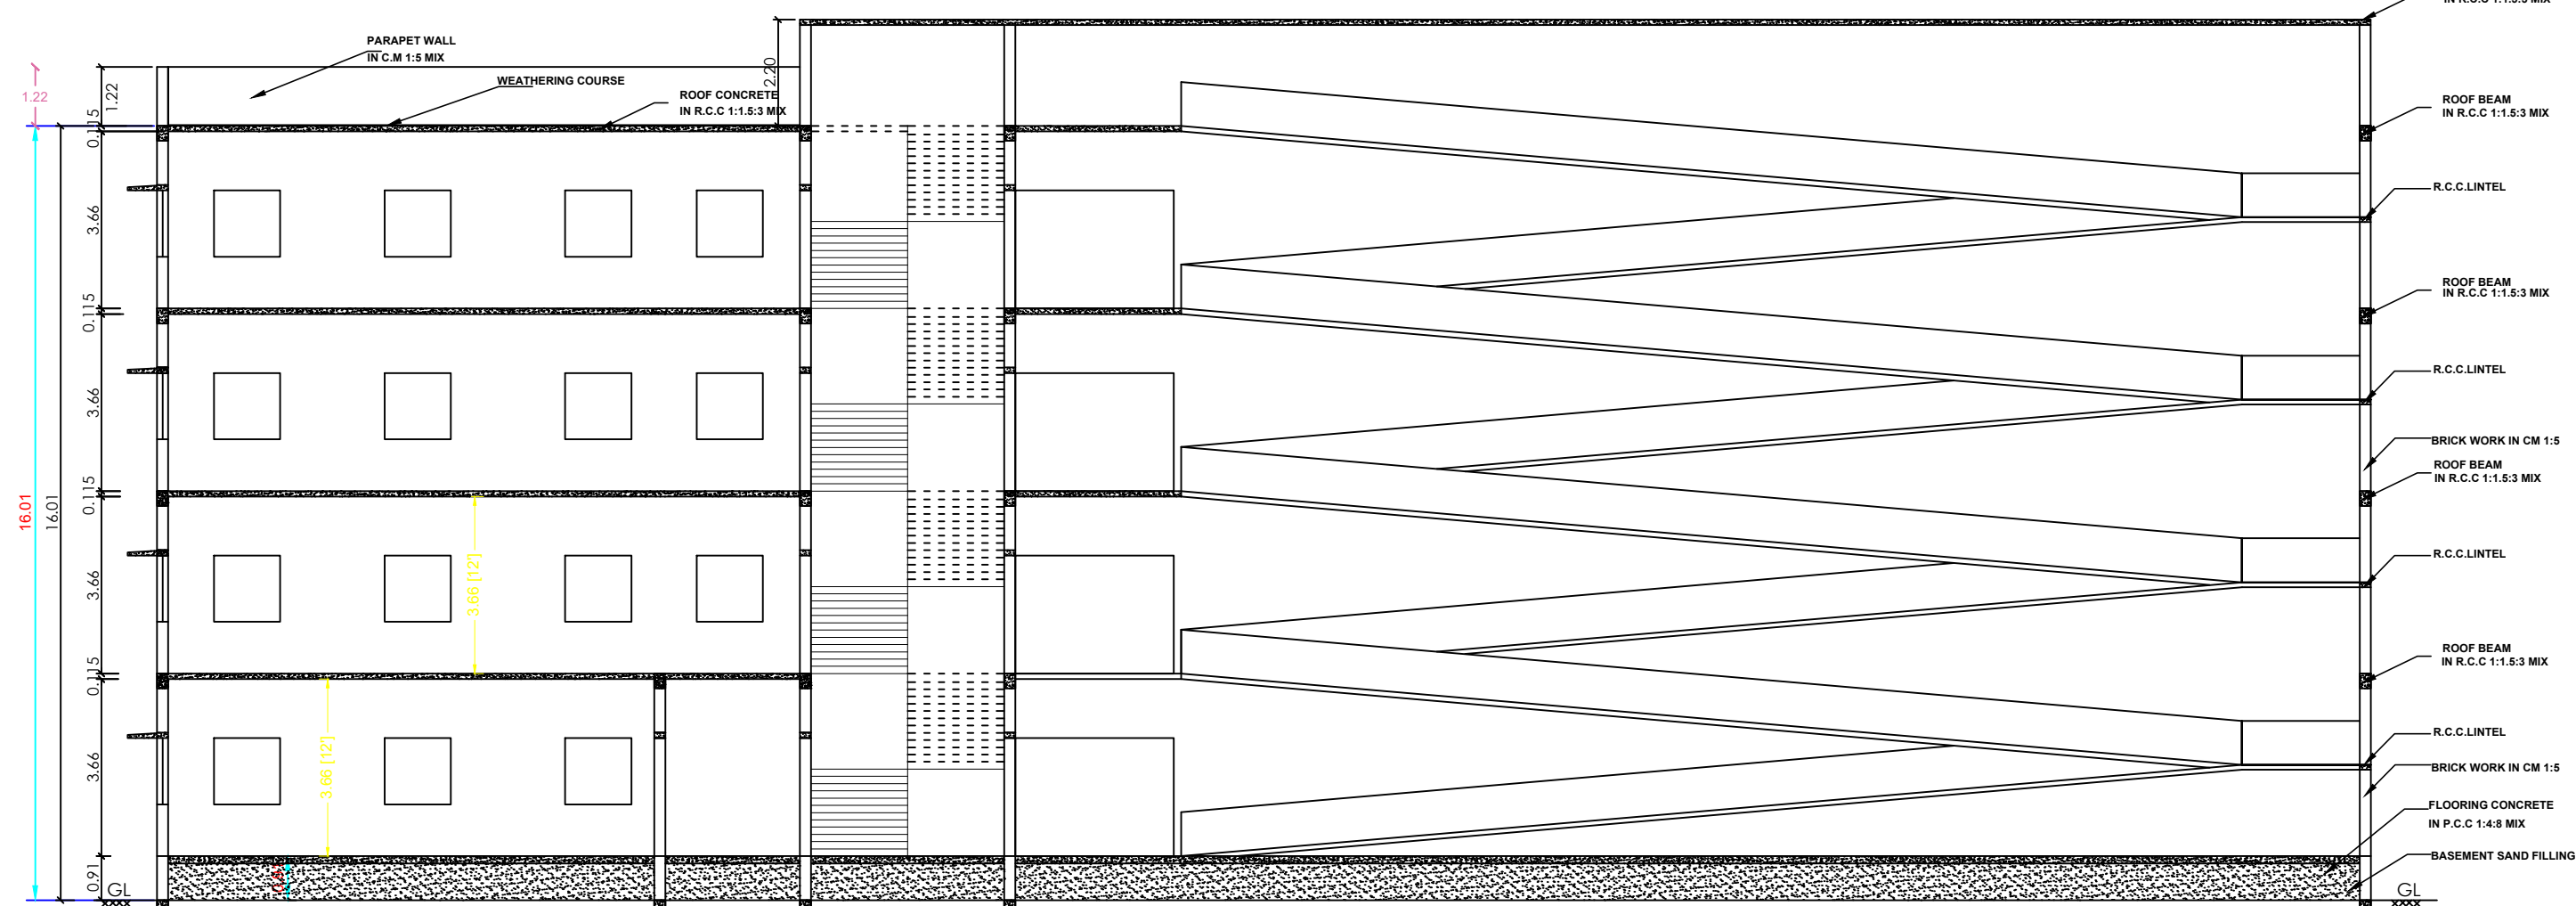
PLAN SHOWING THE PROPOSED CONSTRUCTION OF R.C.C ROOF HOSPITAL BUILDING IN R.S.NO - 58/2A1, (OLD SURVEY NO - 58/2),
PATTA NO - 2570, AT VILLUPURAM - NAGAPATTINAM (NH 45A) BYE PASS ROAD, LALPURAM VILLAGE AND PANCHAYAT, MELBHUVANAGIRI PANCHAYAT
UNION, CHIDAMBARAM TALUK, CUDDALORE DISTRICT.

NAME OF THE OWNER - 1.Dr.N.PAARI S/o. NEDUNCHEZHIAN.
2.Dr.R.REKHA W/o. N.PAARI.

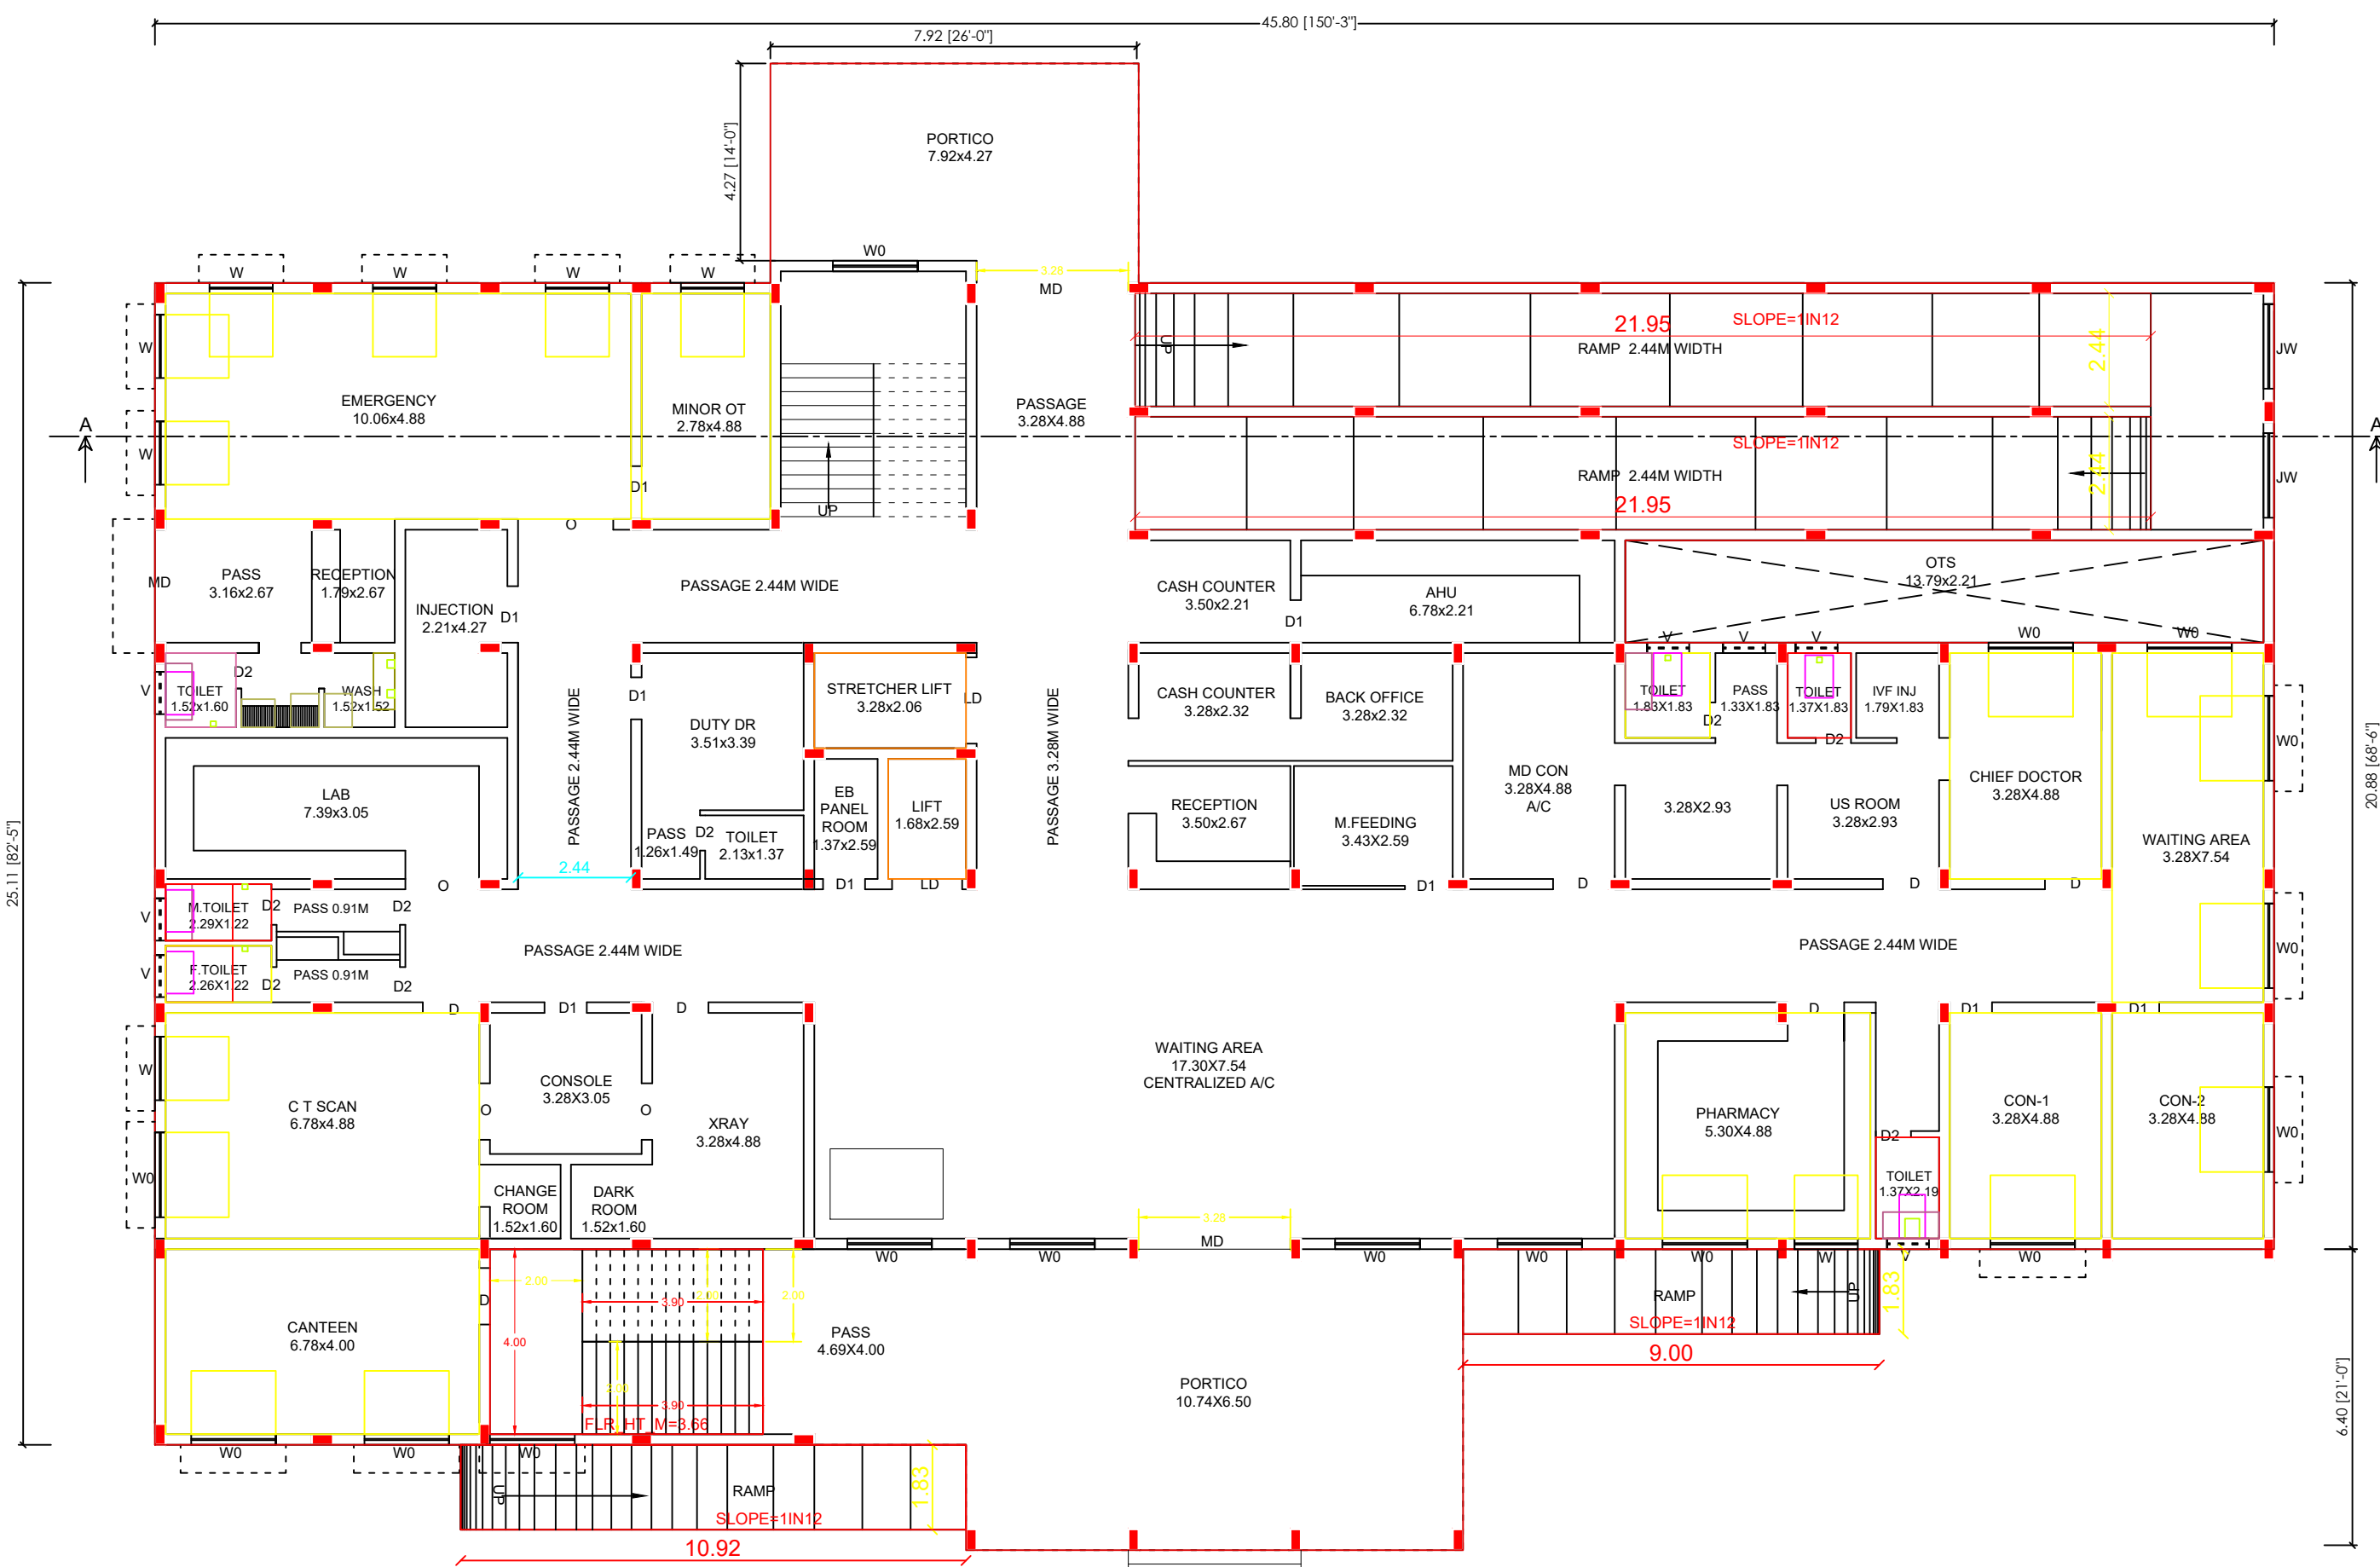
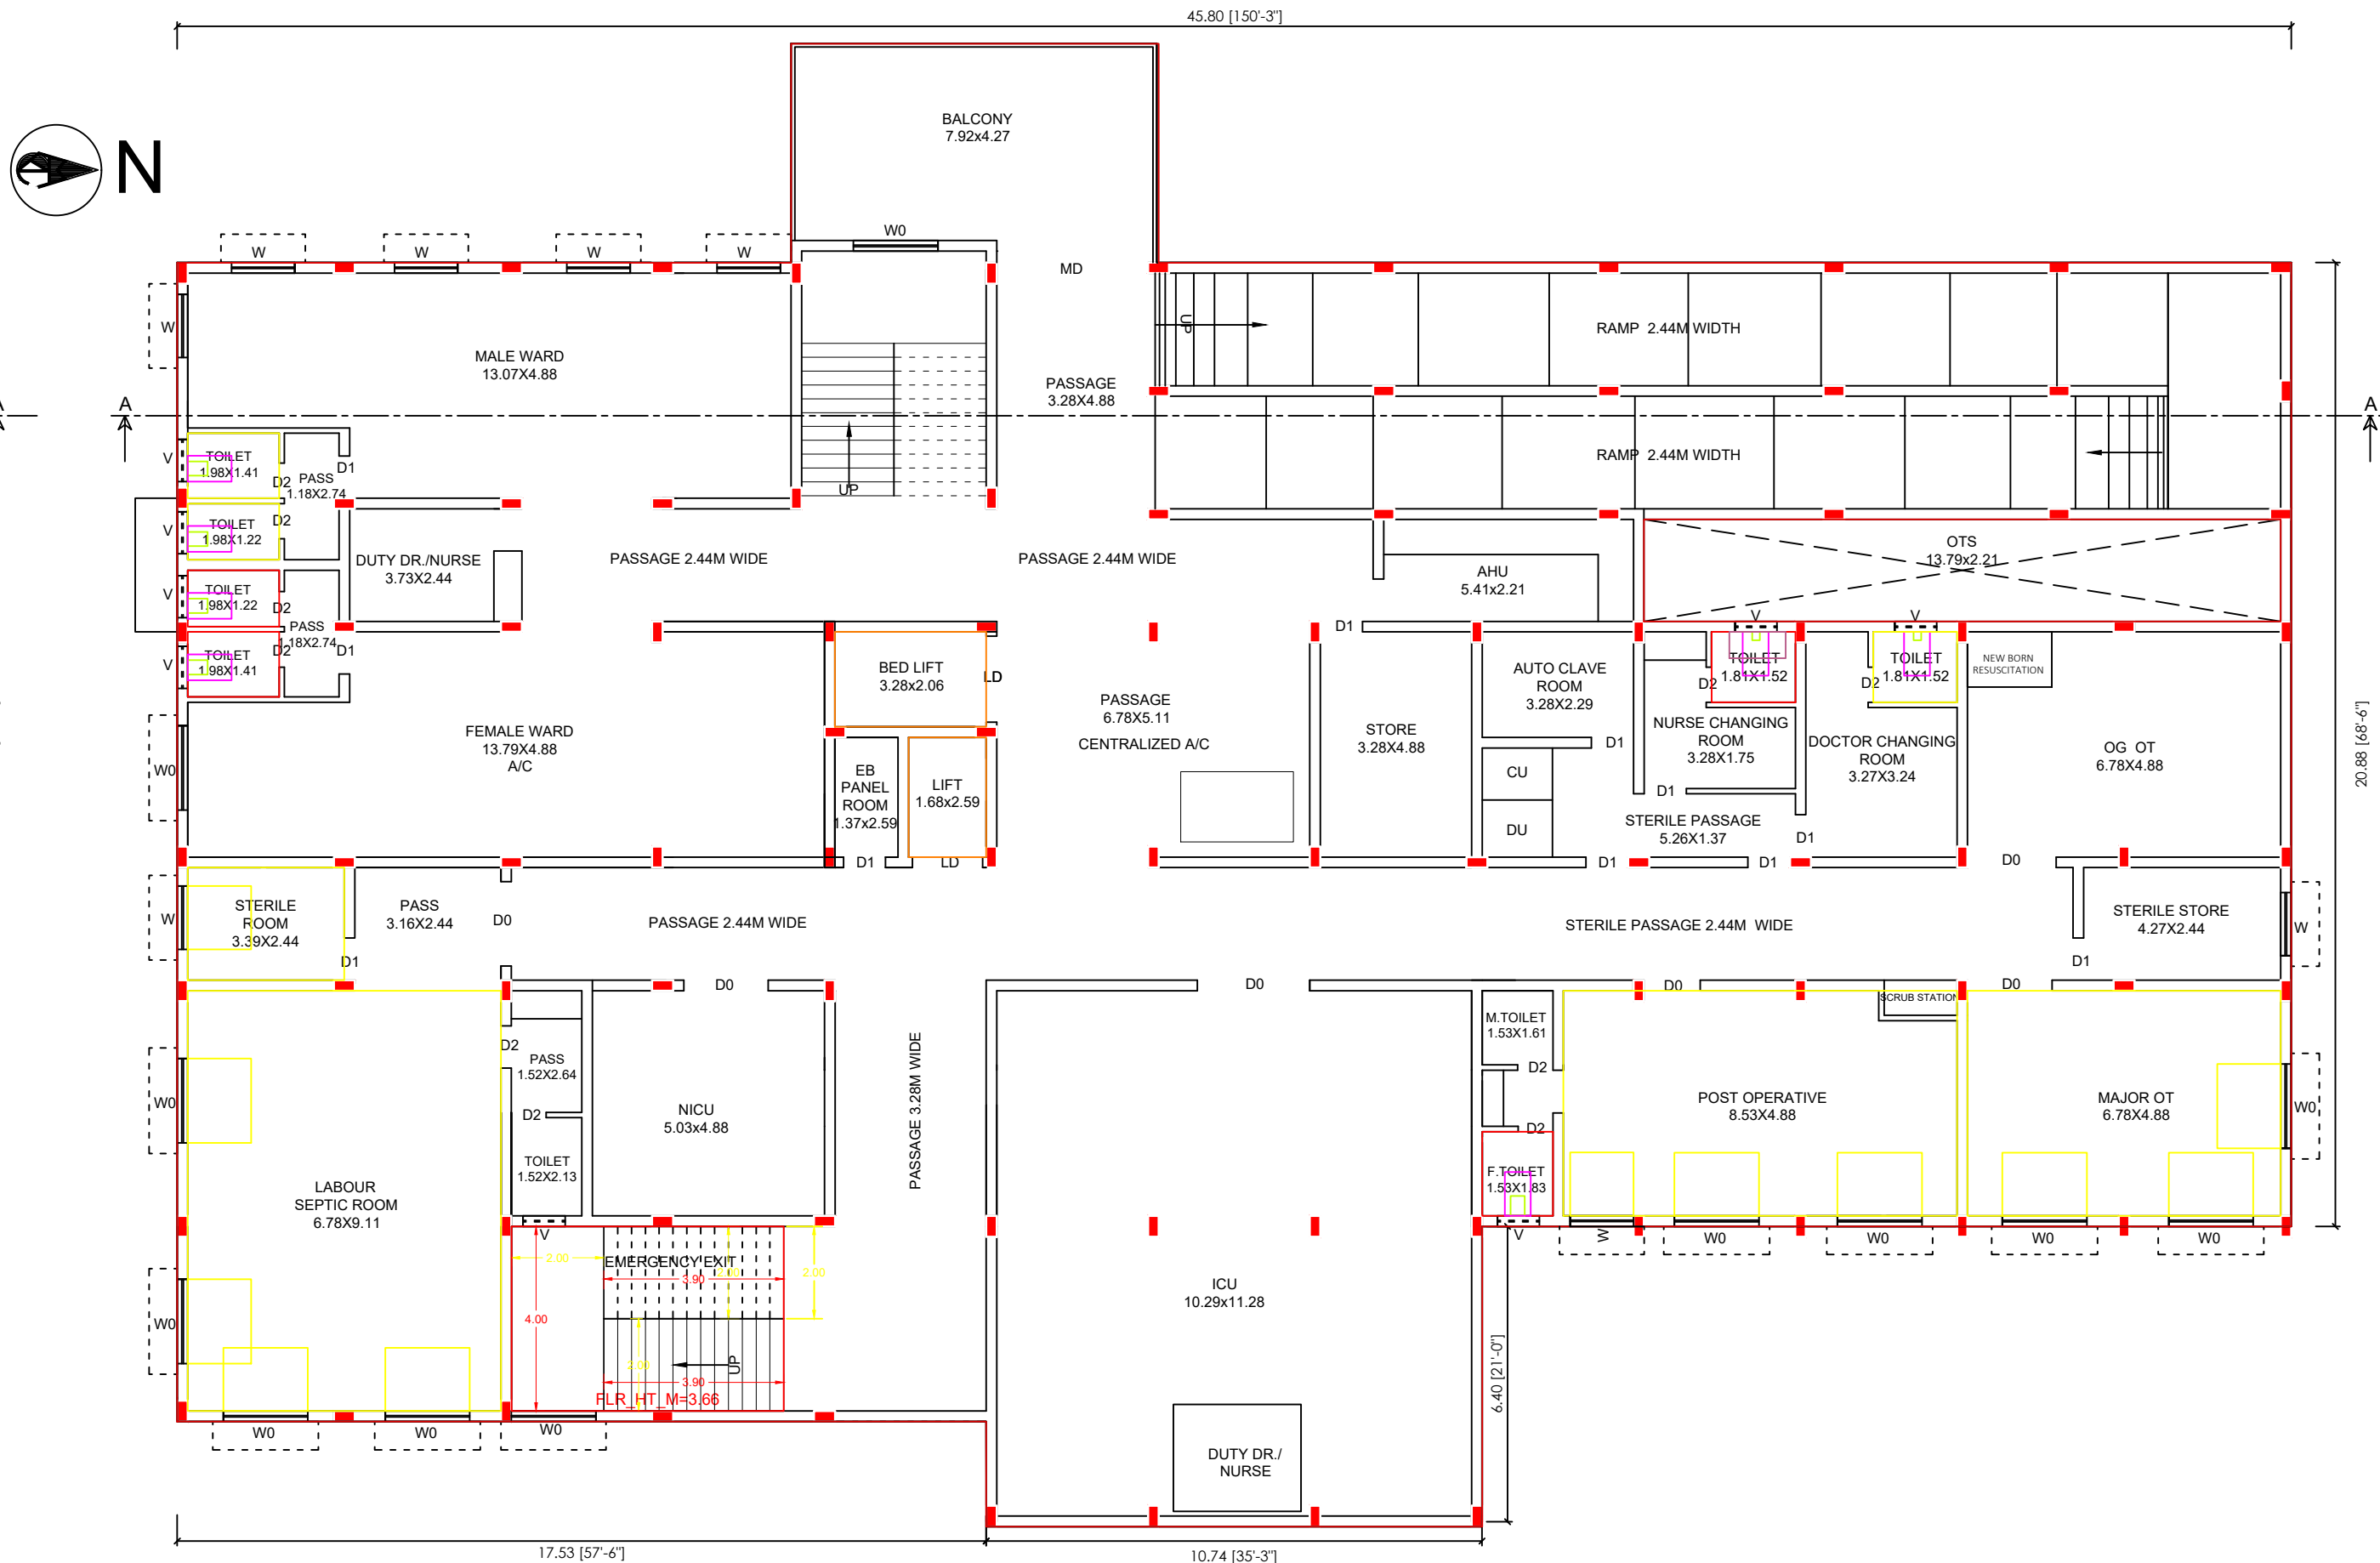
SCALE 1:100



ELEVATION



SECTION ON A - A

GROUND FLOOR PLAN
BLOCK - IFIRST FLOOR PLAN
BLOCK - I

NOTES:-

1. ALL DIMENSIONS ARE IN FEET & METRE
2. RAINWATER COLLECTION WELLS WILL BE PROVIDED
3. FIRE FIGHTING ARRANGEMENTS WILL BE PROVIDED
4. EMERGENCY ALARMS WILL BE PROVIDED
5. DRINKING WATER WILL BE PROVIDED
6. GROUND WATER SUMPS WILL BE PROVIDED
7. FILTERED RAIN WATER SUMPS WILL BE PROVIDED
8. EXHAUST FAN PROVISION IS MADE AT TOILET & WASH
9. SOLAR WATER HEATING SYSTEM PROVIDED.
10. RAINWATER HARVESTING FACILITIES PROVIDED.
11. WASTE WATER RECYCLING TRENCH AND TANK PROVIDED.
12. SEWAGE TREATMENT PLANT PROVIDED.
13. SEPTIC TANK PROVIDED.
14. WATER FACILITIES PROVIDED.
15. TRANSFORMER YARD PROVIDED.
16. FA - FIRE ALARM PROVIDED
17. F.E - FIRE SAFETY MEASURES PROVIDED.
18. SB - SAND BUCKET PROVIDED
19. FE - FIRE EXTINGUISHER PROVIDED

SCHEDULE OF JOINERIES

MA - MAIN DOOR	- 3.28 X 2.44M
D0 - DOOR	- 1.83 X 2.40M
D - DOOR	- 1.22 X 2.10M
D1 - DOOR	- 0.91 X 2.10M
D2 - DOOR	- 0.76 X 2.10M
W0 - WINDOW	- 1.83 X 1.83M
W - WINDOW	- 1.37 X 1.37M
W1 - WINDOW	- 0.91 X 1.37M
V - VENTILATOR	- 0.91 X 0.61M

AREA DETAILS

SQ.MT.

AREA OF THE SITE

FSI NON FSI

AREA OF GROUND FLOOR

1107.40 30.48

AREA OF FIRST FLOOR

1107.40 30.48

AREA OF SECOND FLOOR

1055.58 30.48

AREA OF THIRD FLOOR

1055.58 30.48

AREA OF HEAD ROOM

249.76

AREA OF THE TOTAL BLOCK - I

4325.96 371.68

OWNER

(N.PAARI)
(R.REKHA)

REGISTERED ENGINEER / ARCHITECT

A. ARUN, B.Arch.,
REGISTERED ARCHITECT
CA/2008/141924

REGISTERED STRUCTURAL ENGINEER

B. R. GANESHAN, B.E.,
REGISTERED ENGINEER,
STRUCTURAL,
Reg. No. 15202/2014 (General),
Coaching Institute and Quantity Surveying Office,
Thiruvananthapuram, Kerala,
Licence No. 002/15202/2014,
Cell: 9449511196.

REGISTERED CONSTRUCTION ENGINEER

S. K. SIVARATHNAM, B.E.,
REGISTERED CONSTRUCTION ENGINEER,
Reg. No. 15202/2014 (General),
Thiruvananthapuram, Kerala,
Licence No. 002/15202/2014,
Cell: 9449511196.