

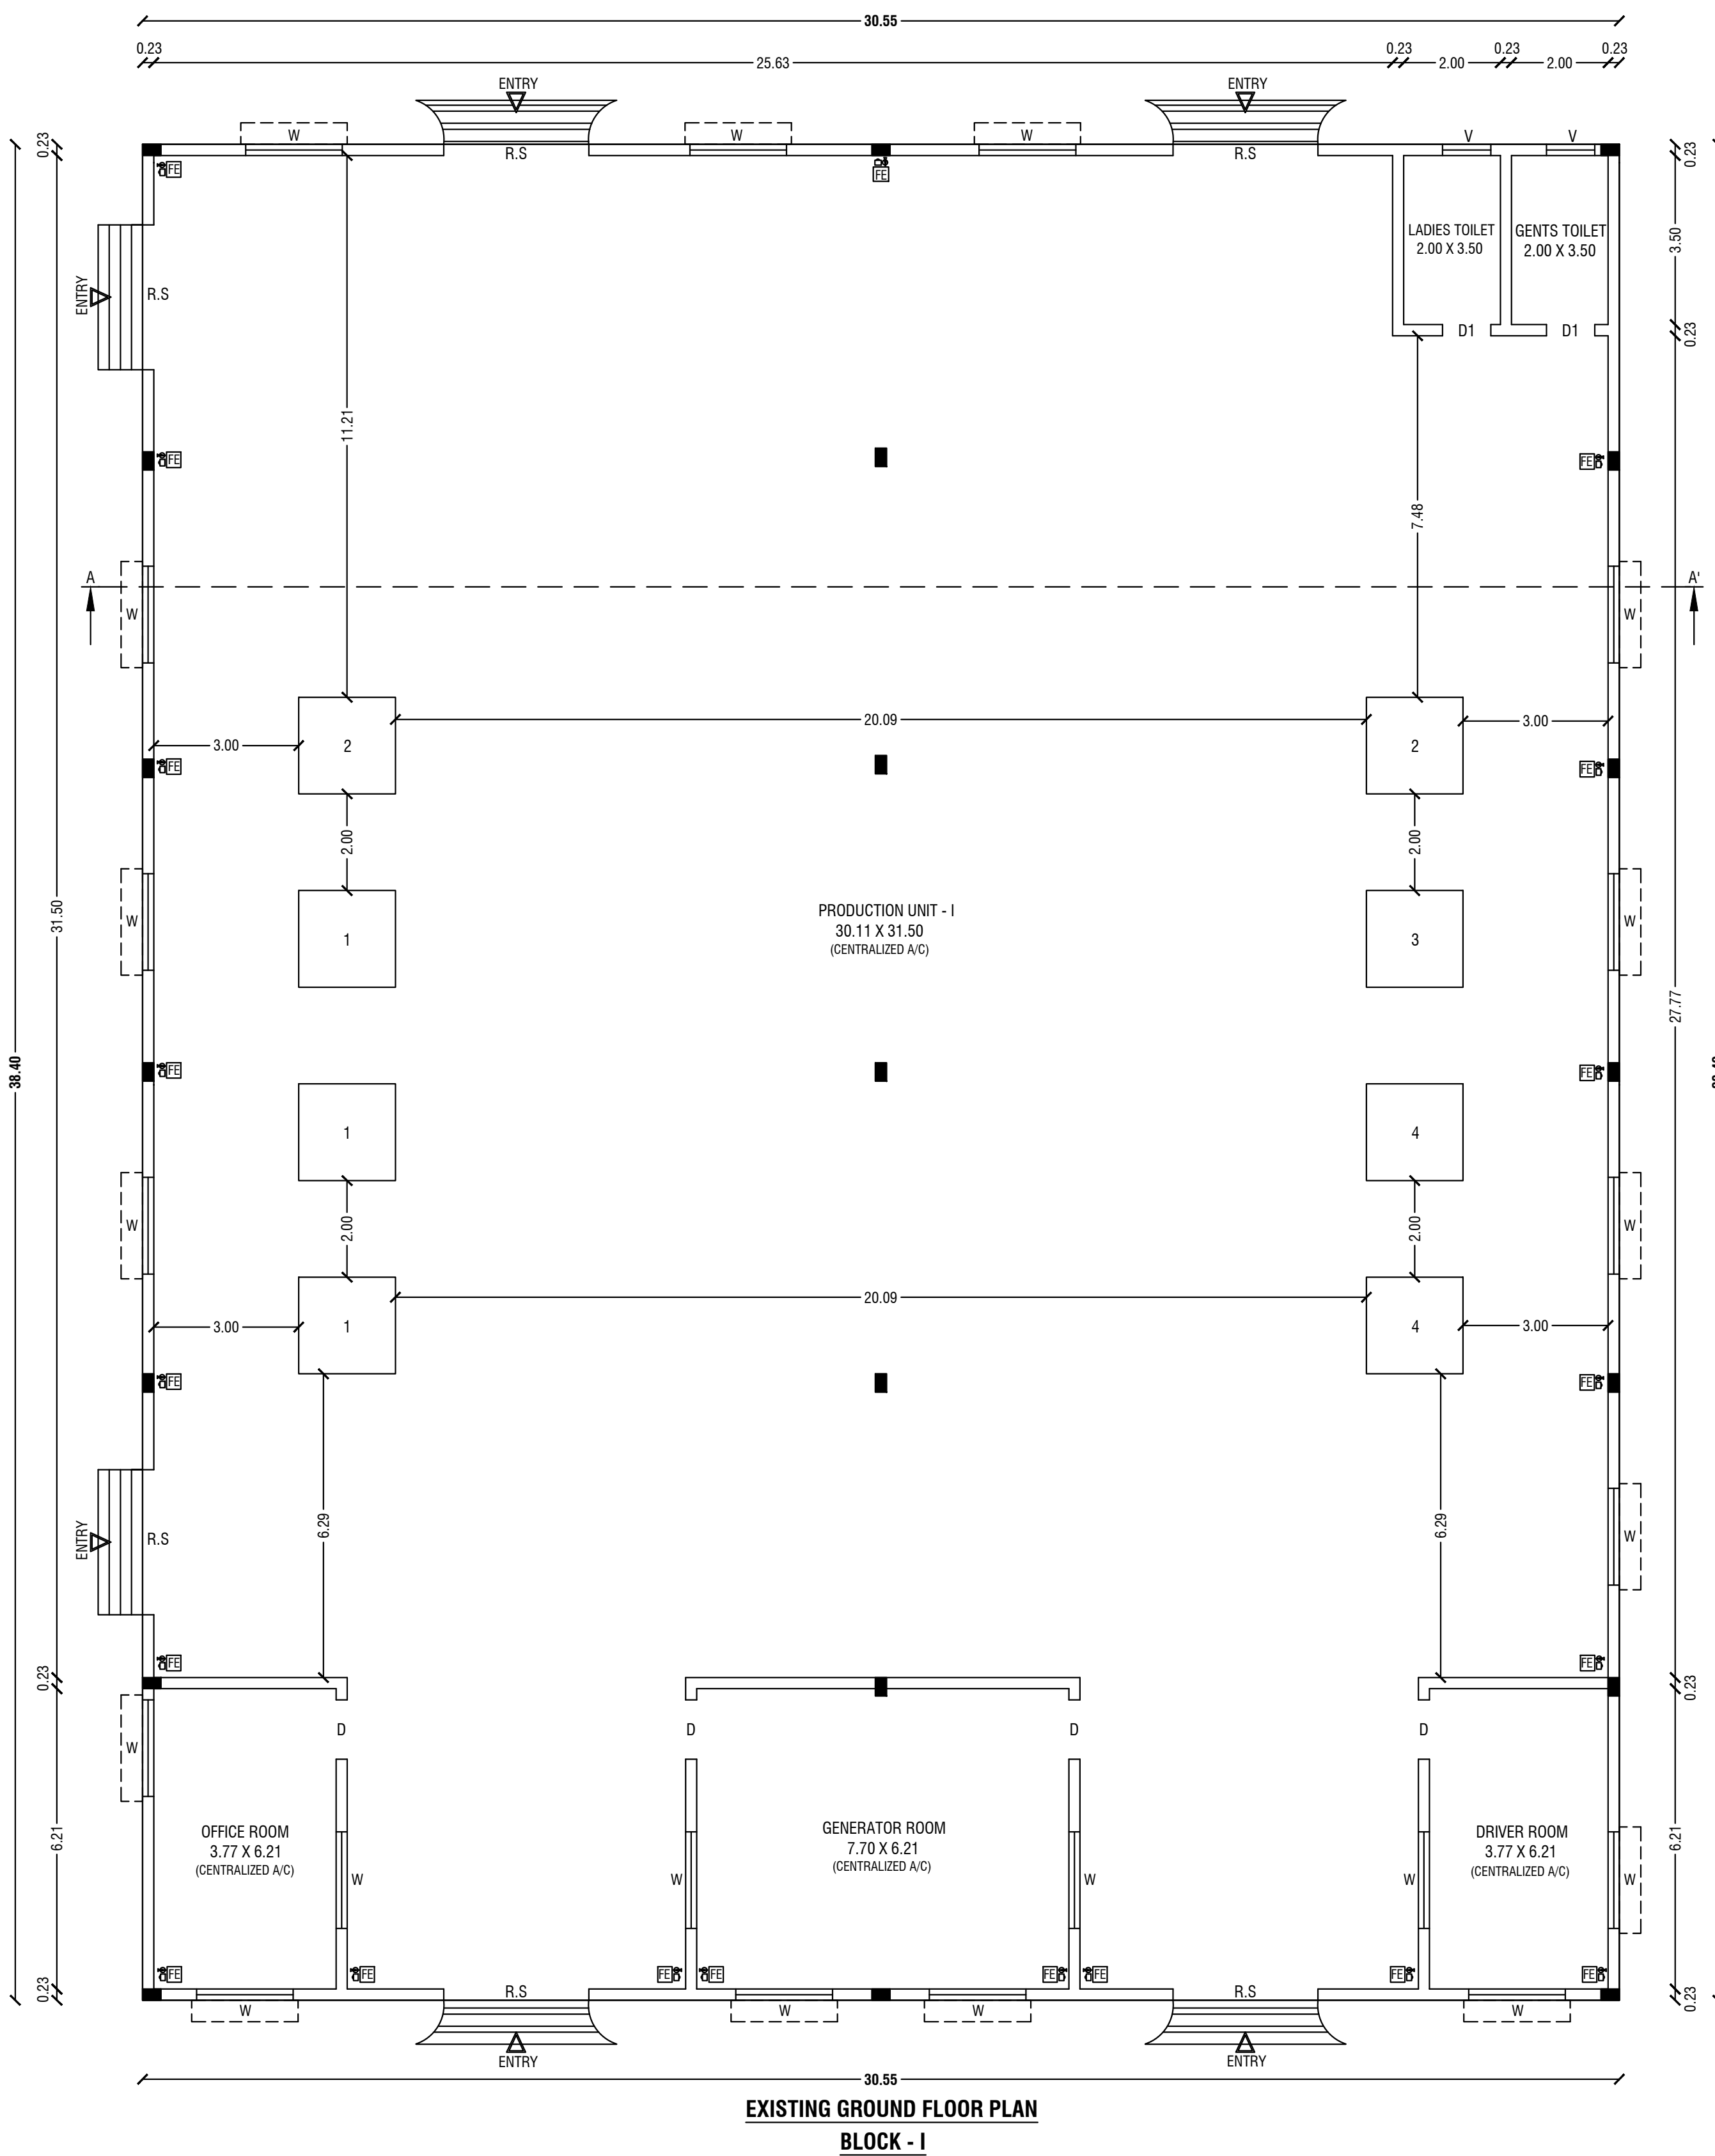
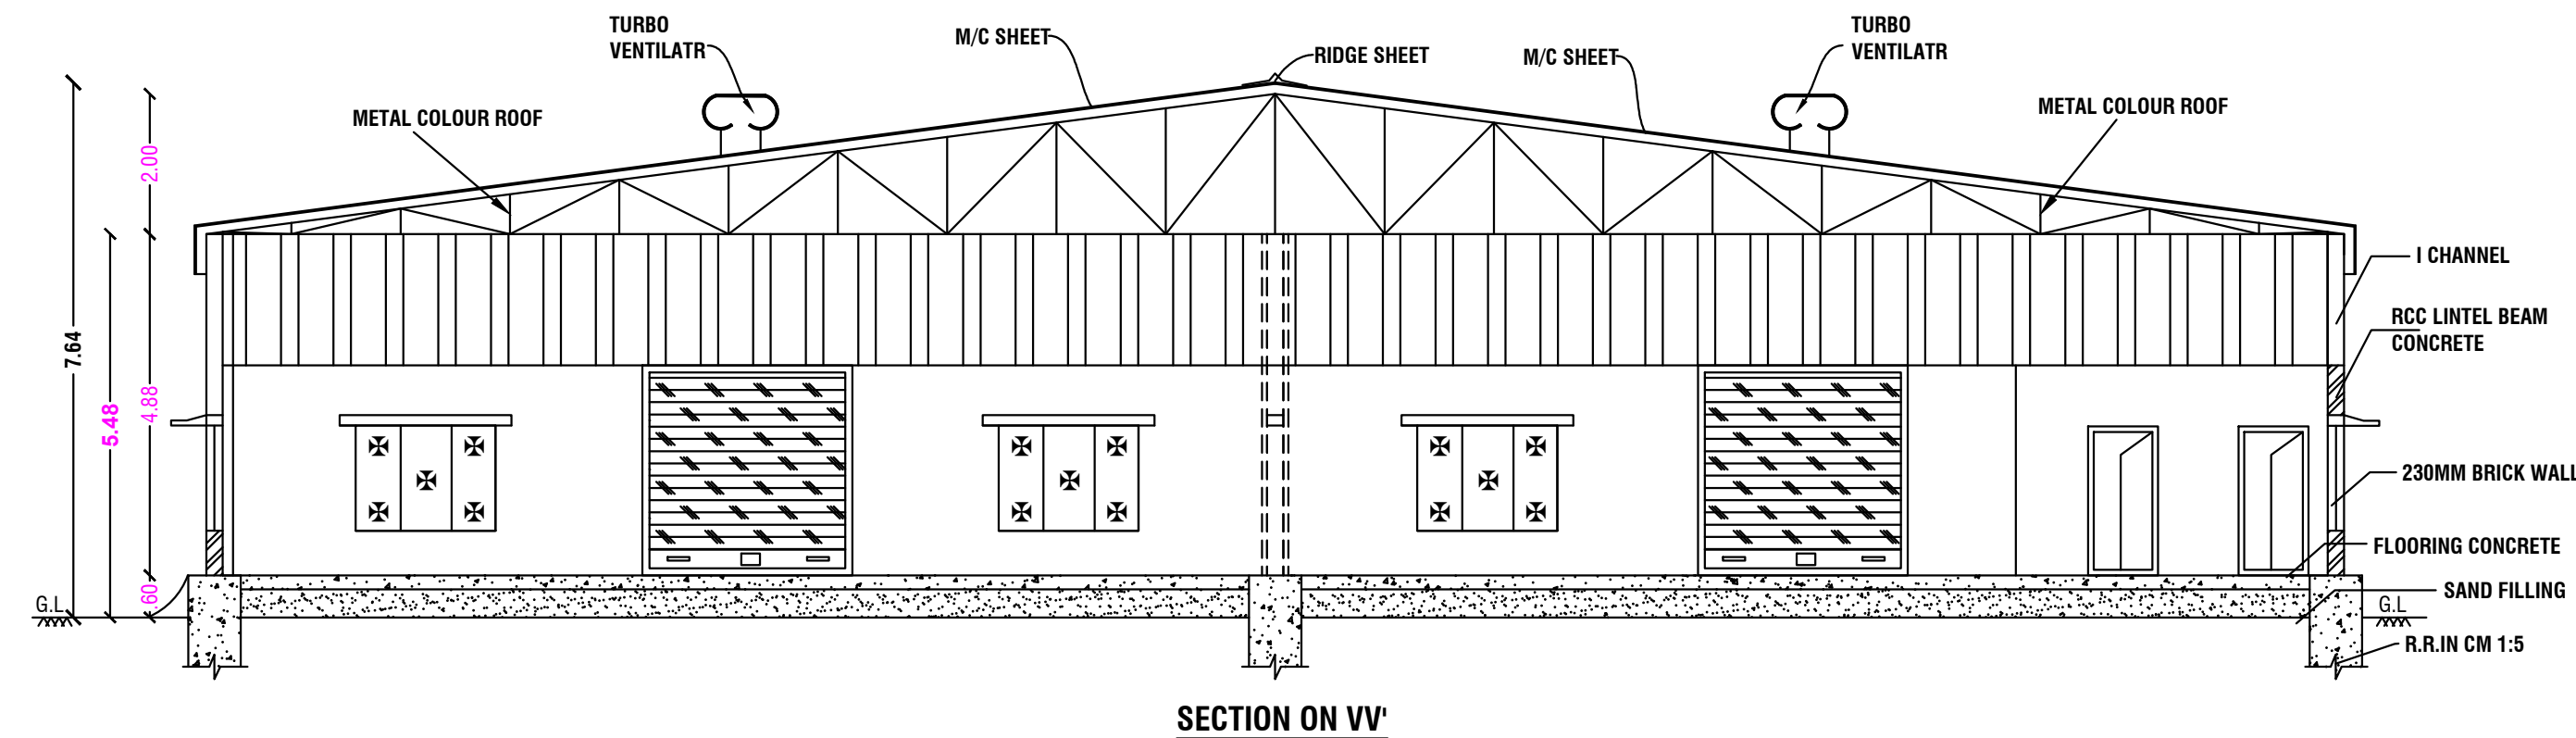
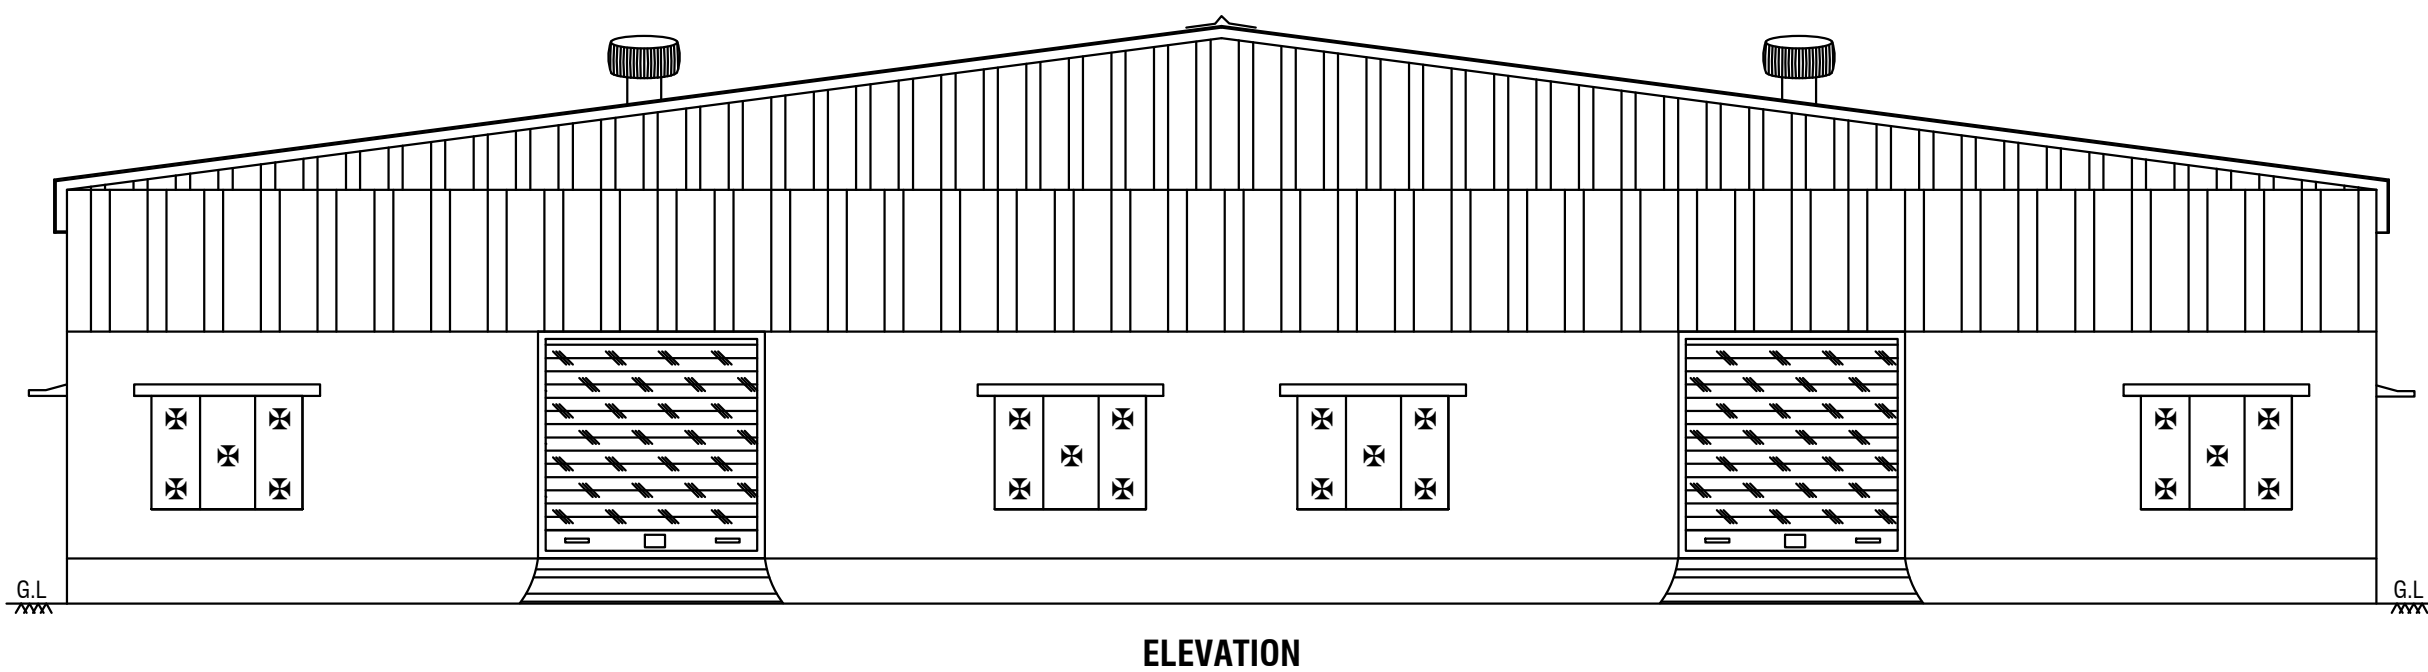
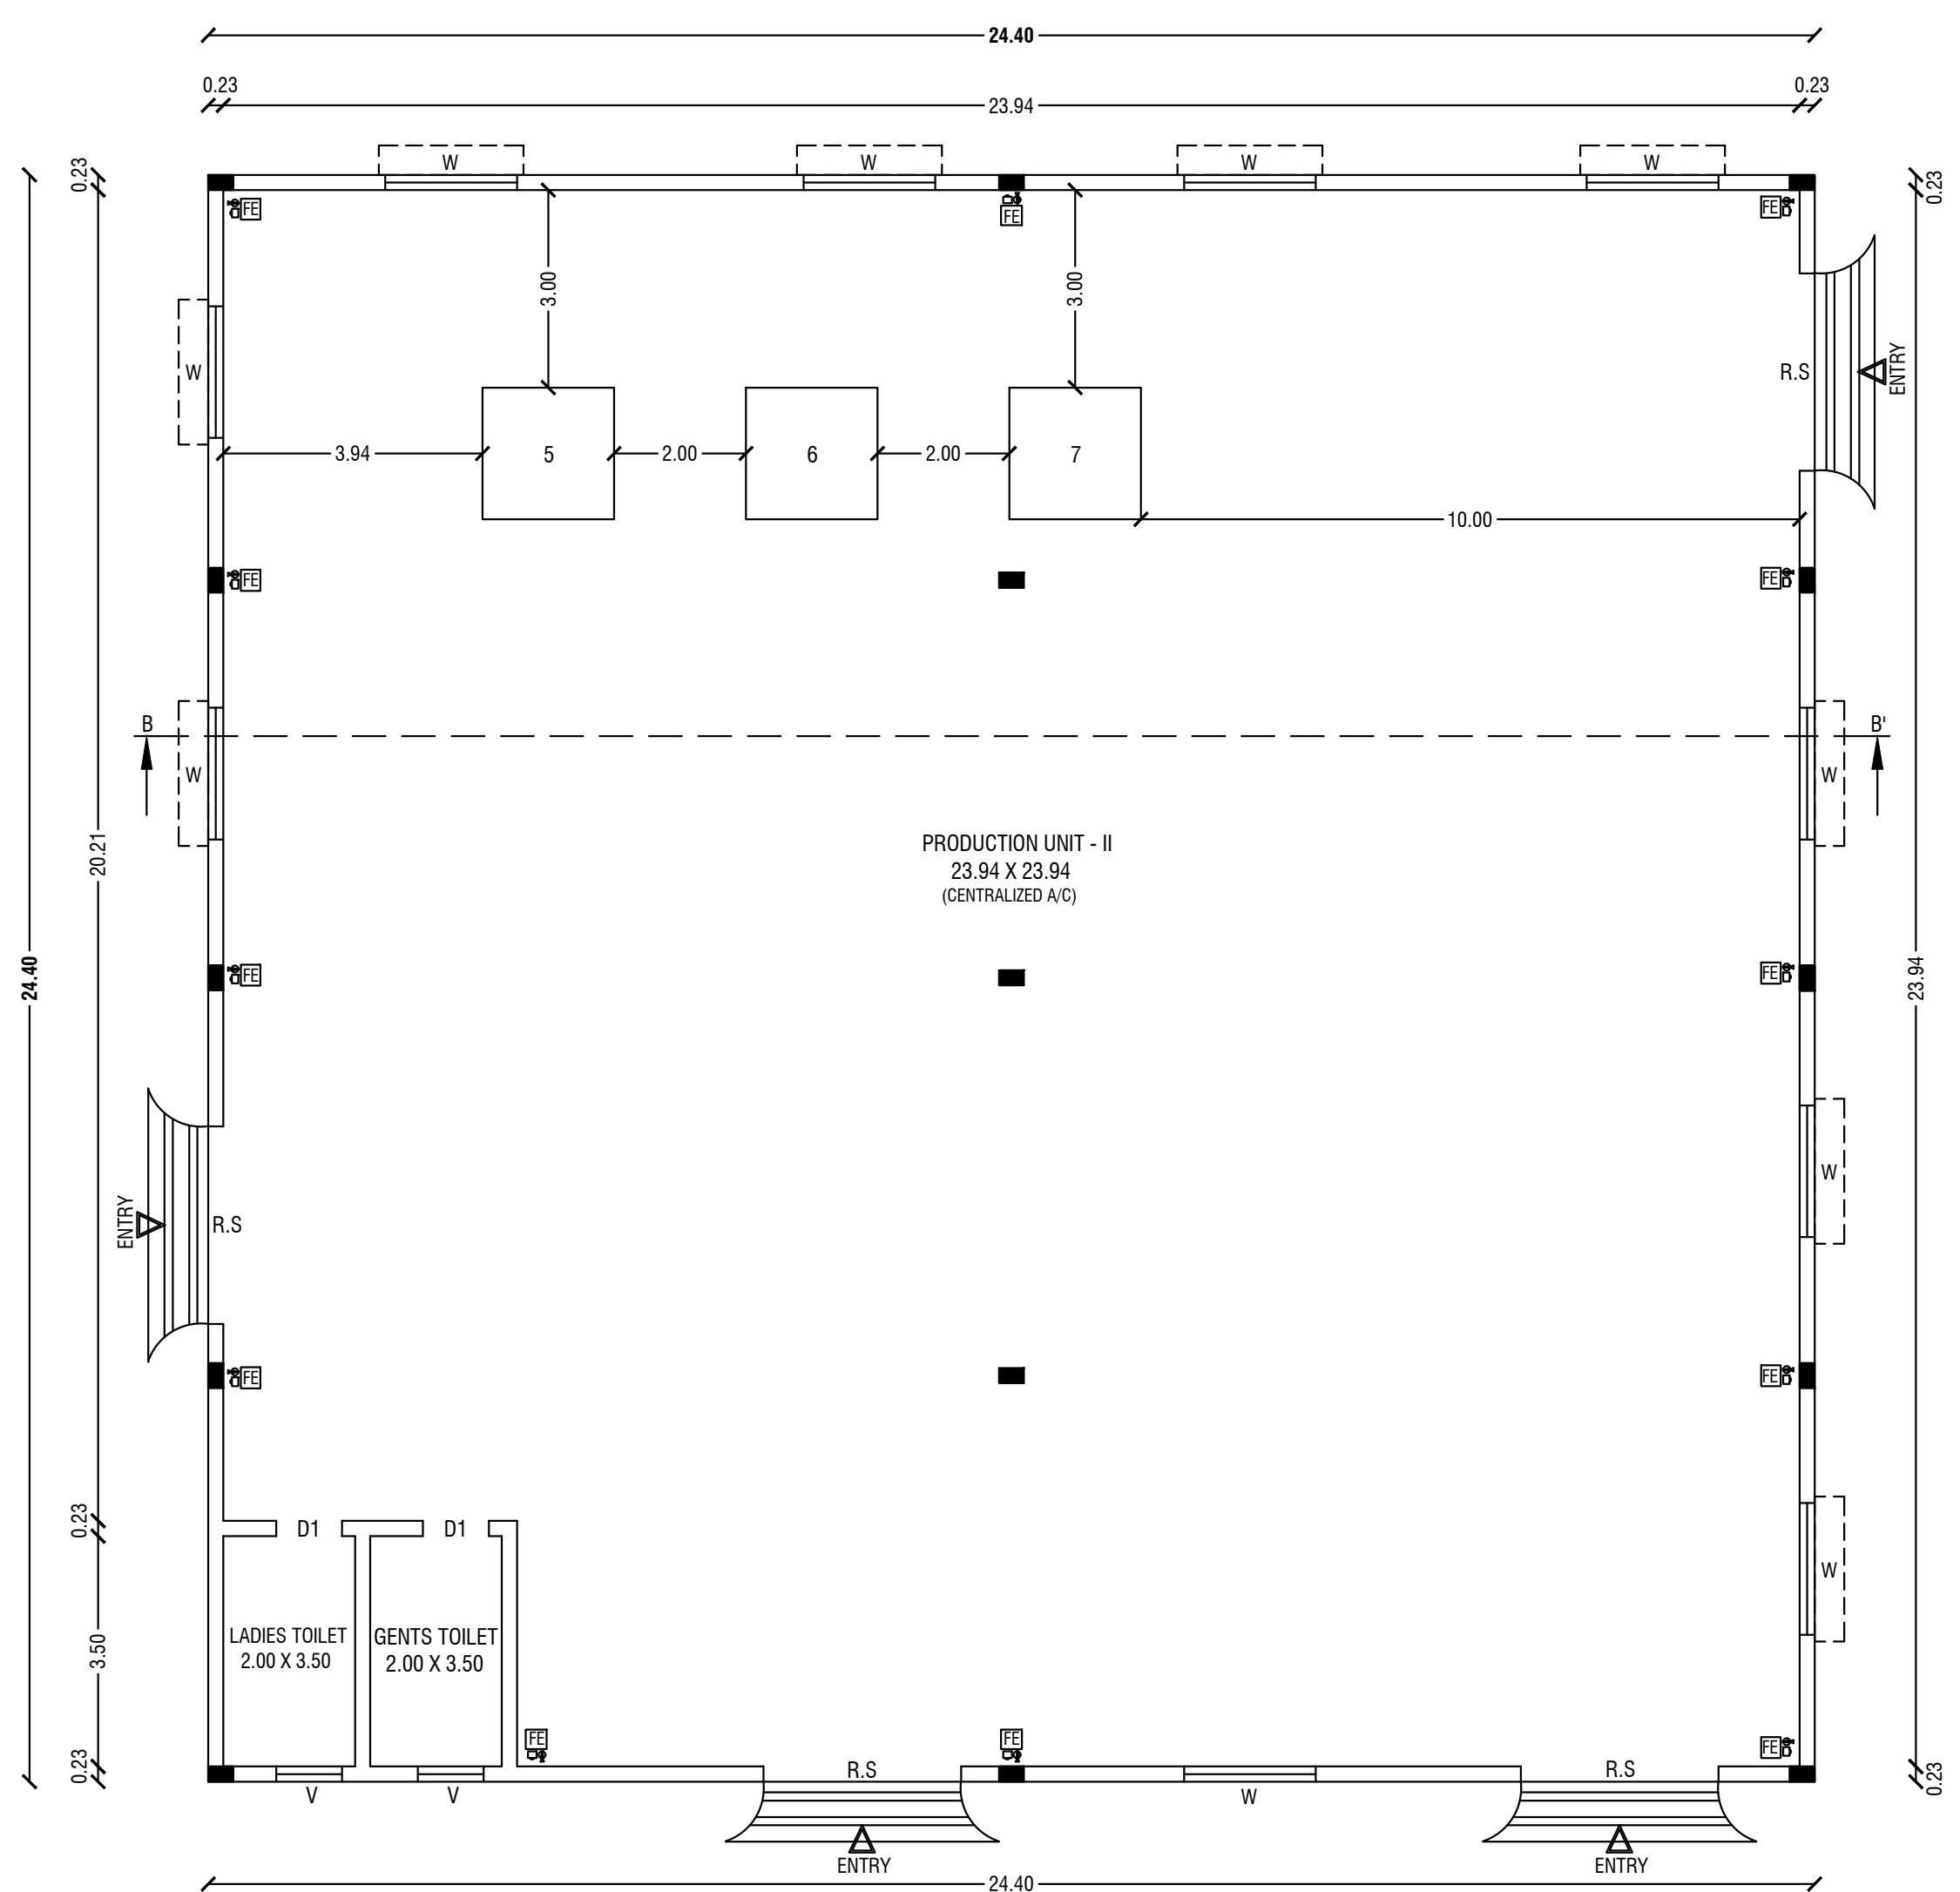
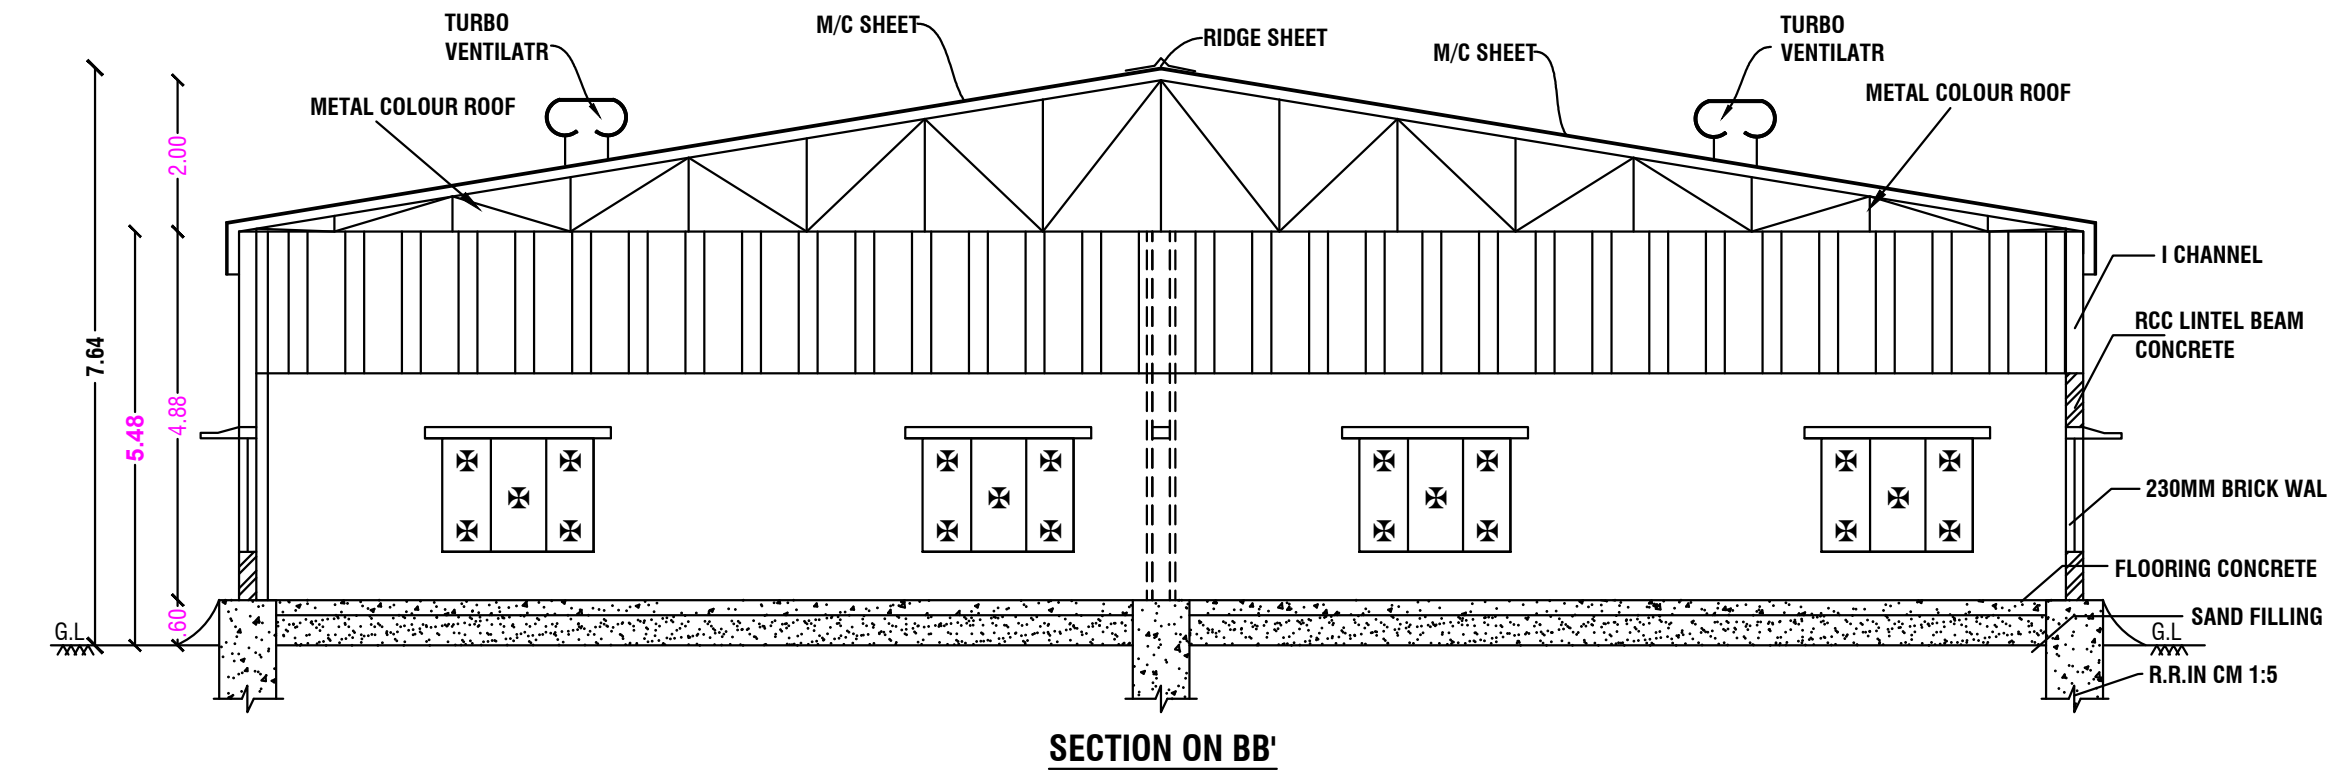


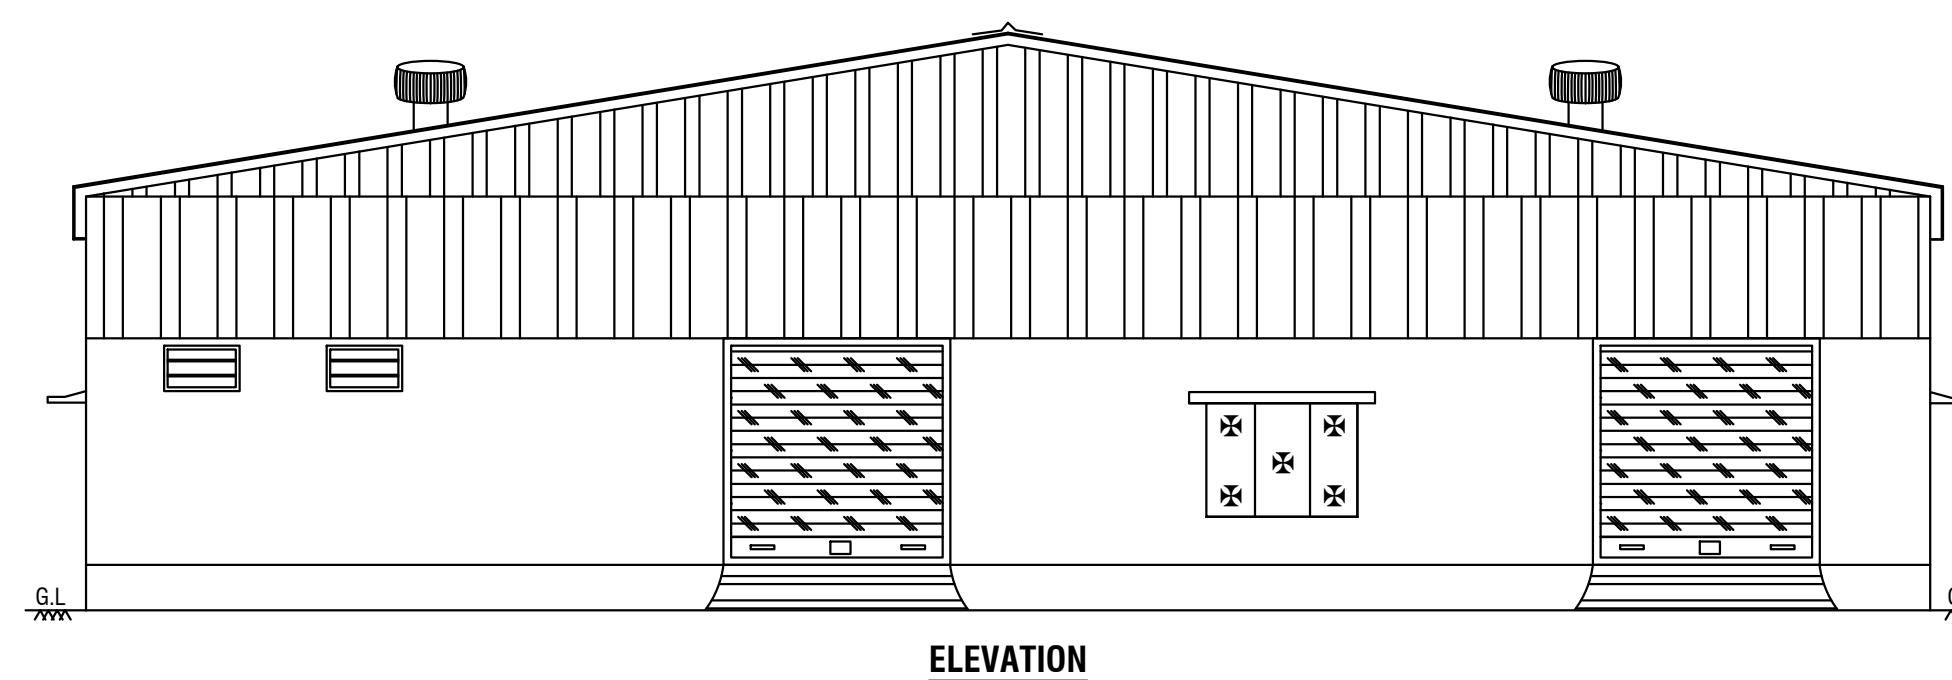






EXISTING GROUND FLOOR PLAN
BLOCK - I

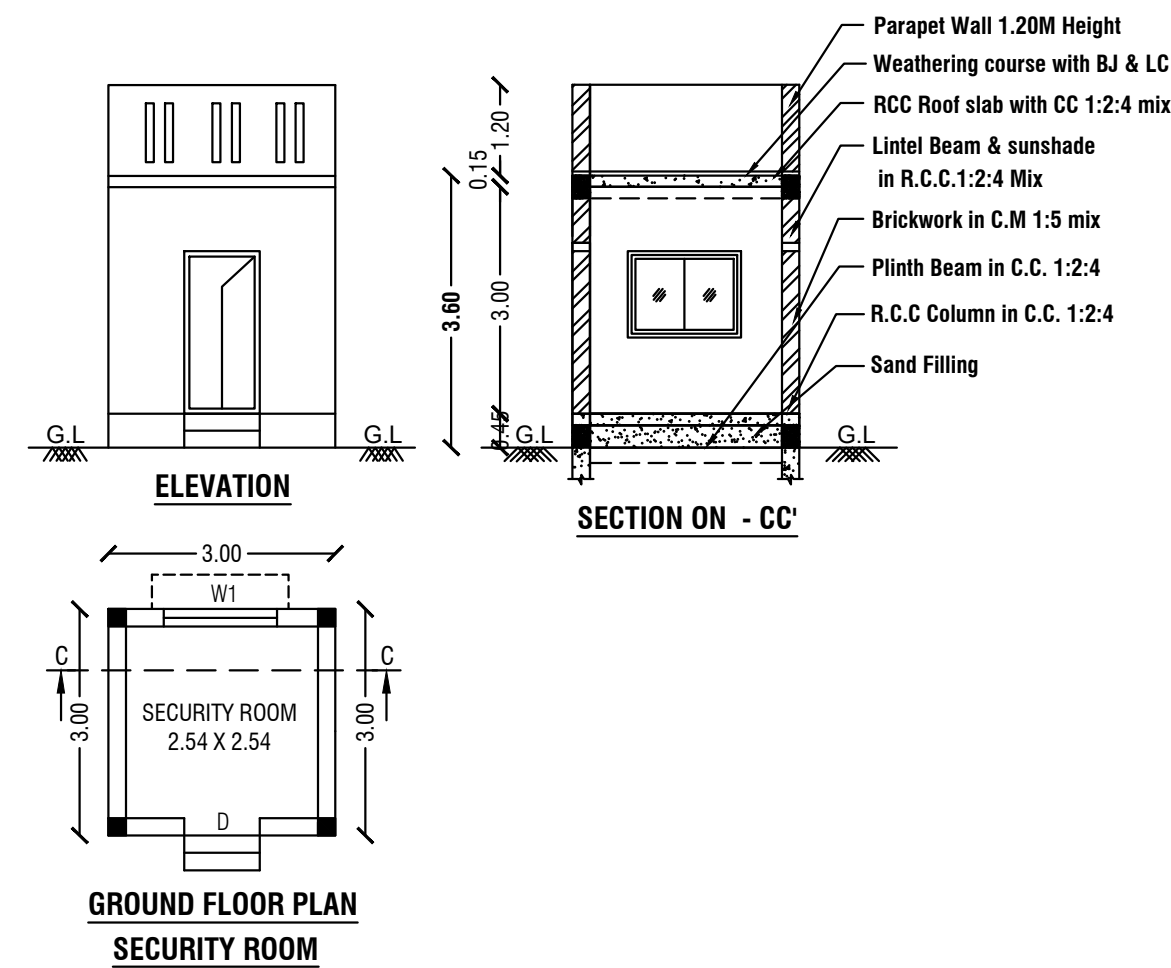

PROPOSED GROUND FLOOR PLAN
BLOCK - II

INSTALLATION				
S.No.	Name of Machinerys	Nos.	H.P	Total
1	VERMICELLI EXTRUDER MACHINE	03	15	45
2	BOILER MACHINE	02	01	02
3	CUTTING MACHINE	01	02	02
4	GRINDER MACHINE	02	05	10
5	NOODLES MACHINE	01	8.5	8.5
6	DRYER, COIL + FAN	01	23	23
7	APPALAM MACHINE	01	05	05
TOTAL		11.00	59.50	95.50
NO OF LABORS				25 Nos

KEY			
□ EL	EMERGENCY LIGHT	□ FE	FIRE EXTINGUISHER
□ FA	FIRE ALARM	□ LB	LONG BELL
○ FH	FIRE HYDRANT	□ DW	DRINKING WATER

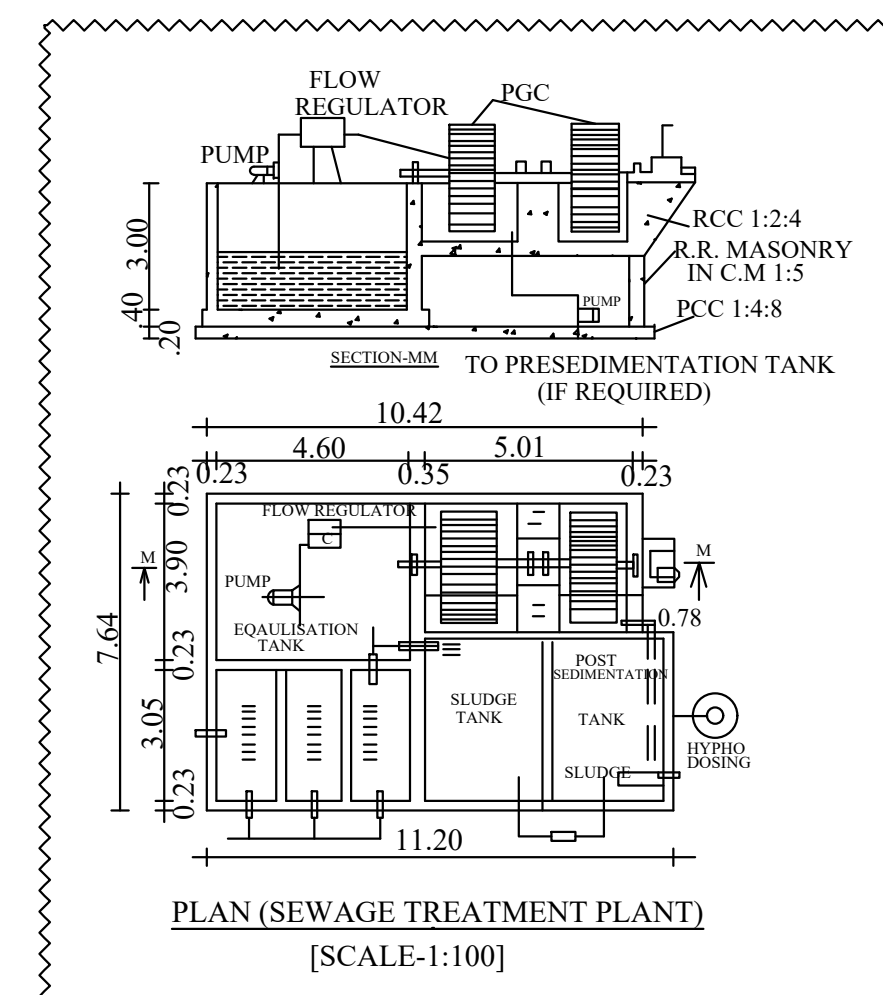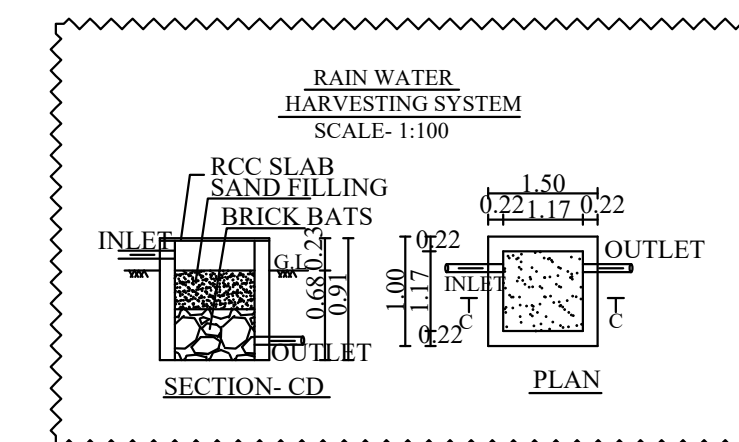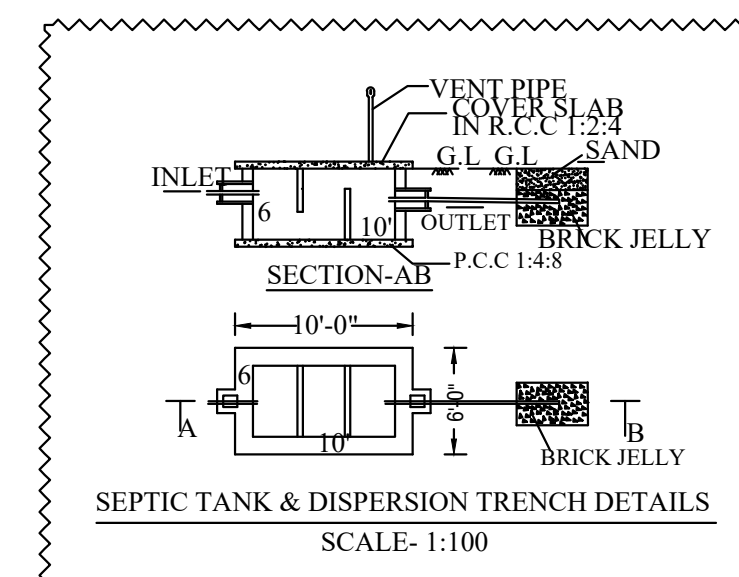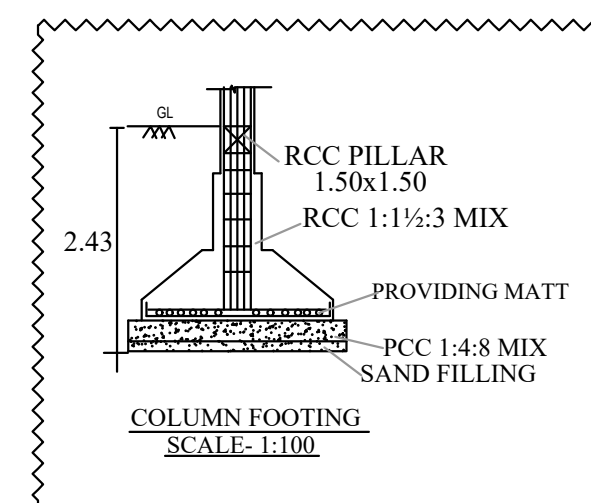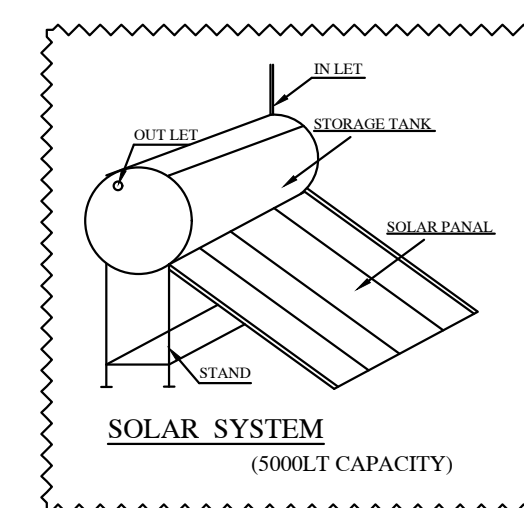

PLAN SHOWING THE EXISTING BUILDING (BLOCK - I) PROPOSED CONSTRUCTION (BLOCK - II) OF M/C.SHEET ROOF INDUSTRIAL BUILDING ("VERMICELLI MANUFACTURE - 95.50 HP" COTTAGE INDUSTRIES CATEGORY) IN S.F.No: 99/1A2B, 99/3, KADATTUR VILLAGE & TOWN PANCHAYAT, PAPPIREDDIPATTY TALUK AND DHARMAPURI DISTRICT.

FOR M/s."SRIMATHI FOODS ".

ALL DIMENSIONS ARE IN "METER"	SCALE 1:100	N
-------------------------------	-------------	---

Area Details			
Area Details	Total Buildup Area Sq.Mt	Non FSI Area Deduction Sq.Mt	Total FSI Area Sq.Mt
Block - I	Existing Building (Production Unit - I)		
Area of Ground Floor	1173.12	-	1173.12
Block - II	Proposed Construction (Production Unit - II)		
Area of Ground Floor	595.36	-	595.36
-	Security Room		
Area of Ground Floor	9.00	-	9.00
Total Construction Area	1777.48	-	1777.48

Schedule of Joineries		
R.S	Rolling Shutter	3.00 X 3.00
D	Door	1.23 X 2.15
D1	Door	1.00 X 2.15
W	Window	2.00 X 1.50
W1	Window	1.50 X 1.50
V	Ventilator	1.00 X 0.90

OFFICE USE

Site Approval
Roc No. SWP/BPA/ /2023
Site Boundary shown as A to O
and numbered as L.P/A.D.TCP (Dharmapuri)
No: /2023
Site Approval issued.
Technical Approval
B.P/A.D.TCP (Dharmapuri) No: /2023
Roc No. SWP/BPA/ /2023
Technical Approval issued.

S.A.

APPLICANT

Vadivel
Er.M.VADIVEL.ME(Struct)., AMIE., C.Eng(I)., MISTE., AIV.,
Consulting Civil Engineer, Chartered Engineer,
TN.Govt. Registered Professional of DTCP,
R.E-II-01/2023, R.S.E-II-21/2020, R.C.E-27/2020, R.D-06/2020,
R.E.(G-3), DMC No.037/LS/2019/00004, CCMC No.004/2021,
DMV CONSTRUCTION,
#13/19, 1st Floor, Annamalai Street, Near Municipality Office,
Dharmapuri - 636701, Cell: 8122 101 282, 9443 101 282.
E.Mail : dmvcconstruction.dp@gmail.com

REGISTERED STRUCTURAL ENGINEER

Vadivel
Er.M.VADIVEL.ME(Struct)., AMIE., C.Eng(I)., MISTE., AIV.,
Consulting Civil Engineer, Chartered Engineer,
TN.Govt. Registered Professional of DTCP,
R.E-II-01/2023, R.S.E-II-21/2020, R.C.E-27/2020, R.D-06/2020,
R.E.(G-3), DMC No.037/LS/2019/00004, CCMC No.004/2021,
DMV CONSTRUCTION,
#19/17, 1st Floor, Annamalai Street, Near Municipality Office,
Dharmapuri - 636701, Cell: 8122 101 282, 9443 101 282.
E.Mail : dmvcconstruction.dp@gmail.com

REGISTERED ENGINEER



7.60M WIDE PANCHAYAT TAR ROAD
S.F.No:61
9.20
MAIN GATE
9.0 M WIDE
OUT

ALL ROUND COMPOUND
WALL 2.0M HEIGHT
9.0M WIDE DRIVE WAY
ALL ROUND COMPOUND
WALL 2.0M HEIGHT

S.F.No:99/1A2A
103.00
103.00
S.F.No:99/1C

ALL ROUND COMPOUND
WALL 2.0M HEIGHT
9.0M WIDE DRIVE WAY
ALL ROUND COMPOUND
WALL 2.0M HEIGHT

C

B

N

M

C

B

N

M

