
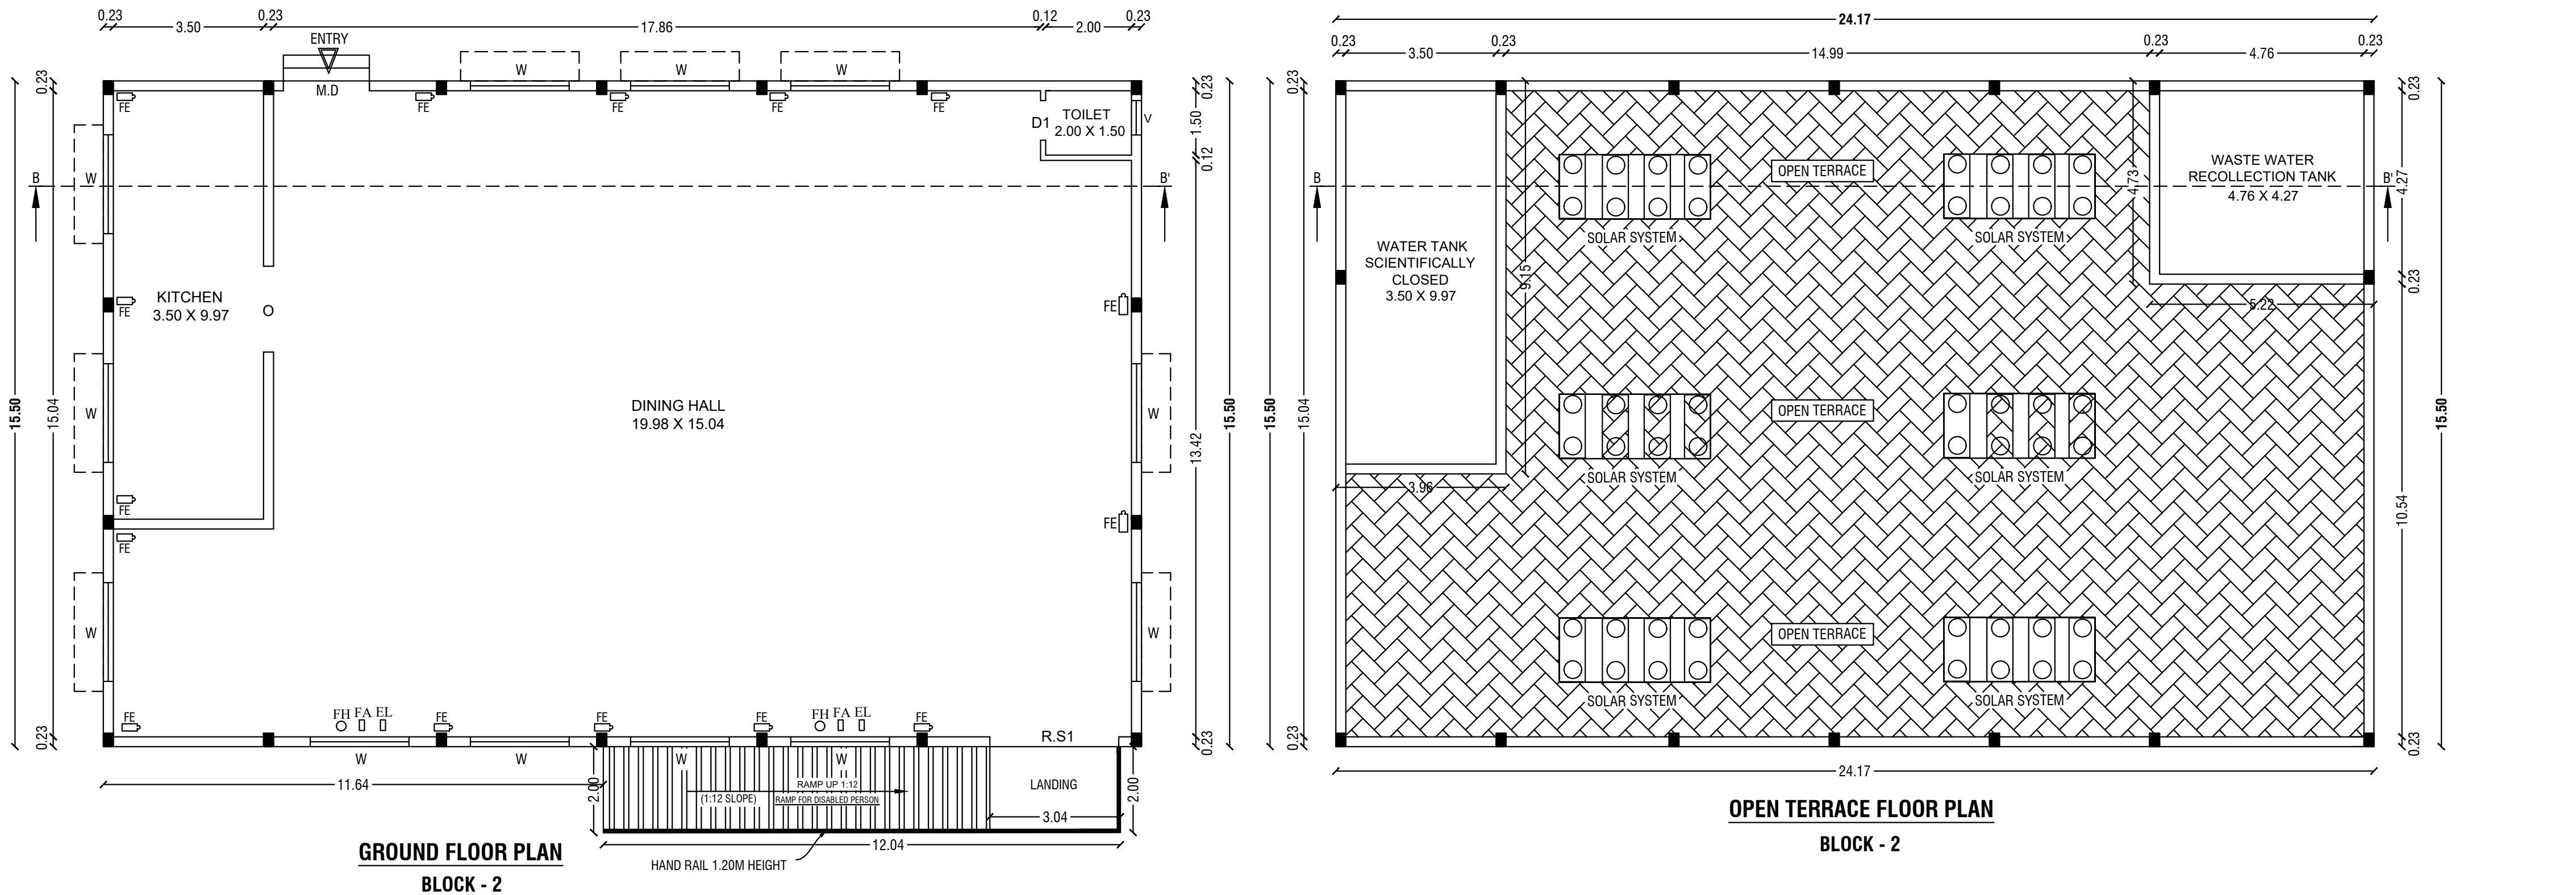
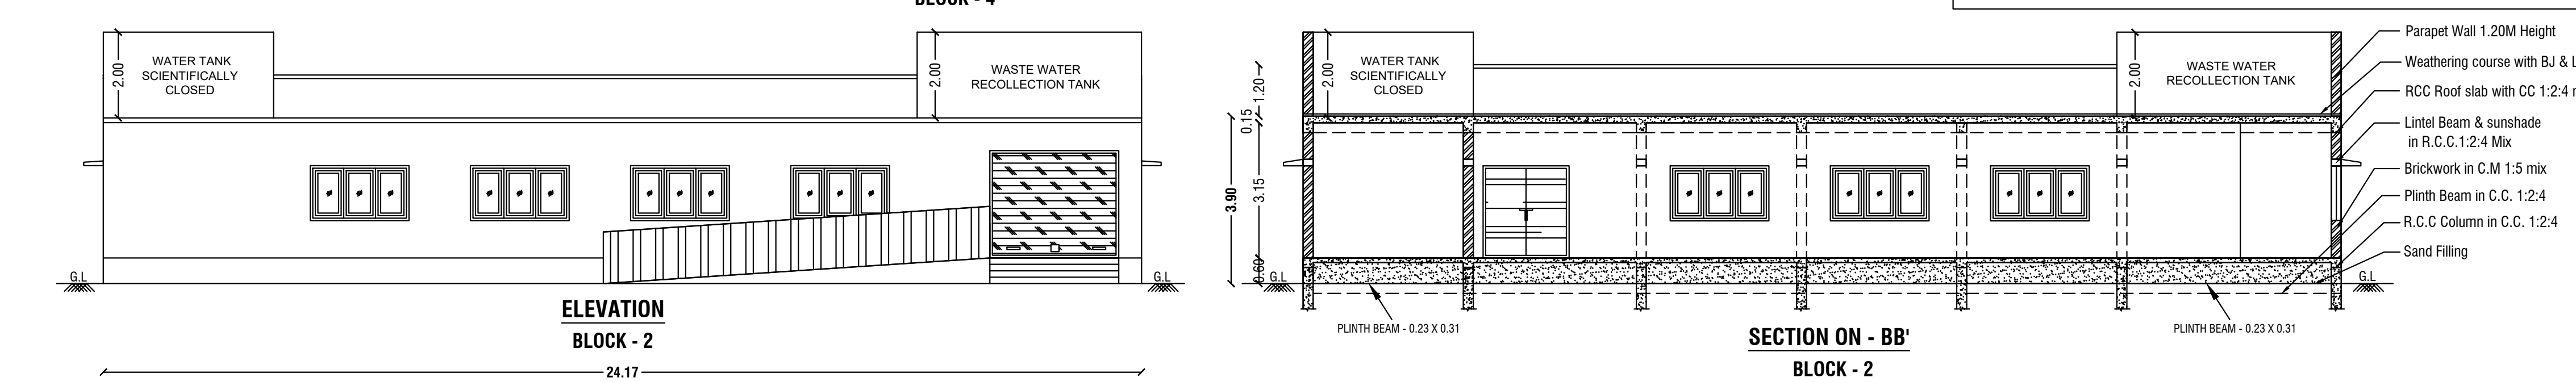
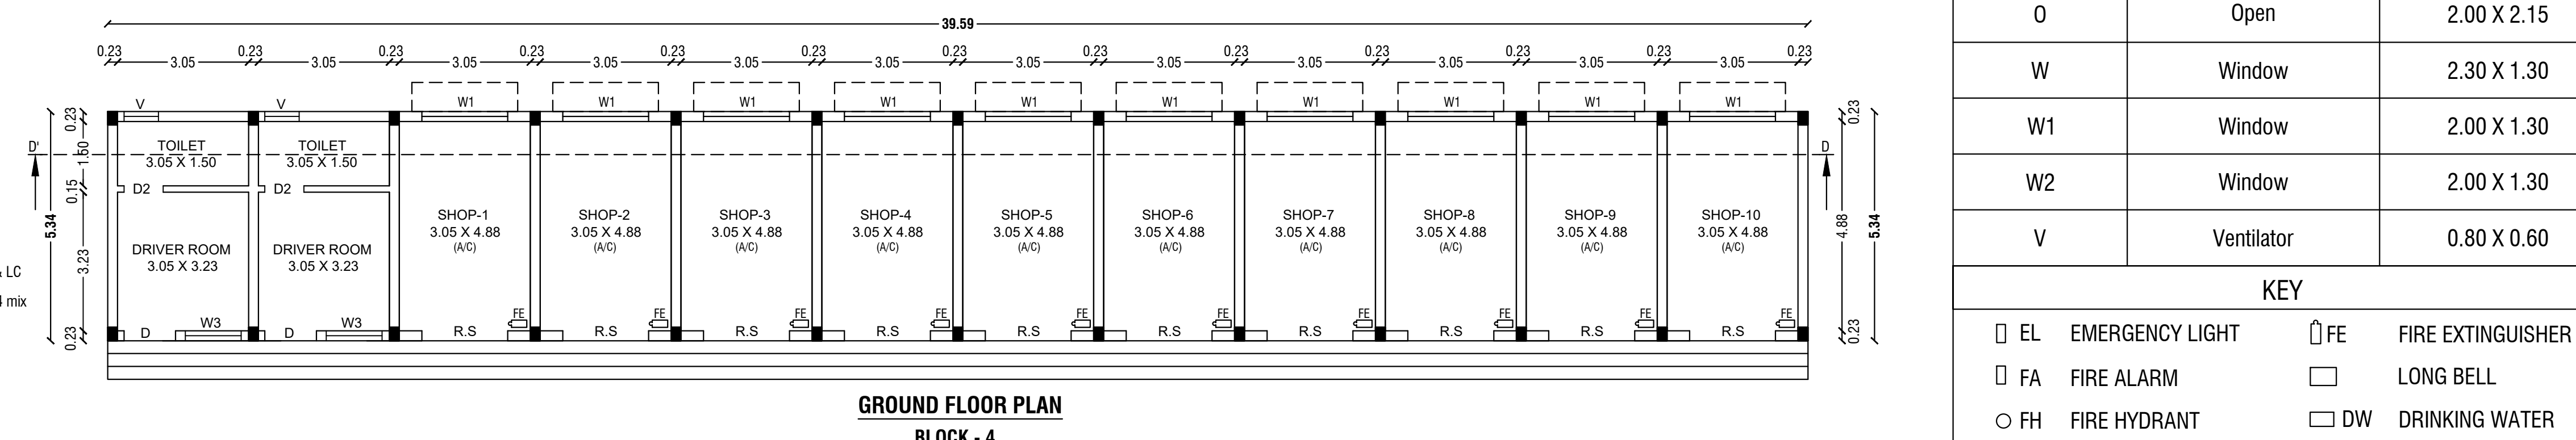
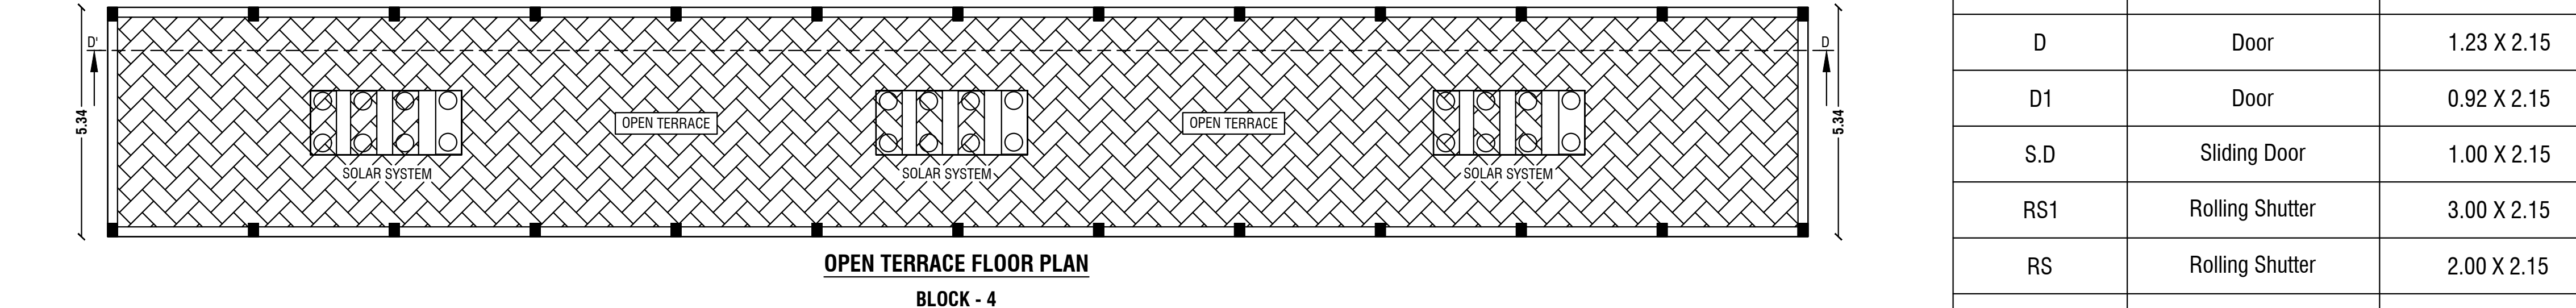
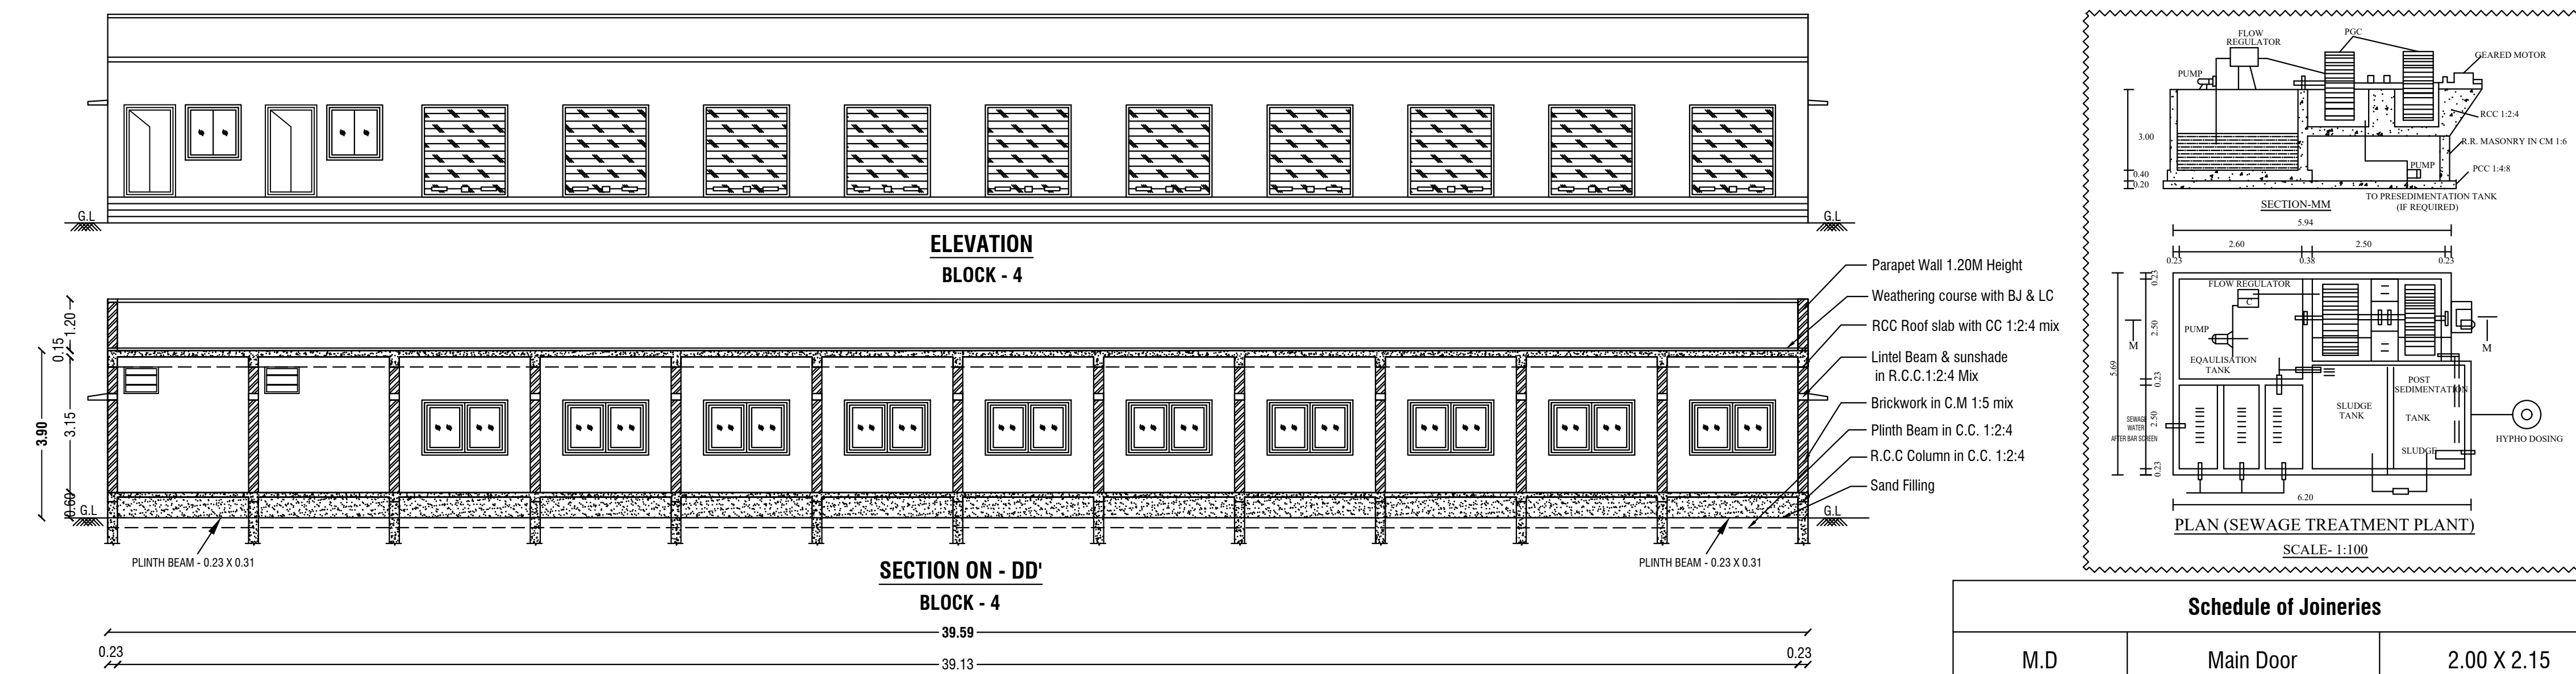
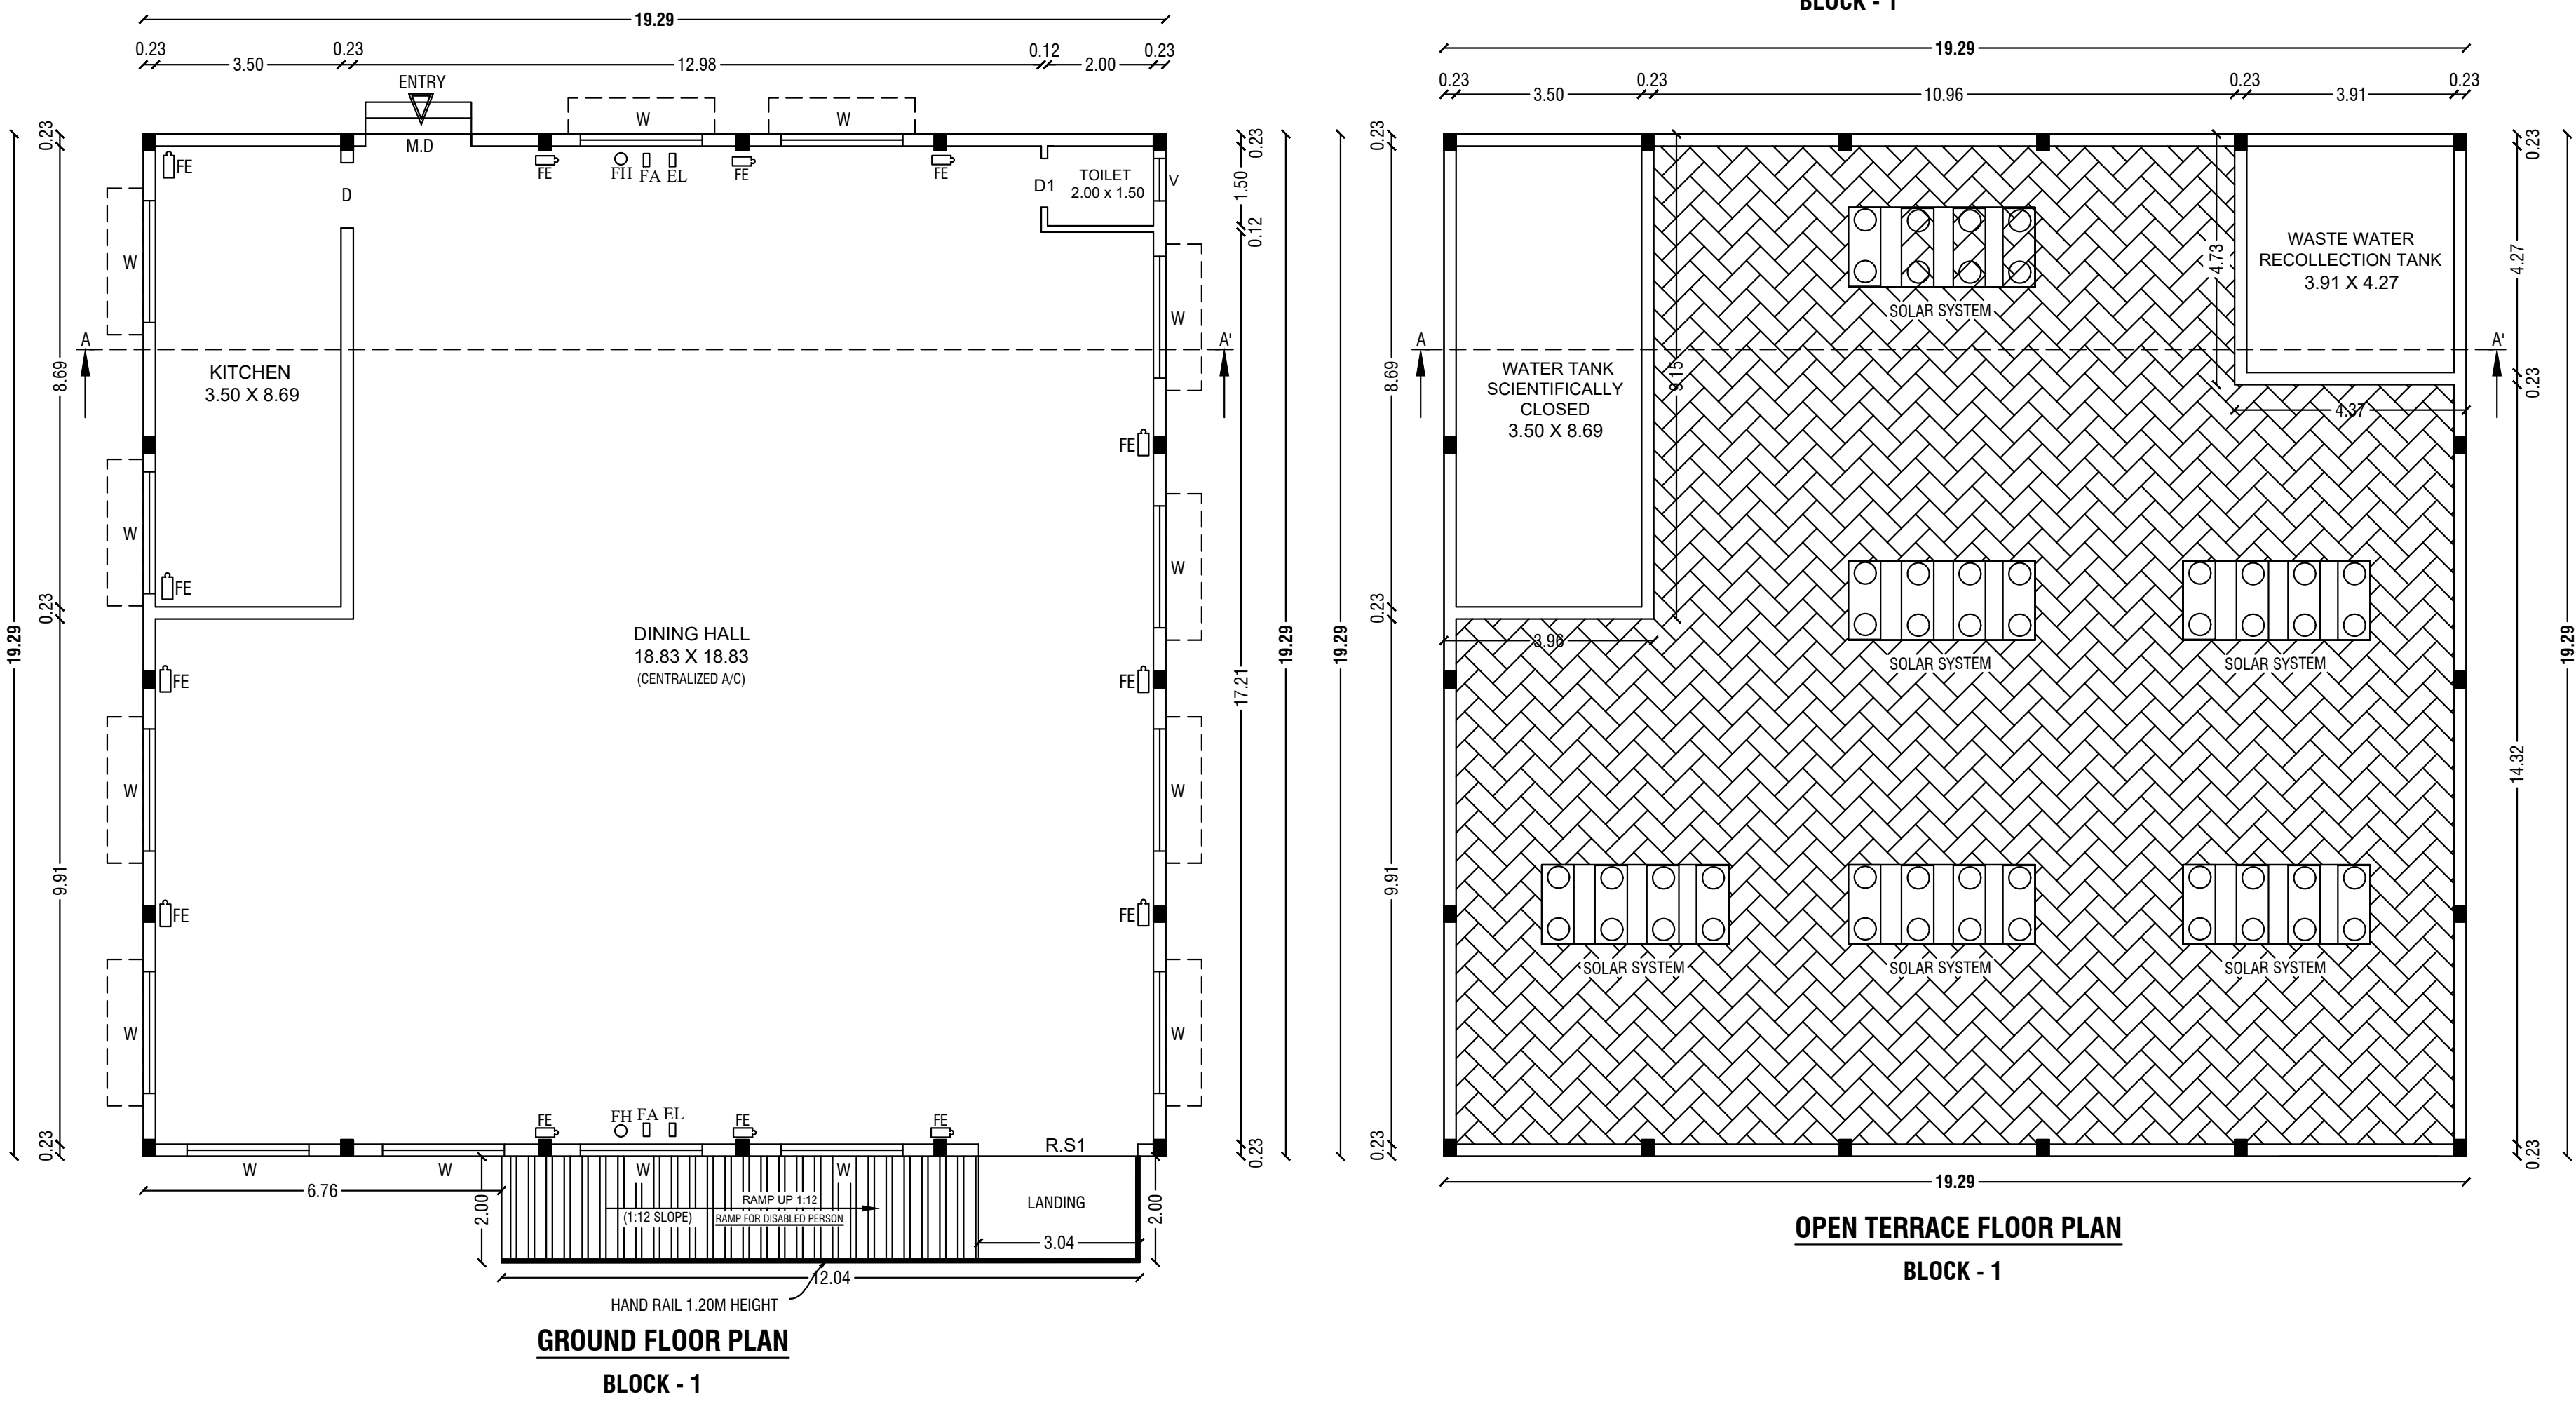
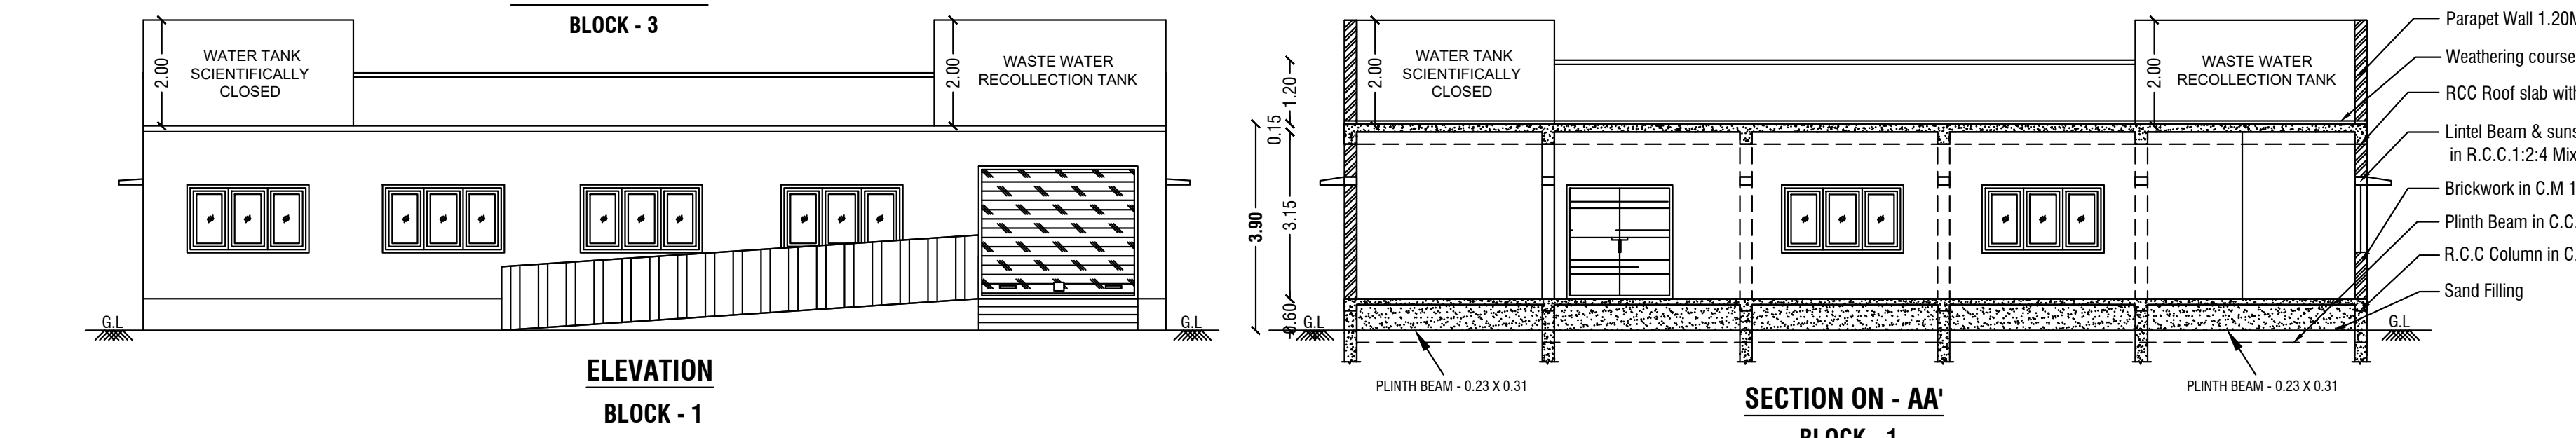
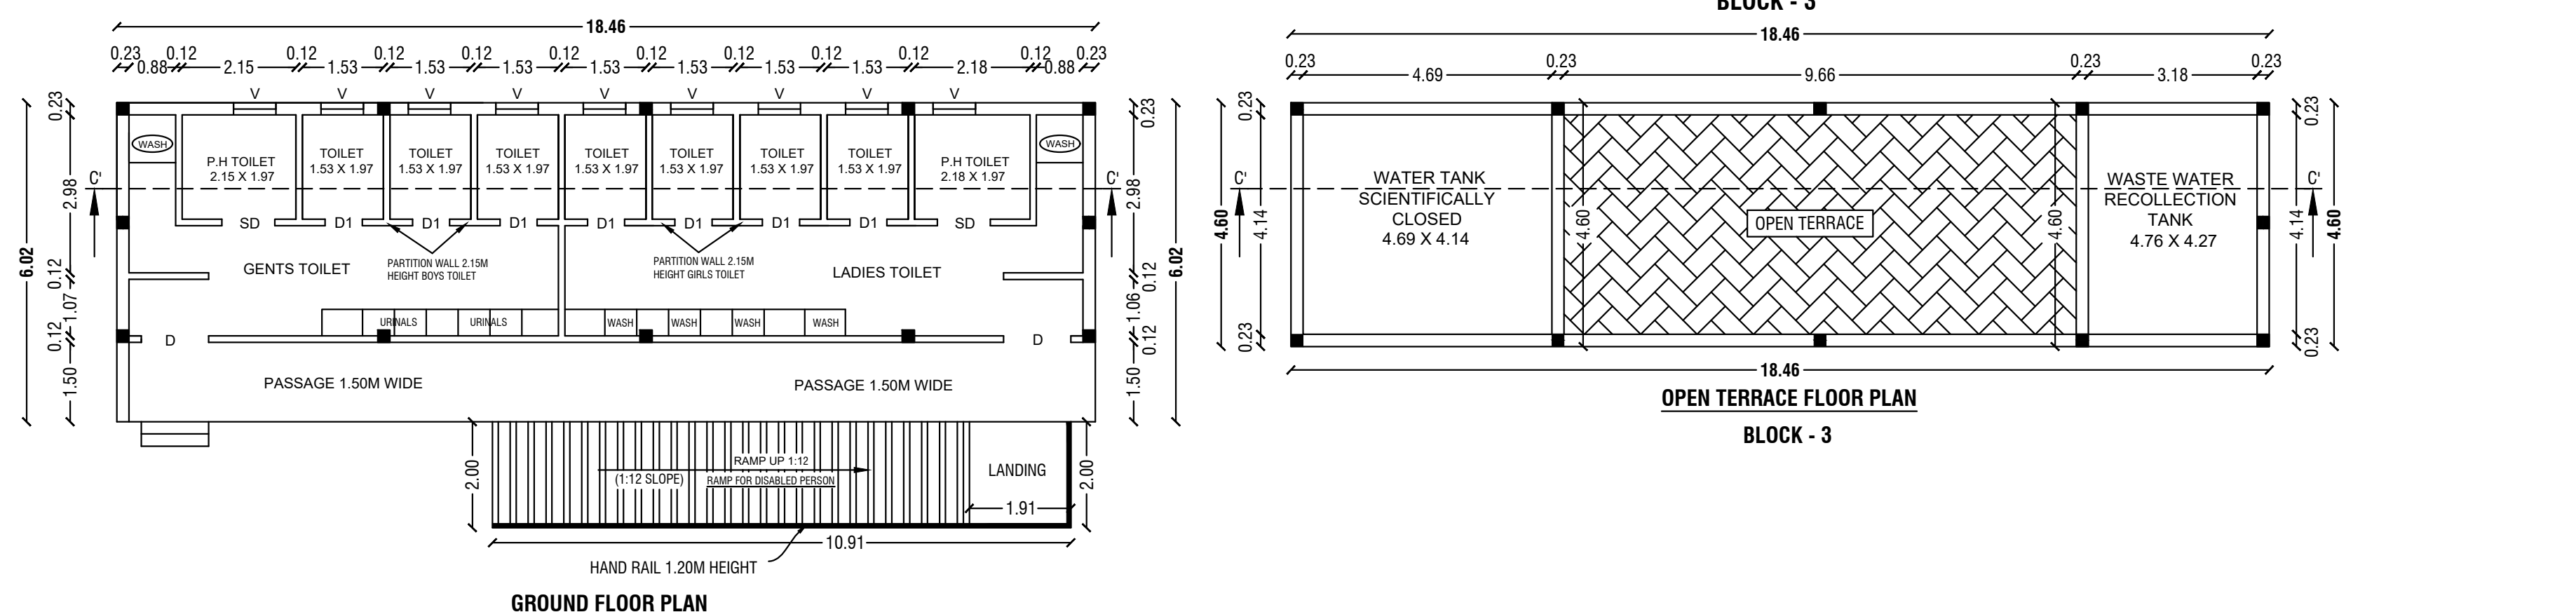
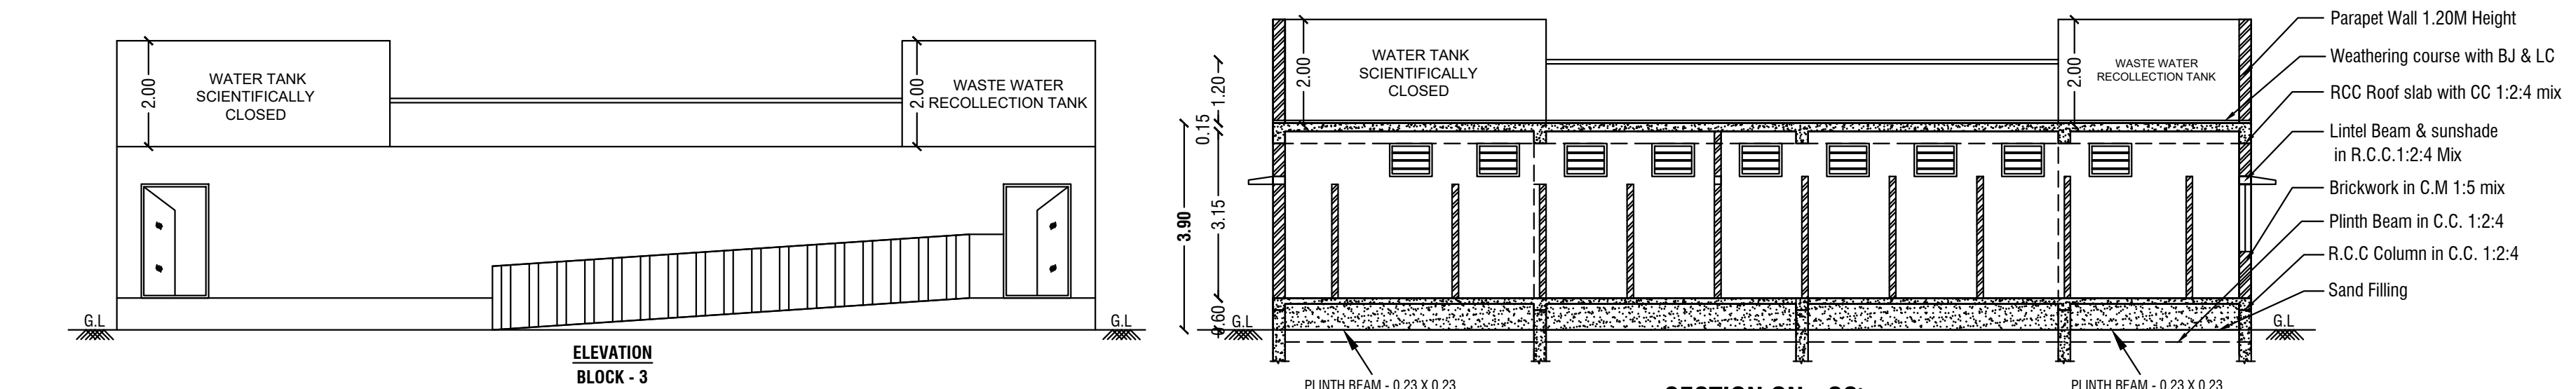
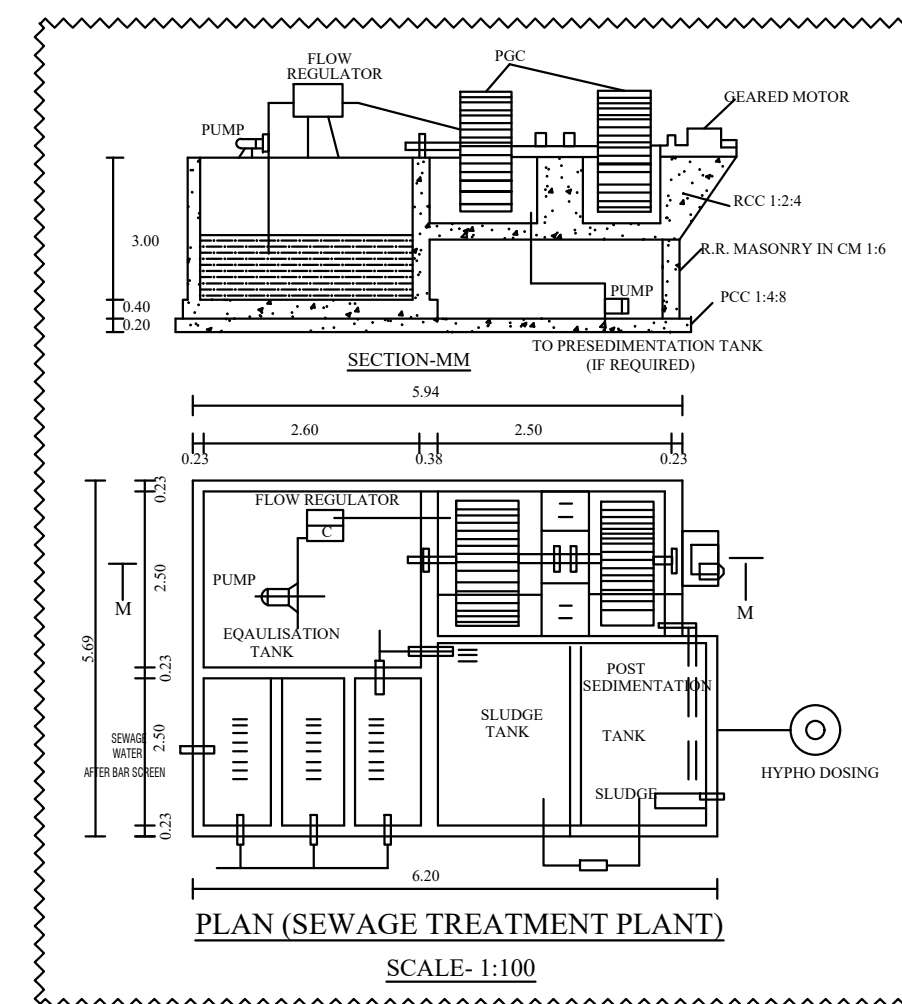


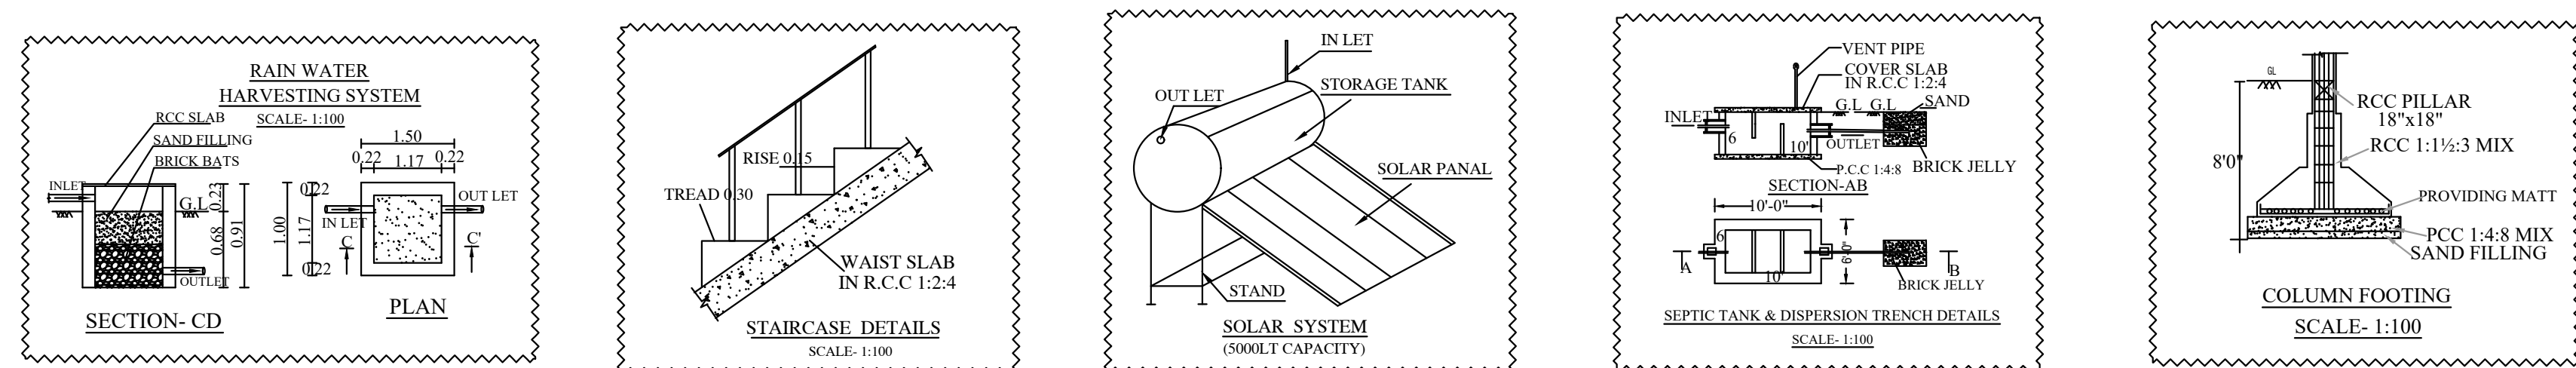

Schedule of Joineries			
M.D	Main Door	2.00 X 2.15	
D	Door	1.23 X 2.15	
D1	Door	0.92 X 2.15	
S.D	Sliding Door	1.00 X 2.15	
RS1	Rolling Shutter	3.00 X 2.15	
RS	Rolling Shutter	2.00 X 2.15	
O	Open	2.00 X 2.15	
W	Window	2.30 X 1.30	
W1	Window	2.00 X 1.30	
W2	Window	2.00 X 1.30	
V	Ventilator	0.80 X 0.60	

KEY			
EL	EMERGENCY LIGHT	FE	FIRE EXTINGUISHER
FA	FIRE ALARM	LB	LONG BELL
FH	FIRE HYDRANT	DW	DRINKING WATER

PLAN SHOWING THE REVISED EXISTING APPROVAL OF RCC ROOF RESTAURANTS, SHOPS & TOILET (COMMERCIAL BUILDINGS)

S.F.No: 106/2, 106/3A1, 88/2A, 88/3A1A, A.REDDIHALLI VILLAGE, SOGATHUR PANCHAYAT, DHARMAPURI PANCHAYAT UNION, DHARMAPURI TALUK AND DHARMAPURI DISTRICT.

ALL DIMENSIONS ARE IN "METER"

SCALE 1:100

EXISTING APPROVAL DETAILS :-

- DTCP DHARMAPURI - FILE No :1243/2020.
- SITE APPROVAL : LD,VL/LDT,ந.ஊ.அ(தடவி)எண்:95/2020
- BUILDING APPROVAL : க.வ/லதி,ந.ஊ.அ(தடவி)எண்: 48அ,ஆ/2020
- OSR பரப்புக்கு நிகரான தொகை ரூ.7,80,000, நாள்:17.12.2020 - ல் மனுதார்களால் செலுத்தப்பட்டுள்ளது.

Area Details			
PREVIOUS APPROVED AREA DETAILS			
Particulars	Total FSI Area Sq.Mt	Non FSI Area Sq.Mt	Total Buildup Area Sq.Mt
Ground Floor - Block - 1 (RESTAURANT)	176.50	25.06	201.56
Ground Floor - Block - 2 (RESTAURANT)	221.16	25.06	246.22
Ground Floor - Block - 3 (TOILET)	111.13	17.48	130.09
Ground Floor - Block - 4 (SHOPS)	211.42	-	211.42
Total Construction Area	720.21	67.60	789.29
REVISED AREA DETAILS			
Ground Floor - Block - 1 (RESTAURANT)	372.10	-	372.10
Ground Floor - Block - 2 (RESTAURANT)	374.64	-	374.64
Ground Floor - Block - 3 (TOILET)	111.13	-	111.13
Ground Floor - Block - 4 (SHOPS)	211.42	-	211.42
Total Construction Area	1069.29	-	1069.29

OFFICE USE

Site Approval

Online Application(SWP) No. SWP/BPA/0054778/2023

Site Boundary shown as A to I

and numbered as L.P/A.D.TCP (Dharmapuri)

No:130/2023

Site Approval issued.

Technical Approval

Online Application(SWP) No. SWP/BPA/0054778/2023

B.P/A.D.TCP (Dharmapuri) No:28/2023

Technical Approval issued.

APPLICANT

Er.M.VADIVEL ME(Struct.), AMIE., C.Eng(I), MISTE., AIV., Consulting Civil Engineer, Chartered Engineer, TN.Govt. Registered Professional of DTCP, R.E-II-01/2019, R.S.E-II-21/2020, R.C.E-27/2020, R.D-06/2020, R.E.(G-3), DMC No.037/LS/2019/00004, CCMC No.004/2021, **DMV CONSTRUCTION**, #19/17, 1st Floor, Annamalai Street, Near Municipality Office, Dharmapuri - 636701, Cell: 8122 101 282, 9443 101 282. E.Mail : dmvcconstruction.dp@gmail.com

REGISTERED ENGINEER & REGISTERED STRUCTURAL ENGINEER

Er.M.Vadivel ME(Struct.), AMIE., C.Eng(I), MISTE., AIV., - D.M.V Construction - 8122 101 282, 9443 101 282.

SITE PLAN SHOWING THE REVISED EXISTING APPROVAL OF RCC ROOF RESTAURANTS, SHOPS & TOILET (COMMERCIAL BUILDINGS) S.F.No: 106/2, 106/3A1, 88/2A, 88/3A1A, A.REDDIHALLI VILLAGE, SOGATHUR PANCHAYAT, DHARMAPURI PANCHAYAT UNION, DHARMAPURI TALUK AND DHARMAPURI DISTRICT.

ALL DIMENSIONS ARE IN "METER"

SCALE 1:200

**EXISTING APPROVAL DETAILS :-**

1. DTCP DHARMAPURI - FILE No :1243/2020,
2. SITE APPROVAL : ID.வ/மடா.ந.ஊ.அ(குமா)எண்:95/2020
3. BUILDING APPROVAL : க.வ/மடா.ந.ஊ.அ(குமா)எண்: 48அ.ஆ/ 2020
4. OSR பரப்புக்கு நிகரான தொகை ரூ.7,80,000, நாள்:17.12.2020 - ல் மனுதார்களால் செலுத்தப்பட்டுள்ளது.

Area Details

PLR / FMB Area	5988.00 Sq.Mt
Document Area	5988.00 Sq.Mt
Super Imposed Area	5986.97 Sq.Mt

PREVIOUS APPROVED AREA DETAILS

Particulars	Total FSI Area Sq.Mt	Non FSI Area Sq.Mt	Total Buildup Area Sq.Mt
Ground Floor - Block - 1 (RESTAURANT)	176.50	25.06	201.56
Ground Floor - Block - 2 (RESTAURANT)	221.16	25.06	246.22
Ground Floor - Block - 3 (TOILET)	111.13	17.48	130.09
Ground Floor - Block - 4 (SHOPS)	211.42	-	211.42
Total Construction Area	720.21	67.60	789.29

REVISED AREA DETAILS

Ground Floor - Block - 1 (RESTAURANT)	372.10	-	372.10
Ground Floor - Block - 2 (RESTAURANT)	374.64	-	374.64
Ground Floor - Block - 3 (TOILET)	111.13	-	111.13
Ground Floor - Block - 4 (SHOPS)	211.42	-	211.42
Total Construction Area	1069.29	-	1069.29

OFFICE USE

Site Approval

Online Application(SWP) No. SWP/BPA/0054778/2023

Site Boundary shown as A to I and numbered as L.P/A.D.TCP (Dharmapuri)

No:130/2023

Site Approval issued.

Technical Approval

Online Application(SWP) No. SWP/BPA/0054778/2023

B.P/A.D.TCP (Dharmapuri) No:28/2023

Technical Approval issued.

APPLICANT

Er.M.VADIVEL.ME(Struct)., AMIE., C.Eng(I)., MISTE., AIV.,
Consulting Civil Engineer, Chartered Engineer,
TN.Govt. Registered Professional of DTCP,
R.E-III-01/2019, R.S.E-II-21/2020, R.C.E-27/2020, R.D-06/2020,
R.E.(G-3), DMC No.037/LS/2019/00004, CCMC No.004/2021,
DMV CONSTRUCTION.
#19/17, 1st Floor, Annamalai Street, Near Municipality Office,
Dharmapuri - 636701, Cell: 8122 101 282, 9443 101 282.
E.Mail : dmvcconstruction.dp@gmail.com

REGISTERED ENGINEER & REGISTERED STRUCTURAL ENGINEER

Er.M.Vadivel.ME(Struct)., AMIE., C.Eng(I)., MISTE., AIV., - D.M.V Construction - 8122 101 282, 9443 101 282.

Parking Details

Particulars	Provided in Nos.
Car parking (Including P.H Parking - 3)	17
Two Wheeler Parking (Including P.H Parking - 3)	34

FSI DETAILS:-

$$\frac{\text{Total ALL Floor Area}}{\text{Total Land Area}} = \frac{1069.29}{5986.97} = \text{FSI} = 0.179$$

COLOR INDEX

SITE BOUNDARY	
EXISTING ROAD	
PROPOSED BUILDING	
PROPOSED DRIVE WAY	

Signature Not
Verified