

**NAME OF THE APPLICANT : THE SECRETARY
M/s.MULLAI EDUCATIONAL TRUST.**

SCALE=1:200



DESCRIPTION	EXISTING APPROXIMATED SQM		ADDITIONAL PROPOSED SQM		TOTAL
	F.S.I.	NON F.S.I.	F.S.I.	NON F.S.I.	
ROADS (EXISTING)					
ROADS (EXISTING) SCHOOLS					
SECOND FLOOR AREA	1349.30	---	---	---	1349.30
GROUND FLOOR AREA	1289.62	---	---	---	1289.62
READ & LPT ROOMS AREA	---	188.85	---	---	188.85
UNDEVELOPED	---	---	---	---	---
SECOND FLOOR AREA	---	---	1182.49	---	1182.49
GROUND FLOOR AREA	---	---	---	---	---
COLLAGE OF HUSBING	---	---	---	---	---
GROUND FLOOR AREA	---	---	1438.11	---	1438.11
FIRST FLOOR AREA	---	---	1438.11	---	1438.11
SECOND FLOOR AREA	---	---	1438.11	---	1438.11
ROAD ROOMS AREA	---	---	112.15	---	112.15
ROAD ROOMS AREA	---	---	---	---	---
GROUND FLOOR AREA	---	---	465.88	---	465.88
GROUND FLOOR AREA	---	---	---	---	---
GROUND FLOOR AREA	---	---	351.36	---	351.36
FIRST FLOOR AREA	---	---	351.36	---	351.36
SECOND FLOOR AREA	---	---	351.36	---	351.36
ROAD ROOMS AREA	---	---	29.93	---	29.98
SECURITY ROOM	---	---	---	---	---
GROUND FLOOR AREA	---	---	9.30	---	9.30
SECURITY ROOM	---	---	---	---	---
GROUND FLOOR AREA	---	---	38.68	---	38.68
TOTAL AREA OF THE CONSTRUCTION	2646.92	188.85	7676.08	142.08	3967.63

ALL DIMENSIONS ARE IN METER

SCALE 1:200

NOTE :
UP TO IN STANDARAD CLASS ROOM IN
GROUND FLOOR ONLY

PPLICANT: For Mafel Educational Trust
M. [Signature]
Secretary
M. [Signature]

CMR:

Dr. D. RADHA KRISHNAN, B.E./CIVIL
REGISTERED ENGINEER,
No: 02/ RE-1 / 2019,
Cell: 94433 07360
Cell: 94876 72708



Er. P. ASATHAMBI,
B.E., M.Tech, M.B.A., M.I.E., F.I.V., M.S.(SRV)
Asst. Executive Engineer, PWD (Retd).
Chartered Civil Engineer & Approved Visitor &
Govt. Approved Panel Engineer under THPS Act. 1985
Friends Co-operative Housing Society Building,
Opp. to Centra Bank, Sardar College Road,
Fairlands, Salem - 636 016.




PLAN SHOWING THE EXISTING APPROVED IN G.F & F.FLOOR R.C.C ROOF SCHOOL BUILDING AND ADDITIONAL PROPOSED CONSTRUCTION OF RCC ROOF SECOND FLOOR "MULLAI MATRICULATION SCHOOL IN S.F.NO 81/1A,81/1B,81/1C, 81/2A,81/2B,81/2C,81/3A1,81/3A2 AT PAPPINAYAKKAN VALASAI VILLAGE ,MAMPATTI PANCHAYAT ,HARUR PANCHAYAT UNION,HARUR TALUK, DHARMAPURI DISTRICT,(APPROVED.NO - 1188/2015).
NAME OF THE APPLICANT : THE SECRETARY
M/s.MULLAI EDUCATIONAL TRUST.

SHEET NO - 2/9
SCALE=1:200


BLOCK - 1
ADD.PROPOSED S.FLOOR

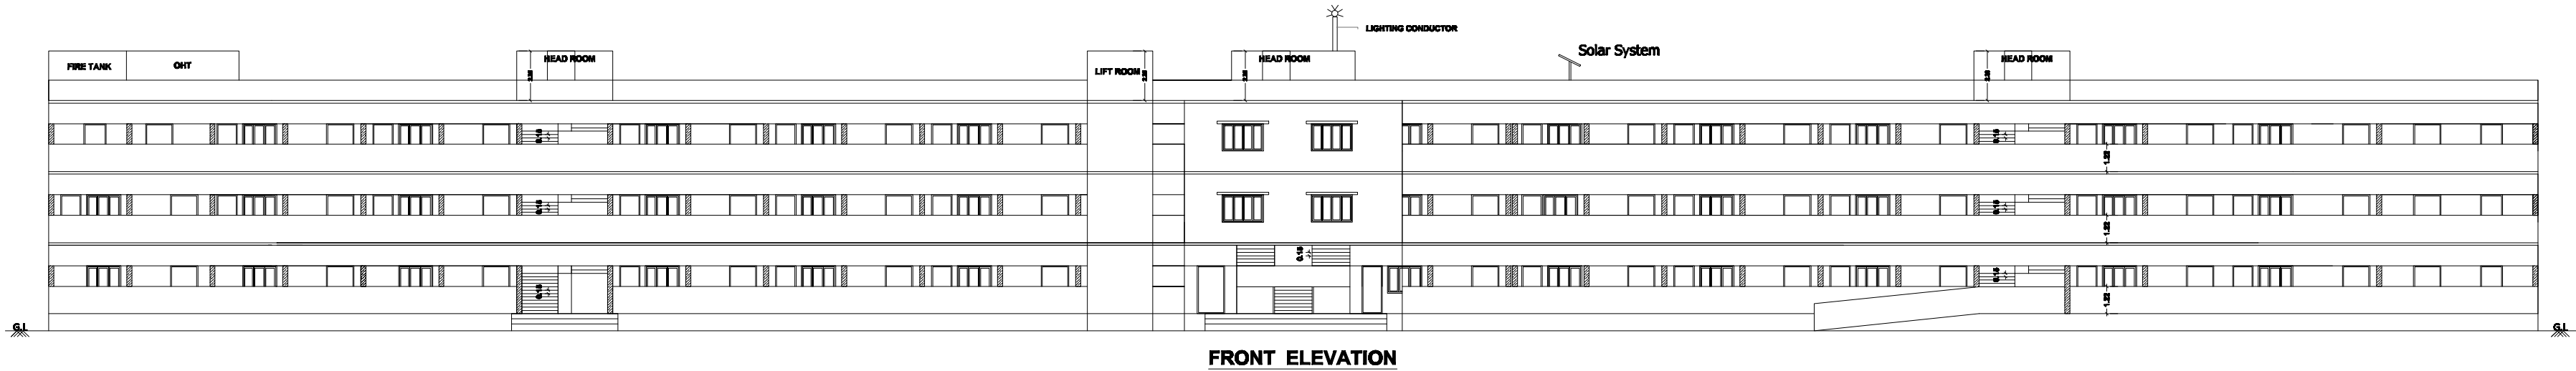 


FRONT ELEVATION

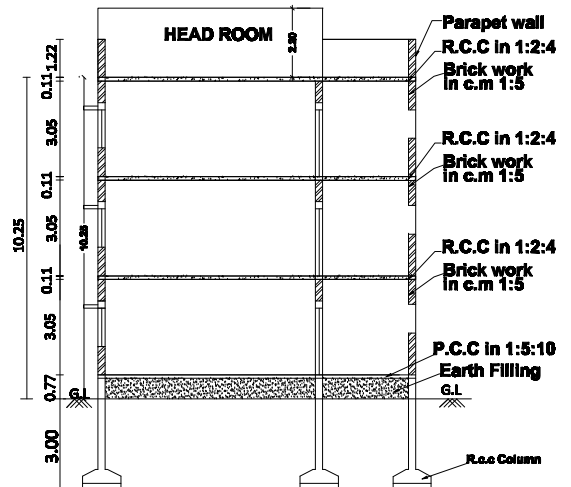

SECTION ON 'AA'

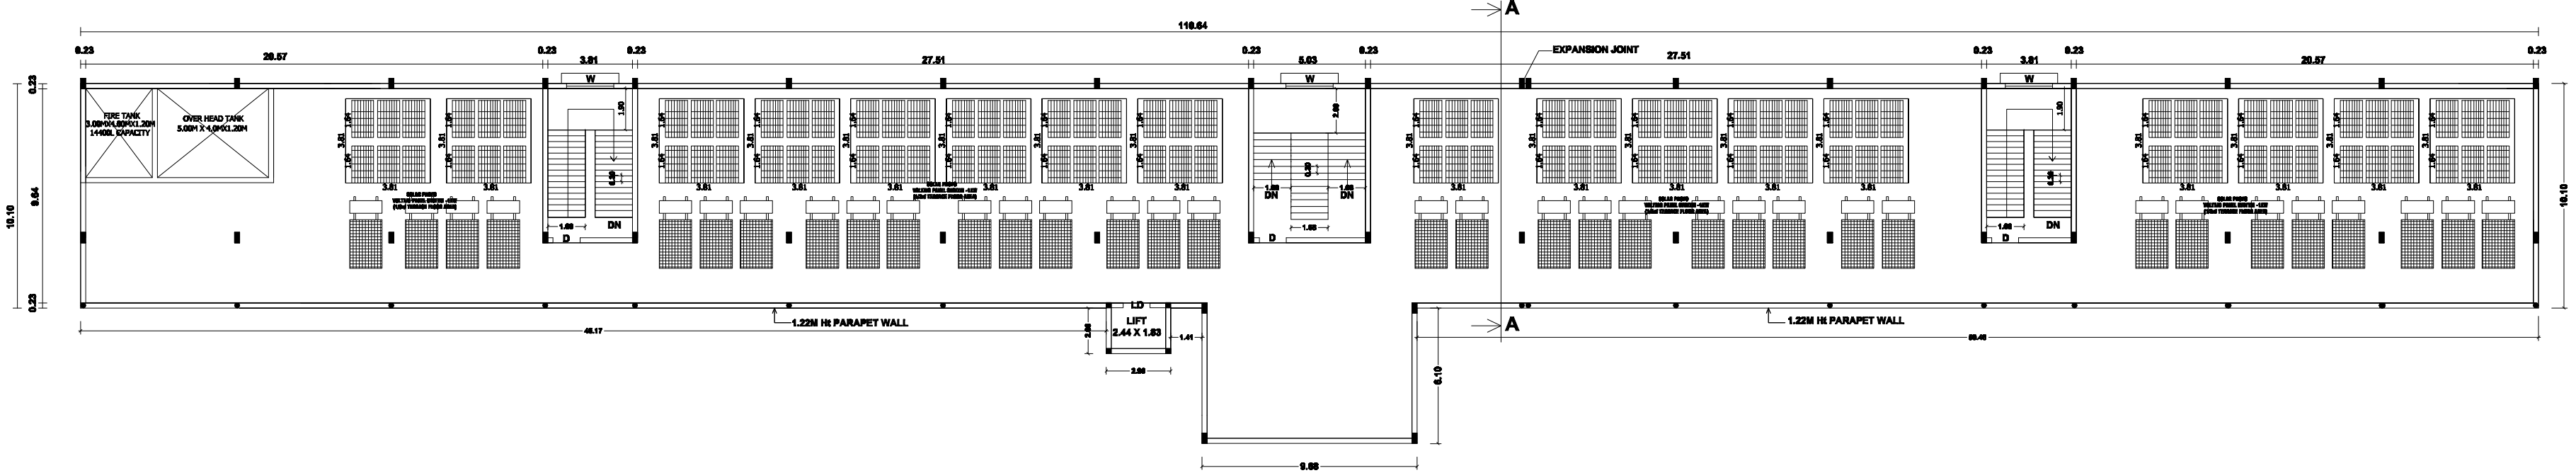

OPEN TERRACE FLOOR PLAN
BLOCK01 (SCHOOL)

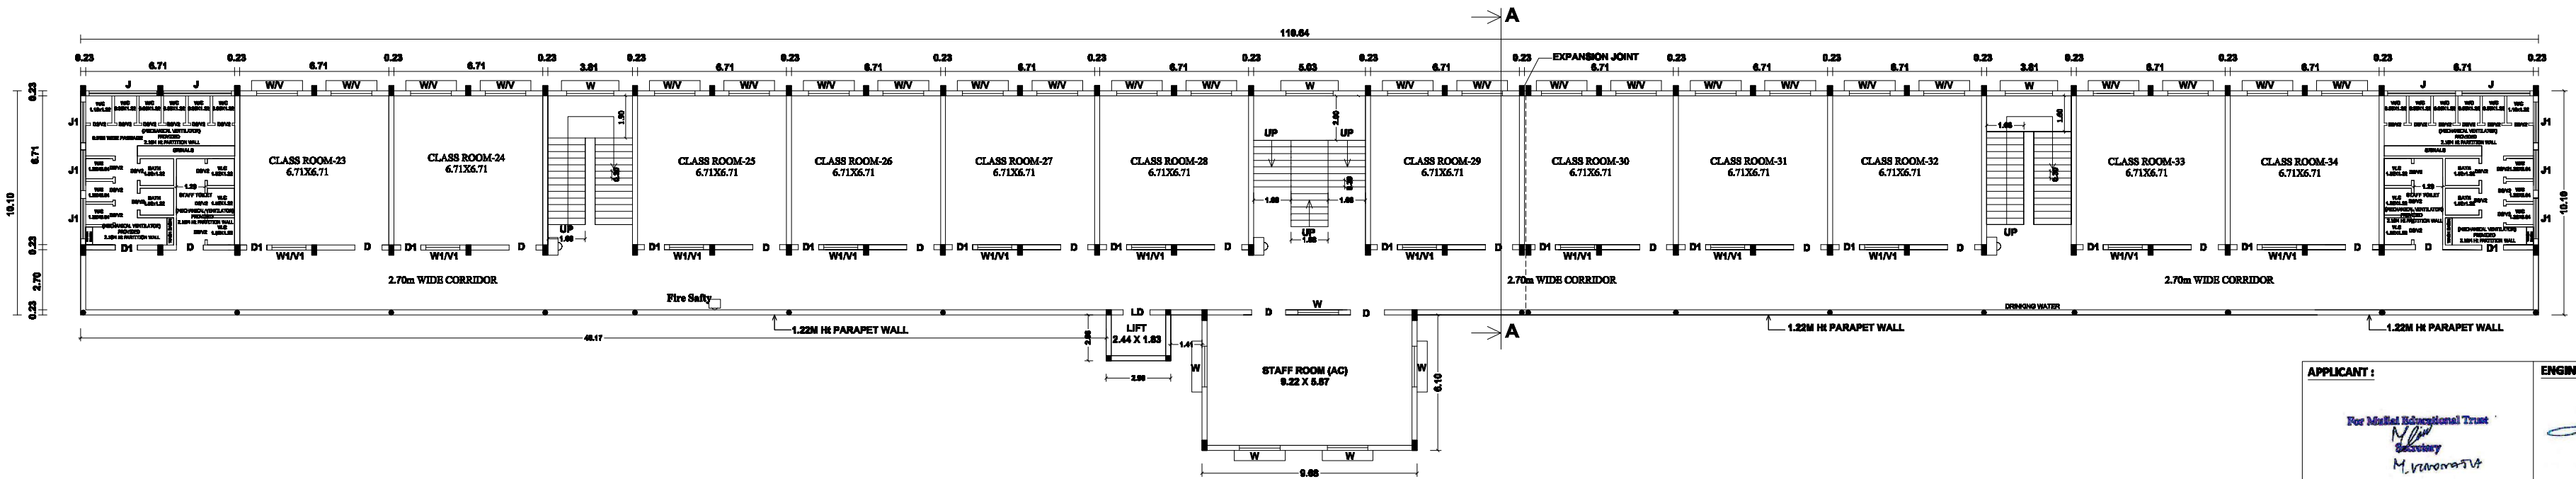

SECOND FLOOR PLAN
(ADD.PROPOSED CONSTRUCTION)
BLOCK01 SCHOOL

JOINERY DETAILS :

D - DOOR	-	4' 0" x 7' 0"	1.22 X 2.13
LD - DOOR	-	4' 0" x 7' 0"	1.22 X 2.13
D1 - DOOR	-	3' 0" x 7' 0"	0.91 X 2.13
D2 - DOOR	-	2' 0" x 7' 0"	0.76 X 2.13
W - WINDOW	-	6' 0" x 5' 0"	1.83 X 1.53
W1 - WINDOW	-	5' 0" x 4' 0"	1.53 X 1.22
V - VENTILATOR	-	6' 0" x 2' 0"	0.91 X 0.76
V1 - VENTILATOR	-	5' 0" x 2' 0"	1.53 X 0.76
V2 - VENTILATOR	-	2' 0" x 2' 0"	0.76 X 0.61
J - JOINTY-J	-	18' 0" x 2' 0"	3.85 X 0.76
J1 - JOINTY-J1	-	8' 0" x 2' 0"	3.85 X 0.69

AREA DETAILS:

DESCRIPTION	EXISTING (APPROVED) SQ.MT		ADDITIONAL PROPOSED SQ.MT		TOTAL
	F.S.I	NON F.S.I	F.S.I	NON F.S.I	
BLOCK-1 (EXISTING) (MATRICULATION SCHOOL)					
GROUND FLOOR AREA	1399.30	---	---	---	1399.30
FIRST FLOOR AREA	1299.62	---	---	---	1299.62
HEAD & LIFT ROOMS AREA ADD.PROPOSED	---	108.55	---	---	108.55
SECOND FLOOR AREA (PROPOSED) (COLLEGE OF HUSBANDRY)	---	---	1182.49	---	1182.49
GROUND FLOOR AREA	---	---	1406.11	---	1406.11
FIRST FLOOR AREA	---	---	1406.11	---	1406.11
SECOND FLOOR AREA	---	---	1406.11	---	1406.11
HEAD ROOMS AREA	---	---	123.15	---	123.15
BLOCK-1 (PROPOSED) (HOTEL BLOCK)					
GROUND FLOOR AREA	---	---	402.88	---	402.88
FIRST FLOOR AREA	---	---	351.36	---	351.36
SECOND FLOOR AREA	---	---	351.36	---	351.36
HEAD ROOMS AREA	---	---	28.93	---	28.93
SECURITY ROOM	---	---	---	---	---
ELECTRICAL ROOM	---	---	---	---	---
GROUND FLOOR AREA	---	---	9.30	---	9.30
SECOND FLOOR AREA	---	---	35.00	---	35.00
TOTAL AREA OF THE CONSTRUCTION	2648.92	108.55	7676.08	142.08	9667.63

(FE) FIRE EXTINGUISHER =

(FA) FIRE ALARM =

(RW)RAIN WATER HARVESTING =

ALL DIMENSIONS ARE IN METER

SCALE 1:200

NOTE :
UP TO III STANDARD CLASS ROOM IN GROUND FLOOR ONLY

APPLICANT :

For Mullai Educational Trust
Secretary
M. V. Venkatesh

ENGINEER :


Dr.D.RADHA KRISHNAN, B.E.DIA,
REGISTERED ENGINEER,
No: 02 / RE-1 / 2019,
Cell: 94433 07360
Cell: 94876 72708

Dr. P. ASATHANBI,
B.E., M.Third, M.S.A., M.E., F.I.M., M.Survey,
Asst. Executive Engineer, PWD (State),
Chartered Civil Engineer & Approved Valuer &
Govt. Approved Panel Engineer under TNPR Act, 1995
Federation Co-operative Housing Society Building,
Opp. to Century Bank, Sarathi College Road,
Fairlands, Salem - 636 016.

BLOCK - 2
PROPOSED G.FLOOR



SHEET NO : 3/9
SCALE=1:200

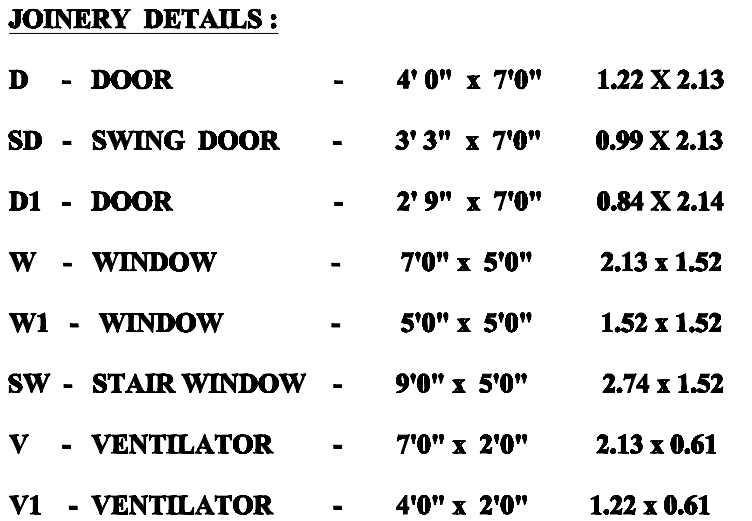

GROUND FLOOR PLAN
PROPOSED CONSTRUCTION
BLOCK02 (COLLEGE)

DESCRIPTION	EXISTING (APPROVED) SQ.MT		ADDITIONAL PROPOSED SQ.MT		TOTAL
	F.S.I	NON F.S.I	F.S.I	NON F.S.I	
BLOCK-1 (EXISTING) (MATRICULATION SCHOOL)					
GROUND FLOOR AREA	1349.30	-----	-----	-----	1349.30
FIRST FLOOR AREA	1299.62	-----	-----	-----	1299.62
HEAD & LIFT ROOMS AREA <u>ADD.PROPOSED</u>	-----	100.55	-----	-----	100.55
SECOND FLOOR AREA BLOCK-2 (PROPOSED) (COLLEGE OF NURSING)	-----	-----	1182.49	-----	1182.49
GROUND FLOOR AREA	-----	-----	1436.11	-----	1436.11
FIRST FLOOR AREA	-----	-----	1436.11	-----	1436.11
SECOND FLOOR AREA	-----	-----	1436.11	-----	1436.11
HEAD ROOMS AREA	-----	-----	-----	112.15	112.15
BLOCK-3 (AUDITORIUM)					
GROUND FLOOR AREA	-----	-----	483.88	-----	483.88
BLOCK-4 (HOSTEL BLOCK)					
GROUND FLOOR AREA	-----	-----	351.36	-----	351.36
FIRST FLOOR AREA	-----	-----	351.36	-----	351.36
SECOND FLOOR AREA	-----	-----	351.36	-----	351.36
HEAD ROOMS AREA	-----	-----	-----	29.93	29.93
<u>SECURITY ROOM</u>					
GROUND FLOOR AREA	-----	-----	9.30	-----	9.30
<u>ELECTRICAL ROOM</u>					
GROUND FLOOR AREA	-----	-----	38.00	-----	38.00
TOTAL AREA OF THE CONSTRUCTION	2648.92	100.55	7076.08	142.08	9967.63

ALL DIMENSIONS ARE IN METER

SCALE 1:200

(FE) FIRE EXTINGUISHER=	
(FA) FIRE ALARM	= 
(RWH)RAIN WATER	
HARVESTING	= 

APPLICANT :

ENGINEER :

For Mullai Educational Trust
Secretary
M. V. Ramaswamy


Er.D.RADHA KRISHNAN, B.E.(Civil)
REGISTERED ENGINEER,
No: 02/ RE-1 / 2019,
Cell: 94433 07360
Cell: 94876 72708

Er. P. ASAITHAMBI,
B.E., M.Tech., M.B.A., M.I.E., F.I.V., M.Sc(RV)
Asst. Executive Engineer, PWD (Retd),
Chartered Civil Engineer & Approved Valuer &
Govt. Approved Panel Engineer under TNPB Act. 1965
Fairlands Co-operative Housing Society Building,
Opp. to Canara Bank, Saradha College Road,
Fairlands, Salem - 636 016.

PLAN SHOWING THE PROPOSED CONSTRUCTION OF"R.C.C ROOF G.FLOOR ,F.FLOOR & S.FLOOR "MULLAI COLLEGE OF NURSING"& G.FLOOR SECURITY ROOM AND A.C SHEET ROOF AUDITORIUM & ELECTRICAL BUILDING IN S.F.NO 81/1A,1B,1C, 2A,2B,2C,3A1,3A2 AT PAPPINAYAKKAN VALASAI VILLAGE,MAMPATTI PANCHAYAT ,HARUR PANCHAYAT UNION ,HARUR TALUK, DHARMAPURI DISTRICT.


NAME OF THE APPLICANT : THE SECRETARY
M/s.MULLAI EDUCATIONALTRUST.

BLOCK - 2
PROPOSED F.FLOOR

 N

SHEET NO : 4/9

SCALE=1:200

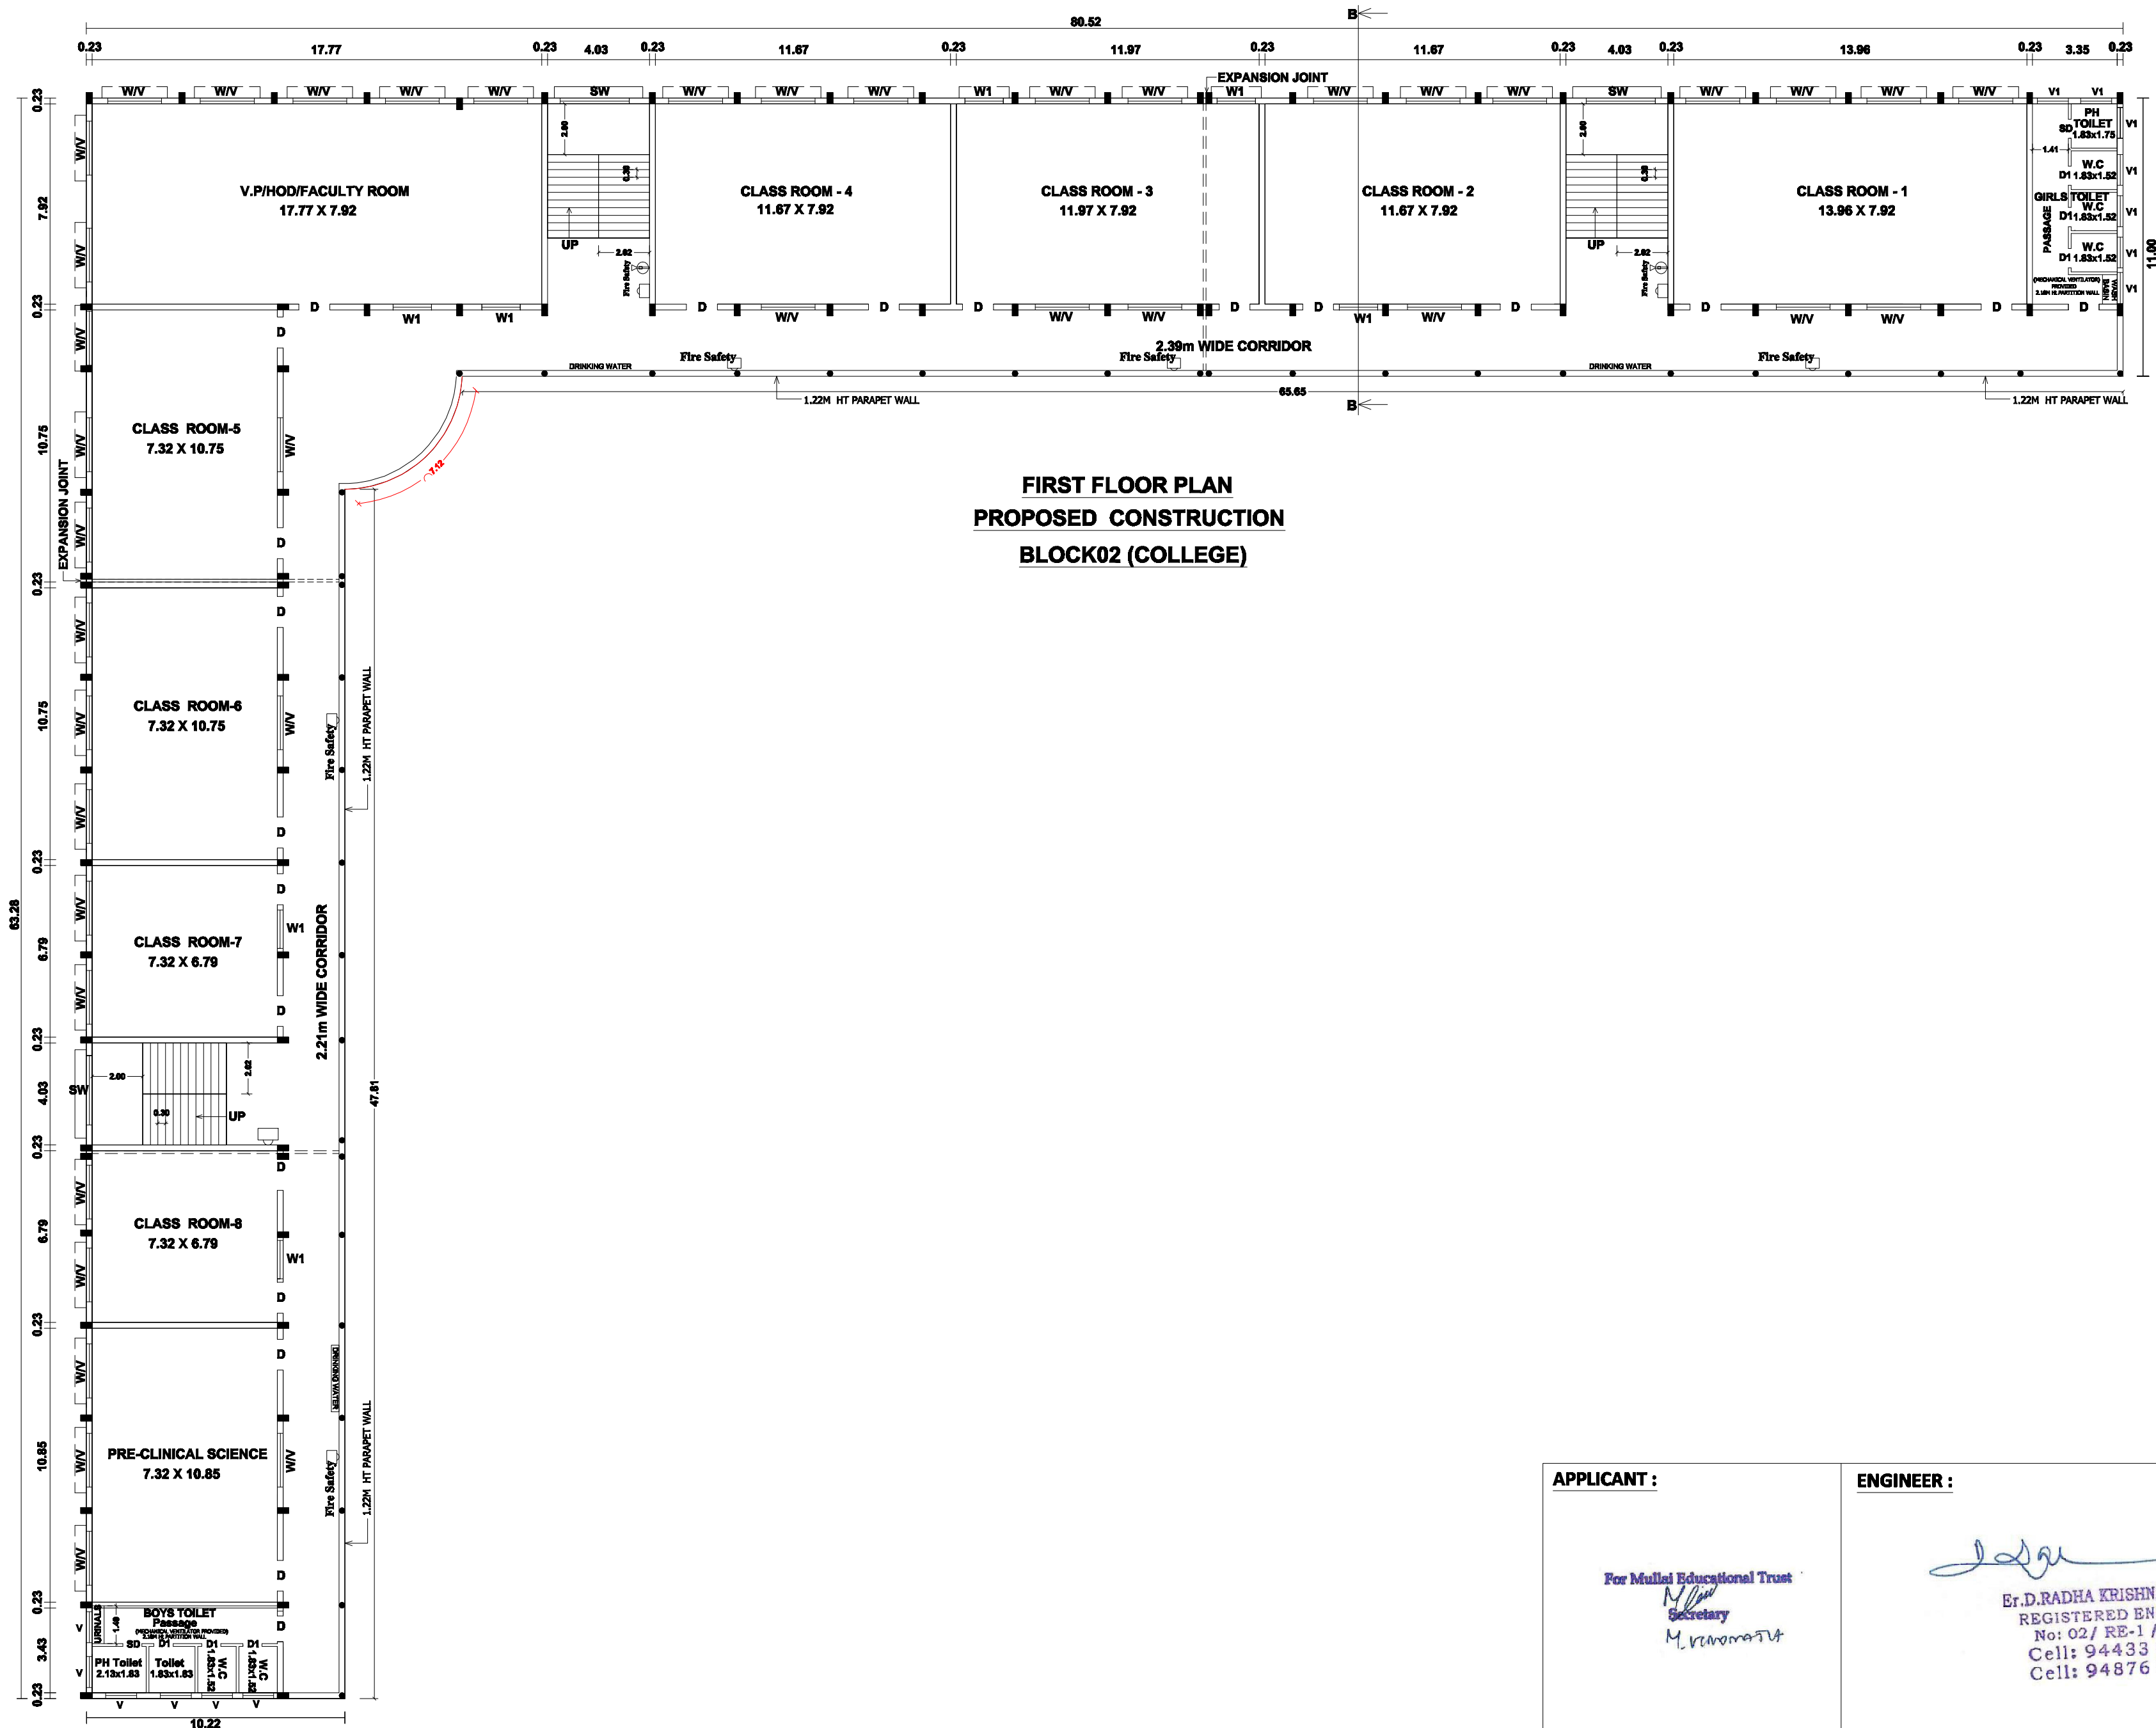

JOINERY DETAILS :

D - DOOR	-	4' 0" x 7' 0"	1.22 X 2.13
SD - SWING DOOR	-	3' 3" x 7' 0"	0.99 X 2.13
D1 - DOOR	-	2' 9" x 7' 0"	0.84 X 2.14
W - WINDOW	-	7' 0" x 5' 0"	2.13 x 1.52
W1 - WINDOW	-	5' 0" x 5' 0"	1.52 x 1.52
SW - STAIR WINDOW	-	9' 0" x 5' 0"	2.74 x 1.52
V - VENTILATOR	-	7' 0" x 2' 0"	2.13 x 0.61
V1 - VENTILATOR	-	4' 0" x 2' 0"	1.22 x 0.61

AREA DETAILS:-

DESCRIPTION	EXISTING (APPROVED) SQ.MT		ADDITIONAL PROPOSED SQ.MT		TOTAL
	F.S.I	NON F.S.I	F.S.I	NON F.S.I	
BLOCK-1 (EXISTING) (MATRICULATION SCHOOL)					
GROUND FLOOR AREA	1349.30	-----	-----	-----	1349.30
FIRST FLOOR AREA	1299.62	-----	-----	-----	1299.62
HEAD & LIFT ROOMS AREA	-----	100.55	-----	-----	100.55
ADD.PROPOSED					
SECOND FLOOR AREA	-----	-----	1182.49	-----	1182.49
BLOCK-2 (PROPOSED) (COLLEGE OF NURSING)					
GROUND FLOOR AREA	-----	-----	1436.11	-----	1436.11
FIRST FLOOR AREA	-----	-----	1436.11	-----	1436.11
SECOND FLOOR AREA	-----	-----	1436.11	-----	1436.11
HEAD ROOMS AREA	-----	-----	-----	112.15	112.15
BLOCK-3 (AUDITORIUM)					
GROUND FLOOR AREA	-----	-----	483.88	-----	483.88
BLOCK-4 (HOSTEL BLOCK)					
GROUND FLOOR AREA	-----	-----	351.36	-----	351.36
FIRST FLOOR AREA	-----	-----	351.36	-----	351.36
SECOND FLOOR AREA	-----	-----	351.36	-----	351.36
HEAD ROOMS AREA	-----	-----	-----	29.93	29.93
SECURITY ROOM					
GROUND FLOOR AREA	-----	-----	9.30	-----	9.30
ELECTRICAL ROOM					
GROUND FLOOR AREA	-----	-----	38.00	-----	38.00
TOTAL AREA OF THE CONSTRUCTION	2648.92	100.55	7076.08	142.08	9967.63

(FE) FIRE EXTINGUISHER= 

(FA) FIRE ALARAM = 

(RWH)RAIN WATER HARVESTING = 

ALL DIMENSIONS ARE IN METER

SCALE 1:200

APPLICANT :

ENGINEER :

For Mullai Educational Trust
Secretary
M. V. RAMA SIVA


Er.D.RADHA KRISHNAN, B.E.(Civil)
REGISTERED ENGINEER,
No: 02/ RE-1 / 2019,
Cell: 94433 07360
Cell: 94876 72708

Er. P. ASAITHAMBI,
B.E., M.Tech, M.B.A., M.I.E., F.I.V., M.Sc(RV)
Asst. Executive Engineer, PWD (Field),
Chartered Civil Engineer & Approved Valuer &
Govt. Approved Panel Engineer under TNPB Act. 1985
Fairlands Co-operative Housing Society Building,
Opp. to Canara Bank, Saradha College Road,
Fairlands, Salem - 636 016.

PLAN SHOWING THE PROPOSED CONSTRUCTION OF"R.C.C ROOF G.FLOOR ,F.FLOOR & S.FLOOR "MULLAI COLLEGE OF NURSING"& G.FLOOR SECURITY ROOM AND A.C SHEET ROOF AUDITORIUM & ELECTRICAL BUILDING IN S.F.NO 81/1A,1B,1C, 2A,2B,2C,3A1,3A2 AT PAPPINAYAKKAN VALASAI VILLAGE,MAMPATTI PANCHAYAT ,HARUR PANCHAYAT UNION ,HARUR TALUK, DHARMAPURI DISTRICT.


NAME OF THE APPLICANT : THE SECRETARY
M/s.MULLAI EDUCATIONALTRUST.

BLOCK - 2
PROPOSED S.FLOOR

 N

SHEET NO : 5/9

SCALE=1:200

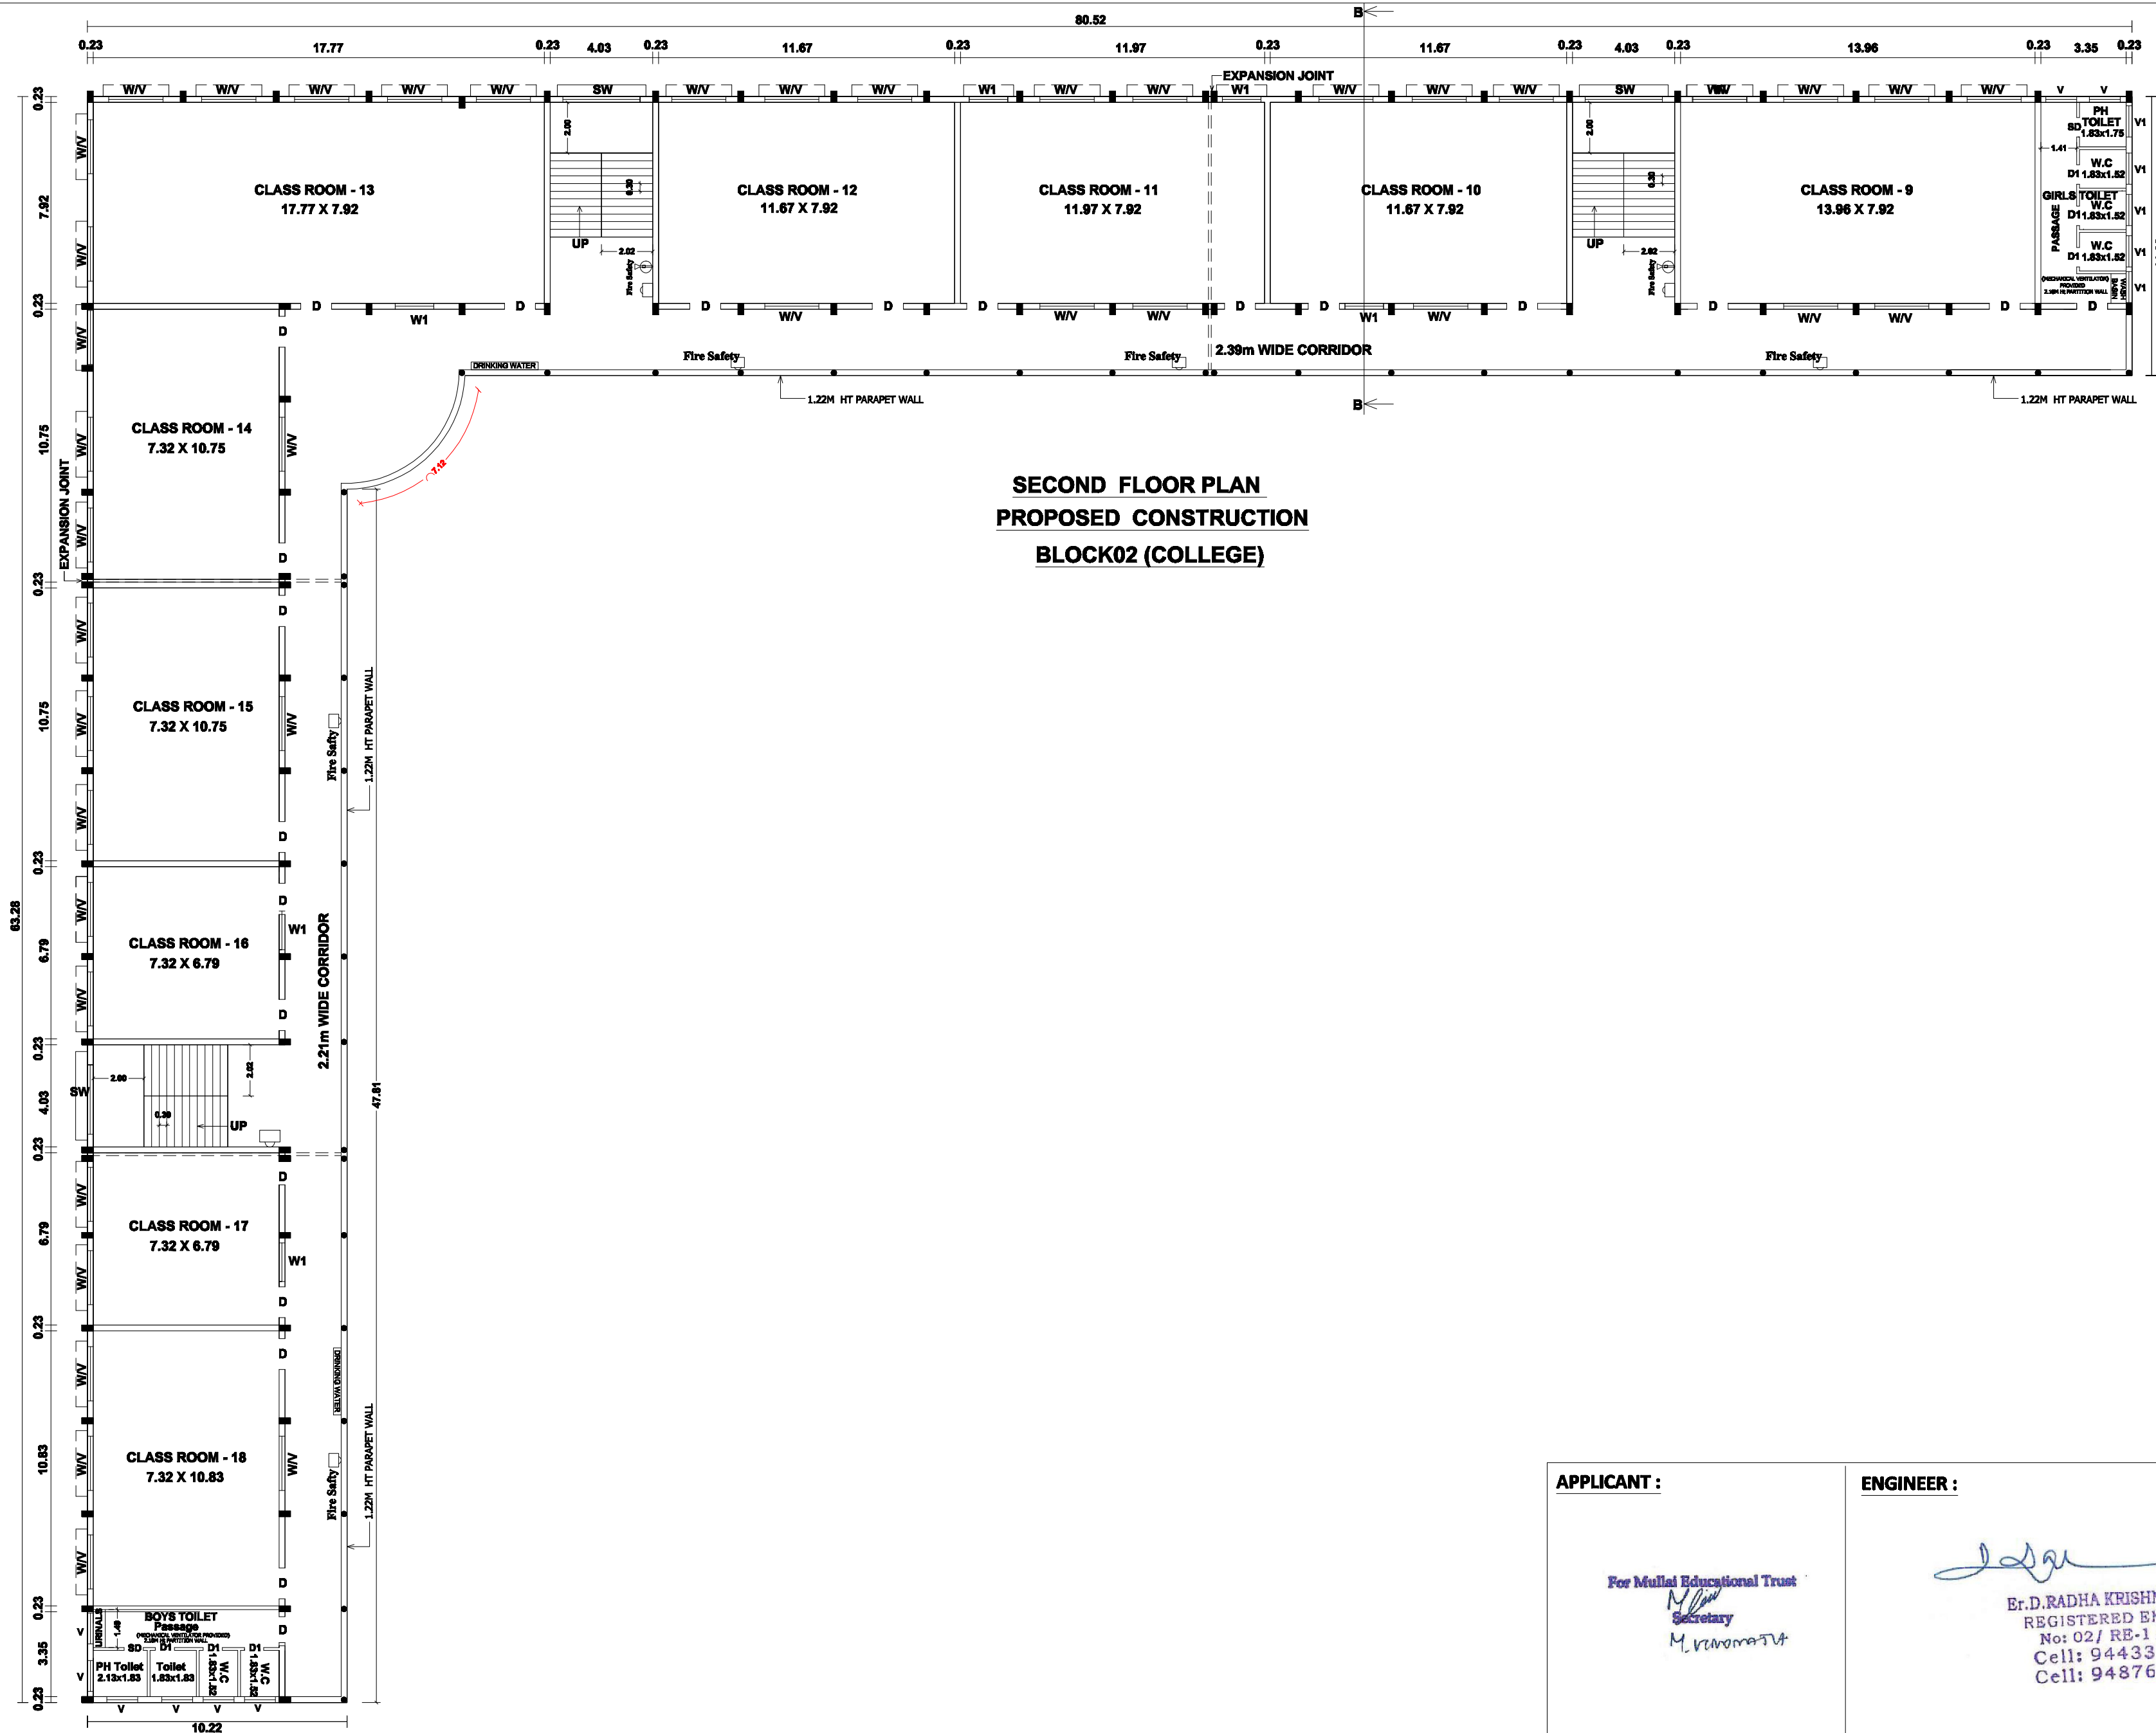

JOINERY DETAILS :

D	- DOOR	-	4' 0" x 7' 0"	1.22 X 2.13
SD	- SWING DOOR	-	3' 3" x 7' 0"	0.99 X 2.13
D1	- DOOR	-	2' 9" x 7' 0"	0.84 X 2.14
W	- WINDOW	-	7' 0" x 5' 0"	2.13 x 1.52
W1	- WINDOW	-	5' 0" x 5' 0"	1.52 x 1.52
SW	- STAIR WINDOW	-	9' 0" x 5' 0"	2.74 x 1.52
V	- VENTILATOR	-	7' 0" x 2' 0"	2.13 x 0.61
V1	- VENTILATOR	-	4' 0" x 2' 0"	1.22 x 0.61

AREA DETAILS:-

DESCRIPTION	EXISTING (APPROVED) SQ.MT		ADDITIONAL PROPOSED SQ.MT		TOTAL
	F.S.I	NON F.S.I	F.S.I	NON F.S.I	
BLOCK-1 (EXISTING) (MATRICULATION SCHOOL)					
GROUND FLOOR AREA	1349.30	-----	-----	-----	1349.30
FIRST FLOOR AREA	1299.62	-----	-----	-----	1299.62
HEAD & LIFT ROOMS AREA ADD.PROPOSED	-----	100.55	-----	-----	100.55
SECOND FLOOR AREA BLOCK-2 (PROPOSED) (COLLEGE OF NURSING)	-----	-----	1182.49	-----	1182.49
GROUND FLOOR AREA	-----	-----	1436.11	-----	1436.11
FIRST FLOOR AREA	-----	-----	1436.11	-----	1436.11
SECOND FLOOR AREA	-----	-----	1436.11	-----	1436.11
HEAD ROOMS AREA	-----	-----	-----	112.15	112.15
BLOCK-3 (AUDITORIUM)					
GROUND FLOOR AREA	-----	-----	483.88	-----	483.88
BLOCK-4 (HOSTEL BLOCK)					
GROUND FLOOR AREA	-----	-----	351.36	-----	351.36
FIRST FLOOR AREA	-----	-----	351.36	-----	351.36
SECOND FLOOR AREA	-----	-----	351.36	-----	351.36
HEAD ROOMS AREA	-----	-----	-----	29.93	29.93
SECURITY ROOM					
GROUND FLOOR AREA	-----	-----	9.30	-----	9.30
ELECTRICAL ROOM					
GROUND FLOOR AREA	-----	-----	38.00	-----	38.00
TOTAL AREA OF THE CONSTRUCTION	2648.92	100.55	7076.08	142.08	9967.63

(FE) FIRE EXTINGUISHER=

(FA) FIRE ALARAM = 

(RWH)RAIN WATER HARVESTING = 

ALL DIMENSIONS ARE IN METER
SCALE 1:200

APPLICANT :

ENGINEER :

For Mullai Educational Trust
Secretary
M. K. K. K.


Er.D.RADHA KRISHNAN, B.E.(CIVIL),
REGISTERED ENGINEER,
No: 02/ RE-1 / 2019,
Cell: 94433 07360
Cell: 94876 72708

Er. P. ASAITHAMBI,
B.E., M.Tech., M.B.A., M.I.E., F.I.V., M.Sc(RV)
Asst. Executive Engineer, PWD (Road),
Chartered Civil Engineer & Approved Valuer &
Govt. Approved Panel Engineer under TNFB Act, 1985
Fairlands Co-operative Housing Society Building,
Opp. to Canara Bank, Saradha College Road,
Fairlands, Salem - 636 016.

PLAN SHOWING THE PROPOSED CONSTRUCTION OF"R.C.C ROOF G.FLOOR ,F.FLOOR & S.FLOOR "MULLAI COLLEGE OF NURSING"& G.FLOOR SECURITY ROOM AND A.C SHEET ROOF AUDITORIUM & ELECTRICAL BUILDING IN S.F.NO 81/1A,1B,1C, 2A,2B,2C,3A1,3A2 AT PAPPINAYAKKAN VALASAI VILLAGE,MAMPATTI PANCHAYAT ,HARUR PANCHAYAT UNION ,HARUR TALUK, DHARMAPURI DISTRICT.




NAME OF THE APPLICANT : THE SECRETARY
M/s.MULLAI EDUCATIONALTRUST.

BLOCK - 2
PROPOSED T.FLOOR

 N

SHEET NO : 6/9

SCALE=1:200

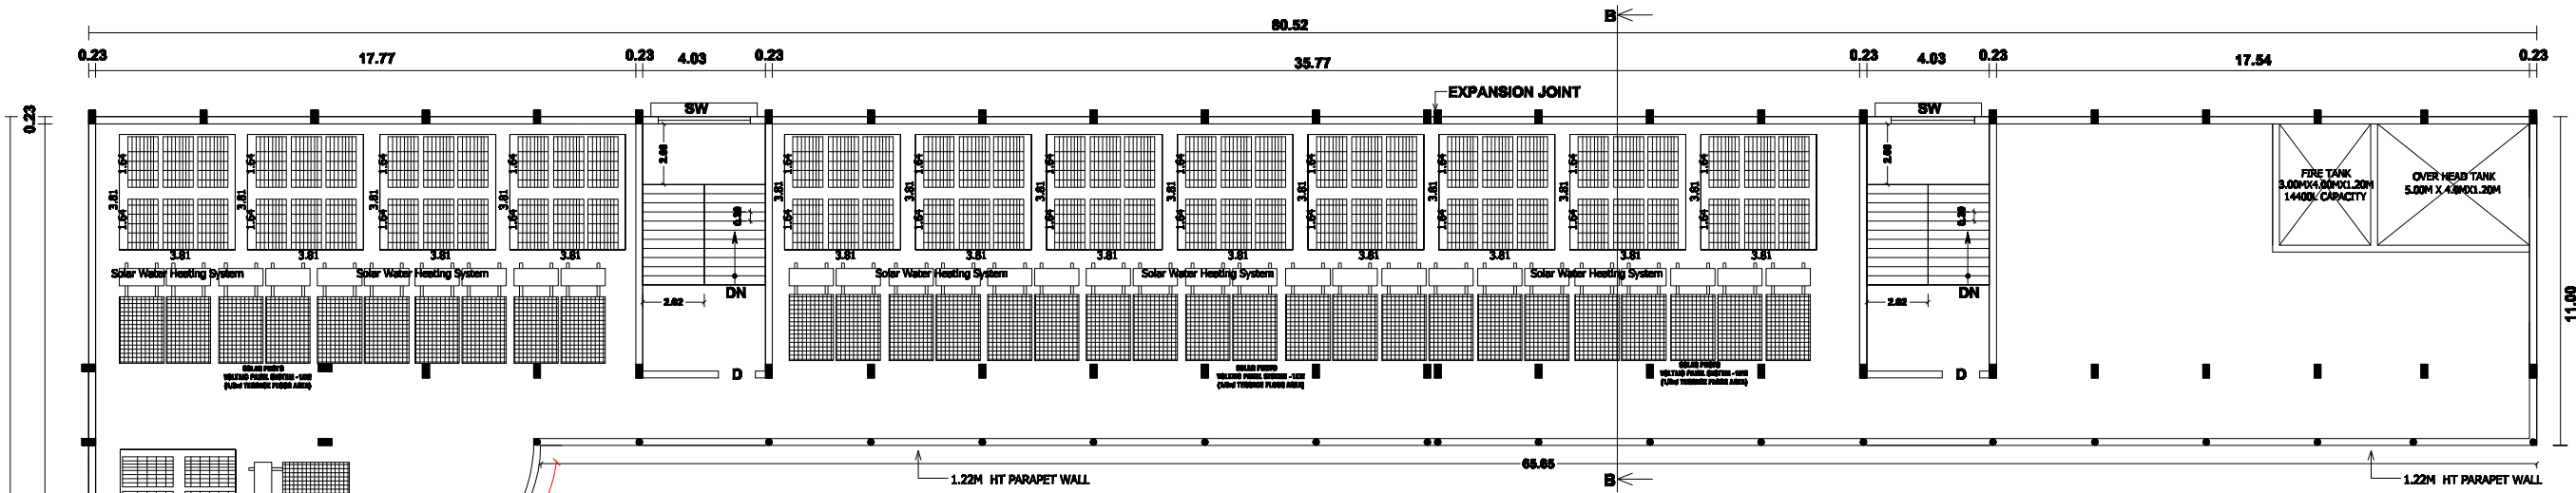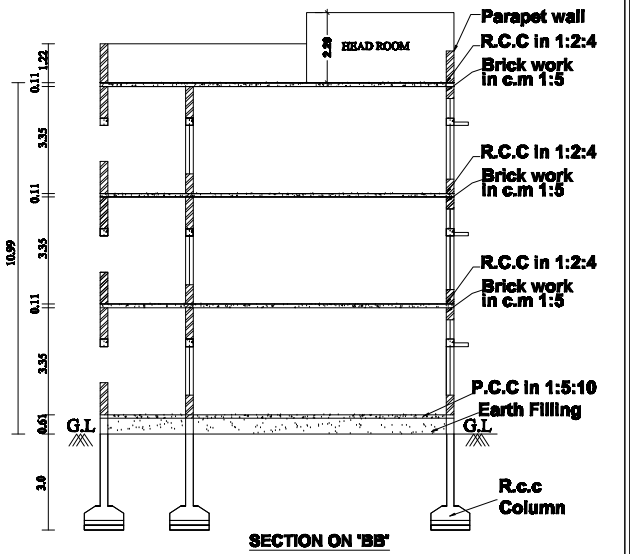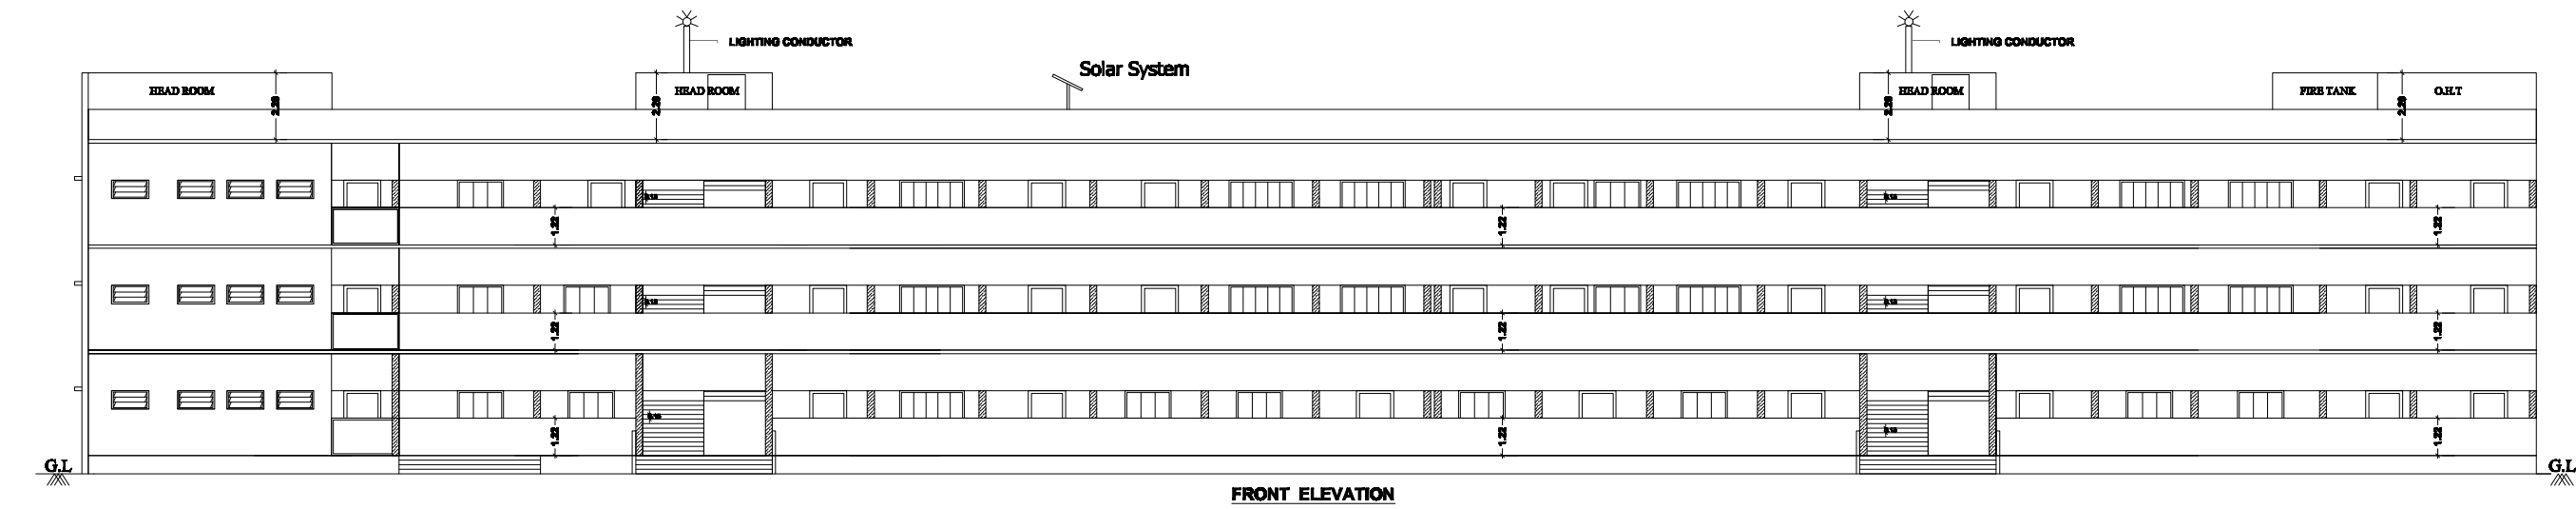

JOINERY DETAILS :

D - DOOR	-	4' 0" x 7' 0"	1.22 X 2.13
SD - SWING DOOR	-	3' 3" x 7' 0"	0.99 X 2.13
D1 - DOOR	-	2' 9" x 7' 0"	0.84 X 2.14
W - WINDOW	-	7' 0" x 5' 0"	2.13 x 1.52
W1 - WINDOW	-	5' 0" x 5' 0"	1.52 x 1.52
SW - STAIR WINDOW	-	9' 0" x 5' 0"	2.74 x 1.52
V - VENTILATOR	-	7' 0" x 2' 0"	2.13 x 0.61
V1 - VENTILATOR	-	4' 0" x 2' 0"	1.22 x 0.61

AREA DETAILS:-


DESCRIPTION	EXISTING (APPROVED) SQ.MT		ADDITIONAL PROPOSED SQ.MT		TOTAL
	F.S.I	NON F.S.I	F.S.I	NON F.S.I	
BLOCK-1 (EXISTING)					
(MATRICULATION SCHOOL)					
GROUND FLOOR AREA	1349.30	_____	_____	_____	1349.30
FIRST FLOOR AREA	1299.62	_____	_____	_____	1299.62
HEAD & LIFT ROOMS AREA	_____	100.55	_____	_____	100.55
ADD.PROPOSED					
SECOND FLOOR AREA	_____	_____	1182.49	_____	1182.49
BLOCK-2 (PROPOSED)					
(COLLEGE OF NURSING)					
GROUND FLOOR AREA	_____	_____	1436.11	_____	1436.11
FIRST FLOOR AREA	_____	_____	1436.11	_____	1436.11
SECOND FLOOR AREA	_____	_____	1436.11	_____	1436.11
HEAD ROOMS AREA	_____	_____	_____	112.15	112.15
BLOCK-3 (AUDITORIUM)					
GROUND FLOOR AREA	_____	_____	483.88	_____	483.88
BLOCK-4 (HOSTEL BLOCK)					
GROUND FLOOR AREA	_____	_____	351.36	_____	351.36
FIRST FLOOR AREA	_____	_____	351.36	_____	351.36
SECOND FLOOR AREA	_____	_____	351.36	_____	351.36
HEAD ROOMS AREA	_____	_____	_____	29.93	29.93
SECURITY ROOM					
GROUND FLOOR AREA	_____	_____	9.30	_____	9.30
ELECTRICAL ROOM					
GROUND FLOOR AREA	_____	_____	38.00	_____	38.00
TOTAL AREA OF THE CONSTRUCTION	2648.92	100.55	7076.08	142.08	9967.63

(FE) FIRE EXTINGUISHER= 
(FA) FIRE ALARAM = 
(RWH)RAIN WATER HARVESTING = 

ALL DIMENSIONS ARE IN METER
SCALE 1:200

APPLICANT :

For Mullai Educational Trust
Secretary
M. MURUGANATH

 ENGINEER :

Er.D.RADHA KRISHNAN, B.E.(Civil)
REGISTERED ENGINEER,
No: 02/ RE-1 / 2019,
Cell: 94433 07360
Cell: 94876 72708





Er. P. ASATHAMBI,
B.E., M.Tech., M.B.A., M.L.E., F.I.V., M.Sc.(RV)
Asst. Executive Engineer, PWD (R&W),
Chartered Civil Engineer & Approved Valuer &
Govt. Approved Panel Engineer under TNPR Act, 1985
Fairlands Co-operative Housing Society Building,
Opp. to Centra Bank, Saradha College Road,
Fairlands, Salem - 636 016.

PLAN SHOWING THE PROPOSED CONSTRUCTION OF "R.C.C ROOF G.FLOOR, F.FLOOR & S.FLOOR "MULLAI COLLEGE OF NURSING"& G.FLOOR SECURITY ROOM AND A.C SHEET ROOF AUDITORIUM & ELECTRICAL BUILDING IN S.F.NO 81/1A,1B,1C, 2A,2B,2C,3A1,3A2 AT PAPPINAYAKKAN VALASAI VILLAGE,MAMPATTI PANCHAYAT ,HARUR PANCHAYAT UNION ,HARUR TALUK, DHARMAPURI DISTRICT.

NAME OF THE APPLICANT : THE SECRETARY
M/s.MULLAI EDUCATIONALTRUST.

BLOCK - 3
PROPOSED AUDITORIUM



SHEET NO : 7/9
SCALE=1:100

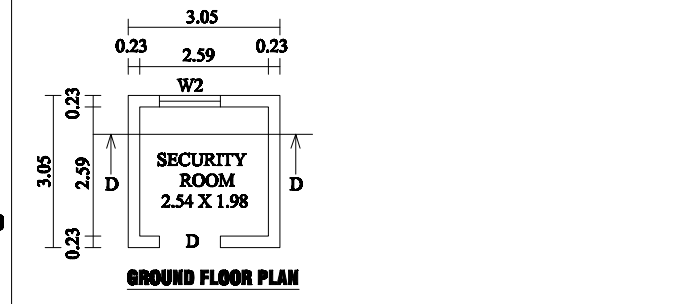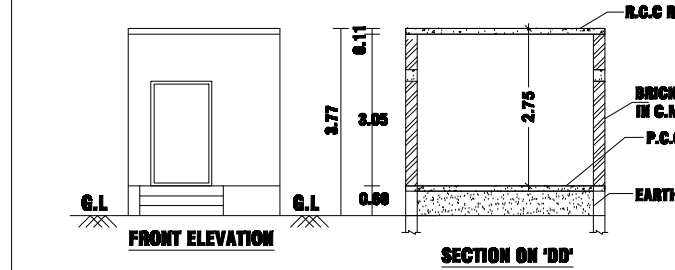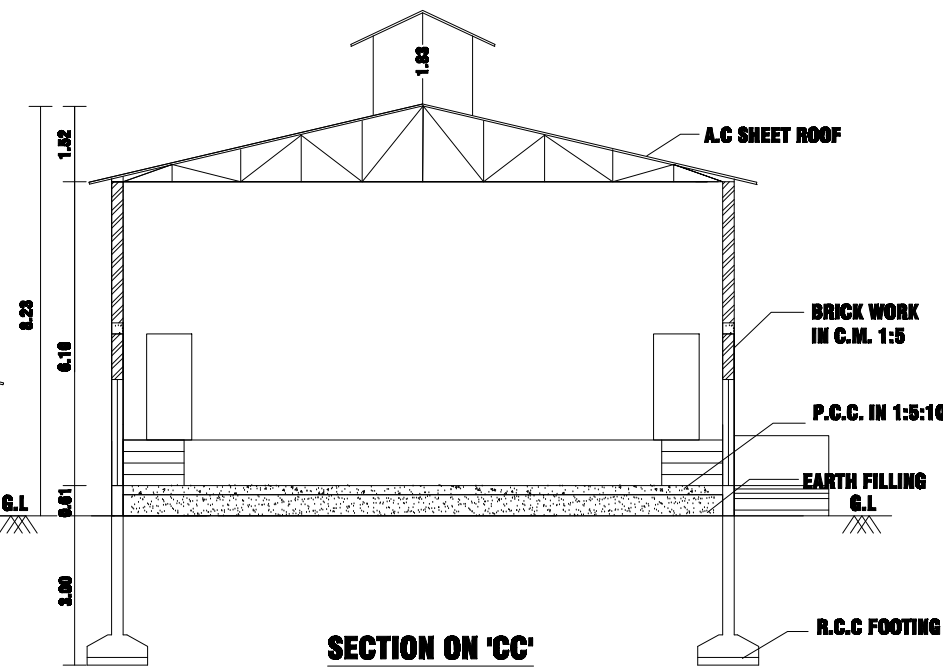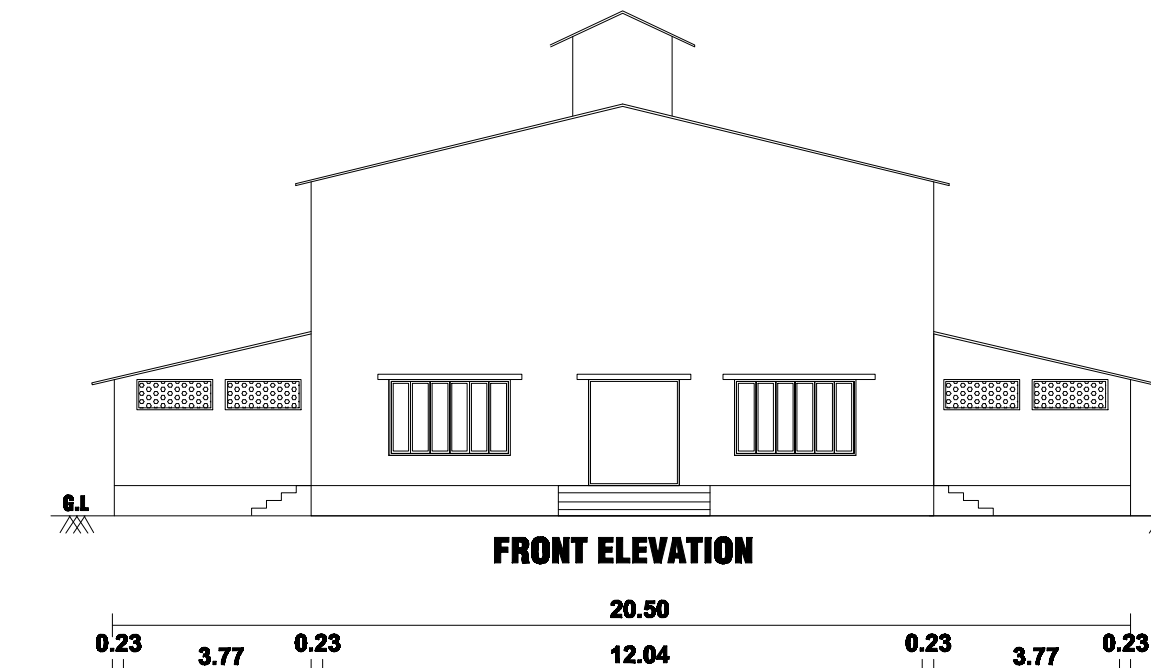

ALL DIMENSIONS ARE IN METER

SCALE 1:100



(FE) FIRE EXTINGUISHER=
(FA) FIRE ALARM =
(RWH)RAIN WATER HARVESTING =

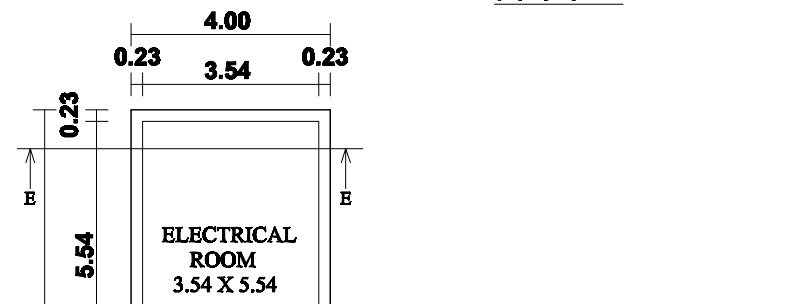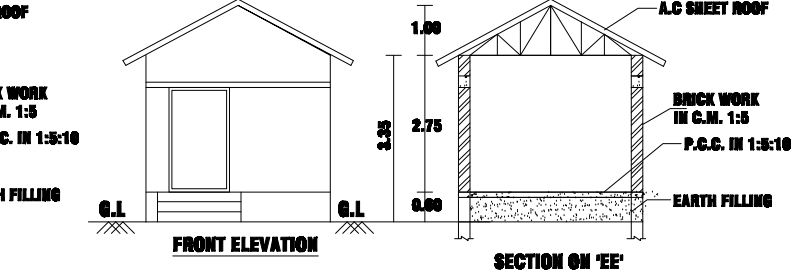

GROUND FLOOR PLAN

(FE) FIRE EXTINGUISHER=
(FA) FIRE ALARM =
(RWH)RAIN WATER HARVESTING =

ALL DIMENSIONS ARE IN METER
SCALE 1:100

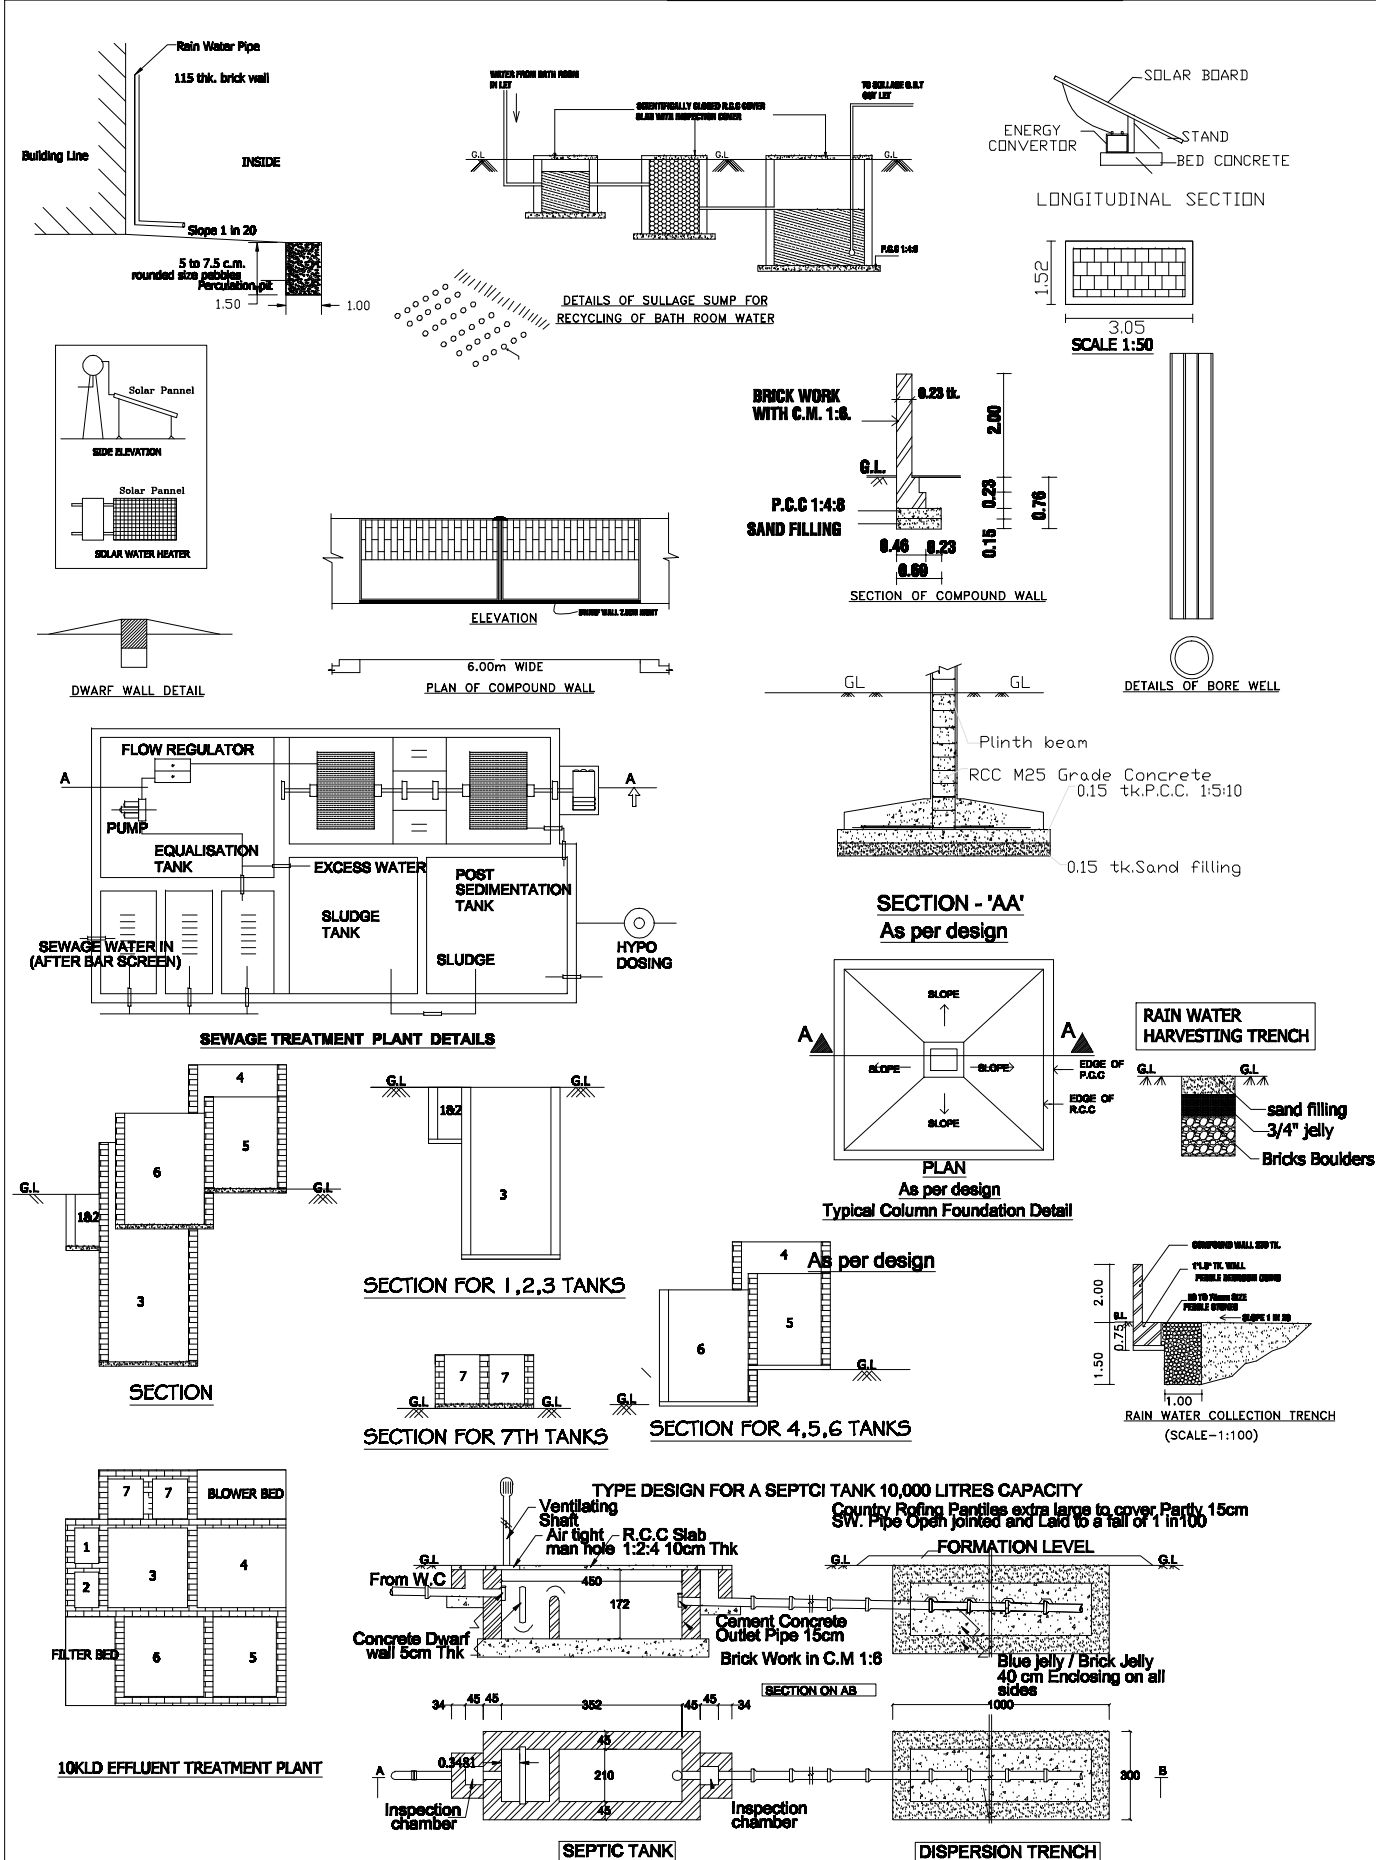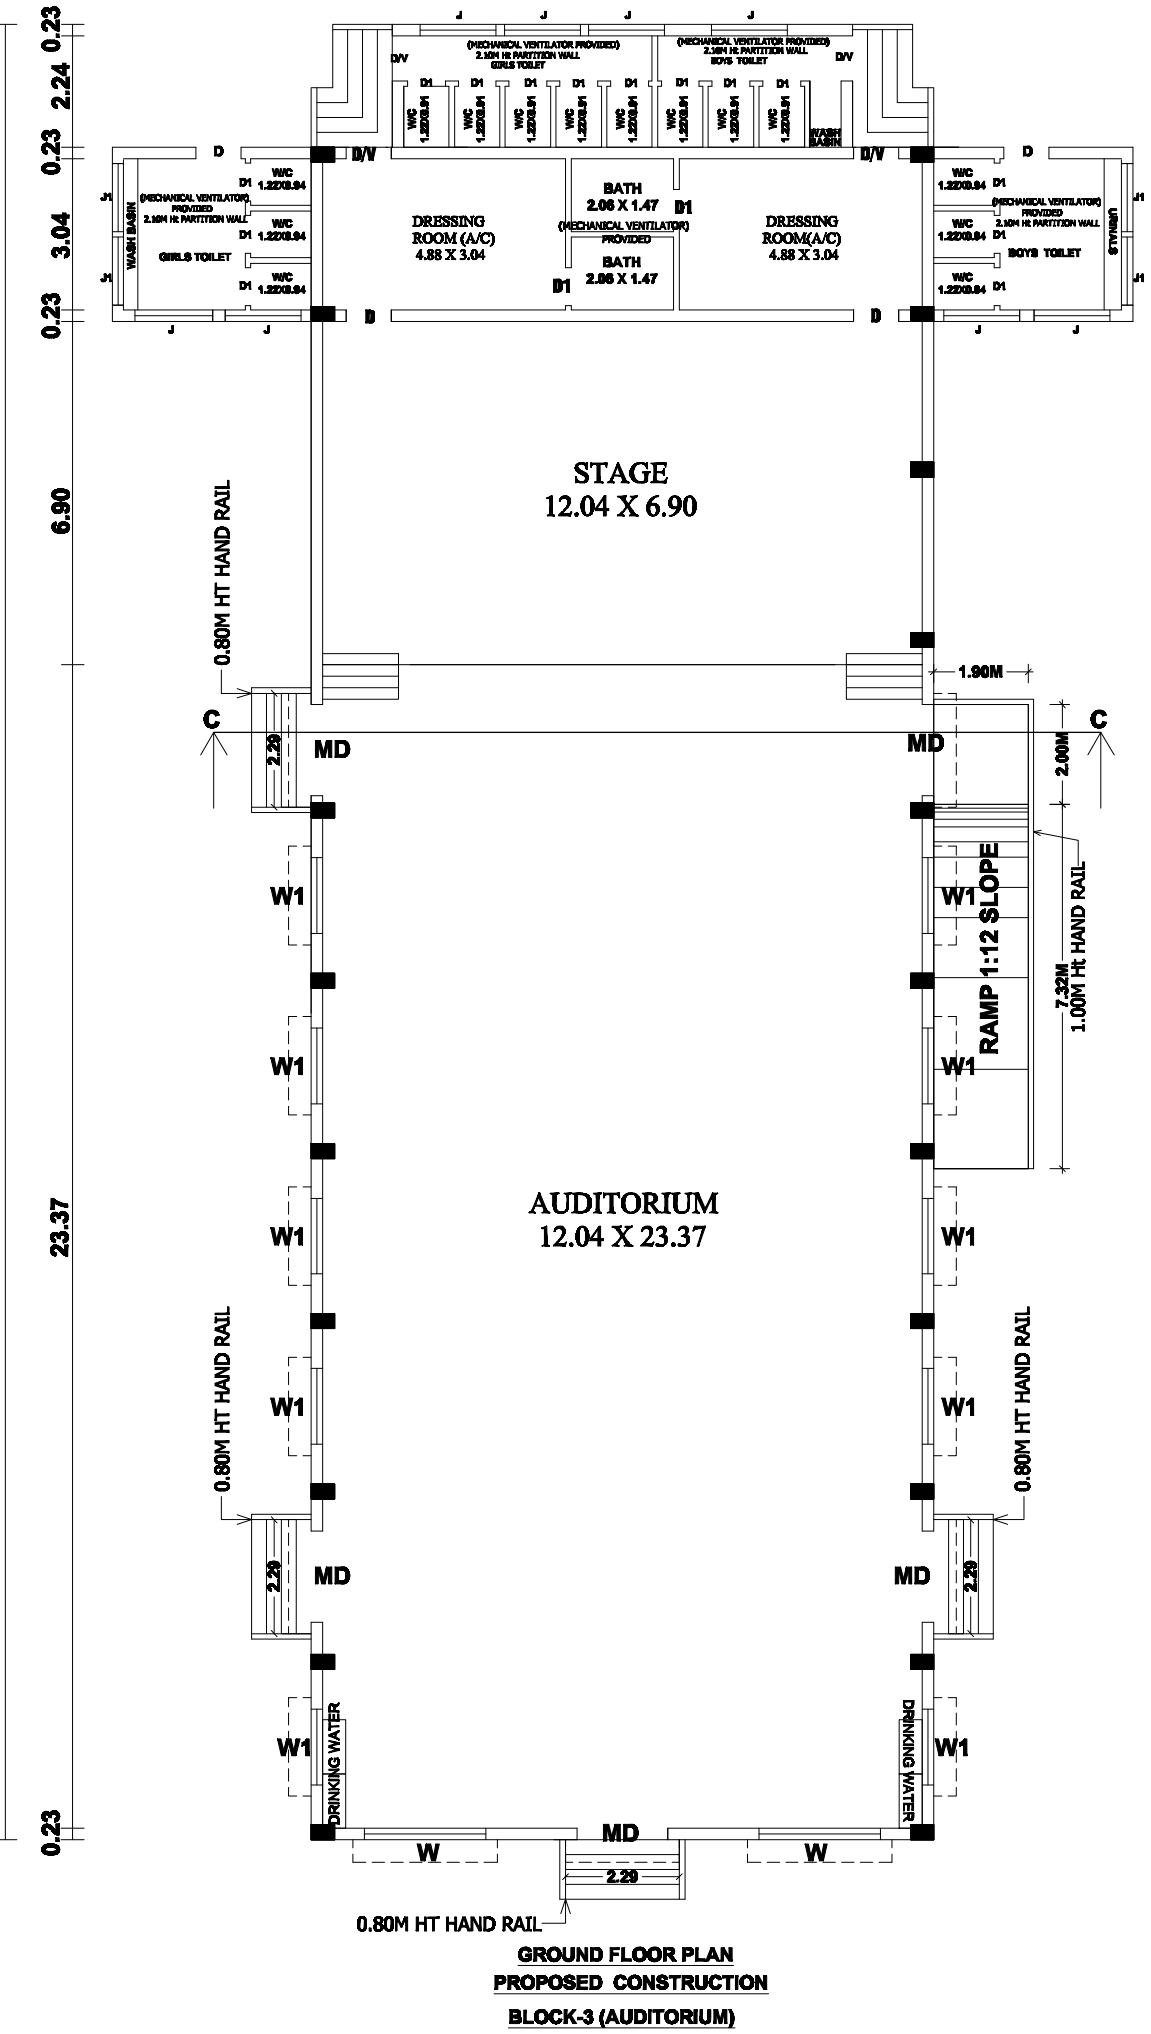

JOINERY DETAILS :

MD - MAIN DOOR	-	6' 0" x 7' 0"	1.83 X 2.13
D - DOOR	-	3' 0" x 7' 0"	0.91 X 2.13
D1 - DOOR	-	2' 6" x 7' 0"	0.76 X 2.13
W - WINDOW	-	8' 0" x 5' 0"	2.44 x 1.52
W1 - WINDOW	-	5' 0" x 5' 0"	1.52 x 1.52
W2 - WINDOW	-	4' 0" x 4' 0"	1.22 x 1.22
V - VENTILATOR	-	3' 0" x 2' 6"	0.91 x 0.61
J - JOLLY	-	5' 0" x 2' 0"	1.52 x 0.61

AREA DETAILS:-

DESCRIPTION	EXISTING (APPROVED) SQ.MT		ADDITIONAL PROPOSED SQ.MT		TOTAL
	F.S.I	NON F.S.I	F.S.I	NON F.S.I	
BLOCK-1 (EXISTING) (MATRICULATION SCHOOL)					
GROUND FLOOR AREA	1349.30				1349.30
FIRST FLOOR AREA	1299.62				1299.62
HEAD & LIFT ROOMS AREA		100.55			100.55
ADD.PROPOSED					
SECOND FLOOR AREA			1182.49		1182.49
BLOCK-2 (PROPOSED) (COLLEGE OF NURSING)					
GROUND FLOOR AREA			1436.11		1436.11
FIRST FLOOR AREA			1436.11		1436.11
SECOND FLOOR AREA			1436.11		1436.11
HEAD ROOMS AREA			112.15		112.15
BLOCK-3 (AUDITORIUM)					
GROUND FLOOR AREA			483.88		483.88
BLOCK-4 (HOSTEL BLOCK)					
GROUND FLOOR AREA			351.36		351.36
FIRST FLOOR AREA			351.36		351.36
SECOND FLOOR AREA			351.36		351.36
HEAD ROOMS AREA			29.93		29.93
SECURITY ROOM					
GROUND FLOOR AREA			9.30		9.30
ELECTRICAL ROOM					
GROUND FLOOR AREA			38.00		38.00
TOTAL AREA OF THE CONSTRUCTION	2648.92	100.55	7076.08	142.08	9967.63

APPLICANT :

For Mullai Educational Trust
Secretary
M. K. K. K.

ENGINEER :


Dr. D. RADHA KRISHNAN, B.E., P.E.
REGISTERED ENGINEER
No: 02 / RE-1 / 2019,
Cell: 94433 07360
Cell: 94876 72708

Dr. P. ASATHAMBI,
B.E., M.Tech, M.B.A., M.E., P.E., M.S.P.P.
REGISTERED ENGINEER
No: 02 / RE-1 / 2019,
Cell: 94433 07360
Cell: 94876 72708

PLAN SHOWING THE PROPOSED CONSTRUCTION OF"R.C.C ROOF G.FLOOR ,F.FLOOR & S.FLOOR "MULLAI COLLEGE OF GIRLS HOSTEL " BUILDING IN S.F.NO 81/1A,1B,1C, 2A,2B,2C,3A1,3A2 , AT PAPPINAYAKKAN VALASAI VILLAGE,MAMPATTI PANCHAYAT ,HARUR PANCHAYAT UNION ,HARUR TALUK, DHARMAPURI DISTRICT.



NAME OF THE APPLICANT : THE SECRETARY
M/s.MULLAI EDUCATIONALTRUST.

BLOCK - 4
PROPOSED HOSTEL

 

SHEET NO : 8/9

SCALE=1:200

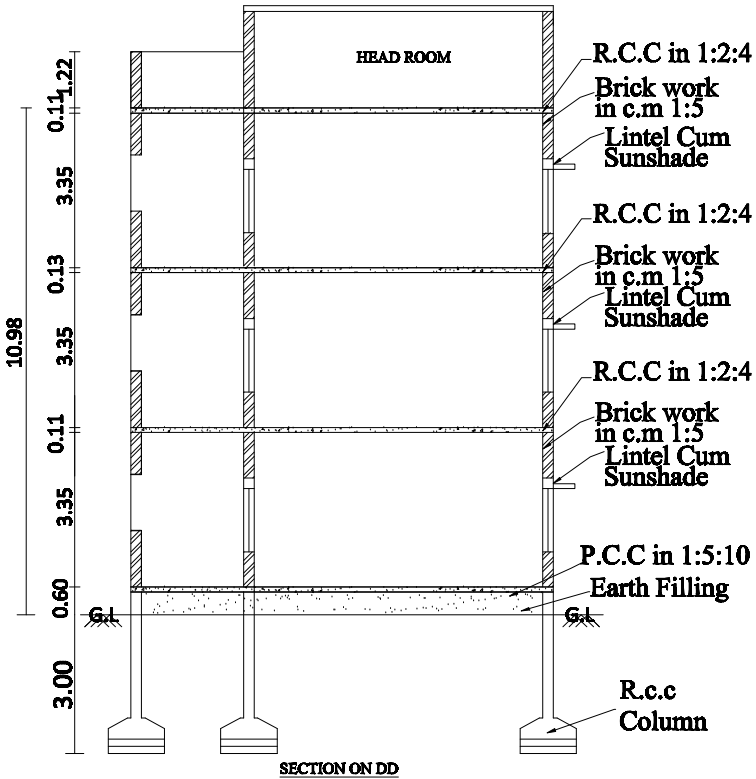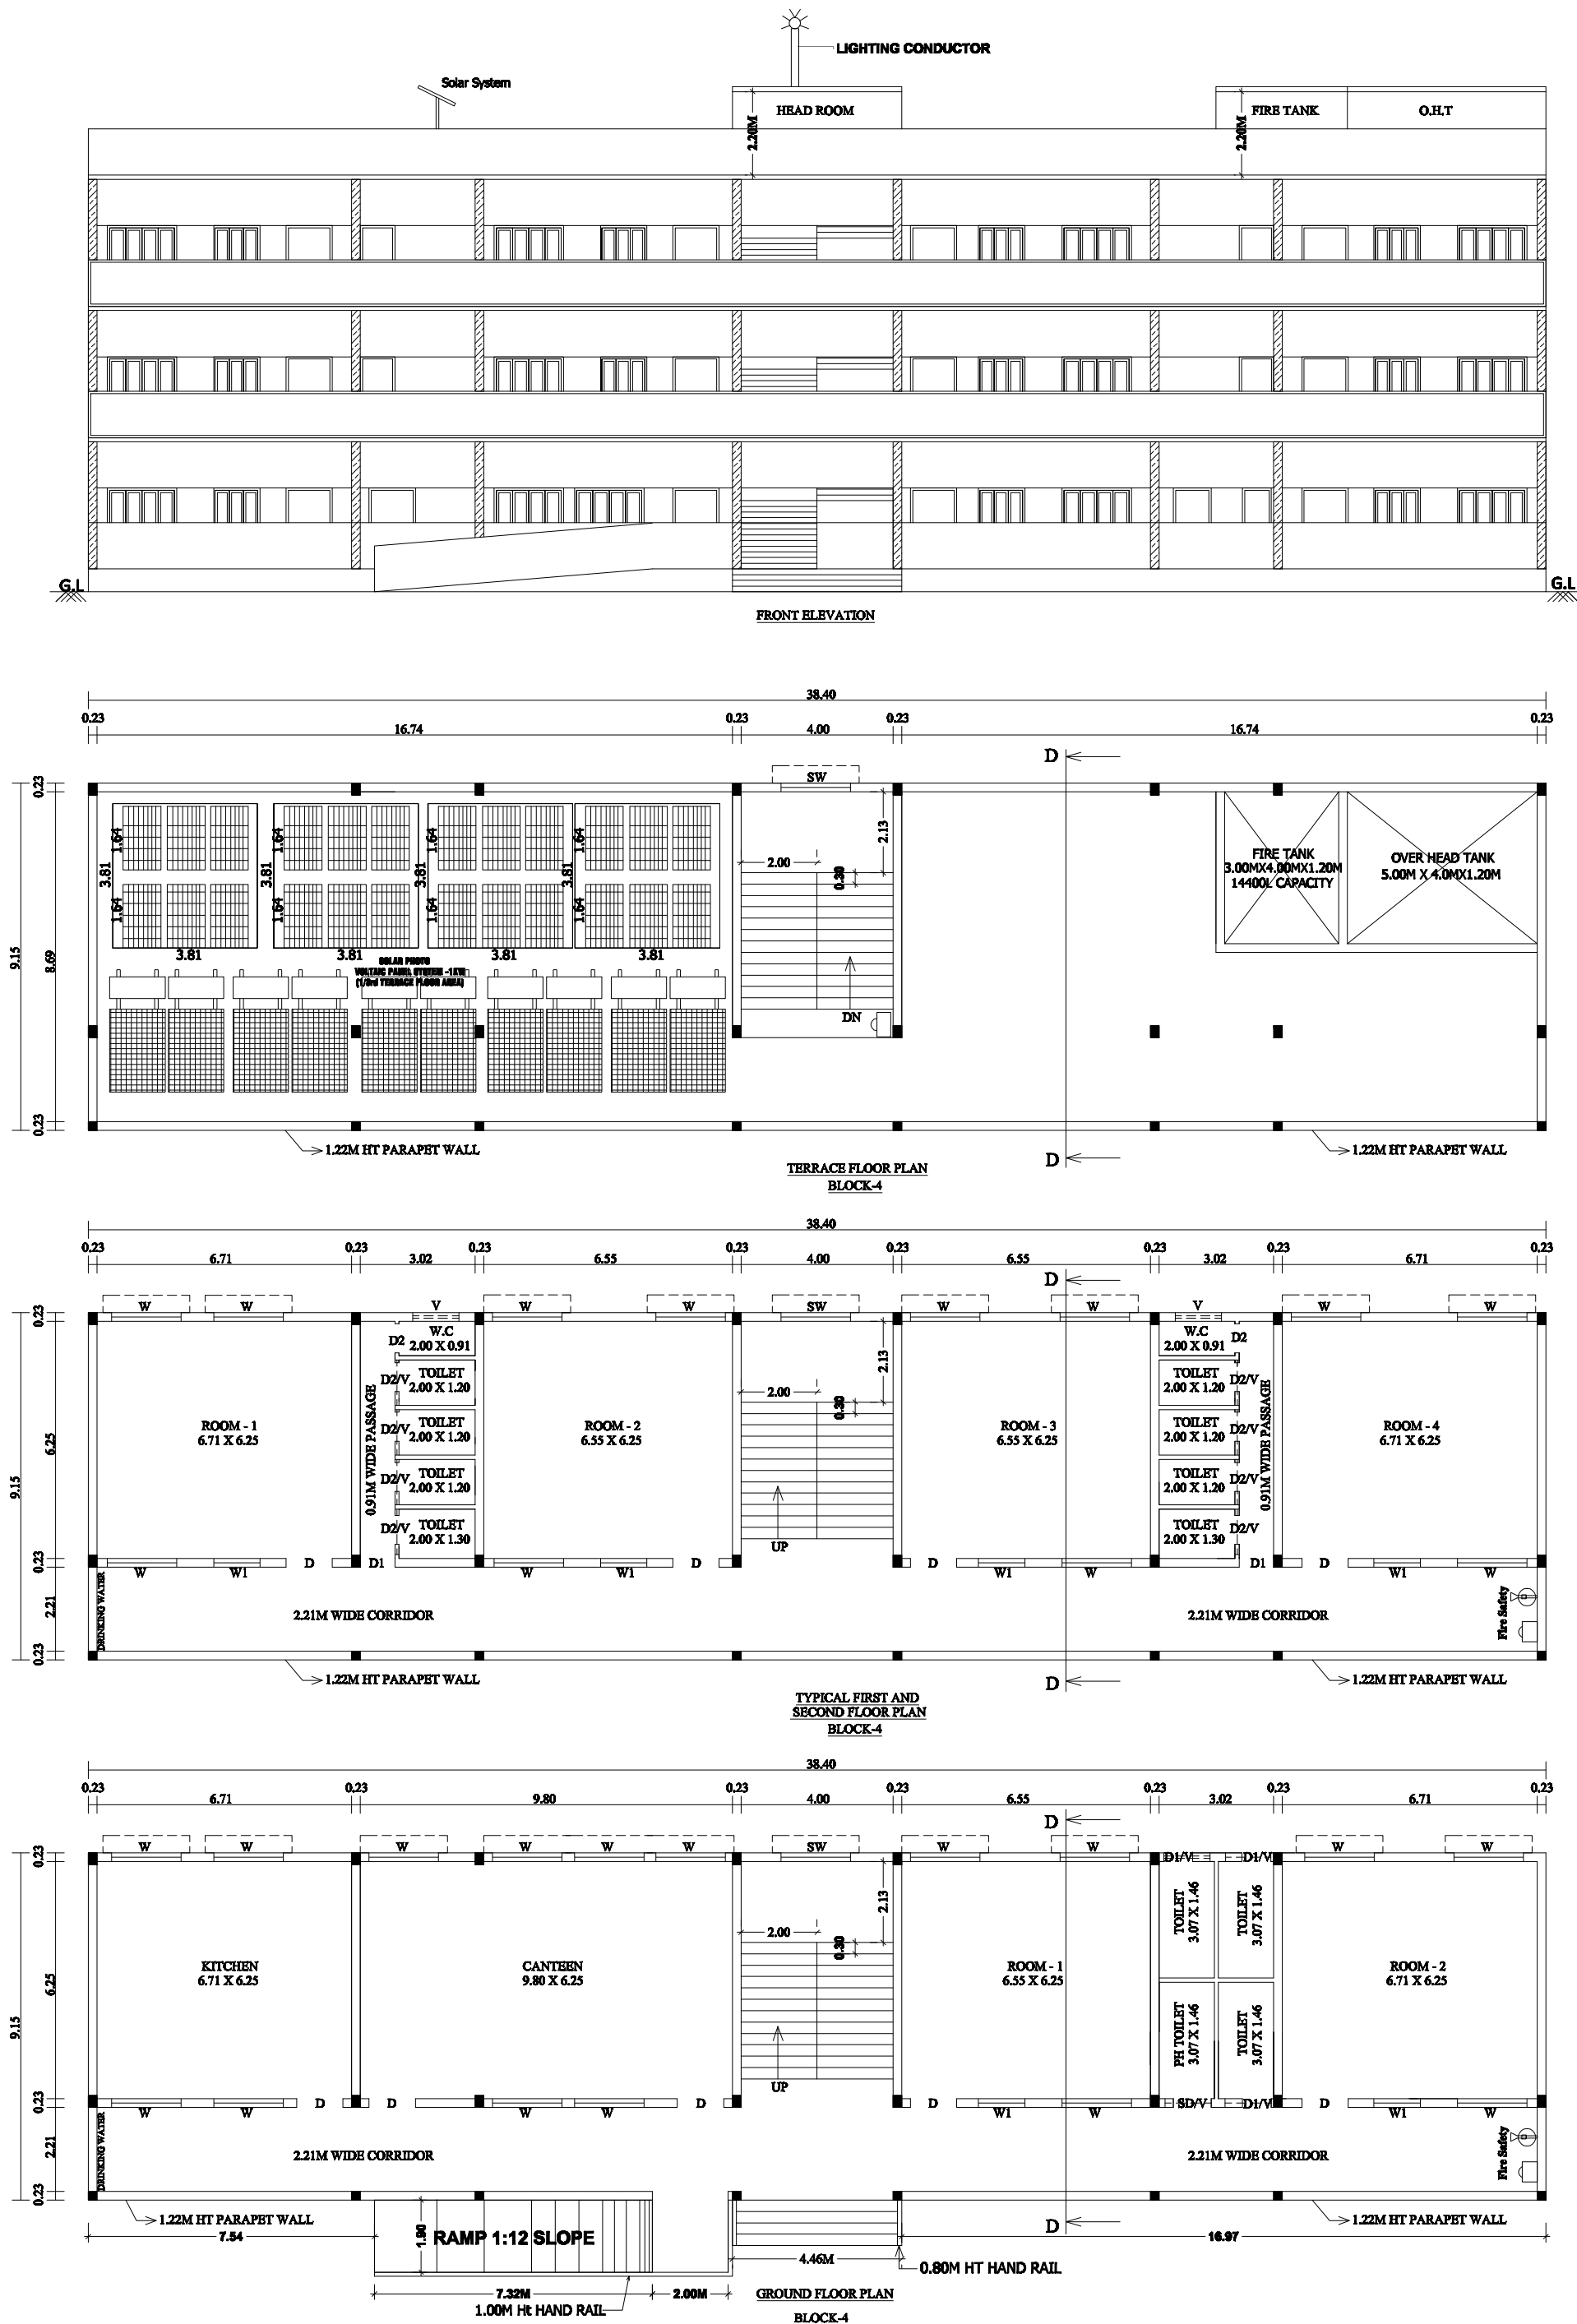

JOINERY DETAILS :

D - DOOR	-	4' 0" x 7' 0"	1.22 X 2.13
SD - SWING DOOR	-	3' 3" x 7' 0"	1.00 X 2.13
D1 - DOOR	-	3' 6" x 7' 0"	0.91 X 2.13
D2 - DOOR	-	2' 6" x 7' 0"	0.84 X 2.13
W - WINDOW	-	6' 0" x 5' 0"	1.83 x 1.52
SW - STAIR WINDOW	-	6' 0" x 5' 0"	1.83 x 1.52
V - VENTILATOR	-	4' 0" x 2' 0"	1.22 x 0.61

(FE) FIRE EXTINGUISHER=



(FA) FIRE ALARAM =



(RWH)RAIN WATER
HARVESTING =



NO OF STUDENTS (GIRLS) = 100

APPLICANT :

For Mullai Educational Trust
Secretary
M. Venomath

AREA DETAILS:-

DESCRIPTION	EXISTING (APPROVED) SQ.MT		ADDITIONAL PROPOSED SQ.MT		TOTAL
	F.S.I	NON F.S.I	F.S.I	NON F.S.I	
BLOCK-1 (EXISTING)					
(MATRICULATION SCHOOL)					
GROUND FLOOR AREA	1349.30	-----	-----	-----	1349.30
FIRST FLOOR AREA	1299.62	-----	-----	-----	1299.62
HEAD & LIFT ROOMS AREA	-----	100.55	-----	-----	100.55
ADD.PROPOSED					
SECOND FLOOR AREA	-----	-----	1182.49	-----	1182.49
BLOCK-2 (PROPOSED)					
(COLLEGE OF NURSING)					
GROUND FLOOR AREA	-----	-----	1436.11	-----	1436.11
FIRST FLOOR AREA	-----	-----	1436.11	-----	1436.11
SECOND FLOOR AREA	-----	-----	1436.11	-----	1436.11
HEAD ROOMS AREA	-----	-----	-----	112.15	112.15
BLOCK-3 (AUDITORIUM)					
GROUND FLOOR AREA	-----	-----	483.88	-----	483.88
BLOCK-4 (HOSTEL BLOCK)					
GROUND FLOOR AREA	-----	-----	351.36	-----	351.36
FIRST FLOOR AREA	-----	-----	351.36	-----	351.36
SECOND FLOOR AREA	-----	-----	351.36	-----	351.36
HEAD ROOMS AREA	-----	-----	-----	29.93	29.93
SECURITY ROOM					
GROUND FLOOR AREA	-----	-----	9.30	-----	9.30
ELECTRICAL ROOM					
GROUND FLOOR AREA	-----	-----	38.00	-----	38.00
TOTAL AREA OF THE CONSTRUCTION	2648.92	100.55	7076.08	142.08	9967.63

ALL DIMENSIONS ARE IN METER

SCALE 1:200

ENGINEER :

Er.D.RADHA KRISHNAN, B.E./CH
REGISTERED ENGINEER
No: 02/ RE-1 / 2019,
Cell: 94433 07360
Cell: 94876 72708

Er. P. ASATHAMBI,
B.E., M.Tech,M.B.A.,M.I.E., F.I.V., M.Sc(PV)
Asst. Executive Engineer, PMD (R&D),
Chartered Civil Engineer & Approved Valuer &
Govt. Approved Panel Engineer under TNPB Act, 1985
Fairlands Co-operative Housing Society Building,
Opp. to Citibank, Sarathi College Road,
Fairlands, Salem - 636 016.

SHEET NO : 9/9

SCALE=1:500

BLOCK - 1 (SCHOOL)

நான் காரைமுத்து துணை இயக்குநர் - துறையரி மணி.லம் அவர்களின் பெயர் குறை ந.க.எண்:1182015 D.15.04.2016 -ன் படி நிலையியல் மனை நிலத்திற்கு ATOY என எண்ணியிரு மனை வறையுத்திற்கு ம.ம./ந.க.எ.இ.ரு(மு)3072016 - என எண்ணியிரு அந்த மனையின் தரையின் 1349.38 ச.மீ,முதல் தரையின் 1299.62 ச.மீ மறையுத்தின் 106.25 ச.மீ ஆக மொத்தம் 2749.47 மீ பரப்பு பொன்னு கட்டித்திற்கு க.ம./ந.க.எ.இ.ரு(மு)எண்:15.04.2016 என எண்ணியிரு தெருவின் நடப்ப ஒப்புகள் வருகின்றன.

SITE AREA DETAILS					
EXISTING APPROVED		ROAD GIFTED		NEWLY ADDED	
S.F.NO	PATTA AREA IN (HEC)	S.F.NO	PATTA AREA IN (HEC)	S.F.NO	PATTA AREA IN (HEC)
10/1A	0.08.50	10/1A	0.08.50	81/1A	0.03.50
9/1	0.09.50	9/1	0.09.50	81/1B	0.22.00
9/2A	0.02.50	9/2A	0.02.50	81/2A	0.63.00
81/3B1B	0.01.00	81/3B1B	0.01.00	81/2B	0.87.50
81/3B1C	0.00.50	81/3B1C	0.00.50		
81/4	0.04.00	81/4	0.04.00		
81/5	0.02.00	81/3B2B2	0.02.00		
81/3B2A	0.03.50	81/3B2A	0.03.50		
81/3A2	0.34.00				
81/3A1	0.43.00				
81/2C	0.71.00				
81/1C	0.23.00				
TOTAL	2.02.50		0.31.50		1.76.00

AREA DETAILS:-

AREA OF THE SITE AS PER OLD APPROVED	- 20250.00 Sq.mt
AREA OF THE SITE AS PER NEW APPROVAL	- 17600.00 Sq.mt
AREA OF THE GIFTED ROAD	- 3150.00 Sq.mt
SITE EXTENT	- 34700.00 Sq.mt

DESCRIPTION	EXISTING (APPROVED) SQ.MT		ADDITIONAL PROPOSED SQ.MT		TOTAL
	F.S.I	NON F.S.I	F.S.I	NON F.S.I	
BLOCK-1 (EXISTING) (MATRICULATION SCHOOL)					
GROUND FLOOR AREA	1349.30	-----	-----	-----	1349.30
FIRST FLOOR AREA	1299.62	-----	-----	-----	1299.62
HEAD & LIFT ROOMS AREA	-----	100.55	-----	-----	100.55
ADD.PROPOSED					
SECOND FLOOR AREA	-----	-----	1182.49	-----	1182.49
BLOCK-2 (PROPOSED) (COLLEGE OF NURSING)					
GROUND FLOOR AREA	-----	-----	1436.11	-----	1436.11
FIRST FLOOR AREA	-----	-----	1436.11	-----	1436.11
SECOND FLOOR AREA	-----	-----	1436.11	-----	1436.11
HEAD ROOMS AREA	-----	-----	-----	112.15	112.15
BLOCK-3 (AUDITORIUM)					
GROUND FLOOR AREA	-----	-----	483.88	-----	483.88
BLOCK-4 (HOSTEL BLOCK)					
GROUND FLOOR AREA	-----	-----	351.36	-----	351.36
FIRST FLOOR AREA	-----	-----	351.36	-----	351.36
SECOND FLOOR AREA	-----	-----	351.36	-----	351.36
HEAD ROOMS AREA	-----	-----	-----	29.93	29.93
SECURITY ROOM					
GROUND FLOOR AREA	-----	-----	9.30	-----	9.30
ELECTRICAL ROOM					
GROUND FLOOR AREA	-----	-----	38.00	-----	38.00
TOTAL AREA OF THE CONSTRUCTION	2648.92	100.55	7076.08	142.08	9967.63

F.S.I AREA - 9725.00 Sq.mt

$$\text{F.S.I} = \frac{\text{Total F.S.I Area}}{\text{Site Area}} = \frac{9725.00}{34681.27} = 0.28$$

OPEN SPACE RESERVATION
O.S.R 10.03% = 3478.20 Sq.mt
OSR BOUNDARY SHOWN AS " 1 TO 5 "
HAND OVERED ROAD BOUNDARY SHOWN AS "A TO R"

PARKING	REQUIRED PARKING	PROVIDED PARKING
SCHOOL		
CAR PARKING	6 NOS	12 NOS
TWO WHEELER PARKING	31 NOS	35 NOS
CYCLE PARKING	411 NOS	415 NOS
PH CAR PARKING	2 NOS	2 NOS
PH TWO WHEELER PARKING	4 NOS	5 NOS
COLLEGE		
CAR PARKING	16 NOS	20 NOS
TWO WHEELER PARKING	31 NOS	31 NOS
PH CAR PARKING	2 NOS	2 NOS
PH TWO WHEELER PARKING	4 NOS	5 NOS
AUDITORIUM		
CAR PARKING	10 NOS	10 NOS
TWO WHEELER PARKING	10 NOS	10 NOS
HOSTEL		
TWO WHEELER PARKING	1 NOS	5 NOS
PH CAR PARKING	2 NOS	2 NOS
PH TWO WHEELER PARKING	1 NOS	5 NOS

LEGEND:-

- | | |
|---|---|
| SITE BOUNDARY SHOWN |  |
| EXISTING APPROVED SHOWN |  |
| PROPOSED CONSTRUCTION SHOWN |  |
| 10.03% OSR SHOWN |  |
| EXISTING ROAD SHOWN |  |
| EXT. BUILDING TO BE REMOVED |  |
| ALREADY APPROVED CONSTRUCTED |  |
| ALREADY APPROVED NOT CONSTRUCTED |  |
| NEWLY ADDED COLLEGE AREA S.F.NO - 81/1A,81/1B,81/2A,81/2B | |
| ALREADY APPROVED SCHOOL AREA S.F.NO - 81/1C,81/2C,81/3A1,81/3A2 | |
| ROAD HAND OVERED TO BDO AREA |  |
| & BOUNDARY SHOWN AS "a to r" | |

ALL DIMENSIONS ARE IN METER SCALE 1:500

Engineer:-

Applicant:-

For Mullai Educational Trust
M. Pillai
Secretary
M. K. Ramaswamy

Er.D.RADHA KRISHNAN, B.E./CIVIL
REGISTERED ENGINEER,
No: 02/ RE-1 / 2019,
Cell: 94433 07360
Cell: 94876 72708

Er. P. ASATHAMBI,
B.E., M.Tech., M.B.A., M.I.E., F.I.V., M.Sc.(RU)
Asst. Executive Engineer, PWD (Field),
Chartered Civil Engineer & Approved Valuer &
Govt. Approved Panel Engineer under THPS Act, 1965
Poldlands Co-operative Housing Society Building,
Opp. to Camera Bazar, Sarintha College Road,
Feldlands, Reboon - 535 018.

Signature Not Verified
Signed by: Director
Location: null
Date: 2024.07.25 17:29:14

Signature Not Verified
Signed by: Assistant Director
Location: Dharmapuri
Date: 2024.12.05 17:40:45

Signature Not Verified
Signed by: Village Panchayat President
Location: Dharmapuri