




PLAN SHOWING THE PROPOSED CONSTRUCTION OF A KALYANA MANDAPAM IN R.S.NO: 736/4,
PALLAPATTI VILLAGE, DINDIGUL WEST TALUK, DINDIGUL DISTRICT.

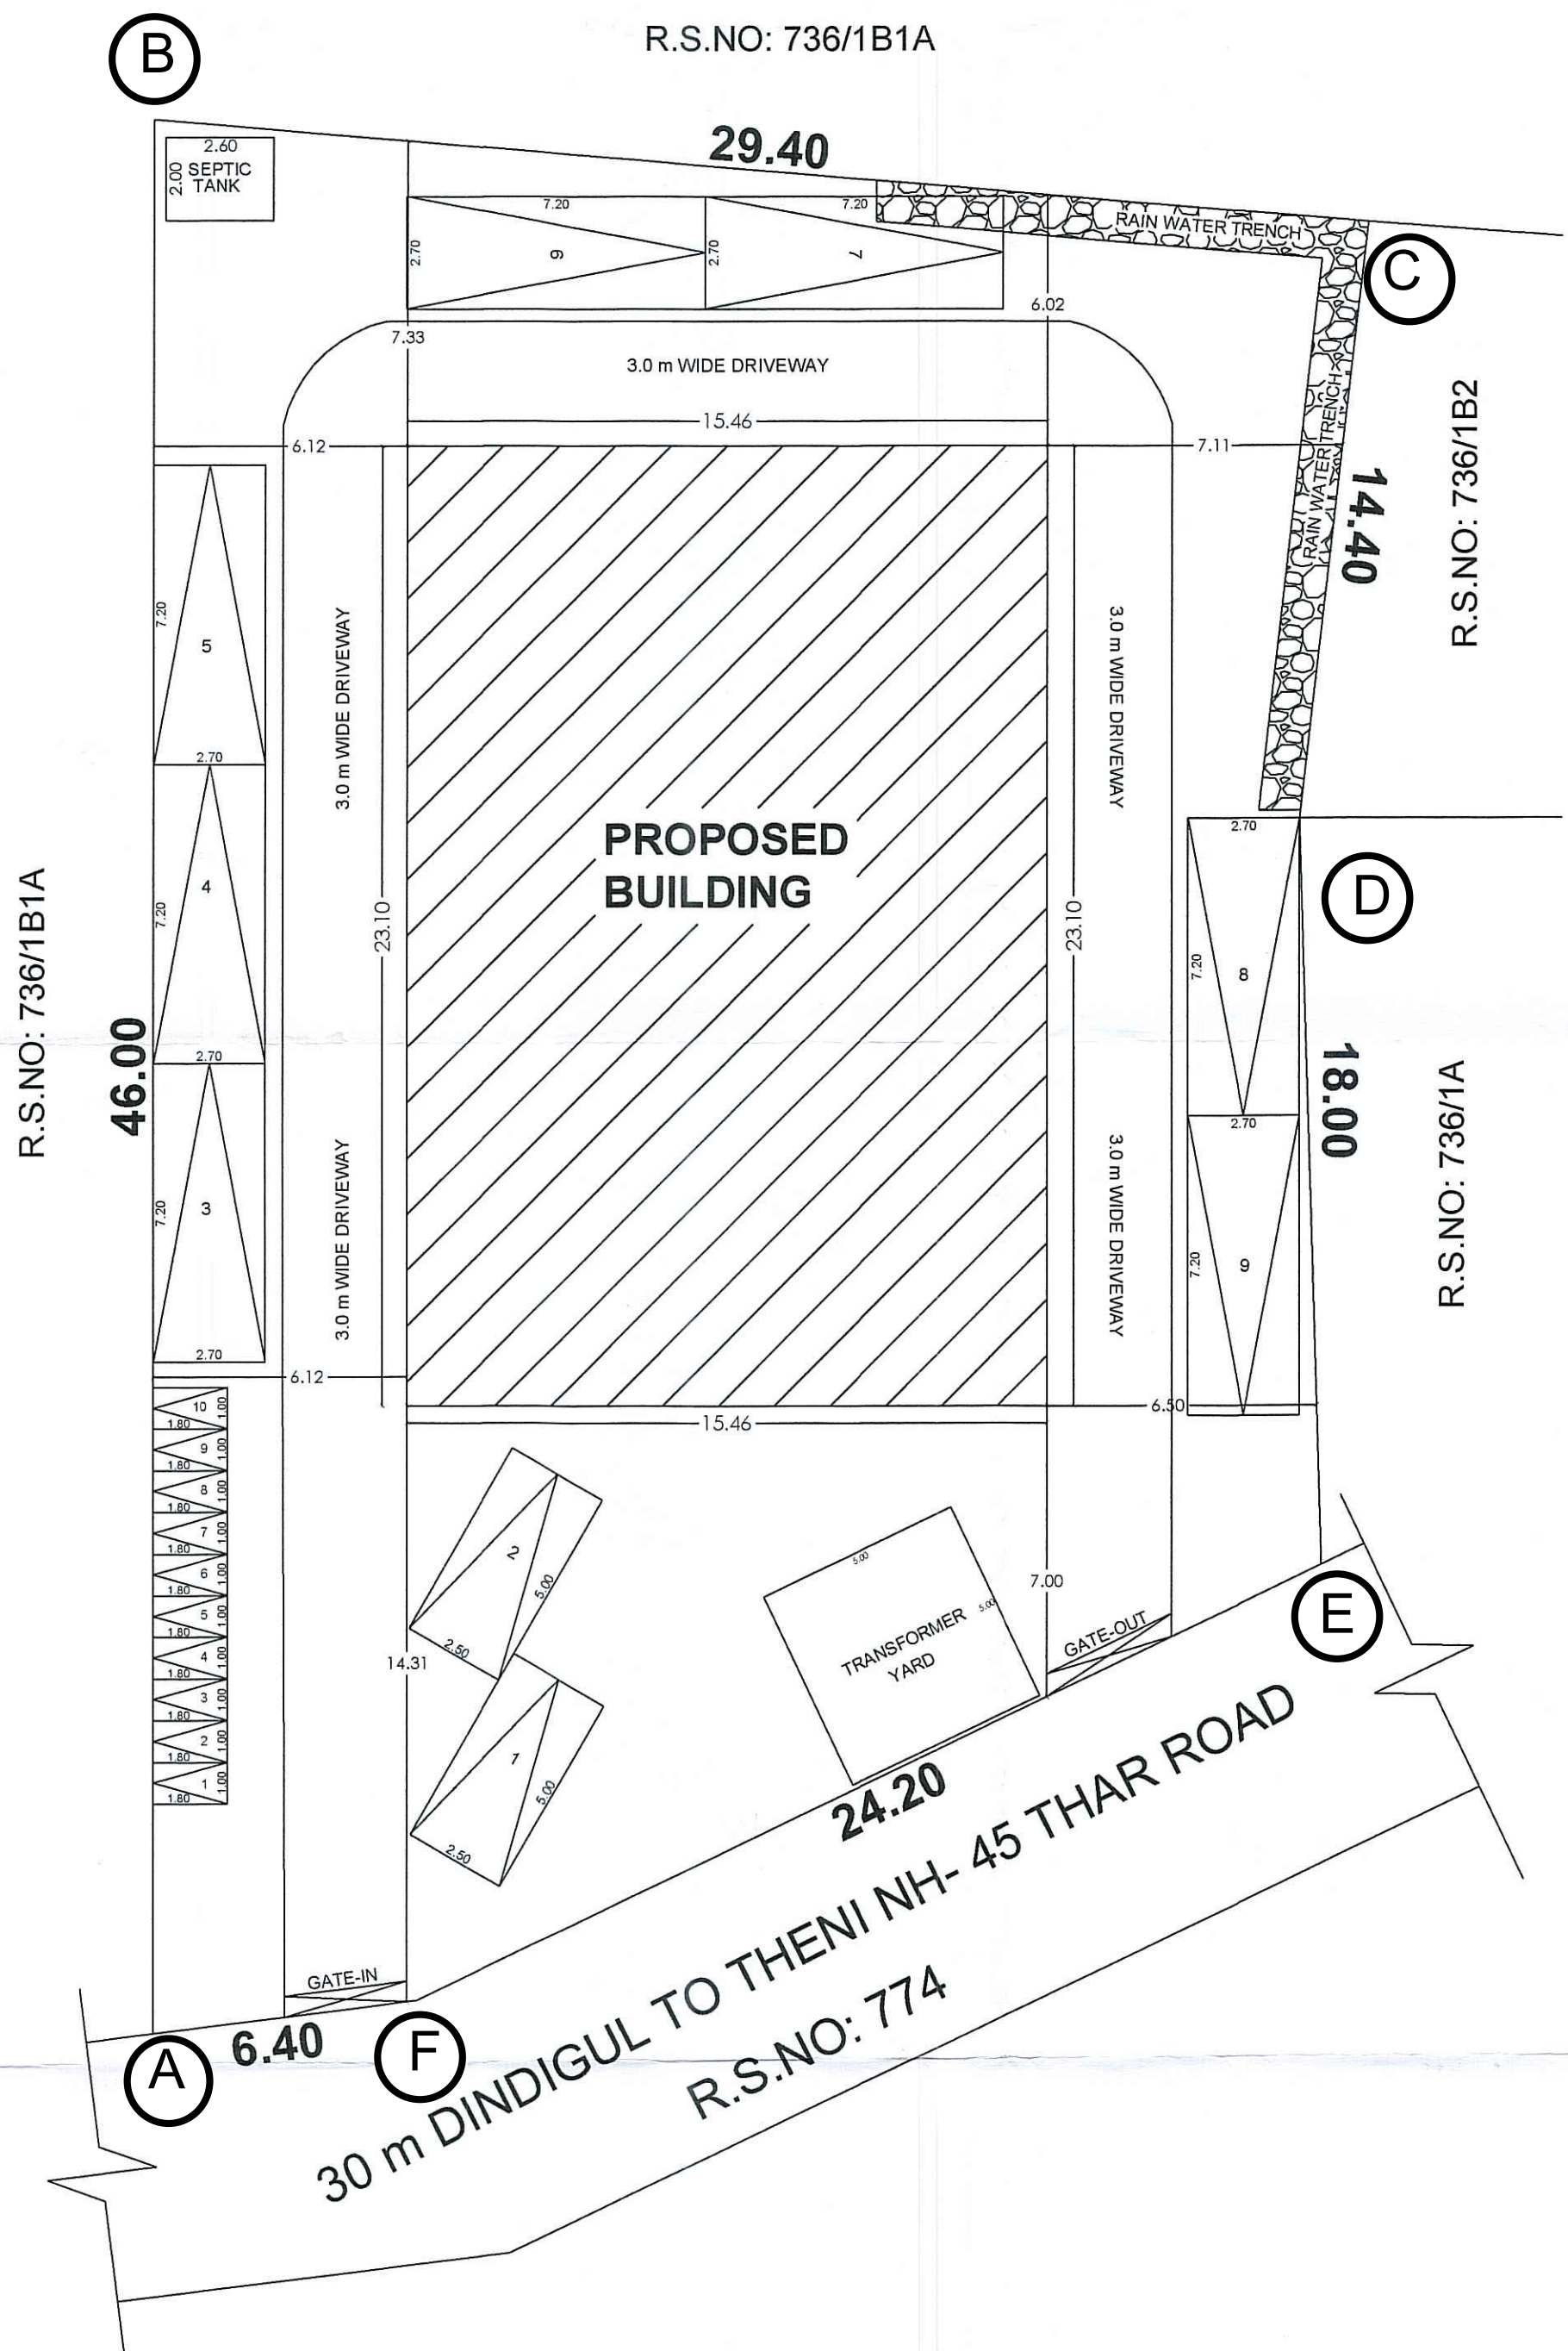


SITE PLAN

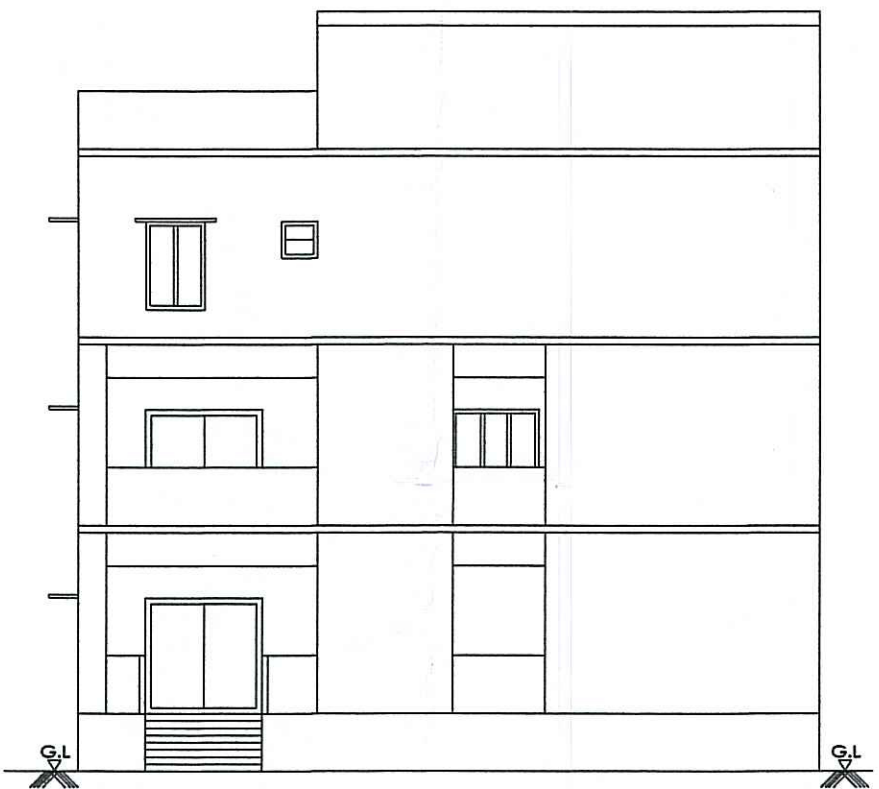


ELEVATION

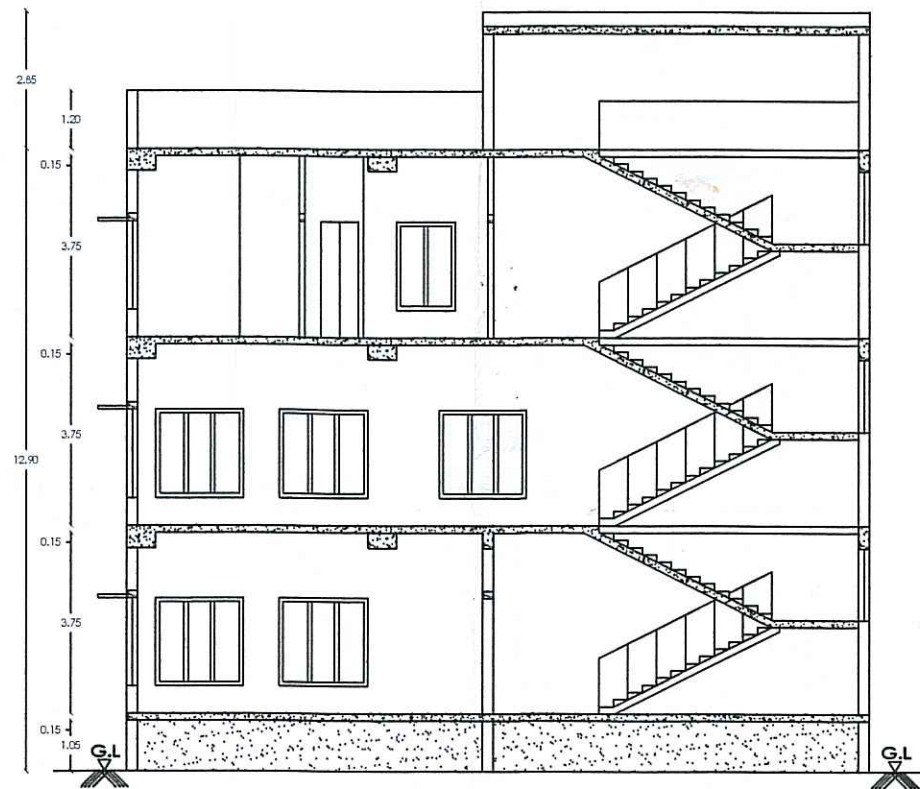


SECTION 'A-A'

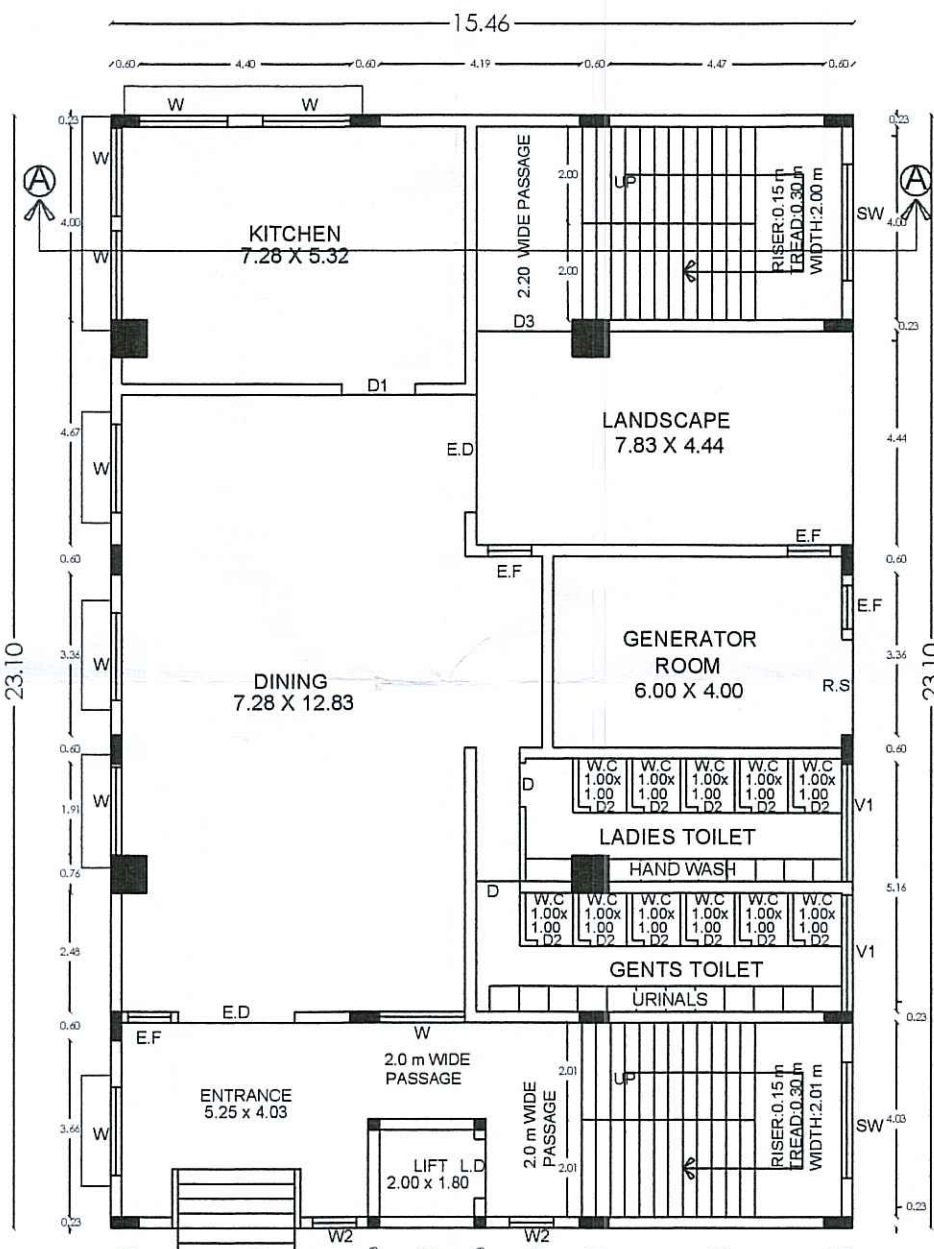


GROUND FLOOR PLAN

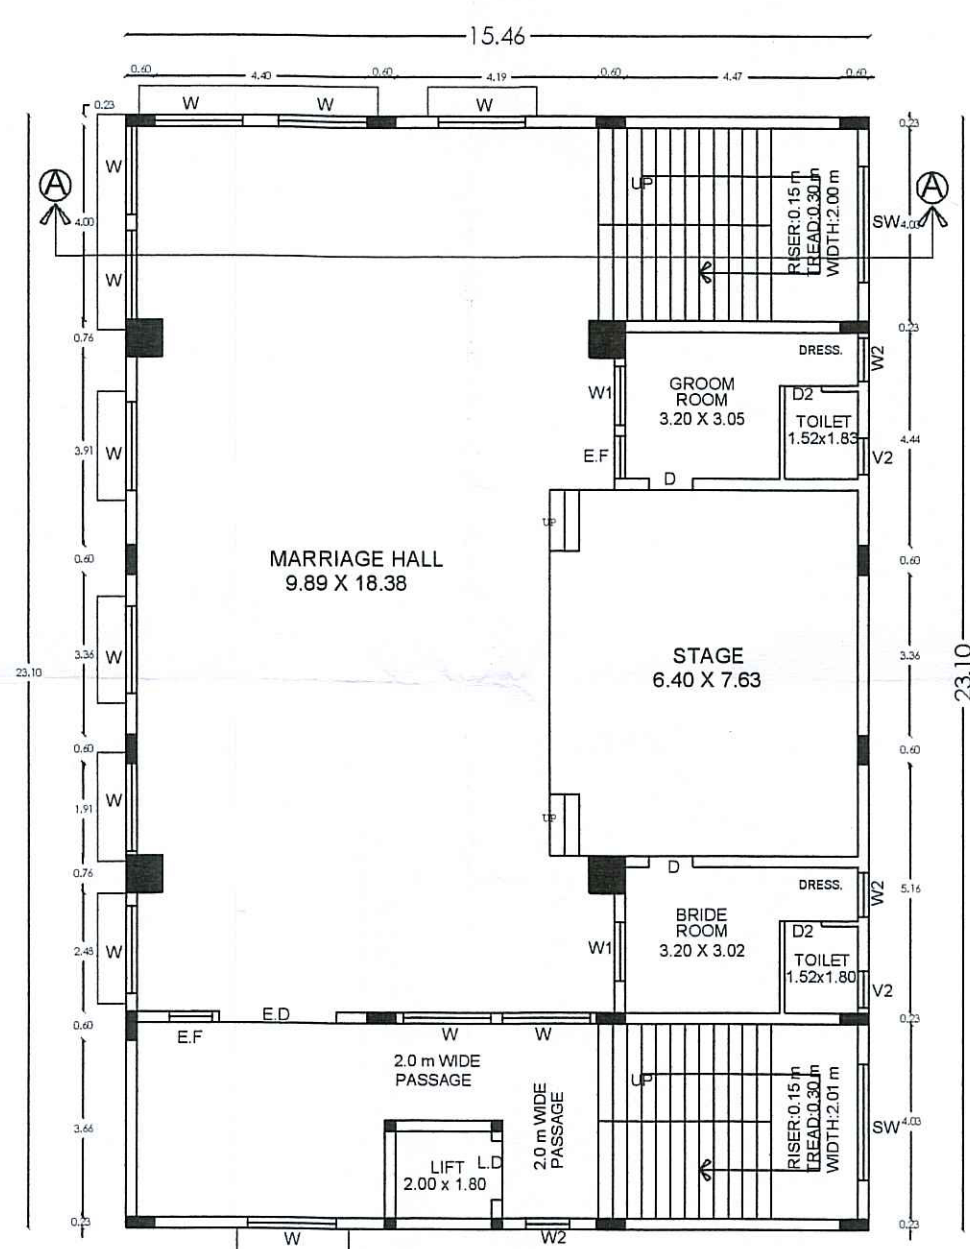

FIRST FLOOR PLAN

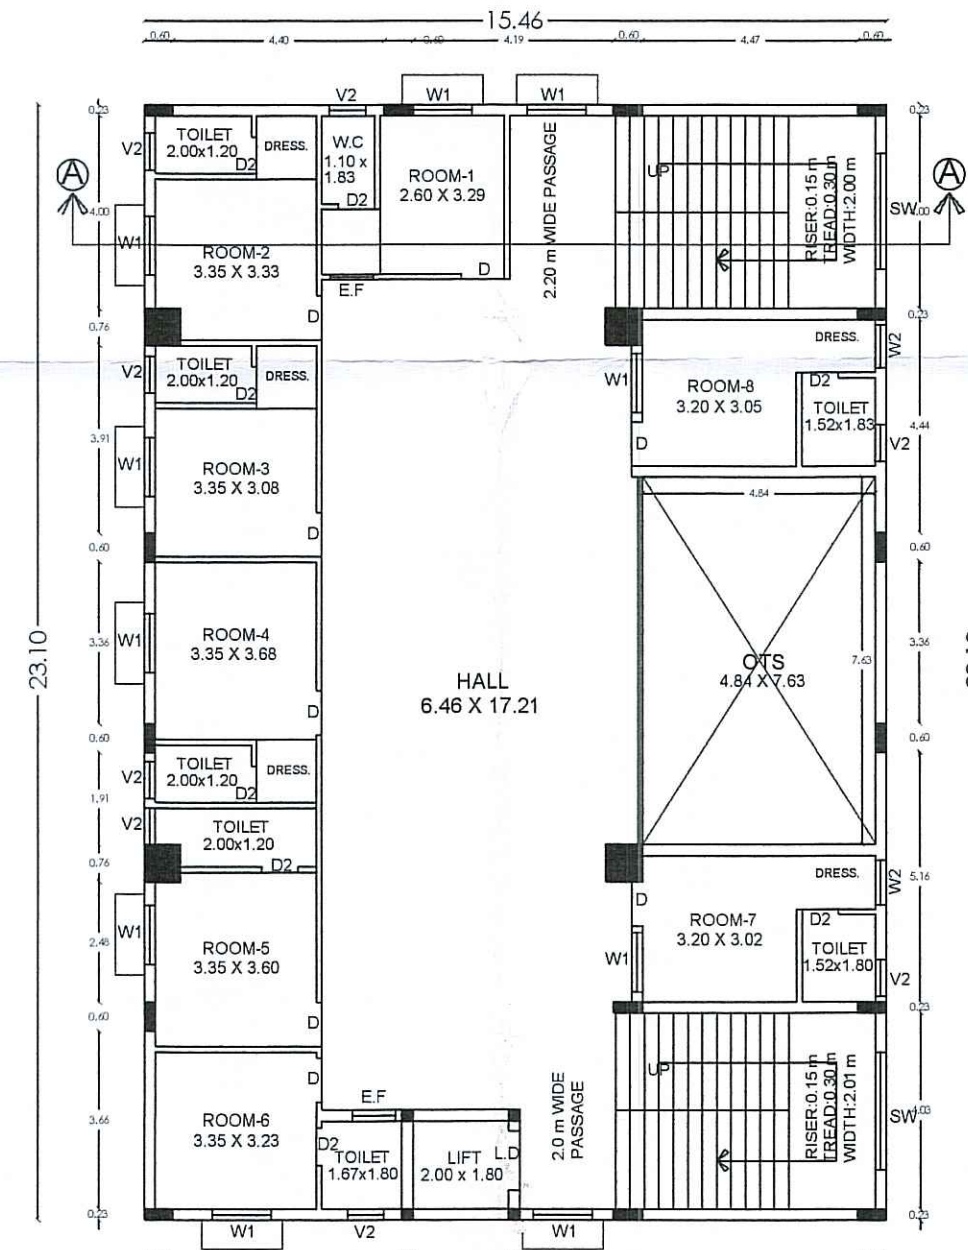

SECOND FLOOR PLAN

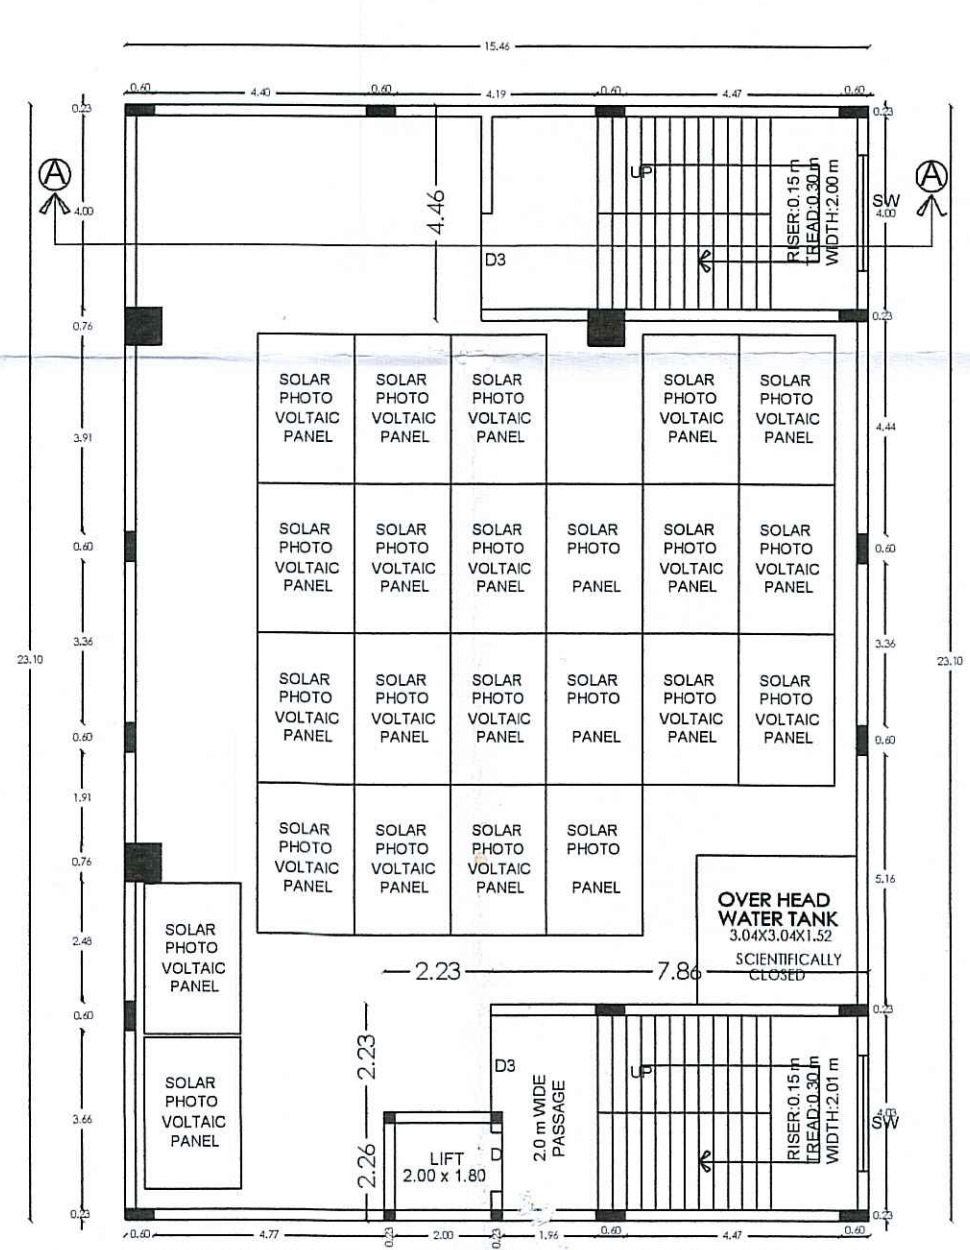

TERRACE FLOOR PLAN

SCALE 1: 100		SHEET NO:01	
AREA DETAILS		REFERENCE	
SITE AREA AS PER DOCUMENT = 1203.54 Sqm. AS PER PLR = 1203.00 Sqm.		SITE ☐ ROAD ☐ PROPOSED BUILDING ☐ DRIVEWAY ☐	
DESCRIPTION	FSI AREA sq.m	NON FSI AREA sq.m	TOTAL AREA sq.m
GROUND FLOOR AREA	322.62	34.34	356.96
FIRST FLOOR AREA	356.96	-	356.96
SECOND FLOOR AREA	356.96	-	356.96
HEAD ROOM AREA	-	76.21	76.21
TOTAL AREA	1036.54	110.55	1147.09
SCHEDULE OF JOINERIES		TOTAL BUILTUP AREA AS PER FSI RULES	
R.S. 2.00 x 2.40 ROLLING SHUTTER E.D. 2.44 x 2.40 MAIN ENTRANCE D. 0.91 x 2.40 T.W PANELLED DOOR D1 1.52 x 2.40 T.W PANELLED DOOR D2 0.76 x 2.40 T.W PANELLED DOOR D3 2.00 x 2.40 T.W PANELLED DOOR LD 1.20 x 2.10 LIFT DOOR W 1.83 x 1.83 T.W GLAZED WINDOW W1 1.22 x 1.83 T.W GLAZED WINDOW W2 0.91 x 1.83 T.W GLAZED WINDOW SW 2.40 x 1.50 JALLY E.F. 0.90 Radius EXHAUST FAN V1 2.44 x 0.76 T.W GLAZED VENTILATOR V2 0.76 x 0.76 T.W GLAZED VENTILATOR		= 1036.55 1203.00 = 0.86 < 2 % OF PLOT COVERAGE AREA = 356.96 x 100 = 29.67 % < 60 % 1203.00	
APPLICANT: L. Kailash R. Ramasubramanian		PARKING DETAILS	
		CAR PARKING	09 NOS 09 NOS
		TWO WHEELER PARKING	09 NOS 10 NOS
		HEIGHT OF BUILDING - 12.90 m	
		ONLINE APPLICATION NO:SWP/BPA/007303/2023.	
		SWP/DTCP/DINDIGUL/SITE APPROVAL NO:14/2023	
		SWP/DTCP/DINDIGUL/PLANNING PERMISSION NO:14/2023	
Er. G. Vigneshwaran M.E.(Struct) Regd. Structural Engineer - DTCP SB 01/2020 (OR-II) Consulting Civil Engineer SHRI GURU INFRAPROJECT Vijay Theatre Complex, Nutham Road, DINDIGUL. Cell:88835 99944.		Er. K. Ganapathi M.E.(E.F.I.V.D.L.M.B.S.A) REGISTERED Construction Engineer / Chartered Engineer (CMA Regn No. CE/4505024 D. 05.05.2015) GEOMATRIX CONSULTANCY (Regn No: 33024223482E) No.22, Thiruvai Street, Narmadu, Madurai - 625002. Ph: 7551613960, 0432-2361555 Email: geomatrixconsultancy@gmail.com	
STRUCTURAL ENGINEER		CONSTRUCTION ENGINEER	
FOR OFFICE USE:		REGISTERED ENGINEER	
		Dr. P. Anbazhagan B.E., M.B.A., P.V. Chartered Engineer and Valuer Dindigul Dist LPA RE 40/2019GR-II 16-A3, LGB Compound, DINDIGUL 1. Cell: 91501 69343	